GENERAL NOTES

1. See Standard Drawing 720-INST-08 for inlet type N-12 details.

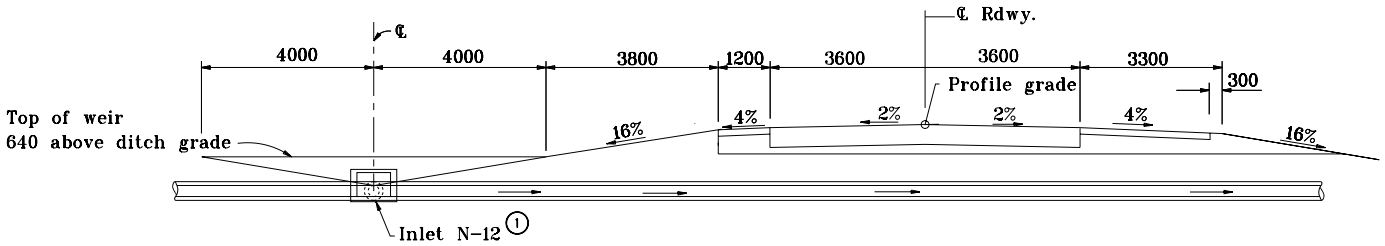

USE WITH MEDIAN SLOPE OF 16%

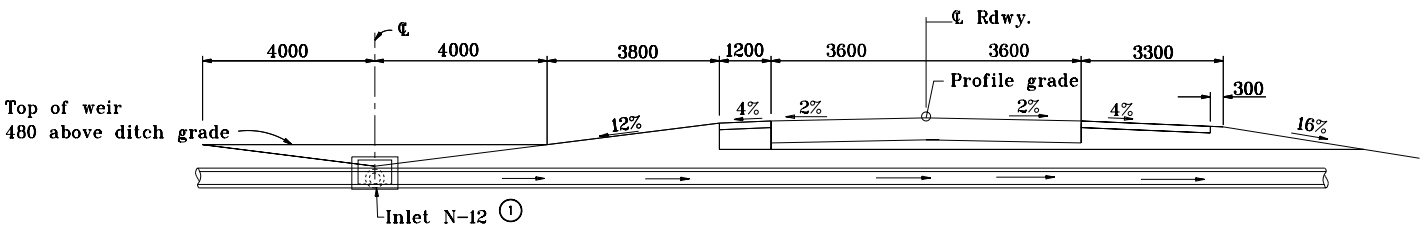

USE WITH MEDIAN SLOPE OF 12%

All dimensions are in mm unless otherwise specified.

INDIANA DEPARTMENT OF TRANSPORTATION

CENTER DITCH INLET
PARALLEL TO ℄ ROADWAY

MAY 1998

STANDARD DRAWING NO. **617-CDIN-02**

ANTHONY L. UREMOVICH REGISTERED No. 18095 STATE OF INDIANA PROFESSIONAL ENGINEER

DESIGN STANDARDS ENGINEER

/s/ Anthony L. Uremovich 5-01-98
DESIGN STANDARDS ENGINEER DATE

/s/ Donald W. Lucas 5-01-98
CHIEF HIGHWAY ENGINEER DATE

Source Sheet: MS1