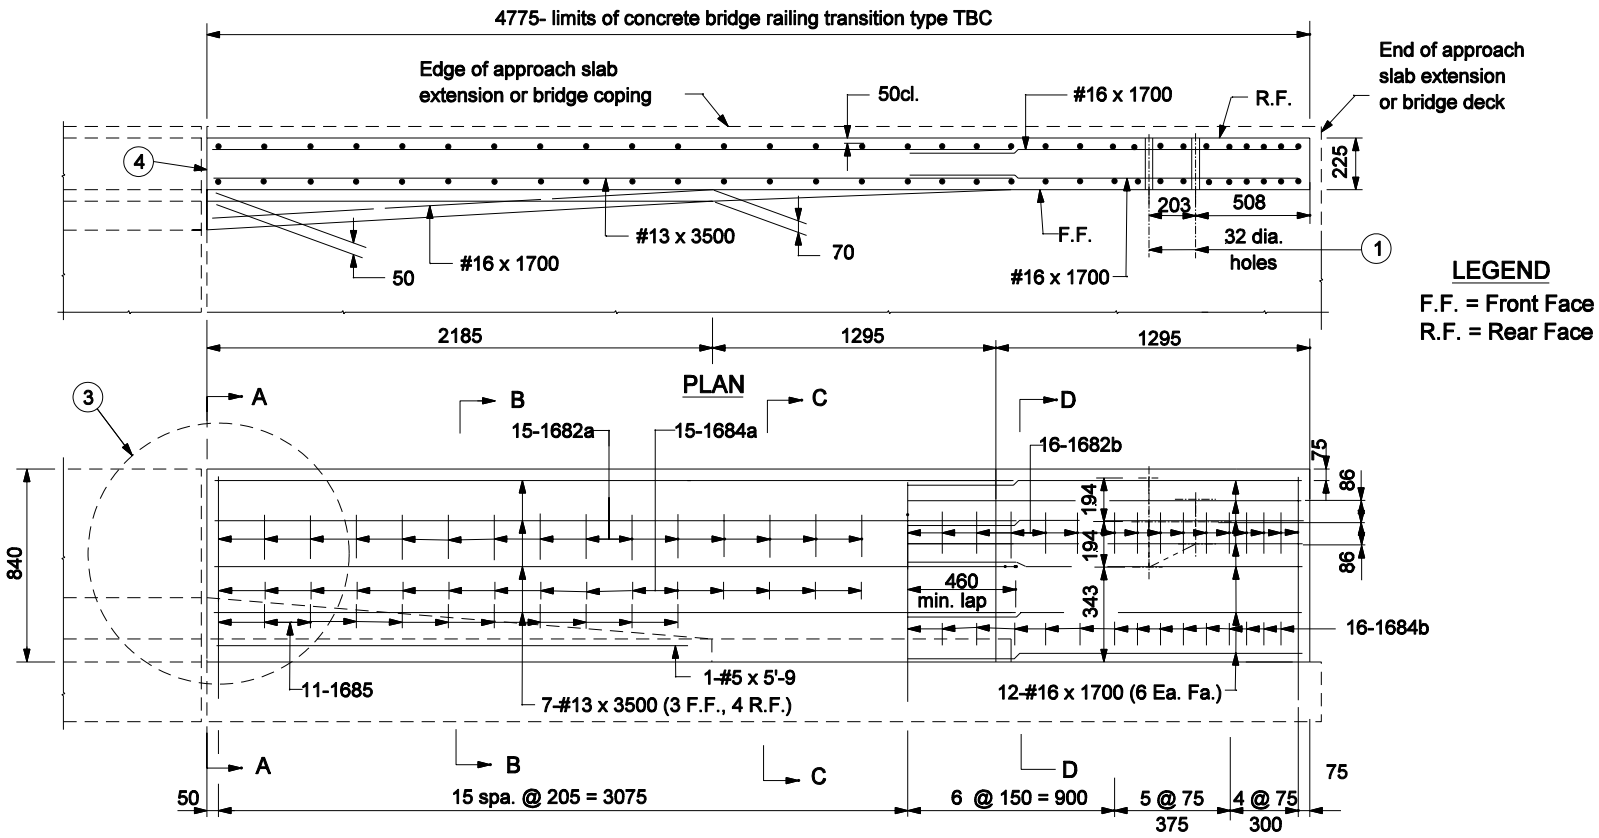

LEGEND

F.F. = Front Face
R.F. = Rear Face

ELEVATION

840 COMMON HEIGHT THRIE BEAM/ CONCRETE BRIDGE RAILING TRANSITION

All Dimension are in mm unless otherwise specfied

NOTES :

1. See Standard Drawing 706-CBRT-02 for details of guardrail transition type TGB attachment.
2. See Standard Drawing 706-TTBC-02 for Sections A-A, B-B, C-C and D-D and Drawing 706-TTBC-03 for reinforcement and bill of materials.
3. See Standard Drawing 706-TASE-05 for General Notes.

INDIANA DEPARTMENT OF TRANSPORTATION

CONCRETE BRIDGE RAILING TRANSITION TBC

MARCH 2004

STANDARD DRAWING NO. 706-TTBC-01

RICHARD L. VanCLEAVE REGISTERED No. 9750 STATE OF INDIANA PROFESSIONAL ENGINEER

DESIGN STANDARDS ENGINEER

/s/ Richard L. VanCleave 3-01-04
DESIGN STANDARDS ENGINEER DATE

/s/ Richard K. Smutzer 3-01-04
CHIEF HIGHWAY ENGINEER DATE