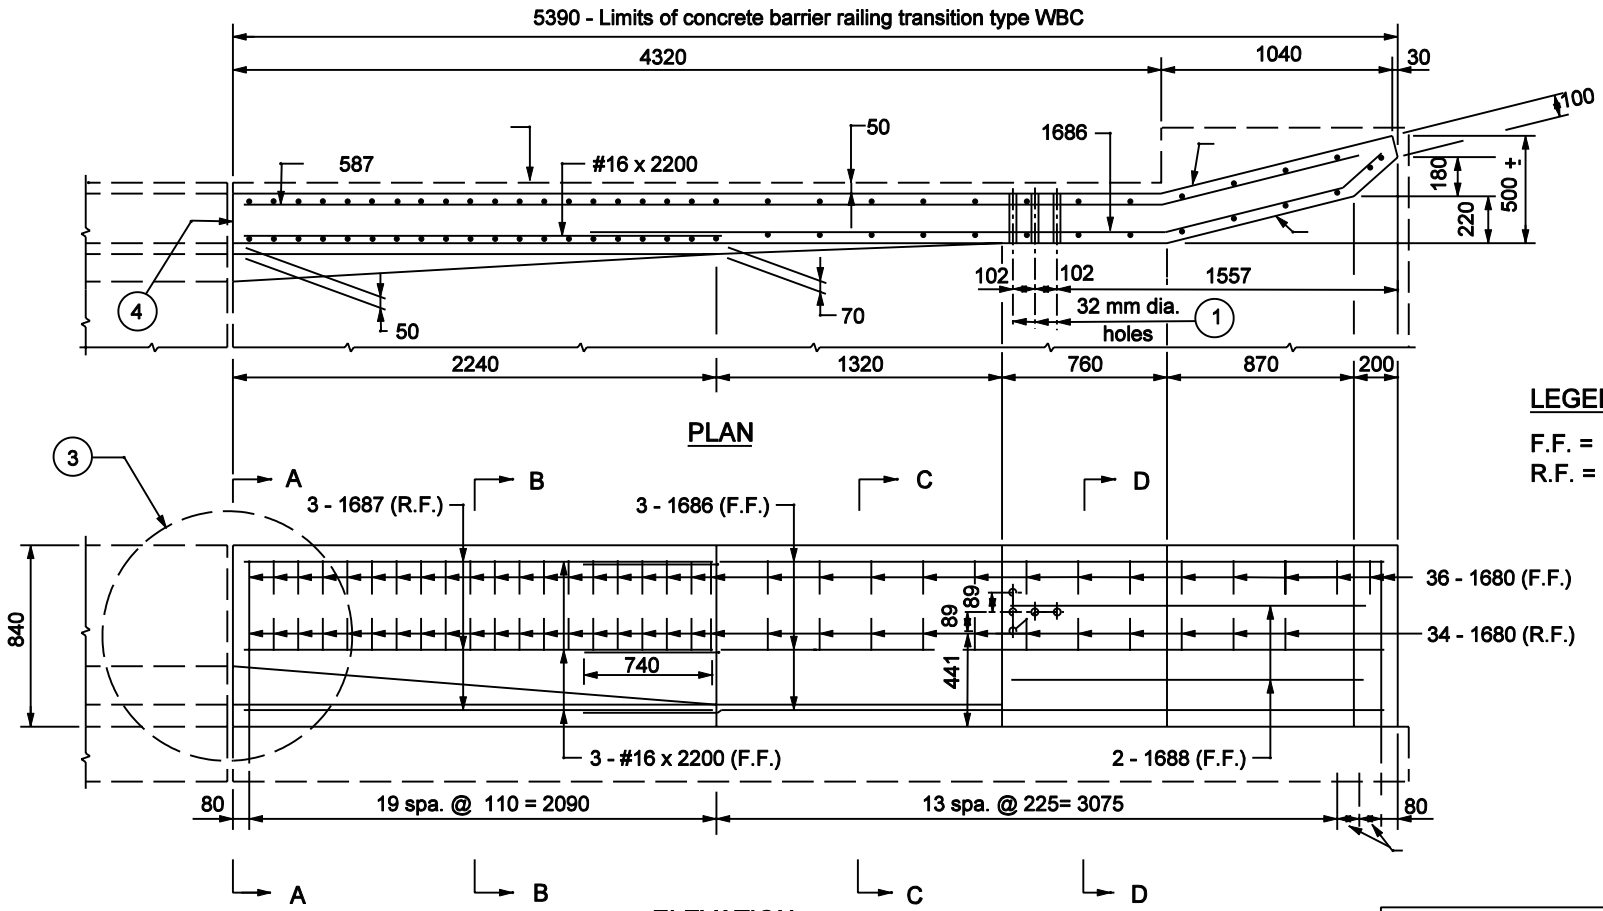

LEGEND :

F.F. = Front Face
R.F. = Rear Face

NOTES :

1. See Standard Drawing 706-CBRT-03 for details of guardrail transition type WGB attachment.
2. See Standard Drawing 706-TWBC-02 for Section A-A, B-B, C-C and D-D and Drawing 706-TWBC-03 for reinforcement and bill of materials.
3. See Standard Drawing 706-TASE-05 for General Notes.

840 COMMON HEIGHT W-BEAM/
CONCRETE BRIDGE RAILING TRANSITION

All Dimension are in mm unless otherwise specfied

INDIANA DEPARTMENT OF TRANSPORTATION

CONCRETE BRIDGE RAILING
TRANSITION TYPE WBC

MARCH 2003

STANDARD DRAWING NO. 706-TWBC-01

RICHARD L. VanCLEAVE
REGISTERED
No. 9750
STATE OF INDIANA
PROFESSIONAL ENGINEER

DESIGN STANDARDS ENGINEER

/s/ Richard L. VanCleave 3-03-03
DESIGN STANDARDS ENGINEER DATE

/s/ Richard K. Smutzer 3-03-03
CHIEF HIGHWAY ENGINEER DATE