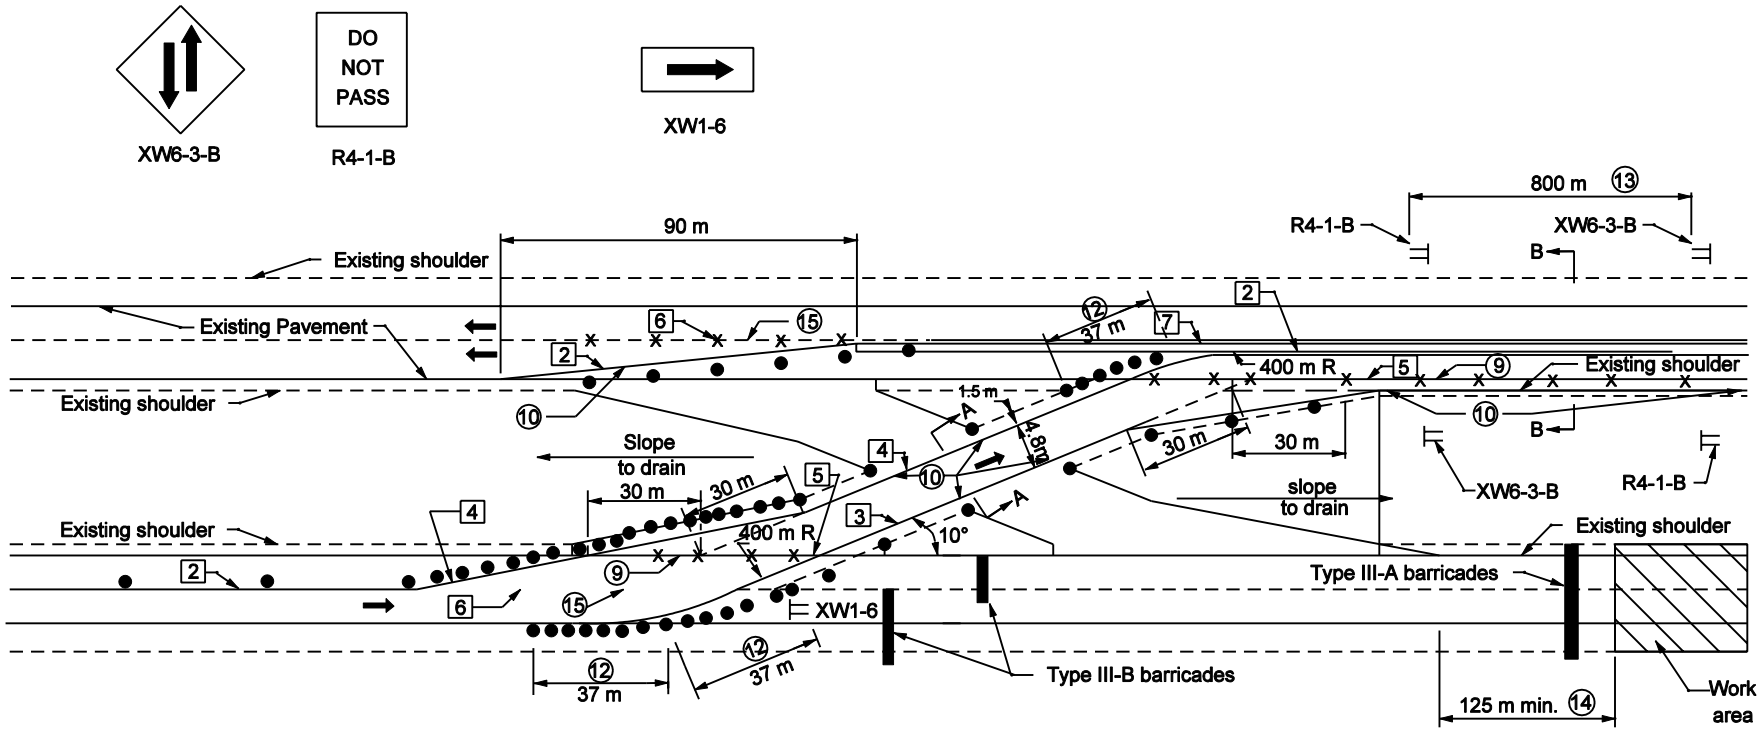

LEGEND

1. Temporary Pavement Marking, White, 100
2. Temporary Pavement Marking, Yellow, 100
3. Temporary Pavement Marking, White, 200
4. Temporary Pavement Marking, Yellow, 200
5. Line, Solid Yellow, 100, Remove
6. Line, Broken White, 100 Remove
7. Temporary Concrete Barrier or Channelizing Devices

NOTES:

1. Signs XW6-3-B and R4-1-B shall be used only with temporary channelizing devices.
2. See Standard Drawing 801-TCCO-07 for Sections, A-A , B-B.
3. See Standard Drawings 801-TCDV-04 throu 801-TCDV-07 for barricade and construction sign mounting information.
4. For channelizating devices see Standard Drawing 801-TCDV-01.
5. See Standard Drawing 801-TCDV-03 for required length of taper section for channelizing devices when construction zone speed limits are less than 55 MPH.
6. See Standard Drawing 801-TCLG-01 for General Notes and additional Legend Symbols.

All Dimension are in mm unless otherwise specfied

INDIANA DEPARTMENT OF TRANSPORTATION

TEMPORARY CROSSOVERS ENTRANCE DETAIL

SEPTEMBER 2003

STANDARD DRAWING NO. 801-TCCO-02

ANTHONY L. UREMOVICH REGISTERED No. 18095 STATE OF INDIANA PROFESSIONAL ENGINEER

DESIGN STANDARDS ENGINEER

/s/ Anthony L.Uremovich 9-02-03
DESIGN STANDARDS ENGINEER DATE

/s/ Richard K.Smutzer 9-02-03
CHIEF HIGHWAY ENGINEER DATE