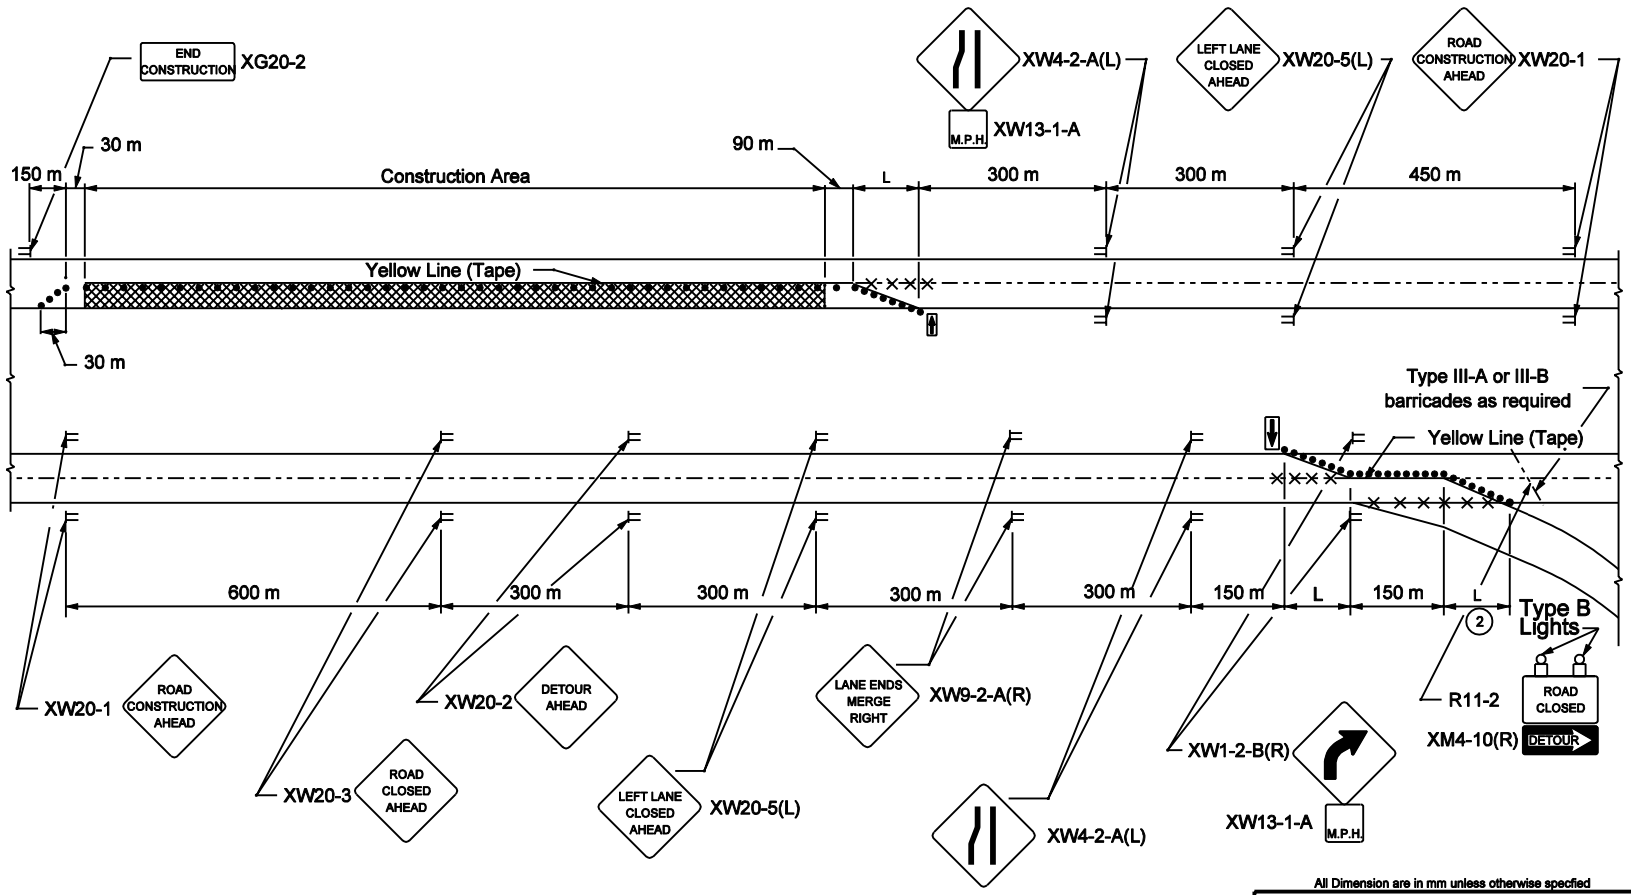

All Dimension are in mm unless otherwise specfied

INDIANA DEPARTMENT OF TRANSPORTATION

LANE CLOSURES
INTERSTATE APPLICATIONS

SEPTEMBER 2002

STANDARD DRAWING NO. 801-TCLC-01

RICHARD L. VanCLEAVE REGISTERED No. 9750 STATE OF INDIANA PROFESSIONAL ENGINEER

DESIGN STANDARDS ENGINEER

/s/ Richard L. VanCleave 9-03-02
DESIGN STANDARDS ENGINEER DATE

/s/ Richard K. Smutzer 9-03-02
CHIEF HIGHWAY ENGINEER DATE

TYPICAL APPLICATION OF TRAFFIC CONTROL DEVICES ON INTERSTATE HIGHWAYS

GENERAL NOTES

1 See Standard Drawing 801-TCLG-01 for additional General Notes and Legend.

2. Spacing of drums at this location shall be 6 m.