GENERAL NOTES :

1. Shoulder cross slope in superelevated section shall be as follows:

   Where the high side is on the outside of the curve:
   4% ↖ for horizontal curve radius R ≥ 1165 m
   2% ↖ for 875 m ≤ R < 1165 m

   Where the high side of the superelevated pavement is on the median side of the curve; maintain adjacent travel lane's superelevation transition rate or superelevation rate.

   The low side of a superelevated pavement shall maintain the adjacent travel lane's superelevation transition rate or superelevation rate.

2. See Standard Drawing 801-TCDV-01 for channelizing device.

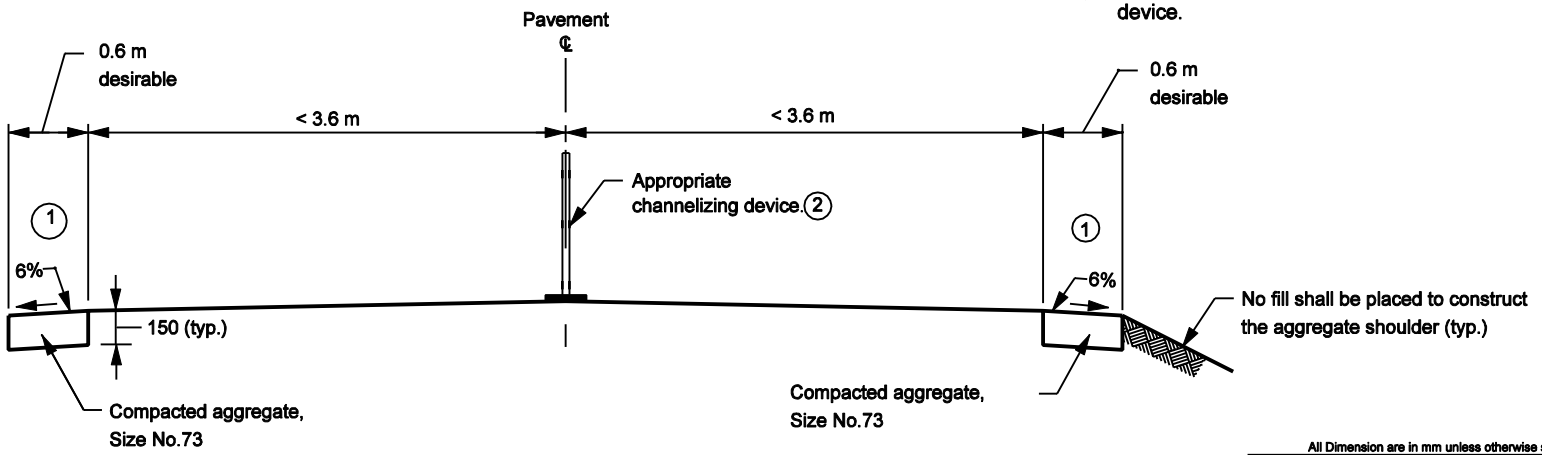

All Dimension are in mm unless otherwise specified

INDIANA DEPARTMENT OF TRANSPORTATION

TEMPORARY SHOULDER FOR TRAFFIC MAINTENANCE

SEPTEMBER 2002

STANDARD DRAWING NO. 801-TCTS-01

RICHARD L. VanCLEAVE REGISTERED No. 9750 STATE OF INDIANA PROFESSIONAL ENGINEER

DESIGN STANDARDS ENGINEER

/s/ Richard L. VanCleave 9-03-02
DESIGN STANDARDS ENGINEER DATE

/s/ Richard K. Smutzer 9-03-02
CHIEF HIGHWAY ENGINEER DATE