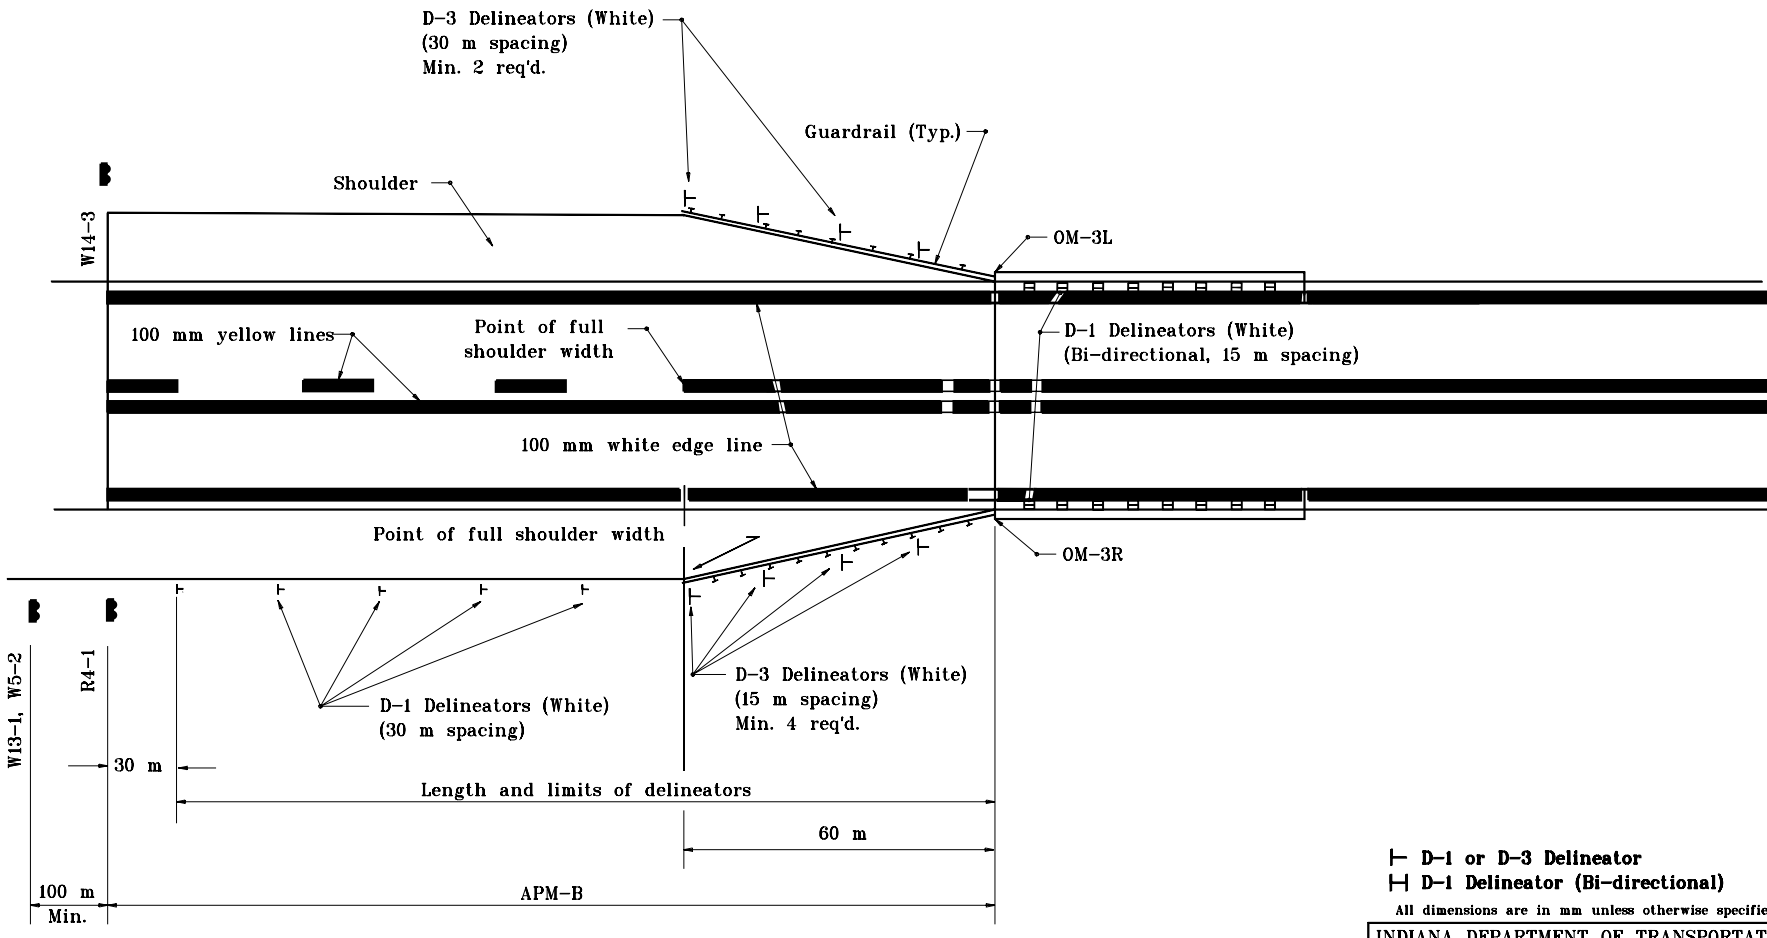

Aborted Pass Maneuver Distance

85th Percentile Speed, km/h	(mph)	Distance (APM-B)
50	(30)	110 m
60	(35)	140 m
60	(40)	150 m
70	(45)	170 m
80	(50)	180 m
90	(55)	200 m
100	(60)	200 m

GENERAL NOTES

1. The minimum length of the no passing zone at narrow bridges if marked, shall be the distance APM-B. If the 85th percentile speed is not known add 10 km/h (5 mph) to the posted limit and use the appropriate distance APM-B.

⊢ D-1 or D-3 Delineator
⊢⊣ D-1 Delineator (Bi-directional)

All dimensions are in mm unless otherwise specified.

INDIANA DEPARTMENT OF TRANSPORTATION

PLACEMENT OF TRAFFIC CONTROL DEVICES AT NARROW BRIDGE ON TWO LANE ROAD

JANUARY 2000

STANDARD DRAWING NO. **808-MKNB-01**

ANTHONY L. UREMOVICH REGISTERED No. 18095 STATE OF INDIANA PROFESSIONAL ENGINEER

DESIGN STANDARDS ENGINEER

/s/ Anthony L. Uremovich 1-03-00
DESIGN STANDARDS ENGINEER DATE

/s/ Firooz Zandi 1-03-00
CHIEF HIGHWAY ENGINEER DATE