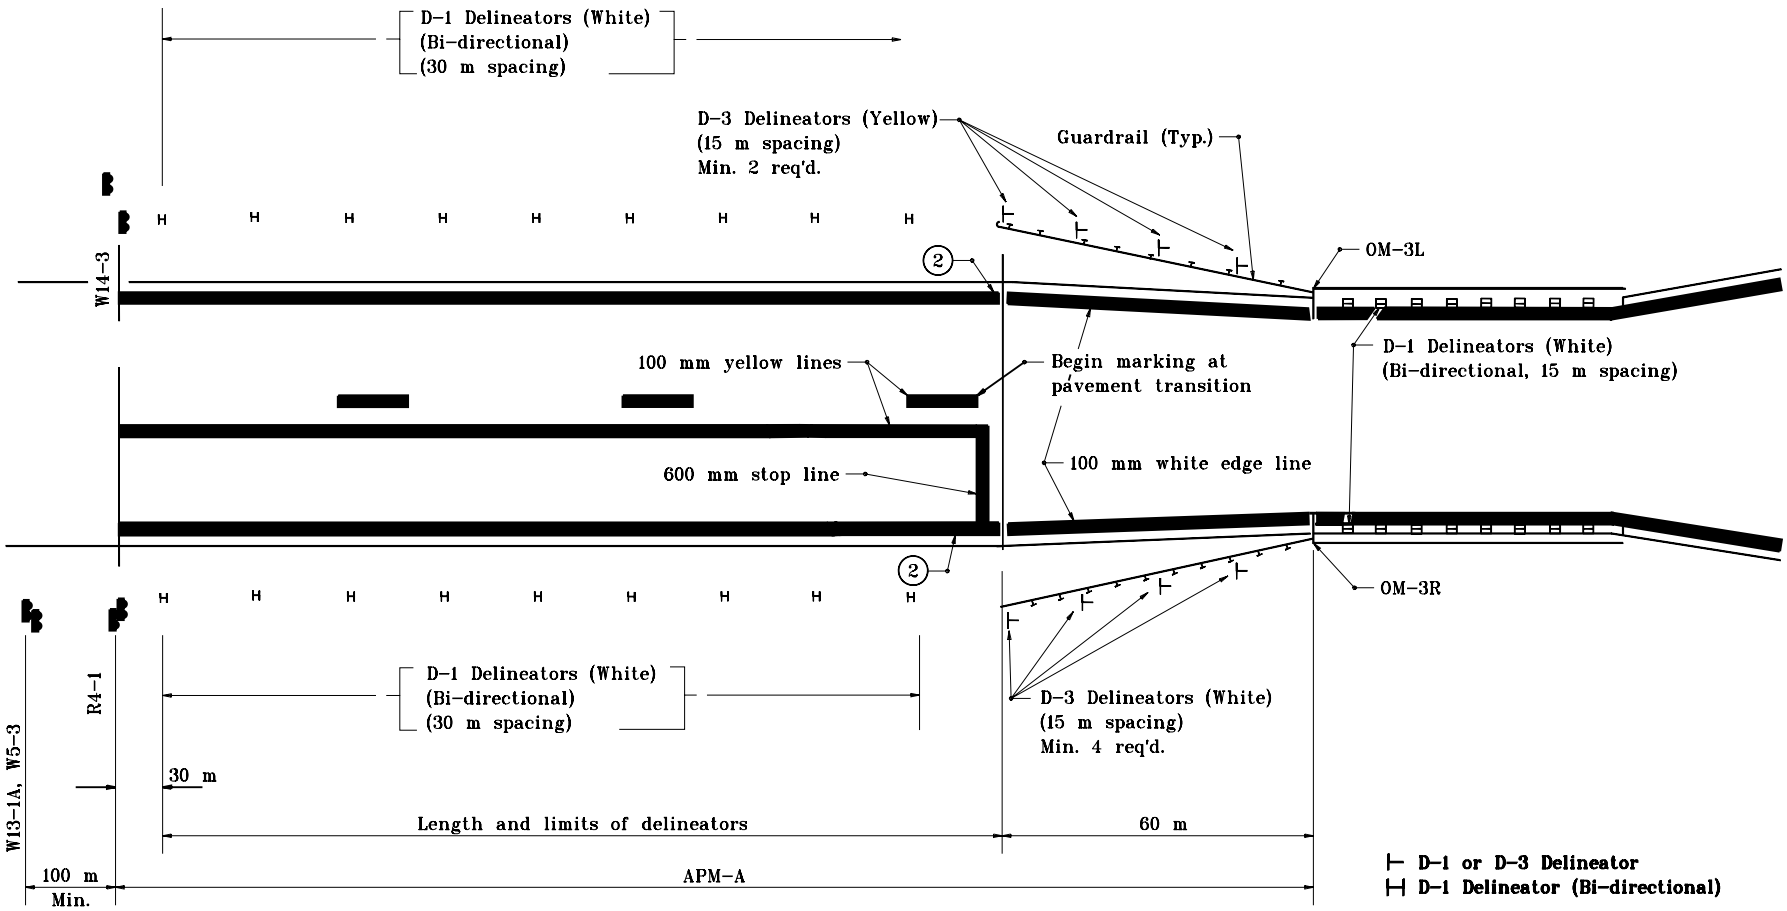

D-1 or D-3 Delineator

D-1 Delineator (Bi-directional)

All dimensions are in mm unless otherwise specified.

Aborted Pass Maneuver Distance

85th Percentile Speed, km/h	(mph)	Distance (APM-B)
50	(30)	110 m
60	(35)	140 m
60	(40)	150 m
70	(45)	170 m
80	(50)	180 m
90	(55)	200 m
100	(60)	200 m

GENERAL NOTES

1. The minimum length of the no passing zone at one lane bridges if marked, shall be the distance APM-A. If the 85th percentile speed is known add 10 km/h (5 mph) to the posted limit and use the appropriate distance APM-A.

(2) When pavement width does not provide adequate width for normal edge line installation, the edge lines shall be installed only on the tapers and through the narrow obstruction.

INDIANA DEPARTMENT OF TRANSPORTATION

PLACEMENT OF TRAFFIC CONTROL DEVICES
AT ONE LANE BRIDGE
ON TWO LANE ROADWAY

JANUARY 2000

STANDARD DRAWING NO. **808-MKNB-02**

ANTHONY L. UREMOVICH REGISTERED No. 18095 STATE OF INDIANA PROFESSIONAL ENGINEER

DESIGN STANDARDS ENGINEER

/s/ Anthony L. Uremovich — DESIGN STANDARDS ENGINEER — 1-03-00 DATE

/s/ Firooz Zandi — CHIEF HIGHWAY ENGINEER — 1-03-00 DATE