LEGEND

◁ One-way white marker
◀ Two-way yellow/red marker
▭ Lane line

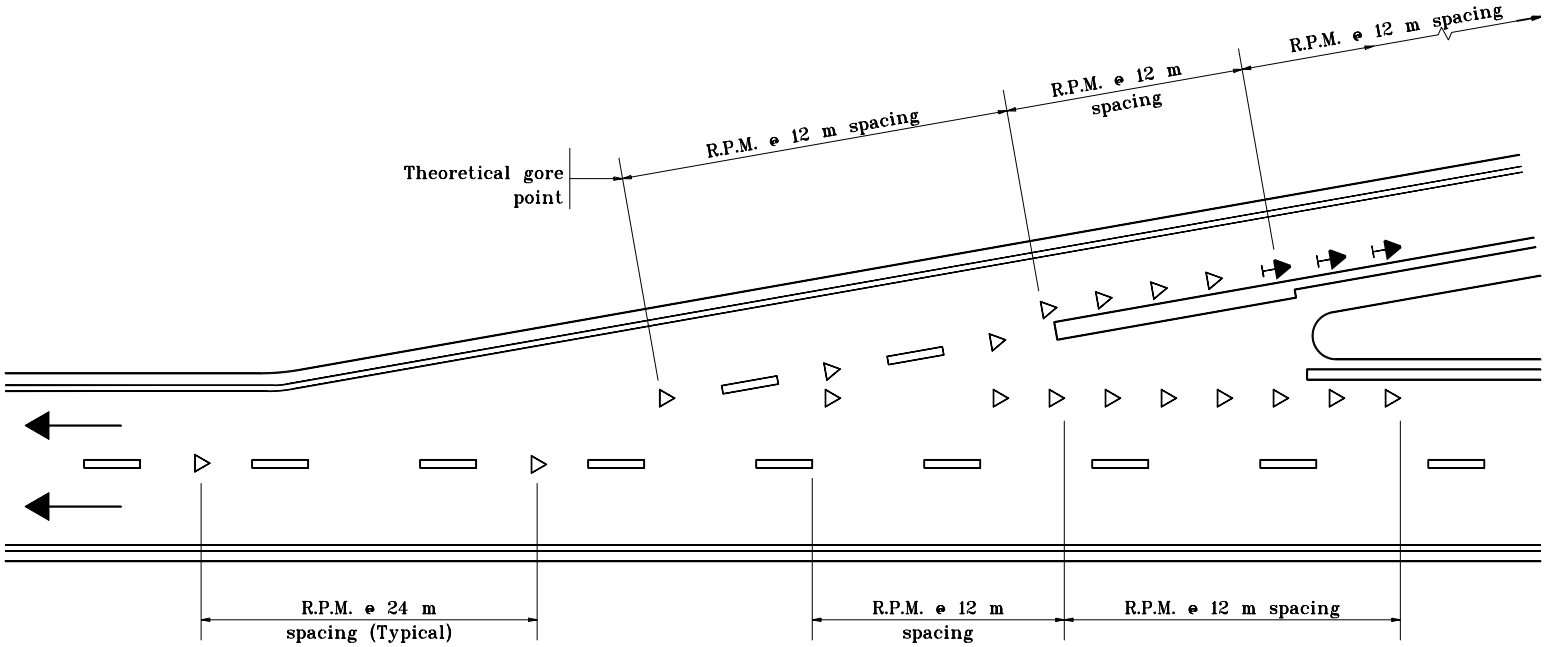

All dimensions are in mm unless otherwise specified.

INDIANA DEPARTMENT OF TRANSPORTATION

RAISED PAVEMENT MARKERS TYPICAL LOCATIONS

MARCH 1995

STANDARD DRAWING NO. **808-MKRM-07**

ANTHONY L. UREMOVICH REGISTERED No. 18095 STATE OF INDIANA PROFESSIONAL ENGINEER

DESIGN STANDARDS ENGINEER

/s/ Anthony L. Uremovich 3-01-95
DESIGN STANDARDS ENGINEER DATE

/s/ Donald W. Lucas 3-01-95
CHIEF HIGHWAY ENGINEER DATE

TYPICAL ENTRANCE RAMP SHOWING LOCATIONS OF RAISED PAVEMENT MARKERS (GORE AREA)
DETAIL G

Source Sheet: MT17