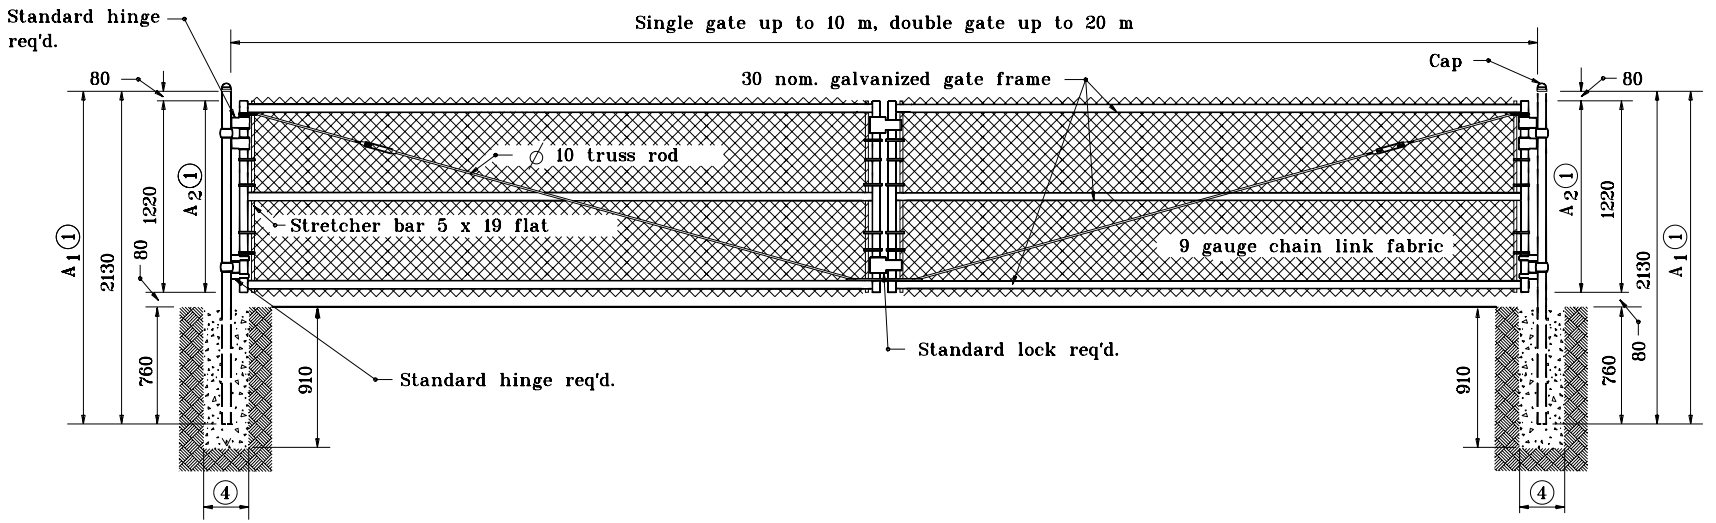

CHAIN LINK GATE

GENERAL NOTES

(1) For each additional 300 in height increase dimension A_1 and A_2 by 25.

2. See Standard Drawing 603-CLTF-01 for the tubular post chart.

3. Dimensions as shown are for 1220 height fence.

(4) Diameter equals 230 plus the outside diameter of the post.

All dimensions are in mm unless otherwise specified.

INDIANA DEPARTMENT OF TRANSPORTATION

CHAIN LINK TYPE GATE

JANUARY 2000

STANDARD DRAWING NO. **603-CLTF-03**

ANTHONY L. UREMOVICH REGISTERED No. 18095 STATE OF INDIANA PROFESSIONAL ENGINEER

DESIGN STANDARDS ENGINEER

/s/ Anthony L. Uremovich 1-03-00
DESIGN STANDARDS ENGINEER DATE

/s/ Firooz Zandi 1-03-00
CHIEF HIGHWAY ENGINEER DATE