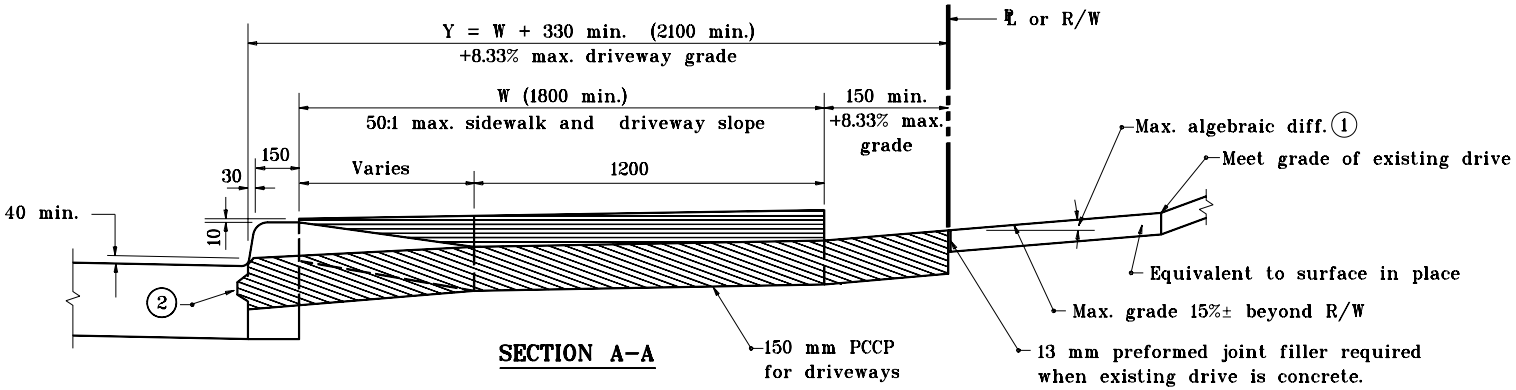

SECTION A–A

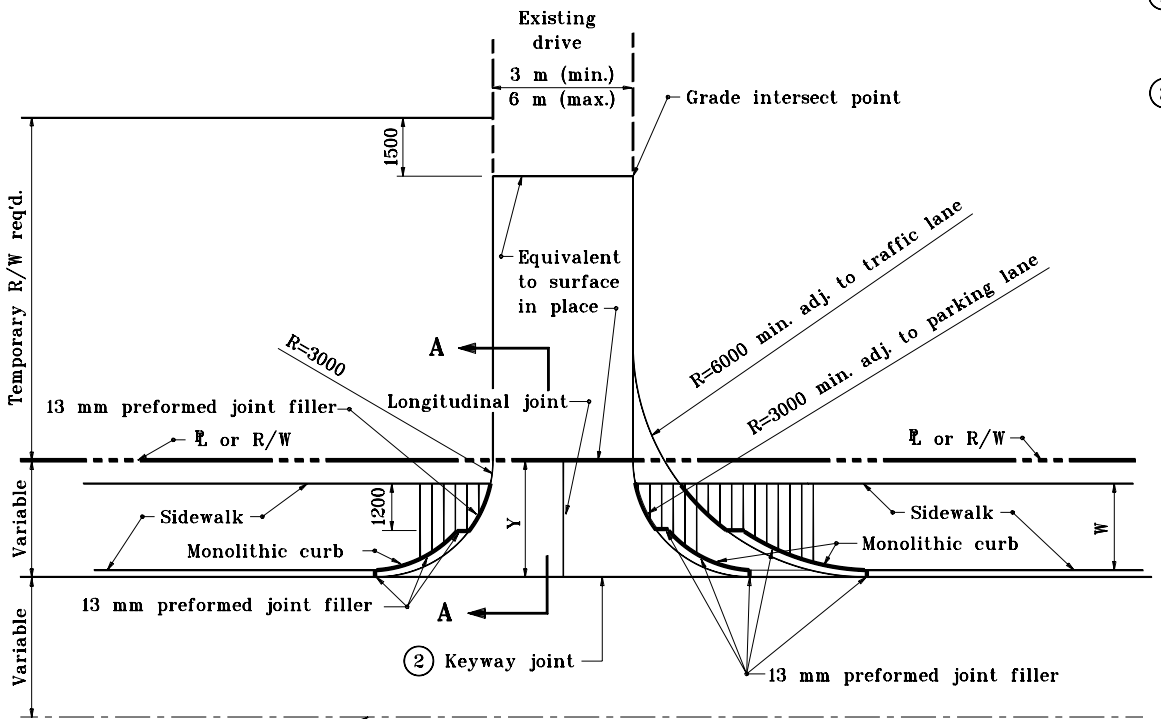

PLAN VIEW

NOTES:

1. The maximum algebraic difference in grades shall not exceed 8% for crest vertical curves, nor 12% for sag vertical curves.
2. See Standard Drawing 610–DRIV–16 for keyway joint details.

LEGEND

W = Width of sidewalk

Y = Distance from front face of curb to ℄ or R/W

Curb ramp

Curb ramp view

Concrete pavement

All dimensions are in mm unless otherwise specified.

INDIANA DEPARTMENT OF TRANSPORTATION

CLASS I DRIVE

SIDEWALK ADJACENT TO CURB

JANUARY 2000

STANDARD DRAWING NO. **610–DRIV–01**

ANTHONY L. UREMOVICH REGISTERED No. 18095 STATE OF INDIANA PROFESSIONAL ENGINEER

DESIGN STANDARDS ENGINEER

/s/ Anthony L. Uremovich 1–03–00
DESIGN STANDARDS ENGINEER DATE

/s/ Firooz Zandi 1–03–00
CHIEF HIGHWAY ENGINEER DATE