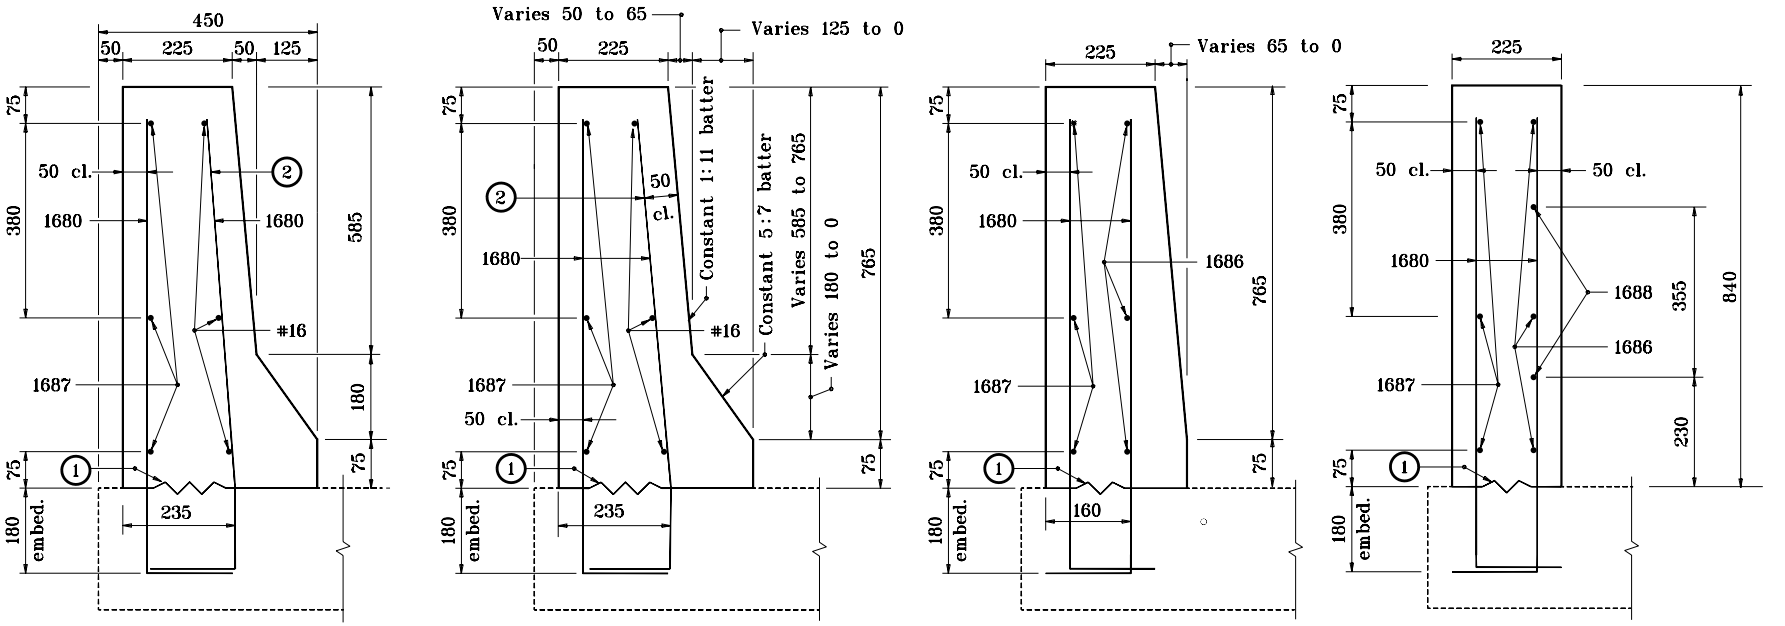

NOTES :

1. Type A construction joint.
2. These bars shall be field bent to provide 50 mm clearance along the batter (constant 1:11), front face bridge rail.
3. See Standard Drawing 706–TWBC–01 for Plan and Elevation.

All dimensions are in mm unless otherwise specified.

INDIANA DEPARTMENT OF TRANSPORTATION

CONCRETE BRIDGE RAILING TRANSITION TYPE WBC

SEPTEMBER 2001

STANDARD DRAWING NO. **706–TWBC–02**

ANTHONY L. UREMOVICH REGISTERED No. 18095 STATE OF INDIANA PROFESSIONAL ENGINEER

DESIGN STANDARDS ENGINEER

/s/ Anthony L. Uremovich 9–04–01
DESIGN STANDARDS ENGINEER DATE

/s/ Firooz Zandi 9–04–01
CHIEF HIGHWAY ENGINEER DATE