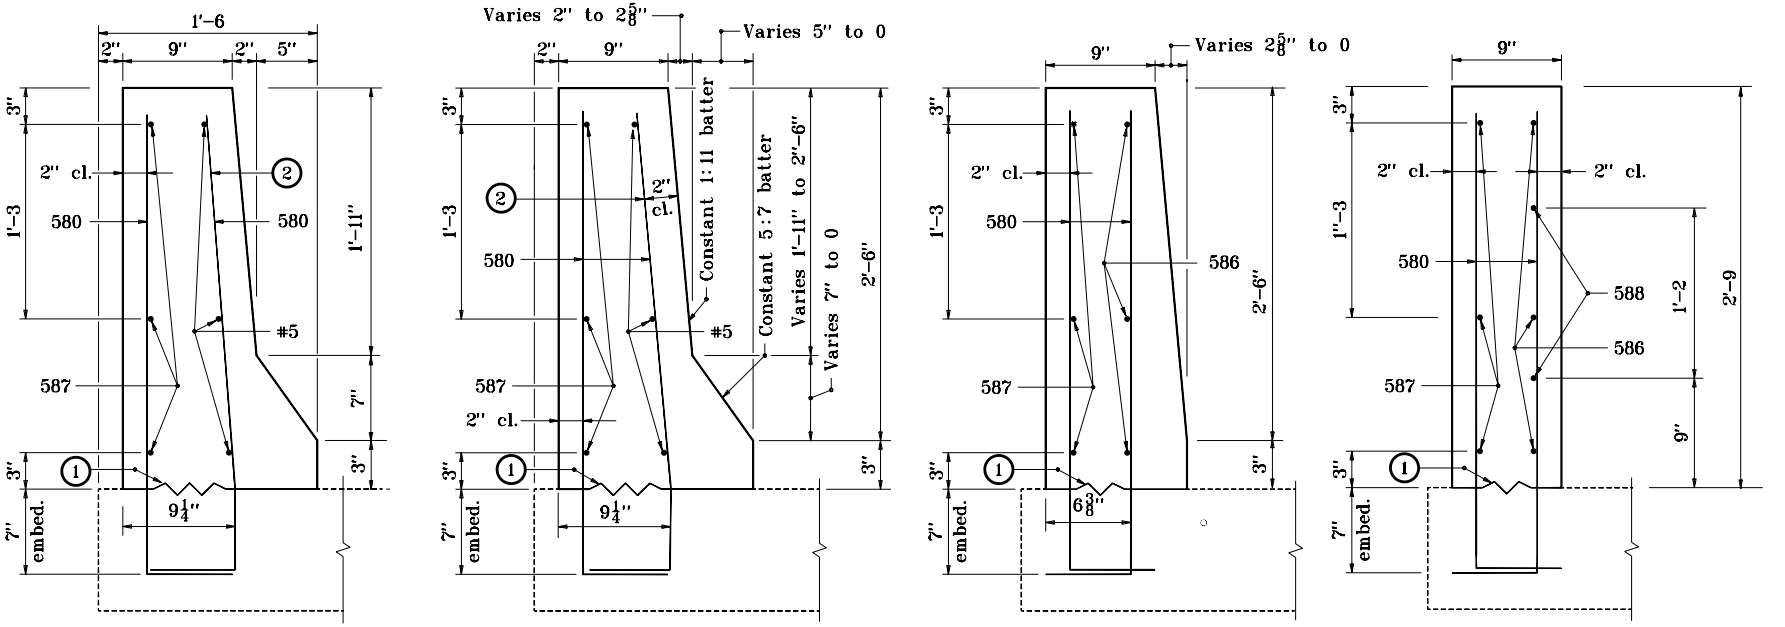

SECTION A-A

SECTION B-B

SECTION C-C

SECTION D-D

NOTES :

1. Type A construction joint.
2. These bars shall be field bent to provide 2" clearance along the batter (constant 1:11), front face bridge rail.
3. See Standard Drawing E 706-TWBC-01 for Plan and Elevation.

INDIANA DEPARTMENT OF TRANSPORTATION

CONCRETE BRIDGE RAILING TRANSITION TYPE WBC

SEPTEMBER 2001

STANDARD DRAWING NO. **E 706-TWBC-02**

ANTHONY L. UREMOVICH REGISTERED No. 18095 STATE OF INDIANA PROFESSIONAL ENGINEER

DESIGN STANDARDS ENGINEER

/s/ Anthony L. Uremovich 9-04-01
DESIGN STANDARDS ENGINEER DATE

/s/ Firooz Zandi 9-04-01
CHIEF HIGHWAY ENGINEER DATE