TABLE CWGS-1	
A	GUARDRAIL TRANSITION
< 7620	Type WGB
≥ 7620	Type TGB

GENERAL NOTES

1. See Standard Drawing 601-CWGS-03 for General Notes.

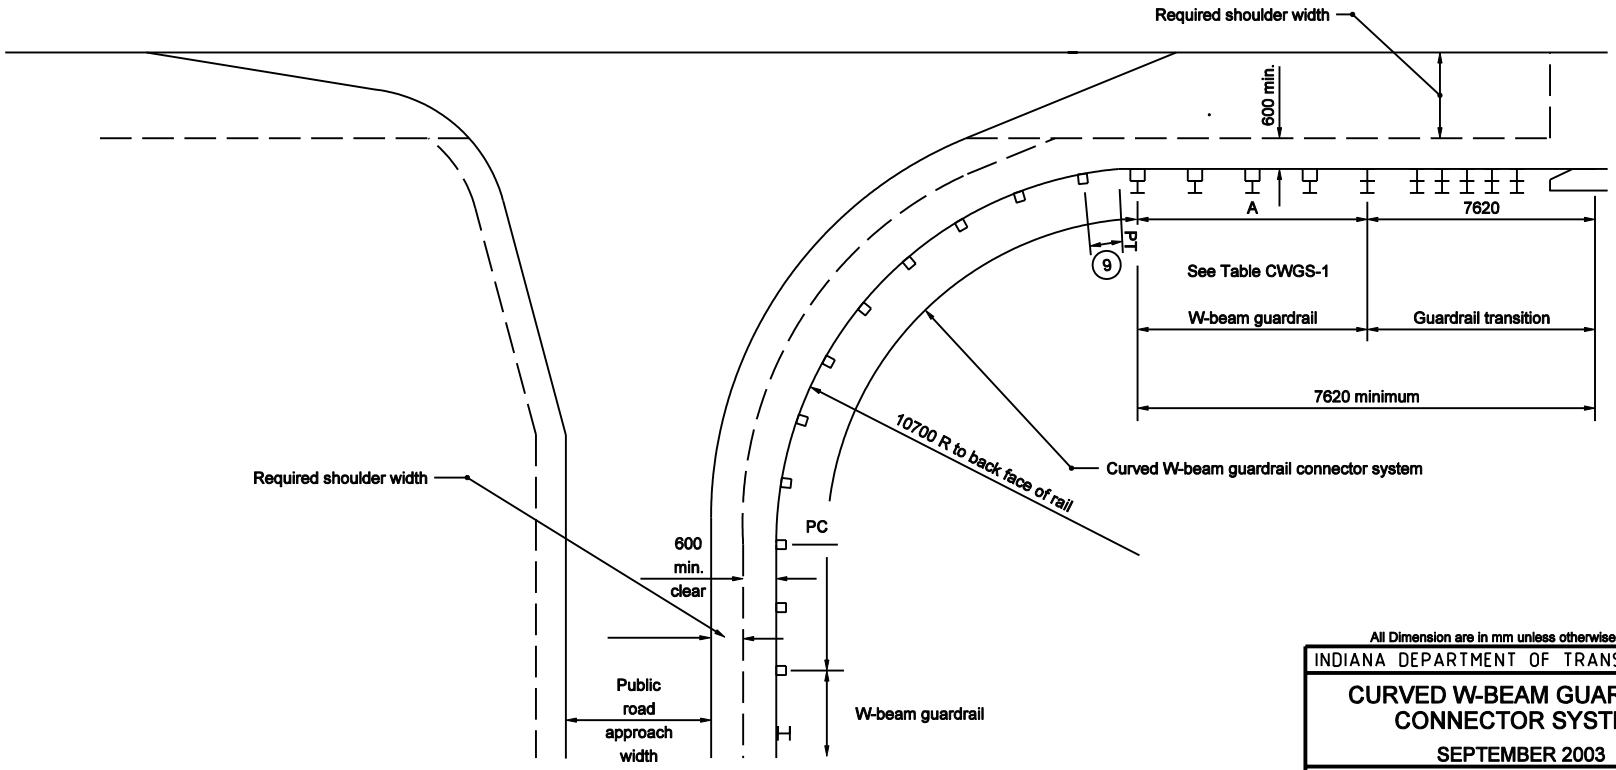

PUBLIC ROAD APPROACH INSTALLATION
AT BRIDGE END

All Dimension are in mm unless otherwise specfied

INDIANA DEPARTMENT OF TRANSPORTATION

CURVED W-BEAM GUARDRAIL CONNECTOR SYSTEM

SEPTEMBER 2003

STANDARD DRAWING NO. 601-CWGS-01

RICHARD L. VanCLEAVE REGISTERED No. 9750 STATE OF INDIANA PROFESSIONAL ENGINEER

DESIGN STANDARDS ENGINEER

/s/ Richard L. VanCleave 9-02-03
DESIGN STANDARDS ENGINEER DATE

/s/ Richard K. Smutzer 9-02-03
CHIEF HIGHWAY ENGINEER DATE