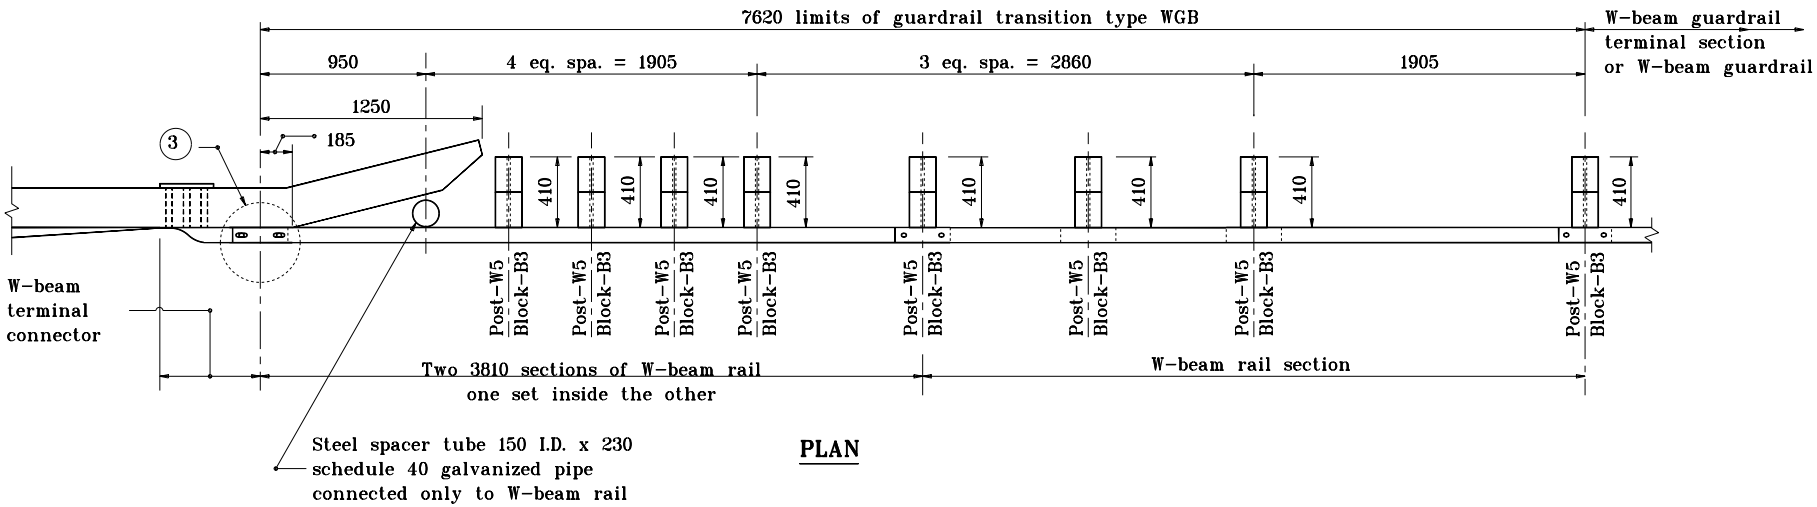

PLAN

NOTES:

1. This sheet shall be used when guardrail transition type WGB is specified to connect W-beam guardrail to concrete barrier bridge railing.

2. See Standard Drawing 601-TWGB-03 for elevation and assembly details.

3. See Standard Drawings 601-TWGB-01 for lap details.

All dimensions are in mm unless otherwise specified.

INDIANA DEPARTMENT OF TRANSPORTATION

GUARDRAIL TRANSITION TYPE WGB

APRIL 1996

STANDARD DRAWING NO. **601-TWGB-02**

ANTHONY L. UREMOVICH REGISTERED No. 18095 STATE OF INDIANA PROFESSIONAL ENGINEER

DESIGN STANDARDS ENGINEER

/s/ Anthony L. Uremovich 4-01-96
DESIGN STANDARDS ENGINEER DATE

/s/ Donald W. Lucas 4-01-96
CHIEF HIGHWAY ENGINEER DATE

Source Sheet: T-1A