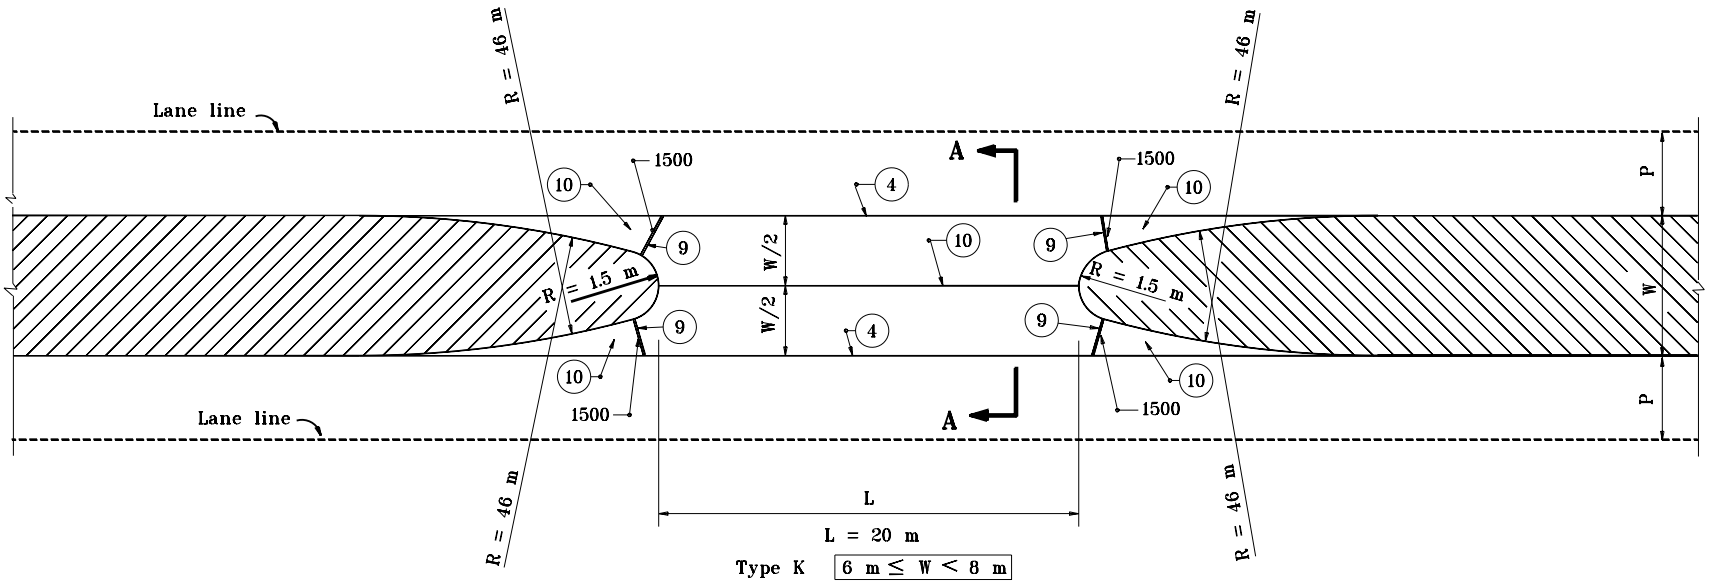

L = 20 m

Type K $\boxed{6\ m \leq W < 8\ m}$

L = 18 m

Type L $\boxed{8\ m \leq W < 9\ m}$

PLAN

NOTES :

1. See Standard Drawing 610-PRCO-01 for Legend and Section A-A.

All dimensions are in mm unless otherwise specified.

INDIANA DEPARTMENT OF TRANSPORTATION

PUBLIC ROAD CROSSOVERS
TYPE K & L
MAY 2000

STANDARD DRAWING NO. **610-PRCO-02**

ANTHONY L. UREMOVICH REGISTERED No. 18095 STATE OF INDIANA PROFESSIONAL ENGINEER

DESIGN STANDARDS ENGINEER

/s/ Anthony L. Uremovich 5-01-00
DESIGN STANDARDS ENGINEER DATE

/s/ Firooz Zandi 5-01-00
CHIEF HIGHWAY ENGINEER DATE