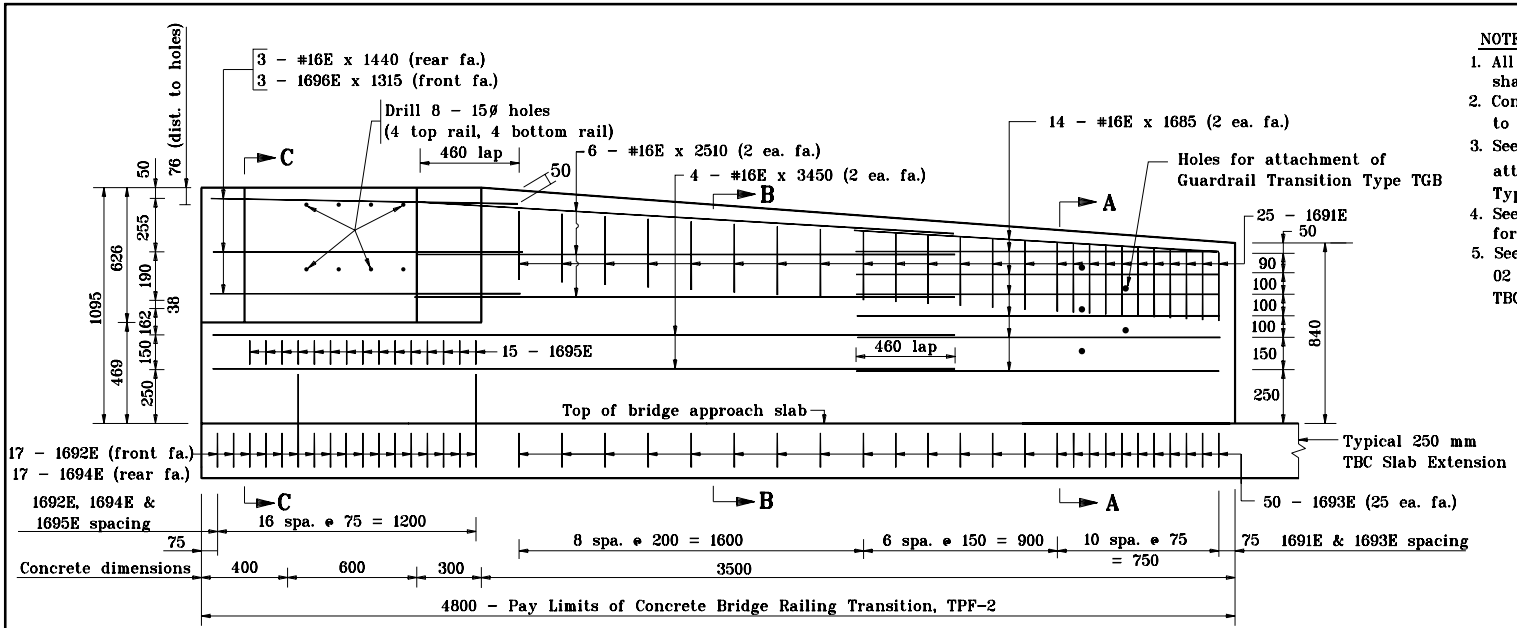

ELEVATION

NOTES:

1. All reinforcing bars designated "E" shall be epoxy coated.
2. Concrete in bridge railing transition to be class C.
3. See Standard Drawing 706–CBRT–02 for attachment of Guardrail Transition Type TGB.
4. See Standard Drawing 706–TTBP–04 for section and bar details.
5. See Standard Drawing 706–TASE–01, 02 & 05 for Bridge Railing Transition TBC Slab Extension.

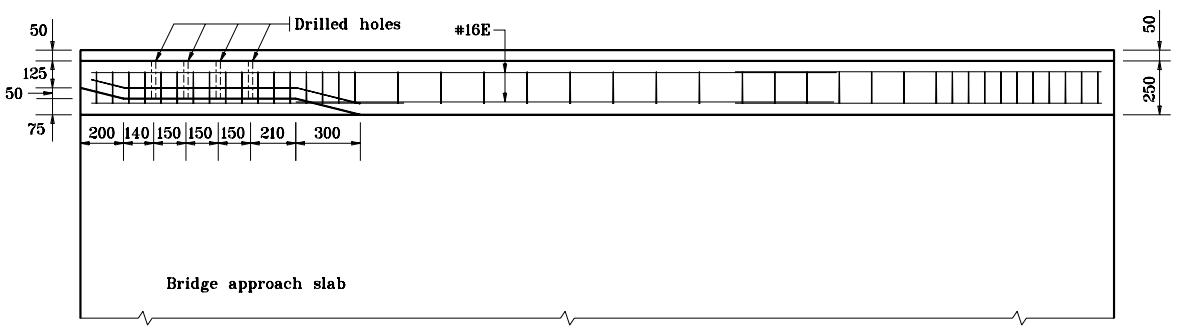

PLAN

All dimensions are in mm unless otherwise specified.

INDIANA DEPARTMENT OF TRANSPORTATION

CONCRETE BRIDGE RAILING TRANSITION, TPF–2

MAY 2000

STANDARD DRAWING NO. **706–TTBP–03**

ANTHONY L. UREMOVICH REGISTERED No. 18095 STATE OF INDIANA PROFESSIONAL ENGINEER

DESIGN STANDARDS ENGINEER

/s/ Anthony L. Uremovich 5–01–00
DESIGN STANDARDS ENGINEER DATE

/s/ Firooz Zandi 5–01–00
CHIEF HIGHWAY ENGINEER DATE