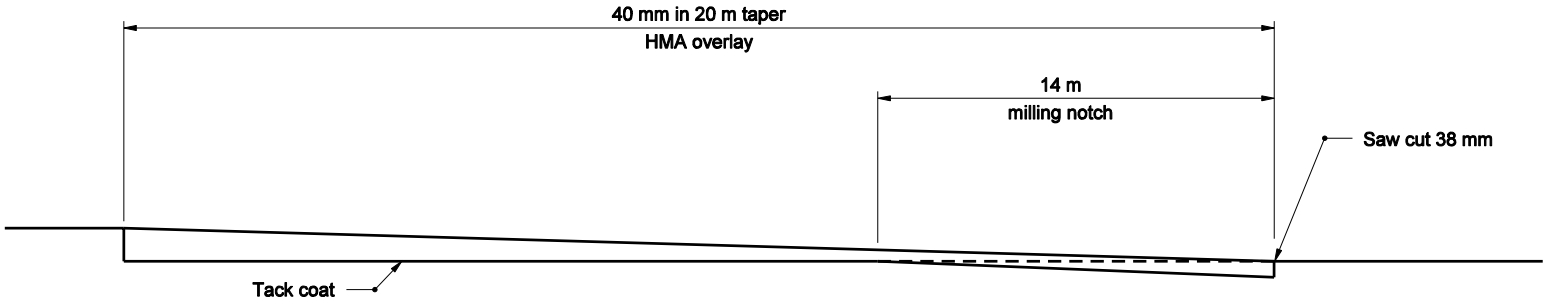

TERMINATION OF MAINLINE PAVEMENT TREATMENT

All dimensions are in mm unless otherwise specfied

INDIANA DEPARTMENT OF TRANSPORTATION

TERMINATION OF MAINLINE PAVEMENT TREATMENT

SEPTEMBER 2004

STANDARD DRAWING NO. 402-TMPT-01

RICHARD L. VanCLEAVE REGISTERED No. 9750 STATE OF INDIANA PROFESSIONAL ENGINEER

DESIGN STANDARDS ENGINEER

/s/ Richard L. VanCleave 9-01-04
DESIGN STANDARDS ENGINEER DATE

/s/ Richard K. Smutzer 9-01-04
CHIEF HIGHWAY ENGINEER DATE