
38+50

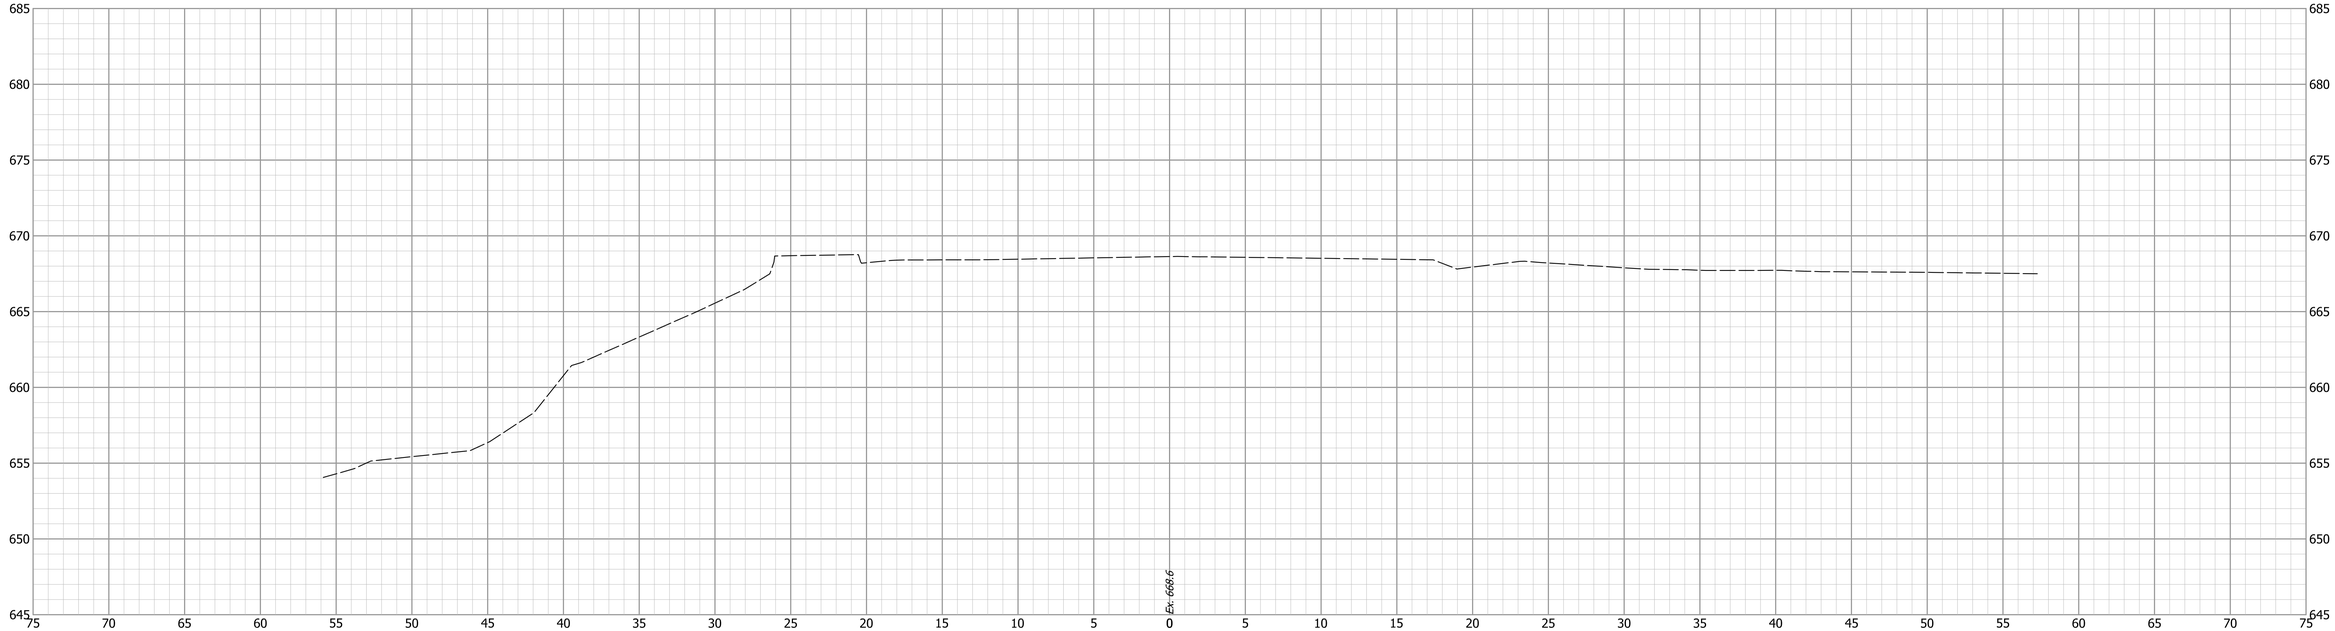


BEGIN MILL AND RESURFACE
STA. 38+19.56 LINE "C"


				INDIANA DEPARTMENT OF TRANSPORTATION	HORIZONTAL SCALE: 1" = 5' / VERTICAL SCALE: 1" = 5' / BRIDGE FILE: / DESIGNATION: 1700108
		DESIGNED: JGP	DRAWN: JGP	CROSS SECTIONS S.R. 252	SURVEY BOOK: / SHEETS: 132 of 260
		CHECKED: GRW	CHECKED: GRW		CONTRACT: R-40411 / PROJECT: 1700108

S:\2018Proj\2018-027 SR 252 Edinburgh 1700108\Production Drawings\17-Cross Sections\2018-027-Cross-Sections-00W.dwg, 3/16/2022 4:00:49 PM

39+50

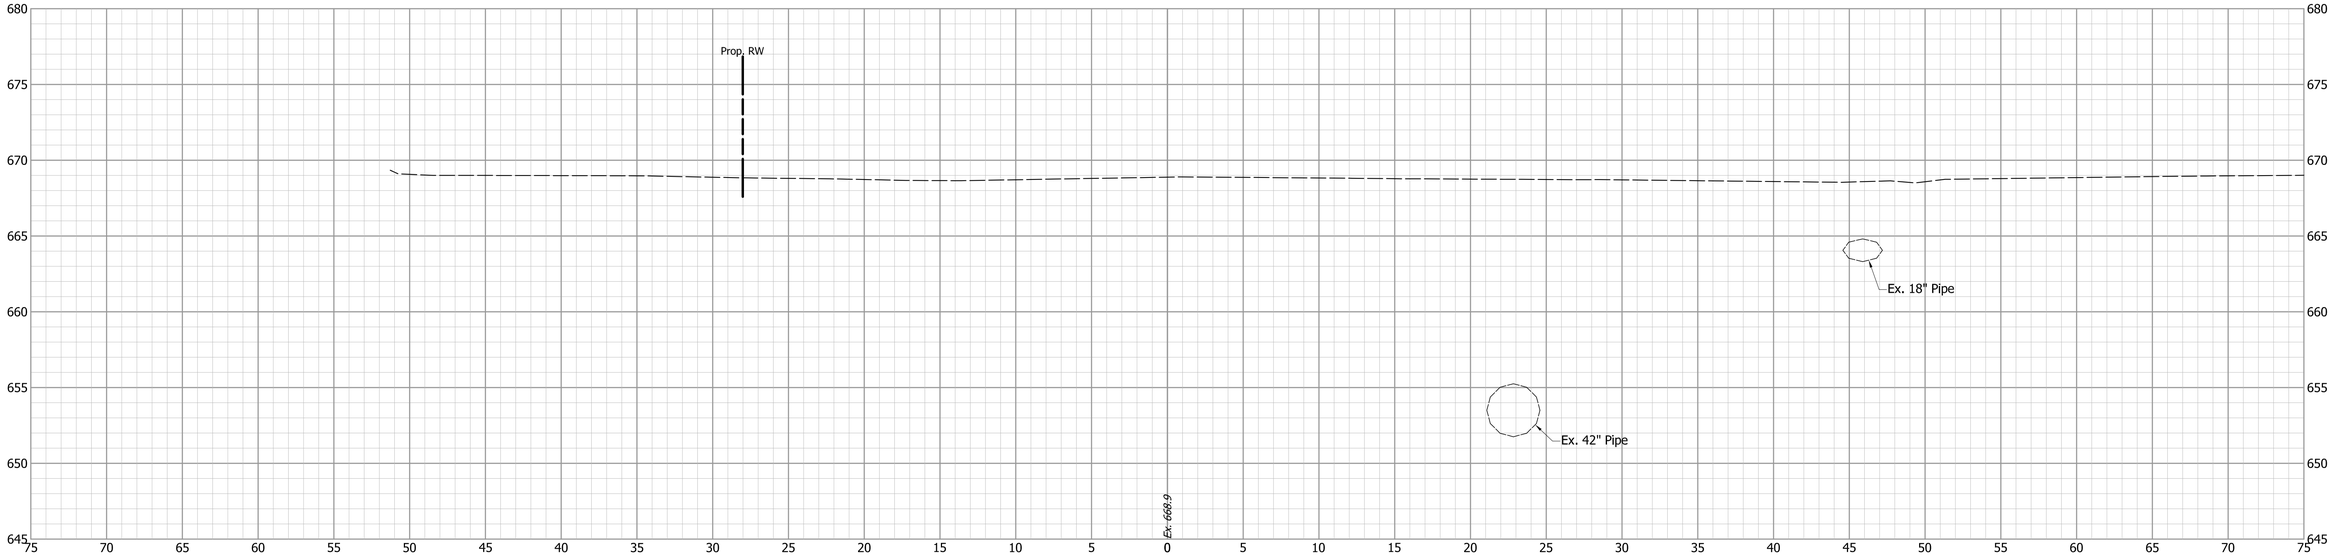

39+00

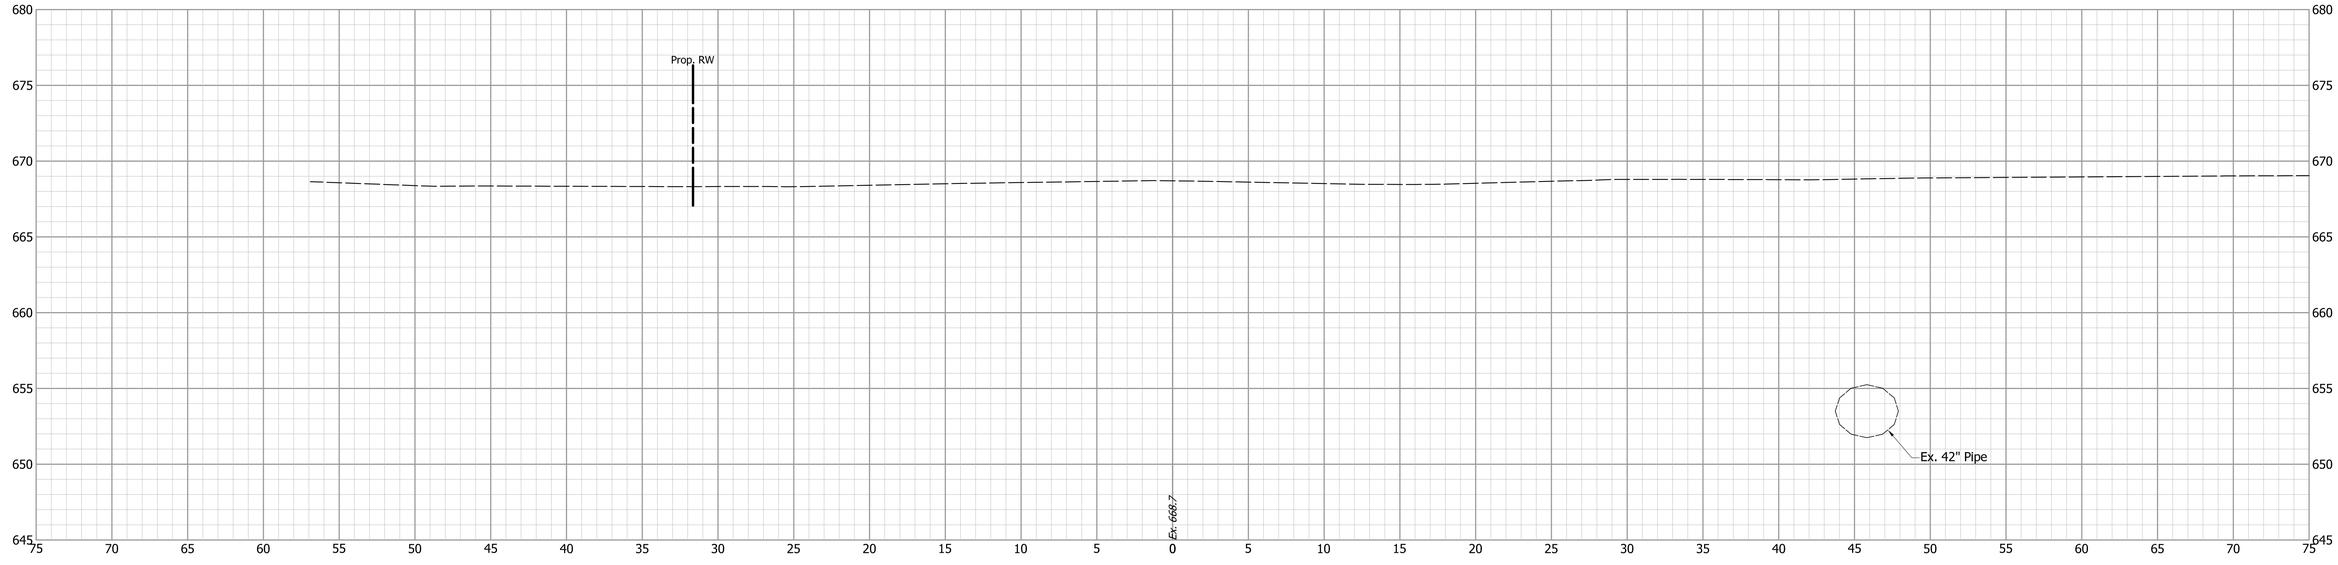

INDIANA
DEPARTMENT OF TRANSPORTATION

CROSS SECTIONS
S.R. 252


DESIGNED: JGP	DRAWN: JGP
CHECKED: GRW	CHECKED: GRW

HORIZONTAL SCALE	BRIDGE FILE
1" = 5'	
VERTICAL SCALE	DESIGNATION
1" = 5'	1700108


SURVEY BOOK	SHEETS
	133 of 260
CONTRACT	PROJECT
R-40411	1700108

S:\2018Proj\2018-027 SR 252 Edinburgh 1700108\Production Drawings\17-Cross Sections\2018-027-Cross-Sections-00W.dwg, 3/16/2022 4:01:08 PM

39+80

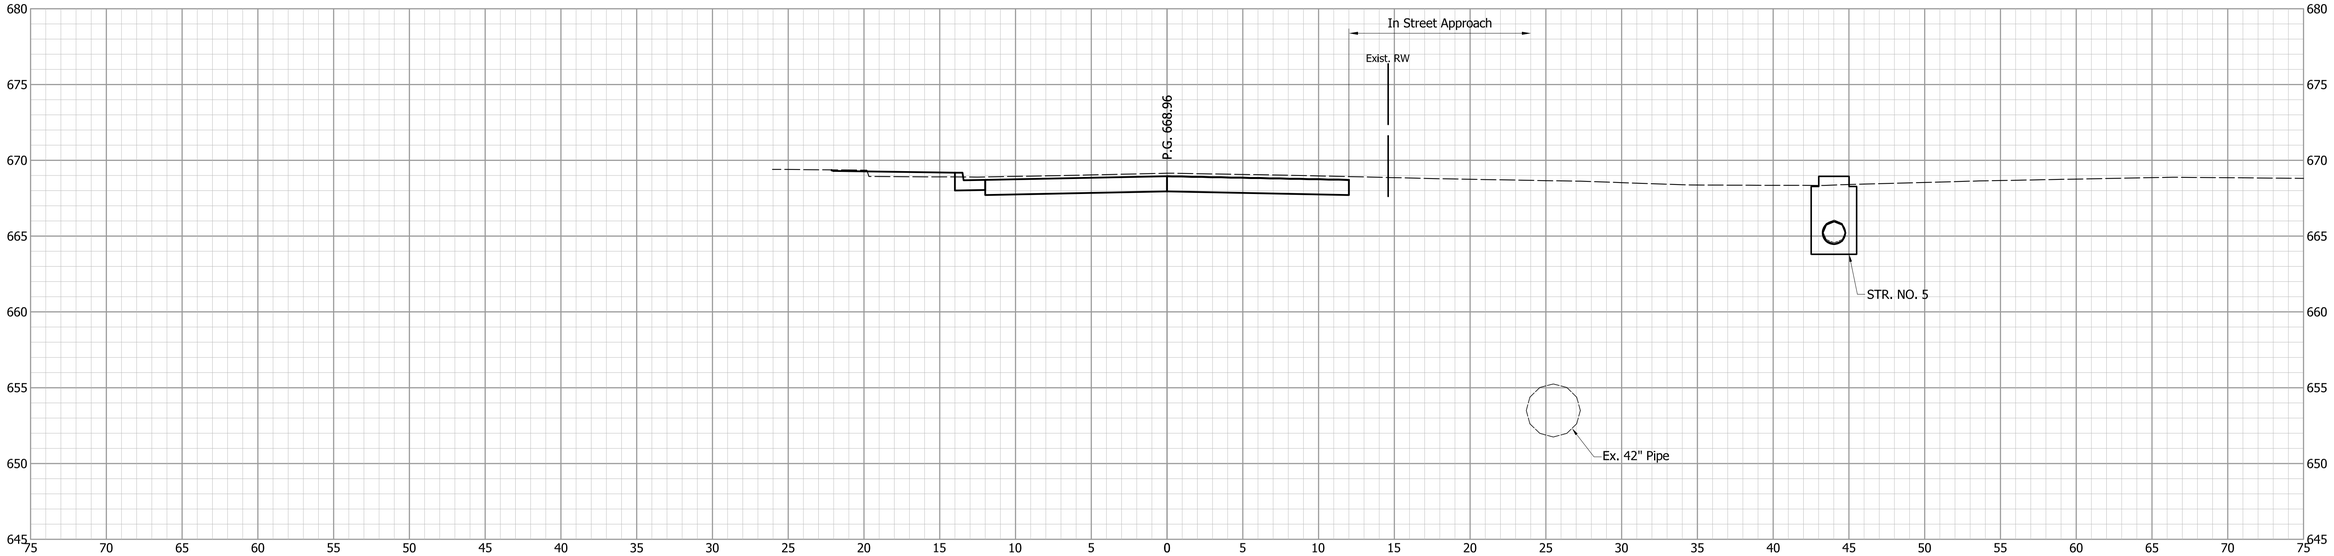

39+65

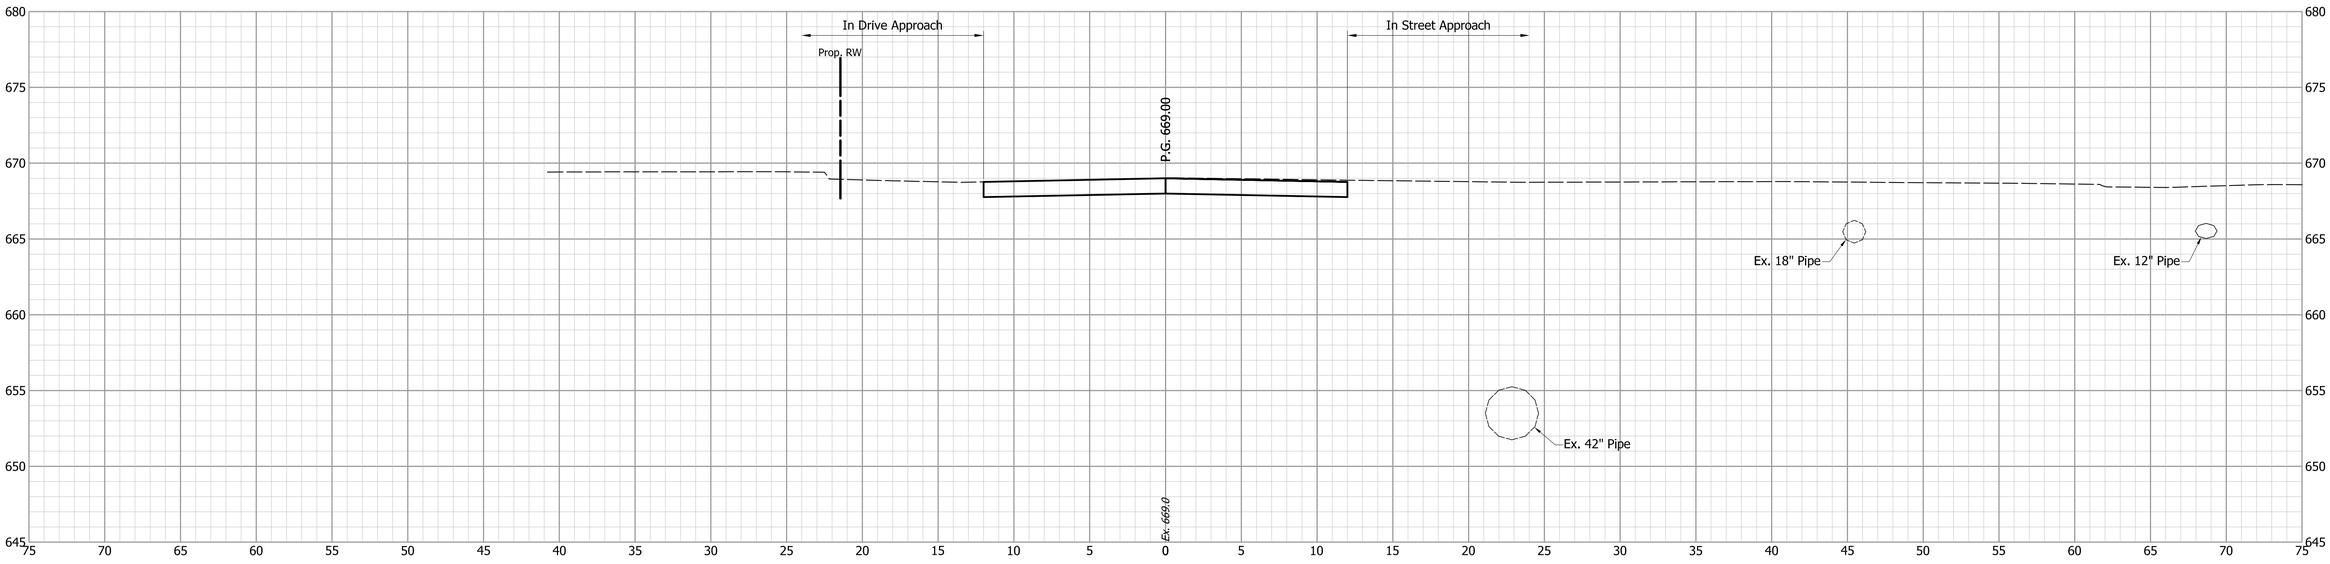


BEGIN FULL DEPTH PAVEMENT REPLACEMENT
STA. 39+65.00 LINE "C"


S:\2018Proj\2018-027 SR 252 Edinburgh 1700108\Production Drawings\17-Cross Sections\2018-027-Cross-Sections-00W.dwg, 3/16/2022 4:01:18 PM

			INDIANA DEPARTMENT OF TRANSPORTATION	HORIZONTAL SCALE: 1" = 5' / VERTICAL SCALE: 1" = 5' / BRIDGE FILE: / DESIGNATION: 1700108
		DESIGNED: JGP / DRAWN: JGP / CHECKED: GRW / CHECKED: GRW	CROSS SECTIONS S.R. 252	SURVEY BOOK: / SHEETS: 134 of 260 / CONTRACT: R-40411 / PROJECT: 1700108

40+25

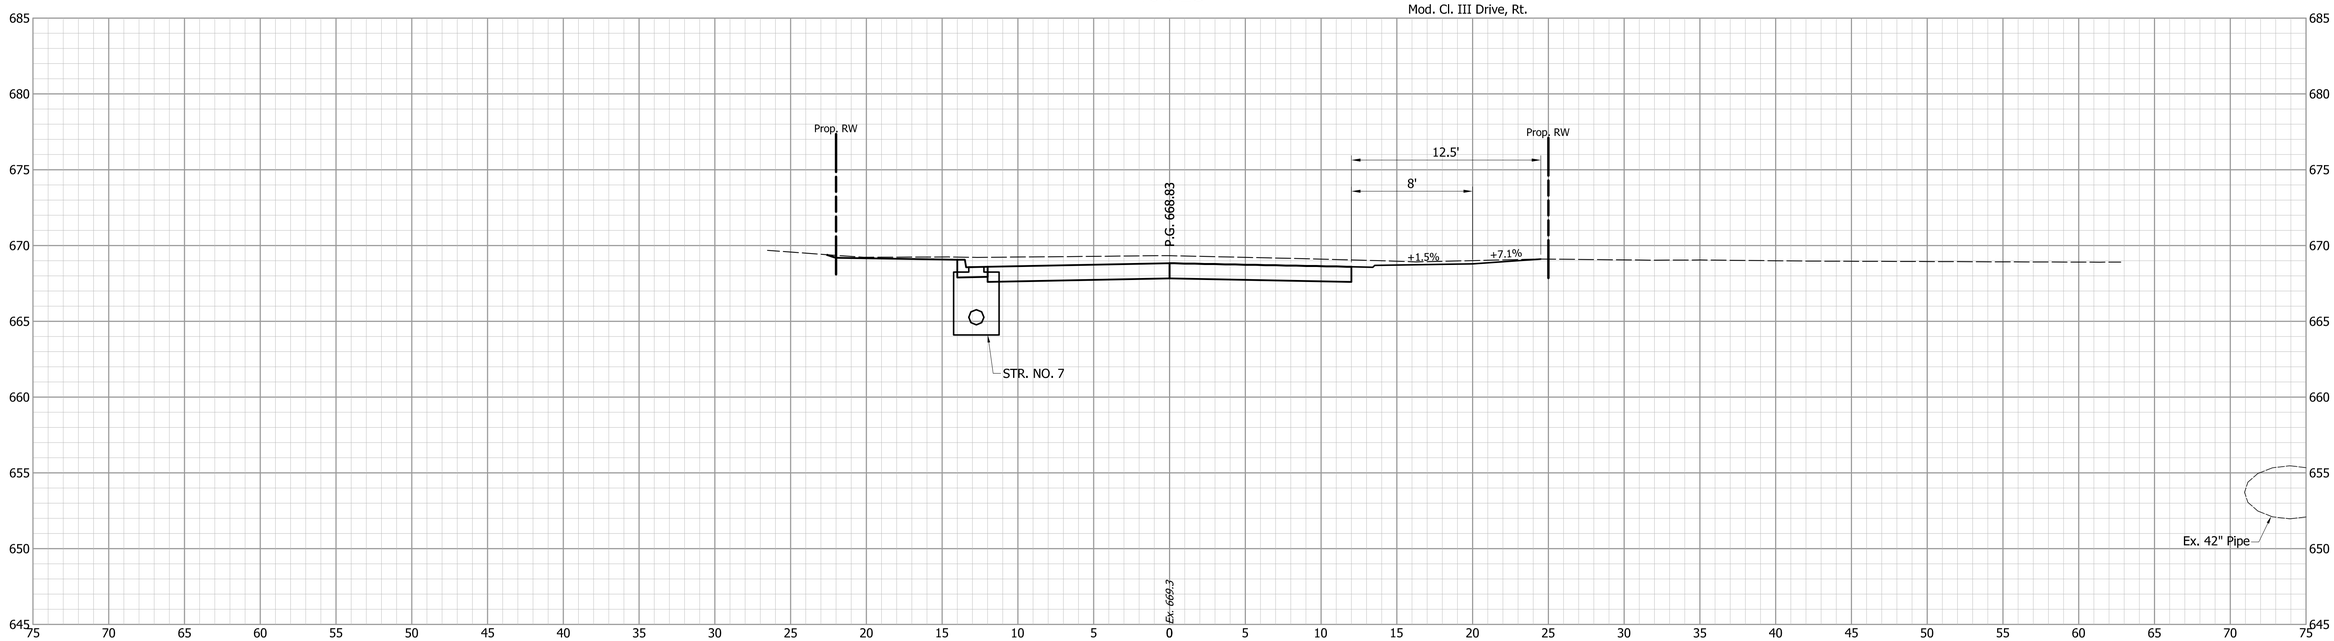

40+00

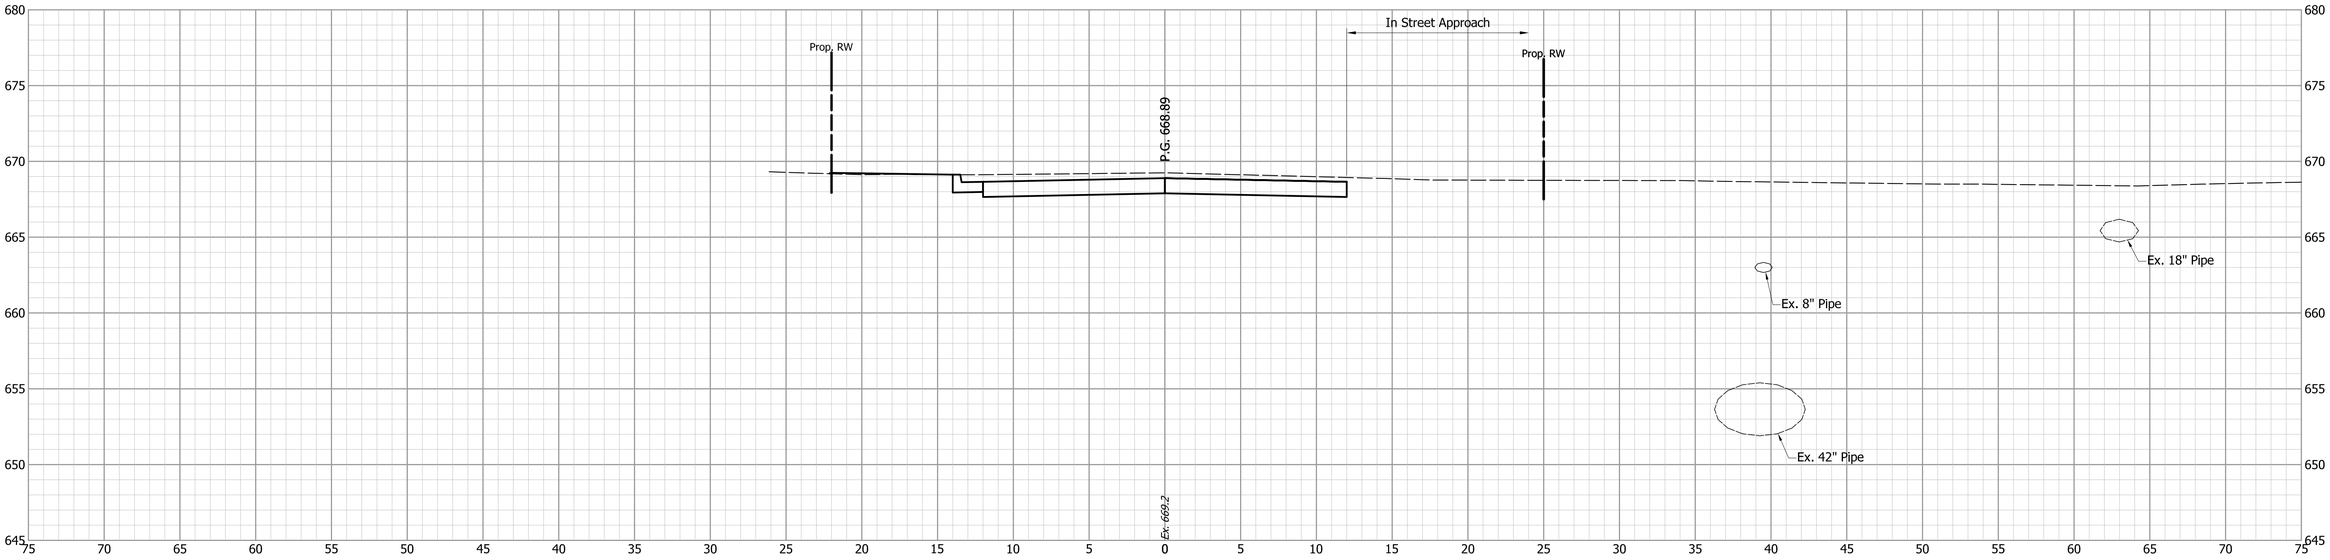

INDIANA
DEPARTMENT OF TRANSPORTATION


CROSS SECTIONS
S.R. 252

DESIGNED: JGP	DRAWN: JGP
CHECKED: GRW	CHECKED: GRW


HORIZONTAL SCALE	BRIDGE FILE
1" = 5'	
VERTICAL SCALE	DESIGNATION
1" = 5'	1700108
SURVEY BOOK	SHEETS
	135 of 260
CONTRACT	PROJECT
R-40411	1700108

S:\2018Proj\2018-027 SR 252 Edinburgh 1700108\Production Drawings\17-Cross Sections\2018-027-Cross-Sections-00W.dwg, 3/16/2022 4:01:28 PM


40+74

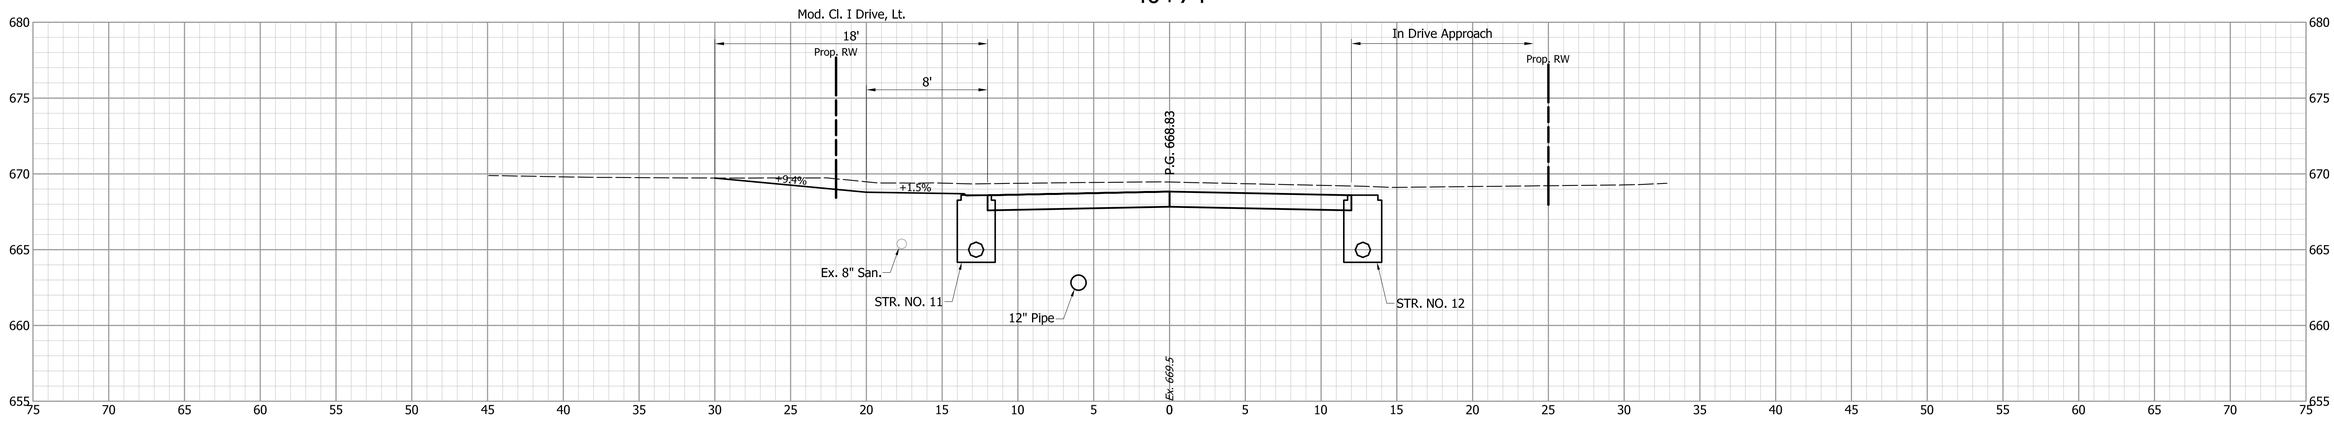

40+58

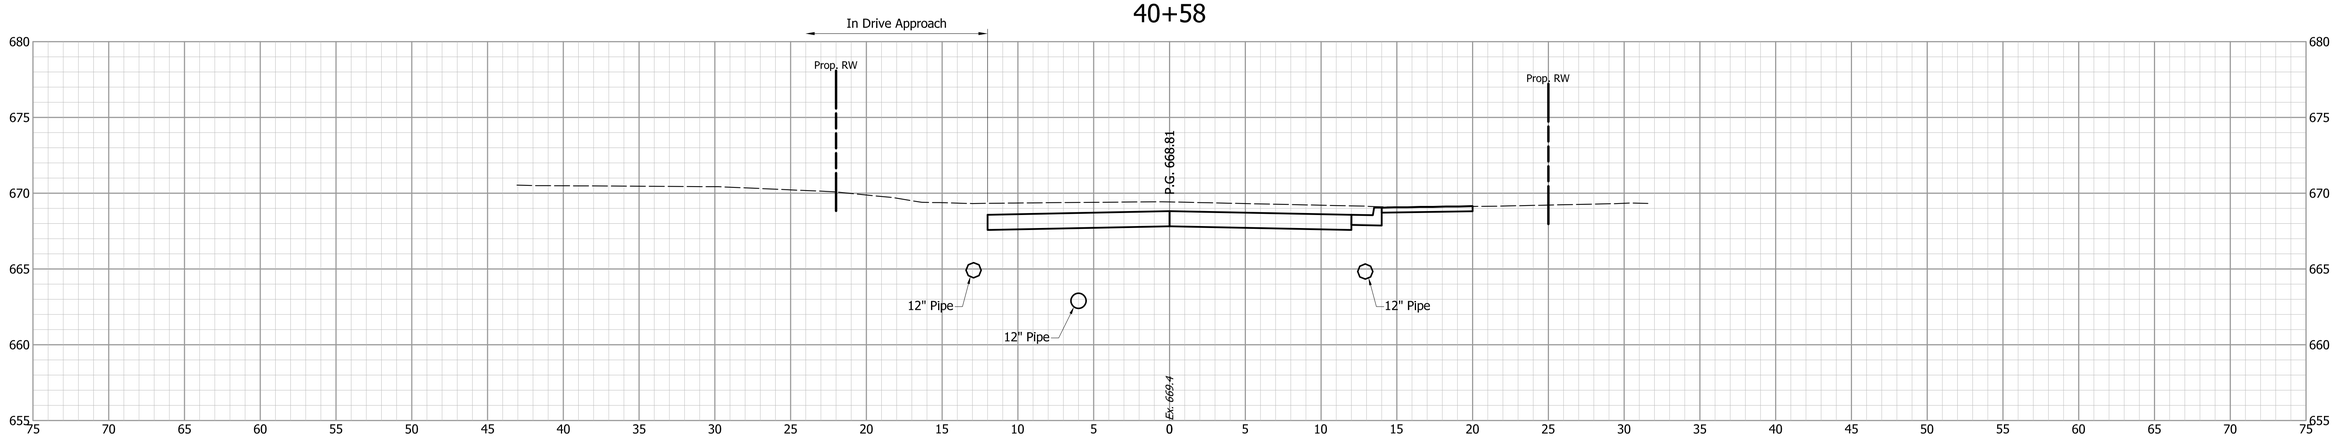

40+50

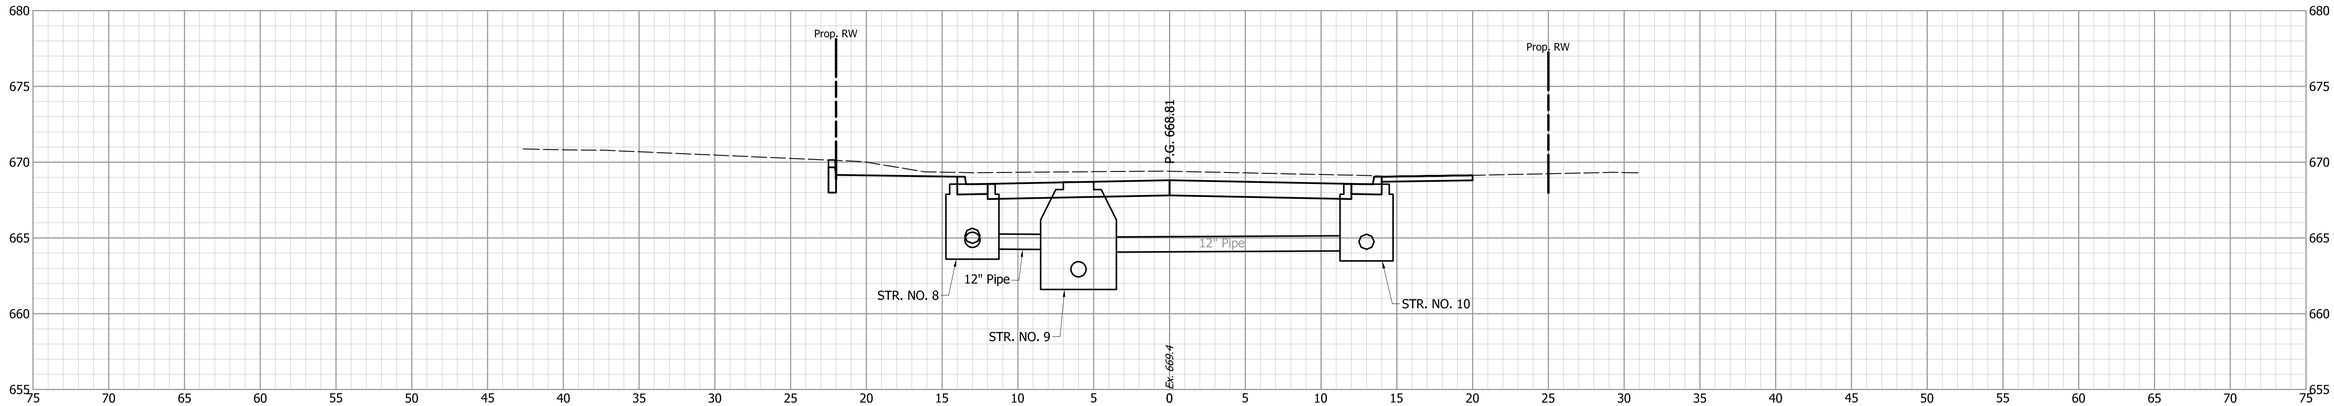

INDIANA
DEPARTMENT OF TRANSPORTATION

CROSS SECTIONS
S.R. 252


DESIGNED: JGP | DRAWN: JGP
CHECKED: GRW | CHECKED: GRW

HORIZONTAL SCALE	BRIDGE FILE
1" = 5'	
VERTICAL SCALE	DESIGNATION
1" = 5'	1700108


SURVEY BOOK	SHEETS
	136 of 260
CONTRACT	PROJECT
R-40411	1700108

S:\2018Proj\2018-027 SR 252 Edinburgh 1700108\Production Drawings\17-Cross Sections\2018-027-Cross-Sections-00W.dwg, 3/16/2022 4:01:39 PM


41+11

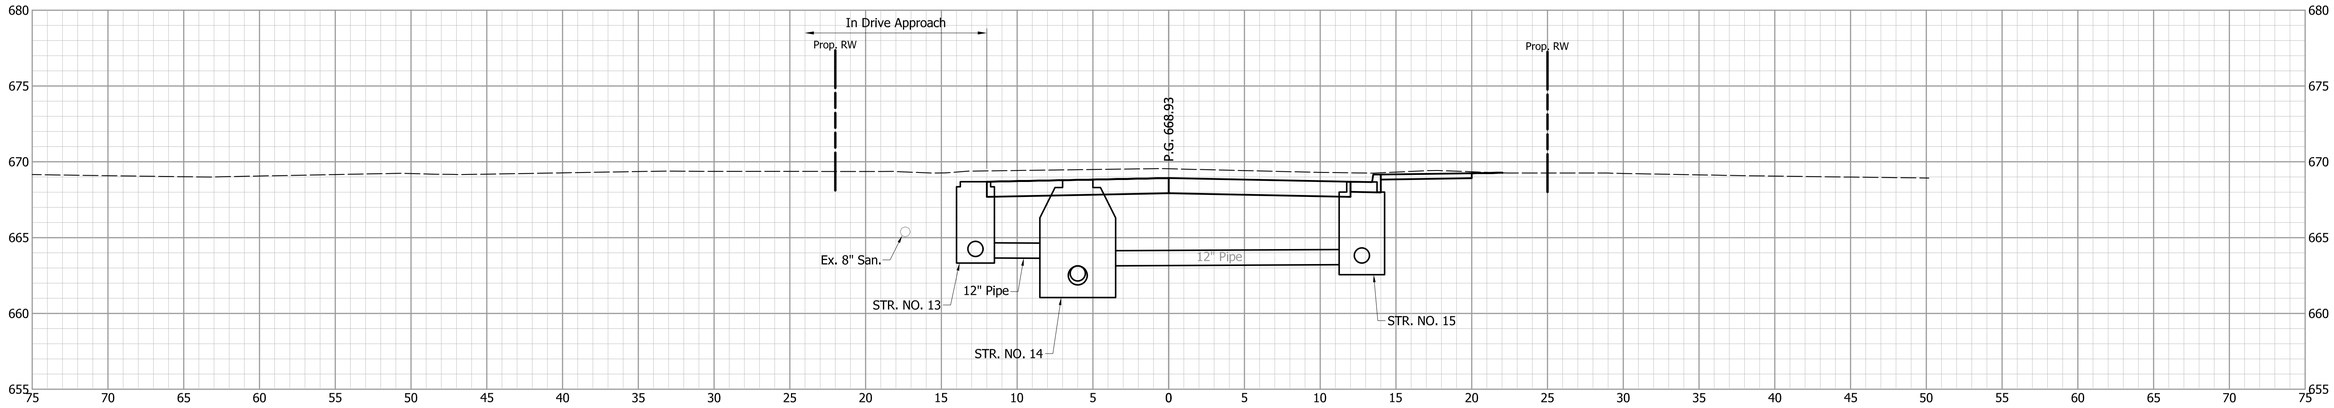

41+00

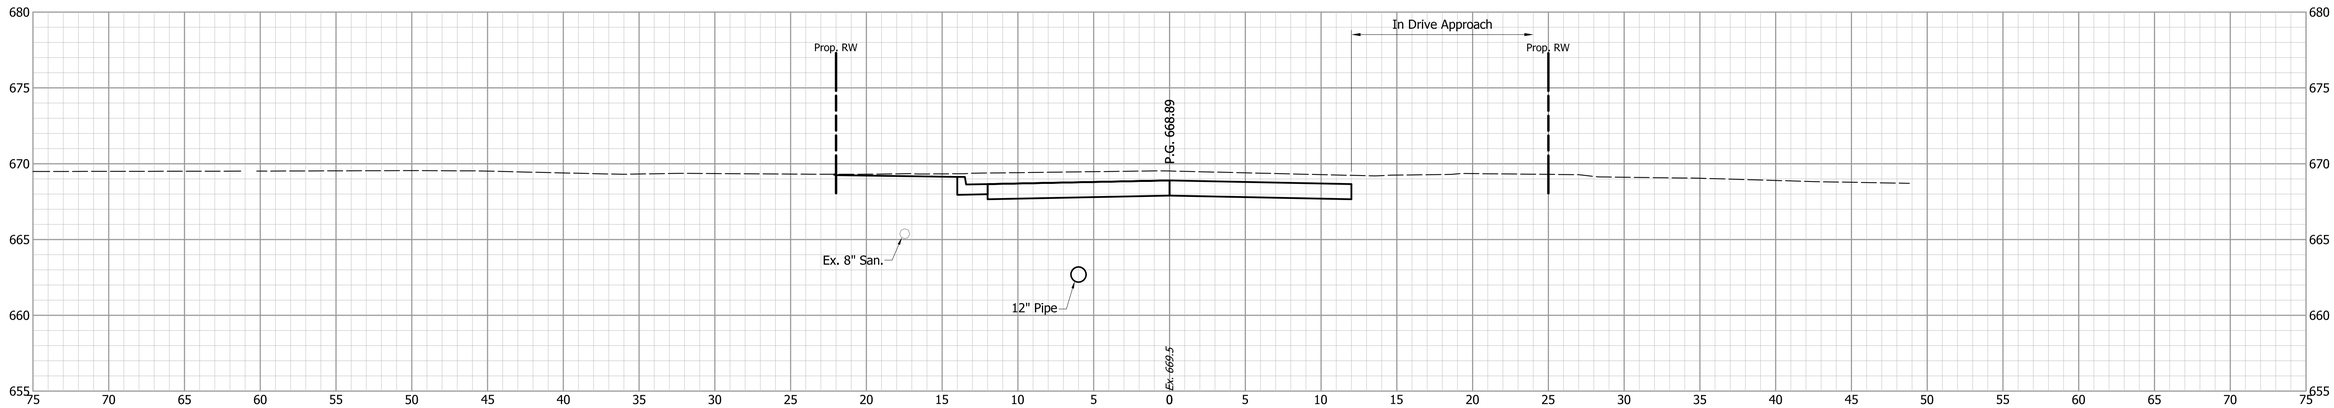

40+90

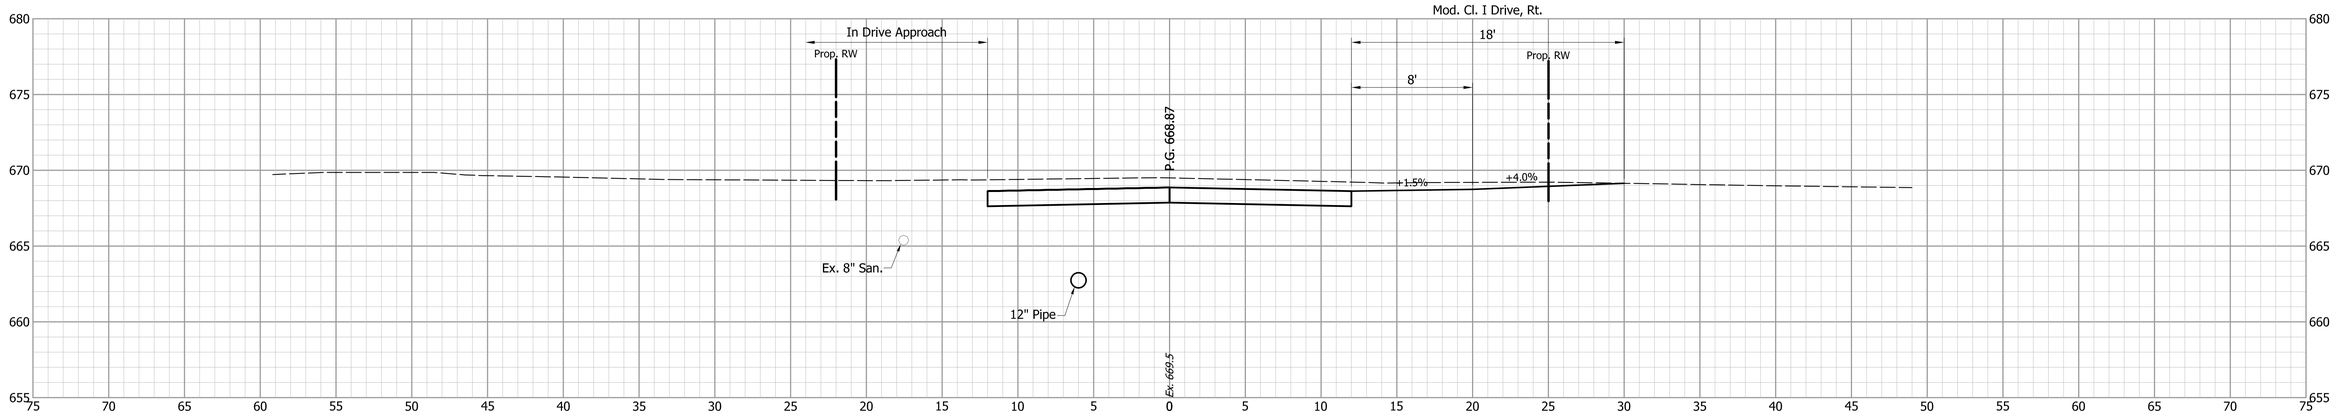

DESIGNED: JGP
DRAWN: JGP
CHECKED: GRW
CHECKED: GRW

INDIANA
DEPARTMENT OF TRANSPORTATION


CROSS SECTIONS
S.R. 252

HORIZONTAL SCALE	BRIDGE FILE
1" = 5'	
VERTICAL SCALE	DESIGNATION
1" = 5'	1700108


SURVEY BOOK	SHEETS		
	137	of	260
CONTRACT	PROJECT		
R-40411	1700108		

S:\2018Proj\2018-027 SR 252 Edinburgh 1700108\Production Drawings\17-Cross Sections\2018-027-Cross-Sections-00W.dwg, 3/16/2022 4:01:48 PM


41+60

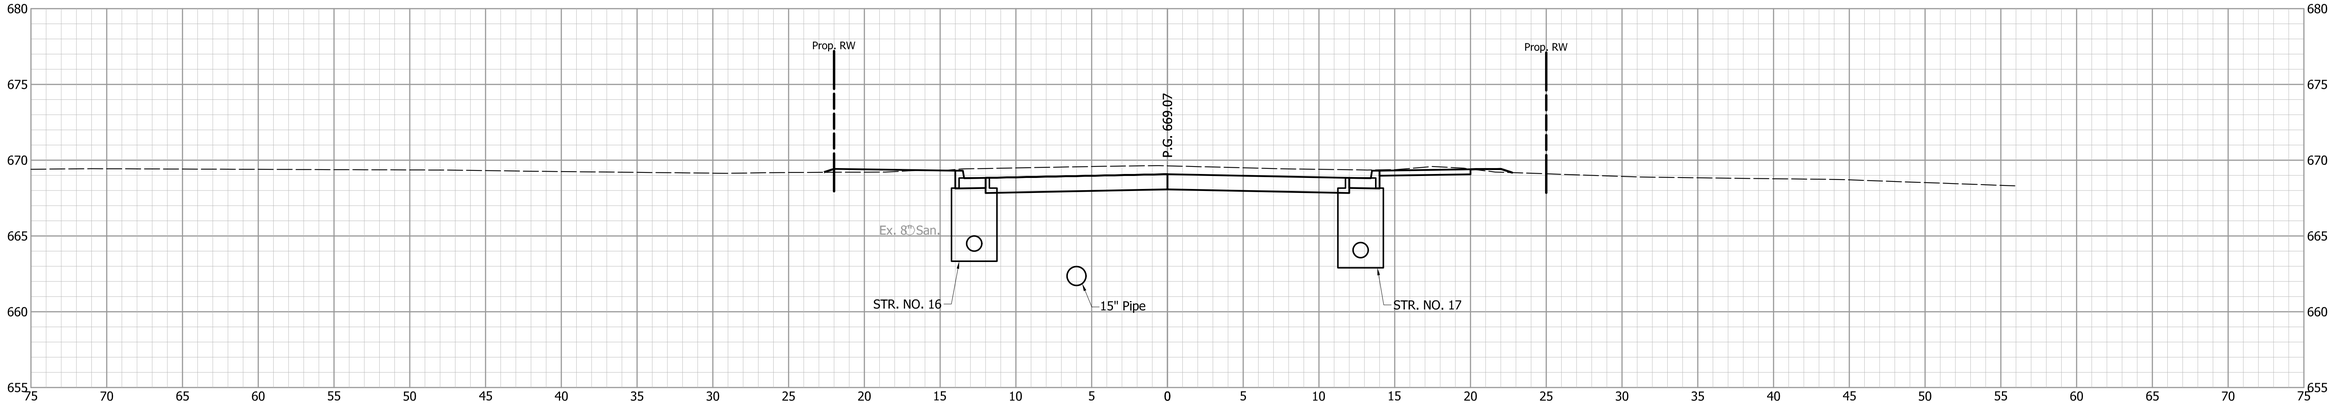

41+50

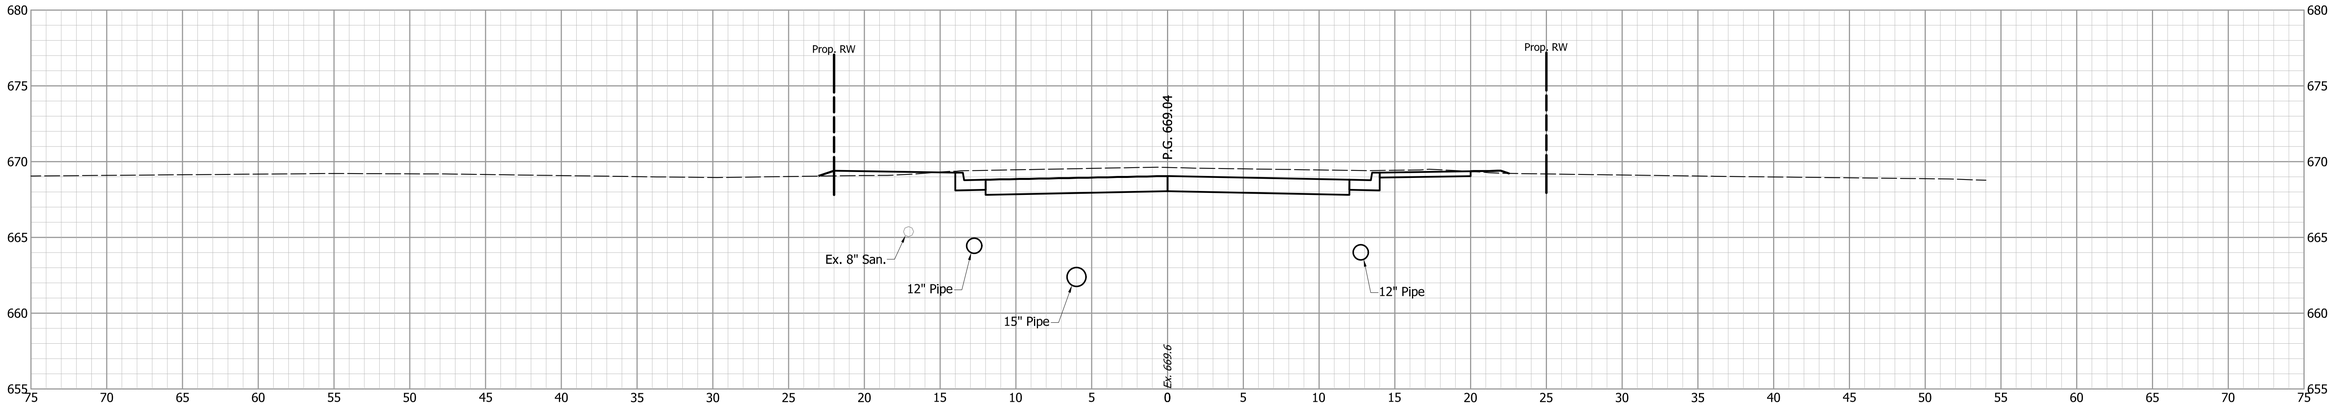

41+22

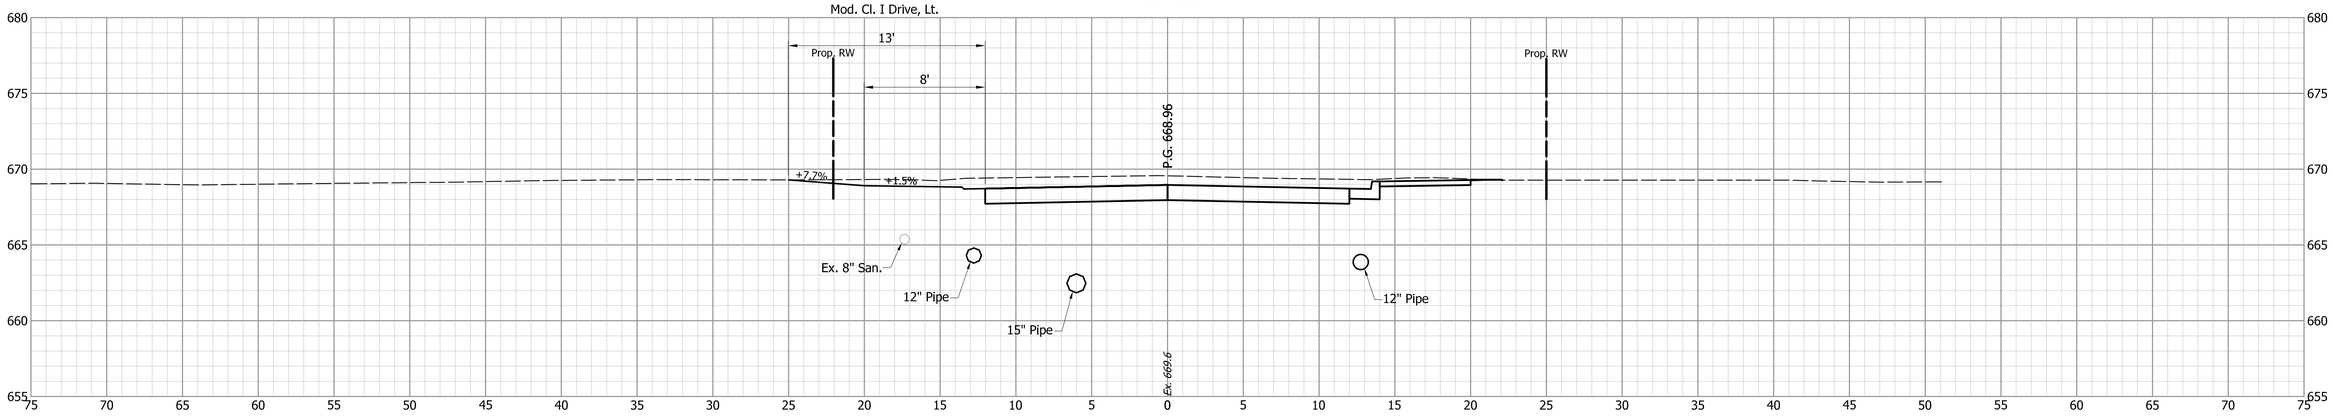


			INDIANA DEPARTMENT OF TRANSPORTATION
DESIGNED: JGP	DRAWN: JGP		CROSS SECTIONS S.R. 252
CHECKED: GRW	CHECKED: GRW		


HORIZONTAL SCALE	BRIDGE FILE
1" = 5'	
VERTICAL SCALE	DESIGNATION
1" = 5'	1700108
SURVEY BOOK	SHEETS
	138 of 260
CONTRACT	PROJECT
R-40411	1700108

S:\2018Proj\2018-027 SR 252 Edinburgh 1700108\Production Drawings\17-Cross Sections\2018-027-Cross-Sections-00W.dwg, 3/16/2022 4:01:58 PM


42+45

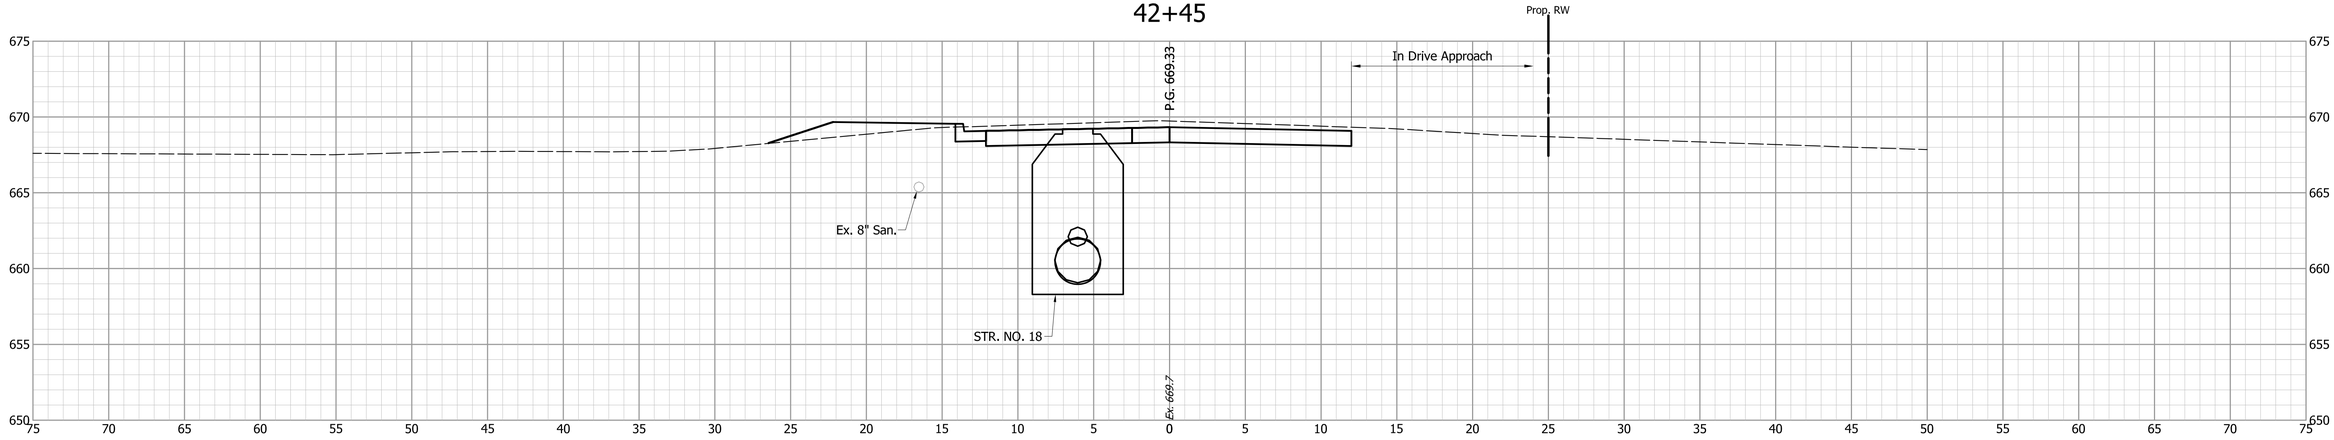

42+00

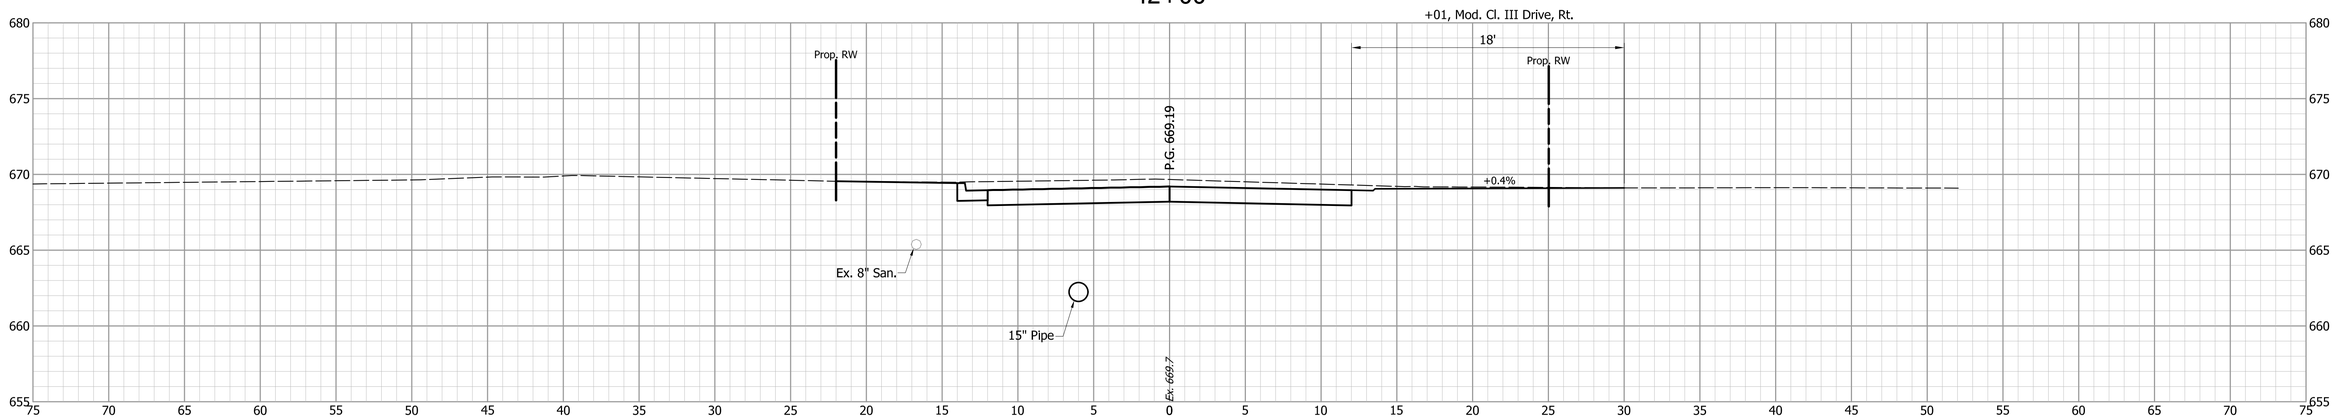

41+79

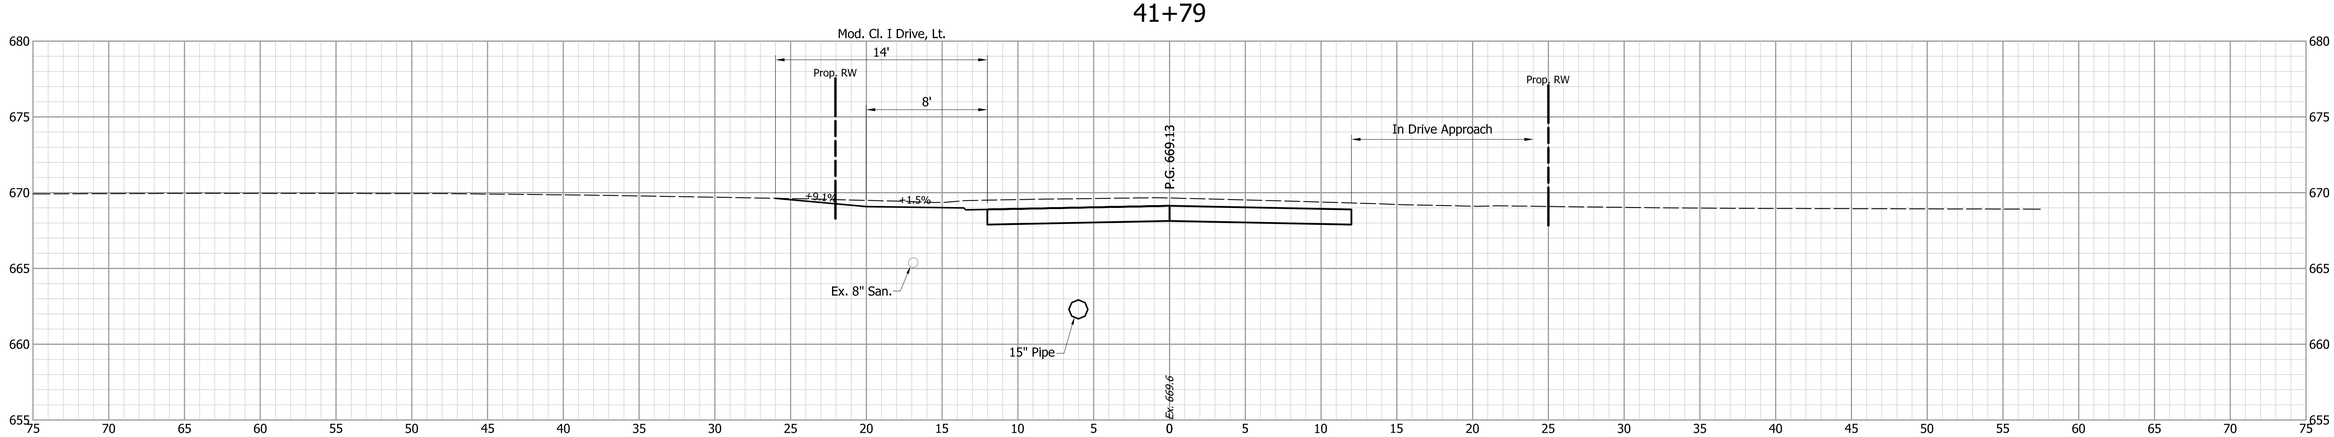


DESIGNED: JGP	DRAWN: JGP	INDIANA DEPARTMENT OF TRANSPORTATION	
CHECKED: GRW	CHECKED: GRW	CROSS SECTIONS S.R. 252	


HORIZONTAL SCALE	BRIDGE FILE
1" = 5'	
VERTICAL SCALE	DESIGNATION
1" = 5'	1700108
SURVEY BOOK	SHEETS
	139 of 260
CONTRACT	PROJECT
R-40411	1700108

S:\2018Proj\2018-027 SR 252 Edinburgh 1700108\Production Drawings\17-Cross Sections\2018-027-Cross-Sections-00W.dwg, 3/16/2022 4:02:08 PM

42+52

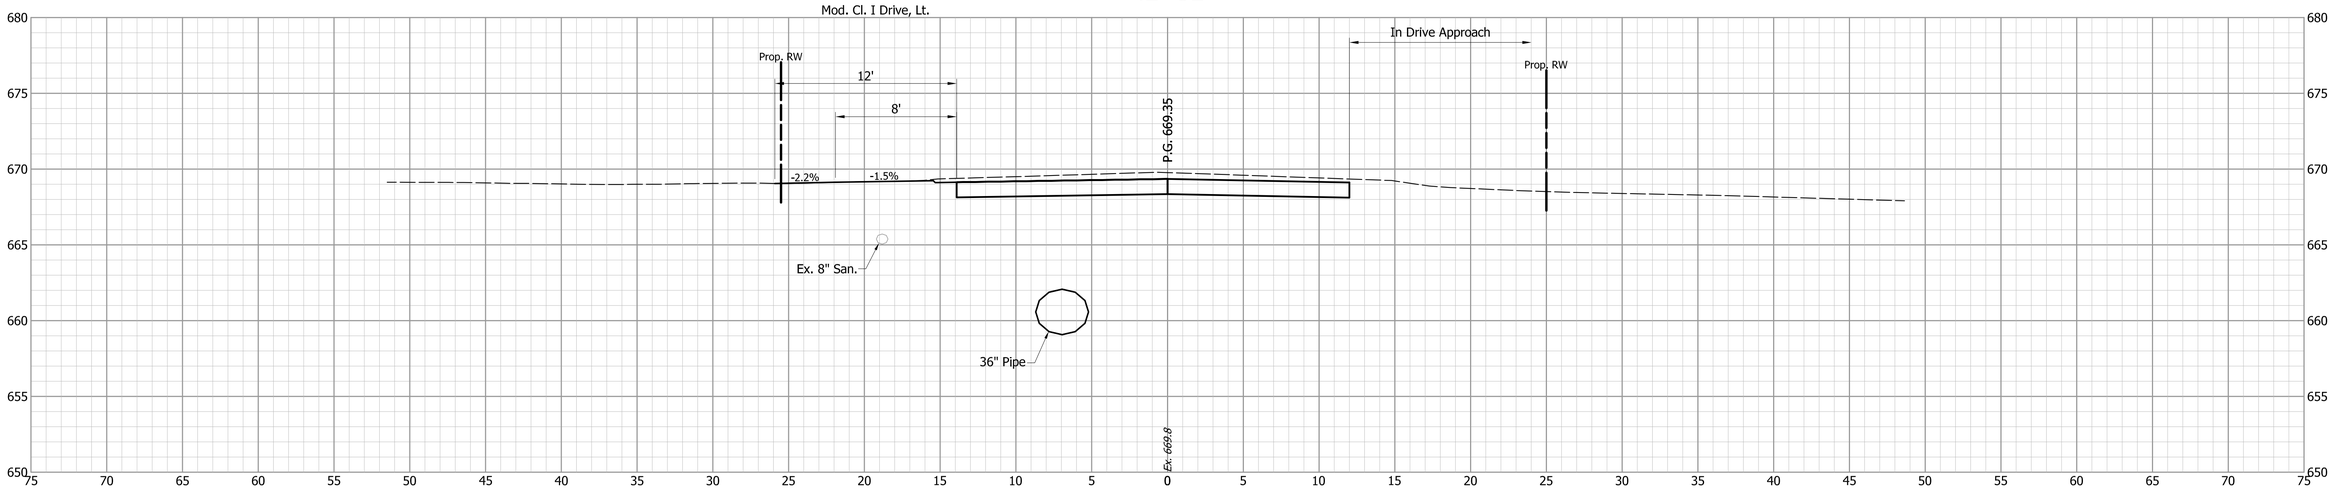

42+50

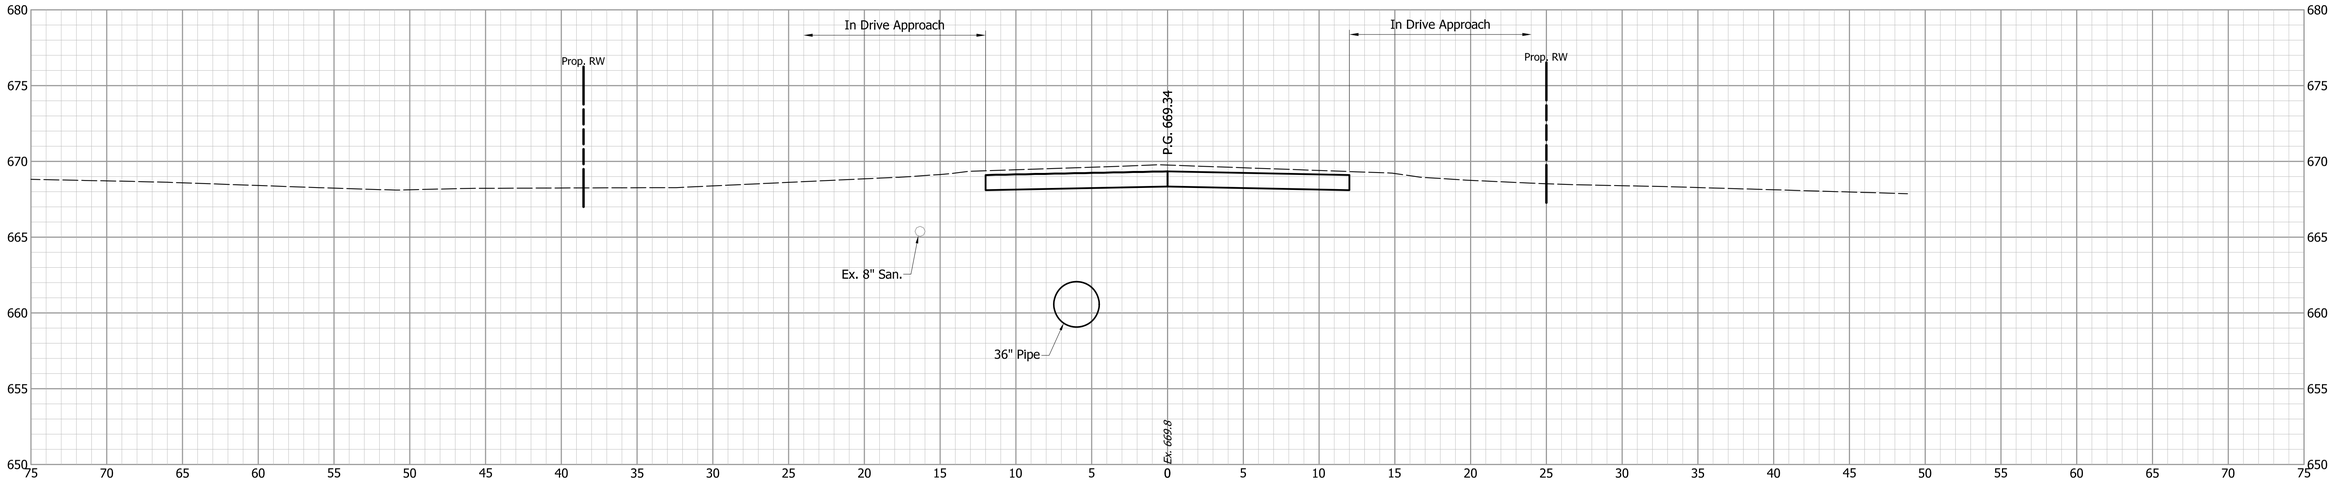


			INDIANA DEPARTMENT OF TRANSPORTATION
DESIGNED: JGP	DRAWN: JGP		CROSS SECTIONS S.R. 252
CHECKED: GRW	CHECKED: GRW		


HORIZONTAL SCALE	BRIDGE FILE
1" = 5'	
VERTICAL SCALE	DESIGNATION
1" = 5'	1700108
SURVEY BOOK	SHEETS
	140 of 260
CONTRACT	PROJECT
R-40411	1700108

S:\2018Proj\2018-027 SR 252 Edinburgh 1700108\Production Drawings\17-Cross Sections\2018-027-Cross-Sections-00W.dwg, 3/16/2022 4:02:18 PM

42+77

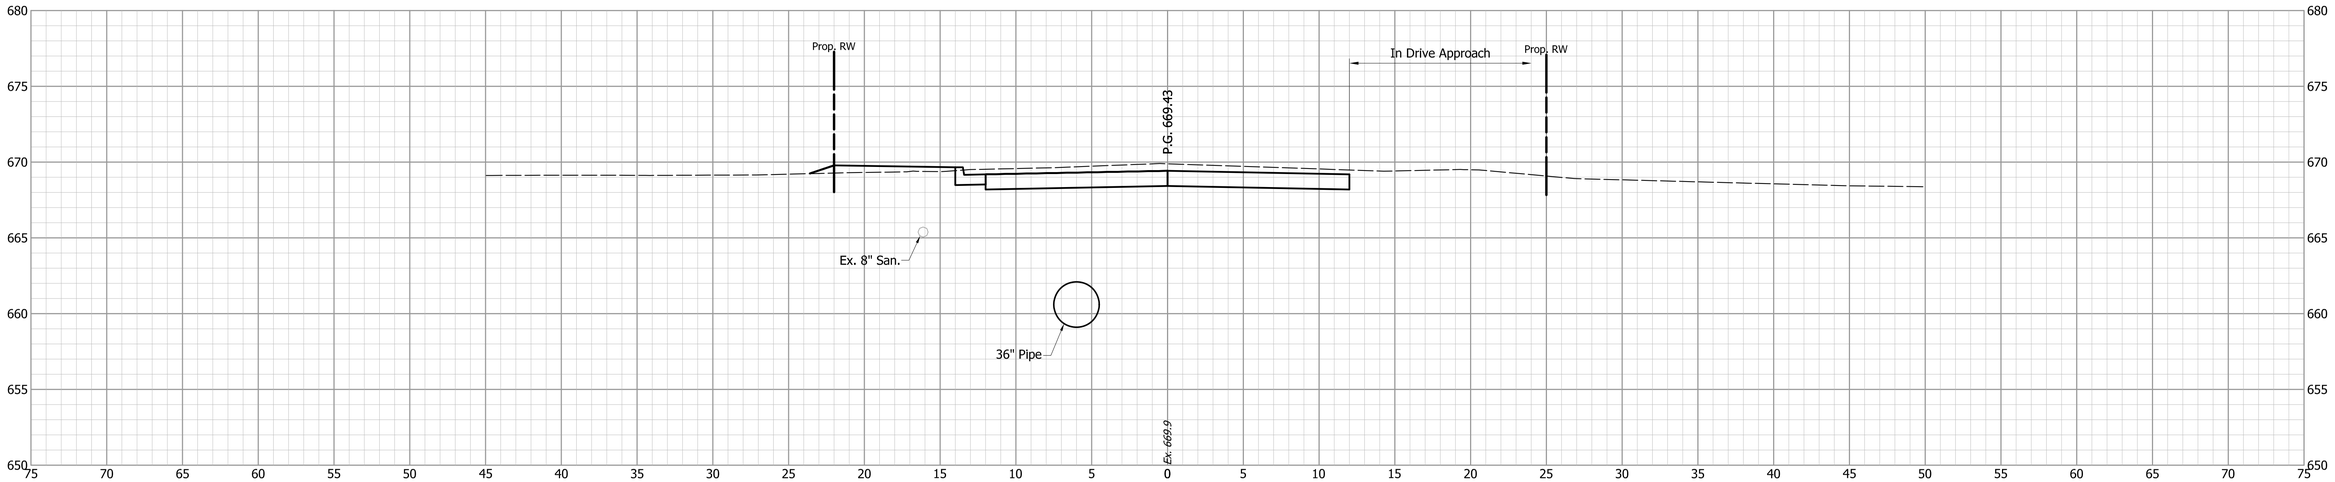


42+62

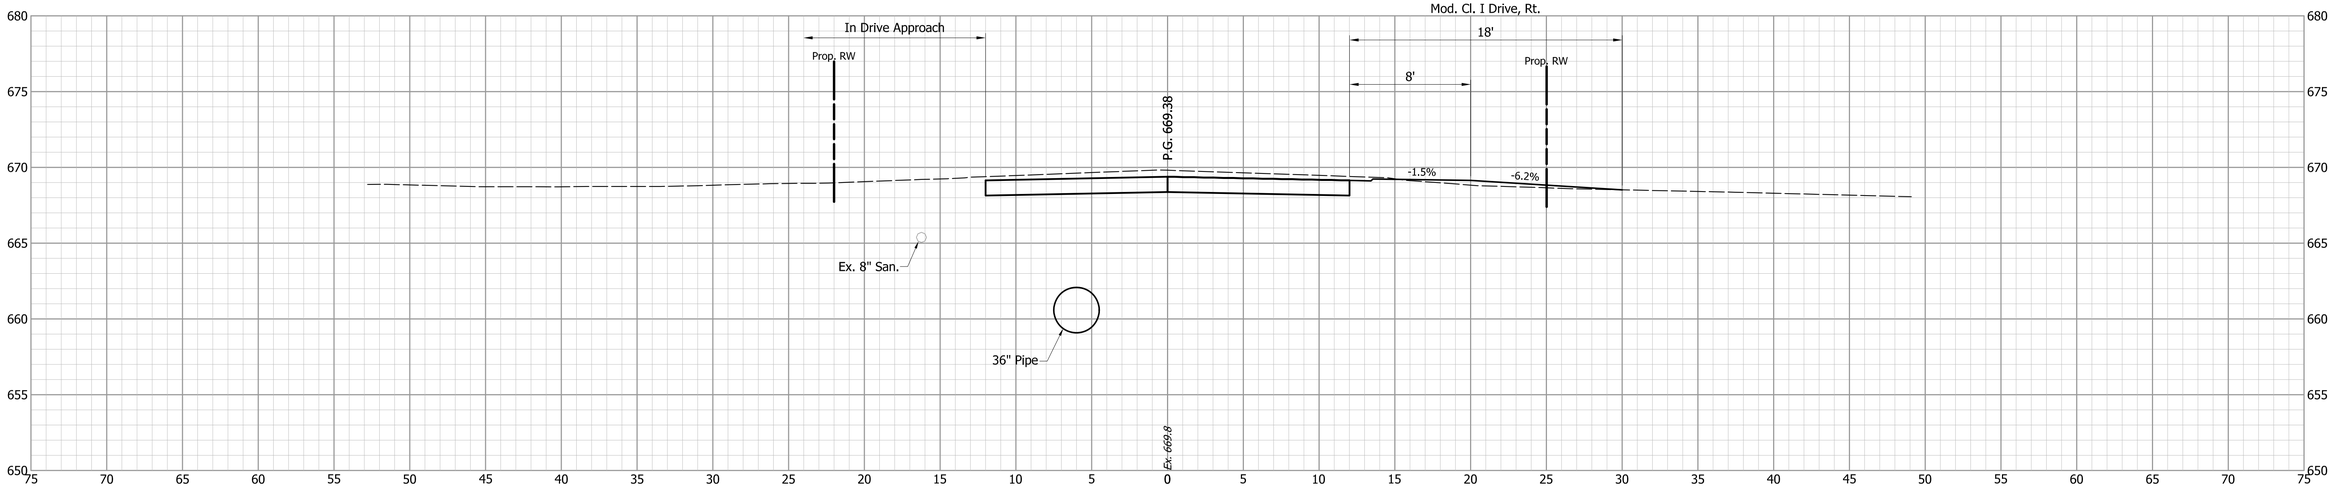


			INDIANA DEPARTMENT OF TRANSPORTATION	HORIZONTAL SCALE: 1" = 5' / BRIDGE FILE:
		DESIGNED: JGP / DRAWN: JGP	CROSS SECTIONS S.R. 252	VERTICAL SCALE: 1" = 5' / DESIGNATION: 1700108
		CHECKED: GRW / CHECKED: GRW		SURVEY BOOK: / SHEETS: 141 of 260
				CONTRACT: R-40411 / PROJECT: 1700108

S:\2018Proj\2018-027 SR 252 Edinburgh 1700108\Production Drawings\17-Cross Sections\2018-027-Cross-Sections-00W.dwg, 3/16/2022 4:02:28 PM

43+21

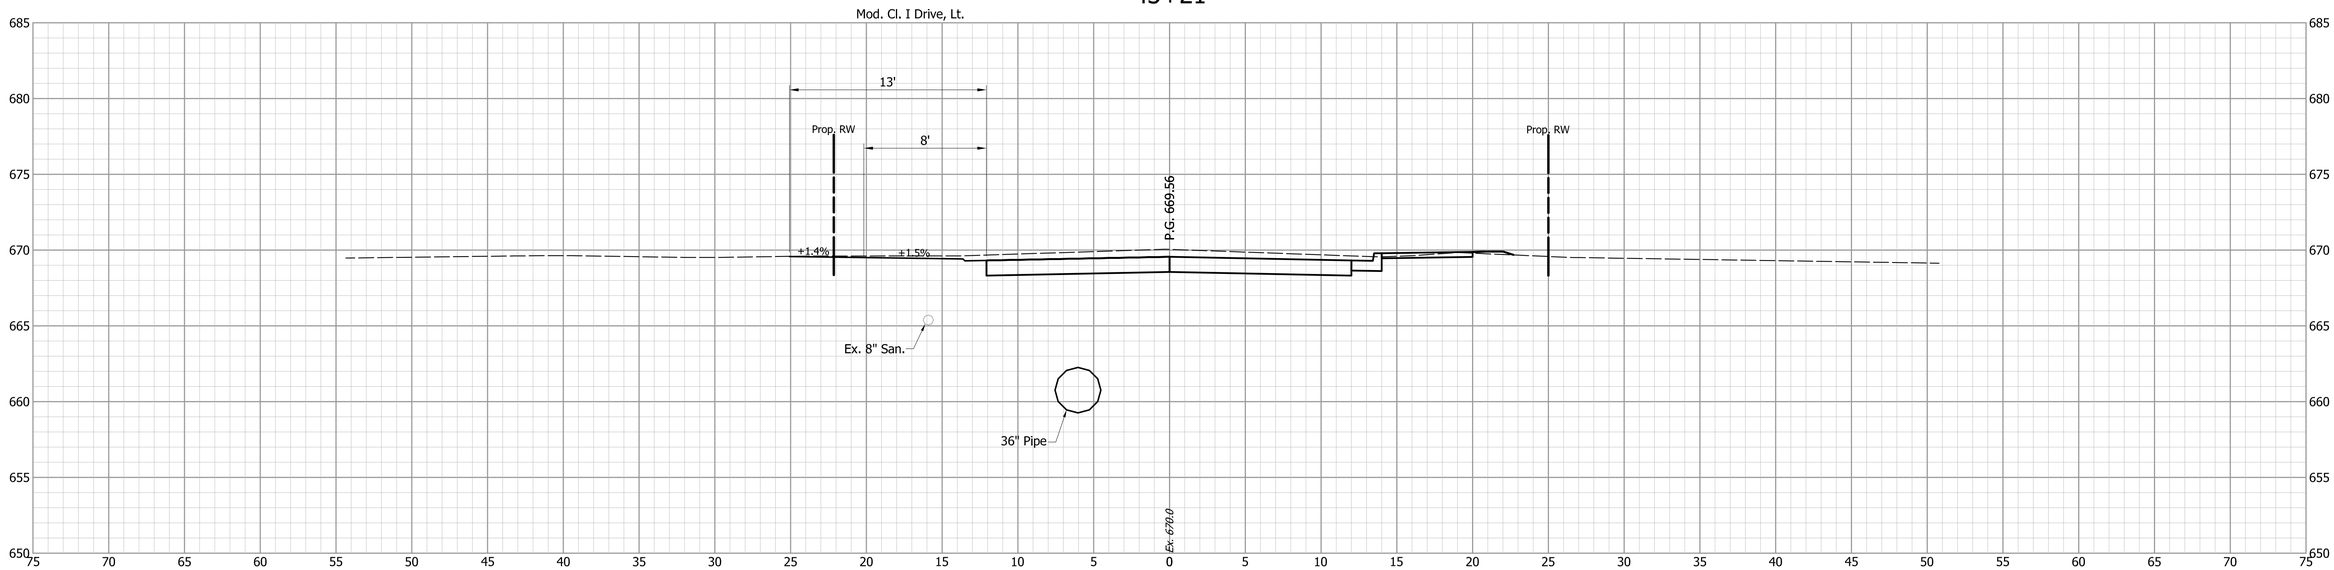


43+00

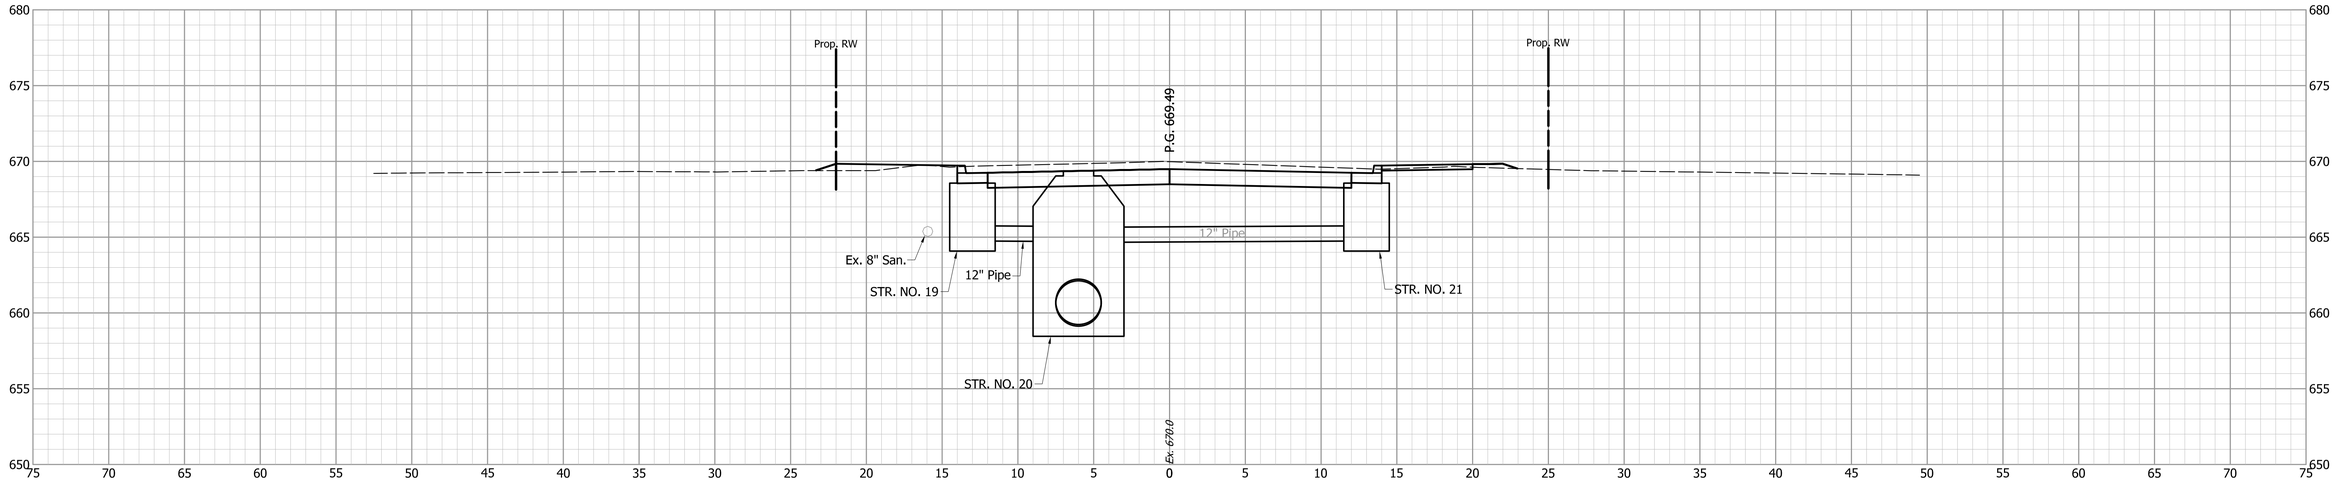


DESIGNED: JGP	DRAWN: JGP	INDIANA DEPARTMENT OF TRANSPORTATION	HORIZONTAL SCALE: 1" = 5' / BRIDGE FILE:
CHECKED: GRW	CHECKED: GRW	CROSS SECTIONS S.R. 252	VERTICAL SCALE: 1" = 5' / DESIGNATION: 1700108
			SURVEY BOOK / SHEETS: 142 of 260
			CONTRACT: R-40411 / PROJECT: 1700108

S:\2018Proj\2018-027 SR 252 Edinburgh 1700108\Production Drawings\17-Cross Sections\2018-027-Cross-Sections-00W.dwg, 3/16/2022 4:02:39 PM

44+00

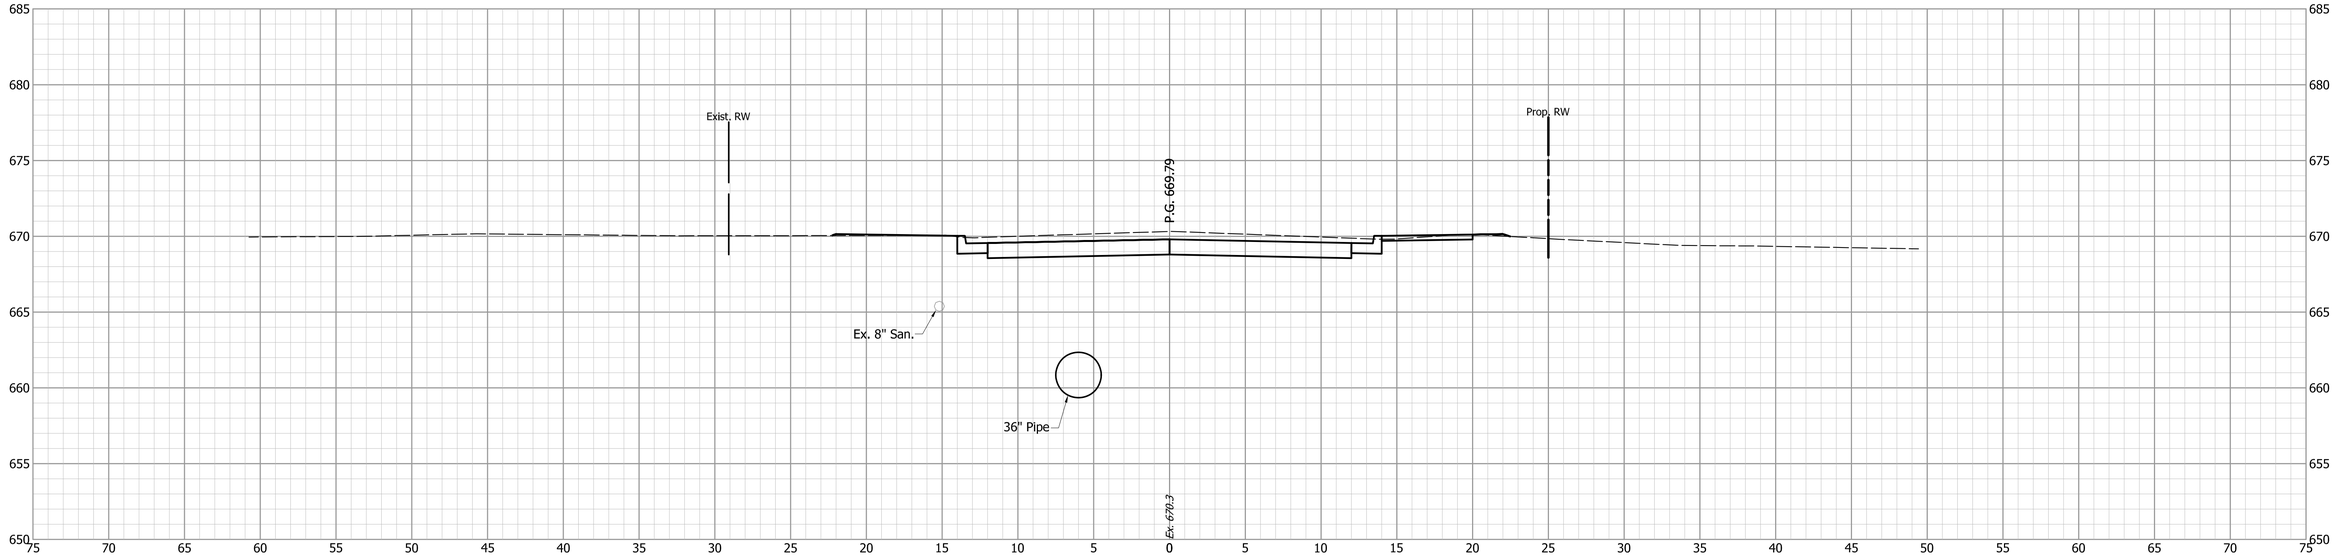

43+50

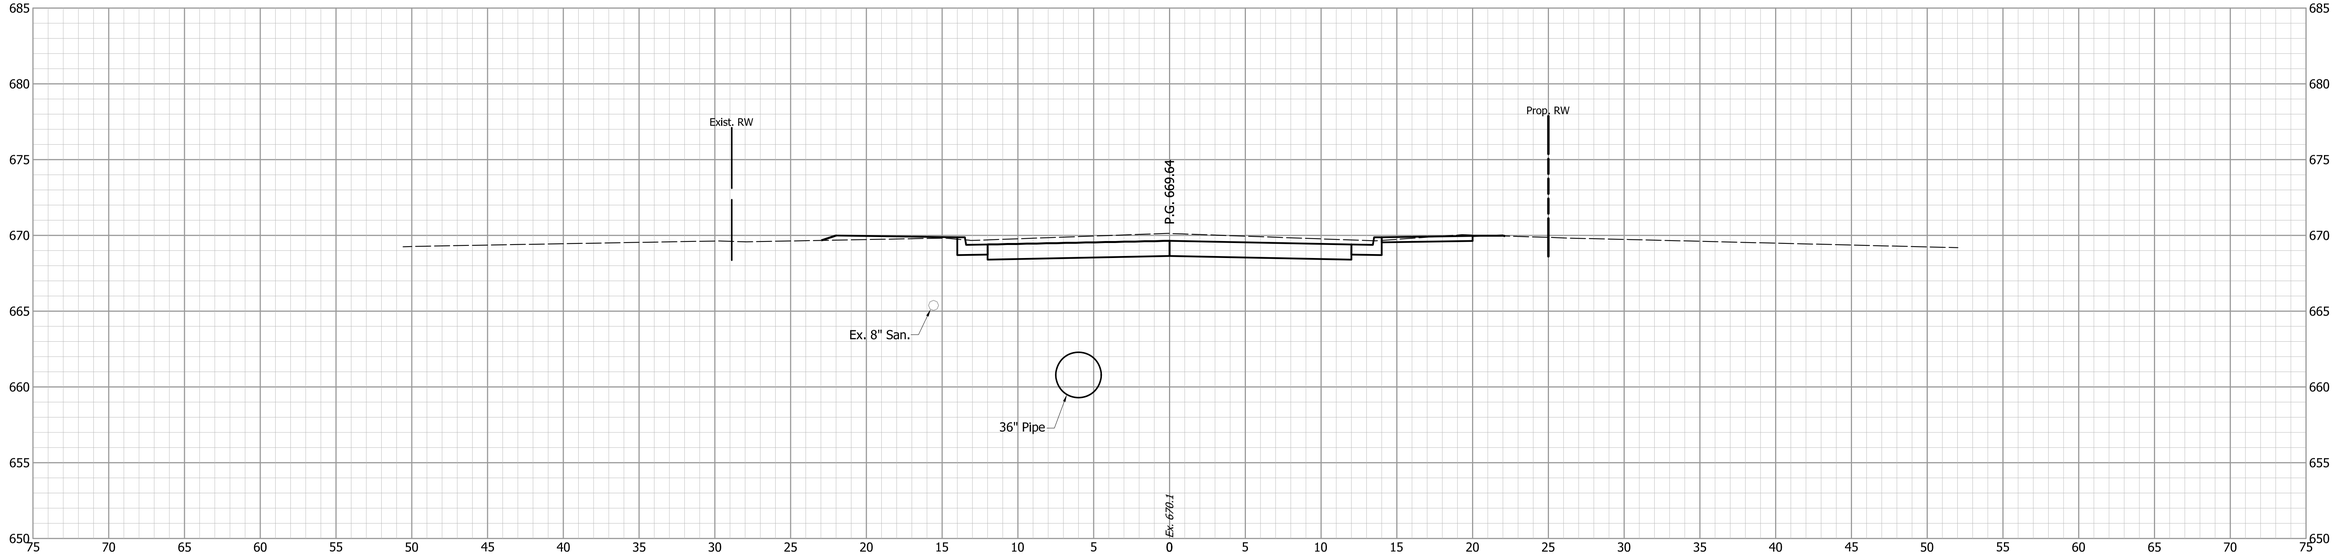

INDIANA
DEPARTMENT OF TRANSPORTATION


CROSS SECTIONS
S.R. 252

DESIGNED: JGP	DRAWN: JGP
CHECKED: GRW	CHECKED: GRW


HORIZONTAL SCALE	BRIDGE FILE
1" = 5'	
VERTICAL SCALE	DESIGNATION
1" = 5'	1700108
SURVEY BOOK	SHEETS
	143 of 260
CONTRACT	PROJECT
R-40411	1700108

S:\2018Proj\2018-027 SR 252 Edinburgh 1700108\Production Drawings\17-Cross Sections\2018-027-Cross-Sections-00W.dwg, 3/16/2022 4:02:49 PM

44+41

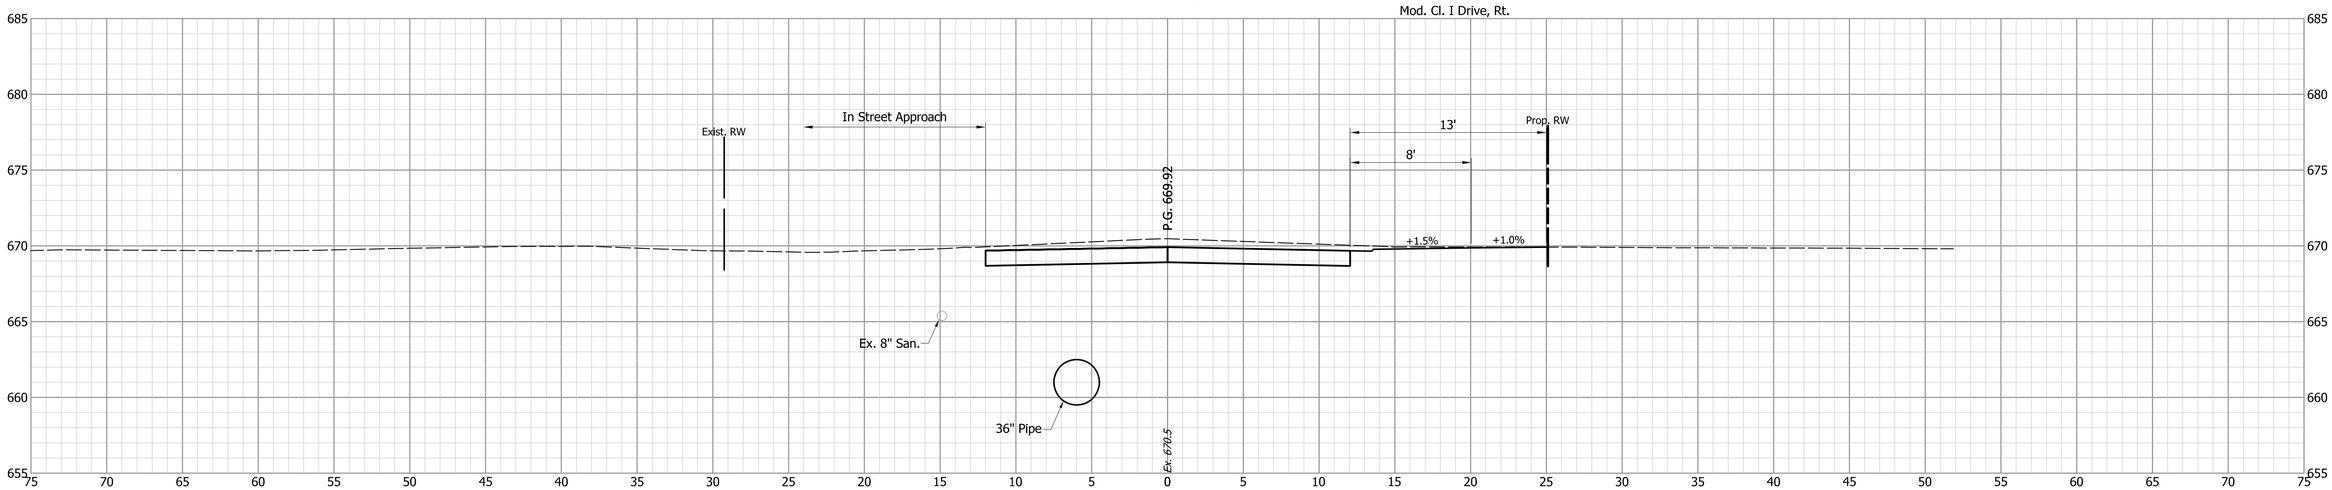

44+15

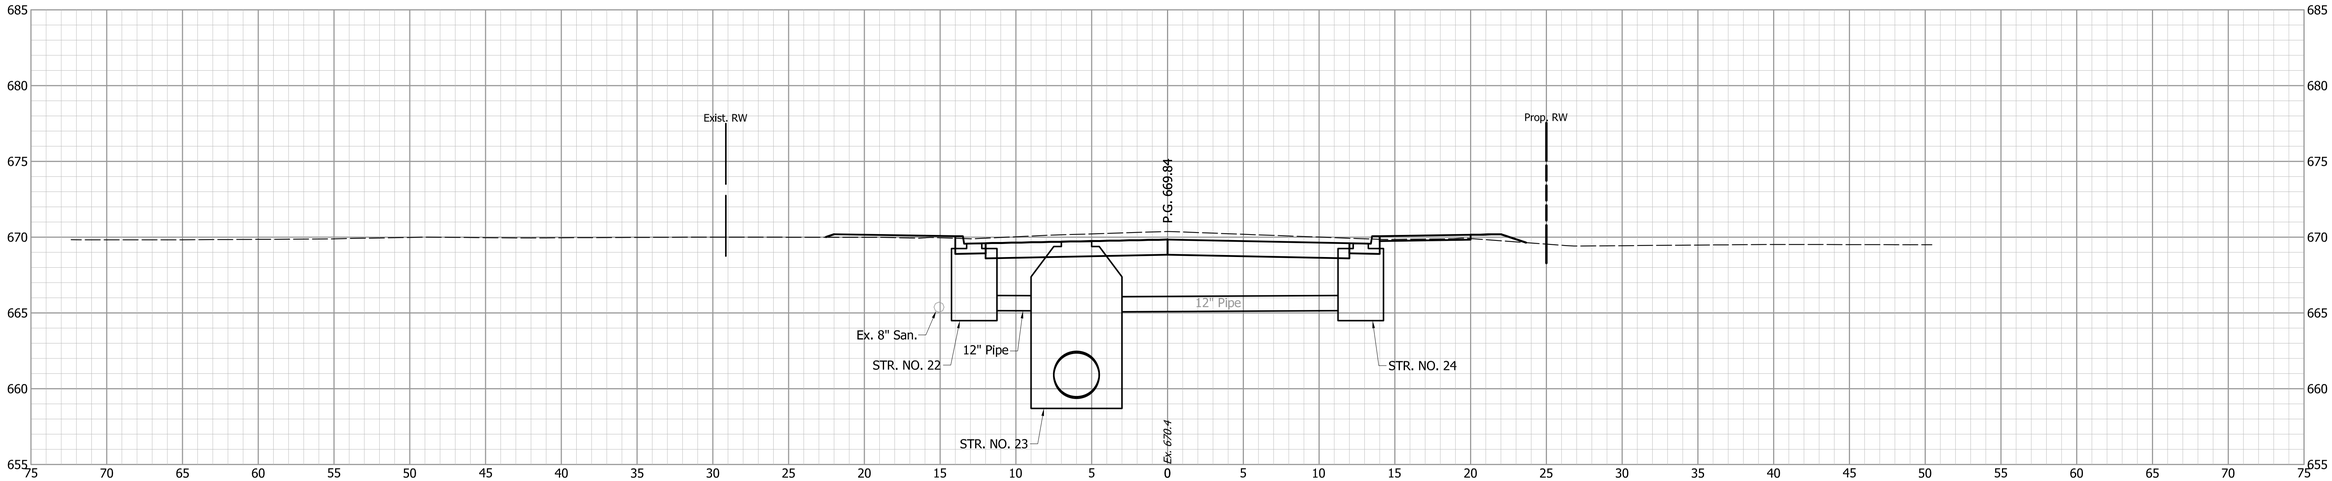

INDIANA
DEPARTMENT OF TRANSPORTATION


CROSS SECTIONS
S.R. 252

DESIGNED: JGP	DRAWN: JGP
CHECKED: GRW	CHECKED: GRW


HORIZONTAL SCALE	BRIDGE FILE
1" = 5'	
VERTICAL SCALE	DESIGNATION
1" = 5'	1700108
SURVEY BOOK	SHEETS
	144 of 260
CONTRACT	PROJECT
R-40411	1700108

S:\2018Proj\2018-027 SR 252 Edinburgh 1700108\Production Drawings\17-Cross Sections\2018-027-Cross-Sections-00W.dwg, 3/16/2022 4:02:59 PM

44+71

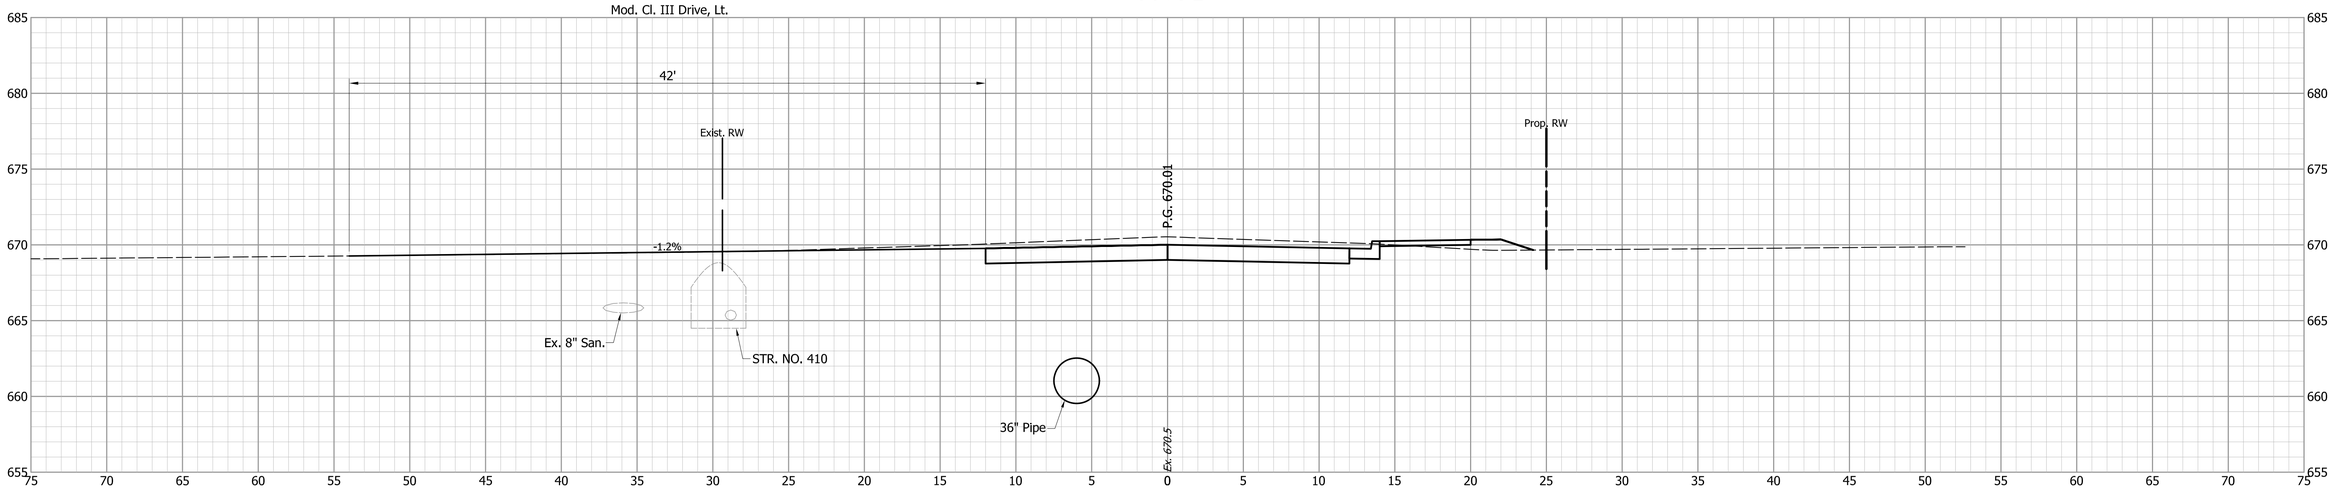


44+50

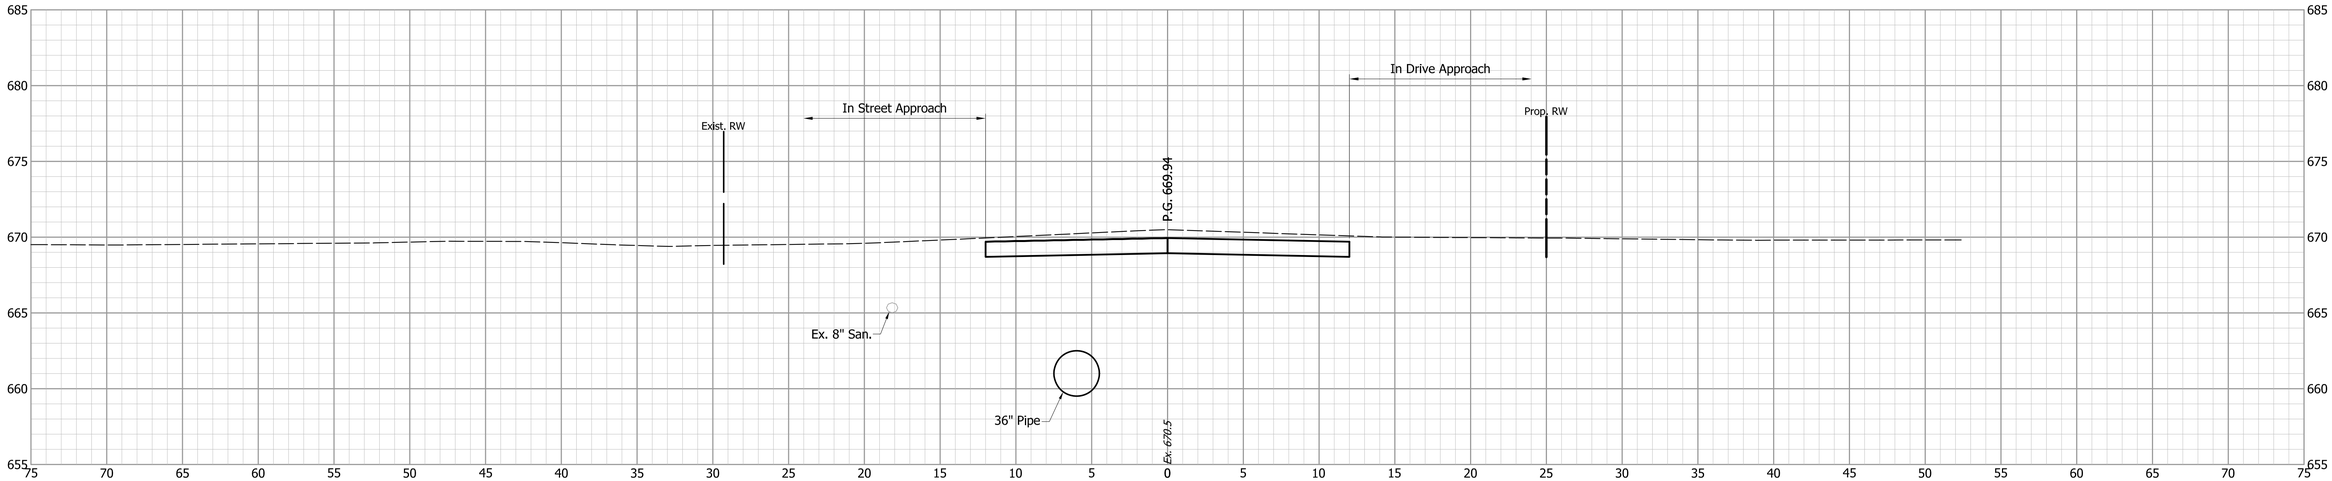


DESIGNED: JGP	DRAWN: JGP	INDIANA DEPARTMENT OF TRANSPORTATION	HORIZONTAL SCALE: 1" = 5' / BRIDGE FILE:
CHECKED: GRW	CHECKED: GRW	CROSS SECTIONS S.R. 252	VERTICAL SCALE: 1" = 5' / DESIGNATION: 1700108
			SURVEY BOOK / SHEETS: 145 of 260
			CONTRACT: R-40411 / PROJECT: 1700108

S:\2018Proj\2018-027 SR 252 Edinburgh 1700108\Production Drawings\17-Cross Sections\2018-027-Cross-Sections-00W.dwg, 3/16/2022 4:03:09 PM

45+30

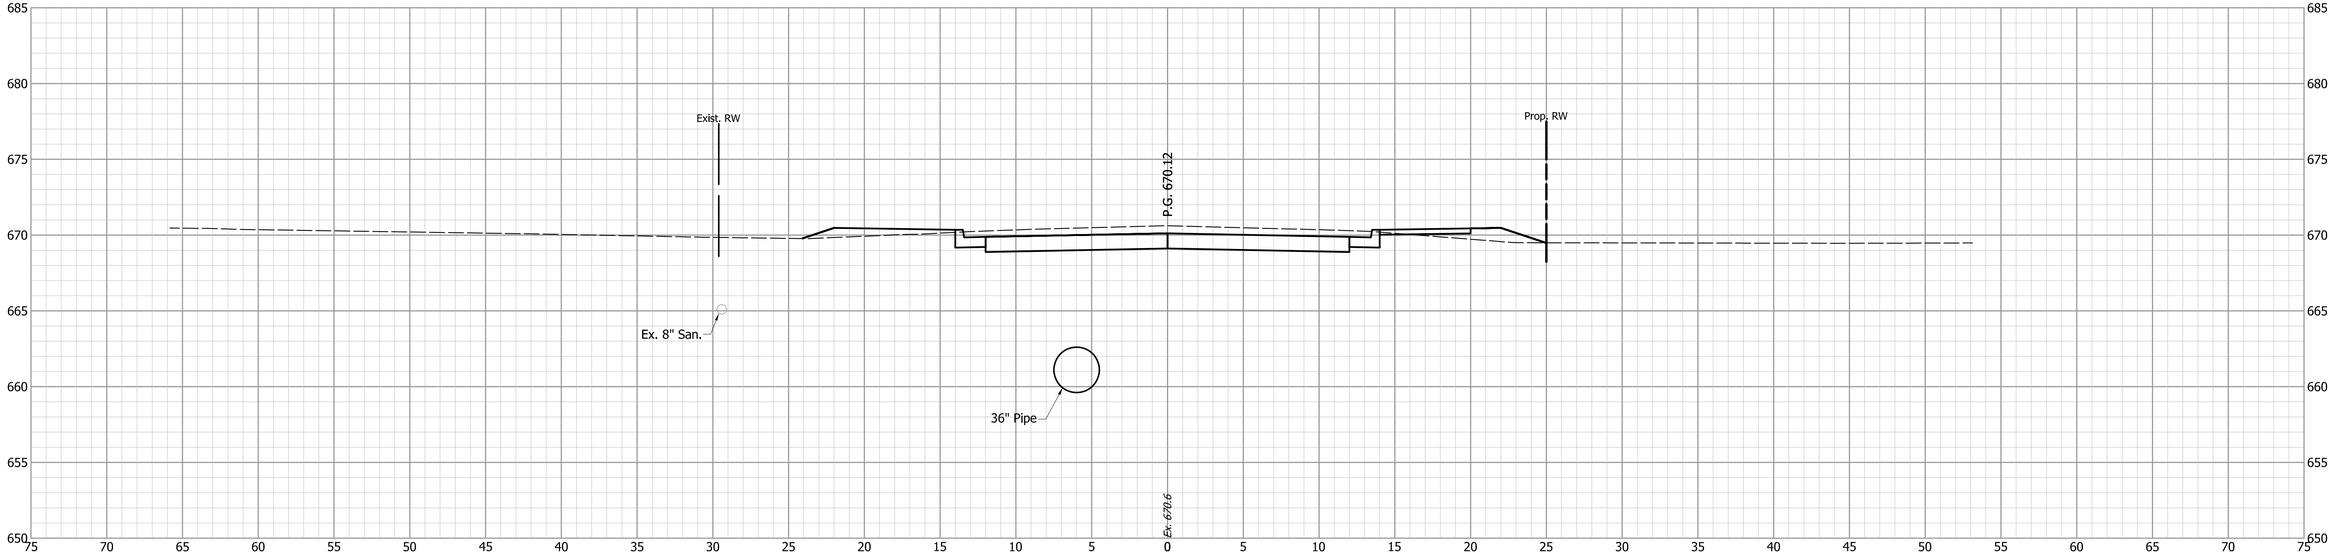


45+00

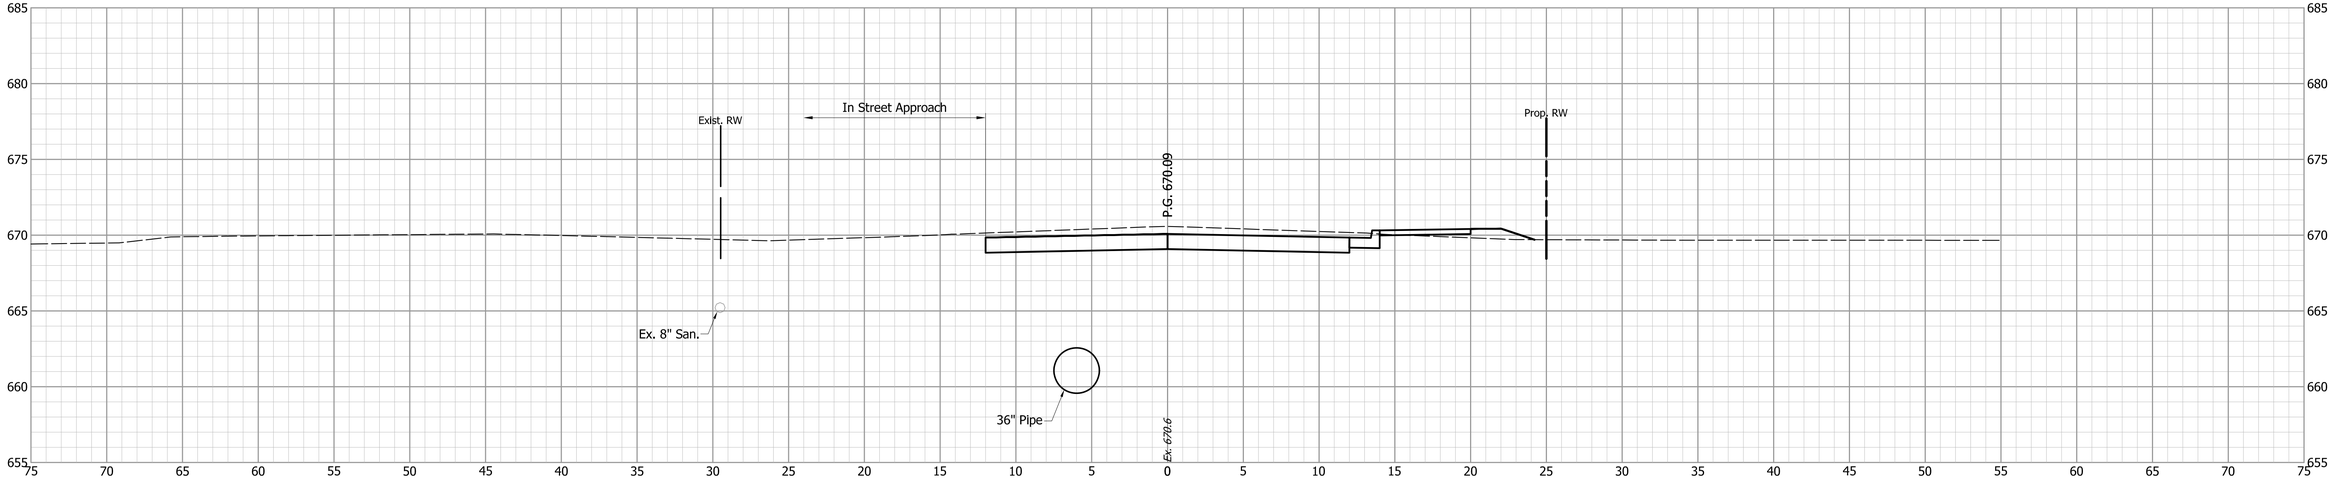


DESIGNED: JGP	DRAWN: JGP	INDIANA DEPARTMENT OF TRANSPORTATION	HORIZONTAL SCALE: 1" = 5' / BRIDGE FILE:
CHECKED: GRW	CHECKED: GRW	CROSS SECTIONS S.R. 252	VERTICAL SCALE: 1" = 5' / DESIGNATION: 1700108
			SURVEY BOOK / SHEETS: 146 of 260
			CONTRACT: R-40411 / PROJECT: 1700108

S:\2018Proj\2018-027 SR 252 Edinburgh 1700108\Production Drawings\17-Cross Sections\2018-027-Cross-Sections-00W.dwg, 3/16/2022 4:03:19 PM

45+63

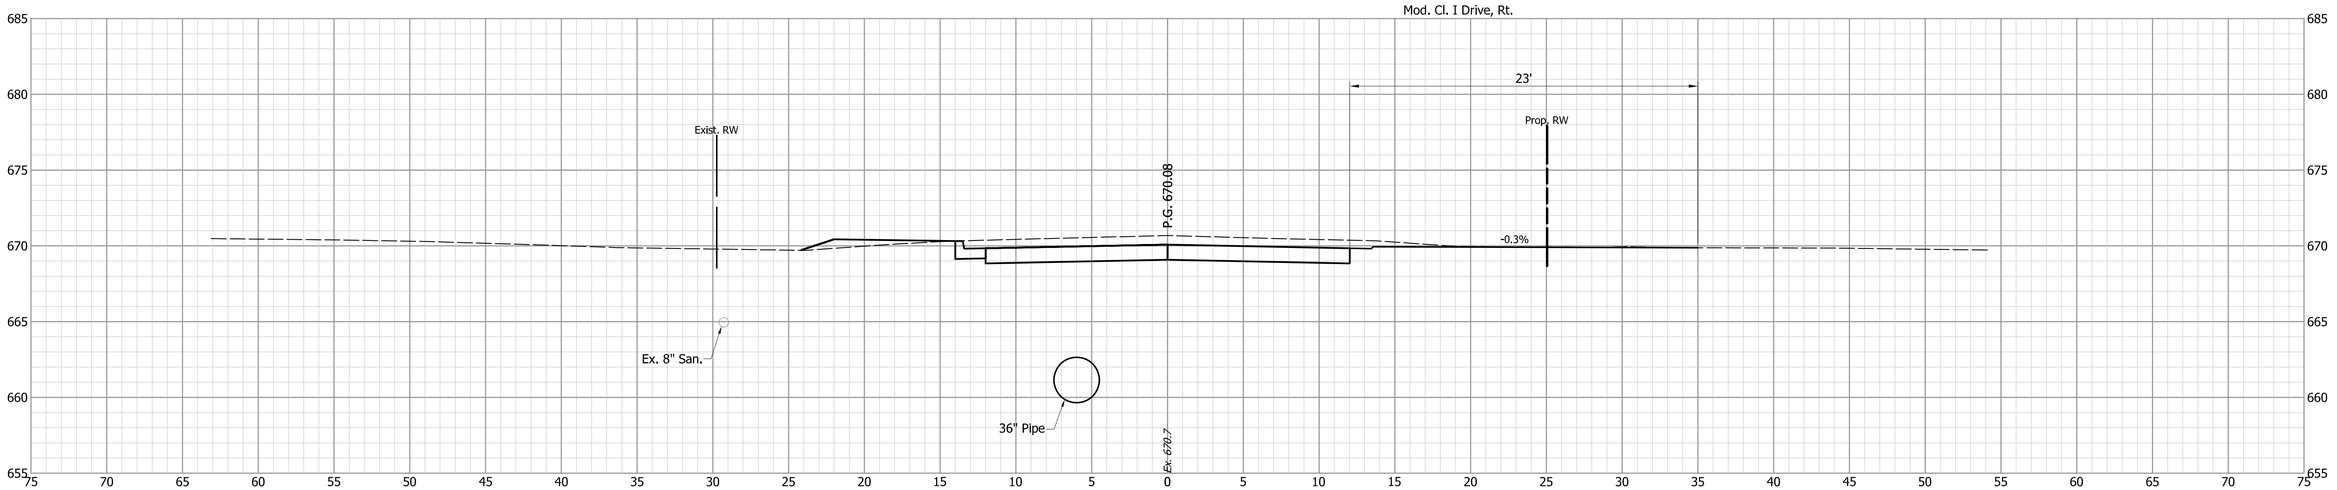


45+50

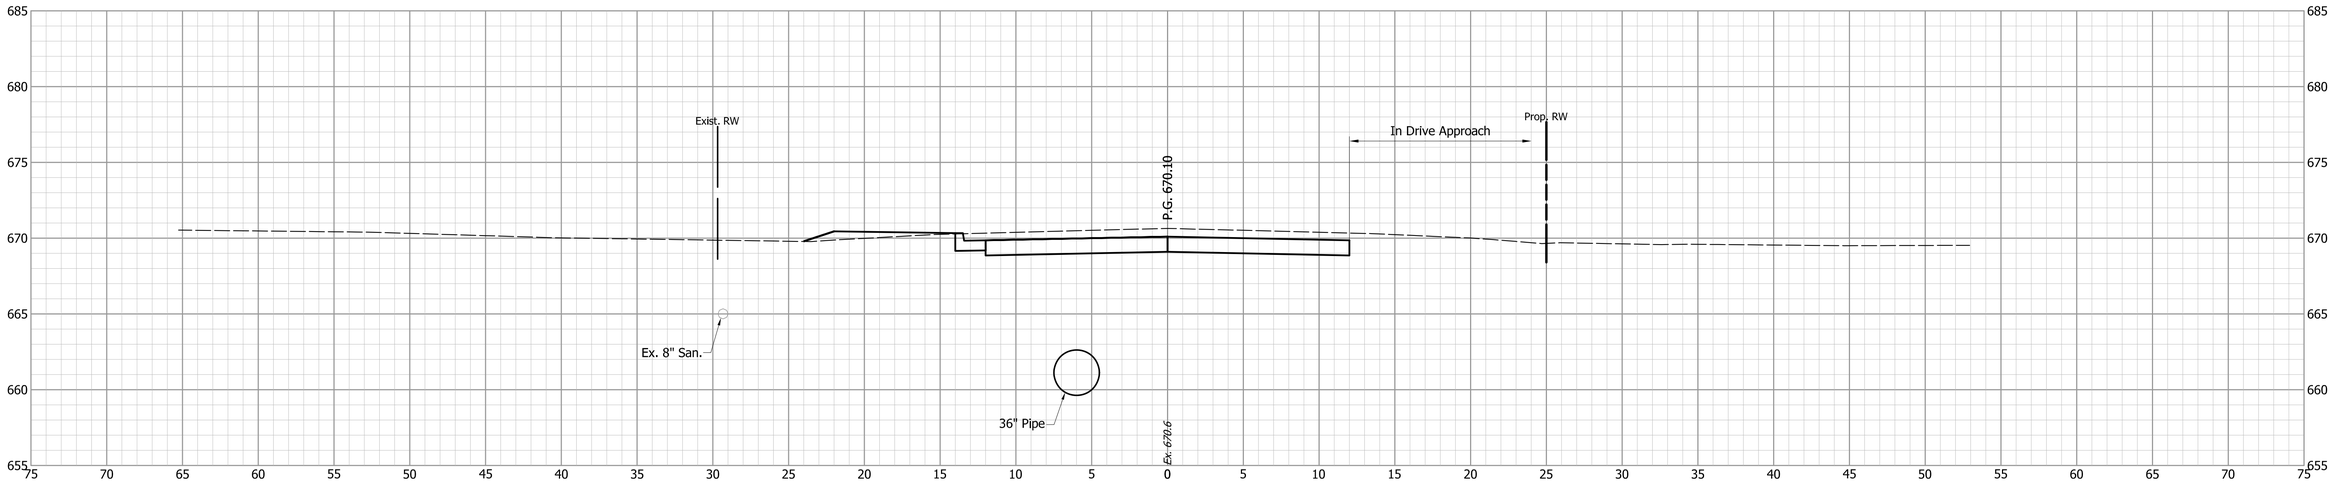


			INDIANA DEPARTMENT OF TRANSPORTATION	HORIZONTAL SCALE: 1" = 5' / VERTICAL SCALE: 1" = 5' / BRIDGE FILE: / DESIGNATION: 1700108
		DESIGNED: JGP / DRAWN: JGP / CHECKED: GRW / CHECKED: GRW	CROSS SECTIONS S.R. 252	SURVEY BOOK: / SHEETS: 147 of 260 / CONTRACT: R-40411 / PROJECT: 1700108

S:\2018Proj\2018-027 SR 252 Edinburgh 1700108\Production Drawings\17-Cross Sections\2018-027-Cross-Sections-00W.dwg, 3/16/2022 4:03:29 PM

46+00

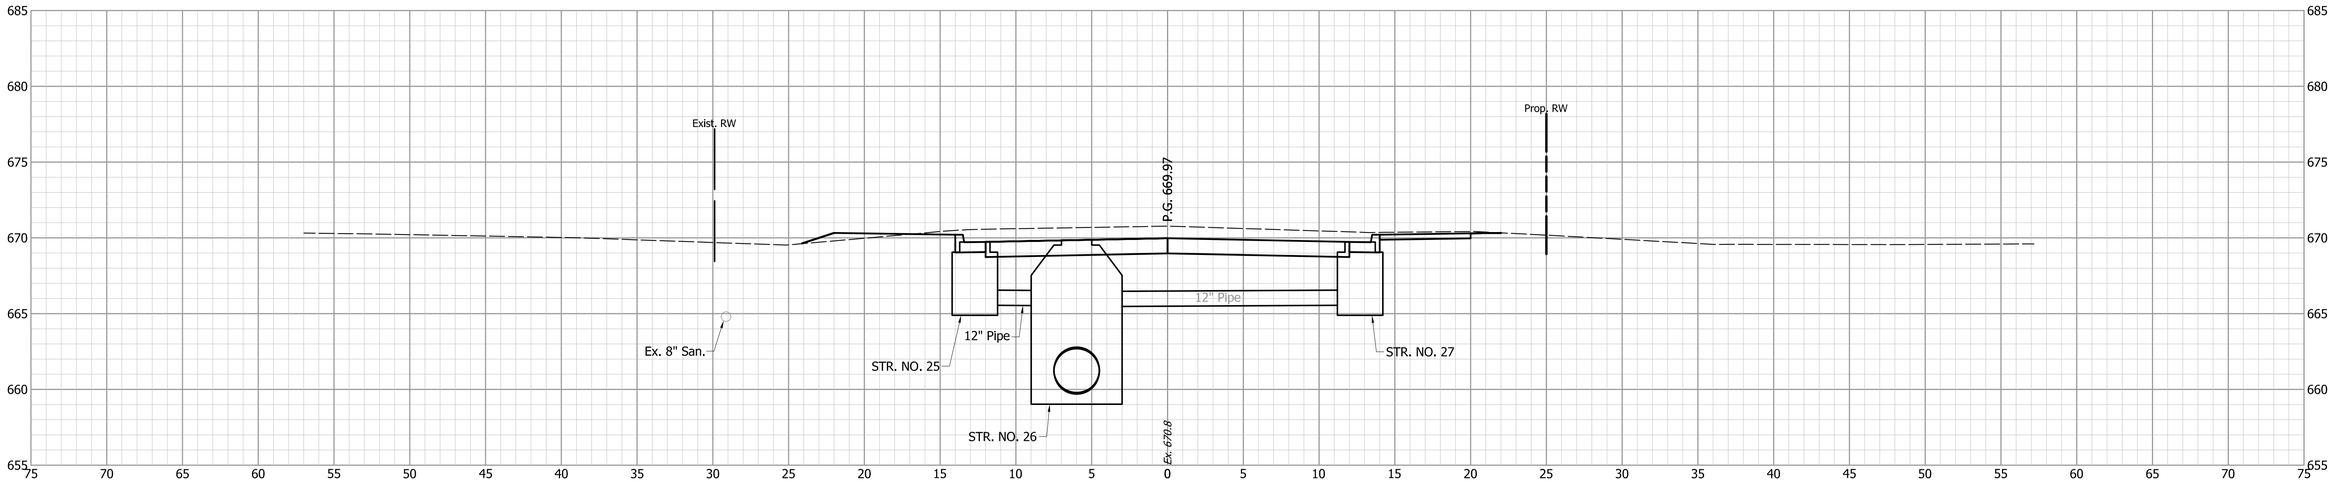

45+86

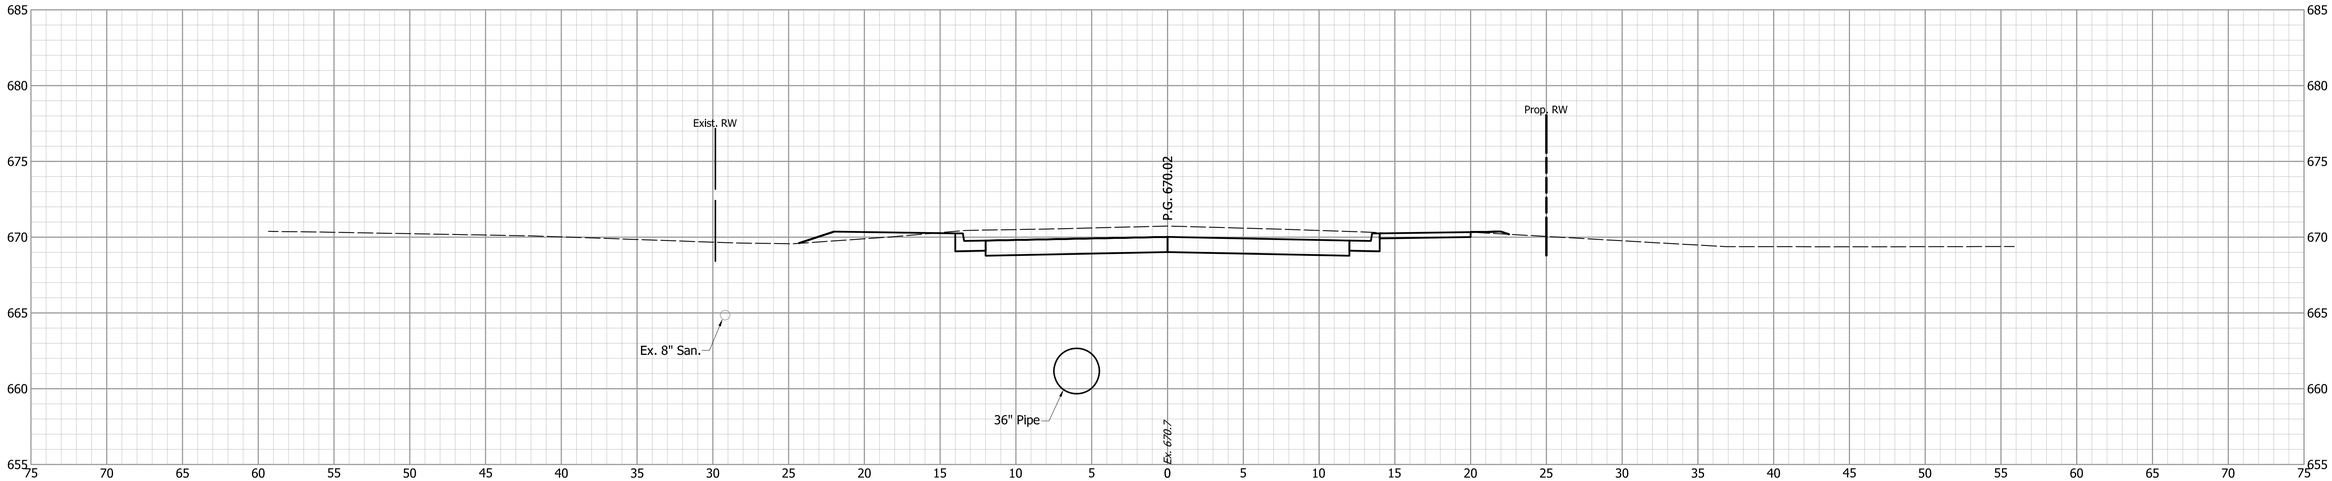

INDIANA
DEPARTMENT OF TRANSPORTATION


CROSS SECTIONS
S.R. 252

DESIGNED: JGP	DRAWN: JGP
CHECKED: GRW	CHECKED: GRW


HORIZONTAL SCALE	BRIDGE FILE
1" = 5'	
VERTICAL SCALE	DESIGNATION
1" = 5'	1700108
SURVEY BOOK	SHEETS
	148 of 260
CONTRACT	PROJECT
R-40411	1700108

S:\2018Proj\2018-027 SR 252 Edinburgh 1700108\Production Drawings\17-Cross Sections\2018-027-Cross-Sections-00W.dwg, 3/16/2022 4:03:39 PM

46+93

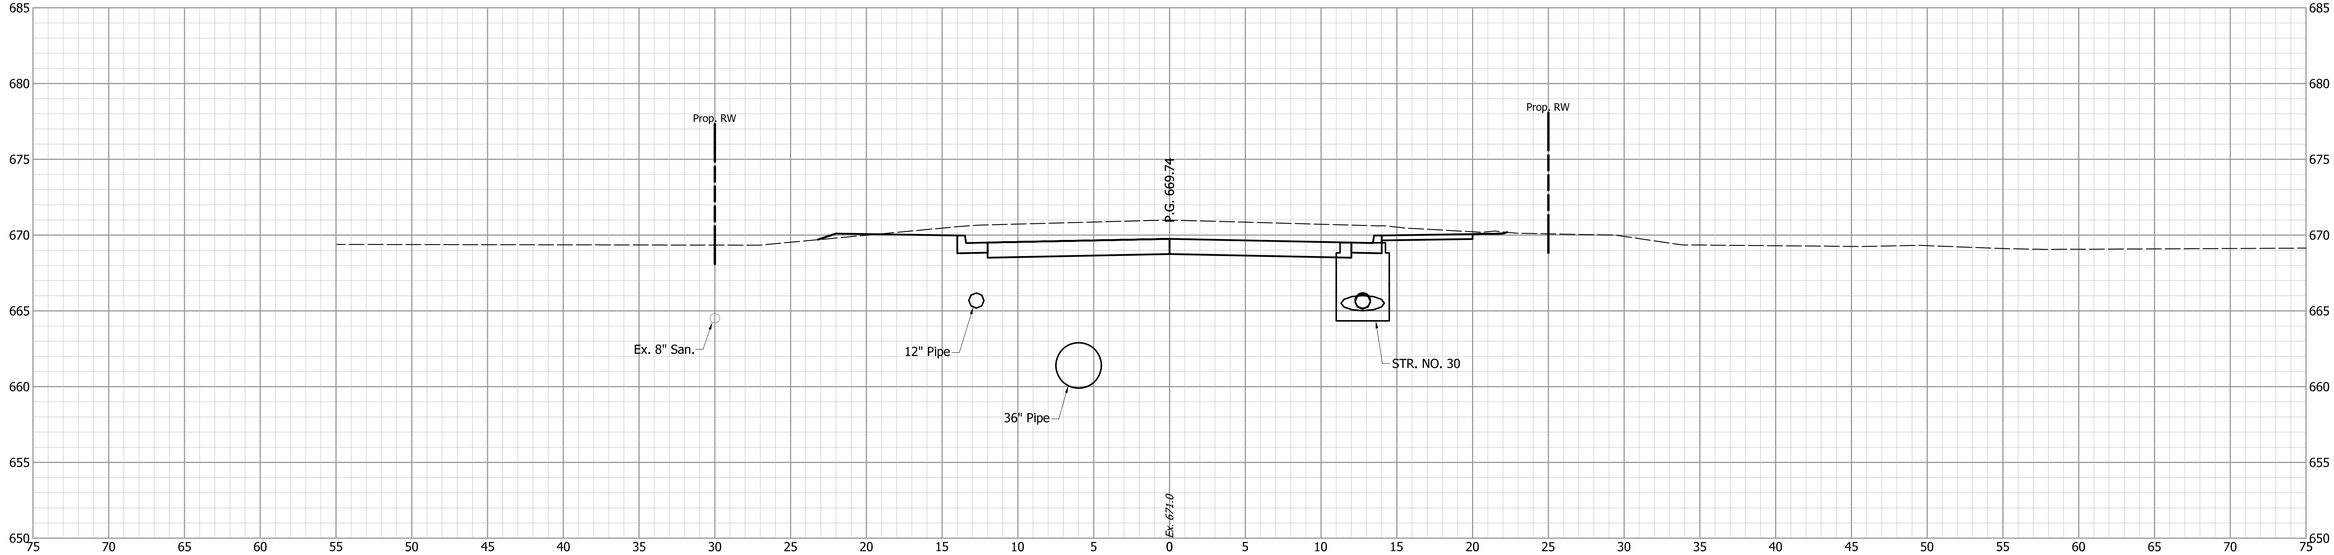

46+50

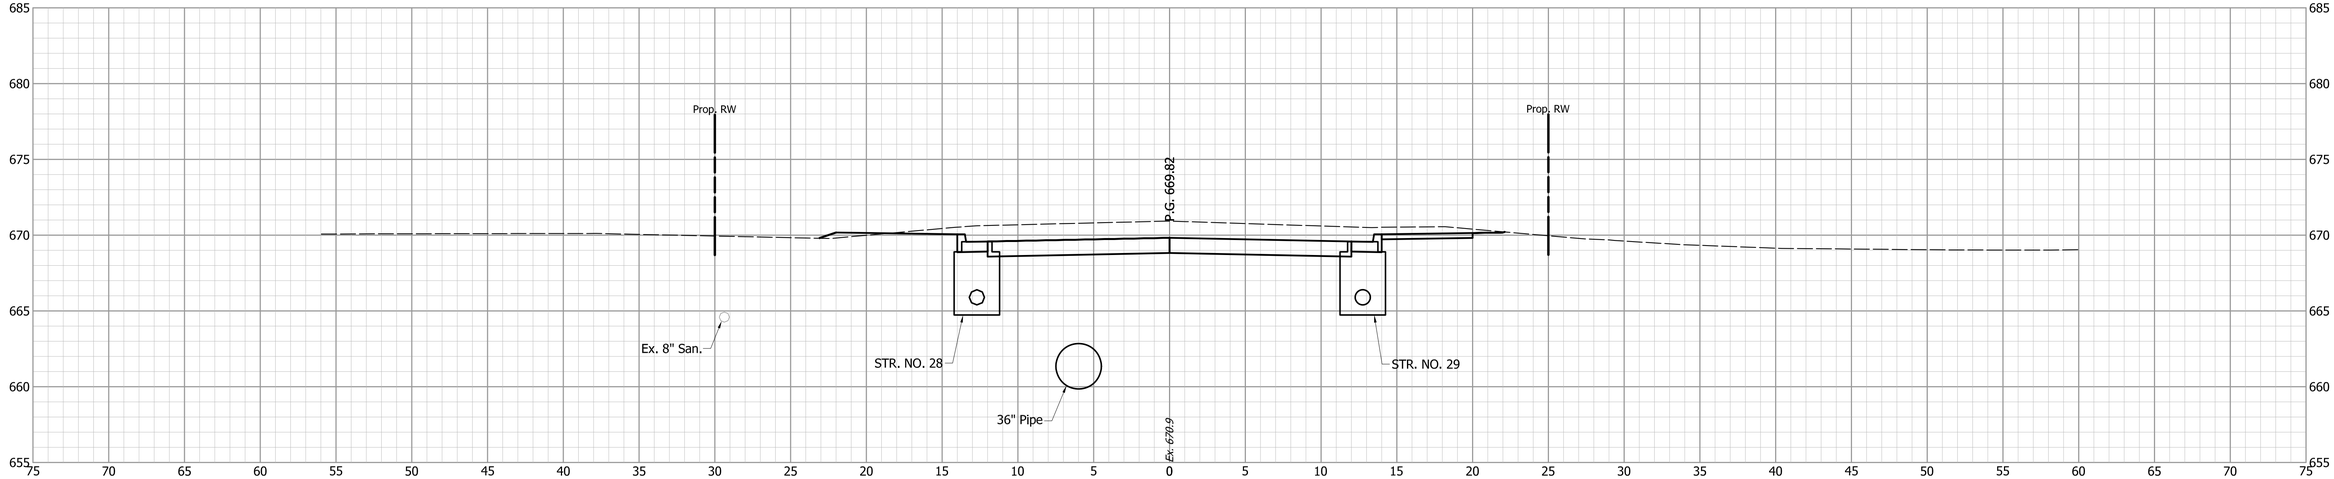


			INDIANA DEPARTMENT OF TRANSPORTATION
DESIGNED: JGP	DRAWN: JGP		CROSS SECTIONS S.R. 252
CHECKED: GRW	CHECKED: GRW		


HORIZONTAL SCALE	BRIDGE FILE
1" = 5'	
VERTICAL SCALE	DESIGNATION
1" = 5'	1700108
SURVEY BOOK	SHEETS
	149 of 260
CONTRACT	PROJECT
R-40411	1700108

S:\2018Proj\2018-027 SR 252 Edinburgh 1700108\Production Drawings\17-Cross Sections\2018-027-Cross-Sections-00W.dwg, 3/16/2022 4:03:49 PM

47+21

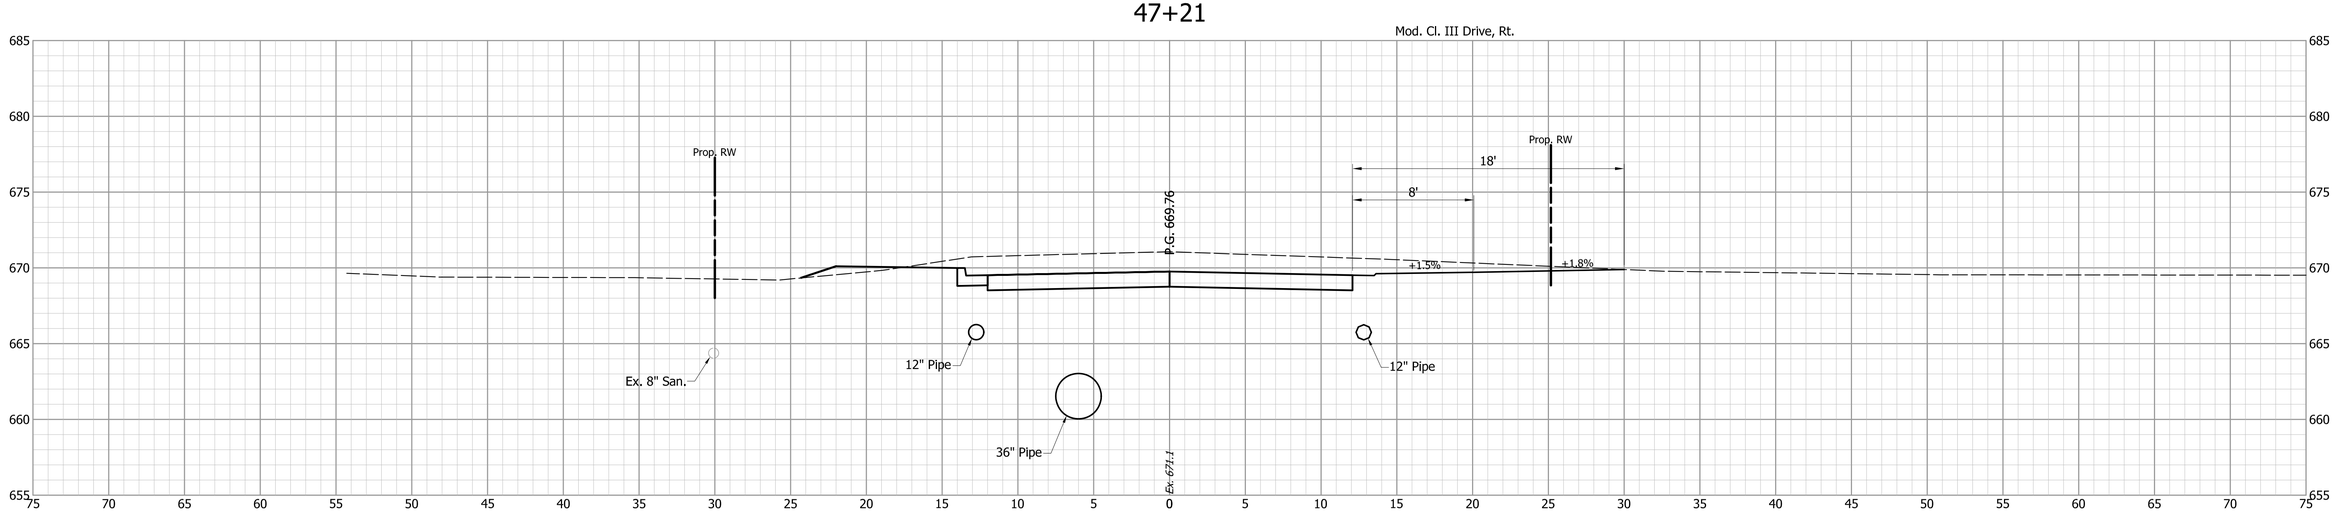

47+00

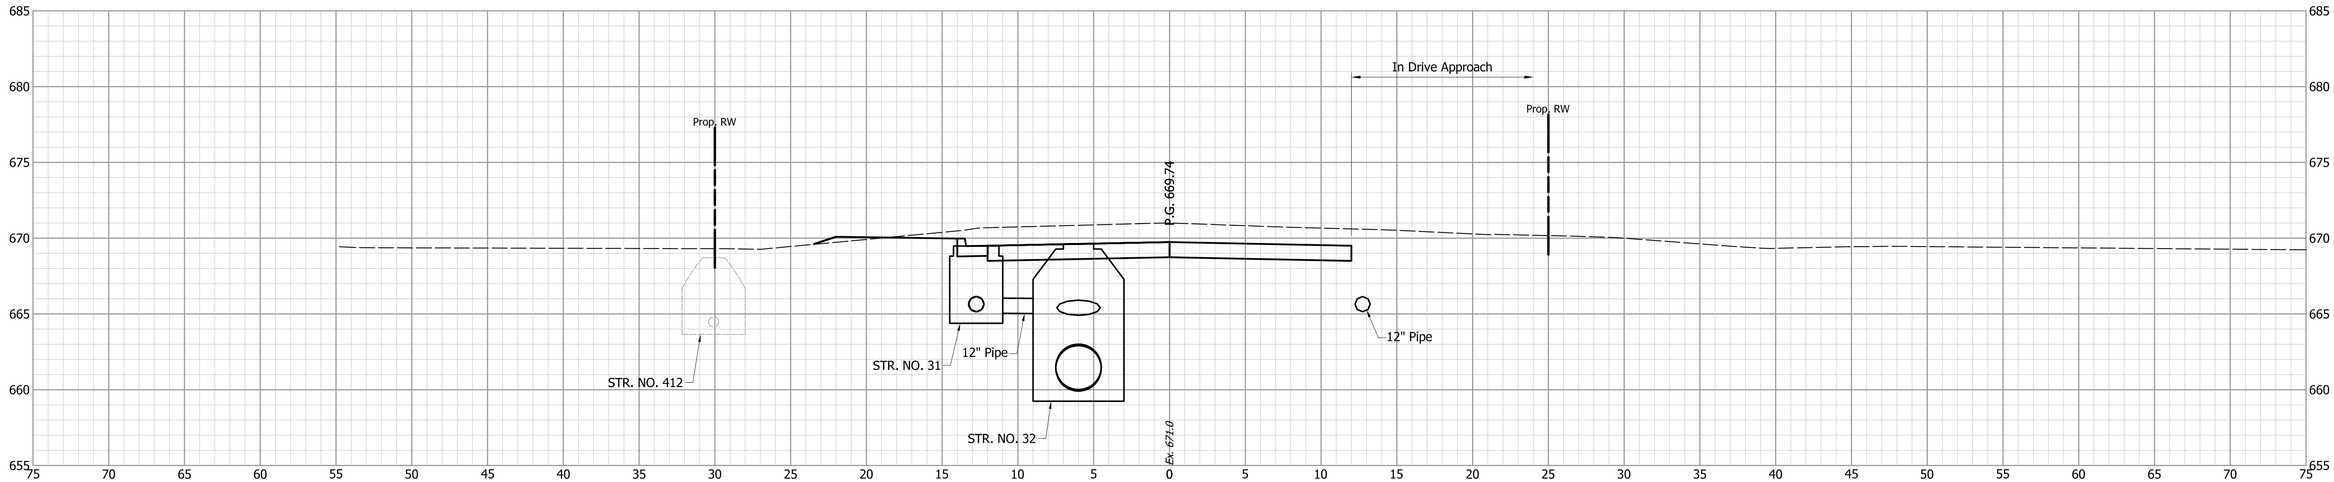

S:\2018Proj\2018-027 SR 252 Edinburgh 1700108\Production Drawings\17-Cross Sections\2018-027-Cross-Sections-00W.dwg, 3/16/2022 4:03:59 PM


DESIGNED: JGP	DRAWN: JGP
CHECKED: GRW	CHECKED: GRW

INDIANA
DEPARTMENT OF TRANSPORTATION


CROSS SECTIONS
S.R. 252

HORIZONTAL SCALE	BRIDGE FILE
1" = 5'	
VERTICAL SCALE	DESIGNATION
1" = 5'	1700108
SURVEY BOOK	SHEETS
	150 of 260
CONTRACT	PROJECT
R-40411	1700108

47+96

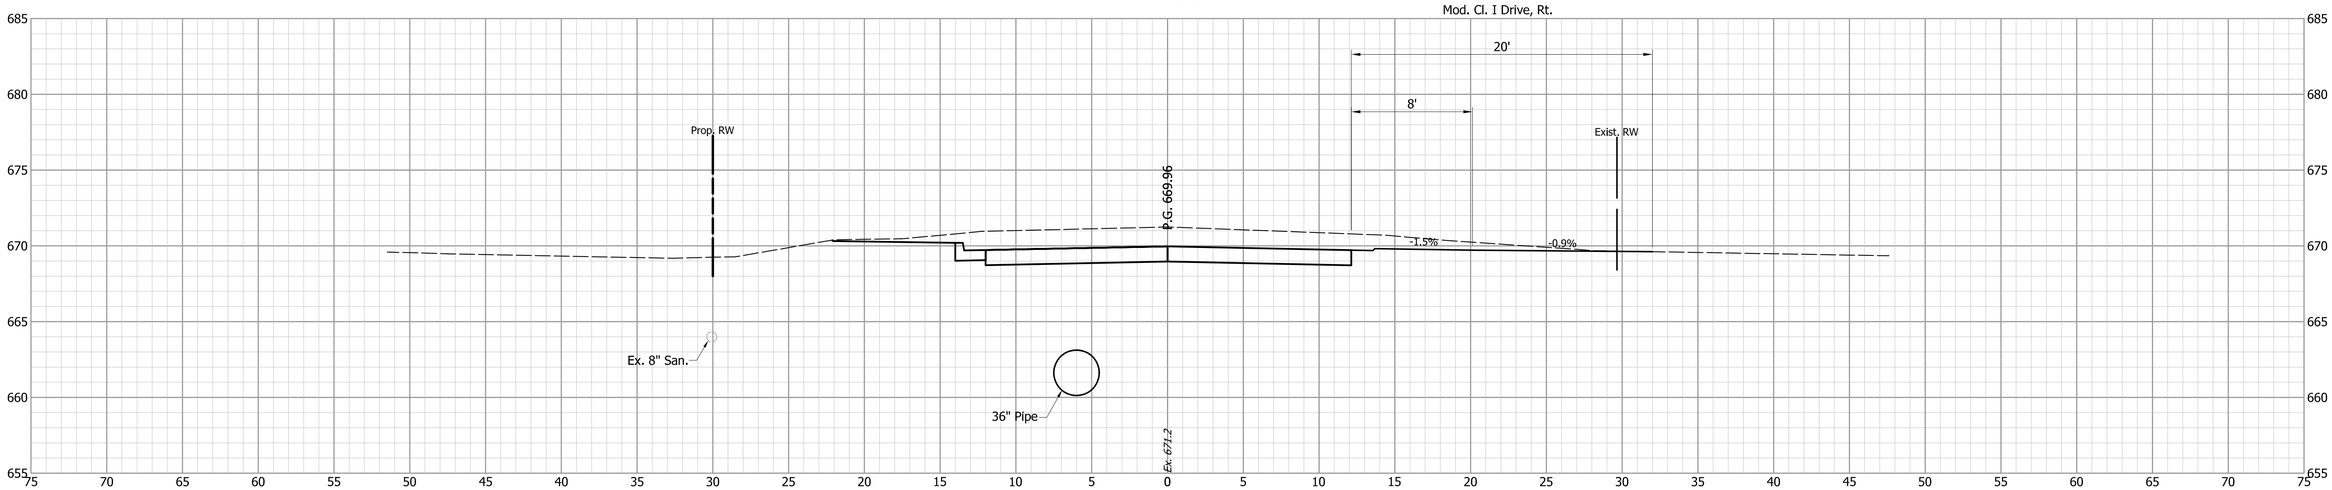


47+50

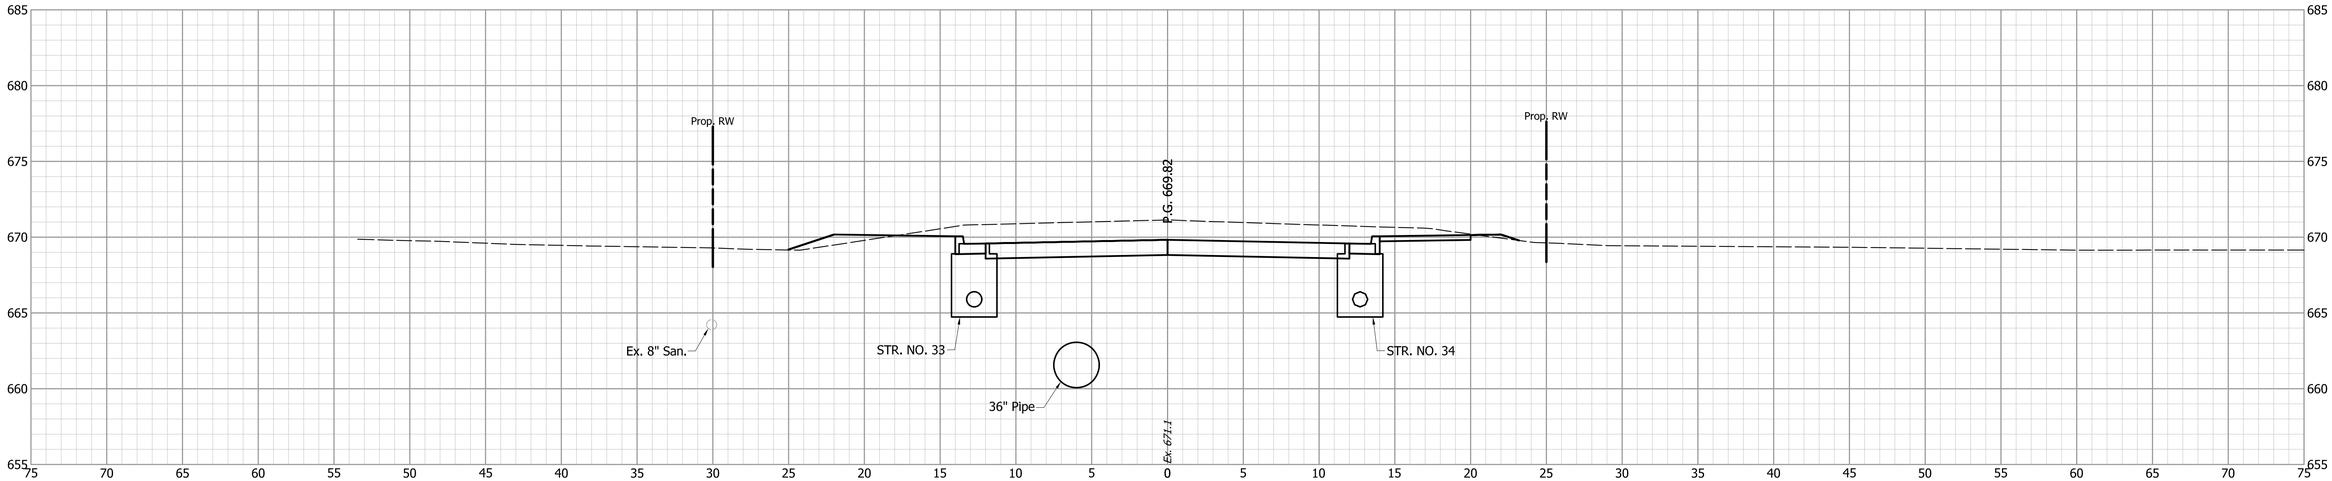


DESIGNED: JGP	DRAWN: JGP	INDIANA DEPARTMENT OF TRANSPORTATION	HORIZONTAL SCALE: 1" = 5' / BRIDGE FILE:
CHECKED: GRW	CHECKED: GRW	CROSS SECTIONS S.R. 252	VERTICAL SCALE: 1" = 5' / DESIGNATION: 1700108
			SURVEY BOOK / SHEETS: 151 of 260
			CONTRACT: R-40411 / PROJECT: 1700108

S:\2018Proj\2018-027 SR 252 Edinburgh 1700108\Production Drawings\17-Cross Sections\2018-027-Cross-Sections-00W.dwg, 3/16/2022 4:04:09 PM

48+15

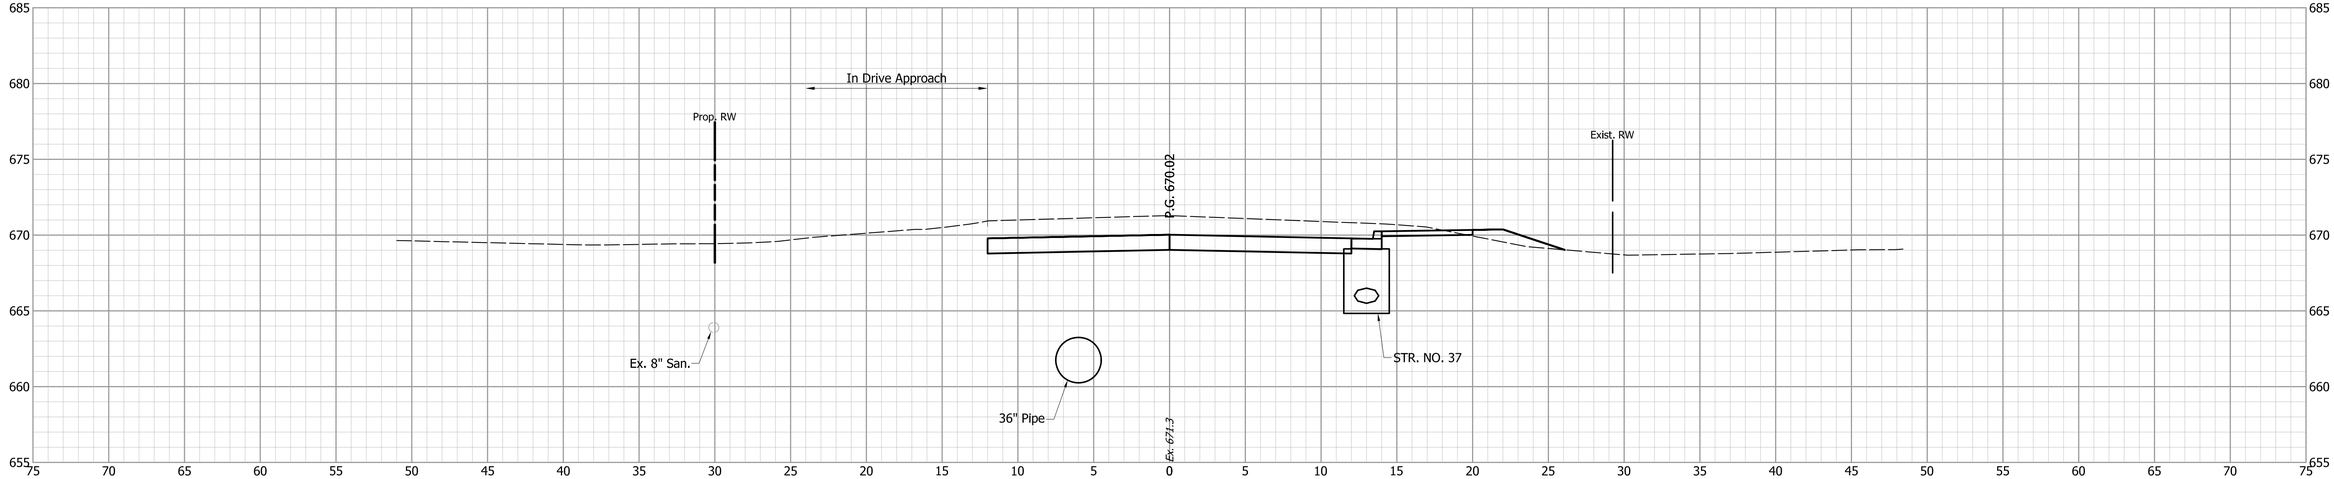

48+00

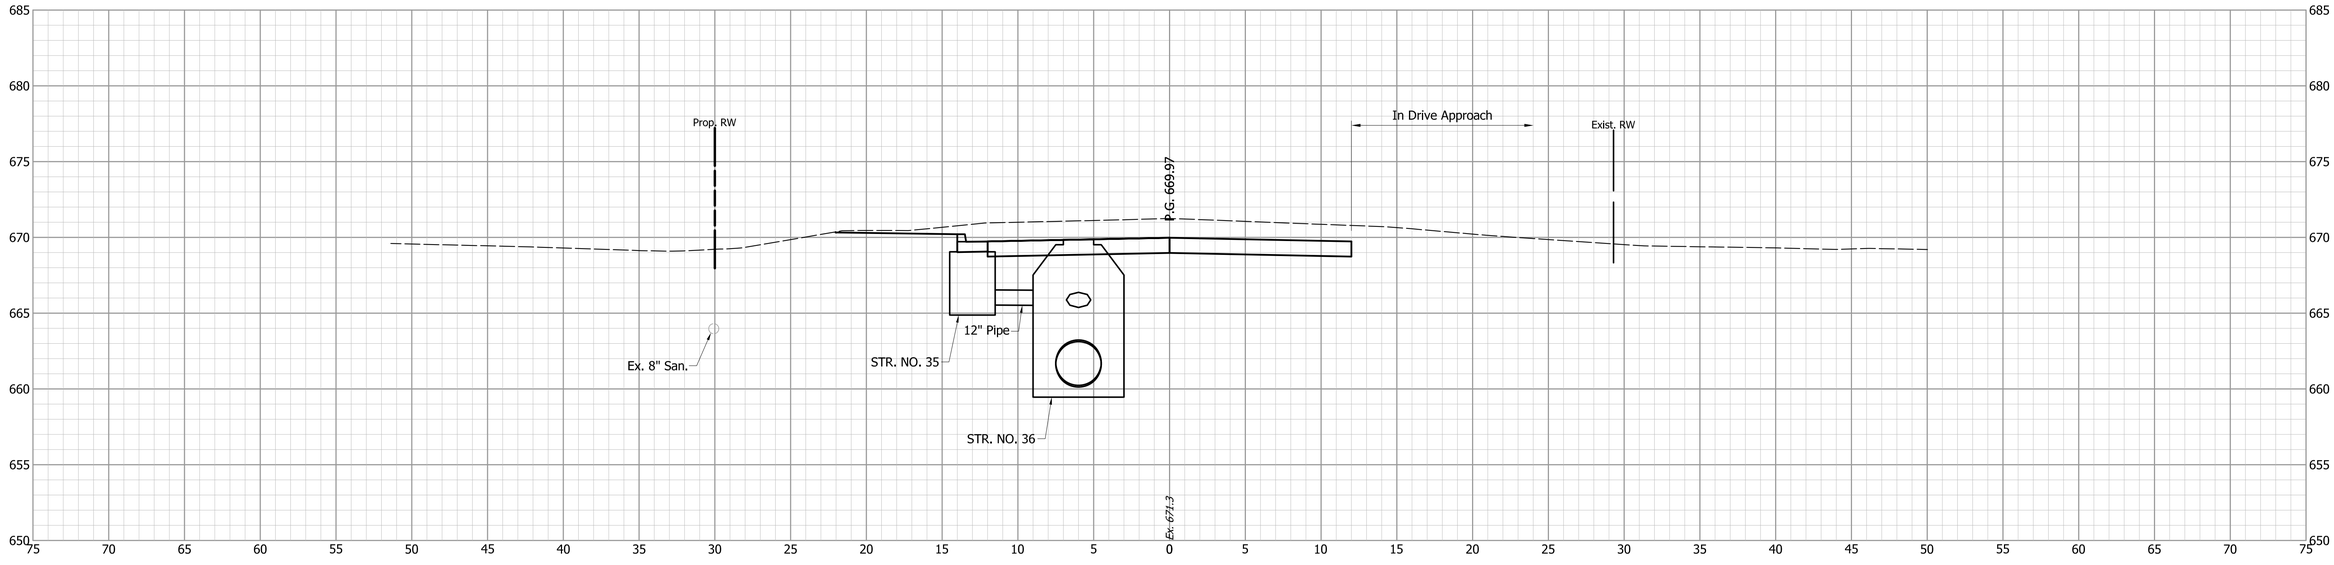

INDIANA
DEPARTMENT OF TRANSPORTATION

CROSS SECTIONS
S.R. 252


DESIGNED: JGP | DRAWN: JGP
CHECKED: GRW | CHECKED: GRW

HORIZONTAL SCALE	BRIDGE FILE
1" = 5'	
VERTICAL SCALE	DESIGNATION
1" = 5'	1700108


SURVEY BOOK	SHEETS
	152 of 260
CONTRACT	PROJECT
R-40411	1700108

S:\2018Proj\2018-027 SR 252 Edinburgh 1700108\Production Drawings\17-Cross Sections\2018-027-Cross-Sections-00W.dwg, 3/16/2022 4:04:19 PM

48+50

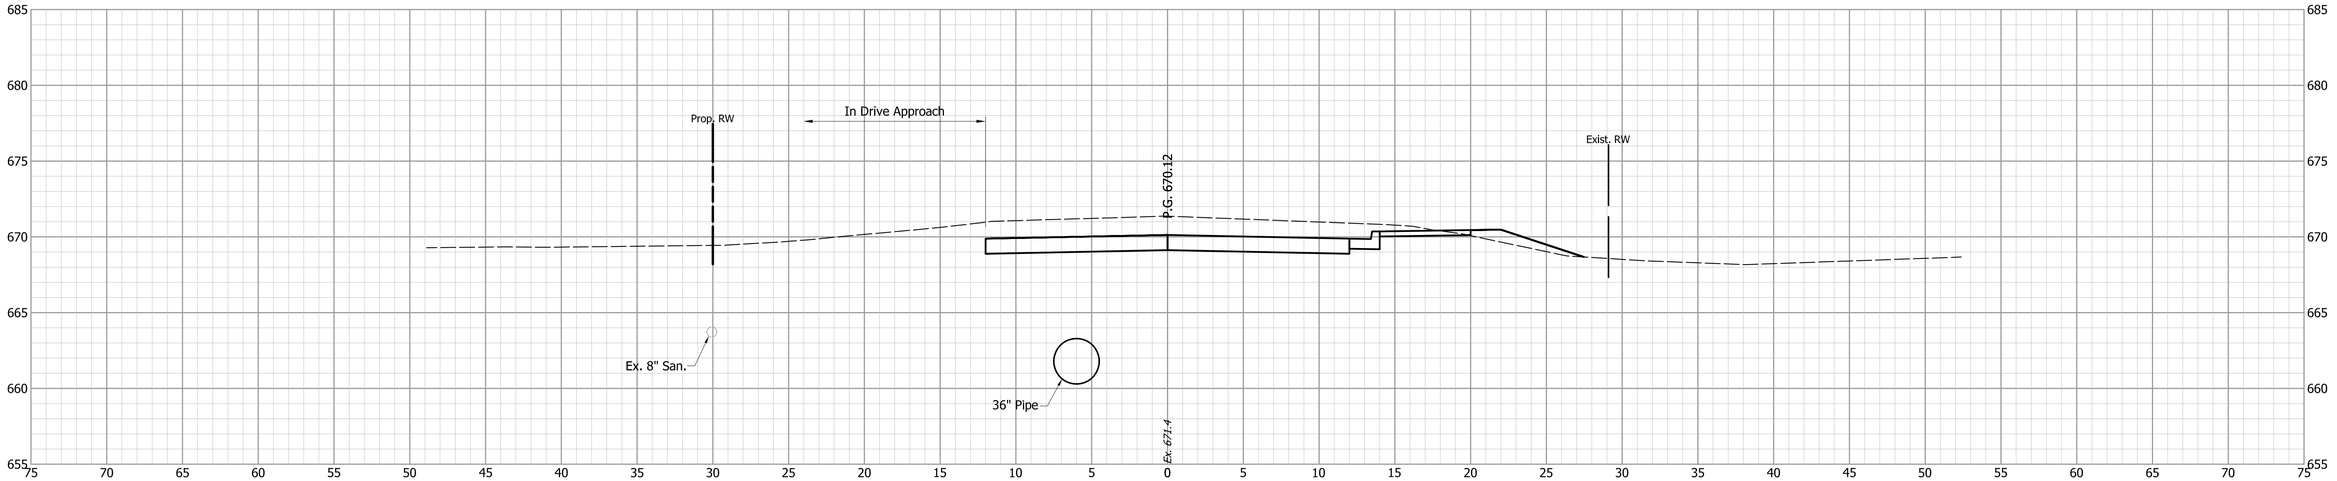

48+35

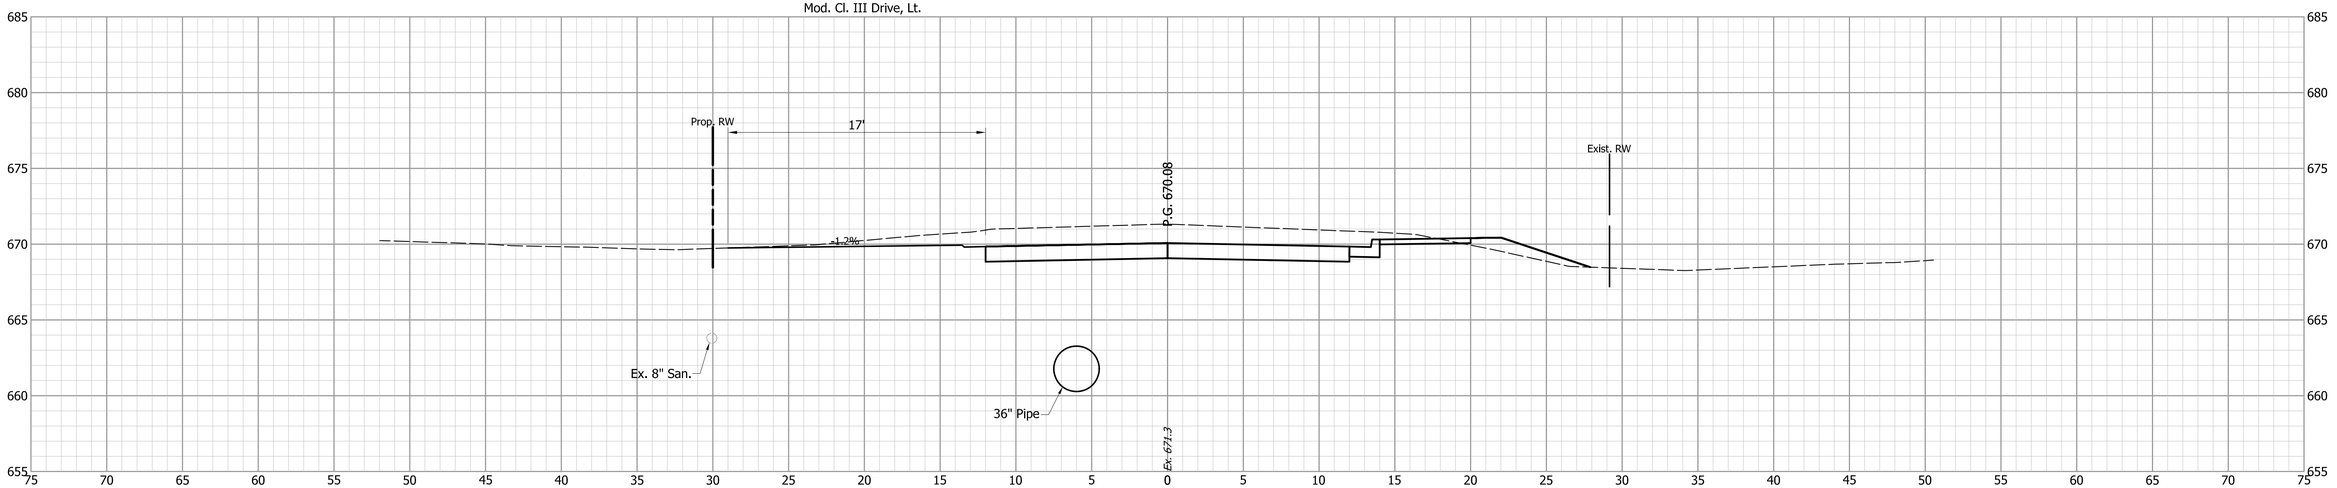

INDIANA
DEPARTMENT OF TRANSPORTATION


CROSS SECTIONS
S.R. 252

DESIGNED: JGP | DRAWN: JGP
CHECKED: GRW | CHECKED: GRW


HORIZONTAL SCALE	BRIDGE FILE
1" = 5'	
VERTICAL SCALE	DESIGNATION
1" = 5'	1700108
SURVEY BOOK	SHEETS
	153 of 260
CONTRACT	PROJECT
R-40411	1700108

S:\2018Proj\2018-027 SR 252 Edinburgh 1700108\Production Drawings\17-Cross Sections\2018-027-Cross-Sections-00W.dwg, 3/16/2022 4:04:29 PM

49+22

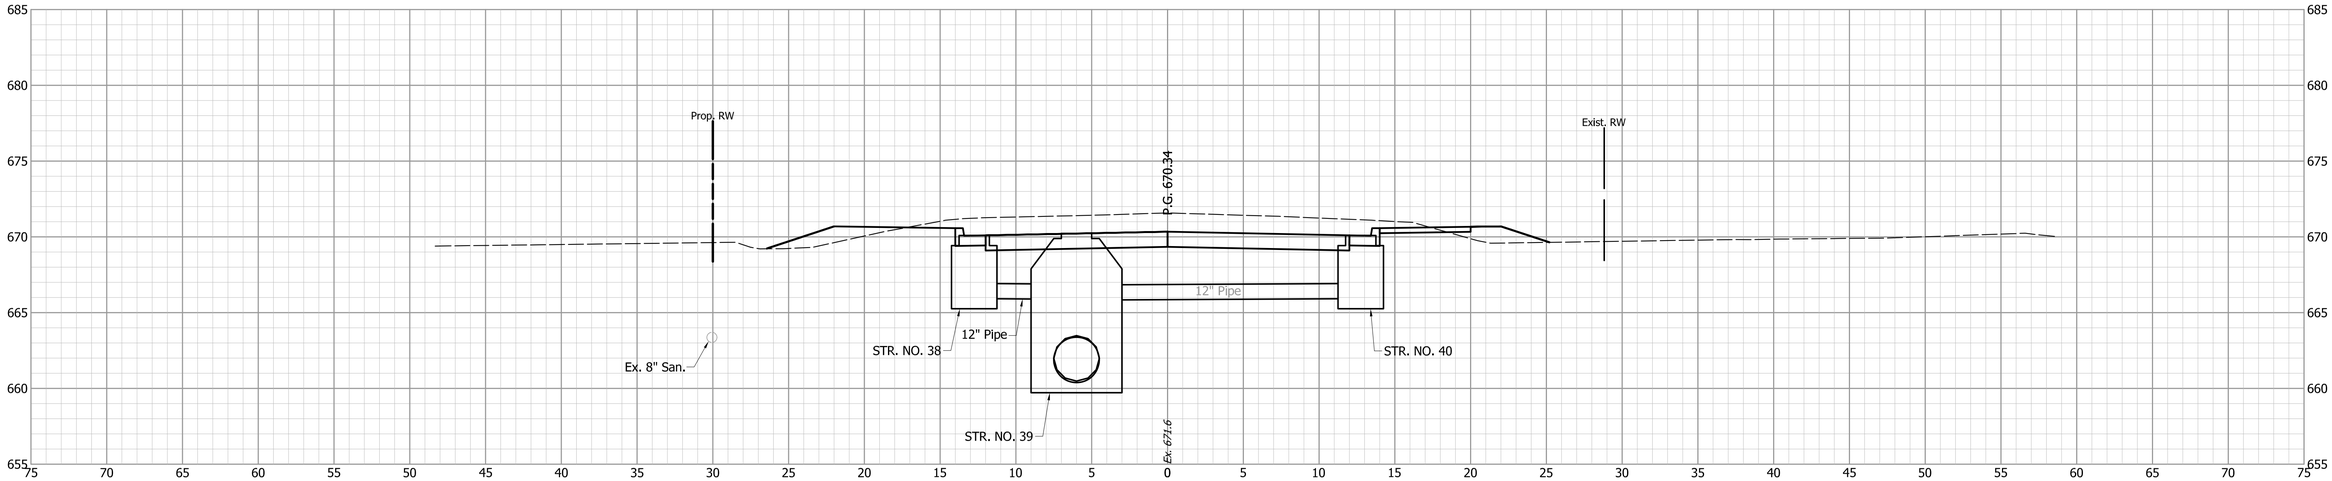


49+00

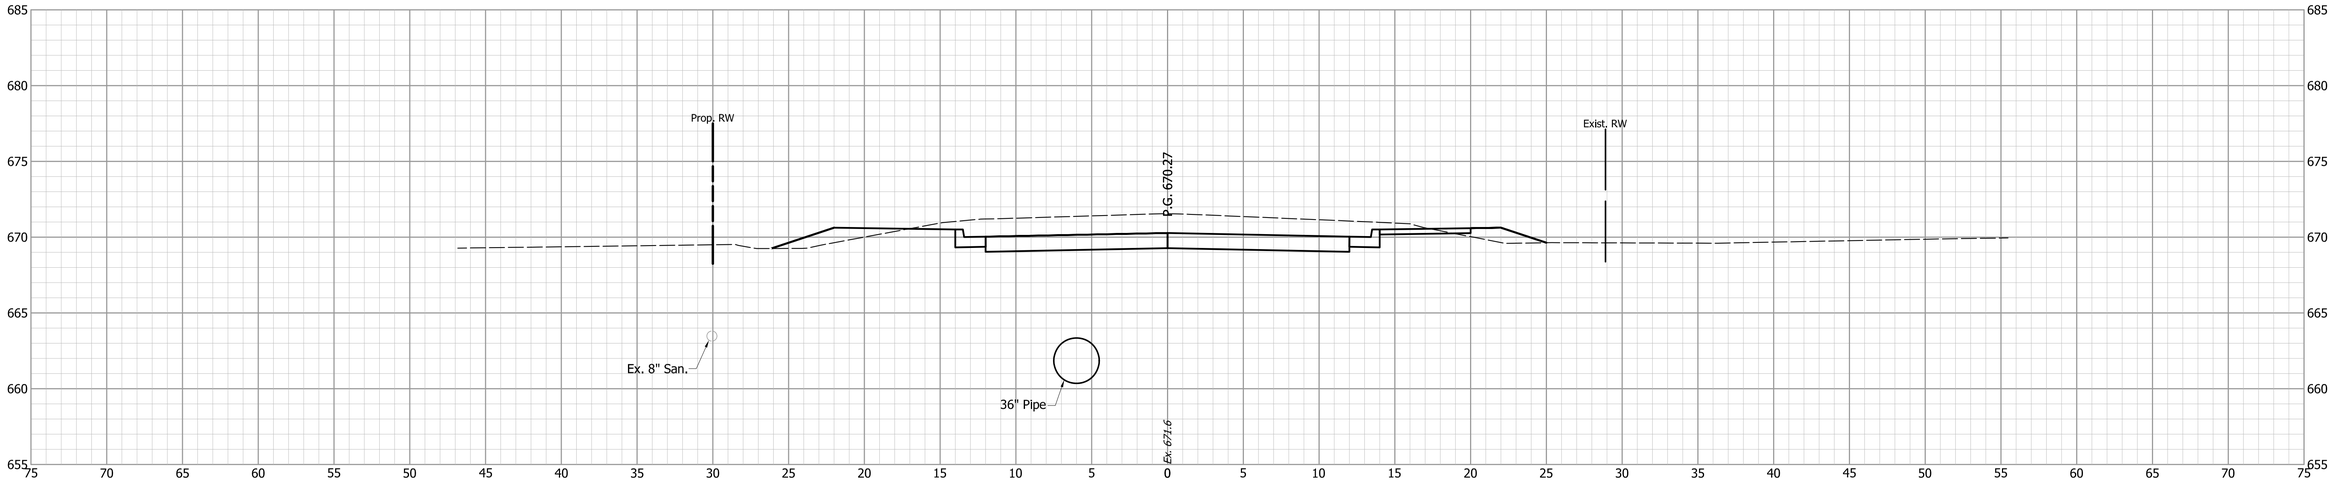


			INDIANA DEPARTMENT OF TRANSPORTATION	HORIZONTAL SCALE: 1" = 5' / BRIDGE FILE:
				VERTICAL SCALE: 1" = 5' / DESIGNATION: 1700108
		DESIGNED: JGP / DRAWN: JGP	CROSS SECTIONS S.R. 252	SURVEY BOOK: / SHEETS: 154 of 260
		CHECKED: GRW / CHECKED: GRW		CONTRACT: R-40411 / PROJECT: 1700108

S:\2018Proj\2018-027 SR 252 Edinburgh 1700108\Production Drawings\17-Cross Sections\2018-027-Cross-Sections-00W.dwg, 3/16/2022 4:04:39 PM

49+80

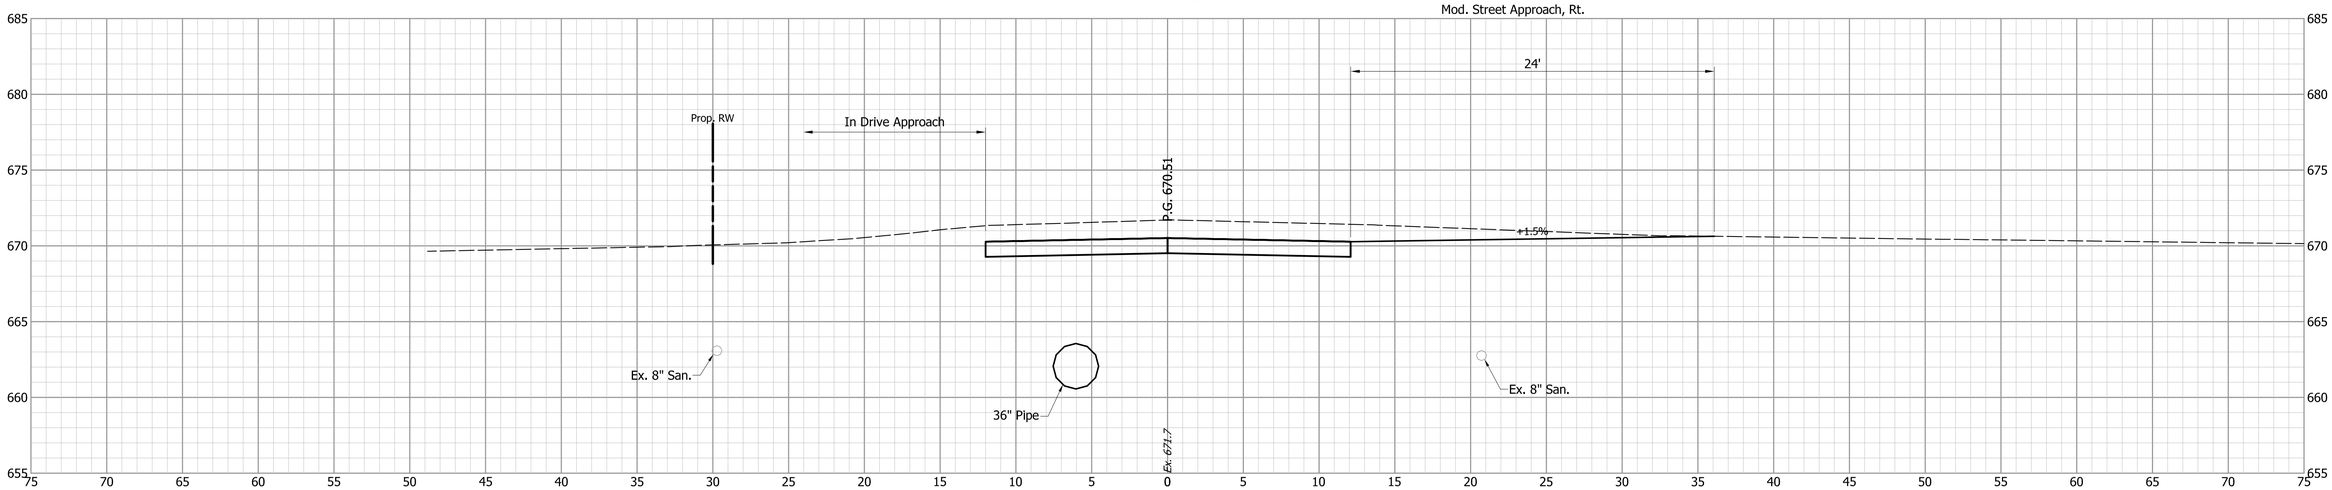


49+50

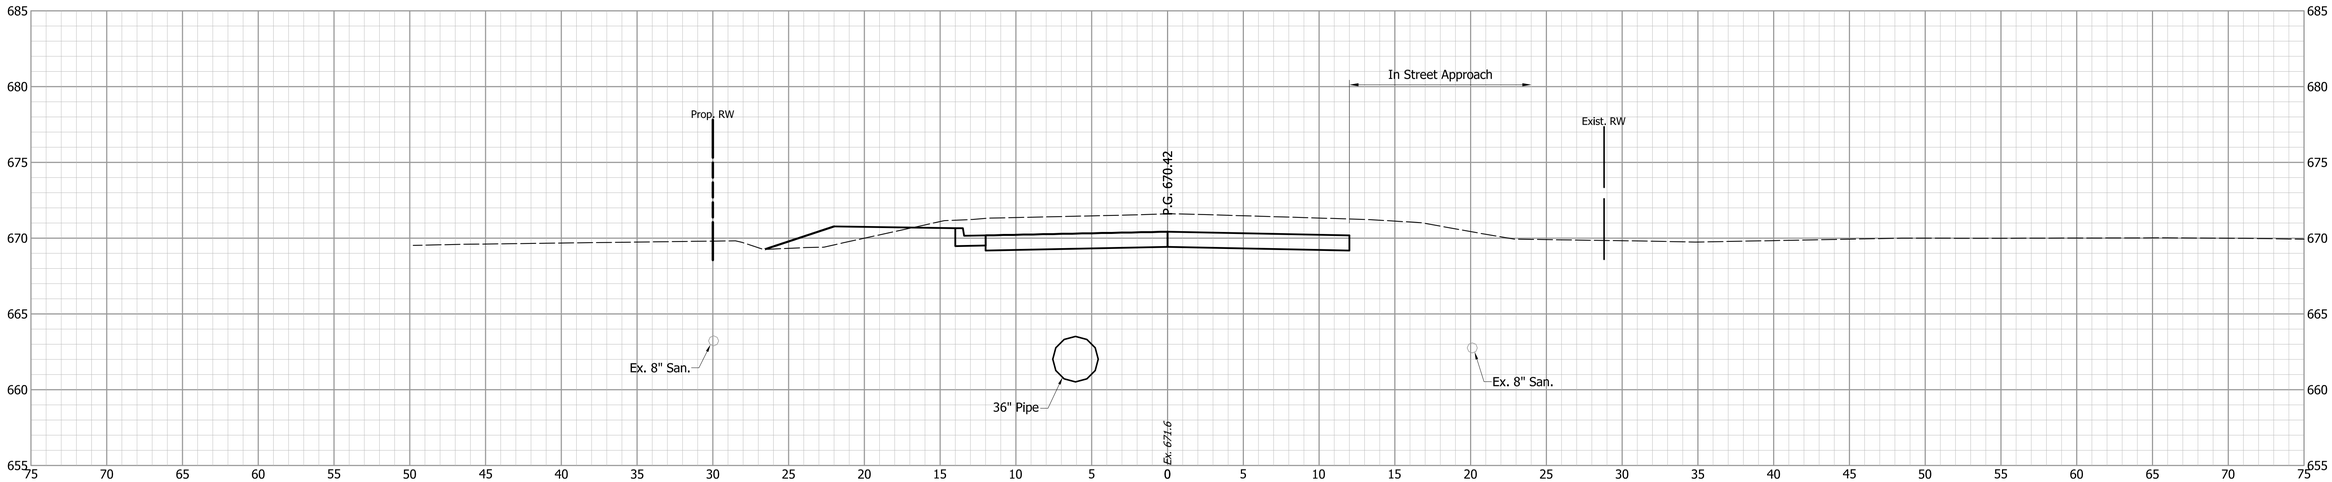


			INDIANA DEPARTMENT OF TRANSPORTATION	HORIZONTAL SCALE: 1" = 5' / BRIDGE FILE:
				VERTICAL SCALE: 1" = 5' / DESIGNATION: 1700108
		DESIGNED: JGP / DRAWN: JGP	CROSS SECTIONS S.R. 252	SURVEY BOOK: / SHEETS: 155 of 260
		CHECKED: GRW / CHECKED: GRW		CONTRACT: R-40411 / PROJECT: 1700108

S:\2018Proj\2018-027 SR 252 Edinburgh 1700108\Production Drawings\17-Cross Sections\2018-027-Cross-Sections-00W.dwg, 3/16/2022 4:04:49 PM

50+00

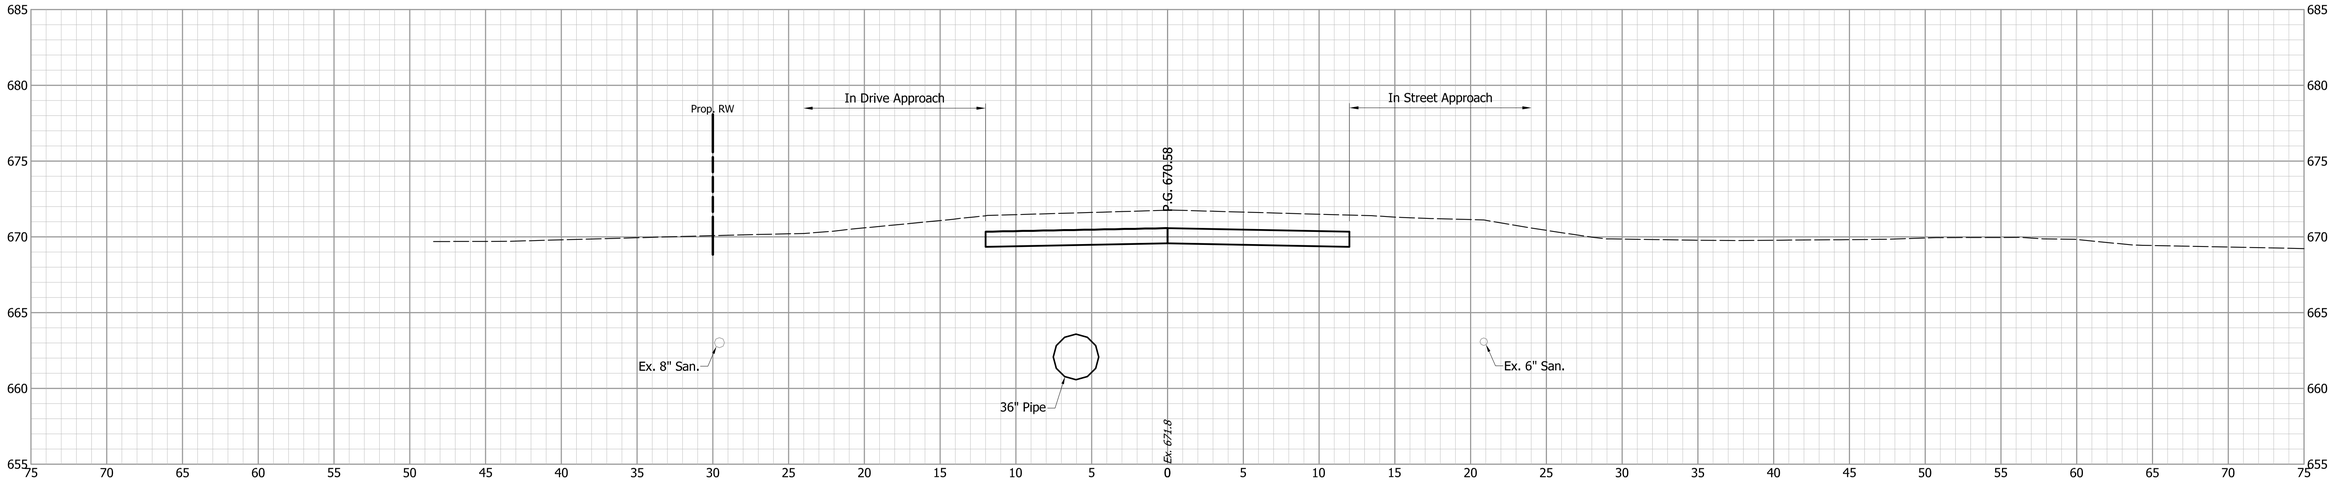

49+92

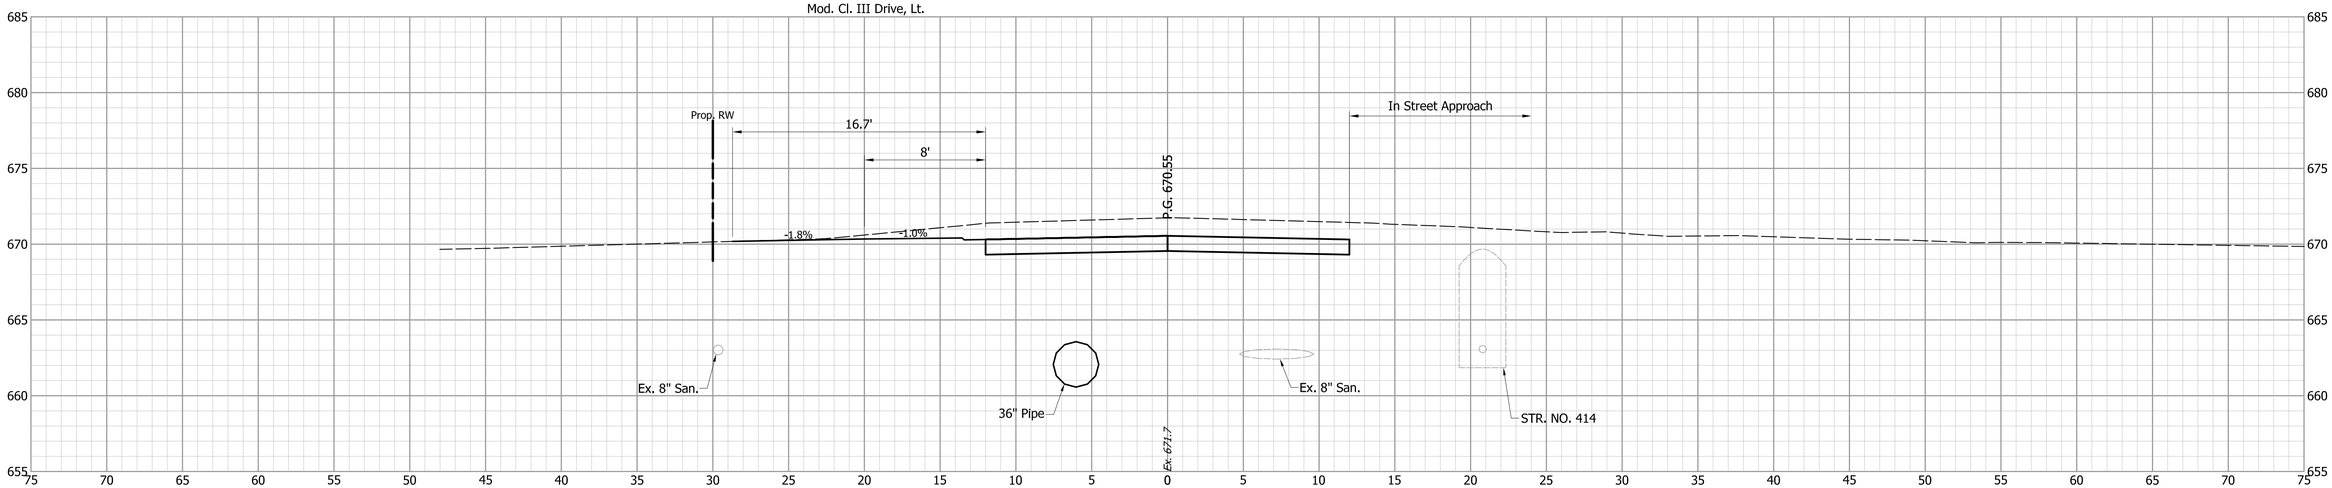


			INDIANA DEPARTMENT OF TRANSPORTATION	HORIZONTAL SCALE: 1" = 5' / BRIDGE FILE:
				VERTICAL SCALE: 1" = 5' / DESIGNATION: 1700108
		DESIGNED: JGP / DRAWN: JGP	CROSS SECTIONS S.R. 252	SURVEY BOOK: / SHEETS: 156 of 260
		CHECKED: GRW / CHECKED: GRW		CONTRACT: R-40411 / PROJECT: 1700108

S:\2018Proj\2018-027 SR 252 Edinburgh 1700108\Production Drawings\17-Cross Sections\2018-027-Cross-Sections-00W.dwg, 3/16/2022 4:04:59 PM


S:\2018Proj\2018-027 SR 252 Edinburgh 1700108\Production Drawings\17-Cross Sections\2018-027-Cross-Sections-00W.dwg, 3/16/2022 4:05:09 PM

50+35

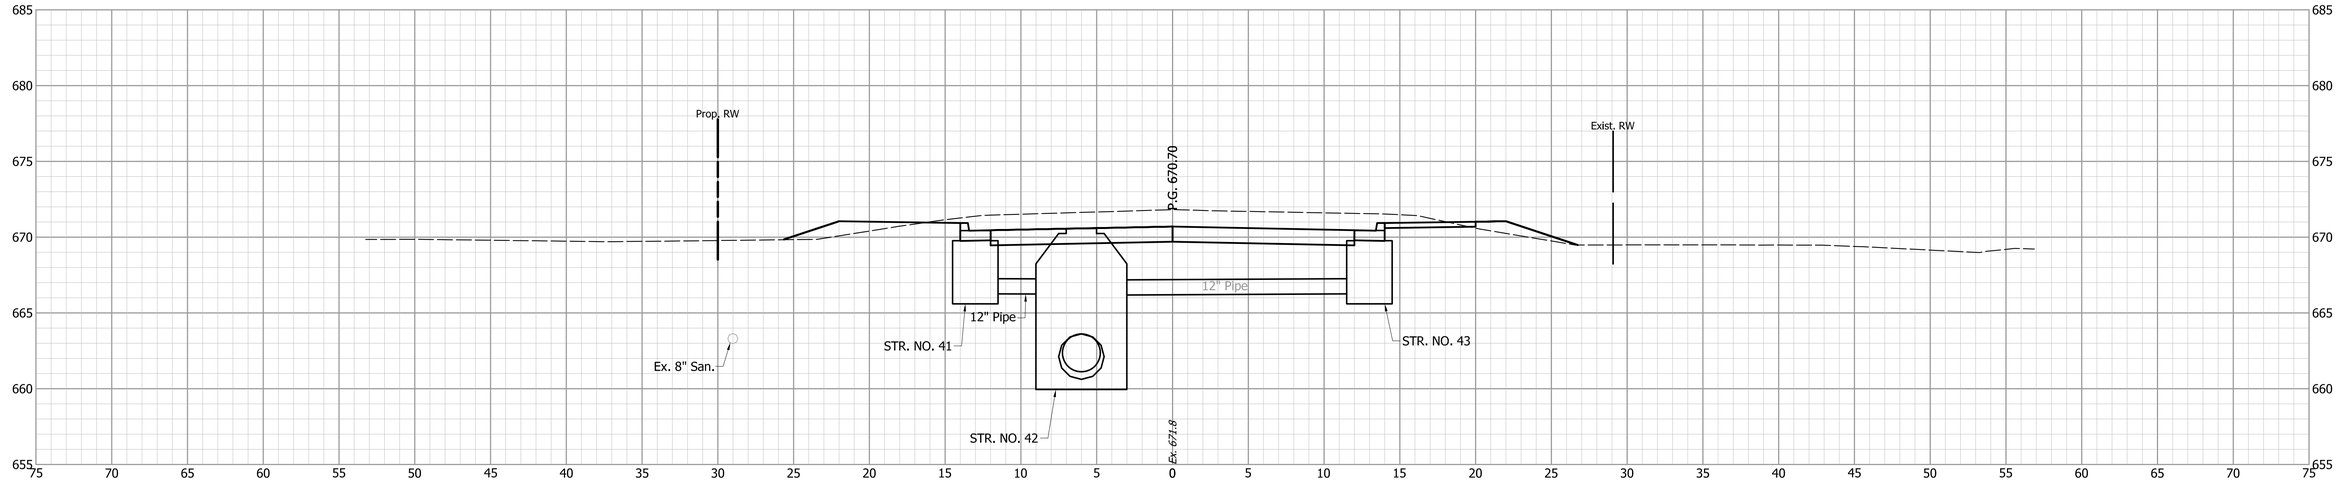


				INDIANA DEPARTMENT OF TRANSPORTATION	HORIZONTAL SCALE: 1" = 5' / BRIDGE FILE:
		DESIGNED: JGP	DRAWN: JGP	CROSS SECTIONS S.R. 252	VERTICAL SCALE: 1" = 5' / DESIGNATION: 1700108
		CHECKED: GRW	CHECKED: GRW		SURVEY BOOK: / SHEETS: 157 of 260
					CONTRACT: R-40411 / PROJECT: 1700108

51+24

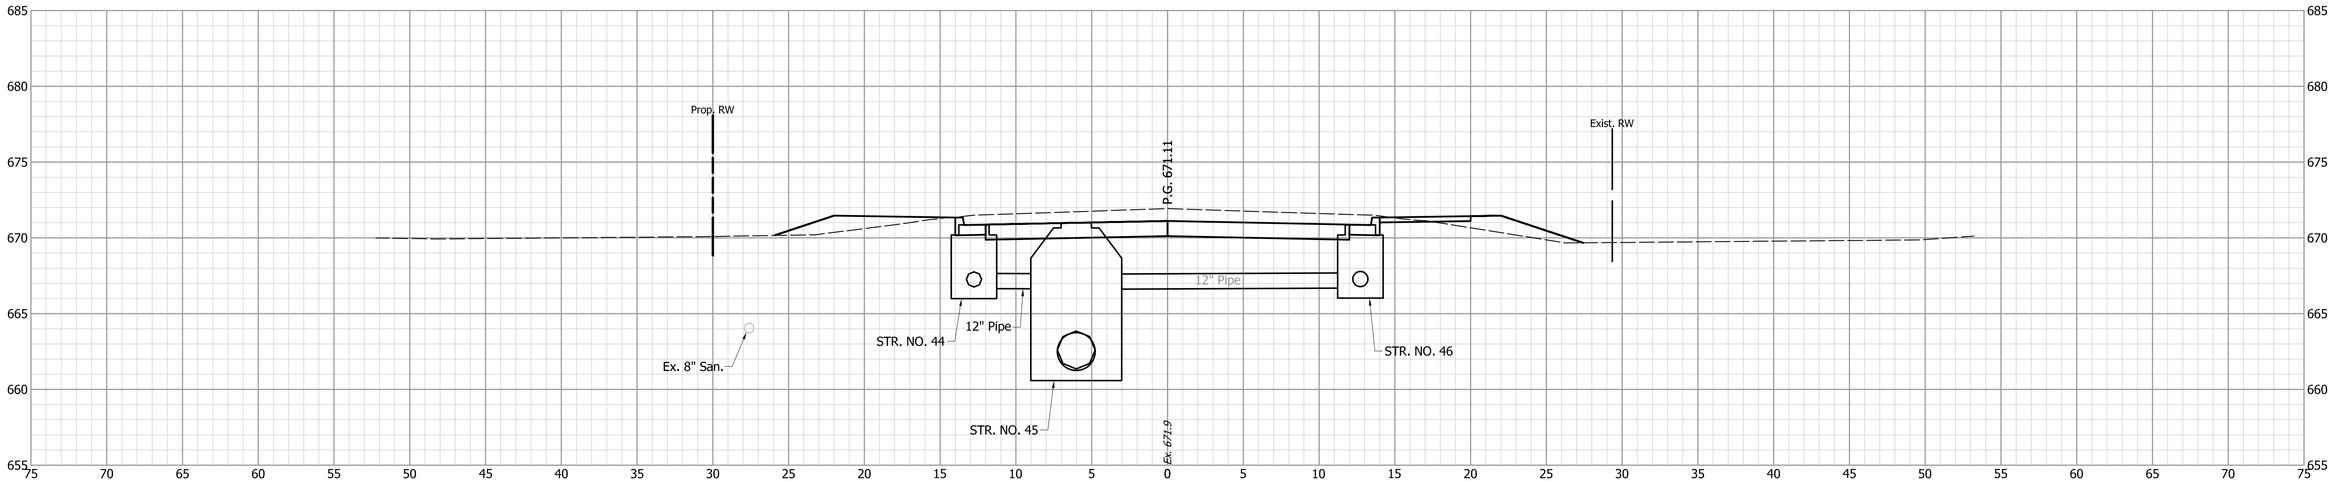


51+00

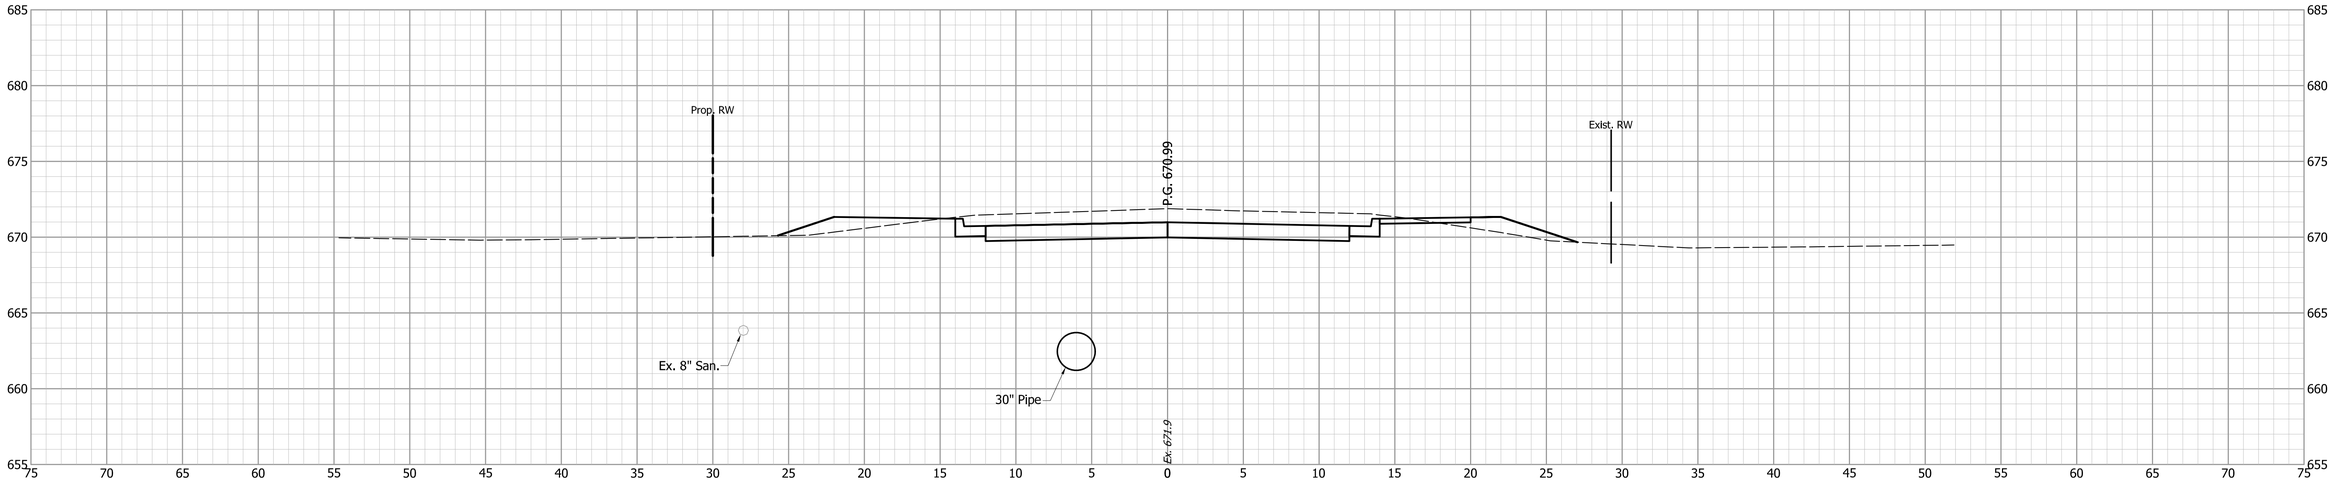


			INDIANA DEPARTMENT OF TRANSPORTATION	HORIZONTAL SCALE: 1" = 5' / BRIDGE FILE:
		DESIGNED: JGP / DRAWN: JGP	CROSS SECTIONS S.R. 252	VERTICAL SCALE: 1" = 5' / DESIGNATION: 1700108
		CHECKED: GRW / CHECKED: GRW		SURVEY BOOK: / SHEETS: 158 of 260
				CONTRACT: R-40411 / PROJECT: 1700108

S:\2018Proj\2018-027 SR 252 Edinburgh 1700108\Production Drawings\17-Cross Sections\2018-027-Cross-Sections-00W.dwg, 3/16/2022 4:05:19 PM

51+70

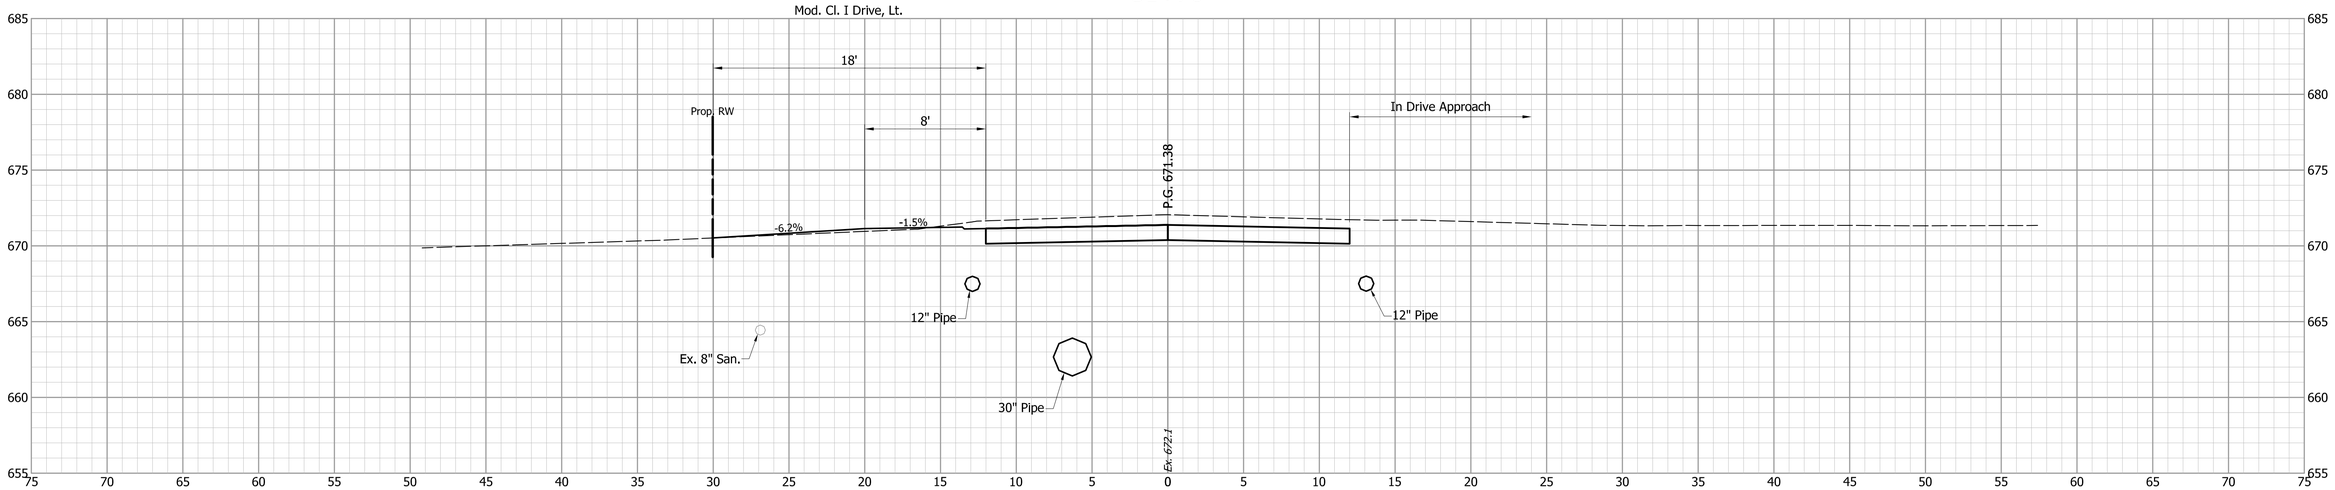

51+50

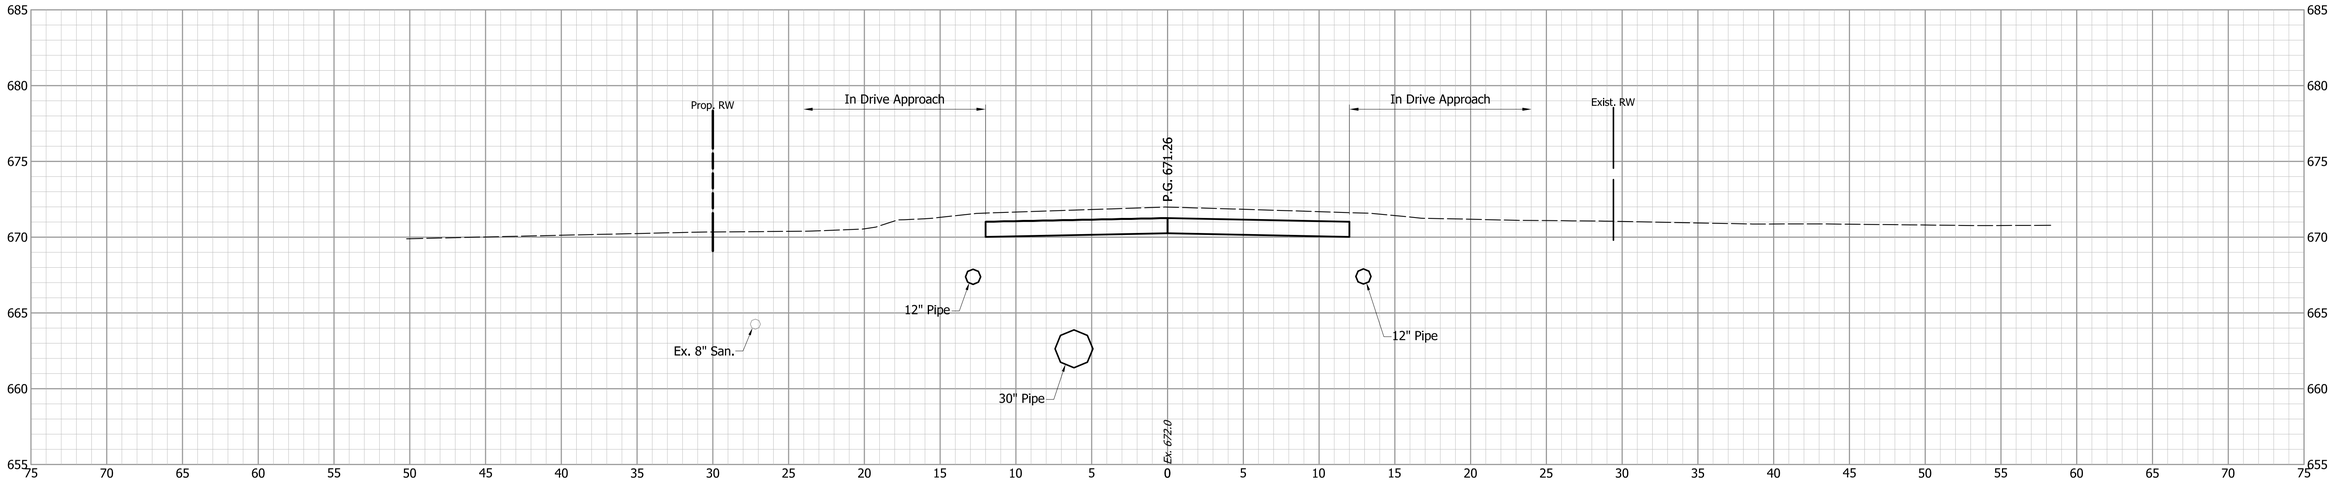

INDIANA
DEPARTMENT OF TRANSPORTATION

CROSS SECTIONS
S.R. 252


DESIGNED: JGP | DRAWN: JGP
CHECKED: GRW | CHECKED: GRW

HORIZONTAL SCALE	BRIDGE FILE
1" = 5'	
VERTICAL SCALE	DESIGNATION
1" = 5'	1700108


SURVEY BOOK	SHEETS
	159 of 260
CONTRACT	PROJECT
R-40411	1700108

S:\2018Proj\2018-027 SR 252 Edinburgh 1700108\Production Drawings\17-Cross Sections\2018-027-Cross-Sections-00W.dwg, 3/16/2022 4:05:29 PM

52+10

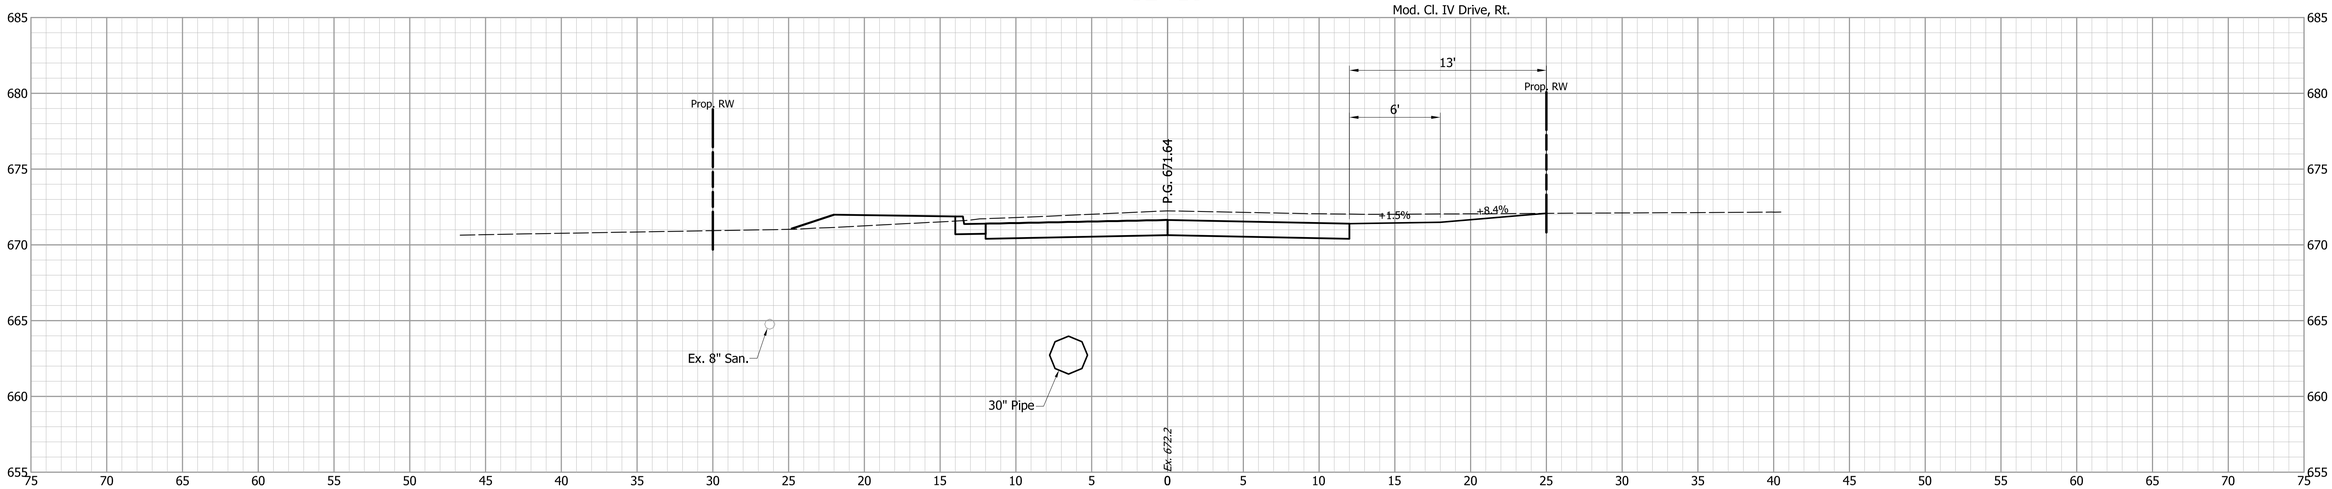

52+00

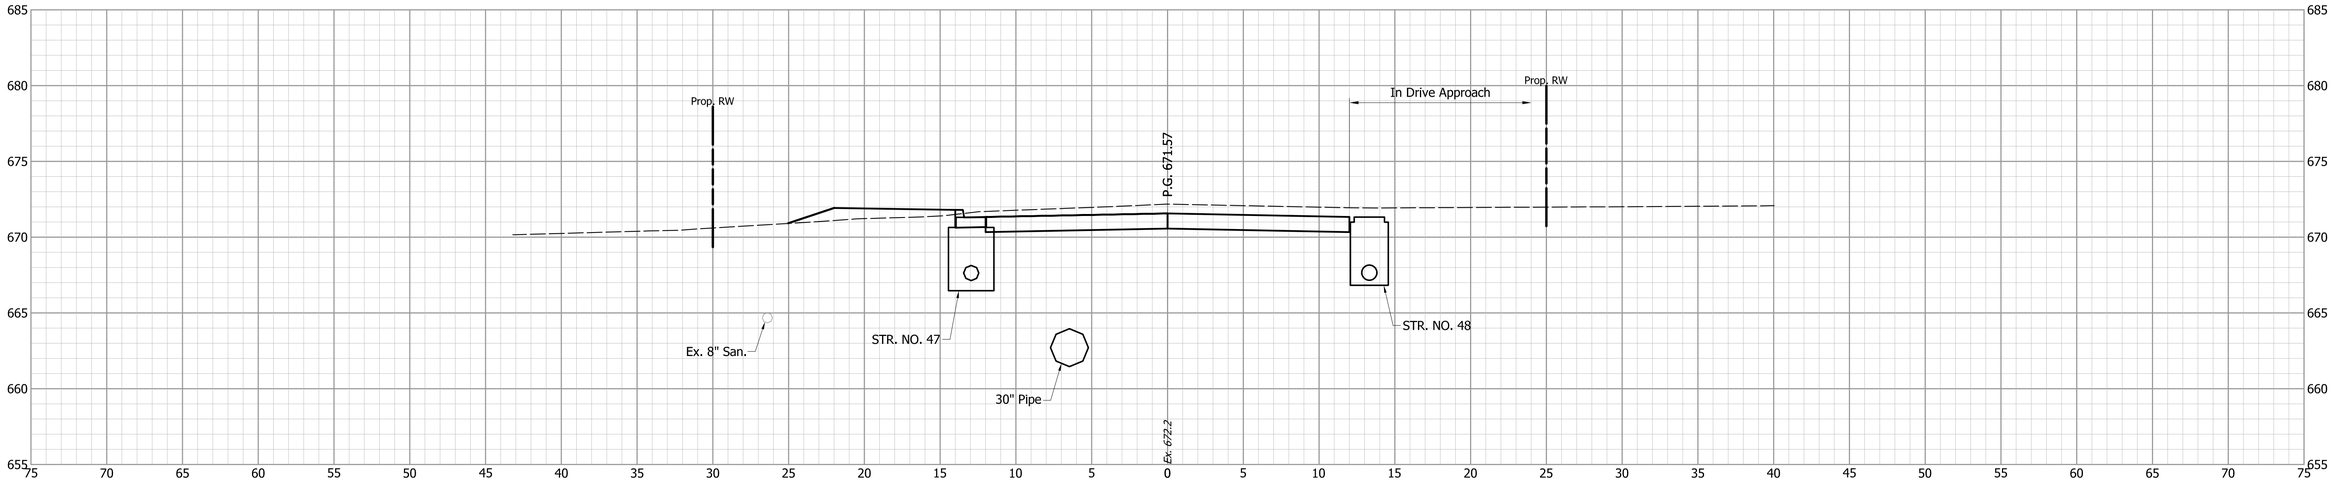

S:\2018Proj\2018-027 SR 252 Edinburgh 1700108\Production Drawings\17-Cross Sections\2018-027-Cross-Sections-00W.dwg, 3/16/2022 4:05:39 PM

DESIGNED: JGP	DRAWN: JGP
CHECKED: GRW	CHECKED: GRW


INDIANA
DEPARTMENT OF TRANSPORTATION

CROSS SECTIONS
S.R. 252


HORIZONTAL SCALE	BRIDGE FILE
1" = 5'	
VERTICAL SCALE	DESIGNATION
1" = 5'	1700108

SURVEY BOOK	SHEETS
	160 of 260
CONTRACT	PROJECT
R-40411	1700108

52+50

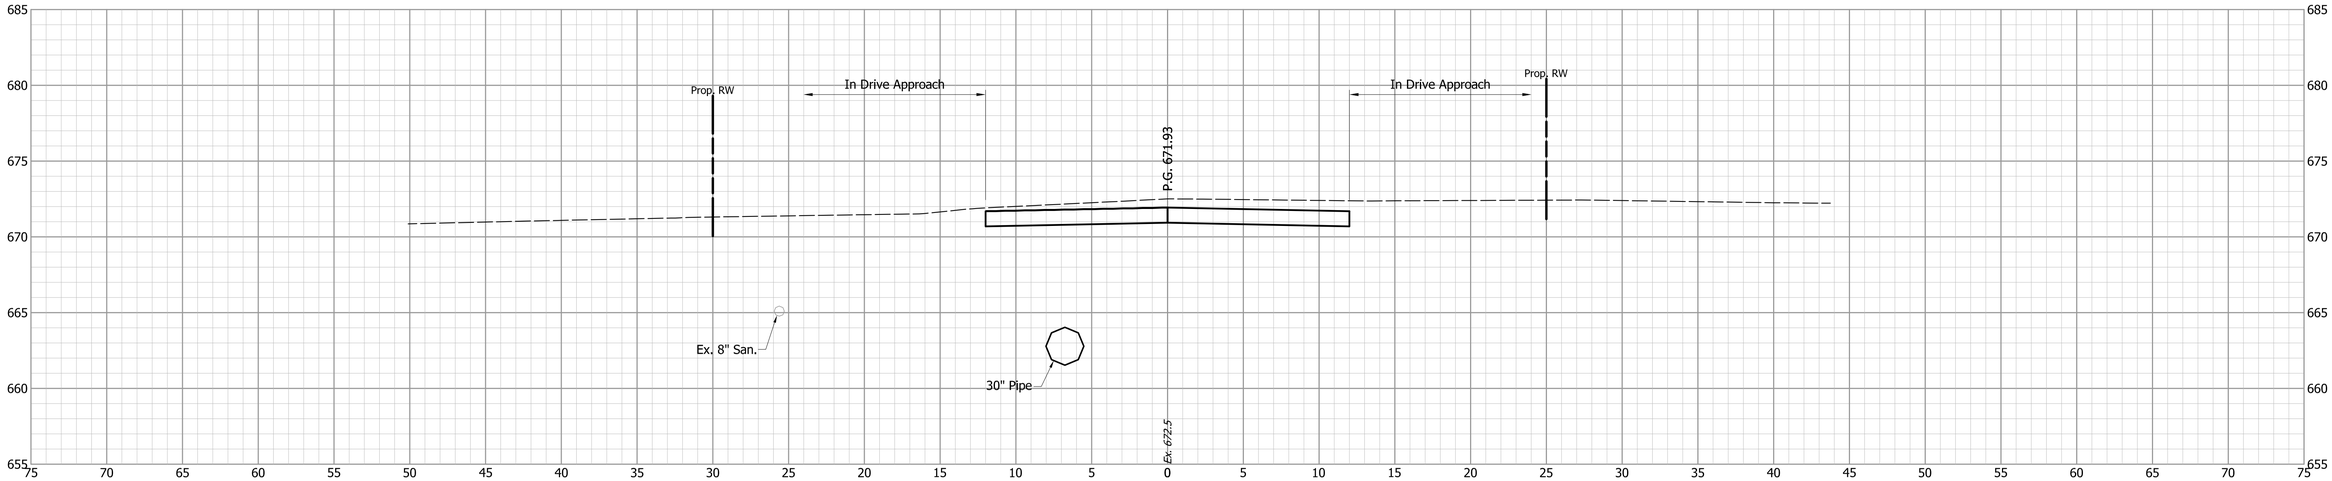


52+41

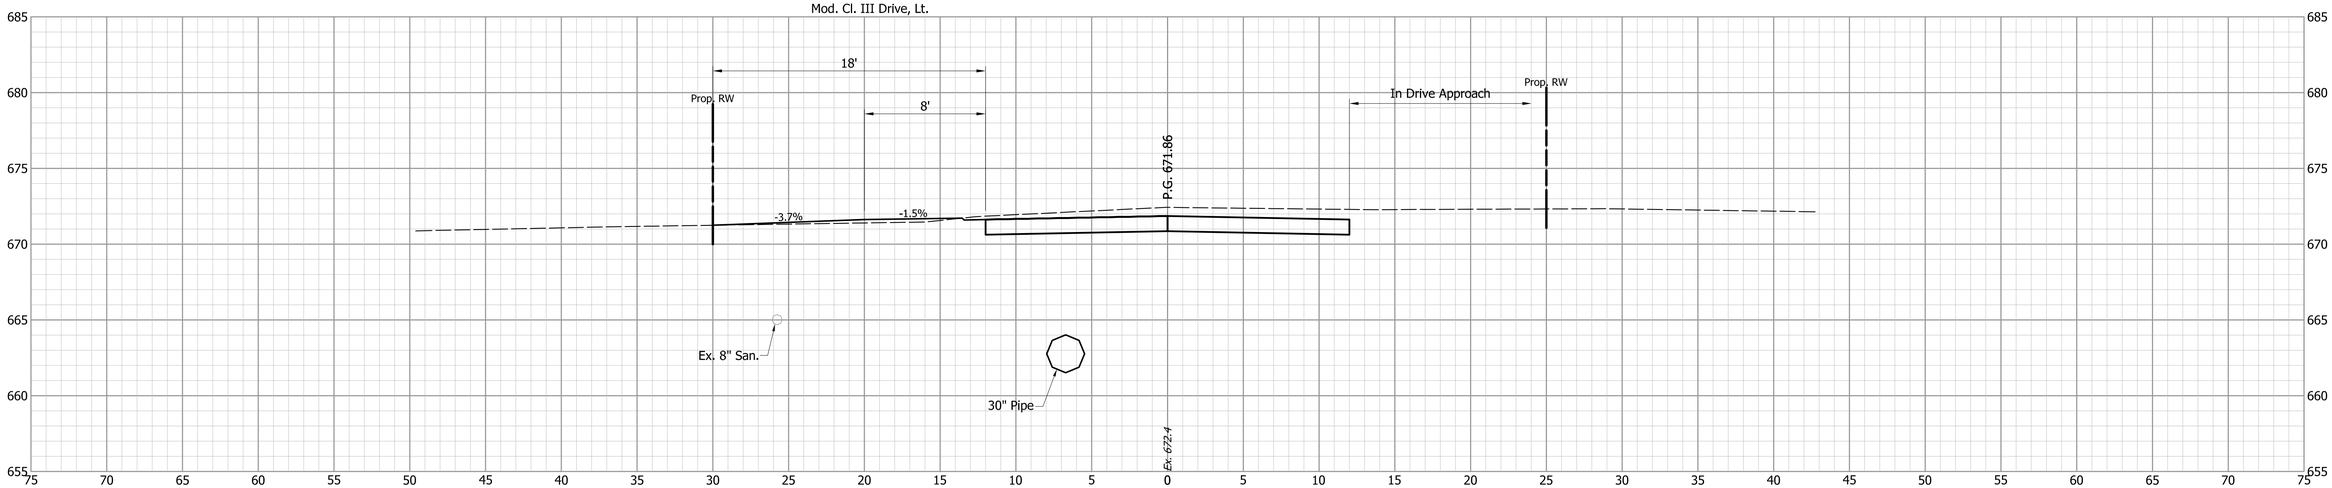


			INDIANA DEPARTMENT OF TRANSPORTATION	HORIZONTAL SCALE: 1" = 5' / BRIDGE FILE:
				VERTICAL SCALE: 1" = 5' / DESIGNATION: 1700108
		DESIGNED: JGP / DRAWN: JGP	CROSS SECTIONS S.R. 252	SURVEY BOOK: / SHEETS: 161 of 260
		CHECKED: GRW / CHECKED: GRW		CONTRACT: R-40411 / PROJECT: 1700108

S:\2018Proj\2018-027 SR 252 Edinburgh 1700108\Production Drawings\17-Cross Sections\2018-027-Cross-Sections-00W.dwg, 3/16/2022 4:05:49 PM

53+50

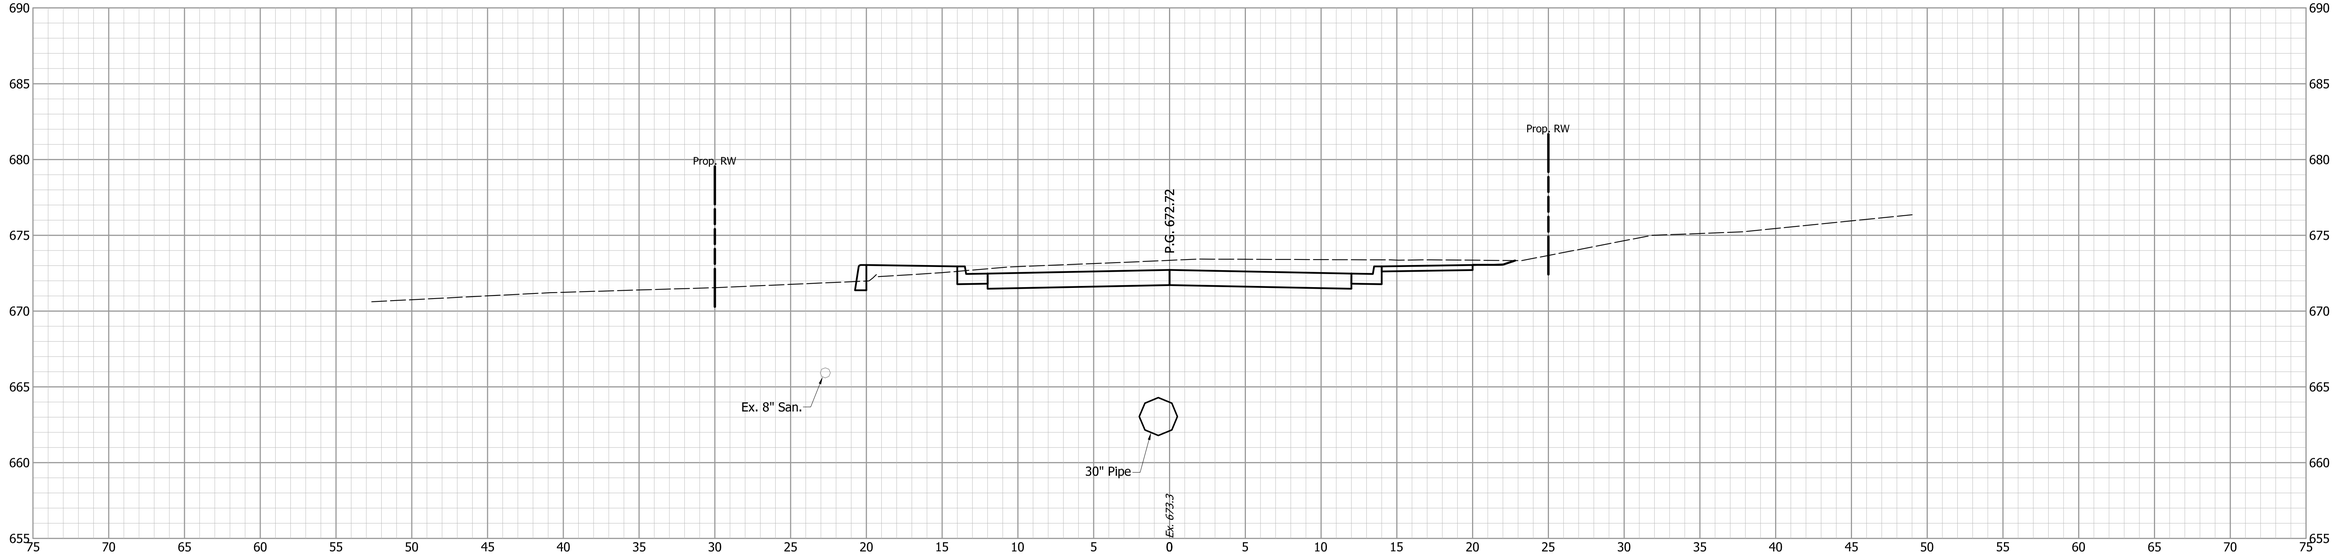


53+00

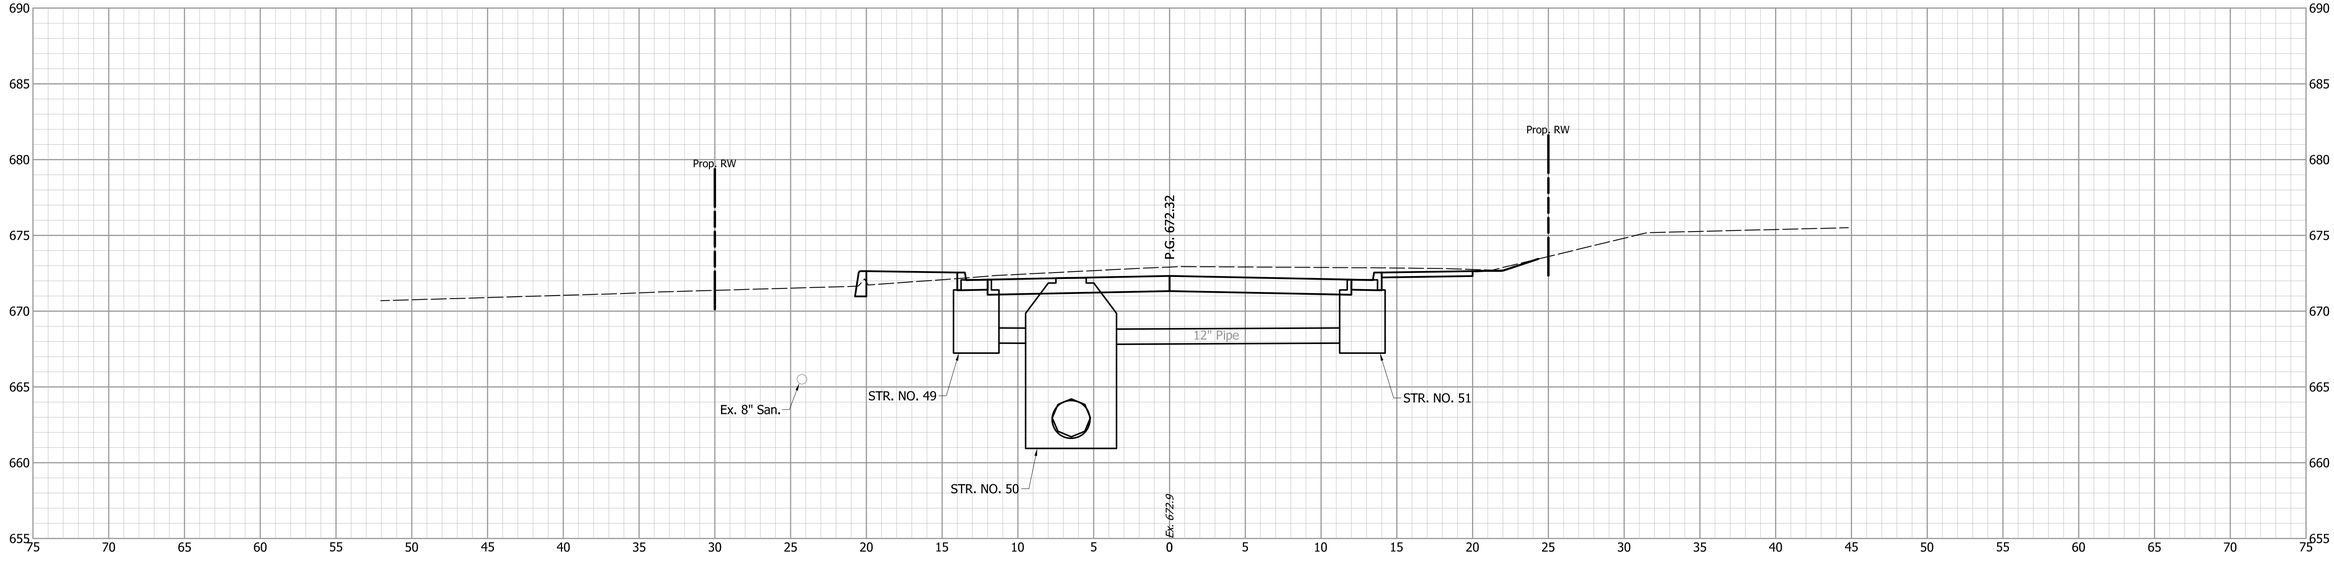


			INDIANA DEPARTMENT OF TRANSPORTATION	HORIZONTAL SCALE: 1" = 5' / BRIDGE FILE:
		DESIGNED: JGP / DRAWN: JGP	CROSS SECTIONS S.R. 252	VERTICAL SCALE: 1" = 5' / DESIGNATION: 1700108
		CHECKED: GRW / CHECKED: GRW		SURVEY BOOK / SHEETS: 162 of 260
				CONTRACT: R-40411 / PROJECT: 1700108

S:\2018Proj\2018-027 SR 252 Edinburgh 1700108\Production Drawings\17-Cross Sections\2018-027-Cross-Sections-00W.dwg, 3/16/2022 4:05:59 PM

54+00

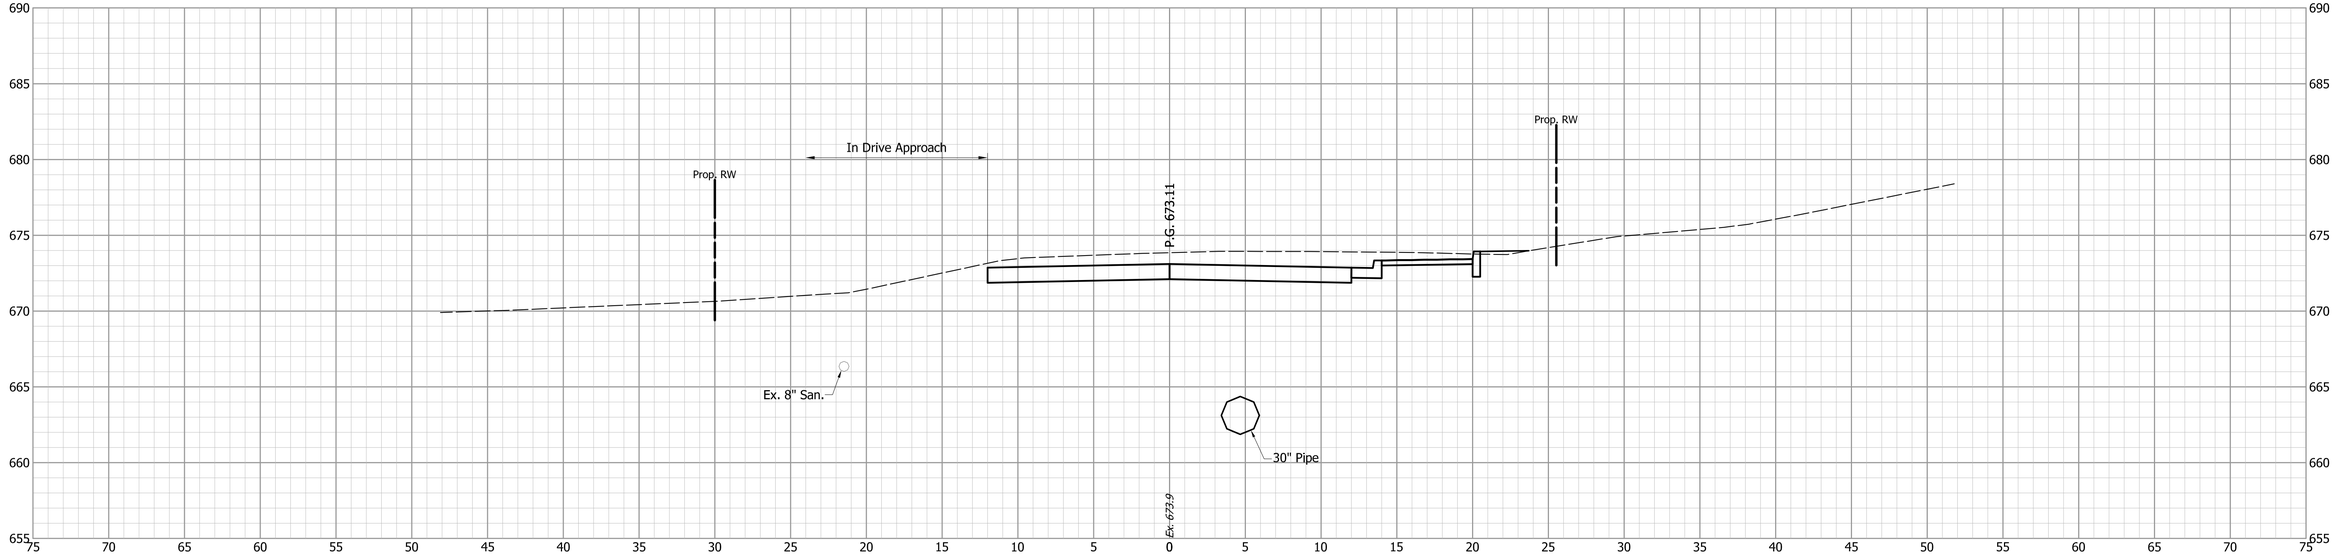

53+74

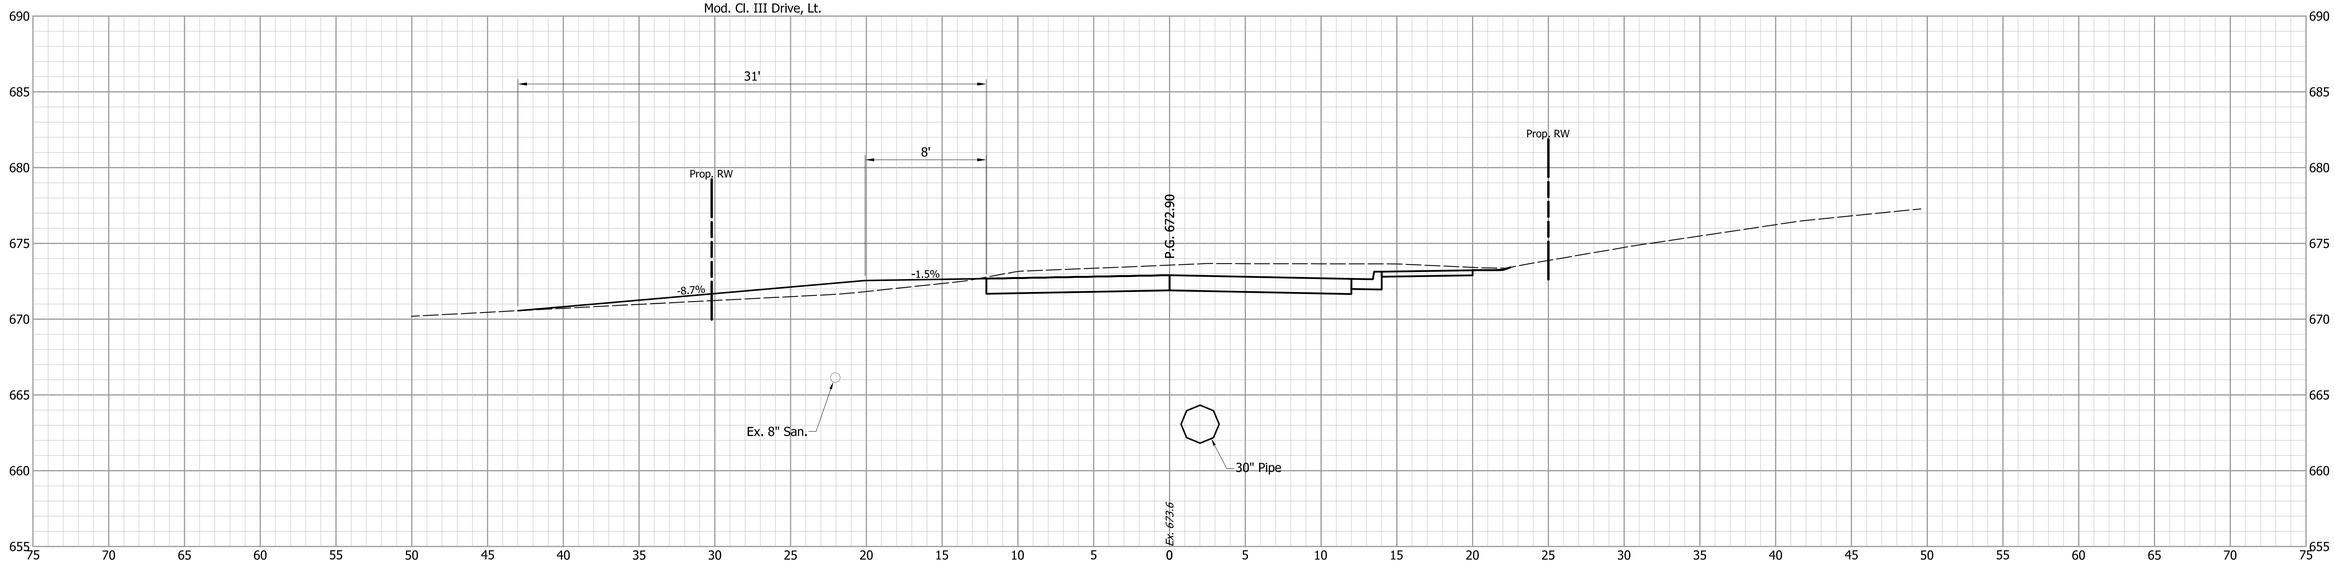

INDIANA
DEPARTMENT OF TRANSPORTATION

CROSS SECTIONS
S.R. 252


DESIGNED: JGP	DRAWN: JGP
CHECKED: GRW	CHECKED: GRW

HORIZONTAL SCALE	BRIDGE FILE
1" = 5'	
VERTICAL SCALE	DESIGNATION
1" = 5'	1700108


SURVEY BOOK	SHEETS
	163 of 260
CONTRACT	PROJECT
R-40411	1700108

S:\2018Proj\2018-027 SR 252 Edinburgh 1700108\Production Drawings\17-Cross Sections\2018-027-Cross-Sections-00W.dwg, 3/16/2022 4:06:09 PM

54+50

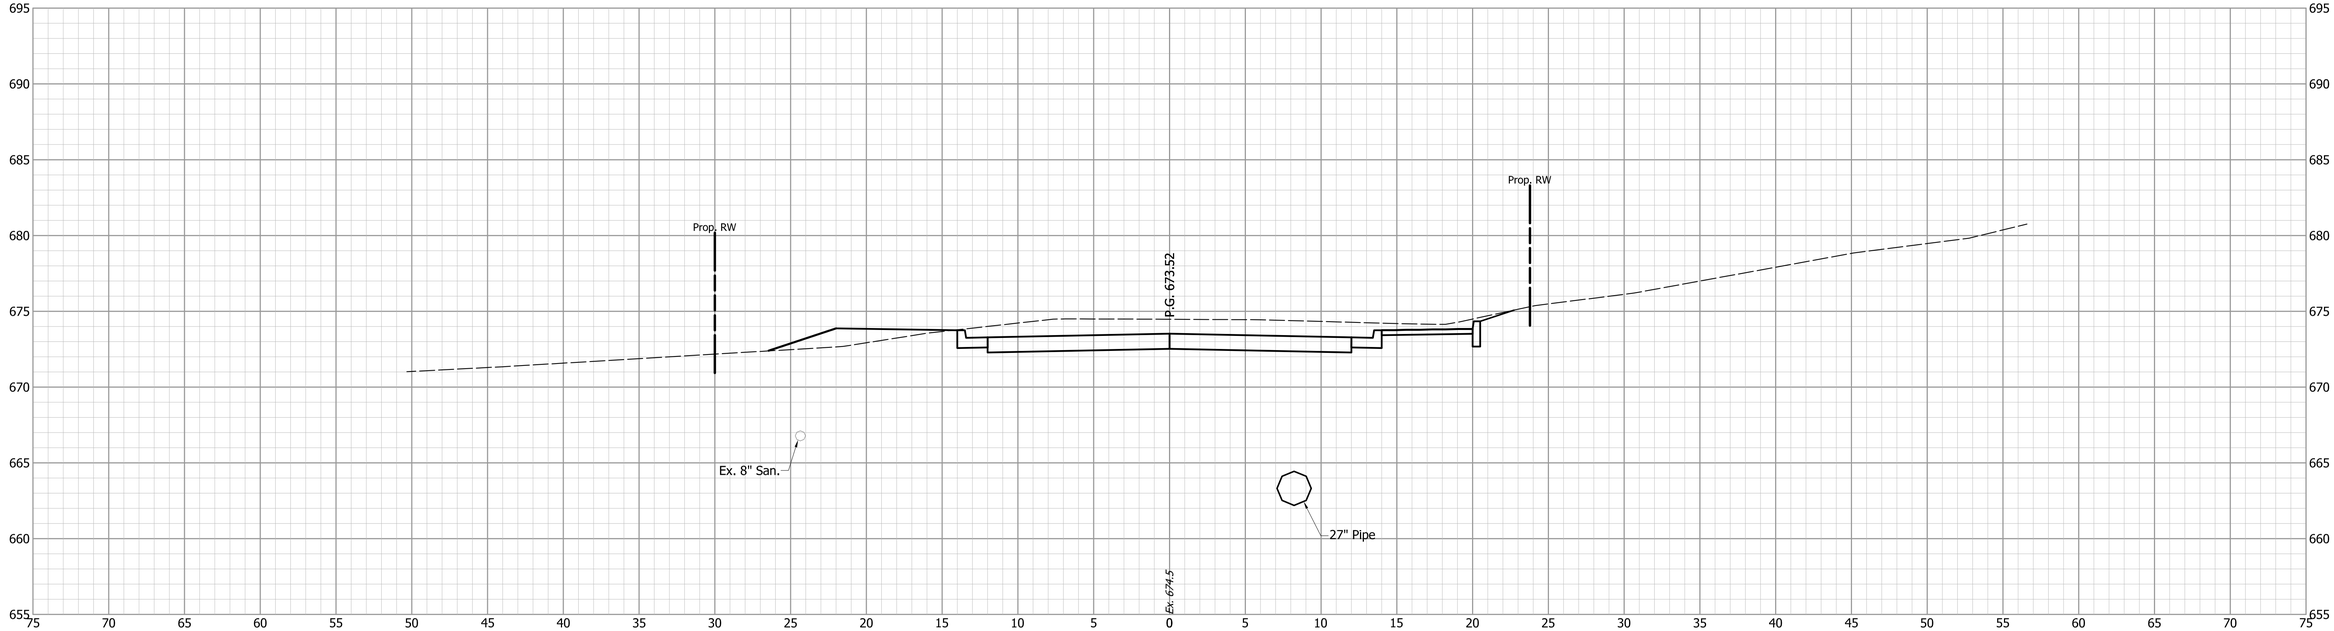

54+25

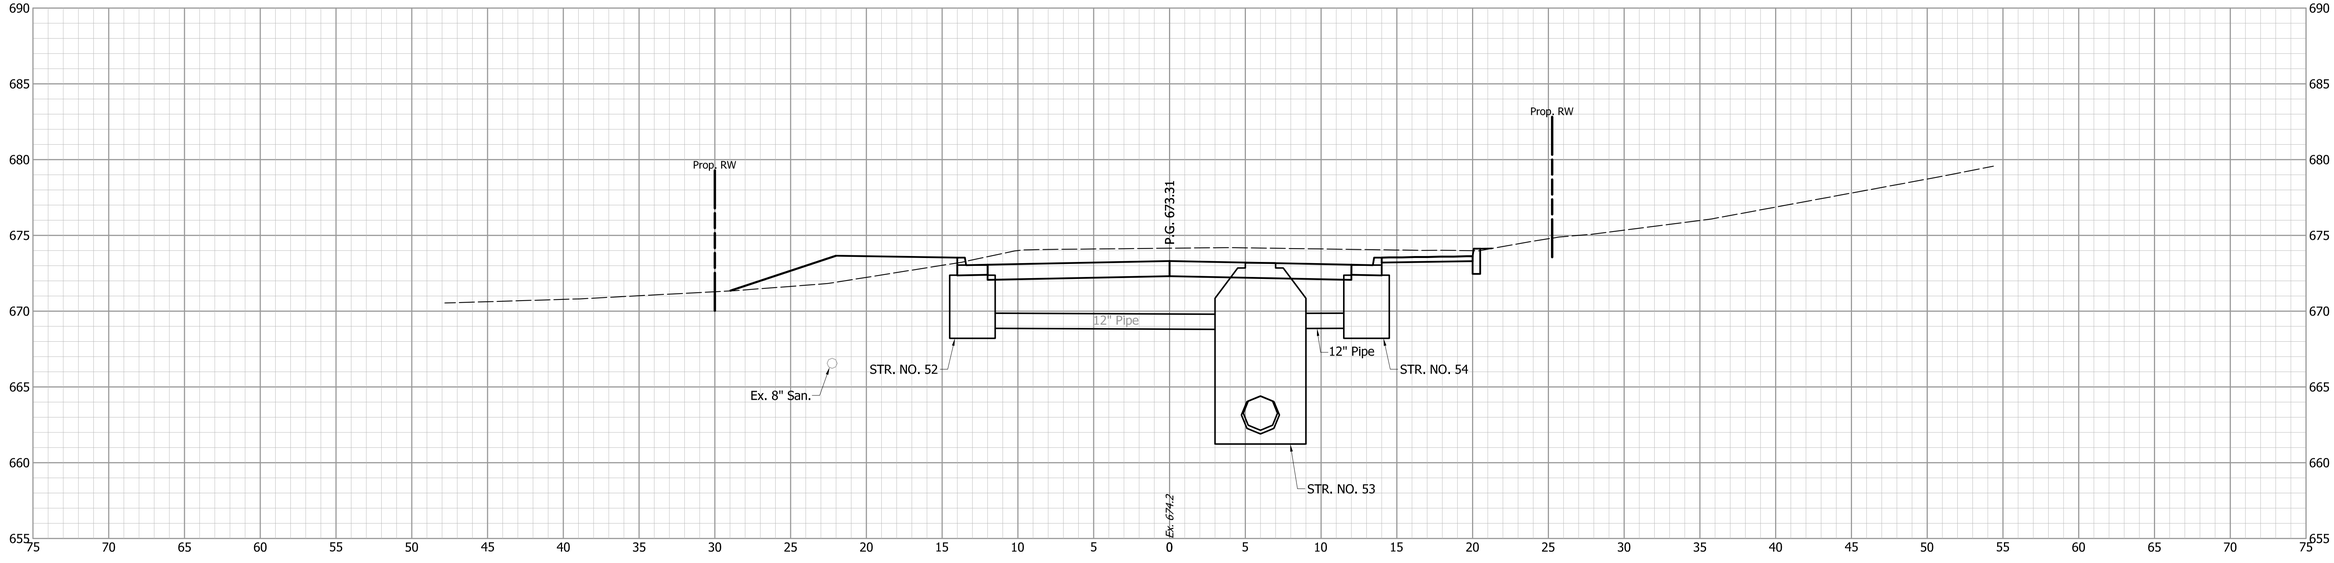

INDIANA
DEPARTMENT OF TRANSPORTATION

CROSS SECTIONS
S.R. 252

DESIGNED: JGP	DRAWN: JGP
CHECKED: GRW	CHECKED: GRW


HORIZONTAL SCALE	BRIDGE FILE
1" = 5'	
VERTICAL SCALE	DESIGNATION
1" = 5'	1700108

SURVEY BOOK	SHEETS
	164 of 260
CONTRACT	PROJECT
R-40411	1700108

S:\2018Proj\2018-027 SR 252 Edinburgh 1700108\Production Drawings\17-Cross Sections\2018-027-Cross-Sections-00W.dwg, 3/16/2022 4:06:19 PM

55+00

Mod. Cl. III Drive, Lt.

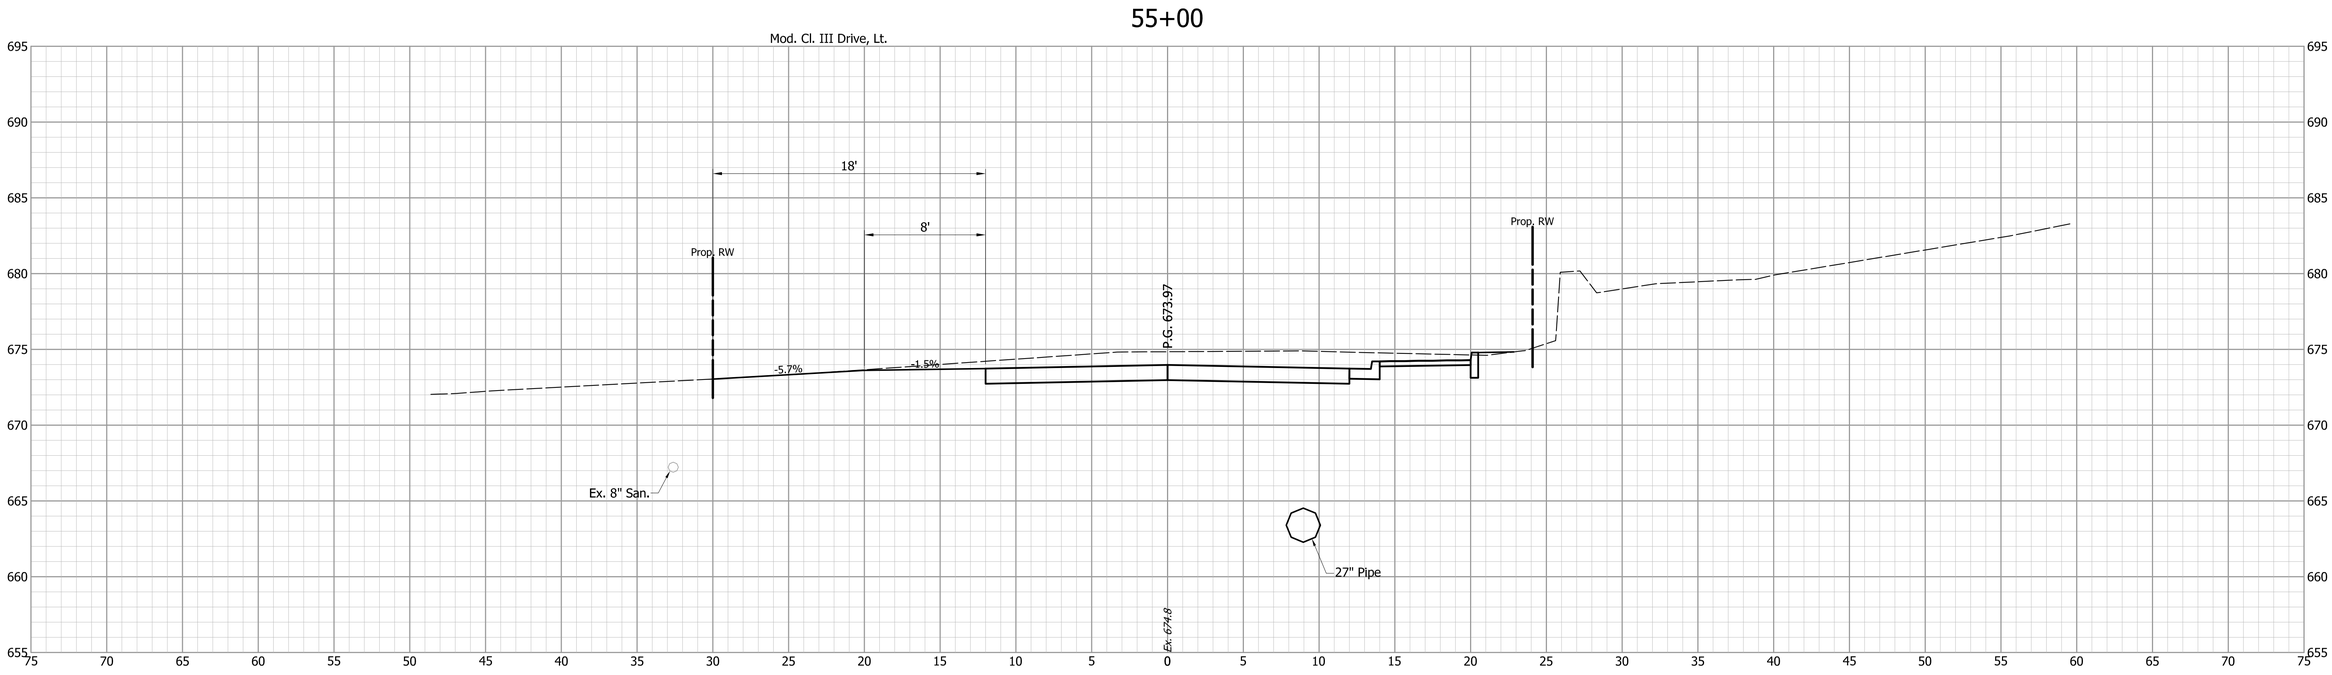

S:\2018Proj\2018-027 SR 252 Edinburgh 1700108\Production Drawings\17-Cross Sections\2018-027-Cross-Sections-00W.dwg, 3/16/2022 4:06:29 PM


DESIGNED: JGP	DRAWN: JGP
CHECKED: GRW	CHECKED: GRW

INDIANA
DEPARTMENT OF TRANSPORTATION

CROSS SECTIONS
S.R. 252

HORIZONTAL SCALE	BRIDGE FILE
1" = 5'	
VERTICAL SCALE	DESIGNATION
1" = 5'	1700108
SURVEY BOOK	SHEETS
	165 of 260
CONTRACT	PROJECT
R-40411	1700108

55+40

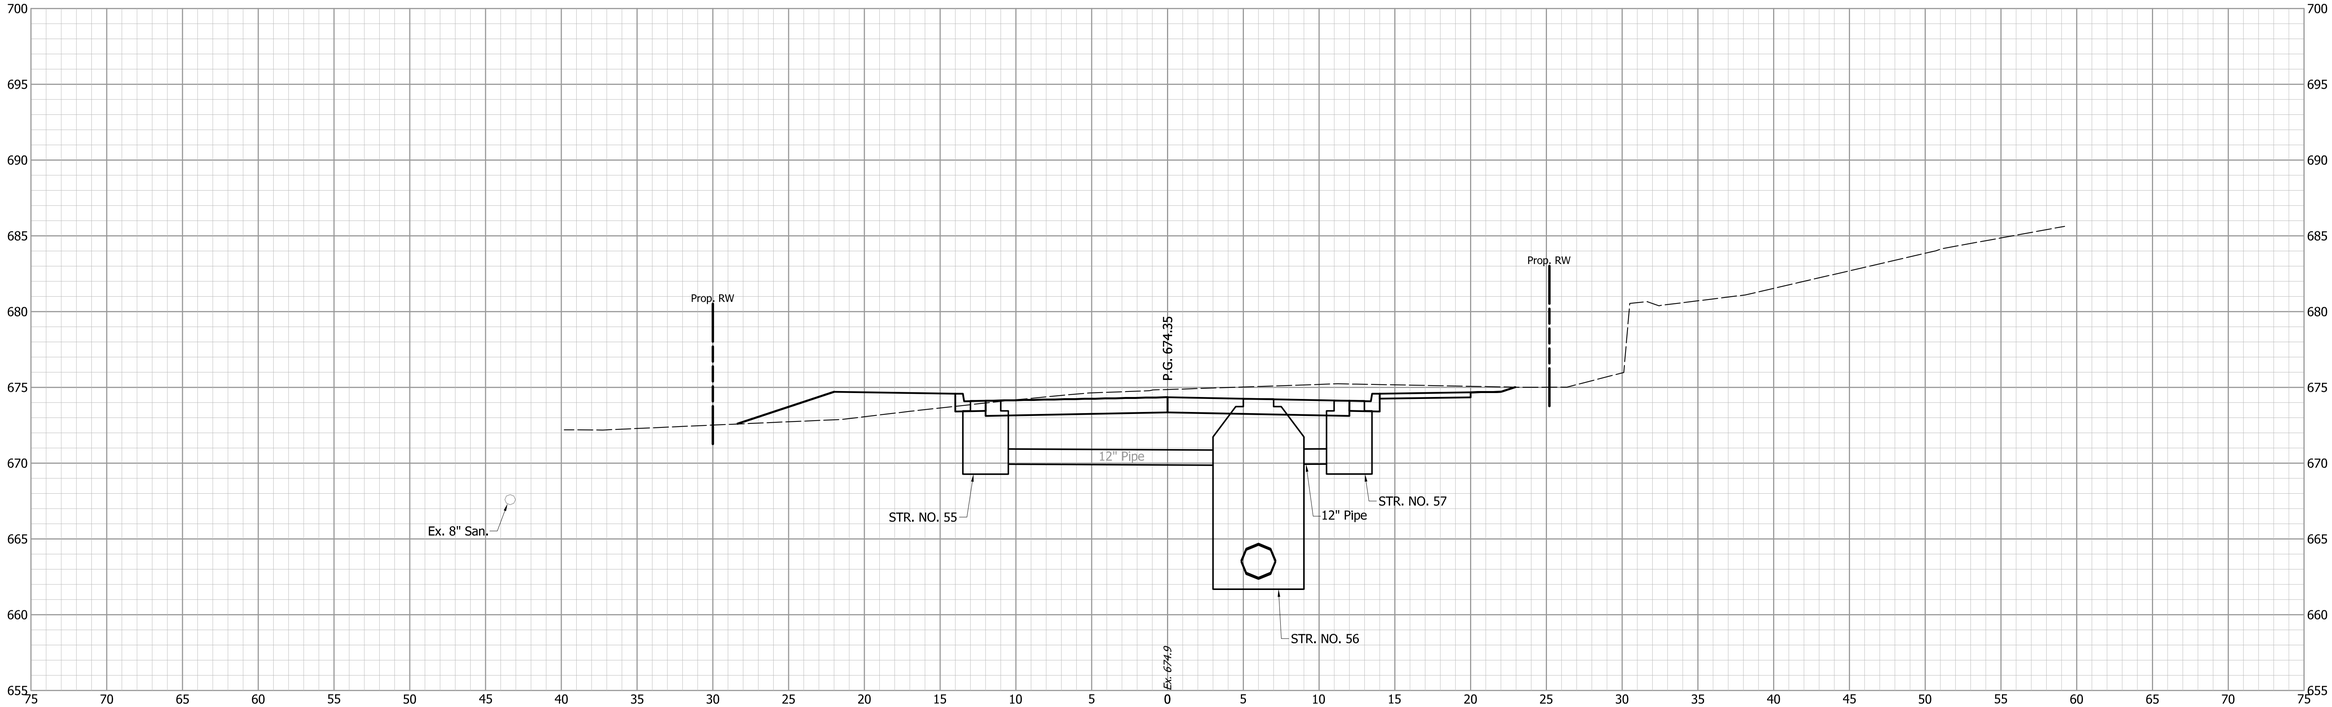


			INDIANA DEPARTMENT OF TRANSPORTATION
DESIGNED: JGP	DRAWN: JGP		CROSS SECTIONS S.R. 252
CHECKED: GRW	CHECKED: GRW		

HORIZONTAL SCALE	BRIDGE FILE
1" = 5'	
VERTICAL SCALE	DESIGNATION
1" = 5'	1700108
SURVEY BOOK	SHEETS
	166 of 260
CONTRACT	PROJECT
R-40411	1700108

S:\2018Proj\2018-027 SR 252 Edinburgh 1700108\Production Drawings\17-Cross Sections\2018-027-Cross-Sections-00W.dwg, 3/16/2022 4:06:39 PM

55+50

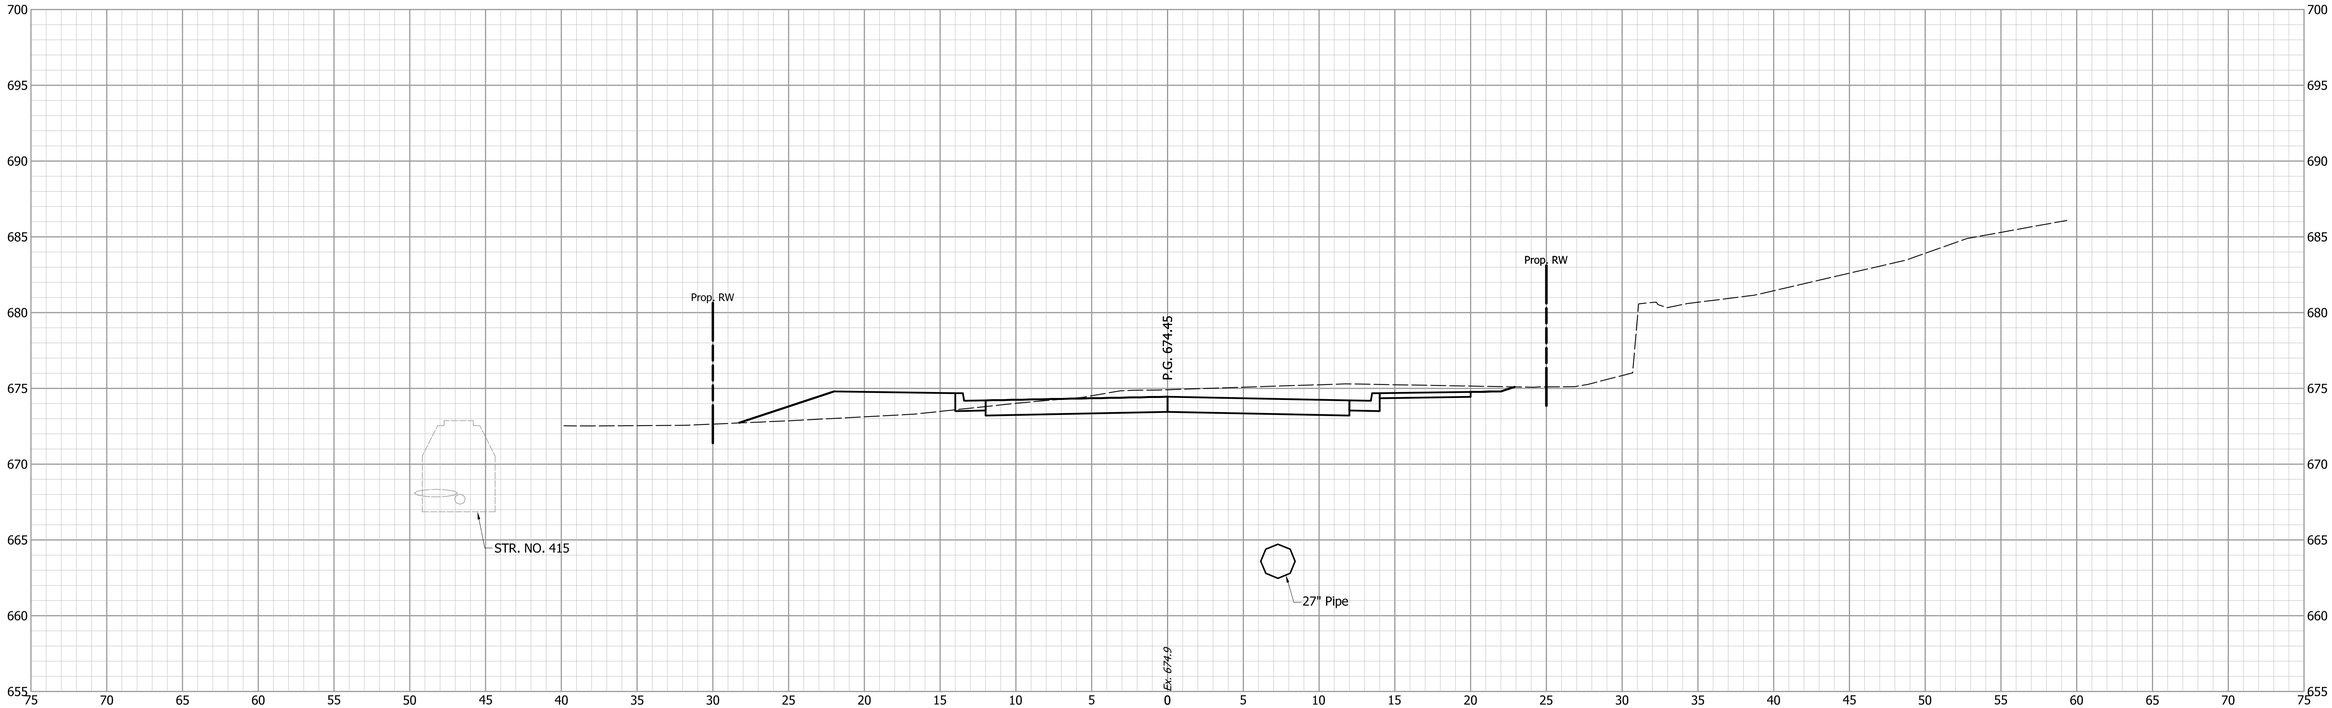

INDIANA
DEPARTMENT OF TRANSPORTATION


CROSS SECTIONS
S.R. 252

DESIGNED: JGP	DRAWN: JGP
CHECKED: GRW	CHECKED: GRW

HORIZONTAL SCALE	BRIDGE FILE
1" = 5'	
VERTICAL SCALE	DESIGNATION
1" = 5'	1700108
SURVEY BOOK	SHEETS
	167 of 260
CONTRACT	PROJECT
R-40411	1700108

S:\2018Proj\2018-027 SR 252 Edinburgh 1700108\Production Drawings\17-Cross Sections\2018-027-Cross-Sections-00W.dwg, 3/16/2022 4:06:49 PM


56+00

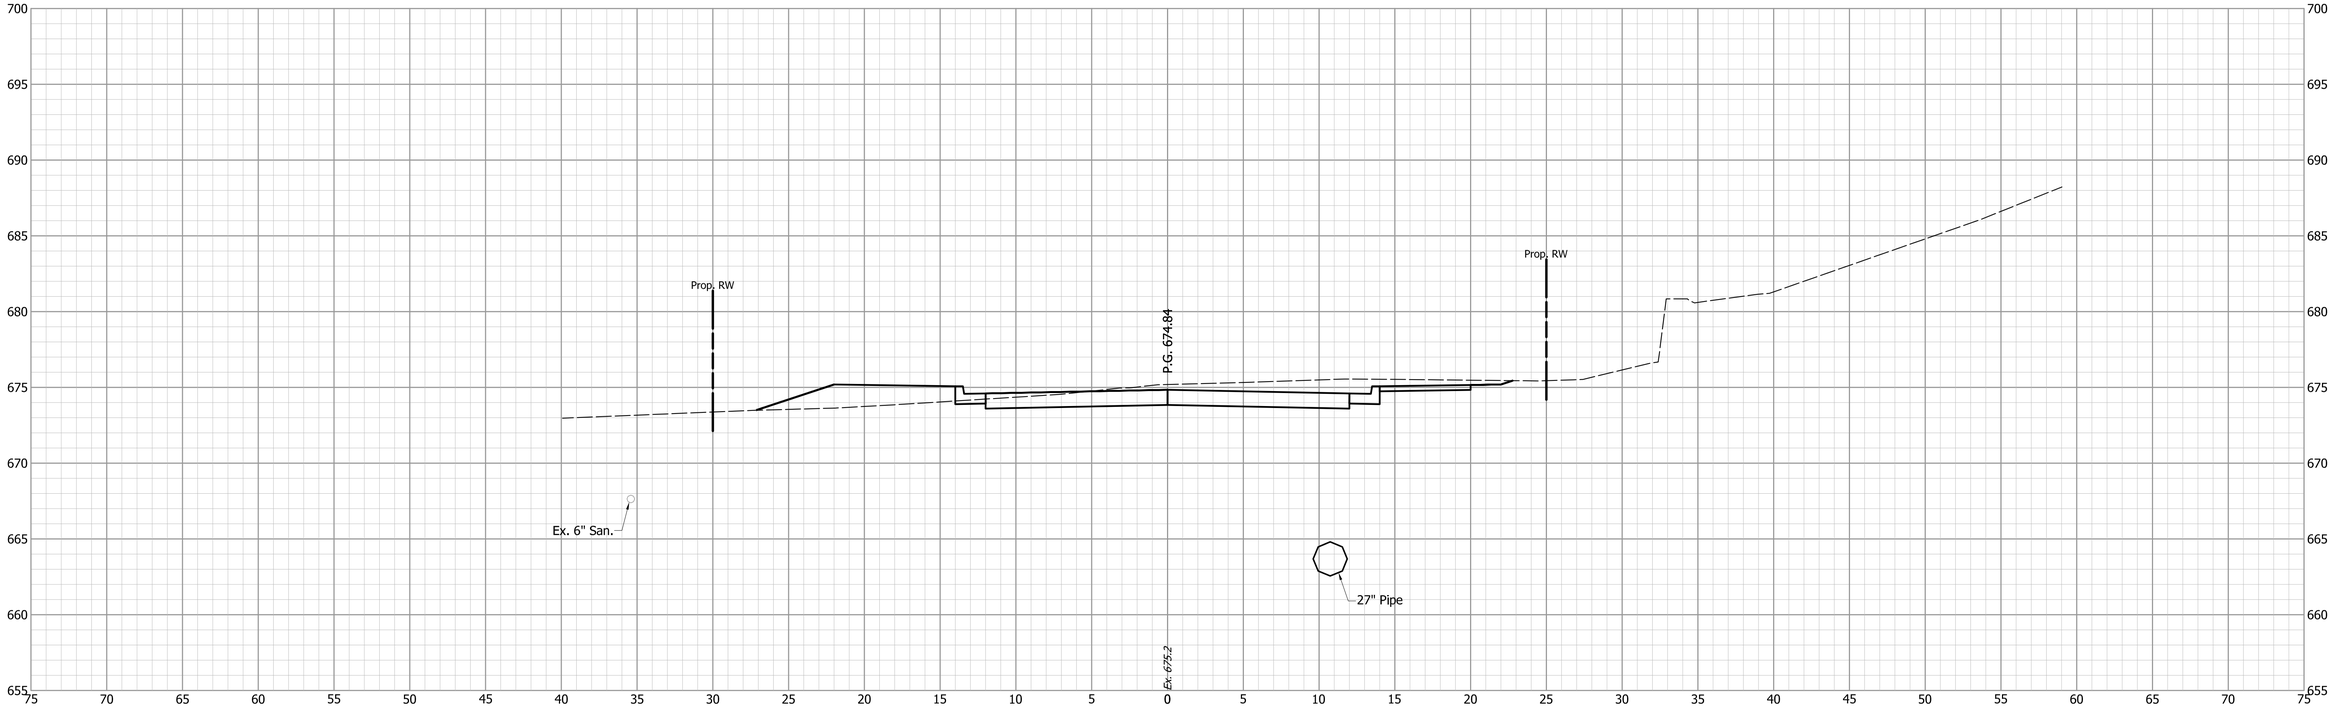

		INDIANA DEPARTMENT OF TRANSPORTATION	HORIZONTAL SCALE: 1" = 5' / BRIDGE FILE:
			VERTICAL SCALE: 1" = 5' / DESIGNATION: 1700108
	DESIGNED: JGP / DRAWN: JGP	CROSS SECTIONS S.R. 252	SURVEY BOOK: / SHEETS: 168 of 260
	CHECKED: GRW / CHECKED: GRW		CONTRACT: R-40411 / PROJECT: 1700108

S:\2018Proj\2018-027 SR 252 Edinburgh 1700108\Production Drawings\17-Cross Sections\2018-027-Cross-Sections-00W.dwg, 3/16/2022 4:06:59 PM


56+21

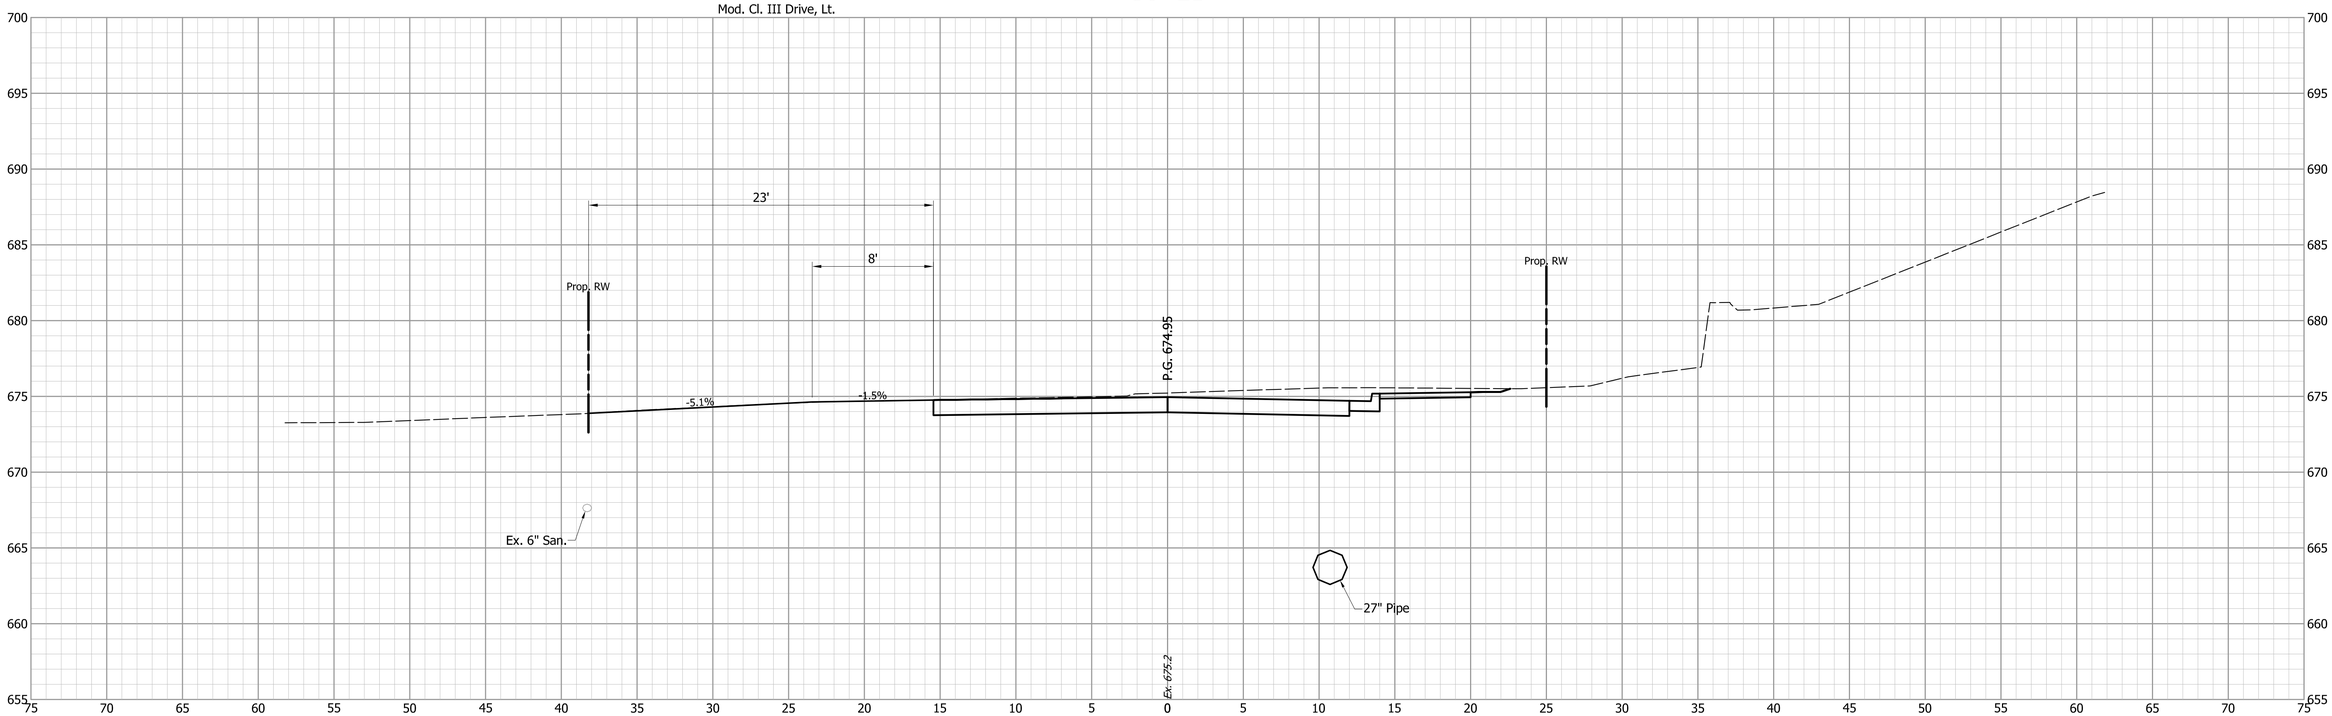


		INDIANA DEPARTMENT OF TRANSPORTATION	HORIZONTAL SCALE: 1" = 5' / BRIDGE FILE:
			VERTICAL SCALE: 1" = 5' / DESIGNATION: 1700108
DESIGNED: JGP	DRAWN: JGP	CROSS SECTIONS S.R. 252	SURVEY BOOK: / SHEETS: 169 of 260
CHECKED: GRW	CHECKED: GRW		CONTRACT: R-40411 / PROJECT: 1700108

S:\2018Proj\2018-027 SR 252 Edinburgh 1700108\Production Drawings\17-Cross Sections\2018-027-Cross-Sections-00W.dwg, 3/16/2022 4:07:09 PM

56+63

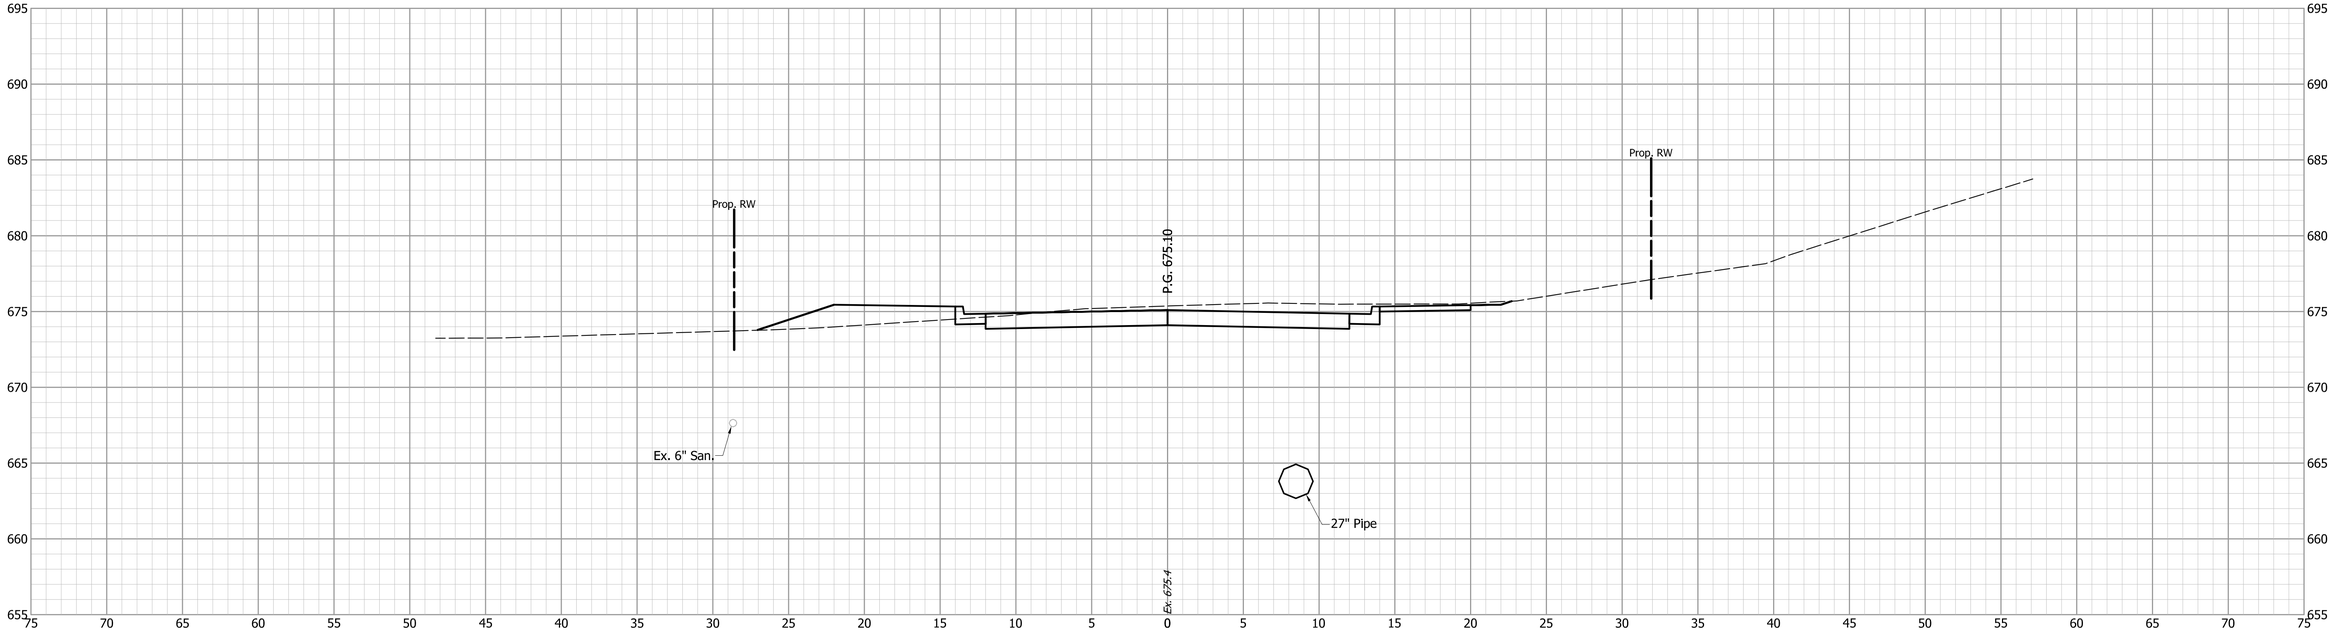


56+50

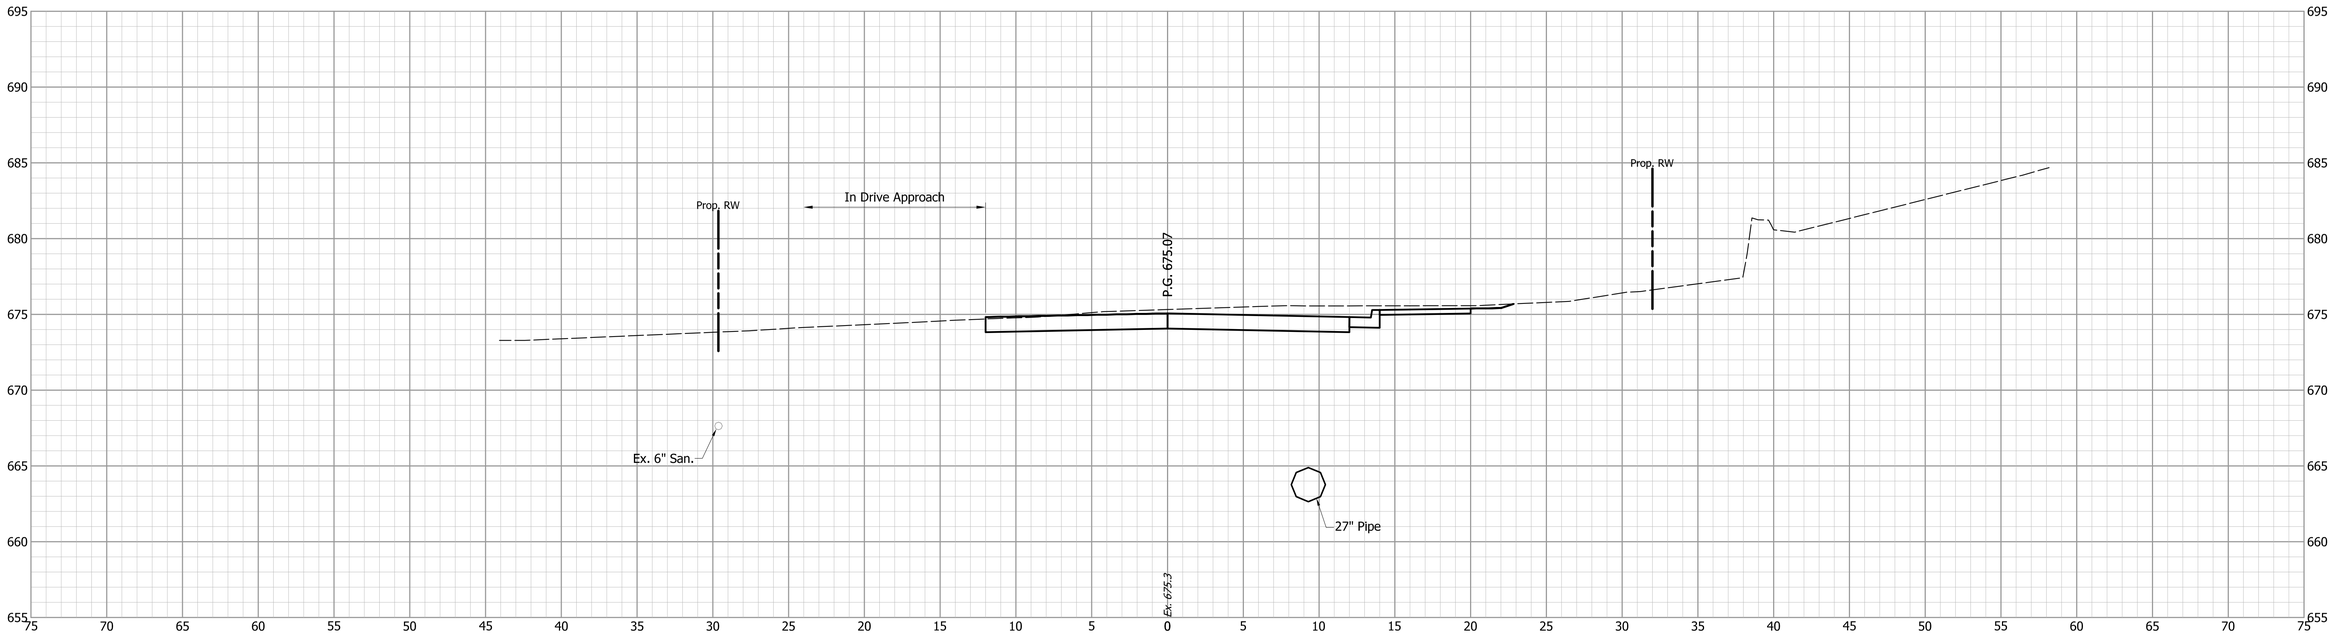


			INDIANA DEPARTMENT OF TRANSPORTATION	HORIZONTAL SCALE: 1" = 5' / BRIDGE FILE:
		DESIGNED: JGP / DRAWN: JGP	CROSS SECTIONS S.R. 252	VERTICAL SCALE: 1" = 5' / DESIGNATION: 1700108
		CHECKED: GRW / CHECKED: GRW		SURVEY BOOK / SHEETS: 170 of 260
				CONTRACT: R-40411 / PROJECT: 1700108

S:\2018Proj\2018-027 SR 252 Edinburgh 1700108\Production Drawings\17-Cross Sections\2018-027-Cross-Sections-00W.dwg, 3/16/2022 4:07:19 PM

57+34

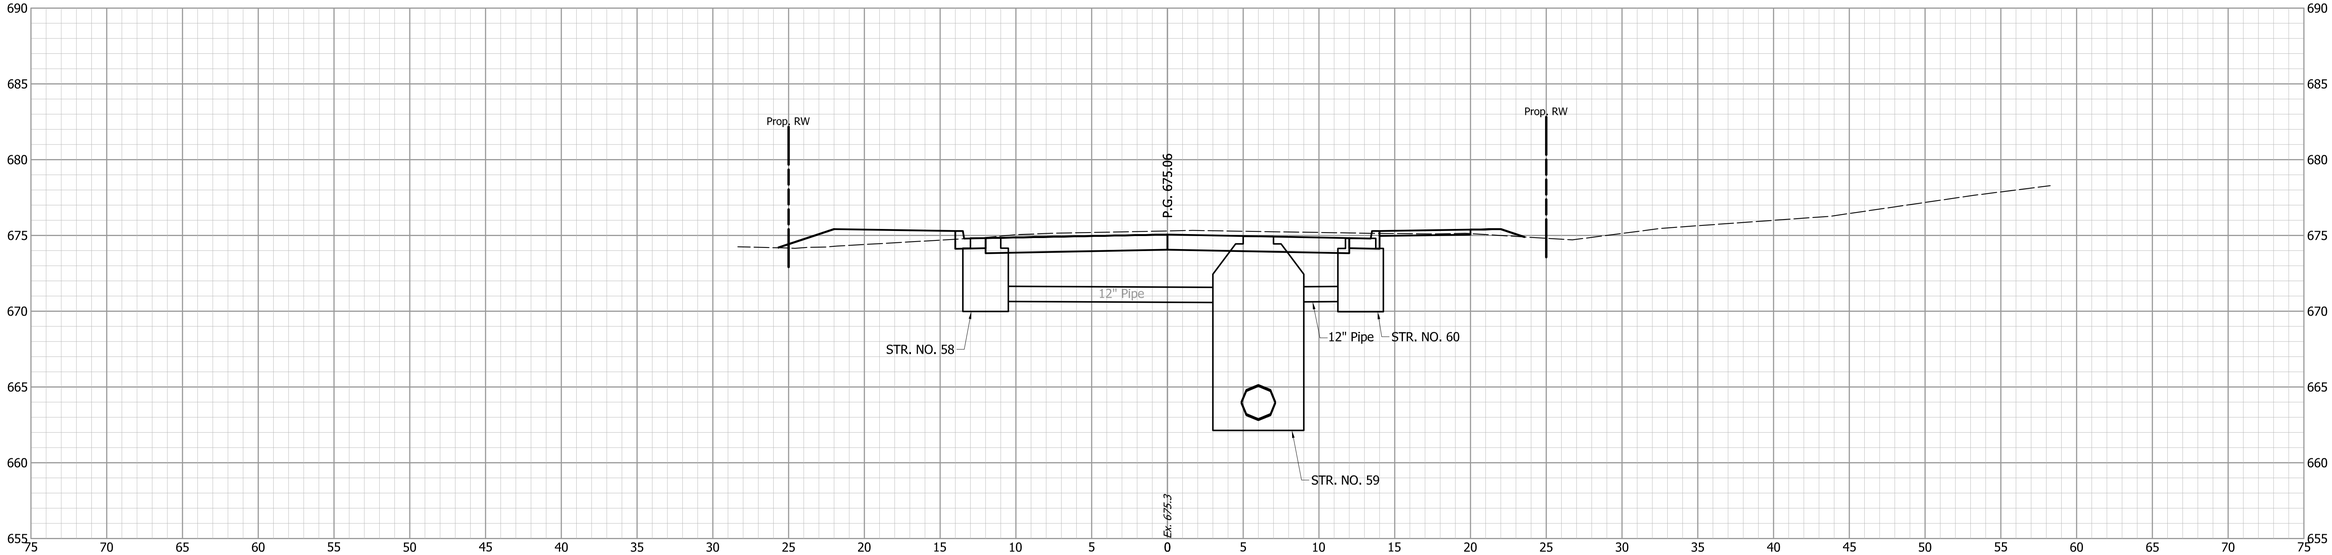


57+00

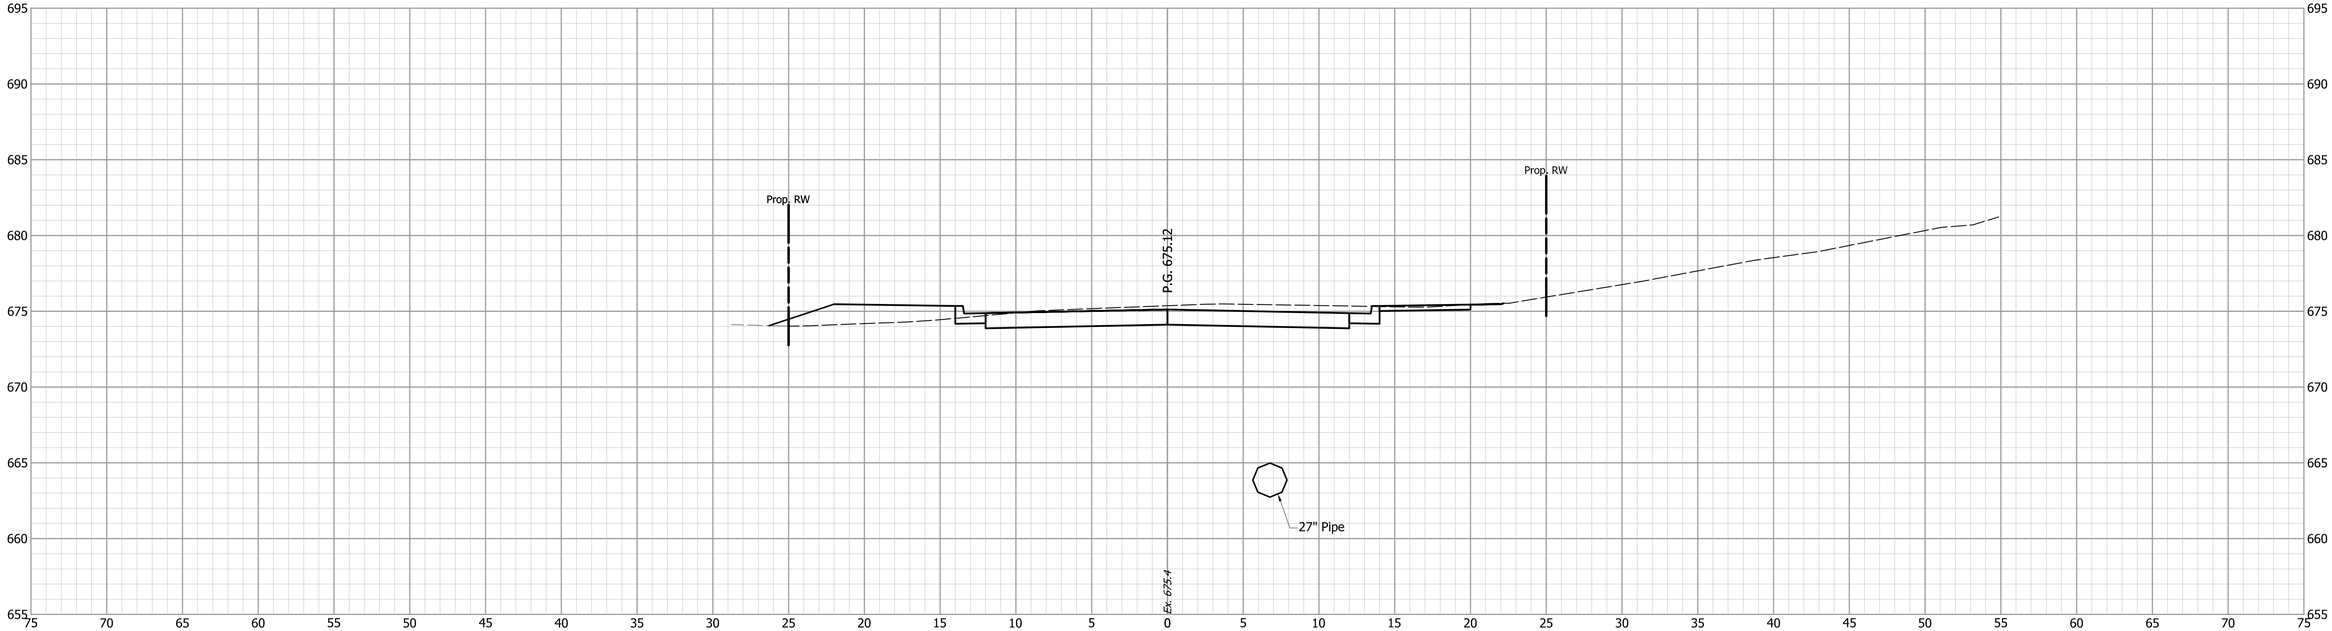


S:\2018Proj\2018-027 SR 252 Edinburgh 1700108\Production Drawings\17-Cross Sections\2018-027-Cross-Sections-01W.dwg, 3/16/2022 4:42:05 PM

			INDIANA DEPARTMENT OF TRANSPORTATION	HORIZONTAL SCALE: 1" = 5' / VERTICAL SCALE: 1" = 5' / BRIDGE FILE: / DESIGNATION: 1700108
		DESIGNED: JGP / DRAWN: JGP / CHECKED: GRW / CHECKED: GRW	CROSS SECTIONS S.R. 252	SURVEY BOOK: / SHEETS: 171 of 260 / CONTRACT: R-40411 / PROJECT: 1700108

57+88

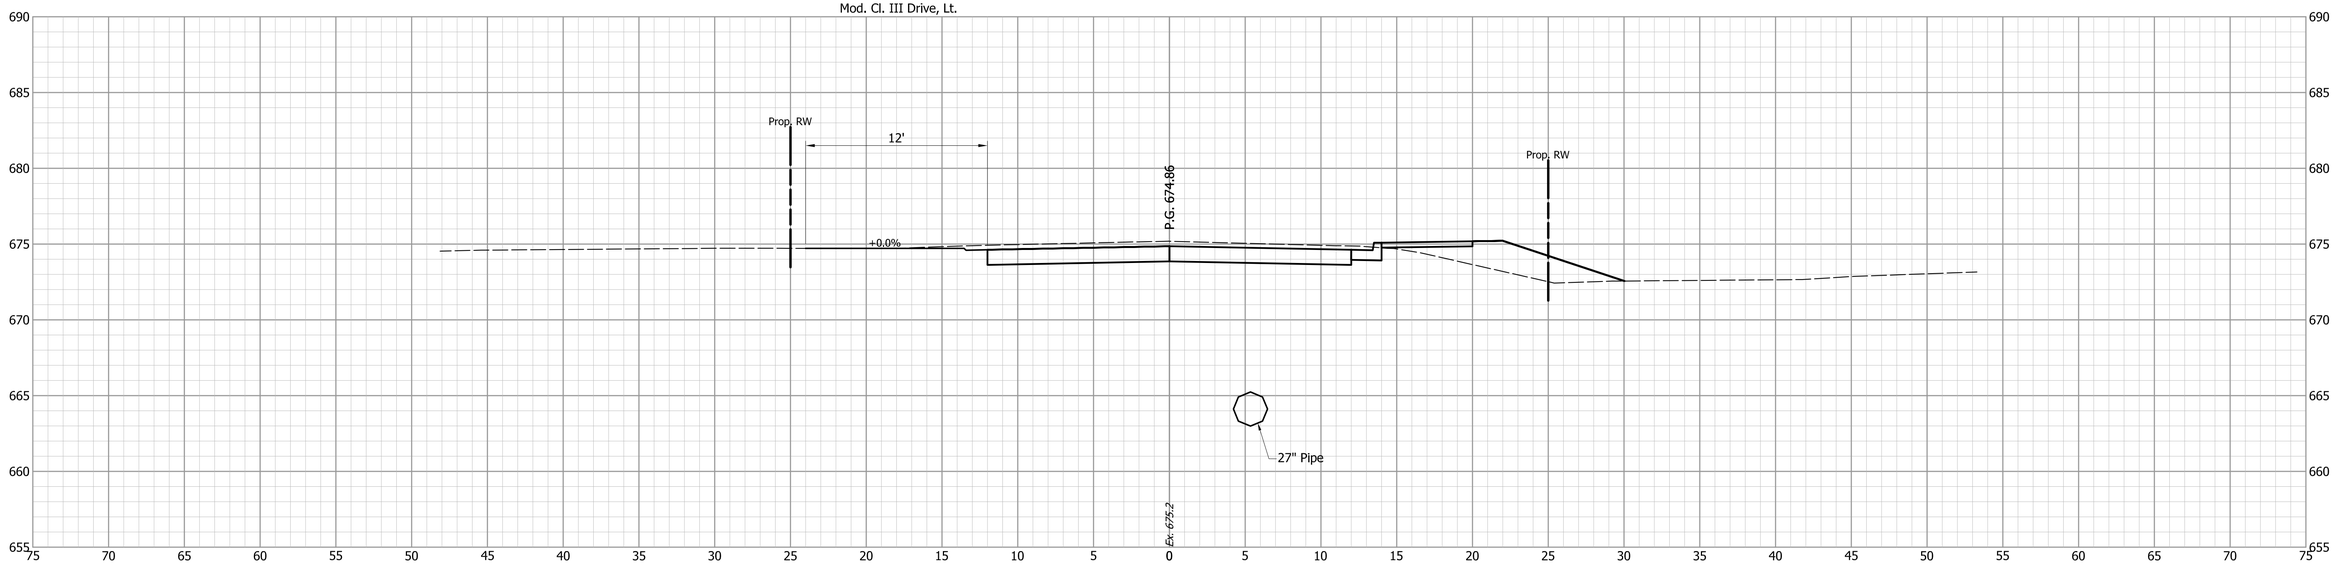

57+50

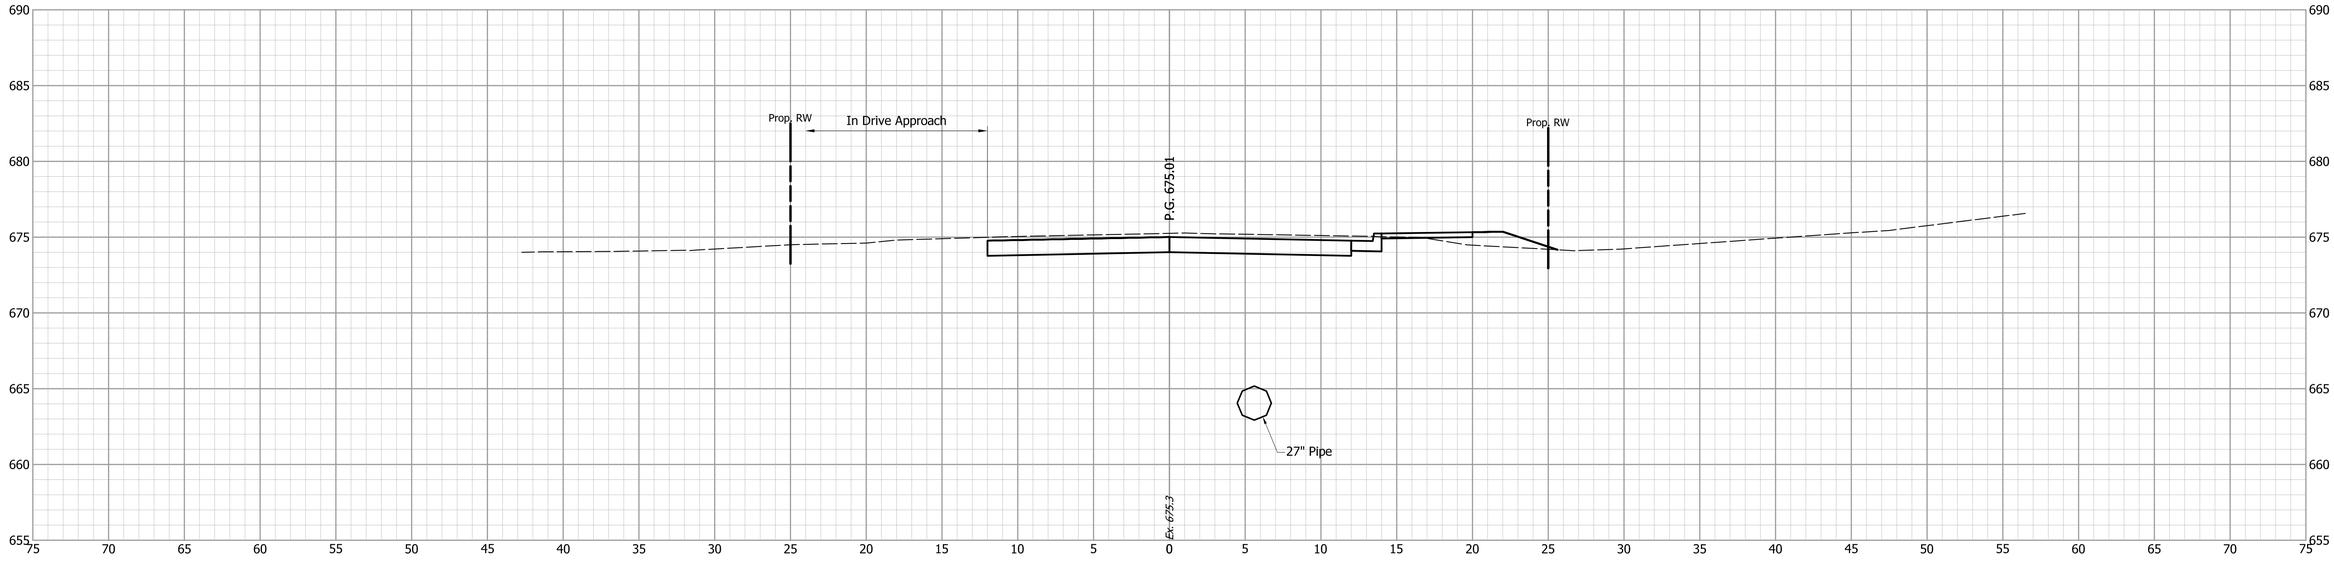

INDIANA
DEPARTMENT OF TRANSPORTATION

CROSS SECTIONS
S.R. 252


DESIGNED: JGP | DRAWN: JGP
CHECKED: GRW | CHECKED: GRW

HORIZONTAL SCALE	BRIDGE FILE
1" = 5'	
VERTICAL SCALE	DESIGNATION
1" = 5'	1700108


SURVEY BOOK	SHEETS		
	172	of	260
CONTRACT	PROJECT		
R-40411	1700108		

S:\2018Proj\2018-027 SR 252 Edinburgh 1700108\Production Drawings\17-Cross Sections\2018-027-Cross-Sections-01W.dwg, 3/16/2022 4:42:20 PM


58+50

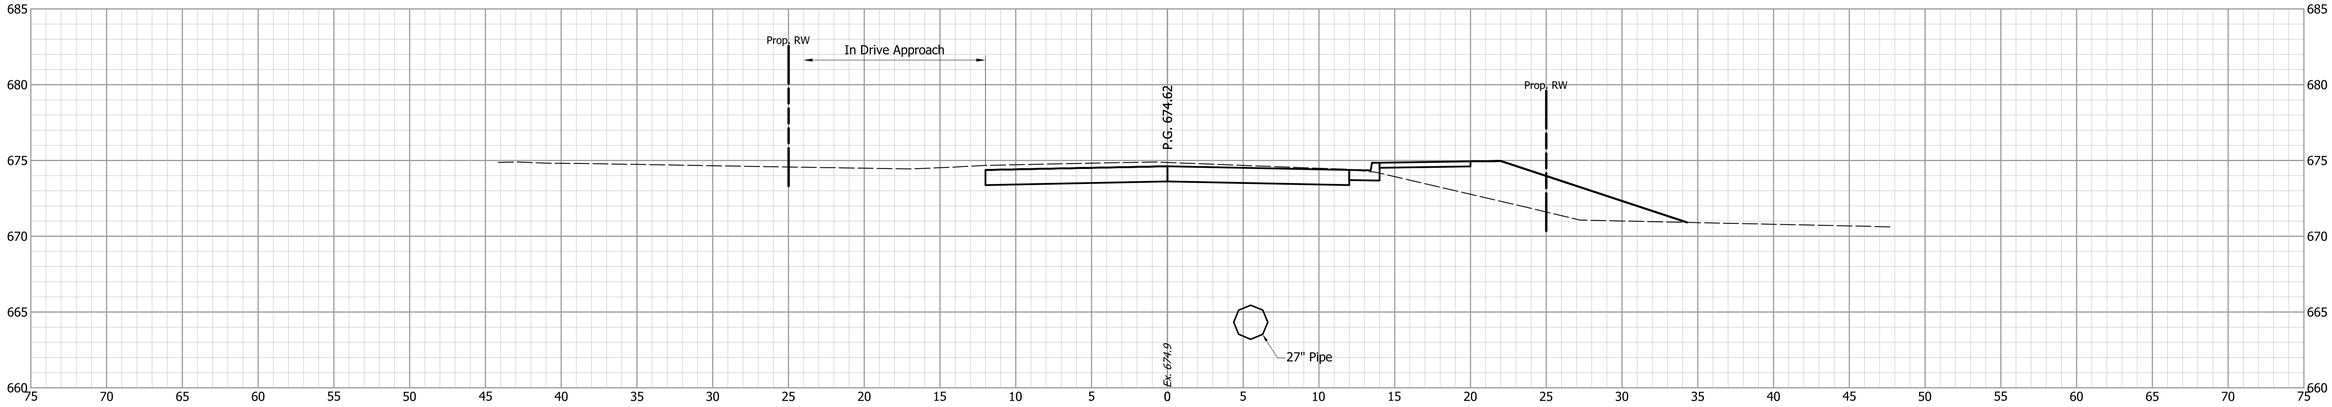

58+30

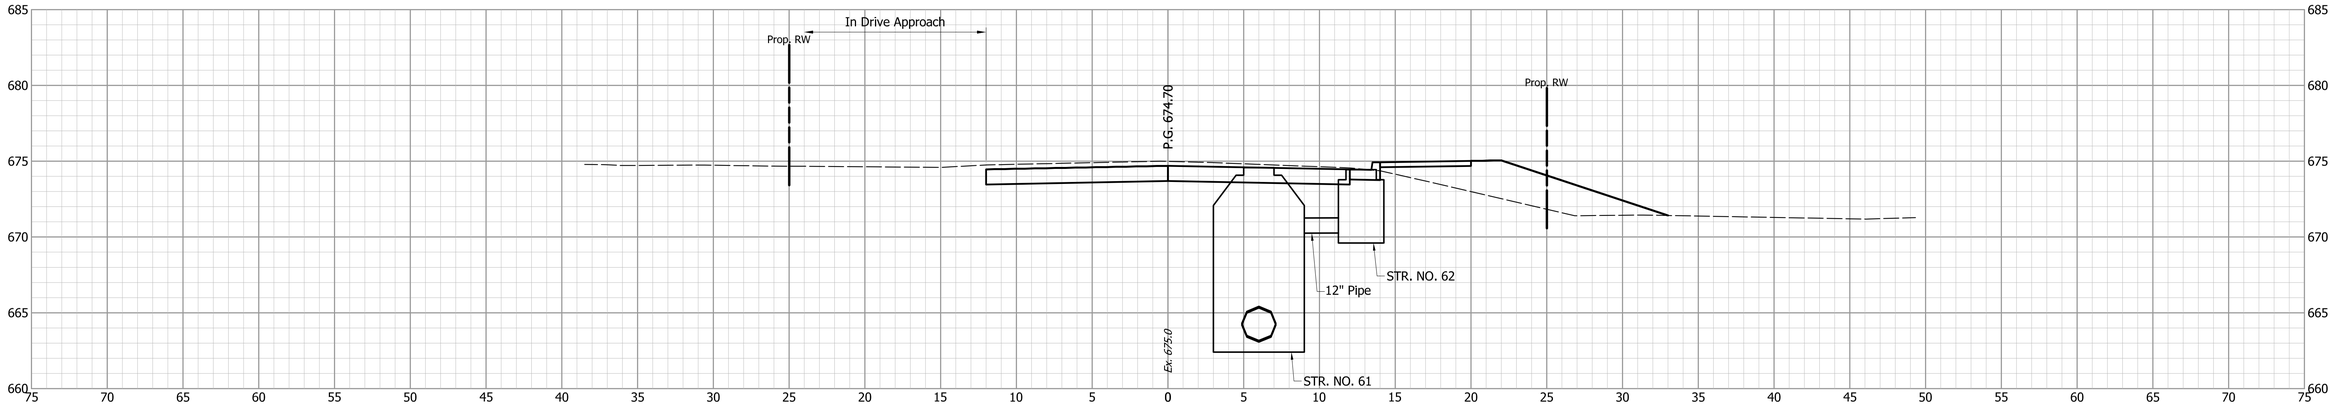

58+00

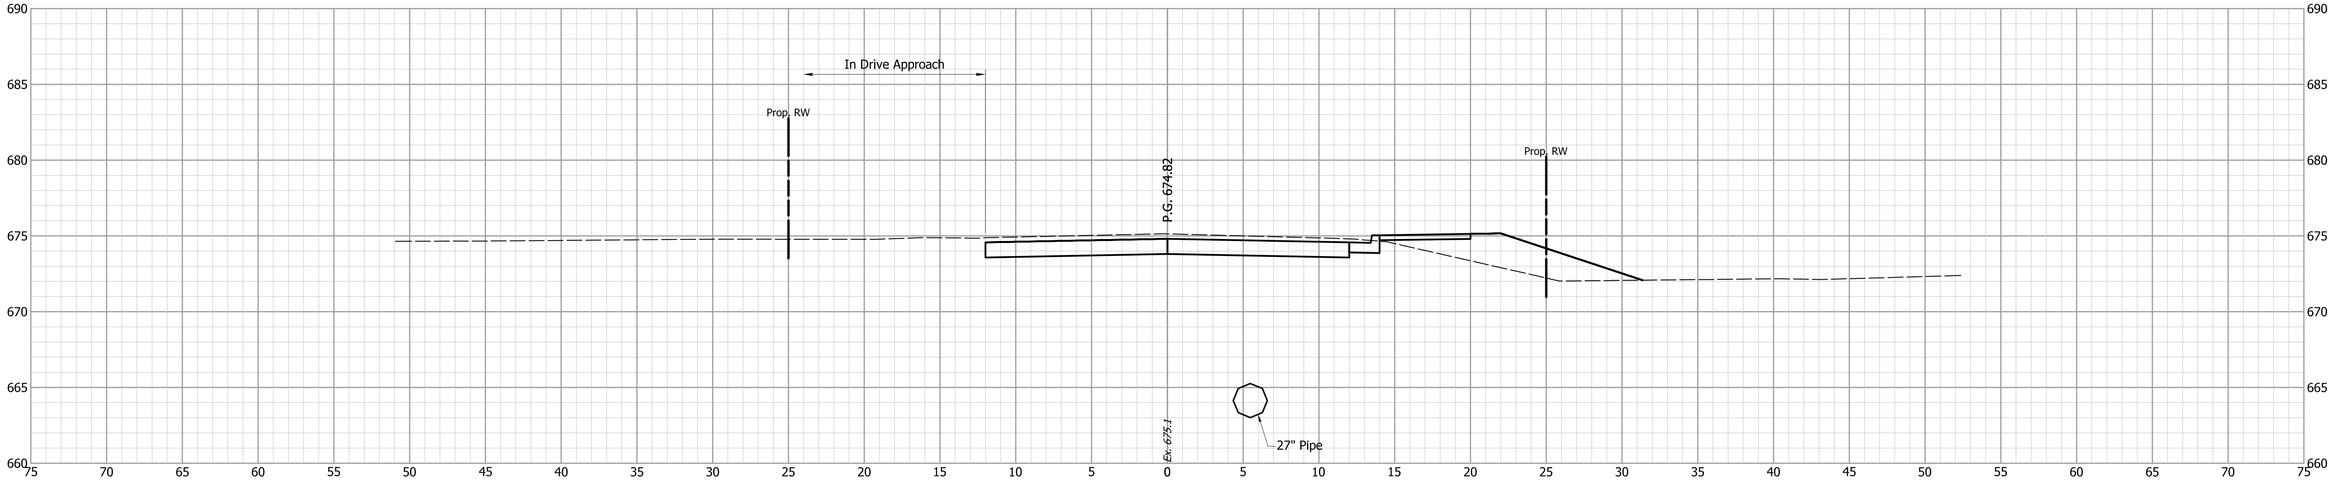

INDIANA
DEPARTMENT OF TRANSPORTATION


CROSS SECTIONS
S.R. 252

DESIGNED: JGP	DRAWN: JGP
CHECKED: GRW	CHECKED: GRW


HORIZONTAL SCALE	BRIDGE FILE
1" = 5'	
VERTICAL SCALE	DESIGNATION
1" = 5'	1700108
SURVEY BOOK	SHEETS
	173 of 260
CONTRACT	PROJECT
R-40411	1700108

S:\2018Proj\2018-027 SR 252 Edinburgh 1700108\Production Drawings\17-Cross Sections\2018-027-Cross-Sections-01W.dwg, 3/16/2022 4:42:31 PM

59+00

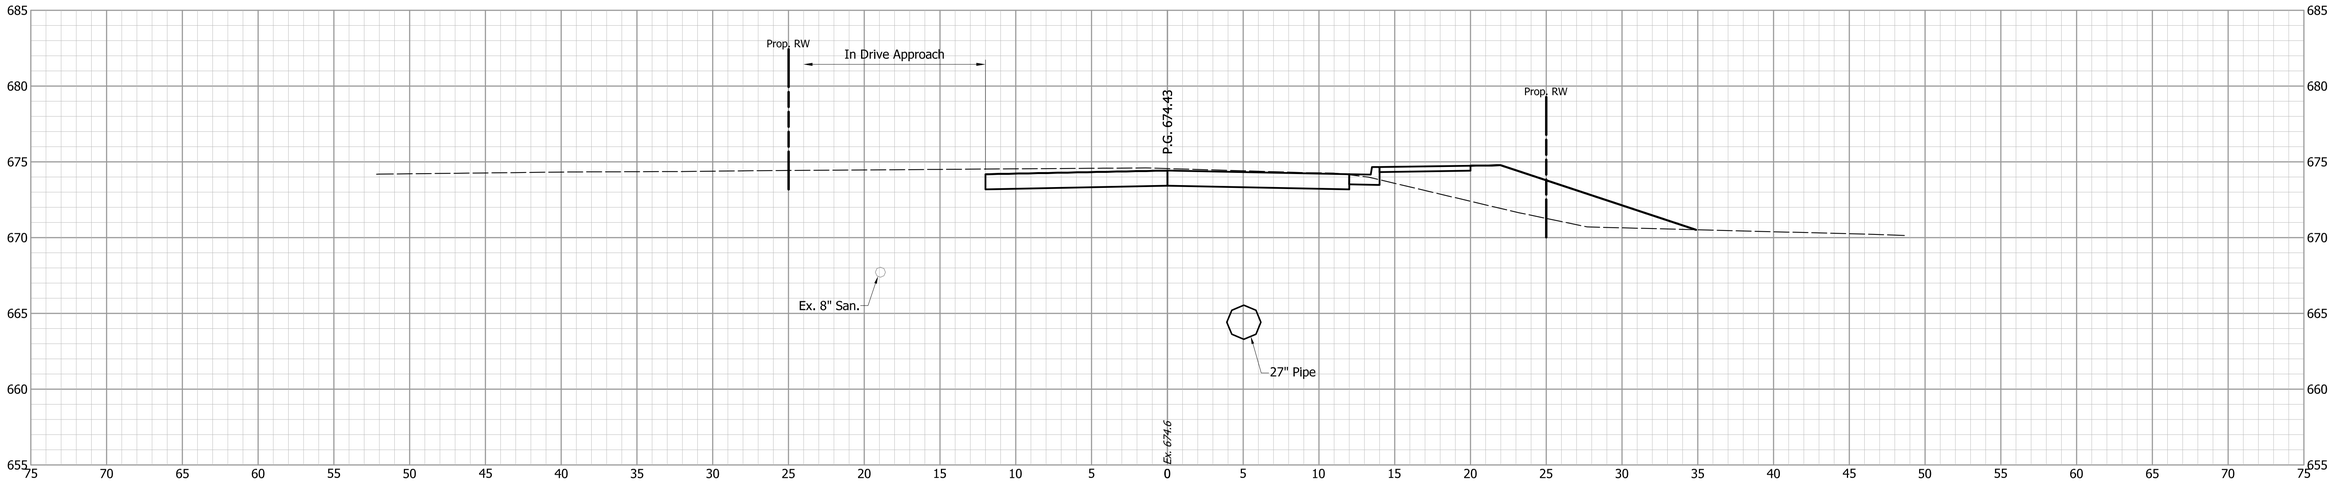


58+59

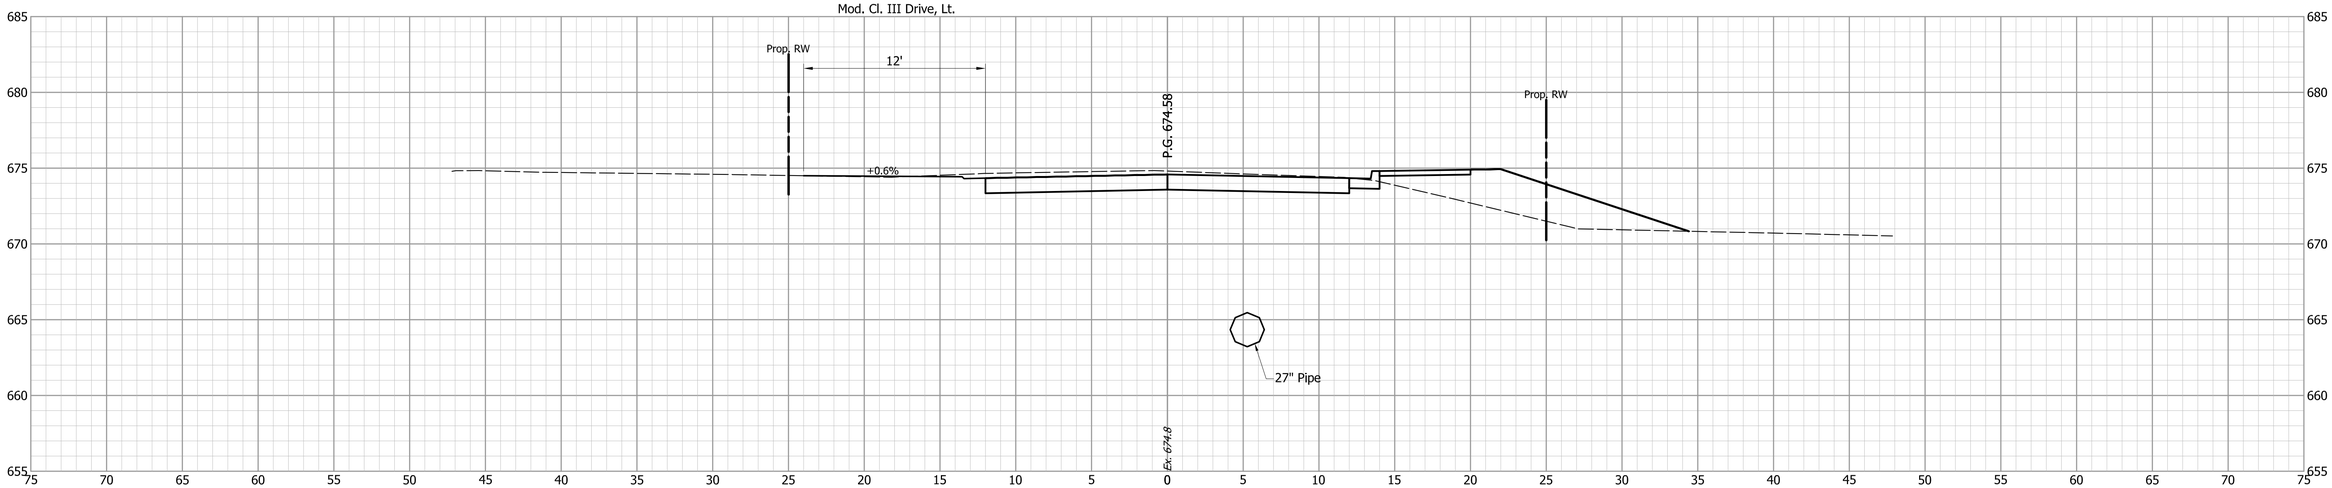


DESIGNED: JGP	DRAWN: JGP	INDIANA DEPARTMENT OF TRANSPORTATION	HORIZONTAL SCALE: 1" = 5' / BRIDGE FILE:
CHECKED: GRW	CHECKED: GRW	CROSS SECTIONS S.R. 252	VERTICAL SCALE: 1" = 5' / DESIGNATION: 1700108
			SURVEY BOOK: / SHEETS: 174 of 260
			CONTRACT: R-40411 / PROJECT: 1700108

S:\2018Proj\2018-027 SR 252 Edinburgh 1700108\Production Drawings\17-Cross Sections\2018-027-Cross-Sections-01W.dwg, 3/16/2022 4:42:40 PM

59+25

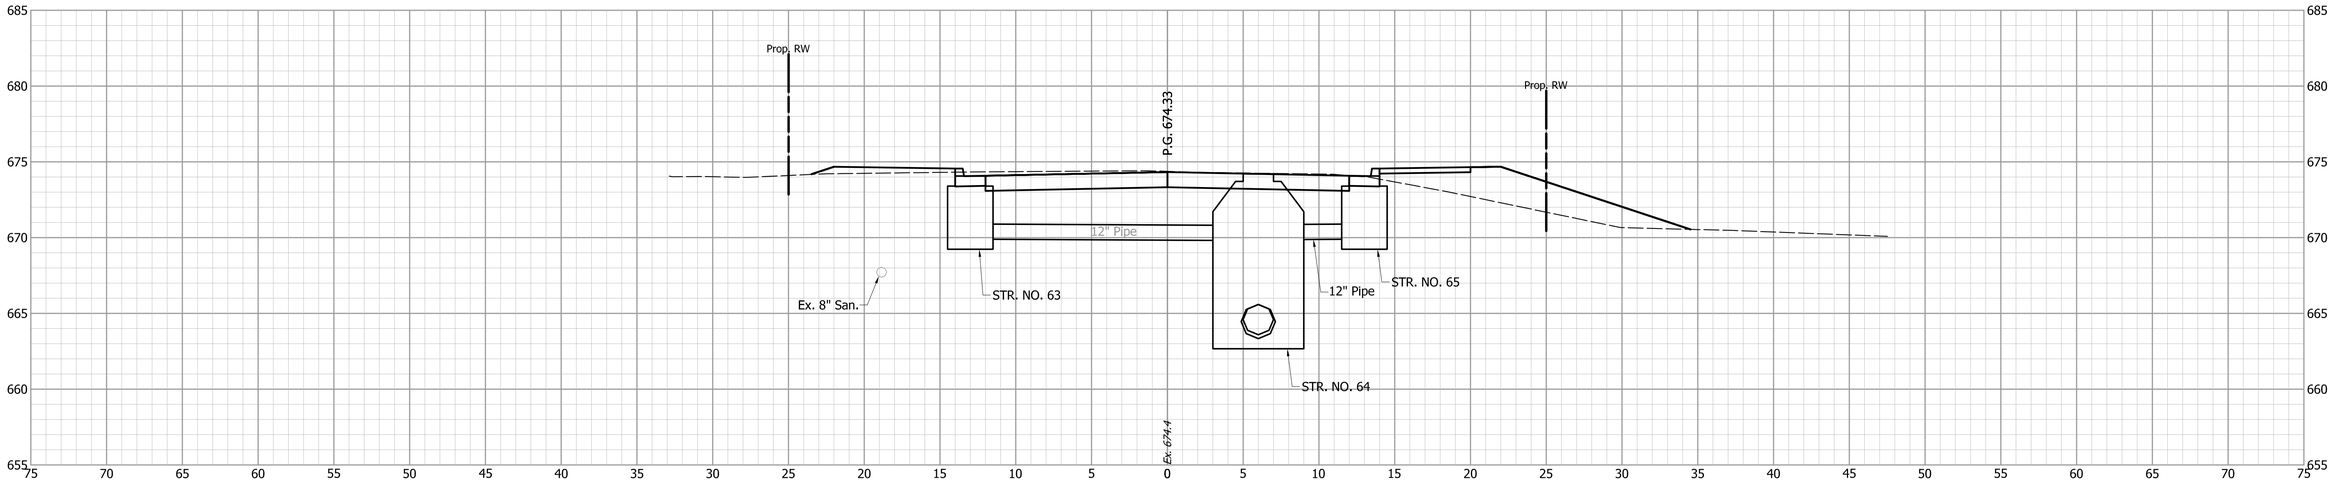


59+09

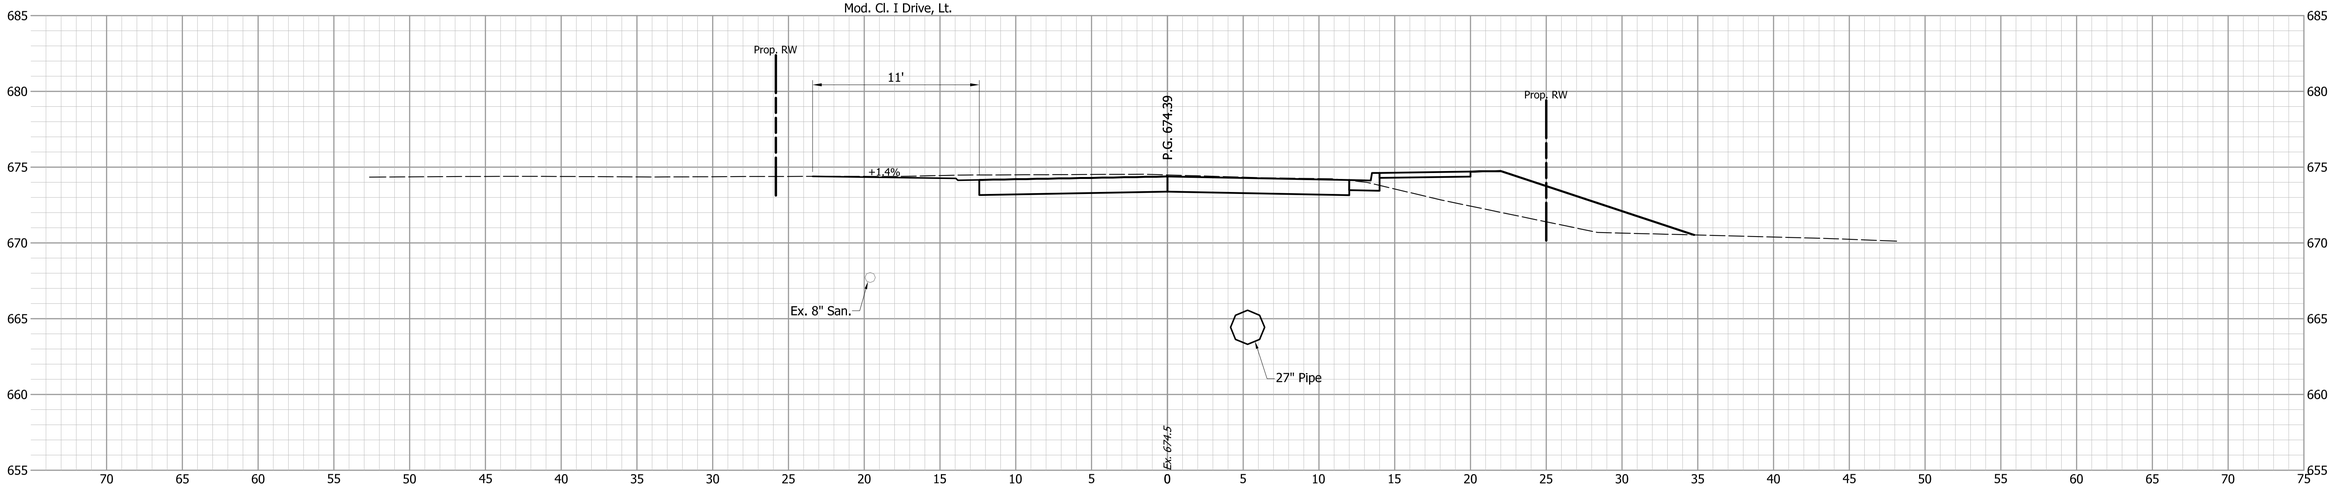


DESIGNED: JGP	DRAWN: JGP	INDIANA DEPARTMENT OF TRANSPORTATION	HORIZONTAL SCALE: 1" = 5' / BRIDGE FILE:
CHECKED: GRW	CHECKED: GRW	CROSS SECTIONS S.R. 252	VERTICAL SCALE: 1" = 5' / DESIGNATION: 1700108
			SURVEY BOOK / SHEETS: 175 of 260
			CONTRACT: R-40411 / PROJECT: 1700108

S:\2018Proj\2018-027 SR 252 Edinburgh 1700108\Production Drawings\17-Cross Sections\2018-027-Cross-Sections-01W.dwg, 3/16/2022 4:42:50 PM

59+94

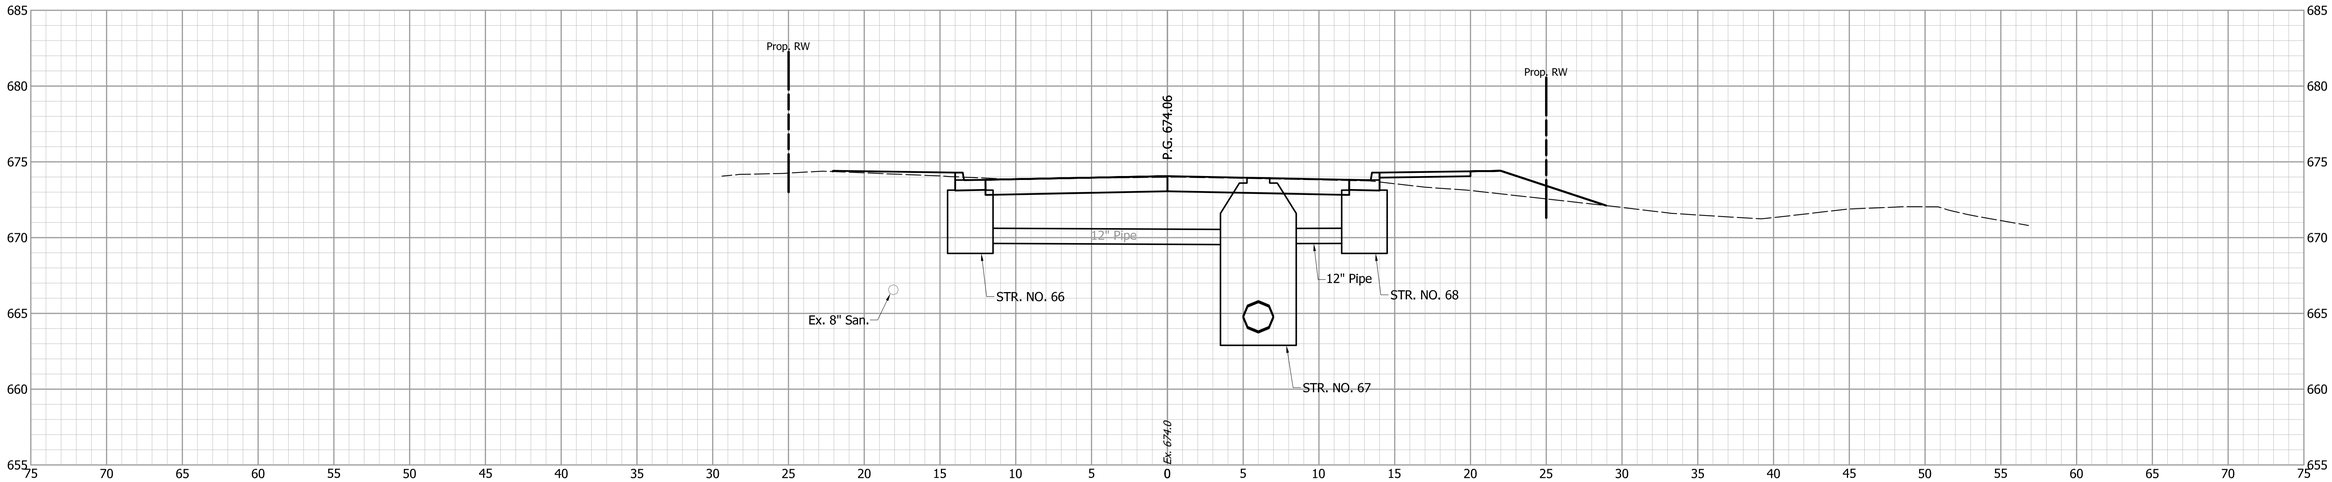


59+50

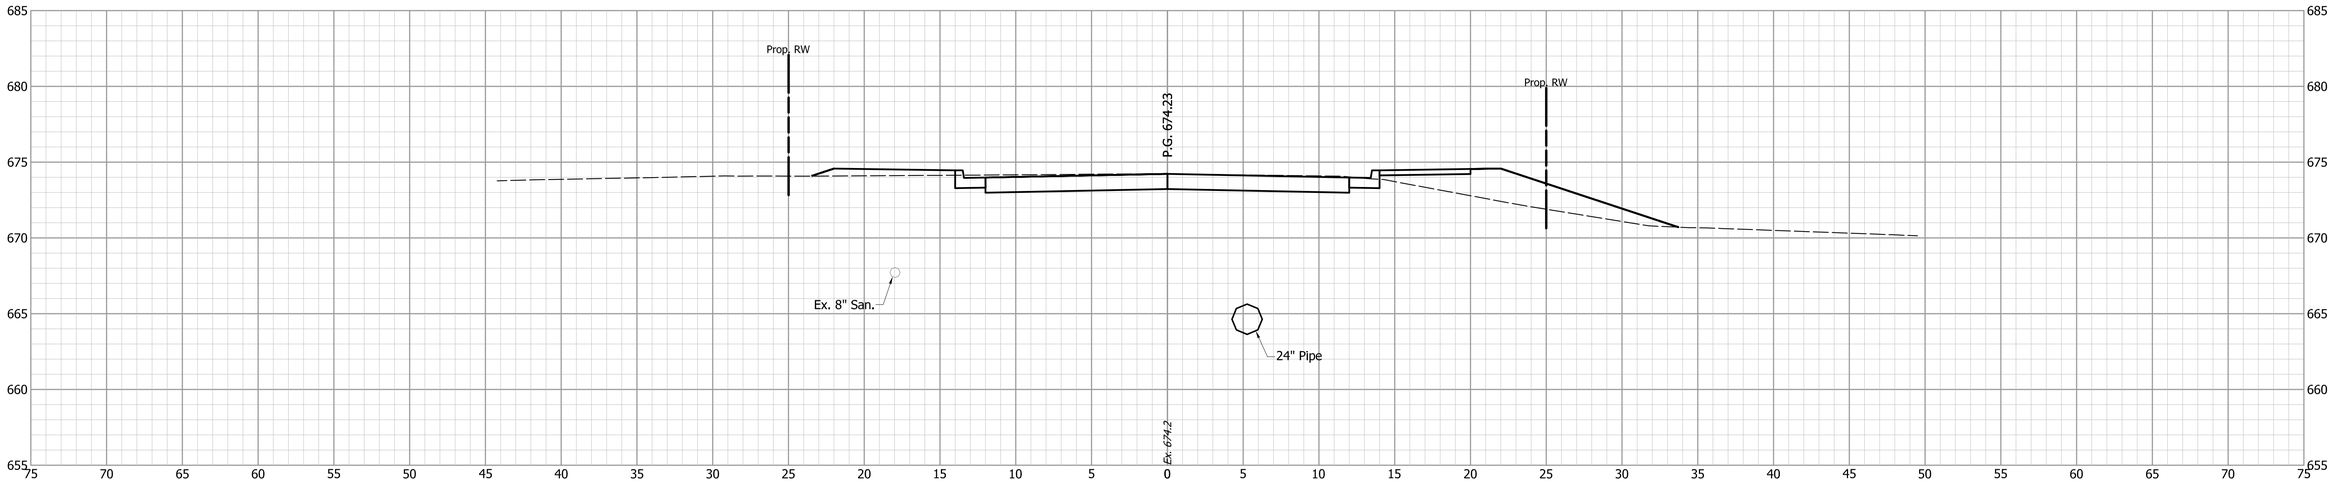


			INDIANA DEPARTMENT OF TRANSPORTATION	HORIZONTAL SCALE: 1" = 5' / BRIDGE FILE:
				VERTICAL SCALE: 1" = 5' / DESIGNATION: 1700108
		DESIGNED: JGP / DRAWN: JGP	CROSS SECTIONS S.R. 252	SURVEY BOOK / SHEETS: 176 of 260
		CHECKED: GRW / CHECKED: GRW		CONTRACT: R-40411 / PROJECT: 1700108

S:\2018Proj\2018-027 SR 252 Edinburgh 1700108\Production Drawings\17-Cross Sections\2018-027-Cross-Sections-01W.dwg, 3/16/2022 4:43:00 PM

60+11

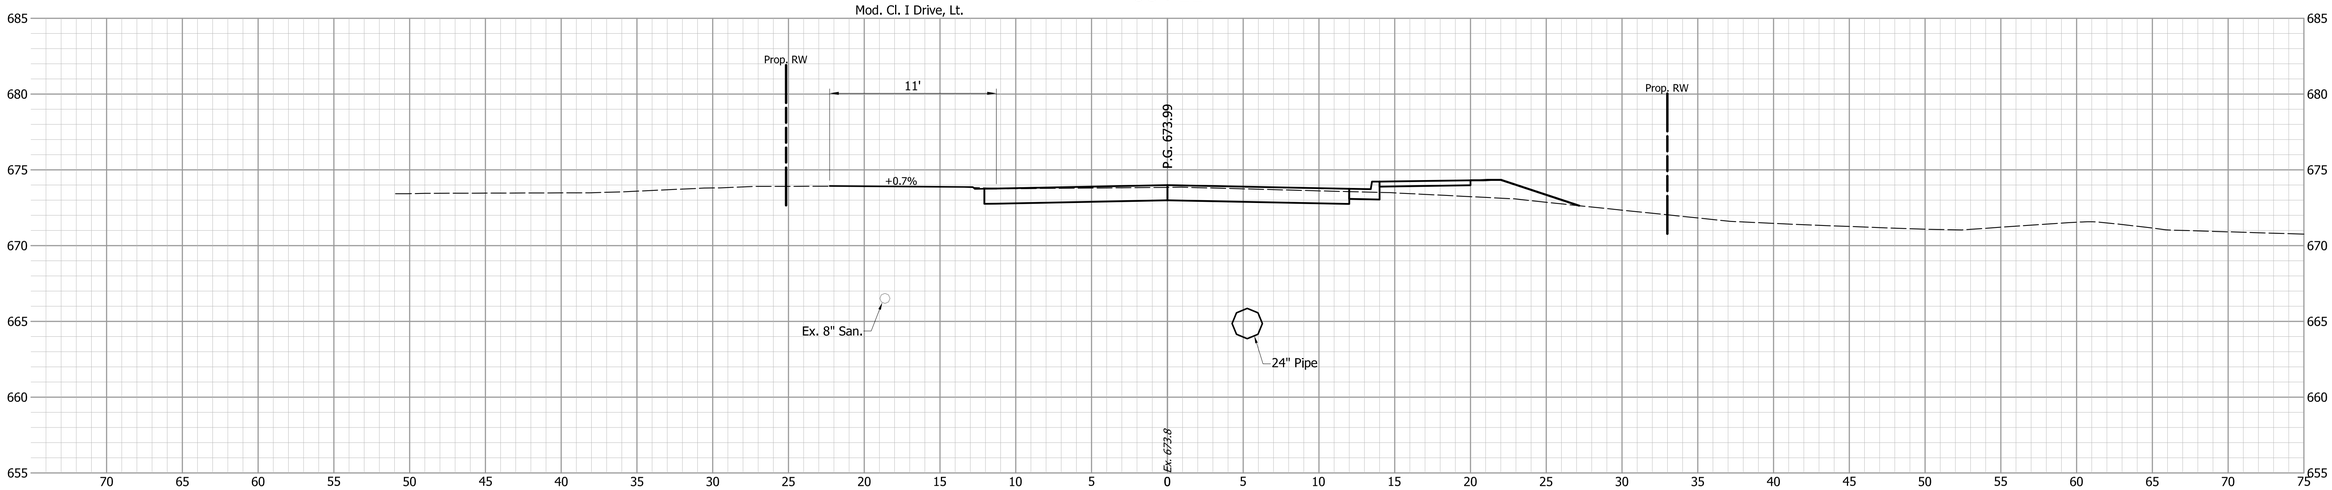

60+00

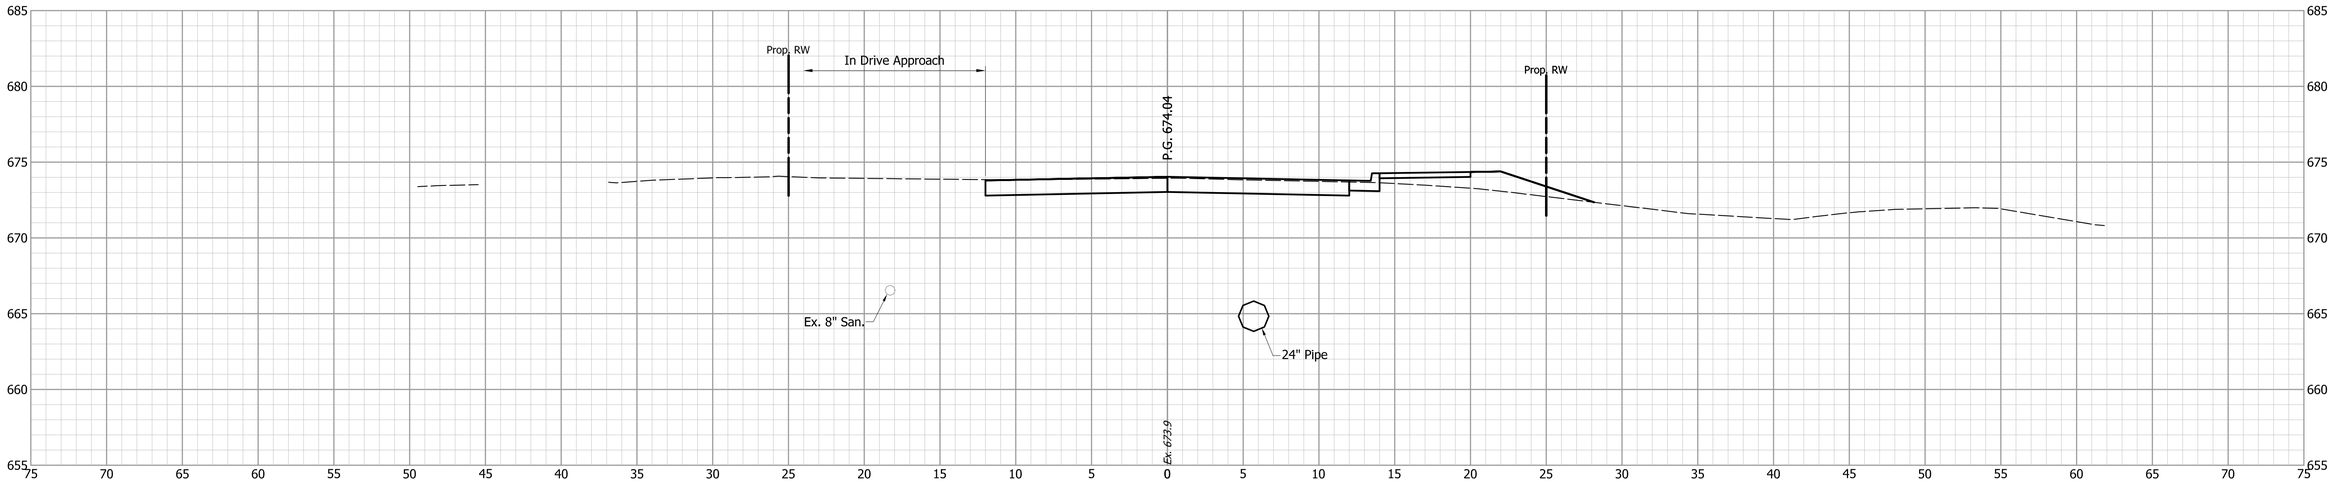


			INDIANA DEPARTMENT OF TRANSPORTATION
DESIGNED: JGP	DRAWN: JGP		CROSS SECTIONS S.R. 252
CHECKED: GRW	CHECKED: GRW		


HORIZONTAL SCALE	BRIDGE FILE
1" = 5'	
VERTICAL SCALE	DESIGNATION
1" = 5'	1700108
SURVEY BOOK	SHEETS
	177 of 260
CONTRACT	PROJECT
R-40411	1700108

S:\2018Proj\2018-027 SR 252 Edinburgh 1700108\Production Drawings\17-Cross Sections\2018-027-Cross-Sections-01W.dwg, 3/16/2022 4:43:10 PM

60+50

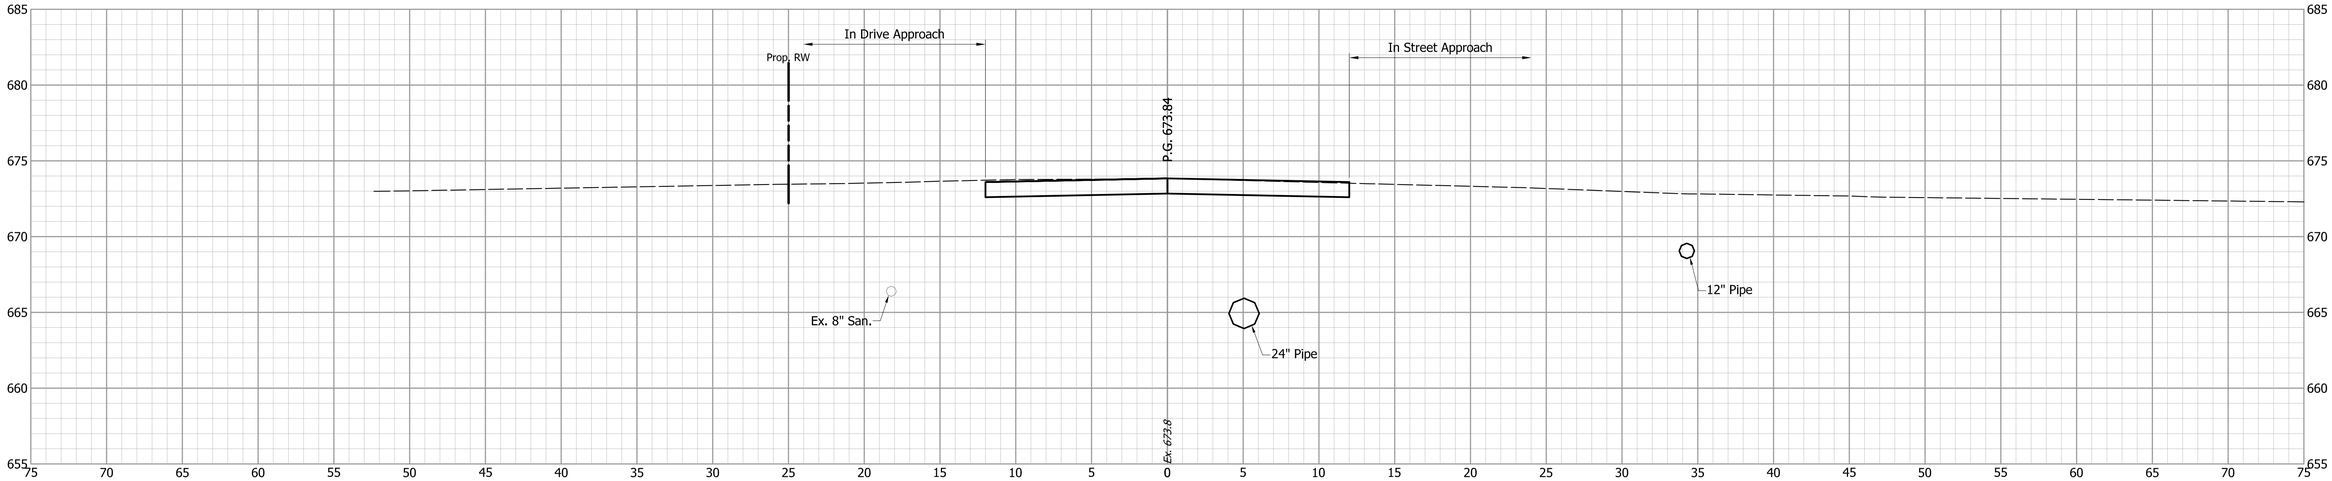


60+40

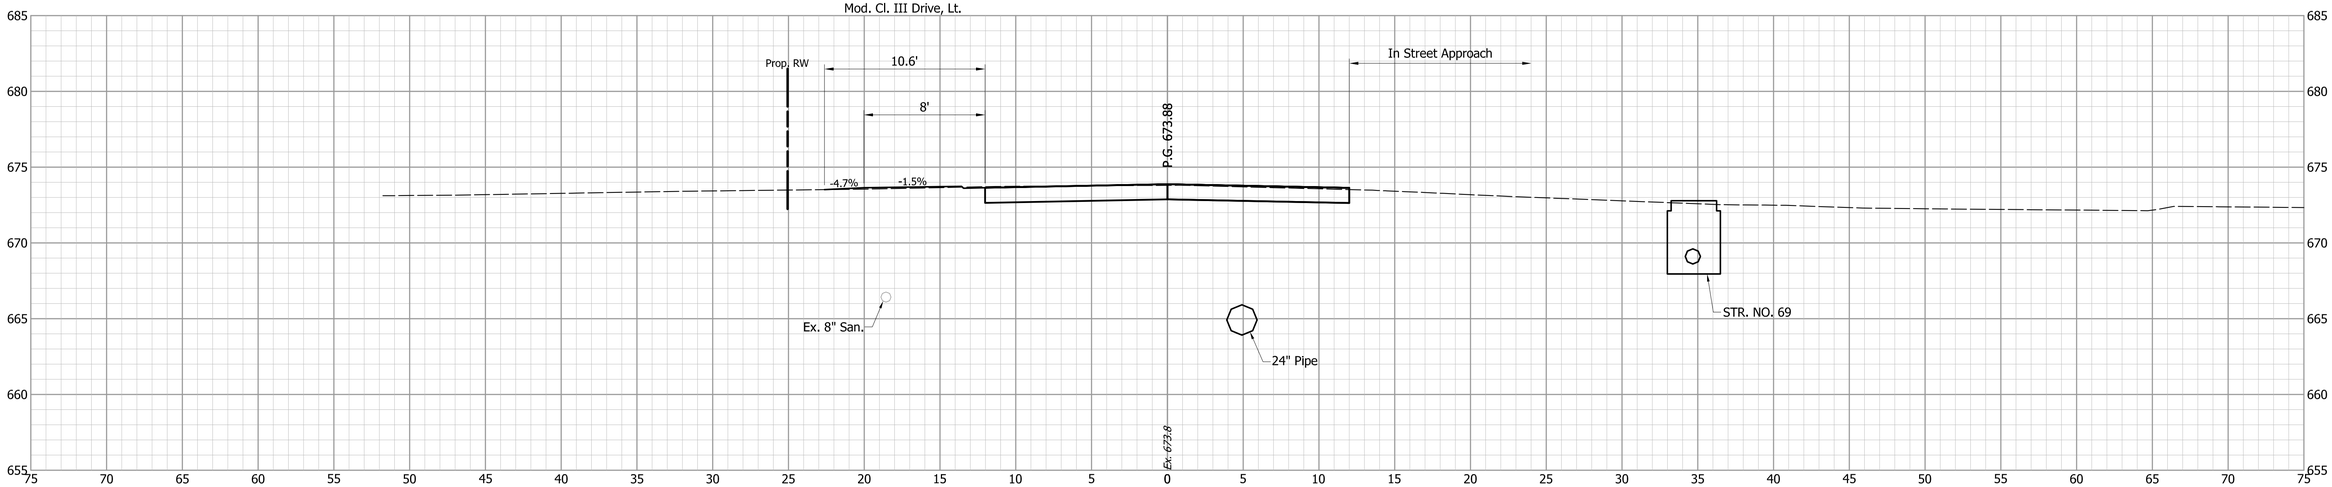


DESIGNED: JGP	DRAWN: JGP	INDIANA DEPARTMENT OF TRANSPORTATION	HORIZONTAL SCALE: 1" = 5' / BRIDGE FILE:
CHECKED: GRW	CHECKED: GRW	CROSS SECTIONS S.R. 252	VERTICAL SCALE: 1" = 5' / DESIGNATION: 1700108
			SURVEY BOOK / SHEETS: 178 of 260
			CONTRACT: R-40411 / PROJECT: 1700108

S:\2018Proj\2018-027 SR 252 Edinburgh 1700108\Production Drawings\17-Cross Sections\2018-027-Cross-Sections-01W.dwg, 3/16/2022 4:43:20 PM

60+75

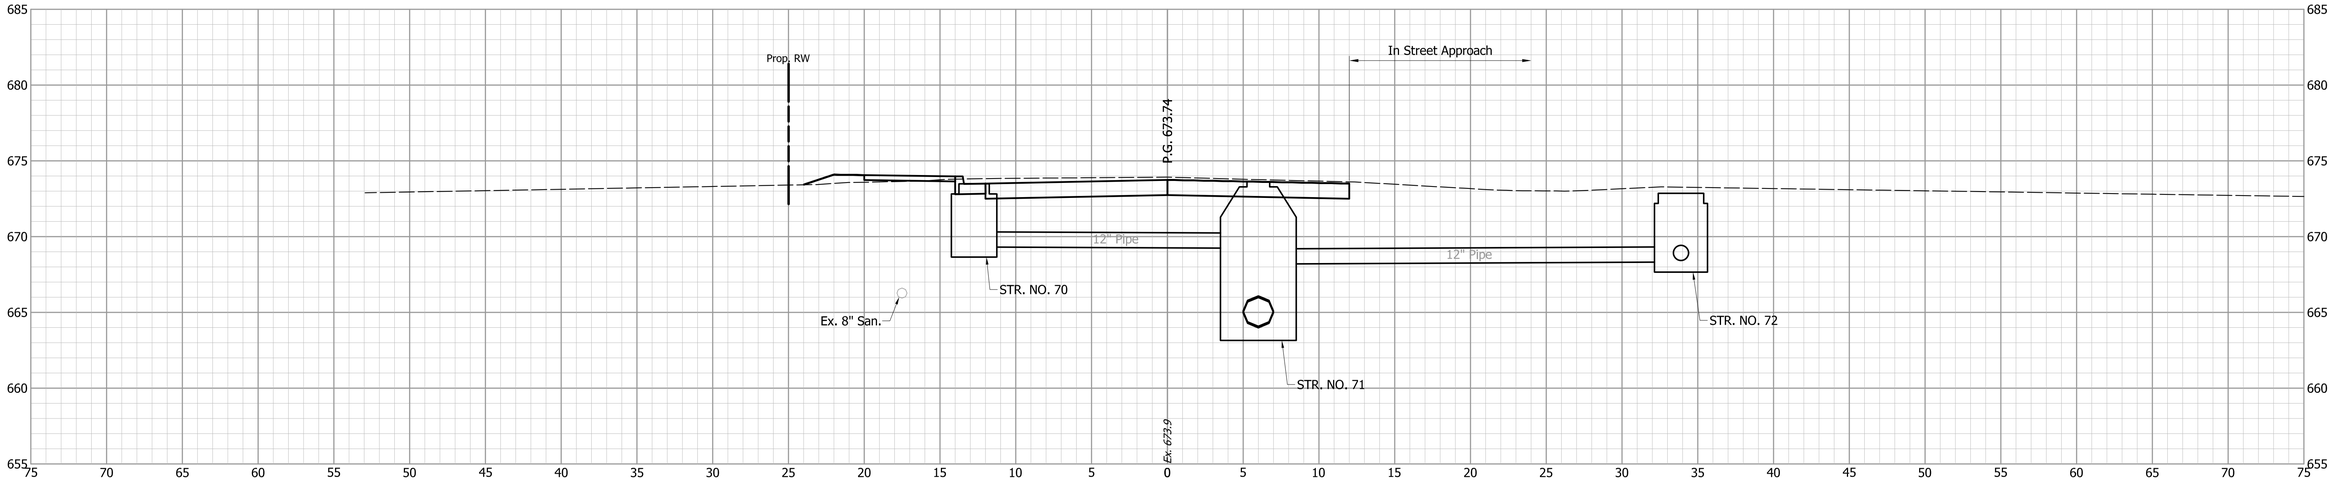

60+55

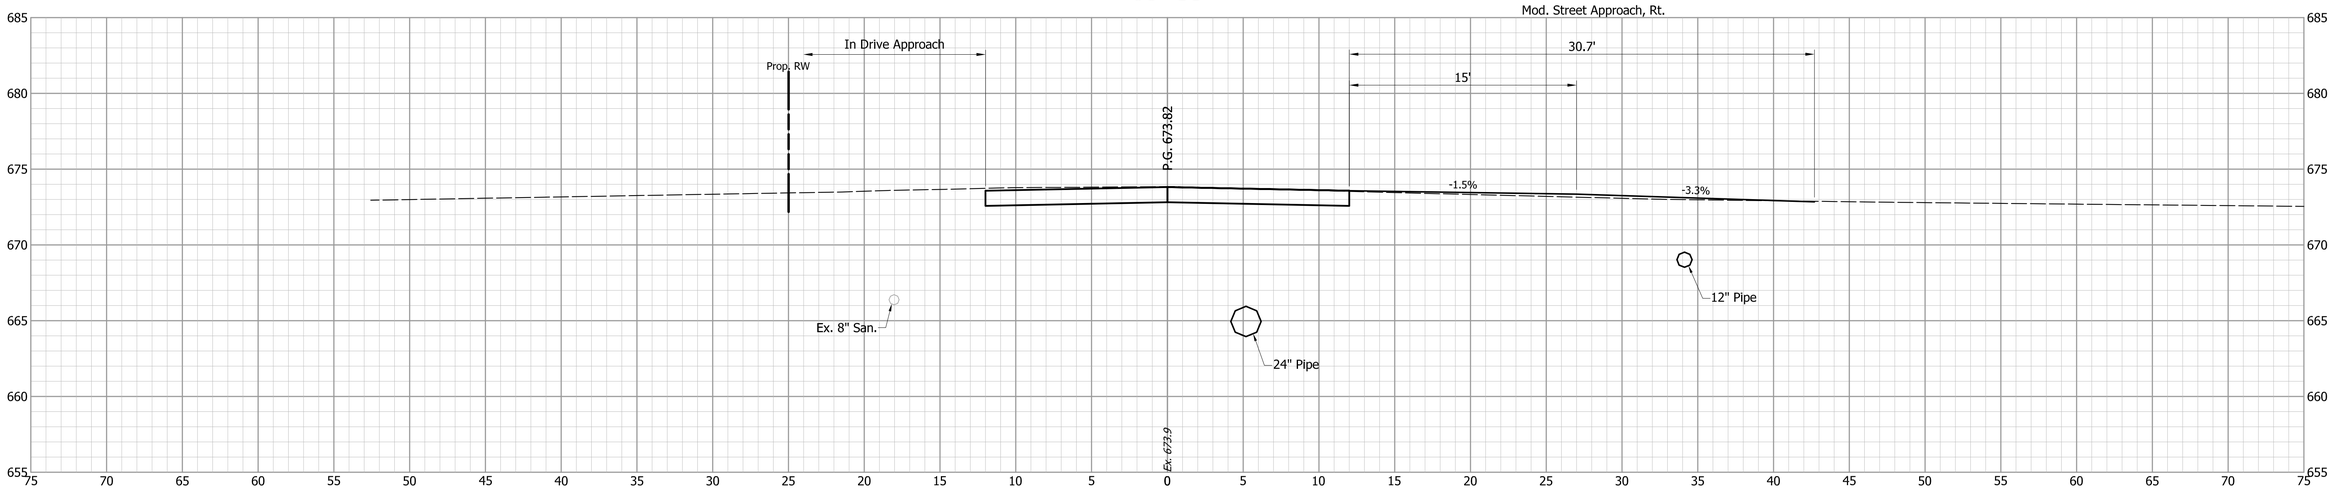

INDIANA
DEPARTMENT OF TRANSPORTATION


CROSS SECTIONS
S.R. 252

DESIGNED: JGP	DRAWN: JGP
CHECKED: GRW	CHECKED: GRW


HORIZONTAL SCALE	BRIDGE FILE
1" = 5'	
VERTICAL SCALE	DESIGNATION
1" = 5'	1700108
SURVEY BOOK	SHEETS
	179 of 260
CONTRACT	PROJECT
R-40411	1700108

S:\2018Proj\2018-027 SR 252 Edinburgh 1700108\Production Drawings\17-Cross Sections\2018-027-Cross-Sections-01W.dwg, 3/16/2022 4:43:30 PM

61+50

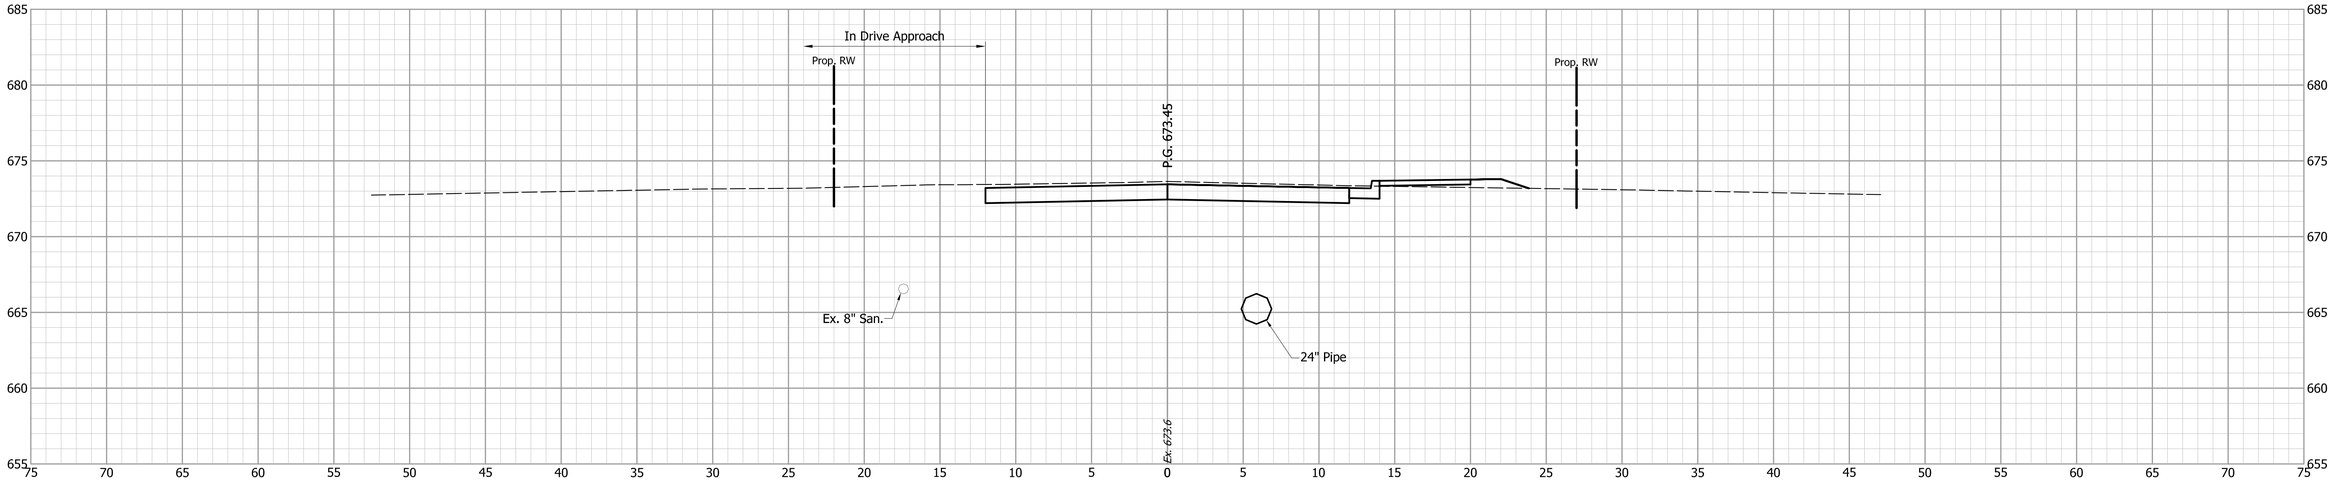

61+00

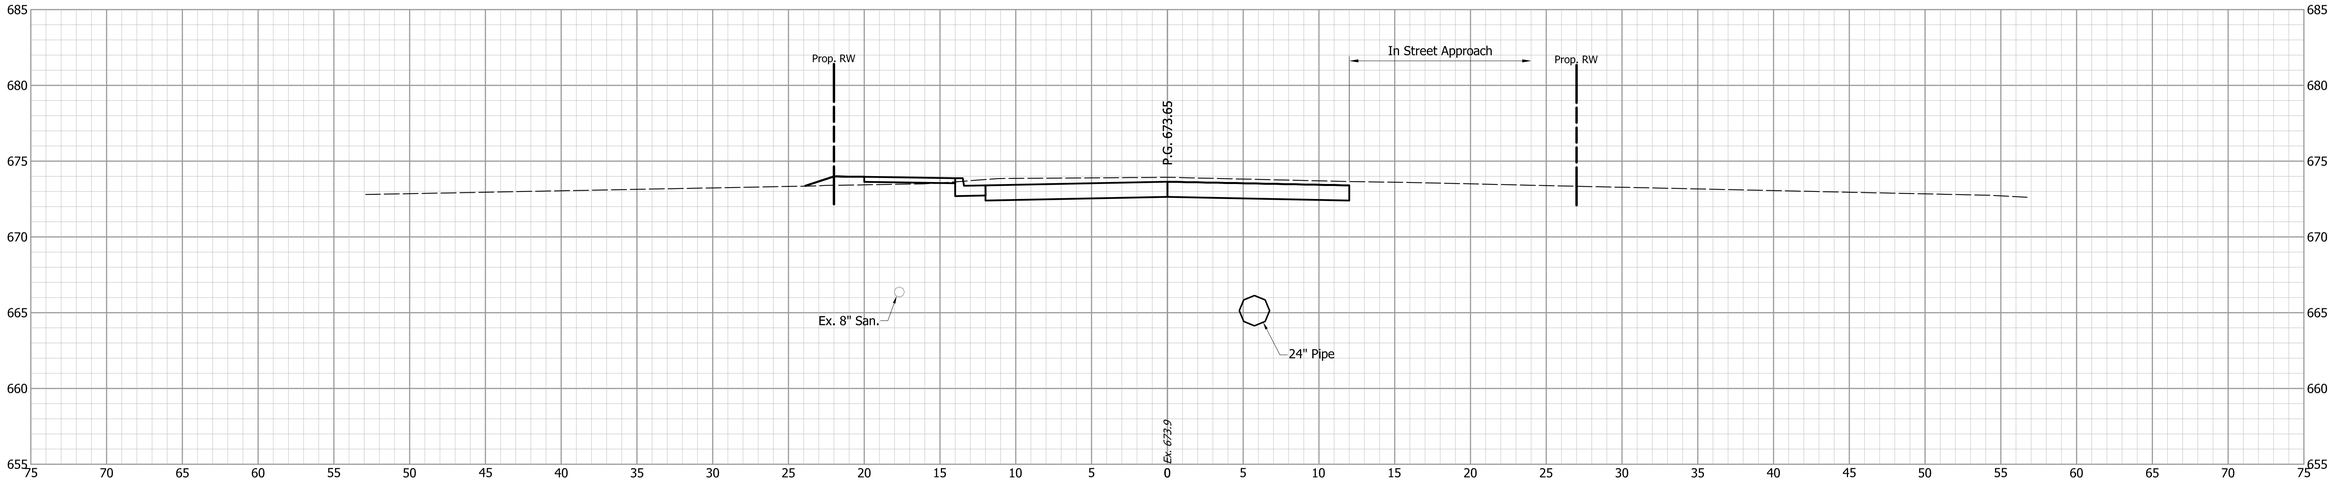

INDIANA
DEPARTMENT OF TRANSPORTATION


CROSS SECTIONS
S.R. 252

DESIGNED: JGP	DRAWN: JGP
CHECKED: GRW	CHECKED: GRW


HORIZONTAL SCALE	BRIDGE FILE
1" = 5'	
VERTICAL SCALE	DESIGNATION
1" = 5'	1700108
SURVEY BOOK	SHEETS
	180 of 260
CONTRACT	PROJECT
R-40411	1700108

S:\2018Proj\2018-027 SR 252 Edinburgh 1700108\Production Drawings\17-Cross Sections\2018-027-Cross-Sections-01W.dwg, 3/16/2022 4:43:40 PM


62+00

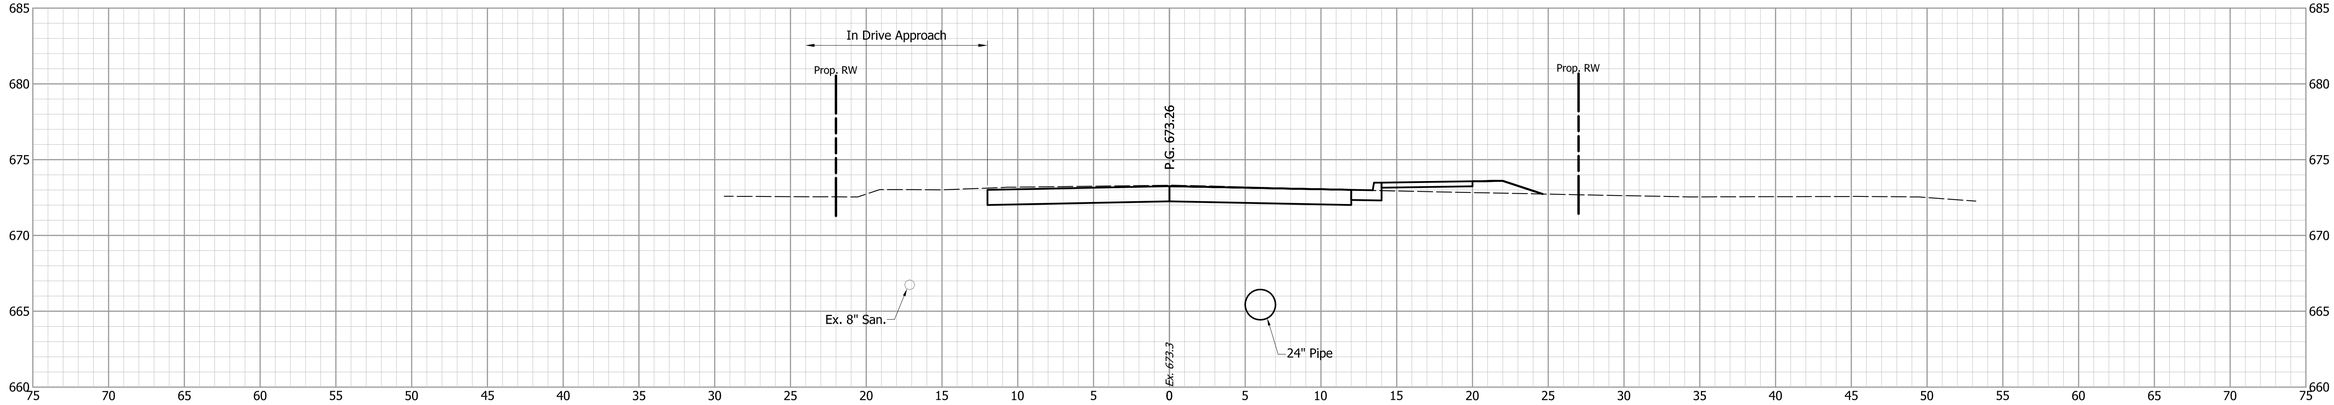

61+96

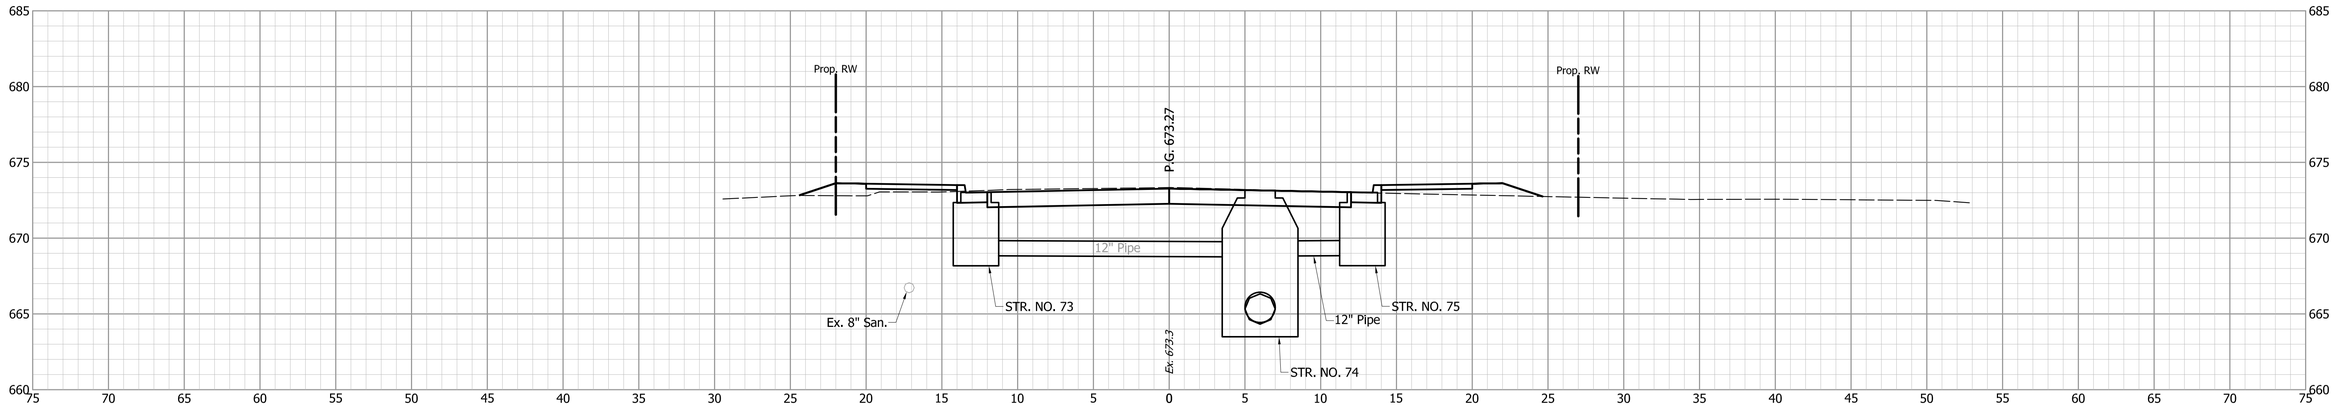


61+52

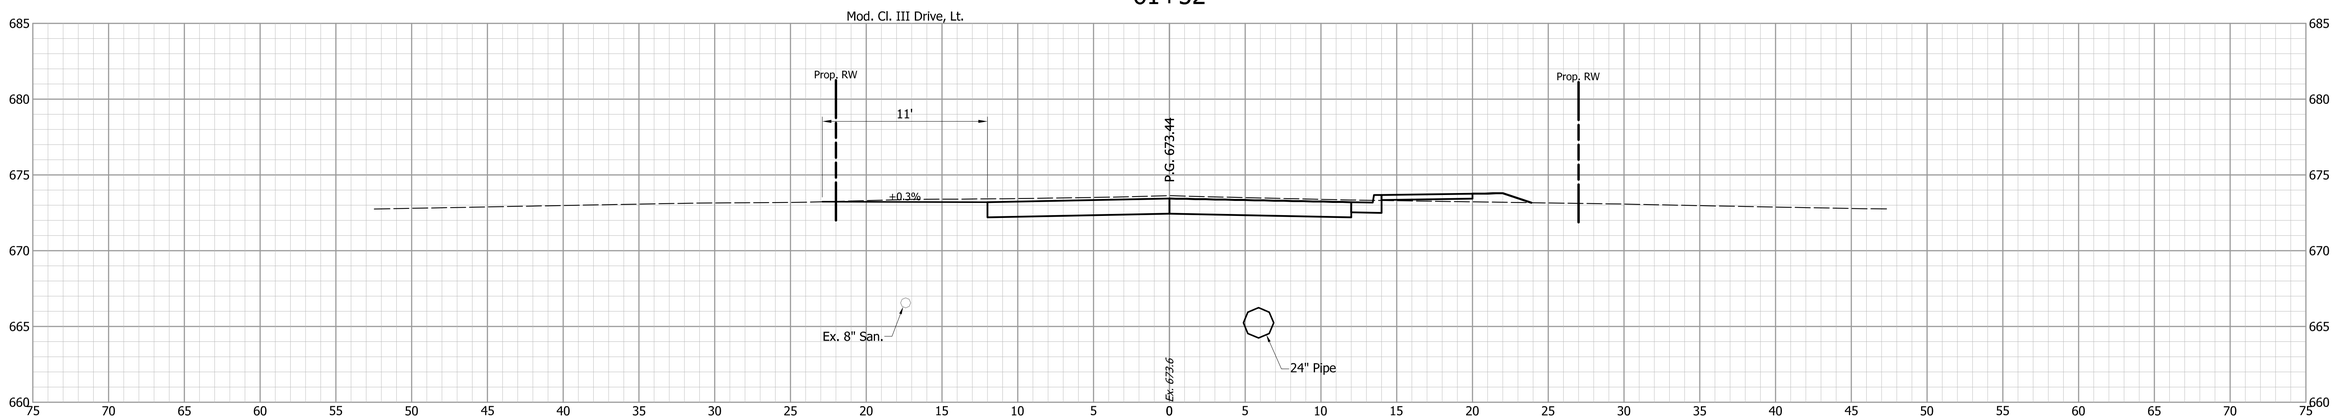


		INDIANA DEPARTMENT OF TRANSPORTATION	HORIZONTAL SCALE: 1" = 5' / BRIDGE FILE:
			VERTICAL SCALE: 1" = 5' / DESIGNATION: 1700108
	DESIGNED: JGP / DRAWN: JGP	CROSS SECTIONS S.R. 252	SURVEY BOOK: 181 of 260 / SHEETS
	CHECKED: GRW / CHECKED: GRW		CONTRACT: R-40411 / PROJECT: 1700108

S:\2018Proj\2018-027 SR 252 Edinburgh 1700108\Production Drawings\17-Cross Sections\2018-027-Cross-Sections-01W.dwg, 3/16/2022 4:43:50 PM

62+41

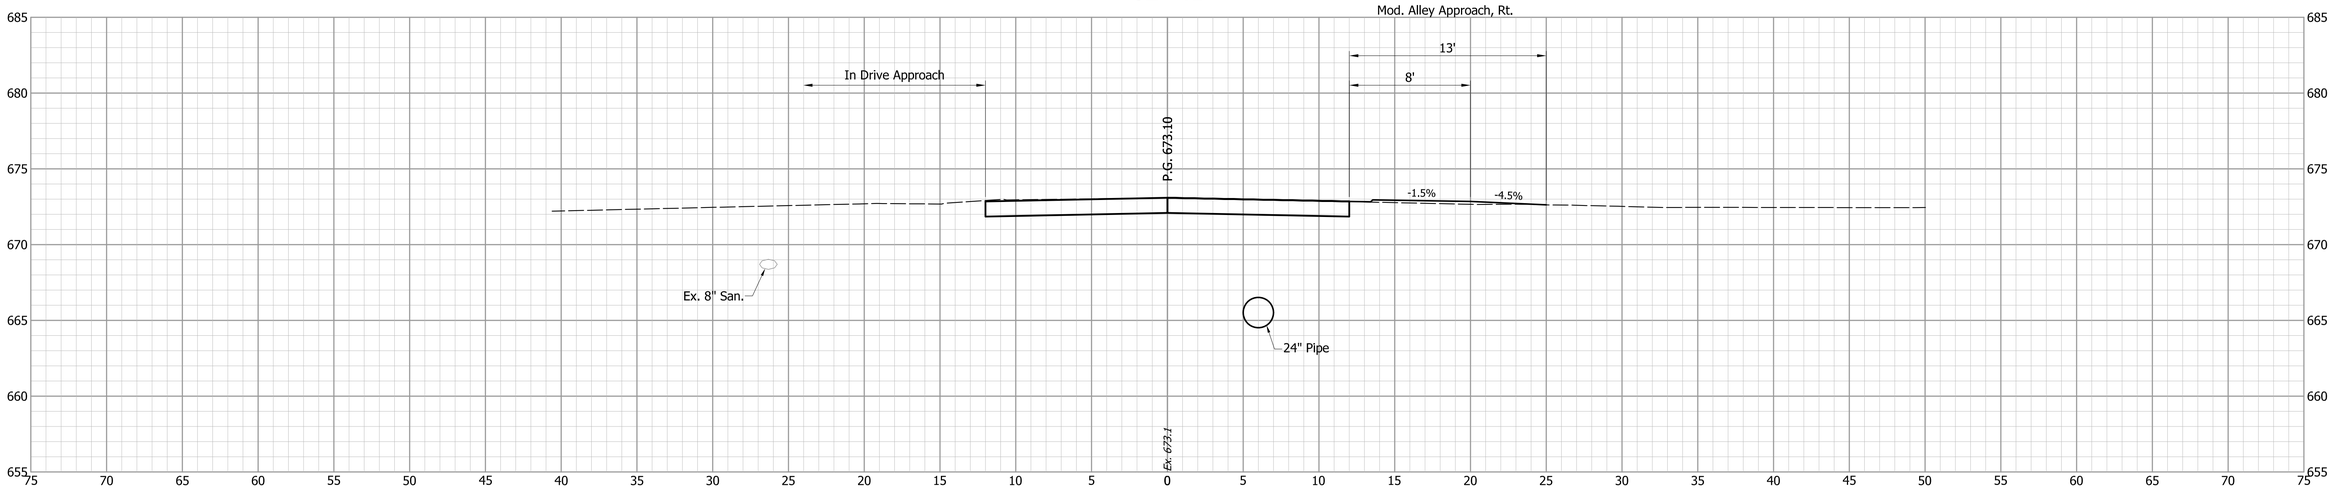

62+28

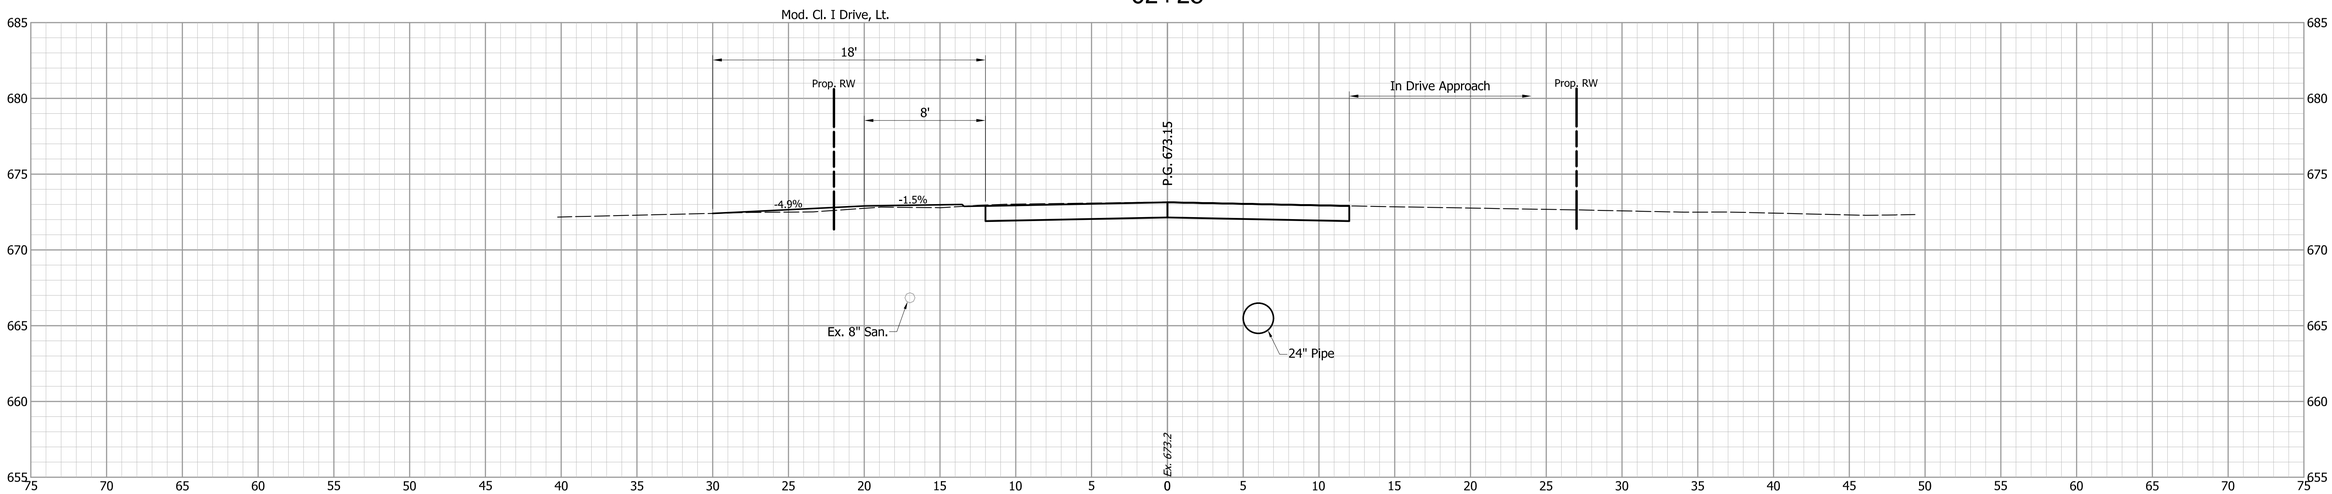

DESIGNED: JGP | DRAWN: JGP

CHECKED: GRW | CHECKED: GRW


INDIANA
DEPARTMENT OF TRANSPORTATION

CROSS SECTIONS
S.R. 252

HORIZONTAL SCALE	BRIDGE FILE
1" = 5'	
VERTICAL SCALE	DESIGNATION
1" = 5'	1700108

SURVEY BOOK	SHEETS
	182 of 260
CONTRACT	PROJECT
R-40411	1700108

S:\2018Proj\2018-027 SR 252 Edinburgh 1700108\Production Drawings\17-Cross Sections\2018-027-Cross-Sections-01W.dwg, 3/16/2022 4:44:01 PM

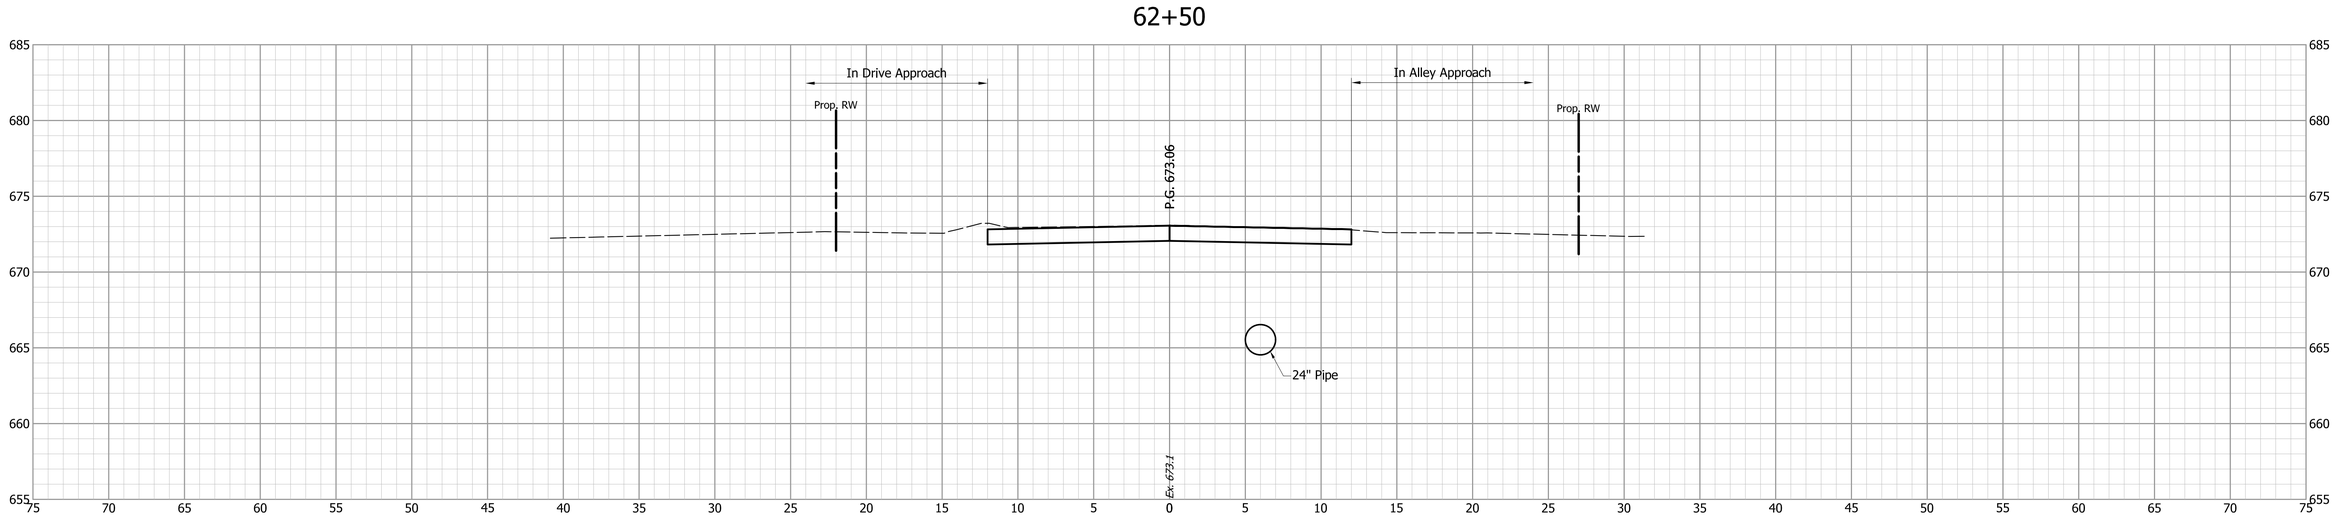

INDIANA
DEPARTMENT OF TRANSPORTATION


CROSS SECTIONS
S.R. 252

DESIGNED: JGP	DRAWN: JGP
CHECKED: GRW	CHECKED: GRW


HORIZONTAL SCALE	BRIDGE FILE
1" = 5'	
VERTICAL SCALE	DESIGNATION
1" = 5'	1700108
SURVEY BOOK	SHEETS
	183 of 260
CONTRACT	PROJECT
R-40411	1700108

S:\2018Proj\2018-027 SR 252 Edinburgh 1700108\Production Drawings\17-Cross Sections\2018-027-Cross-Sections-01W.dwg, 3/16/2022 4:44:10 PM

63+23

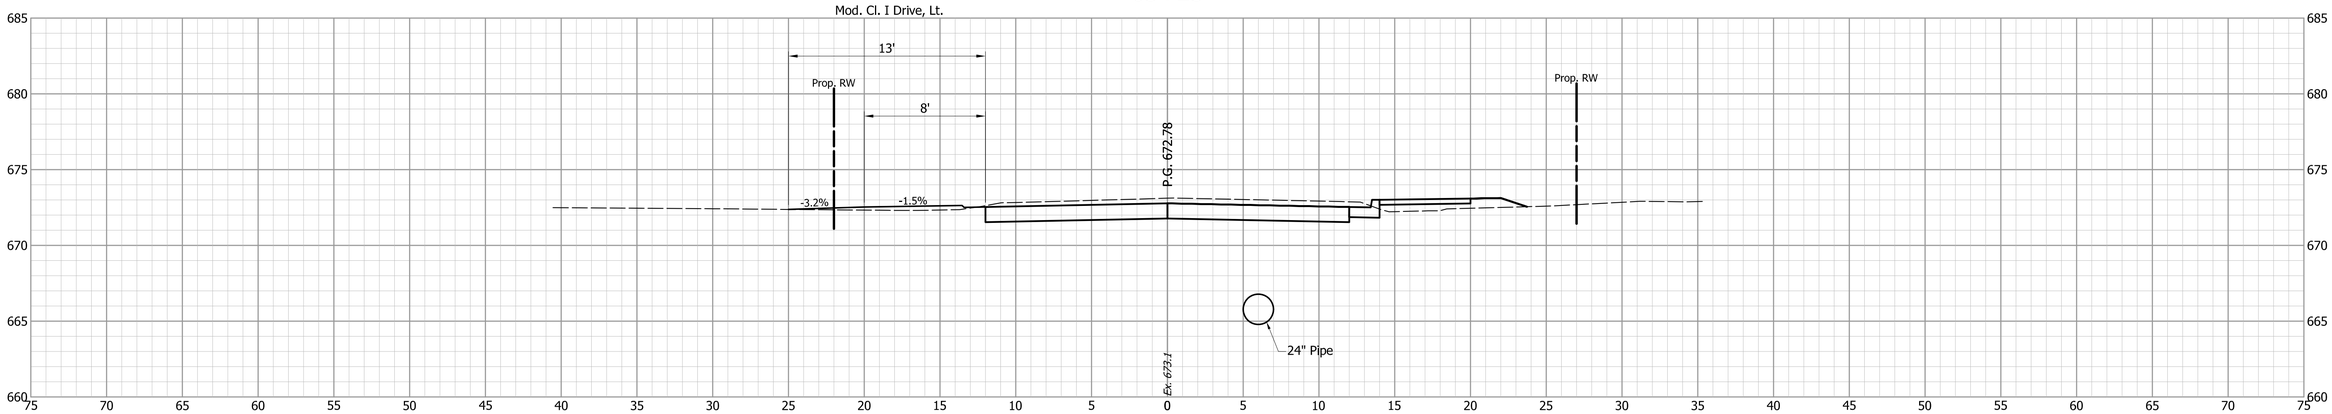

63+00

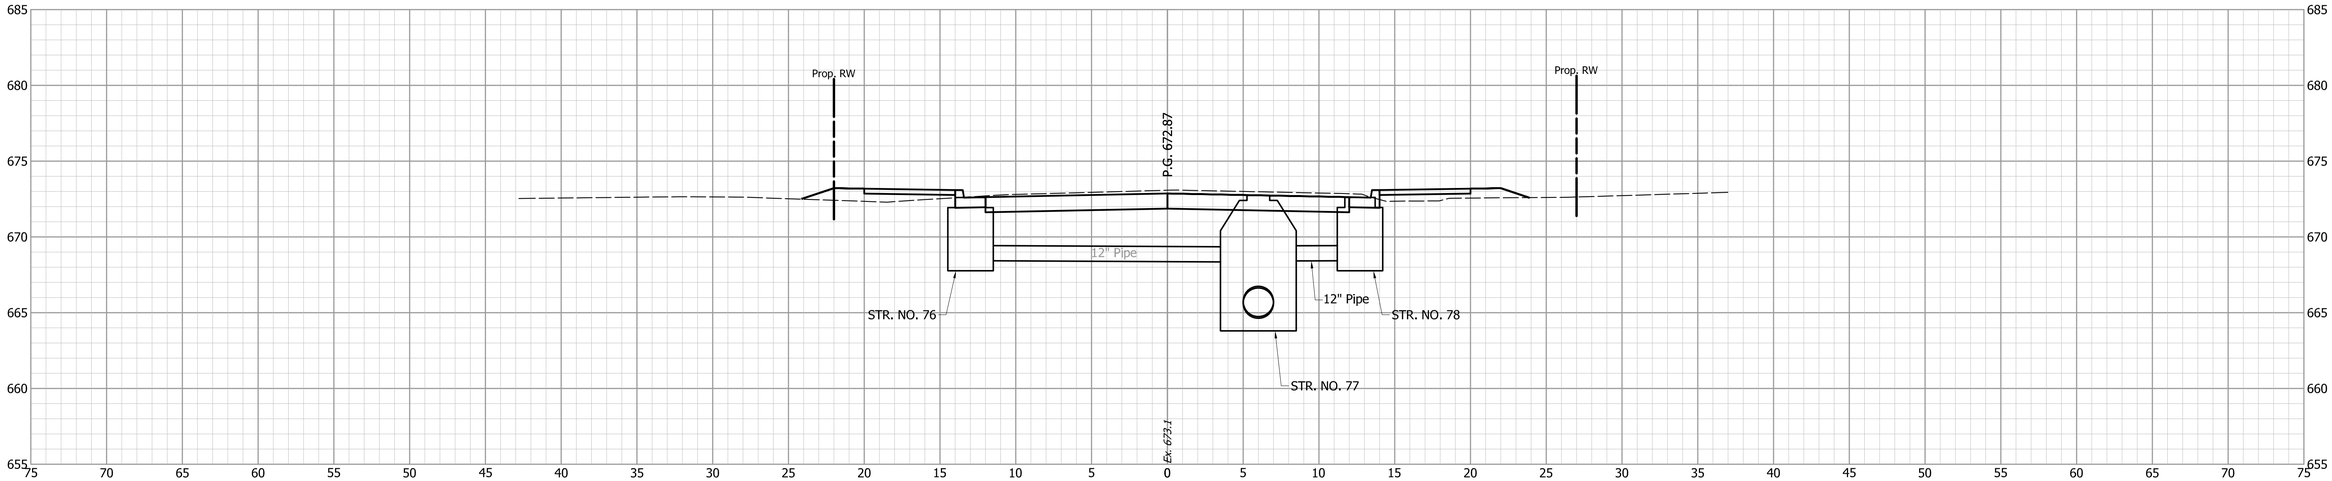

INDIANA
DEPARTMENT OF TRANSPORTATION


CROSS SECTIONS
S.R. 252

DESIGNED: JGP	DRAWN: JGP
CHECKED: GRW	CHECKED: GRW


HORIZONTAL SCALE	BRIDGE FILE
1" = 5'	
VERTICAL SCALE	DESIGNATION
1" = 5'	1700108
SURVEY BOOK	SHEETS
	184 of 260
CONTRACT	PROJECT
R-40411	1700108

S:\2018Proj\2018-027 SR 252 Edinburgh 1700108\Production Drawings\17-Cross Sections\2018-027-Cross-Sections-01W.dwg, 3/16/2022 4:44:21 PM


64+00

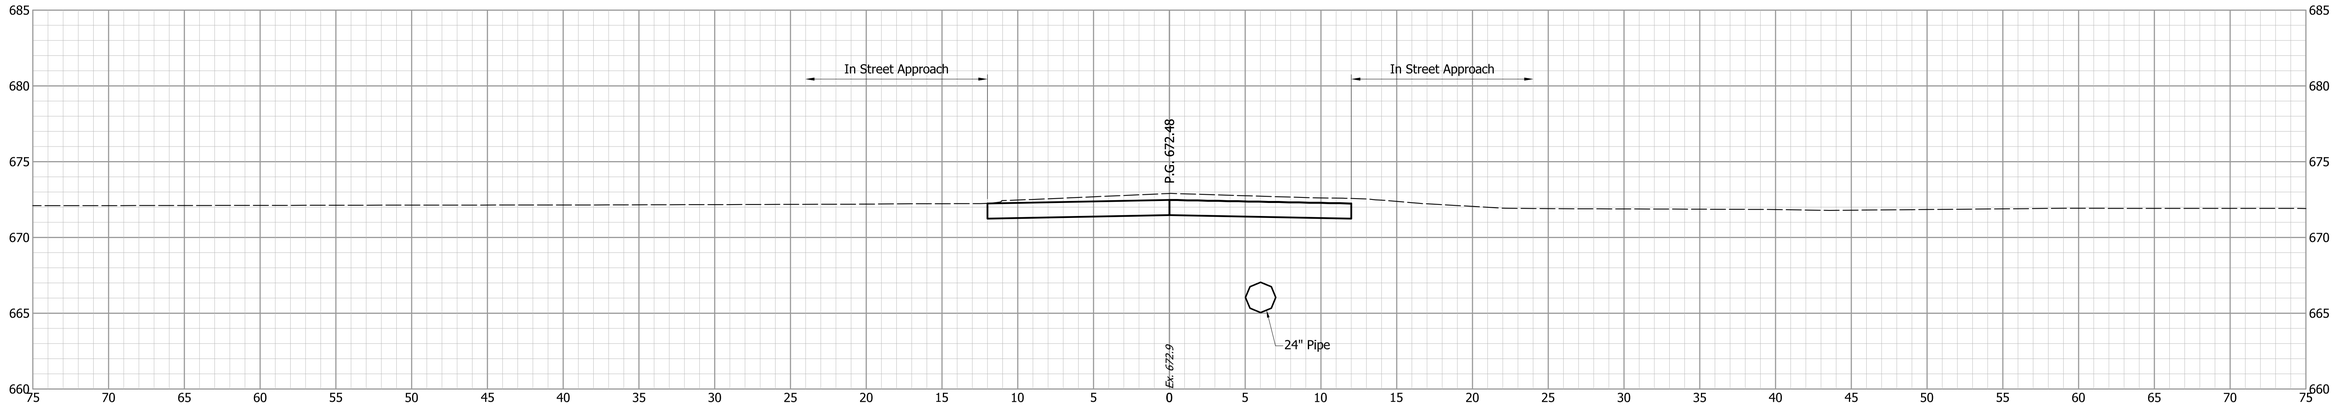

63+63

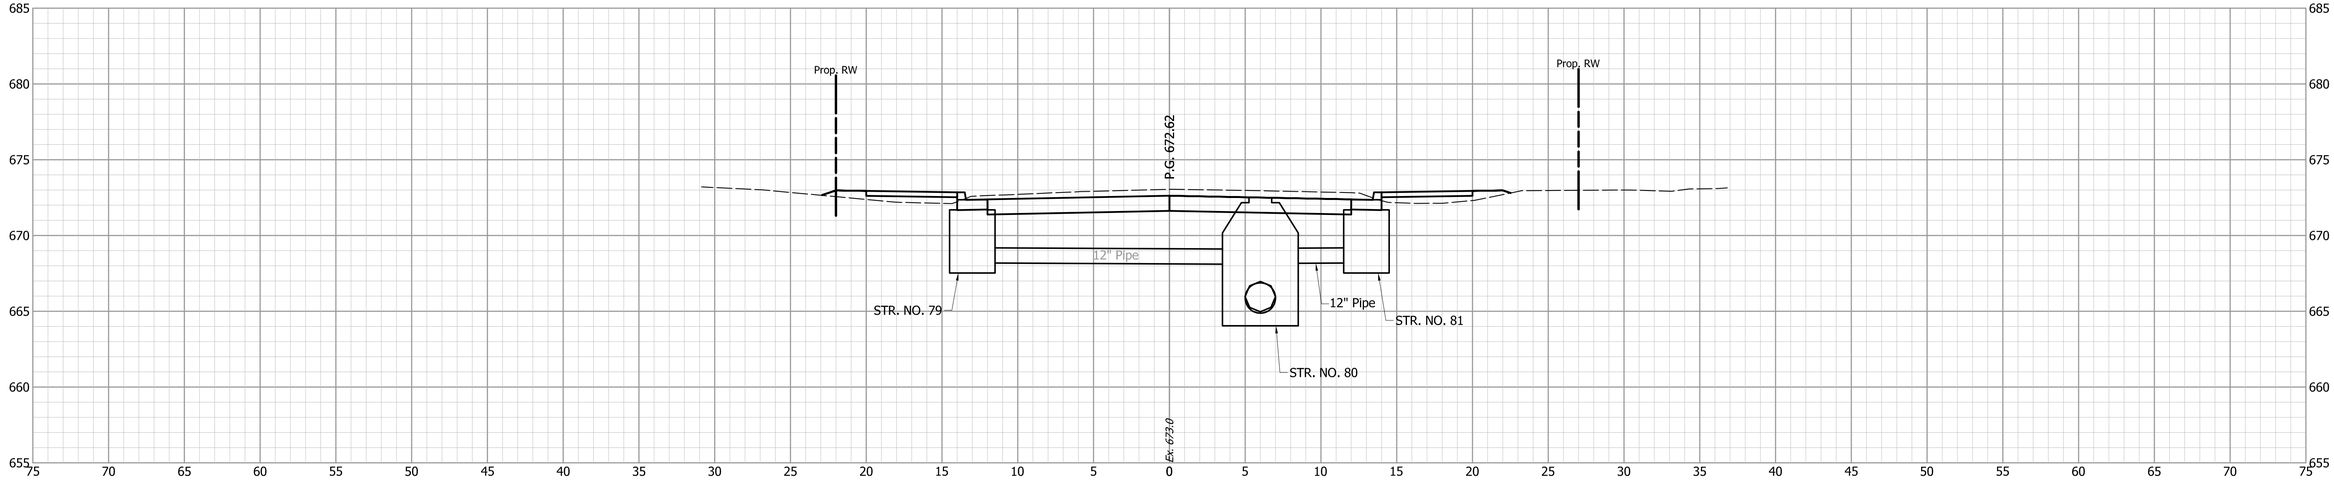


63+50

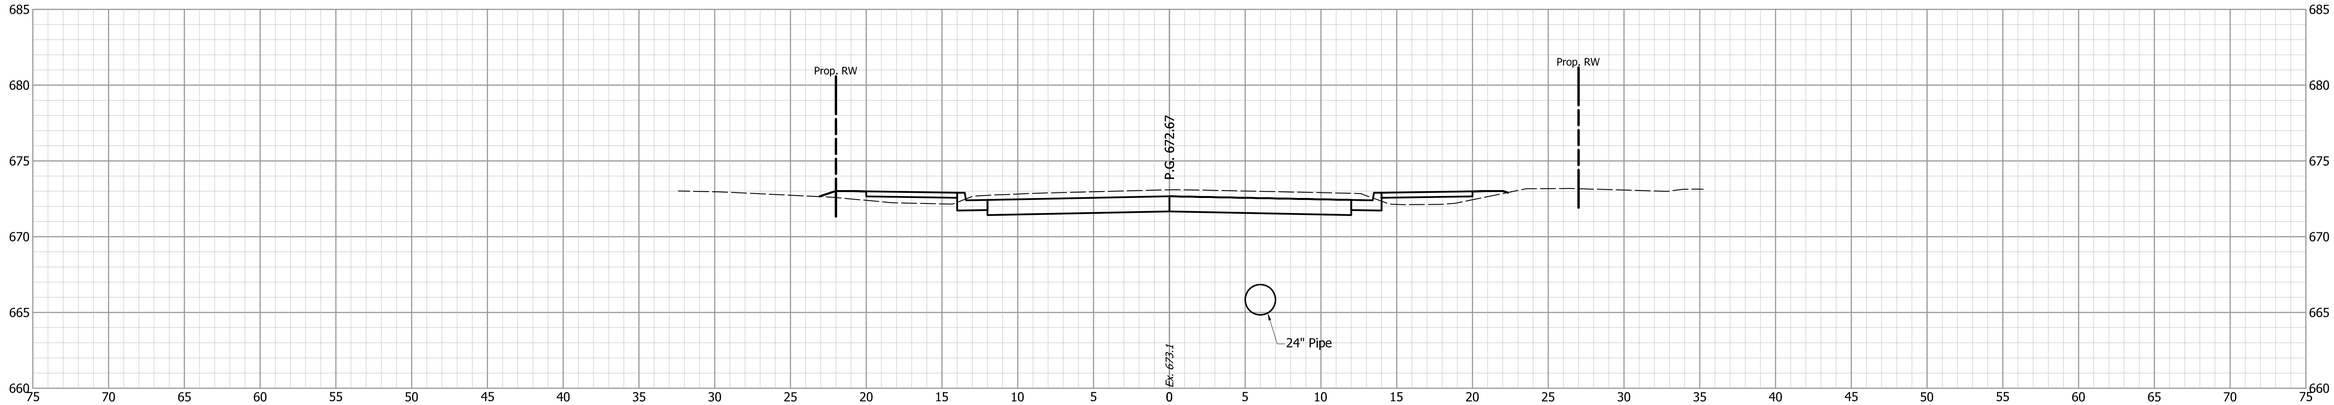


			INDIANA DEPARTMENT OF TRANSPORTATION	HORIZONTAL SCALE: 1" = 5' / VERTICAL SCALE: 1" = 5' / BRIDGE FILE: / DESIGNATION: 1700108
		DESIGNED: JGP / CHECKED: GRW	CROSS SECTIONS S.R. 252	DRAWN: JGP / CHECKED: GRW / SURVEY BOOK: / SHEETS: 185 of 260 / CONTRACT: R-40411 / PROJECT: 1700108

S:\2018Proj\2018-027 SR 252 Edinburgh 1700108\Production Drawings\17-Cross Sections\2018-027-Cross-Sections-01W.dwg, 3/16/2022 4:44:31 PM


64+29

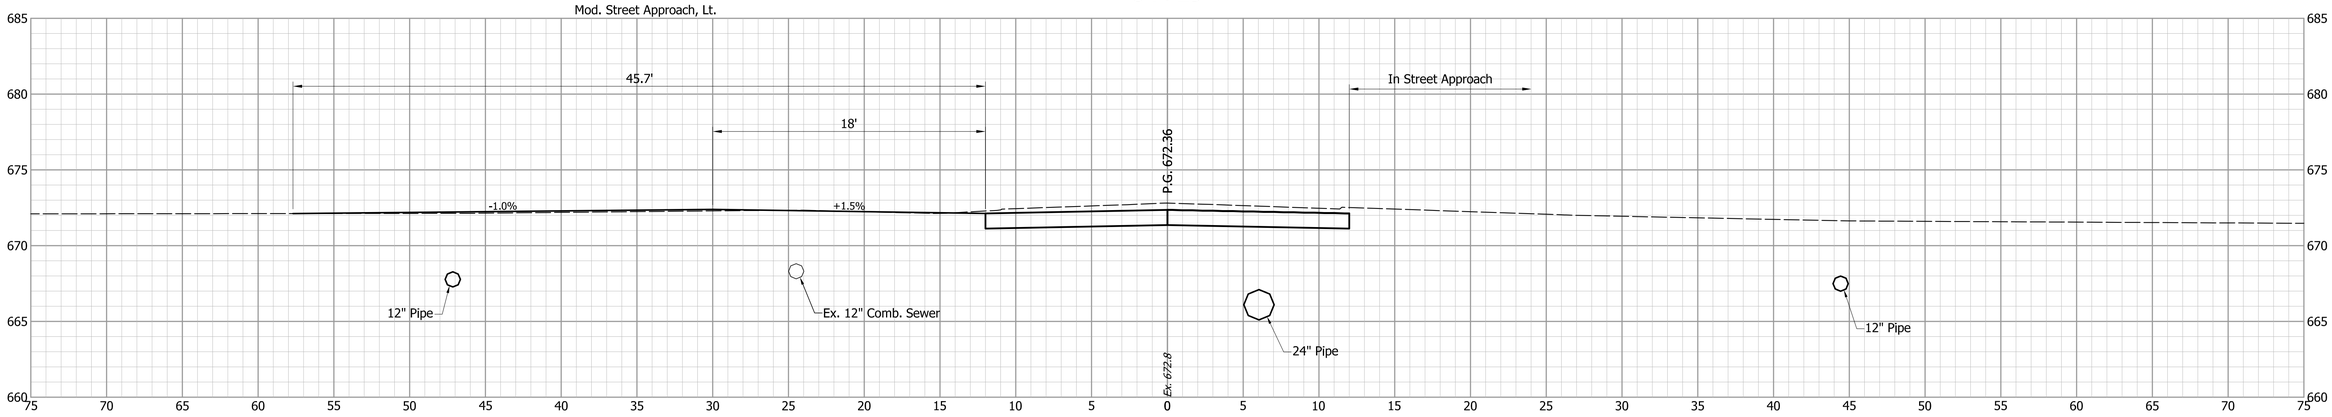

64+28

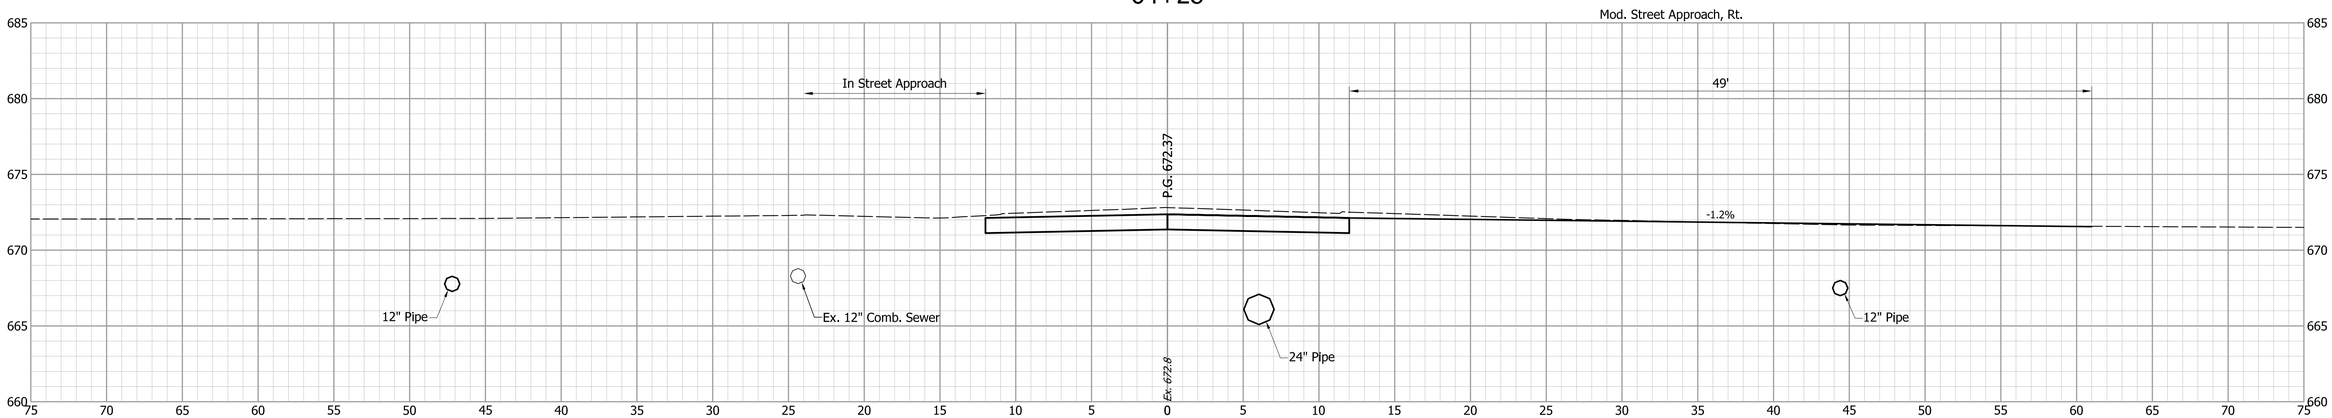

64+08

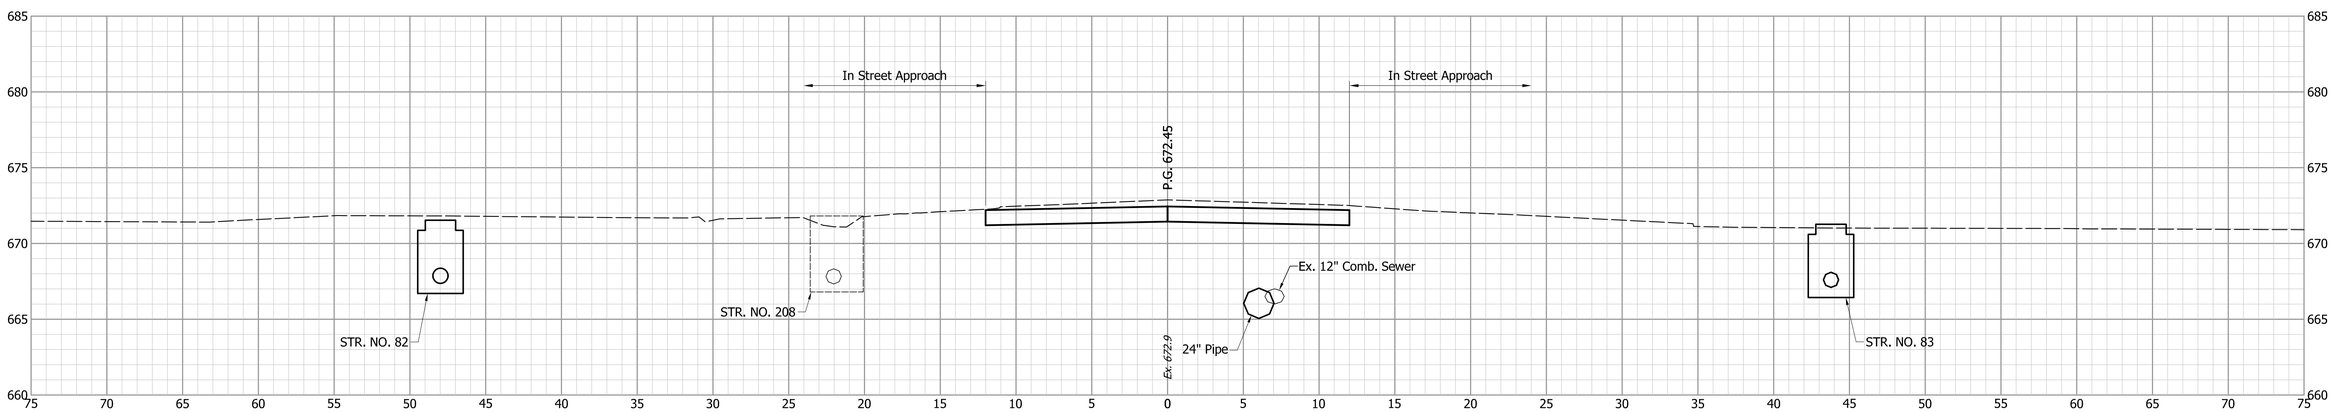


			INDIANA DEPARTMENT OF TRANSPORTATION
DESIGNED: JGP	DRAWN: JGP		CROSS SECTIONS S.R. 252
CHECKED: GRW	CHECKED: GRW		


HORIZONTAL SCALE	BRIDGE FILE
1" = 5'	
VERTICAL SCALE	DESIGNATION
1" = 5'	1700108
SURVEY BOOK	SHEETS
	186 of 260
CONTRACT	PROJECT
R-40411	1700108

S:\2018Proj\2018-027 SR 252 Edinburgh 1700108\Production Drawings\17-Cross Sections\2018-027-Cross-Sections-01W.dwg, 3/16/2022 4:44:41 PM


65+14

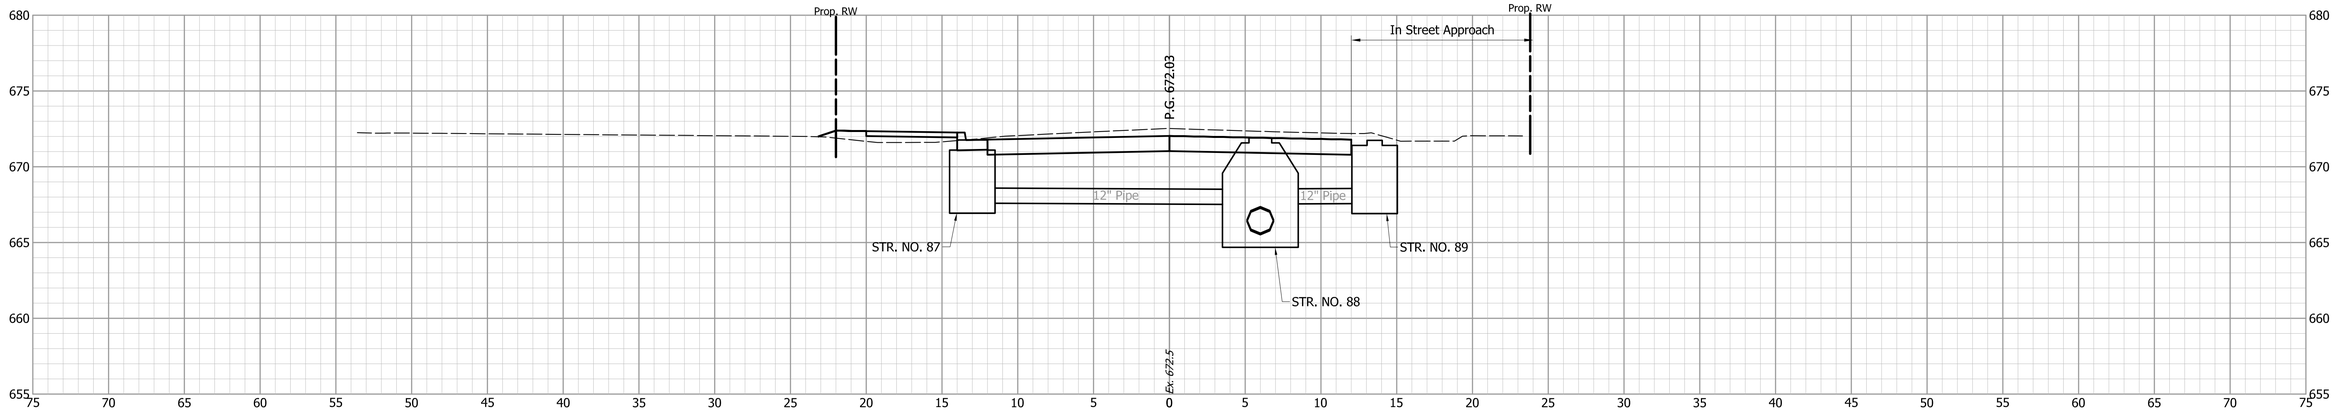

65+00

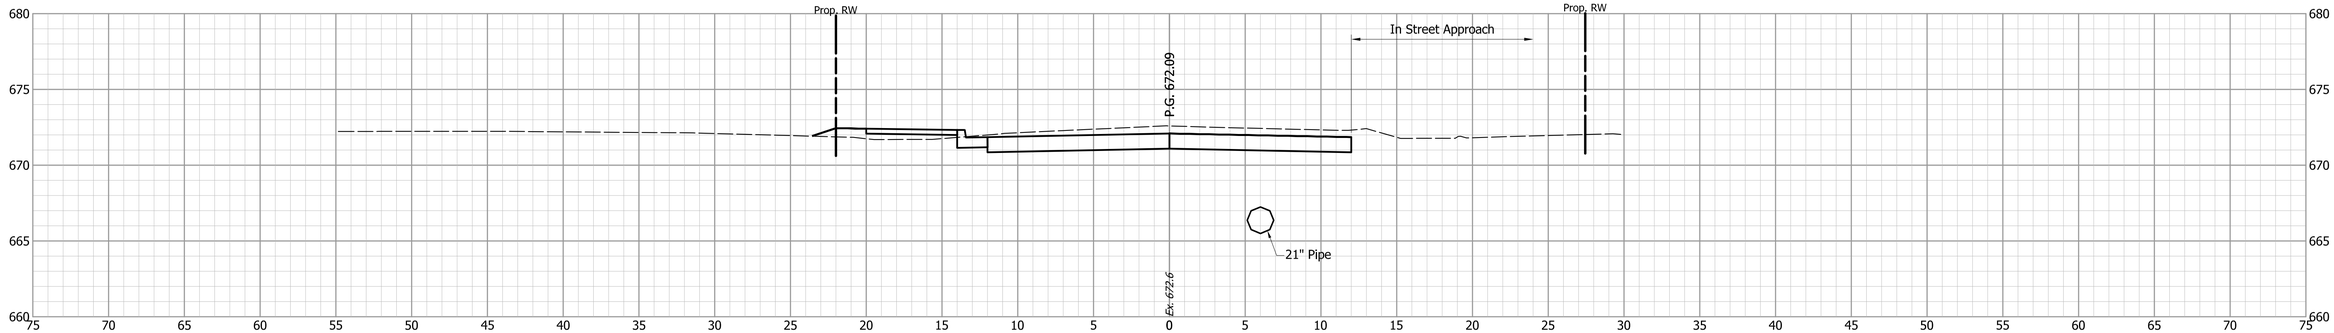

64+50

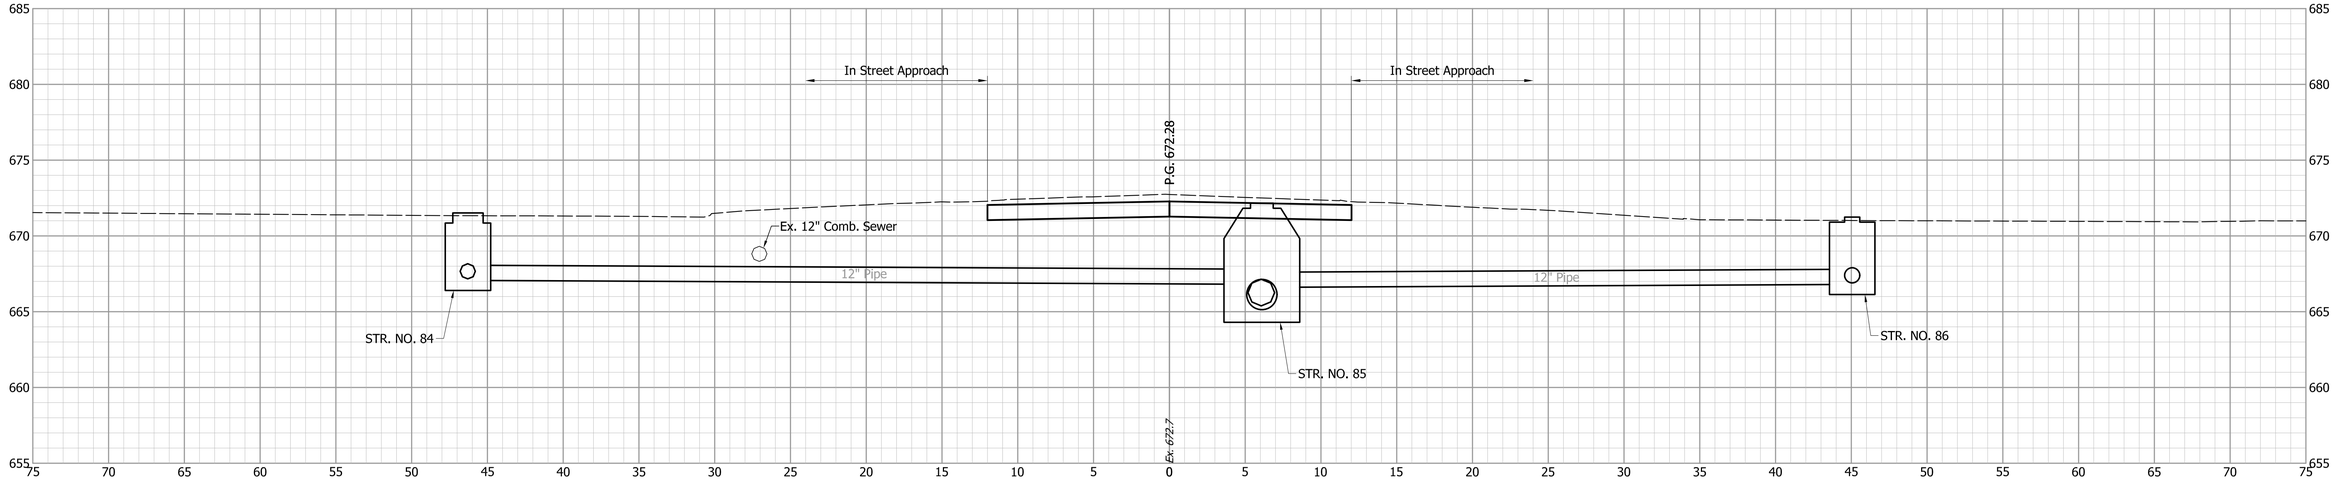

INDIANA
DEPARTMENT OF TRANSPORTATION


CROSS SECTIONS
S.R. 252

DESIGNED: JGP	DRAWN: JGP
CHECKED: GRW	CHECKED: GRW


HORIZONTAL SCALE	BRIDGE FILE
1" = 5'	
VERTICAL SCALE	DESIGNATION
1" = 5'	1700108
SURVEY BOOK	SHEETS
	187 of 260
CONTRACT	PROJECT
R-40411	1700108

S:\2018Proj\2018-027 SR 252 Edinburgh 1700108\Production Drawings\17-Cross Sections\2018-027-Cross-Sections-01W.dwg, 3/16/2022 4:44:51 PM


65+63

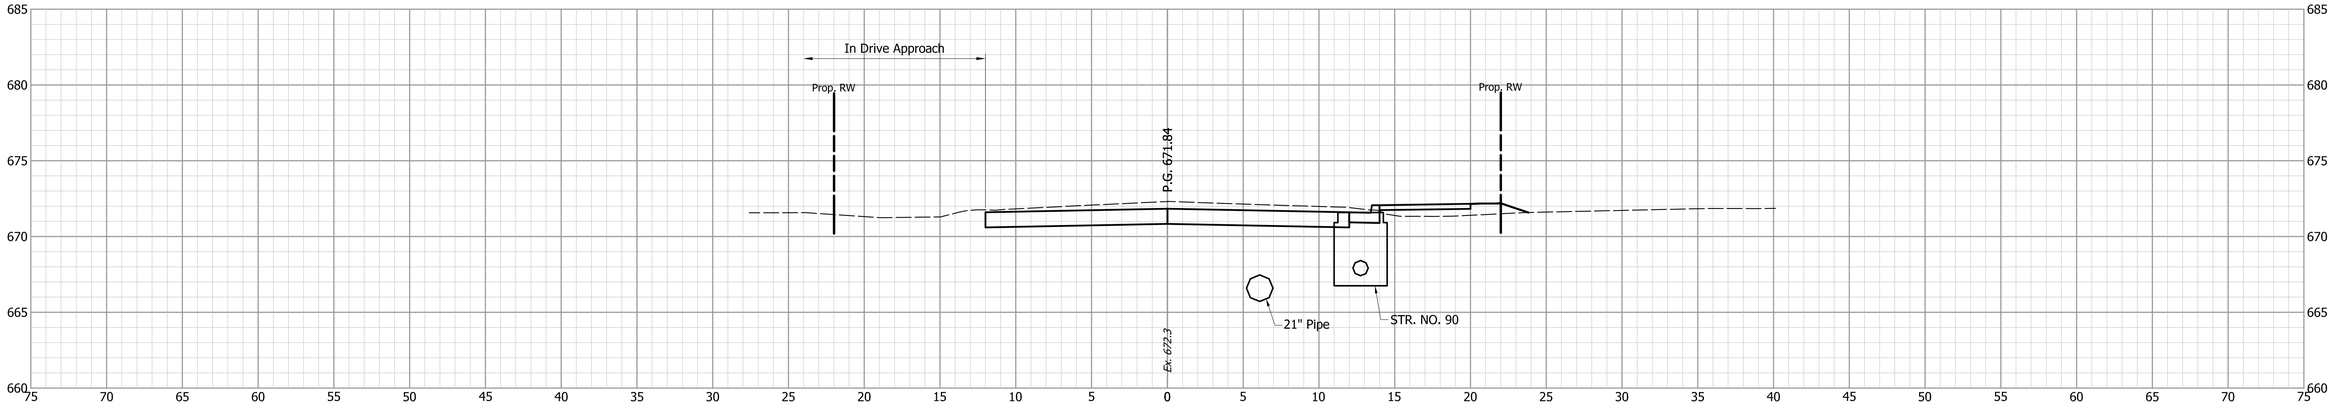

65+50

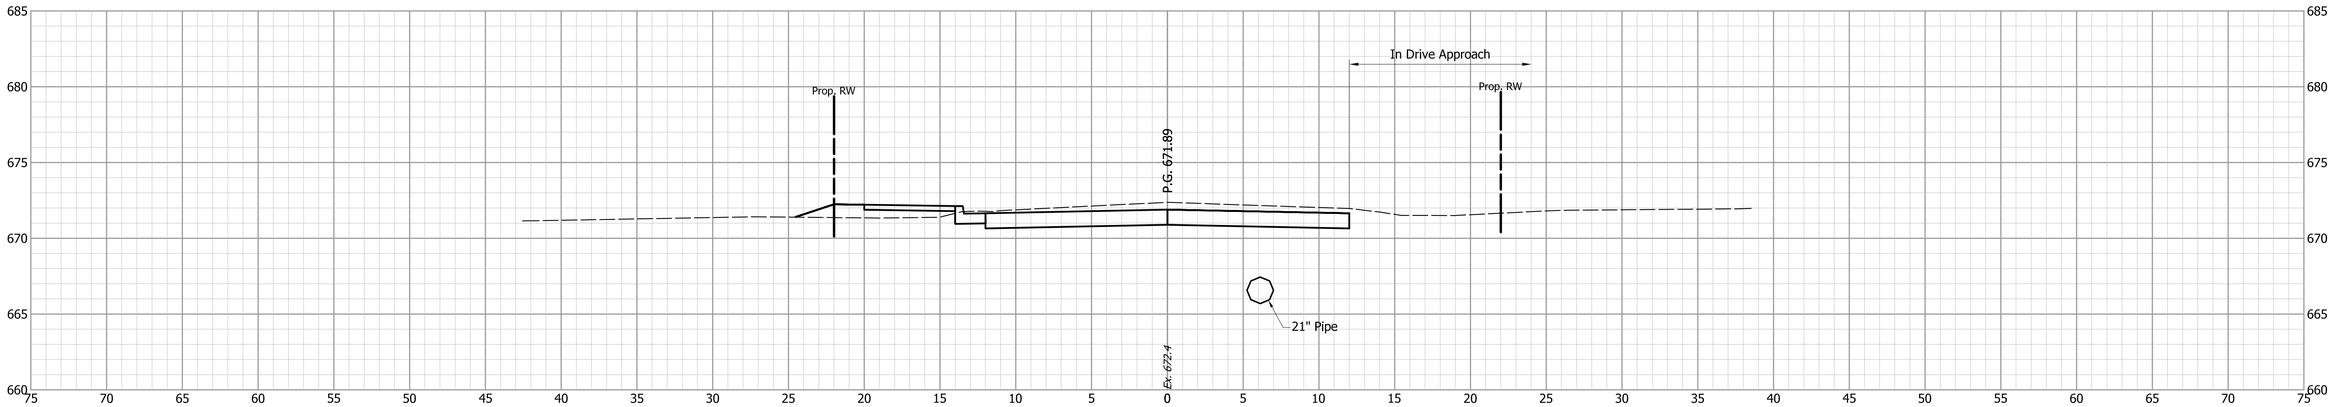

65+39

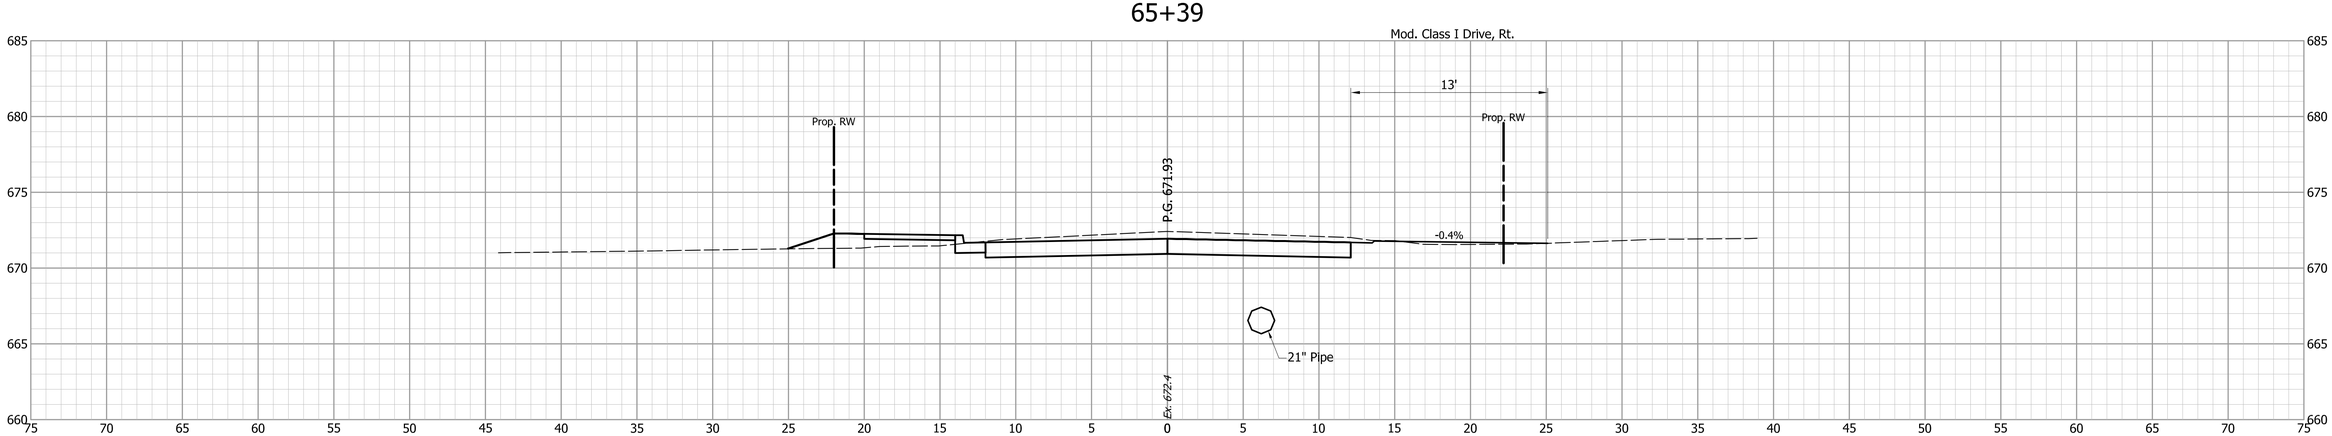


			INDIANA DEPARTMENT OF TRANSPORTATION
DESIGNED: JGP	DRAWN: JGP		CROSS SECTIONS S.R. 252
CHECKED: GRW	CHECKED: GRW		


HORIZONTAL SCALE	BRIDGE FILE
1" = 5'	
VERTICAL SCALE	DESIGNATION
1" = 5'	1700108
SURVEY BOOK	SHEETS
	188 of 260
CONTRACT	PROJECT
R-40411	1700108

S:\2018Proj\2018-027 SR 252 Edinburgh 1700108\Production Drawings\17-Cross Sections\2018-027-Cross-Sections-01W.dwg, 3/16/2022 4:45:01 PM


66+00

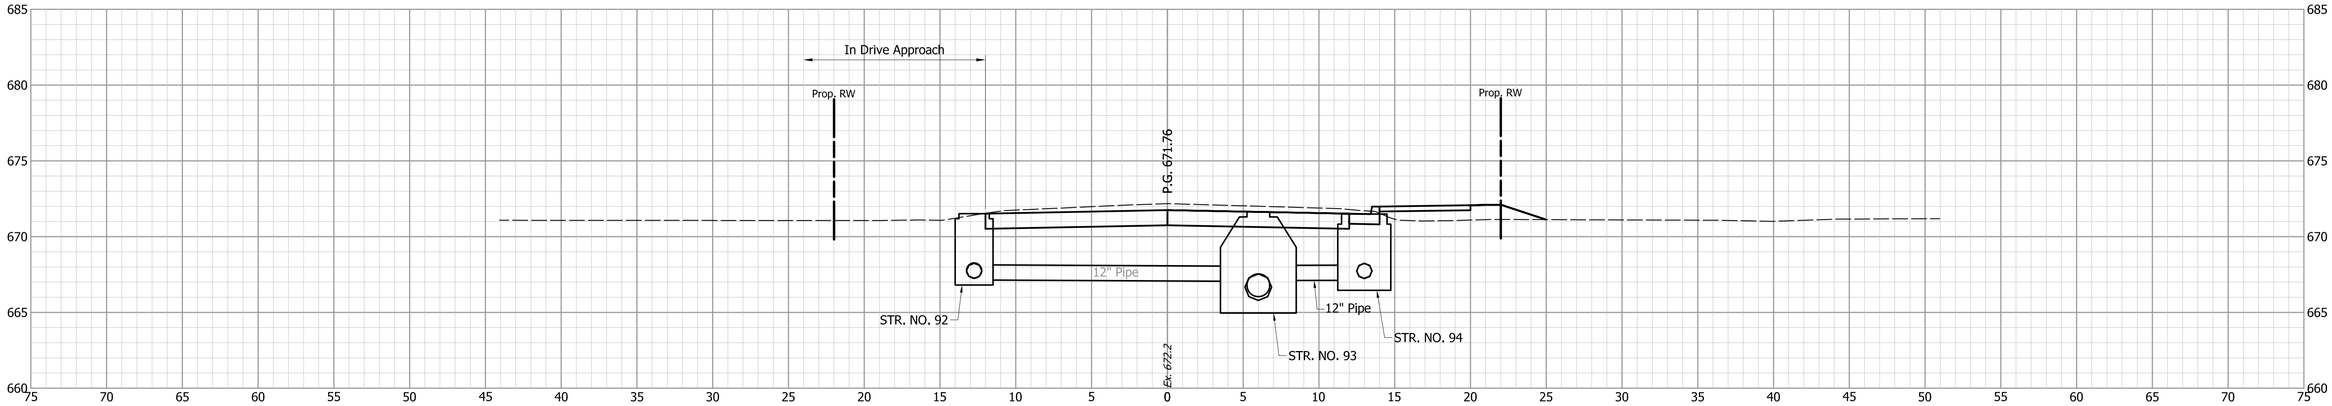

65+97

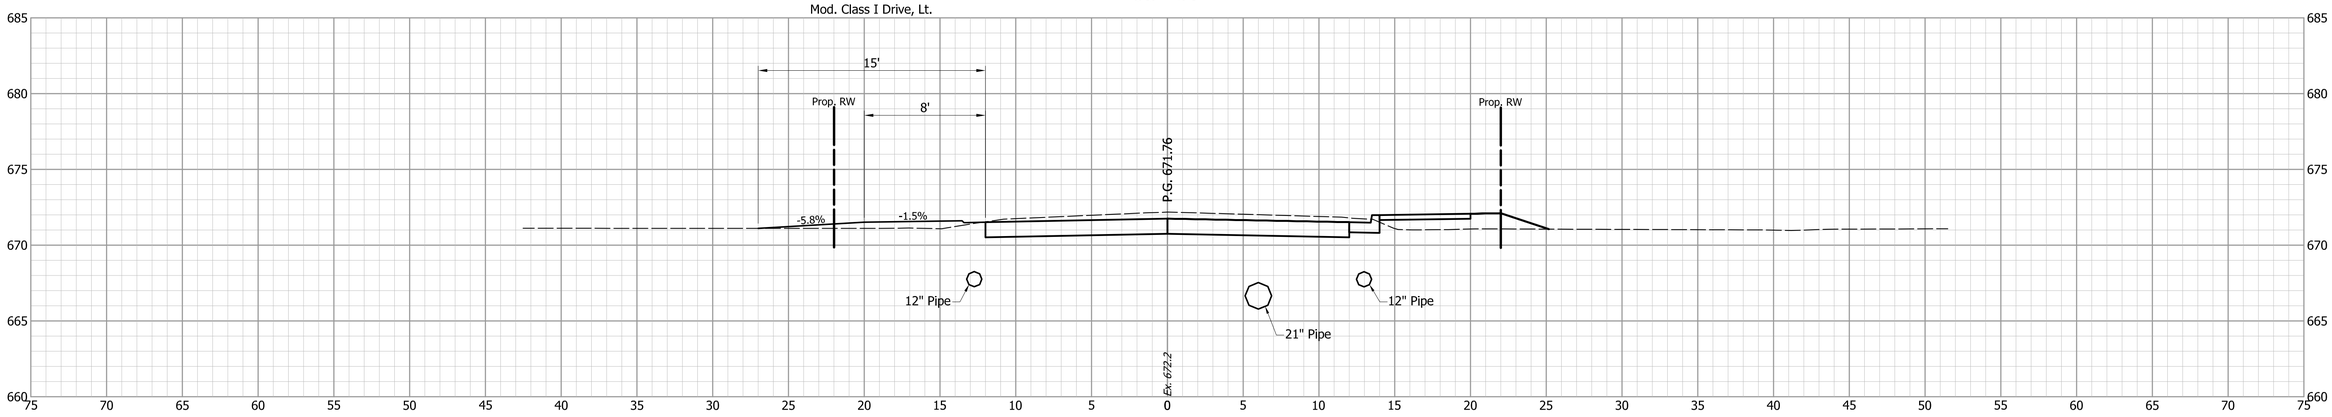

65+75

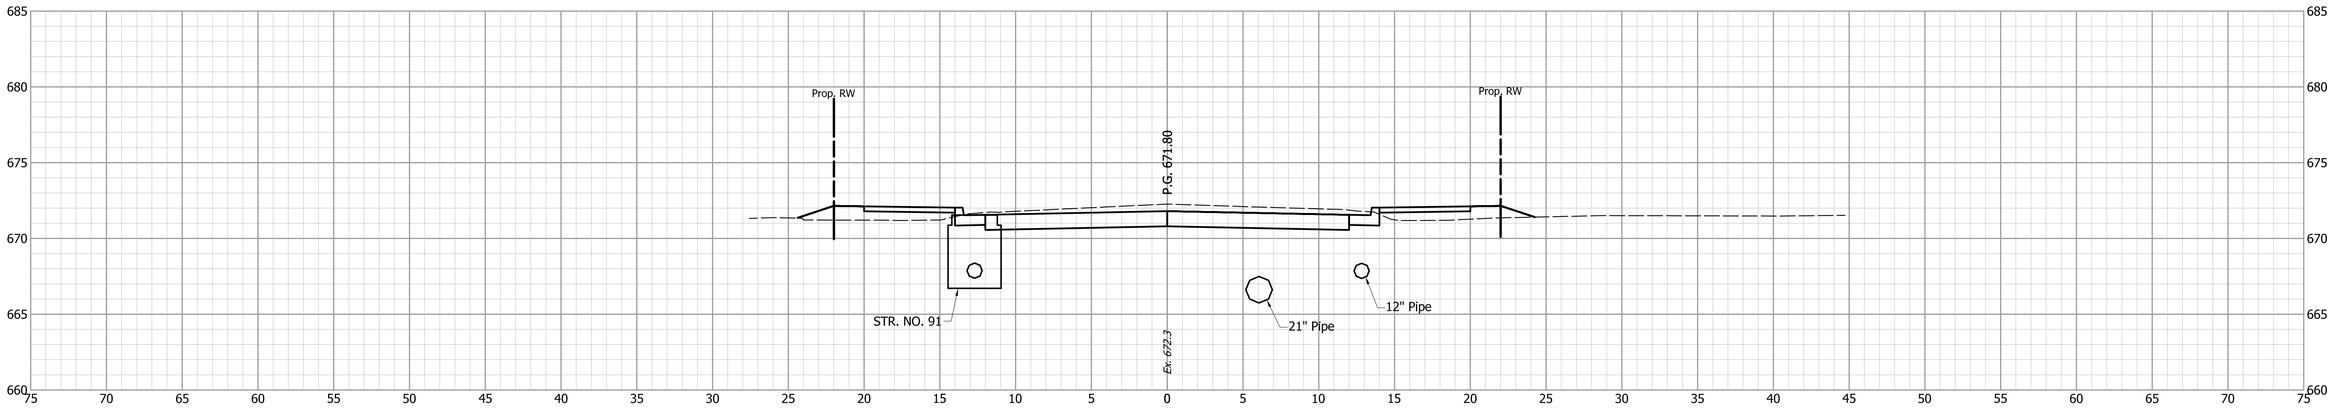

DESIGNED: JGP | DRAWN: JGP

CHECKED: GRW | CHECKED: GRW

INDIANA
DEPARTMENT OF TRANSPORTATION


CROSS SECTIONS
S.R. 252

HORIZONTAL SCALE	BRIDGE FILE
1" = 5'	
VERTICAL SCALE	DESIGNATION
1" = 5'	1700108


SURVEY BOOK	SHEETS		
	189	of	260
CONTRACT	PROJECT		
R-40411	1700108		

S:\2018Proj\2018-027 SR 252 Edinburgh 1700108\Production Drawings\17-Cross Sections\2018-027-Cross-Sections-01W.dwg, 3/16/2022 4:45:11 PM


66+50

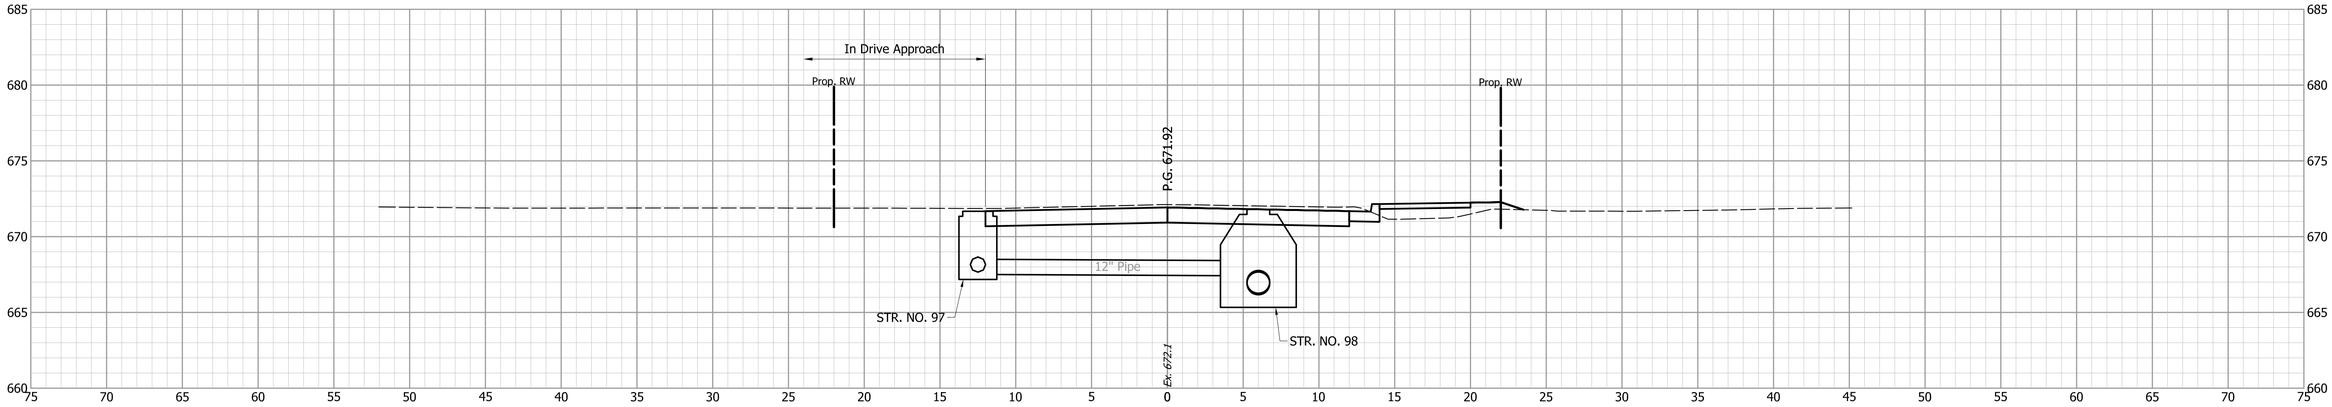

66+43

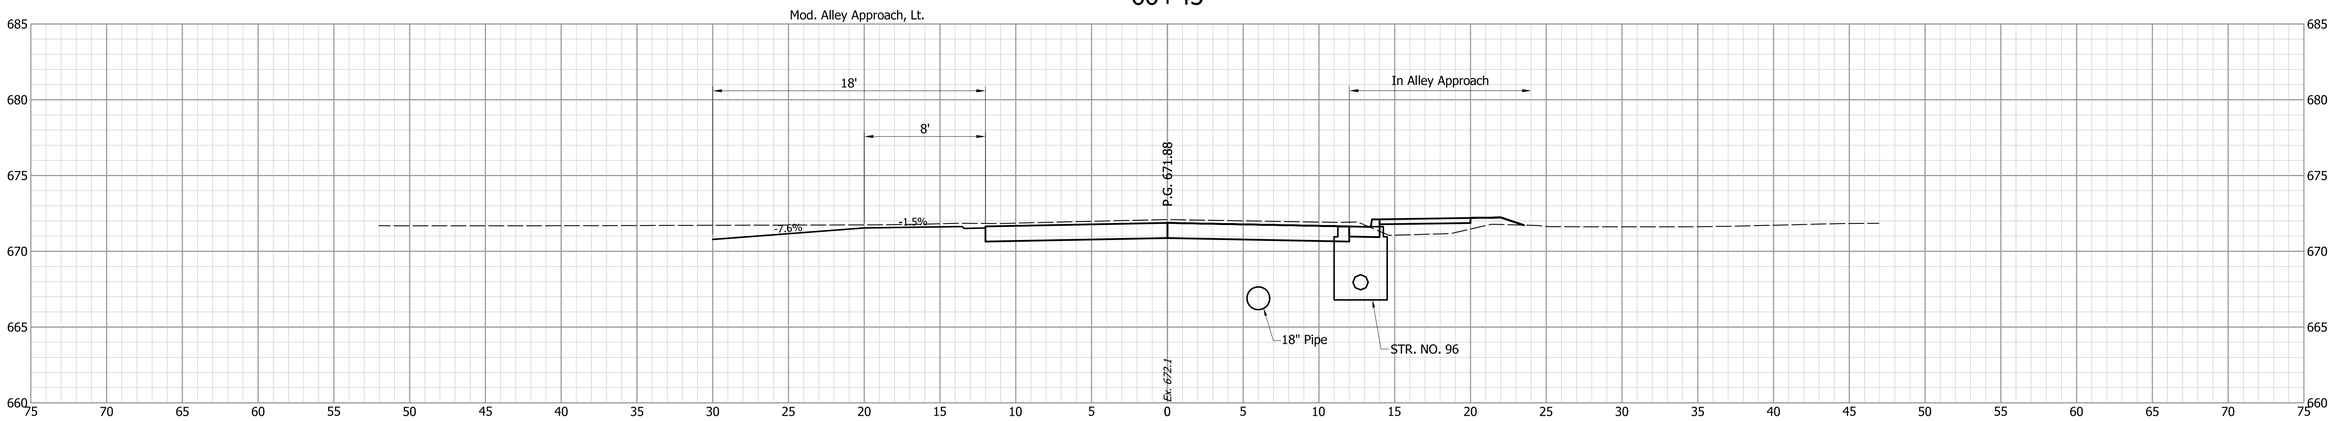

66+24

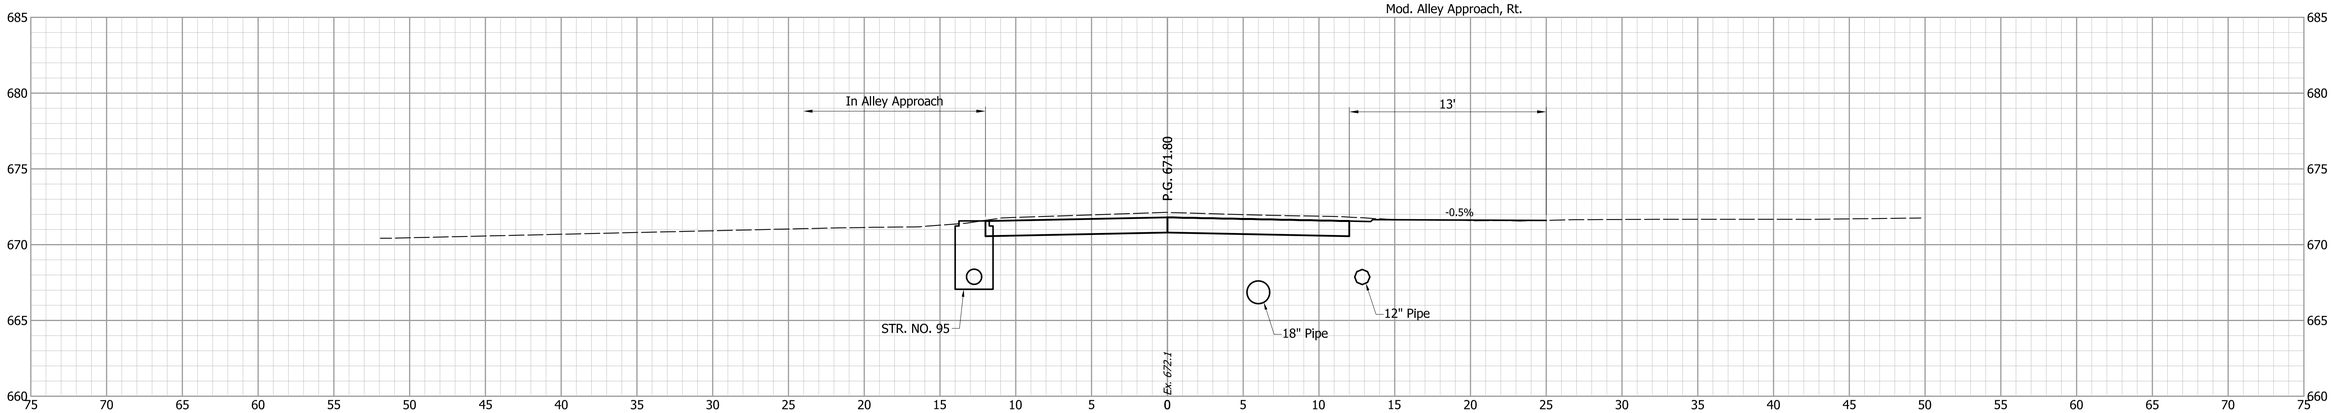


			INDIANA DEPARTMENT OF TRANSPORTATION
DESIGNED: JGP	DRAWN: JGP		CROSS SECTIONS S.R. 252
CHECKED: GRW	CHECKED: GRW		


HORIZONTAL SCALE	BRIDGE FILE
1" = 5'	
VERTICAL SCALE	DESIGNATION
1" = 5'	1700108
SURVEY BOOK	SHEETS
	190 of 260
CONTRACT	PROJECT
R-40411	1700108

S:\2018Proj\2018-027 SR 252 Edinburgh 1700108\Production Drawings\17-Cross Sections\2018-027-Cross-Sections-01W.dwg, 3/16/2022 4:45:21 PM


67+29

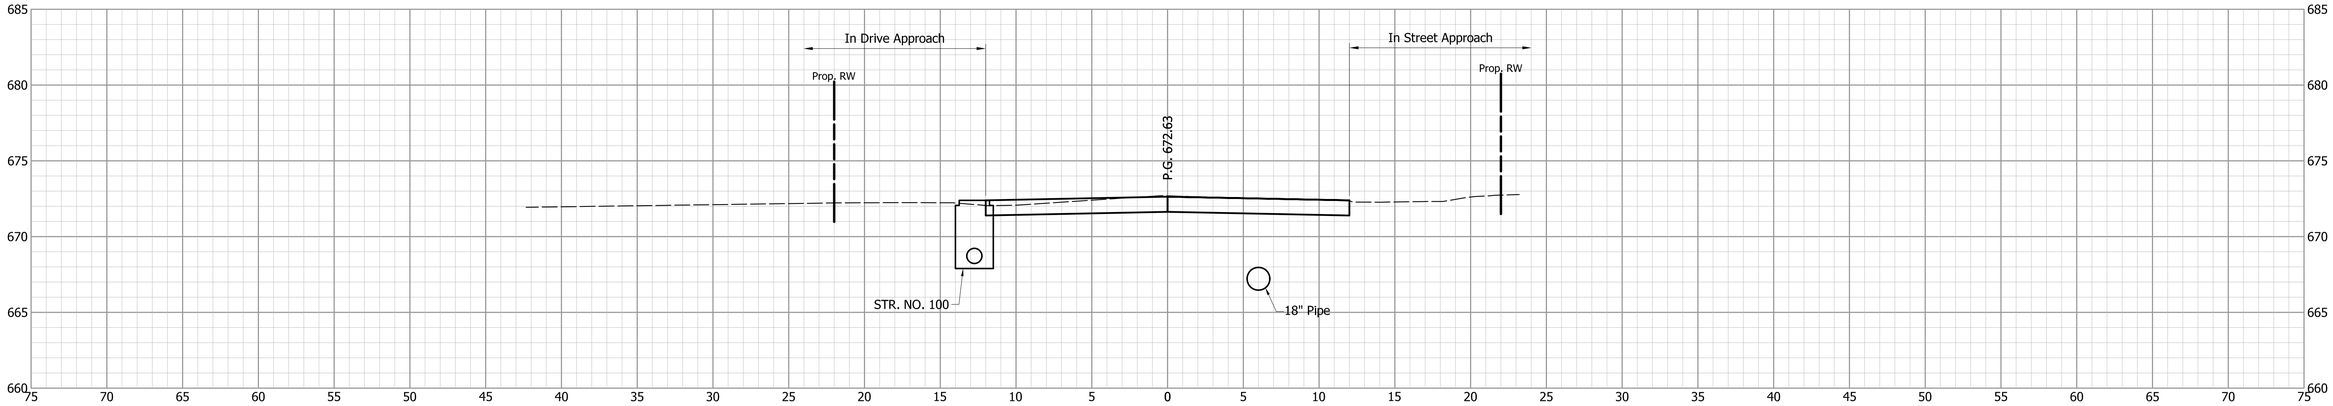

67+00

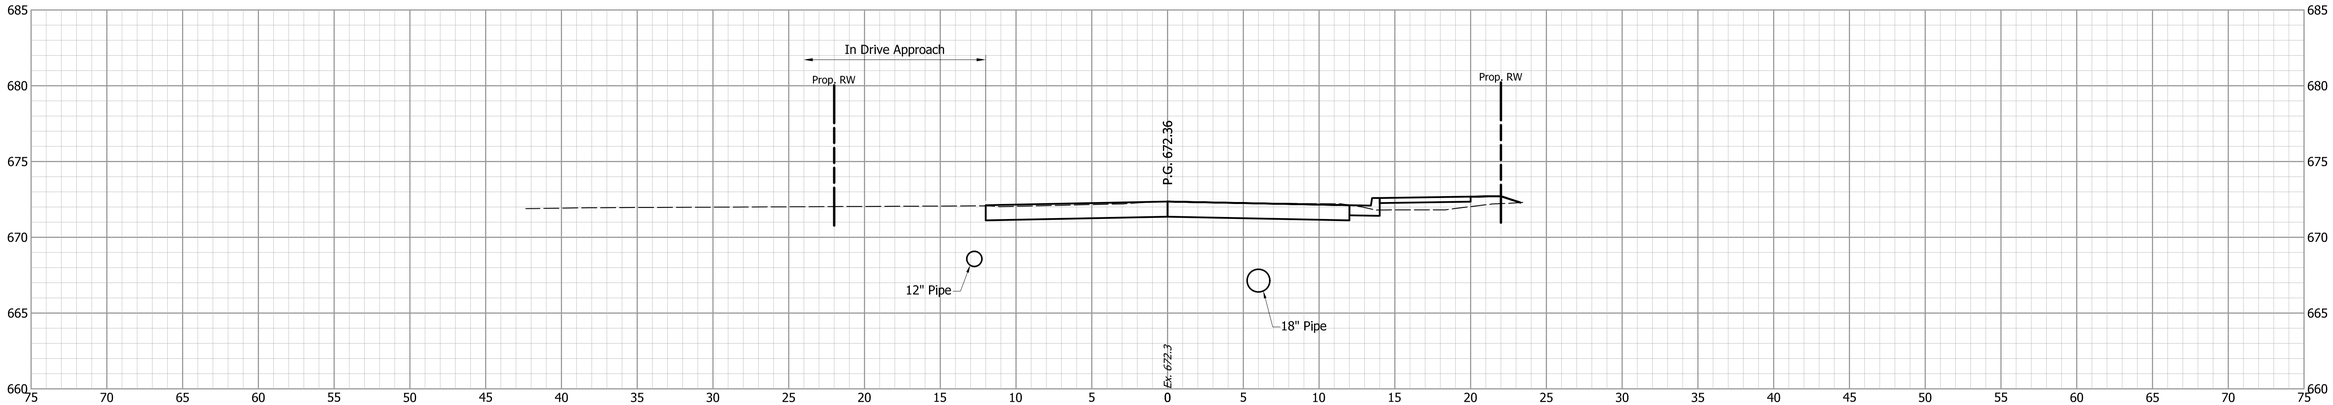


66+90

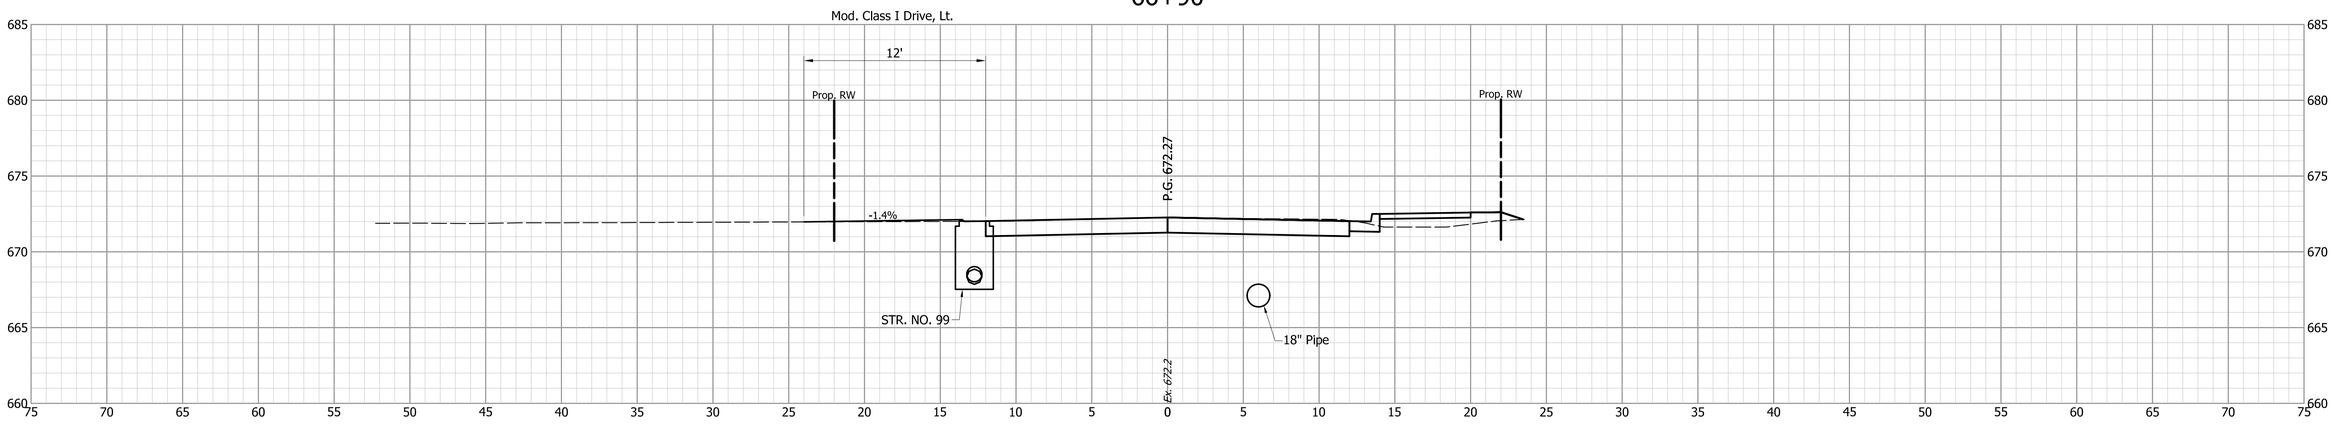


		INDIANA DEPARTMENT OF TRANSPORTATION	HORIZONTAL SCALE: 1" = 5' / BRIDGE FILE:
DESIGNED: JGP	DRAWN: JGP	CROSS SECTIONS S.R. 252	VERTICAL SCALE: 1" = 5' / DESIGNATION: 1700108
CHECKED: GRW	CHECKED: GRW		SURVEY BOOK: 191 of 260 / SHEETS
			CONTRACT: R-40411 / PROJECT: 1700108

S:\2018Proj\2018-027 SR 252 Edinburgh 1700108\Production Drawings\17-Cross Sections\2018-027-Cross-Sections-01W.dwg, 3/16/2022 4:45:31 PM


67+81

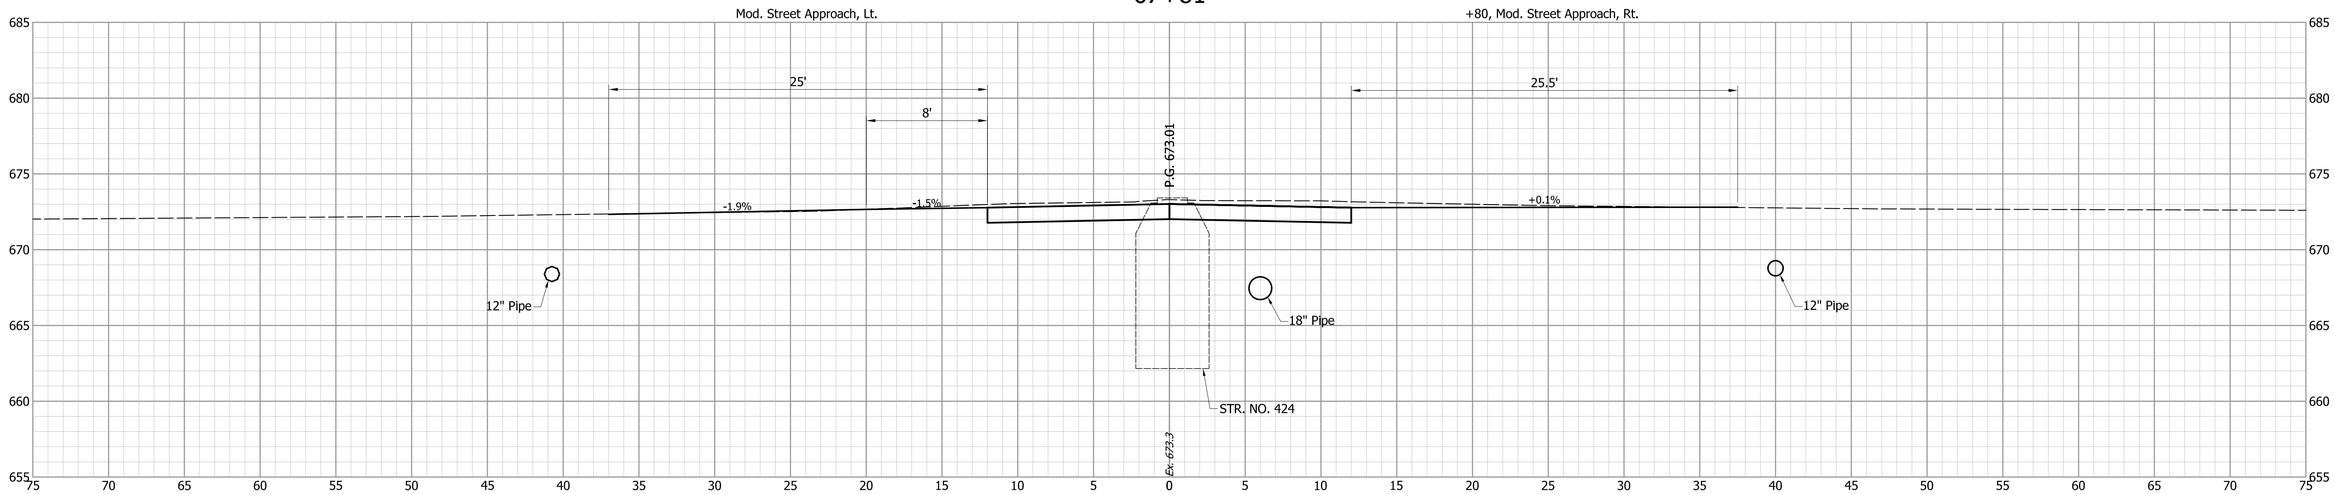

67+62

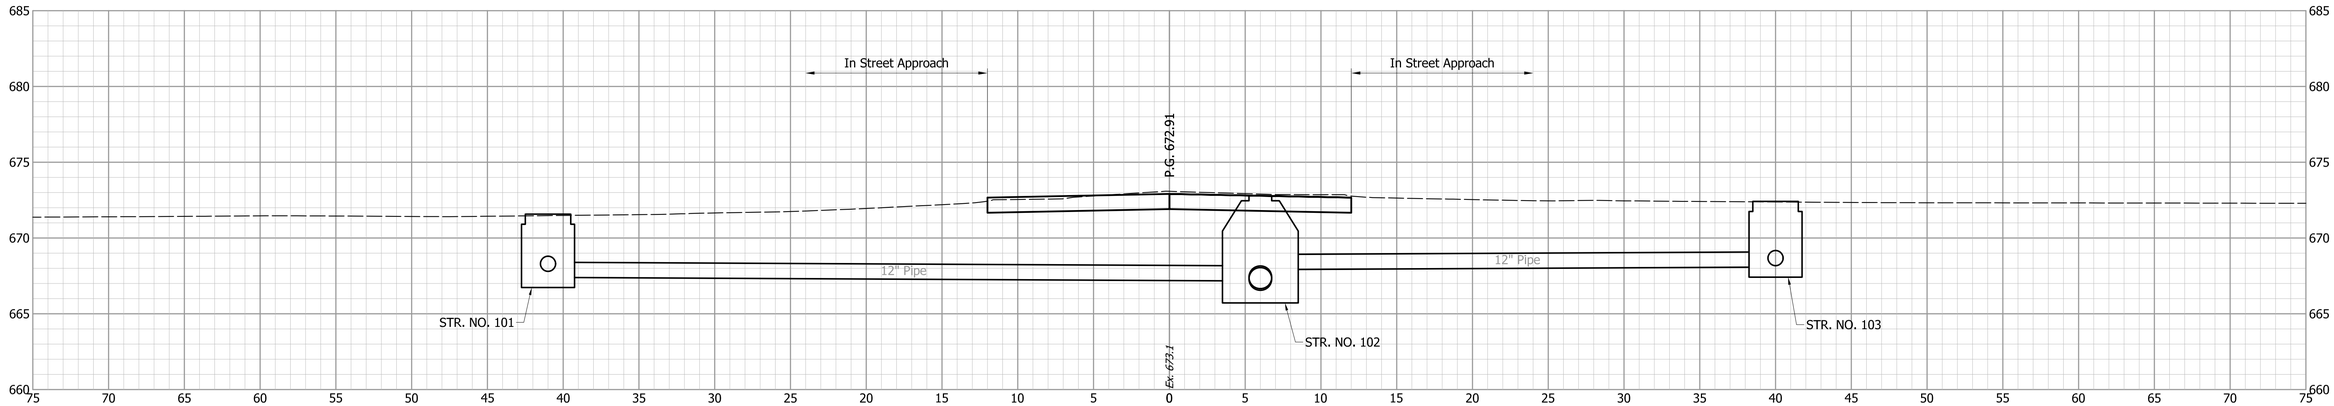


67+50

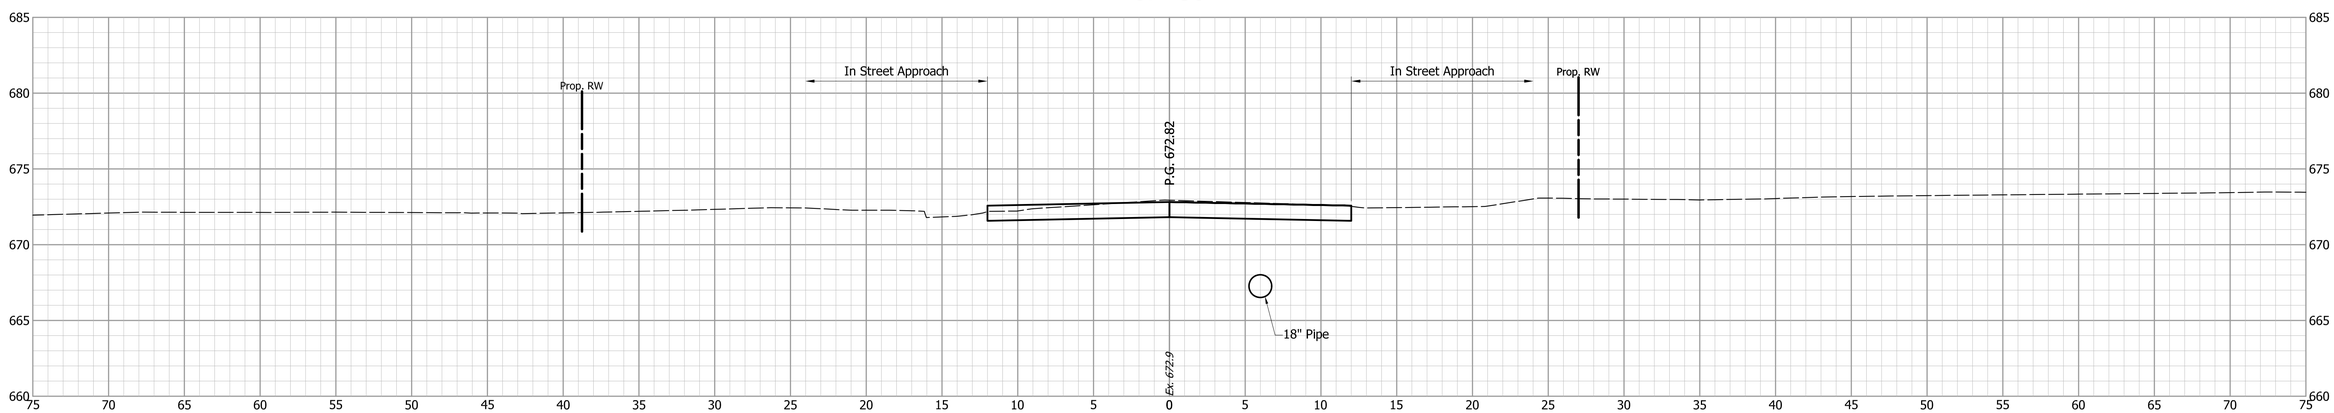


S:\2018Proj\2018-027 SR 252 Edinburgh 1700108\Production Drawings\17-Cross Sections\2018-027-Cross-Sections-01W.dwg, 3/16/2022 4:45:41 PM

		INDIANA DEPARTMENT OF TRANSPORTATION	HORIZONTAL SCALE: 1" = 5' / BRIDGE FILE:
			VERTICAL SCALE: 1" = 5' / DESIGNATION: 1700108
	DESIGNED: JGP / DRAWN: JGP	CROSS SECTIONS S.R. 252	SURVEY BOOK: / SHEETS: 192 of 260
	CHECKED: GRW / CHECKED: GRW		CONTRACT: R-40411 / PROJECT: 1700108


68+50

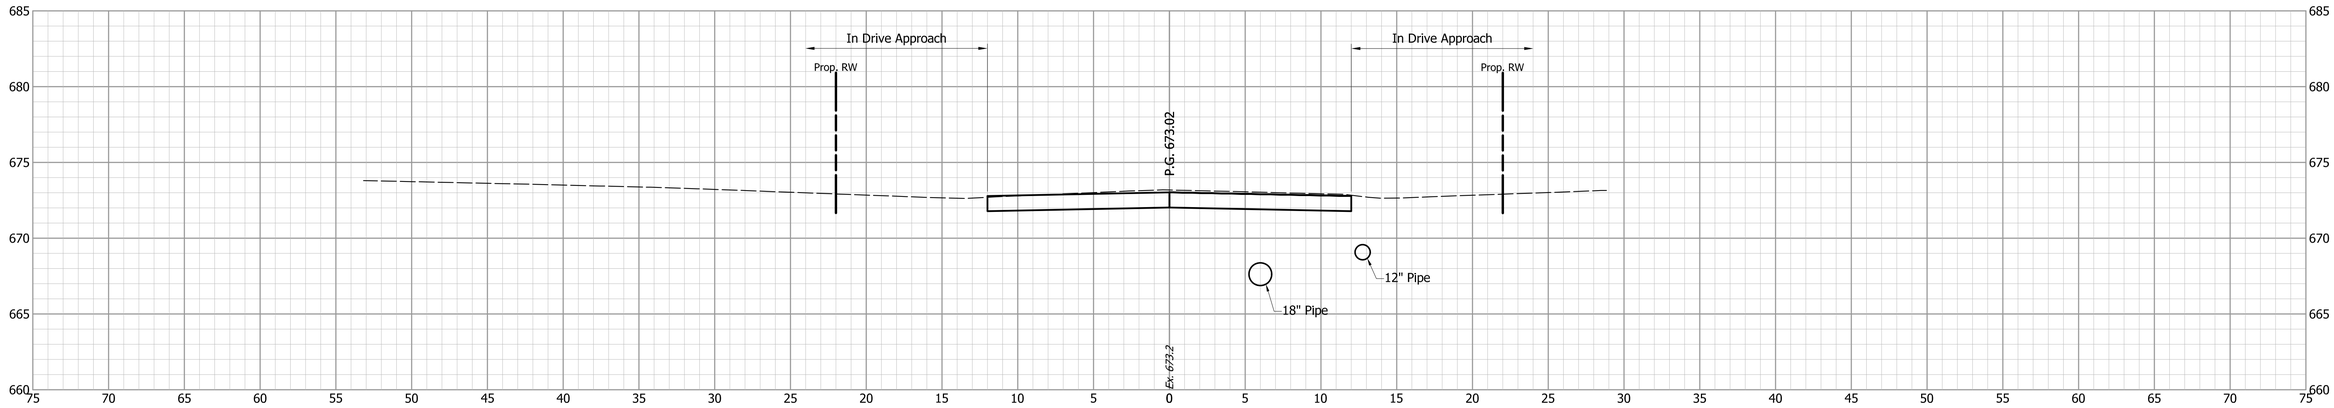

68+40

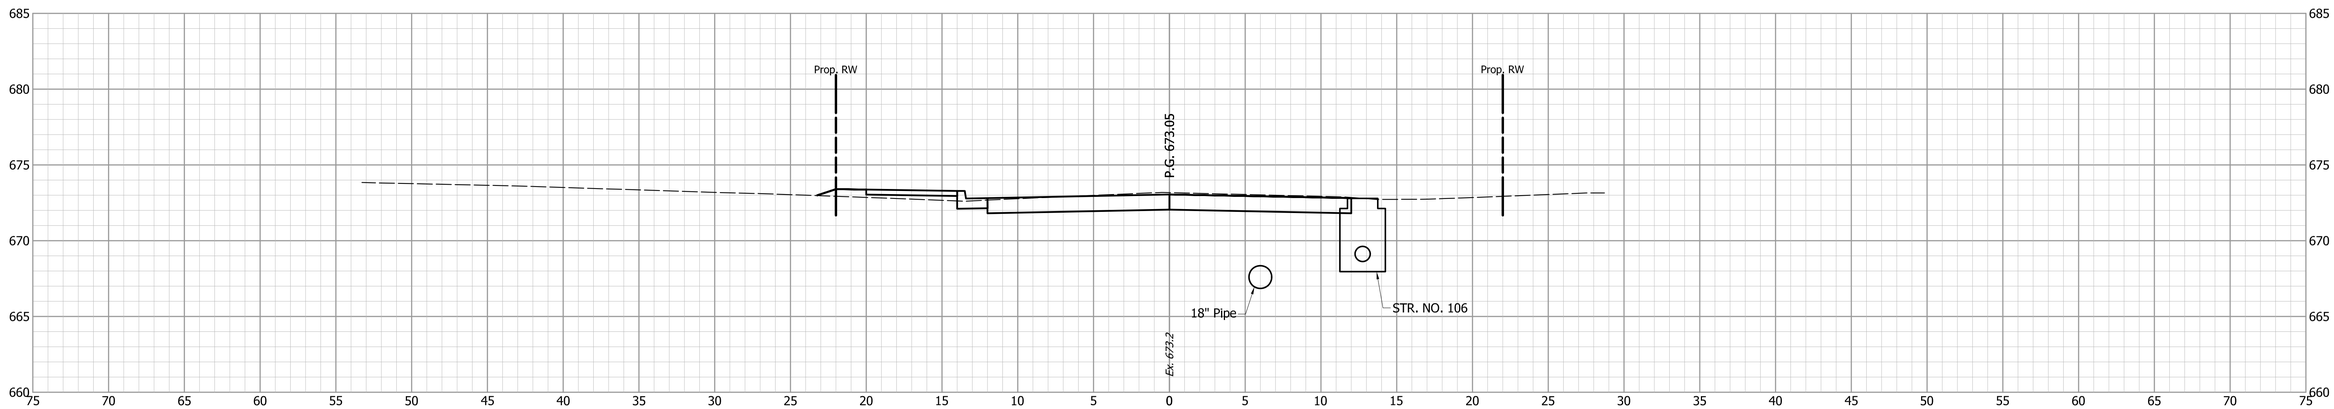

68+00

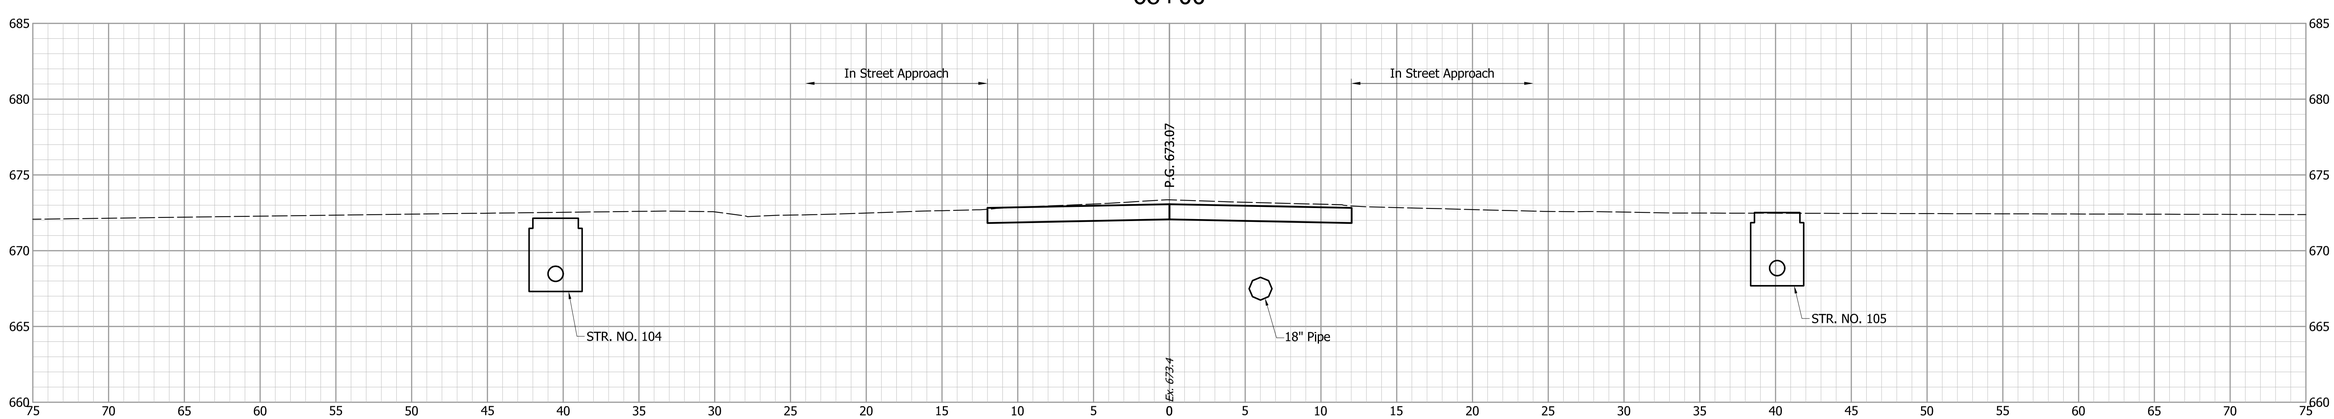

INDIANA
DEPARTMENT OF TRANSPORTATION


CROSS SECTIONS
S.R. 252

DESIGNED: JGP	DRAWN: JGP
CHECKED: GRW	CHECKED: GRW


HORIZONTAL SCALE	BRIDGE FILE
1" = 5'	
VERTICAL SCALE	DESIGNATION
1" = 5'	1700108
SURVEY BOOK	SHEETS
	193 of 260
CONTRACT	PROJECT
R-40411	1700108

S:\2018Proj\2018-027 SR 252 Edinburgh 1700108\Production Drawings\17-Cross Sections\2018-027-Cross-Sections-01W.dwg, 3/16/2022 4:45:51 PM


69+00

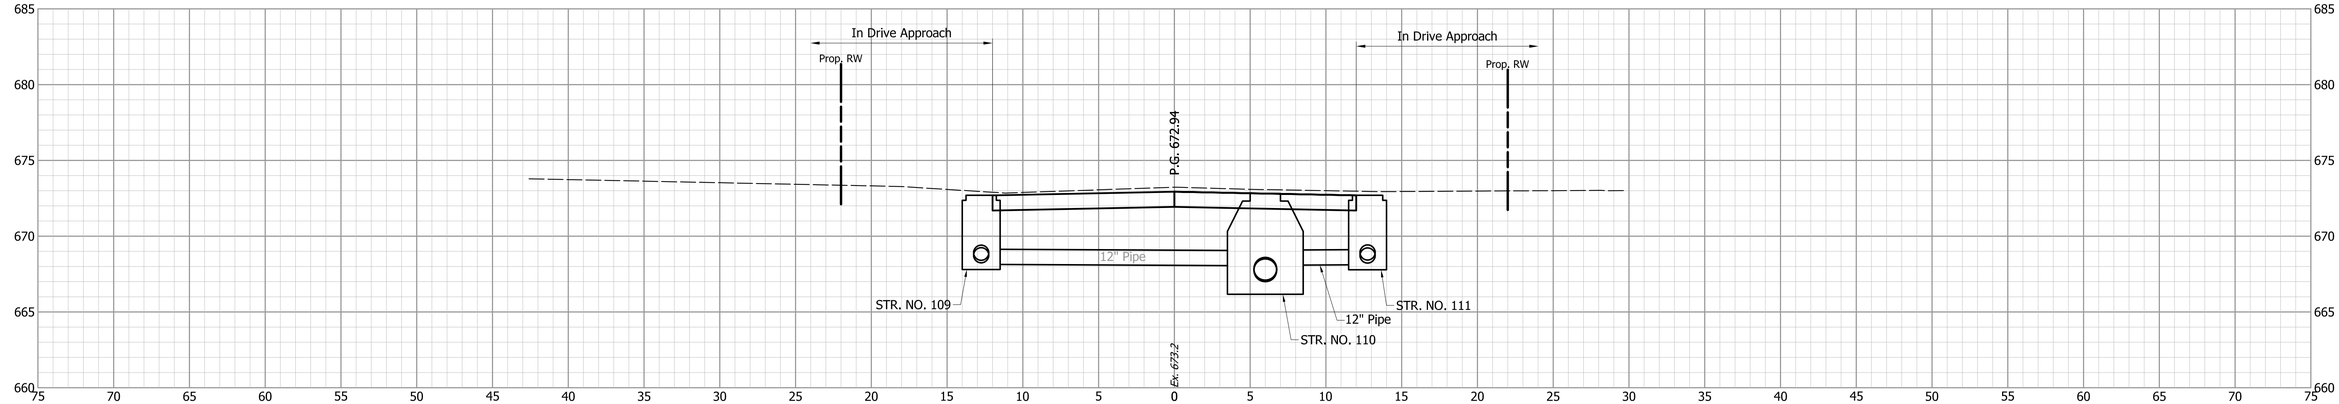

68+73

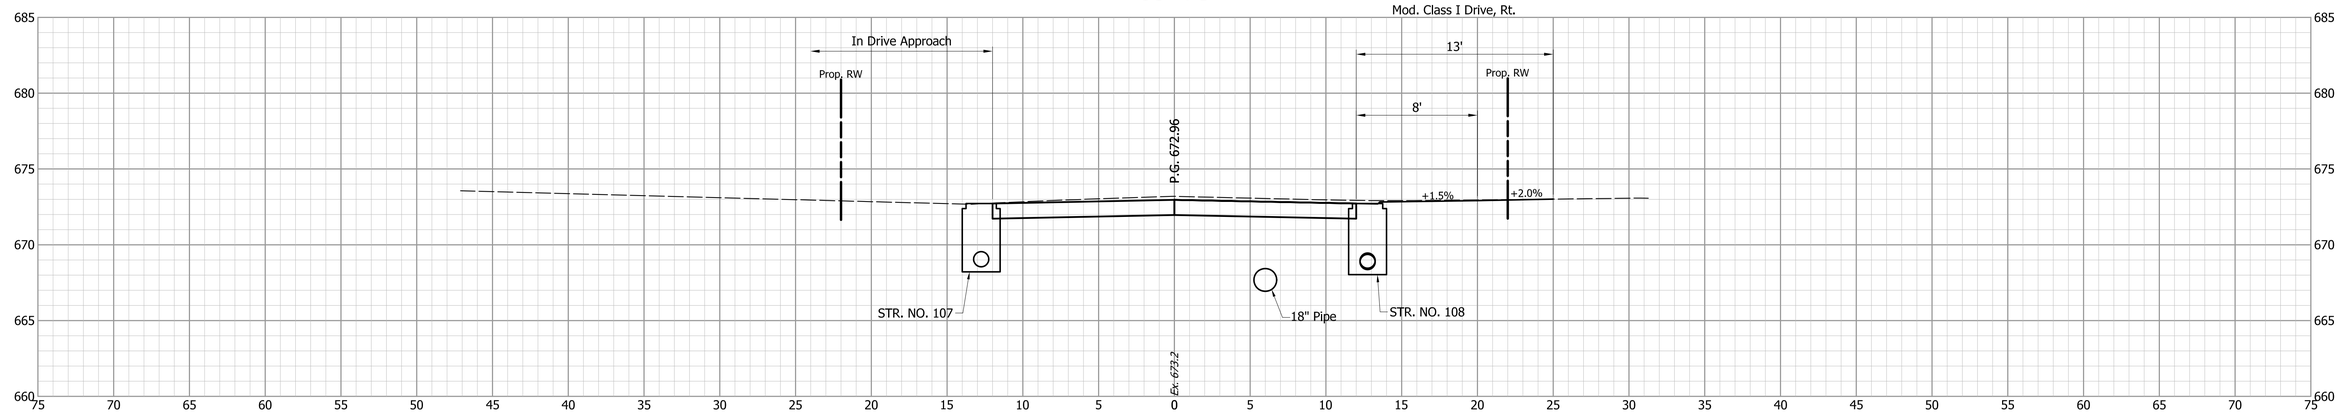

68+72

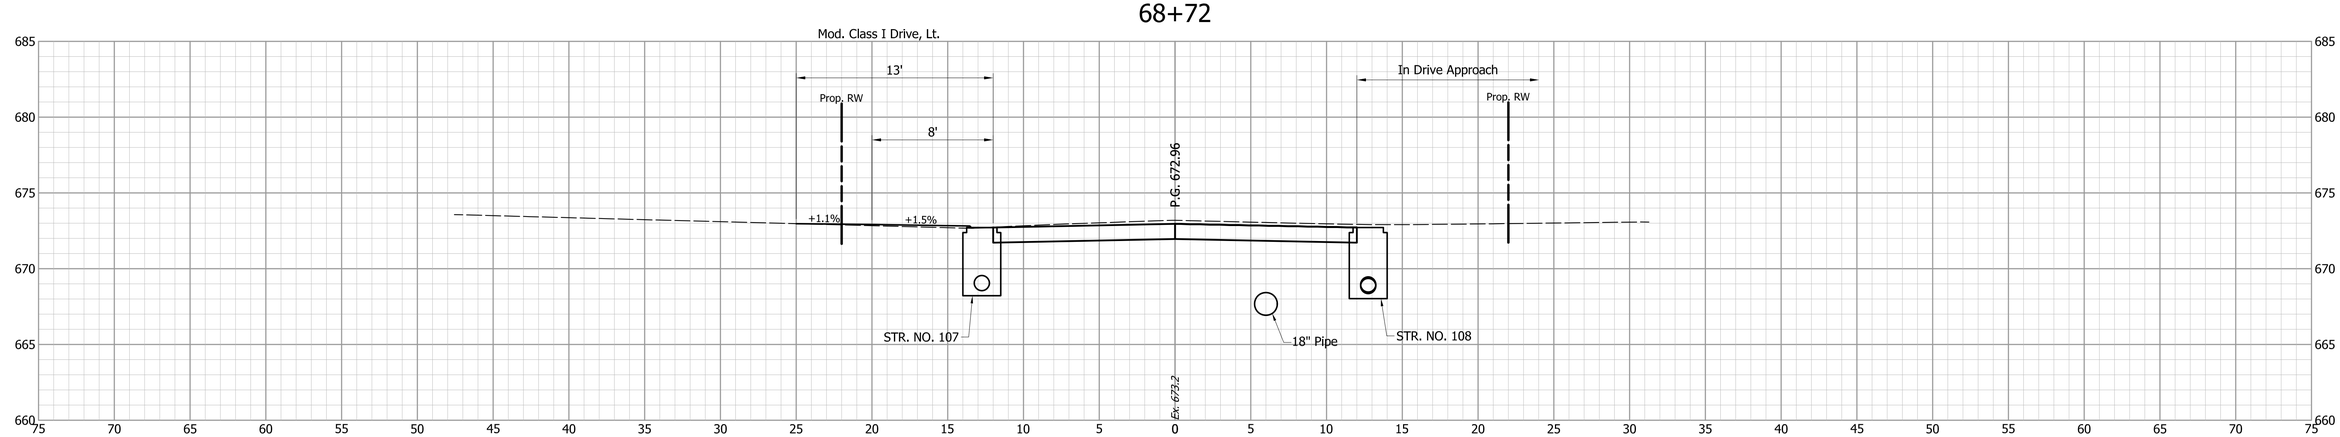

INDIANA
DEPARTMENT OF TRANSPORTATION


CROSS SECTIONS
S.R. 252

DESIGNED: JGP	DRAWN: JGP
CHECKED: GRW	CHECKED: GRW


HORIZONTAL SCALE	BRIDGE FILE
1" = 5'	
VERTICAL SCALE	DESIGNATION
1" = 5'	1700108
SURVEY BOOK	SHEETS
	194 of 260
CONTRACT	PROJECT
R-40411	1700108

S:\2018Proj\2018-027 SR 252 Edinburgh 1700108\Production Drawings\17-Cross Sections\2018-027-Cross-Sections-01W.dwg, 3/16/2022 4:46:01 PM


69+12

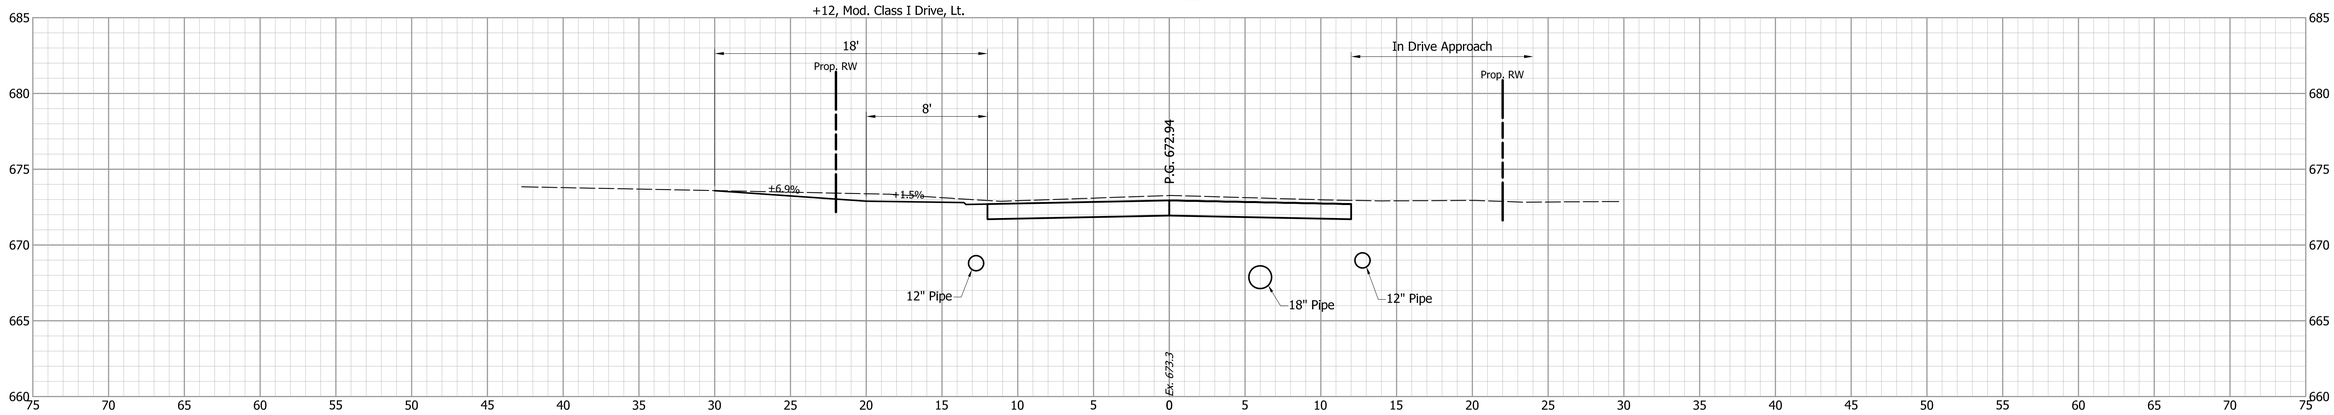

69+25

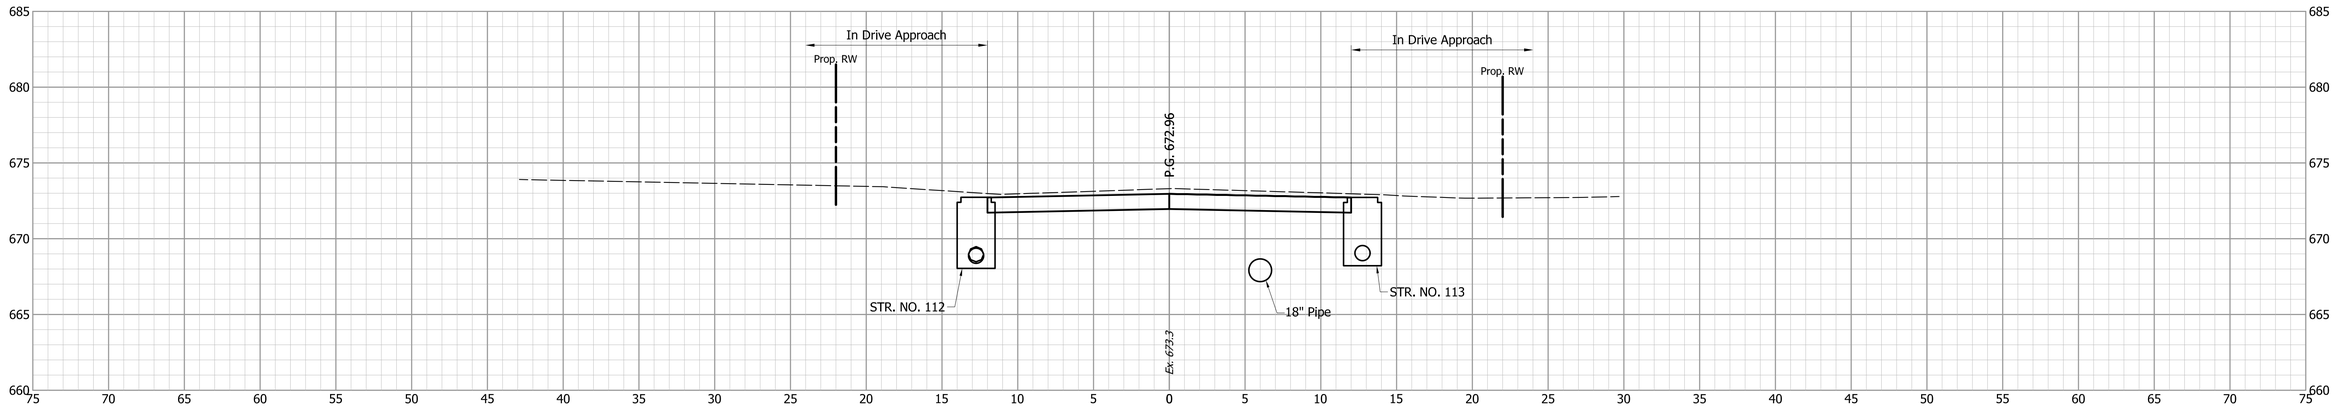

69+10

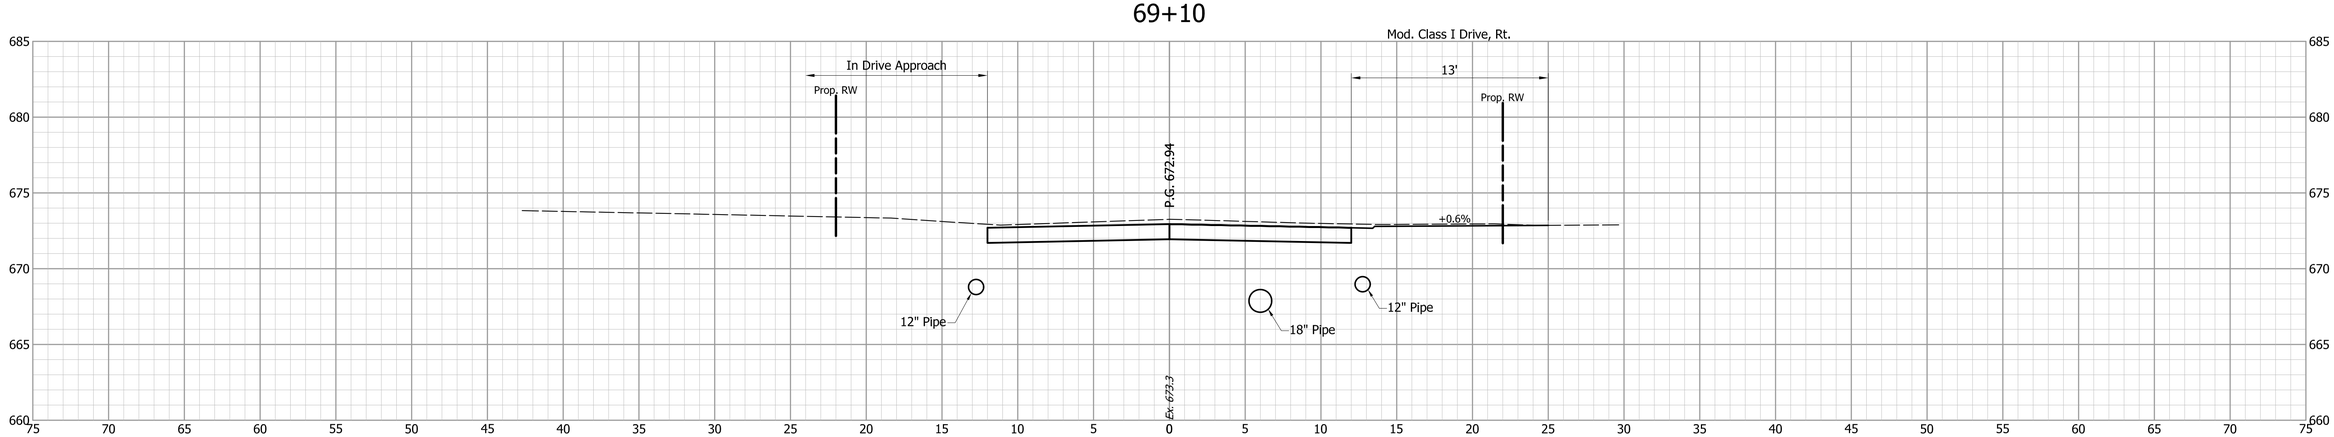


			INDIANA DEPARTMENT OF TRANSPORTATION
DESIGNED: JGP	DRAWN: JGP		CROSS SECTIONS S.R. 252
CHECKED: GRW	CHECKED: GRW		


HORIZONTAL SCALE	BRIDGE FILE
1" = 5'	
VERTICAL SCALE	DESIGNATION
1" = 5'	1700108
SURVEY BOOK	SHEETS
	195 of 260
CONTRACT	PROJECT
R-40411	1700108

S:\2018Proj\2018-027 SR 252 Edinburgh 1700108\Production Drawings\17-Cross Sections\2018-027-Cross-Sections-01W.dwg, 3/16/2022 4:46:11 PM


69+74

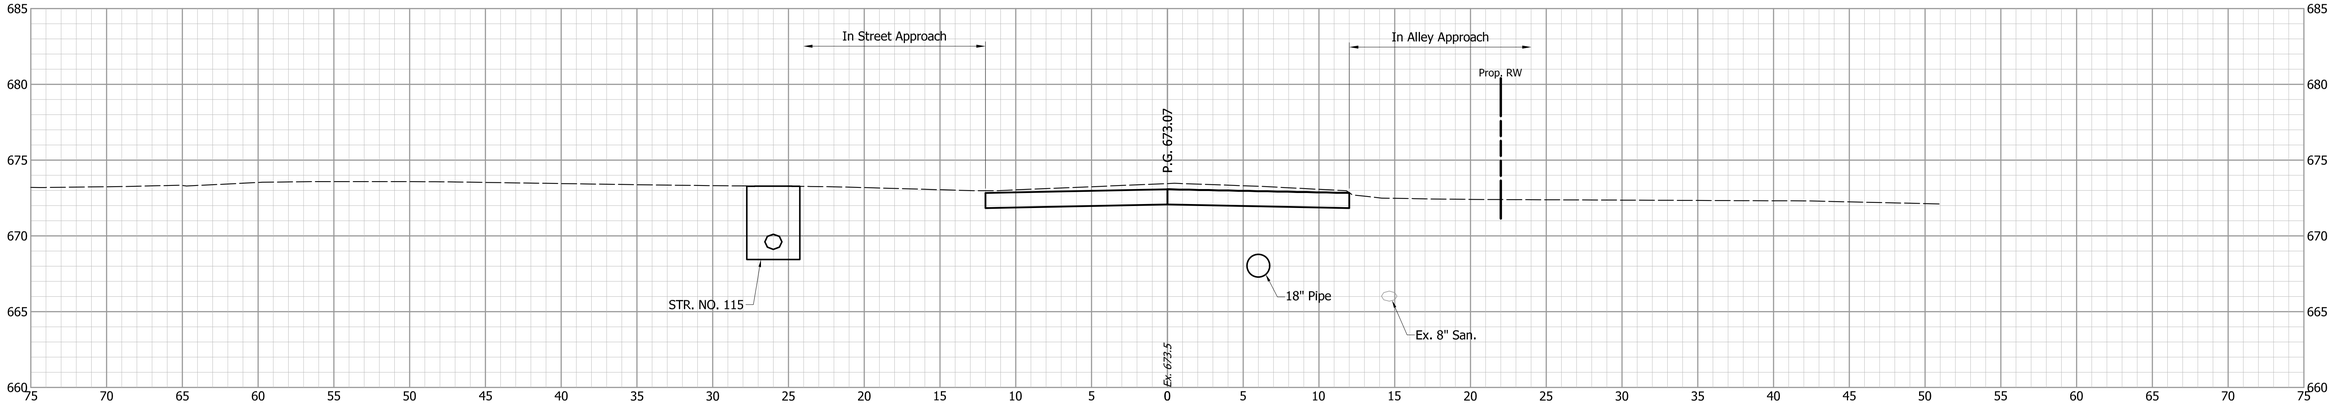

69+50

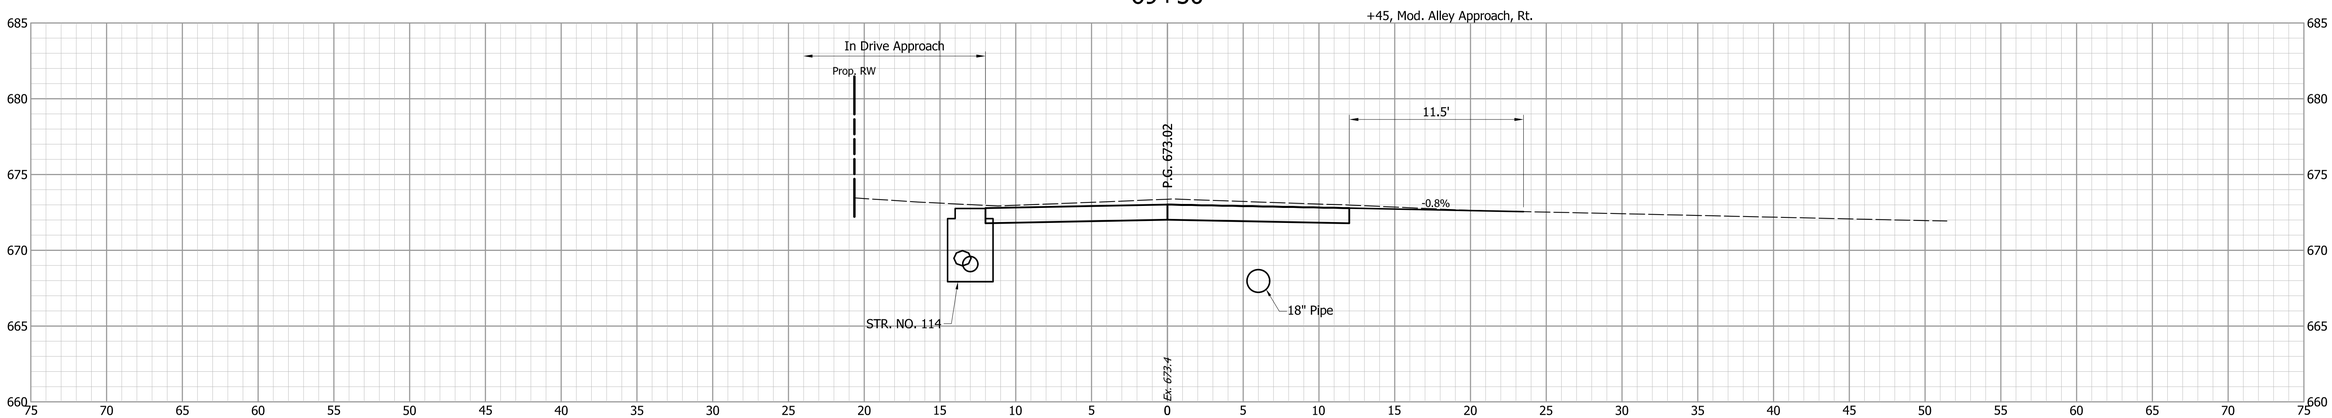

69+43

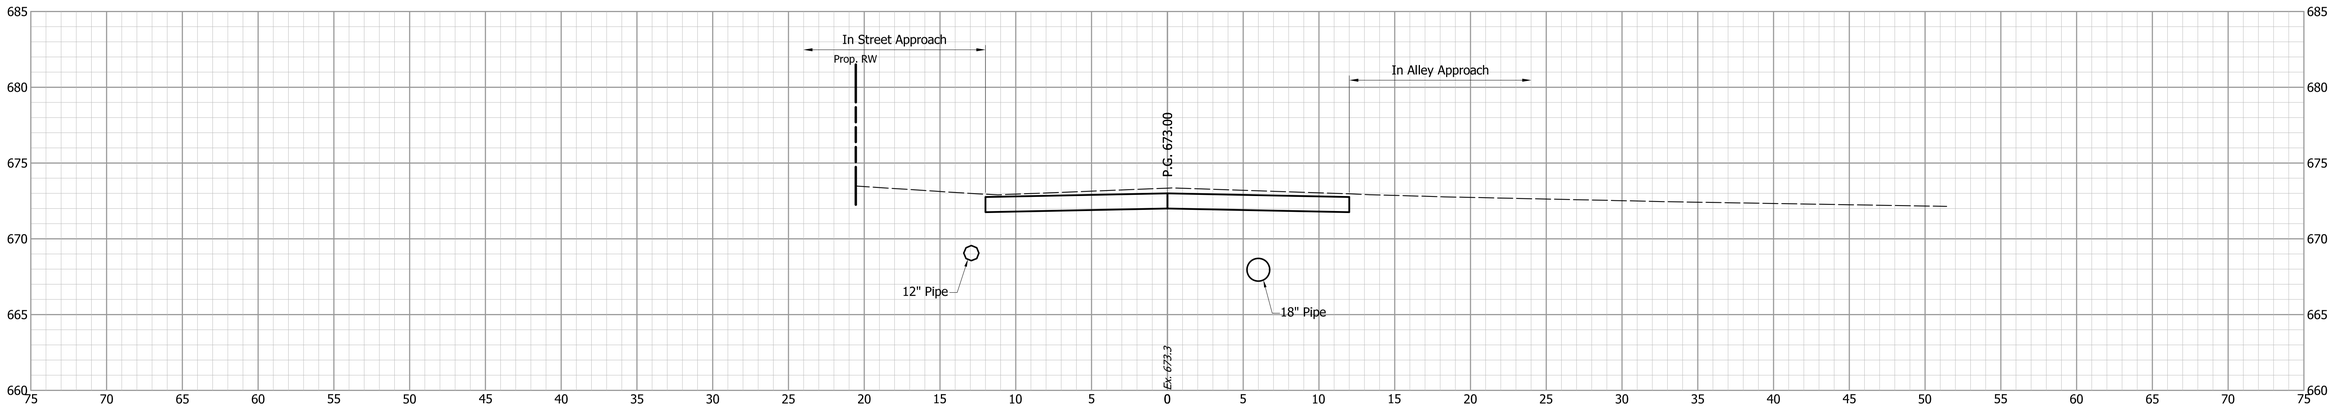

DESIGNED: JGP | DRAWN: JGP | CHECKED: GRW | CHECKED: GRW

INDIANA
DEPARTMENT OF TRANSPORTATION


CROSS SECTIONS
S.R. 252

HORIZONTAL SCALE	BRIDGE FILE
1" = 5'	
VERTICAL SCALE	DESIGNATION
1" = 5'	1700108


SURVEY BOOK	SHEETS		
	196	of	260
CONTRACT	PROJECT		
R-40411	1700108		

S:\2018Proj\2018-027 SR 252 Edinburgh 1700108\Production Drawings\17-Cross Sections\2018-027-Cross-Sections-01W.dwg, 3/16/2022 4:46:21 PM


70+04

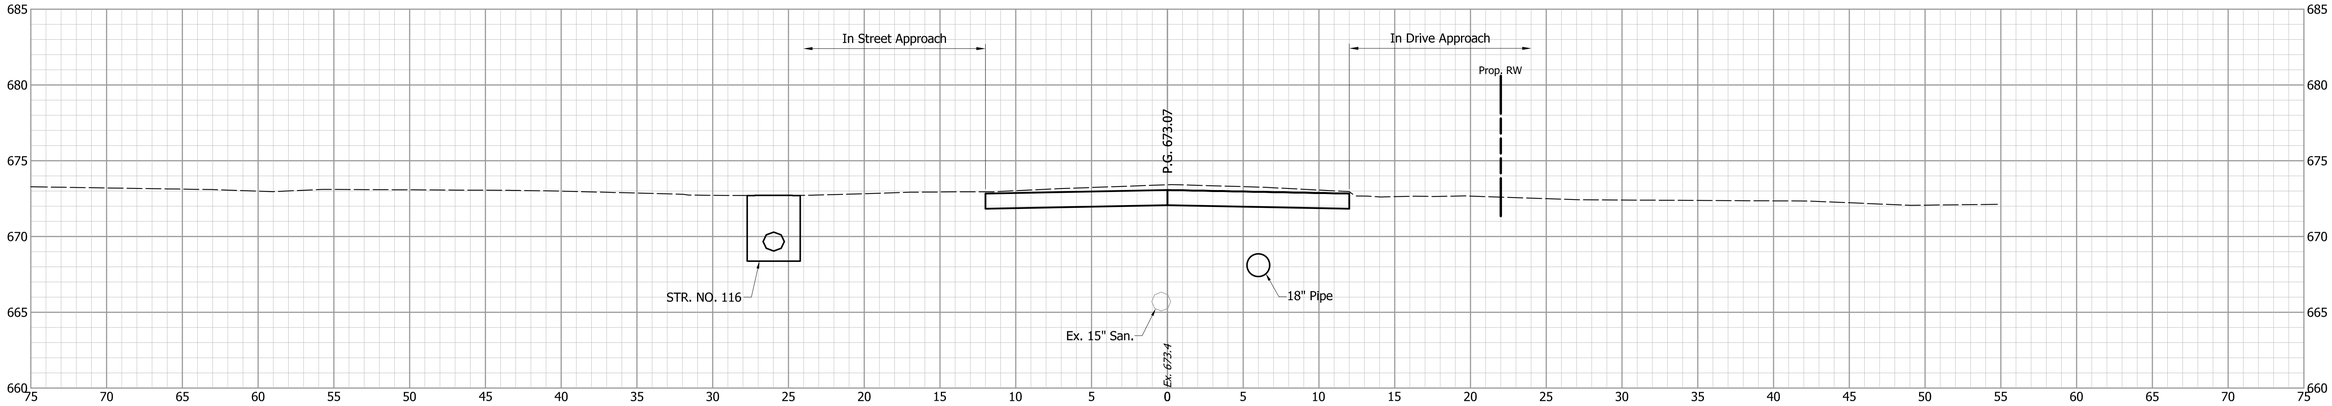

70+00

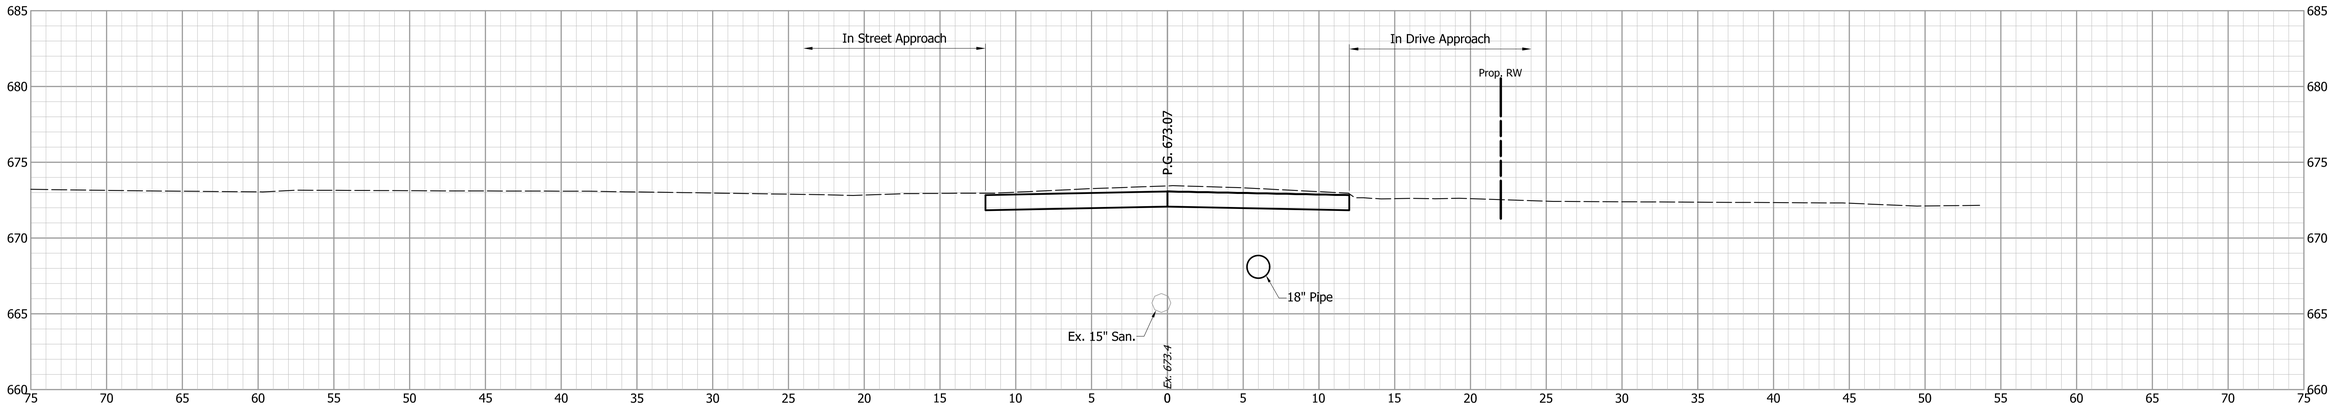


69+89

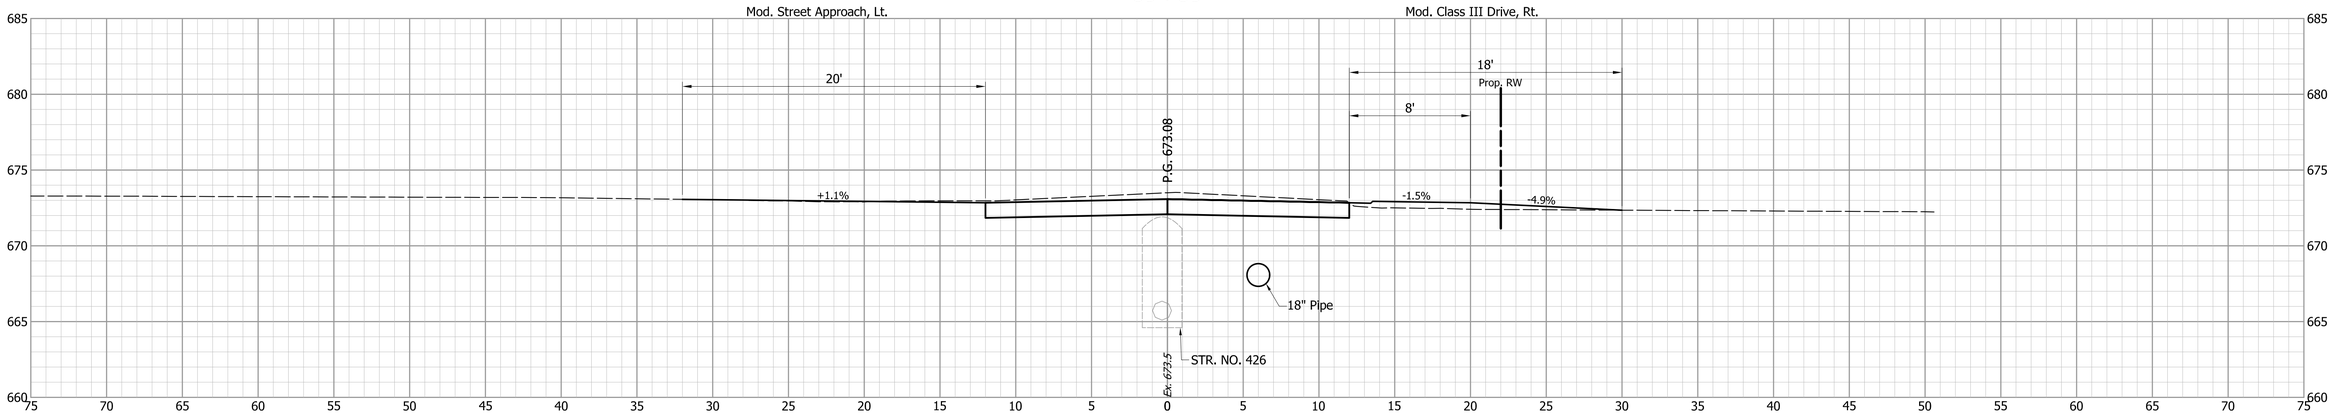


DESIGNED: JGP	DRAWN: JGP	INDIANA DEPARTMENT OF TRANSPORTATION	HORIZONTAL SCALE: 1" = 5' / BRIDGE FILE:
CHECKED: GRW	CHECKED: GRW	CROSS SECTIONS S.R. 252	VERTICAL SCALE: 1" = 5' / DESIGNATION: 1700108
			SURVEY BOOK / SHEETS: 197 of 260
			CONTRACT: R-40411 / PROJECT: 1700108

S:\2018Proj\2018-027 SR 252 Edinburgh 1700108\Production Drawings\17-Cross Sections\2018-027-Cross-Sections-01W.dwg, 3/16/2022 4:46:31 PM


70+41

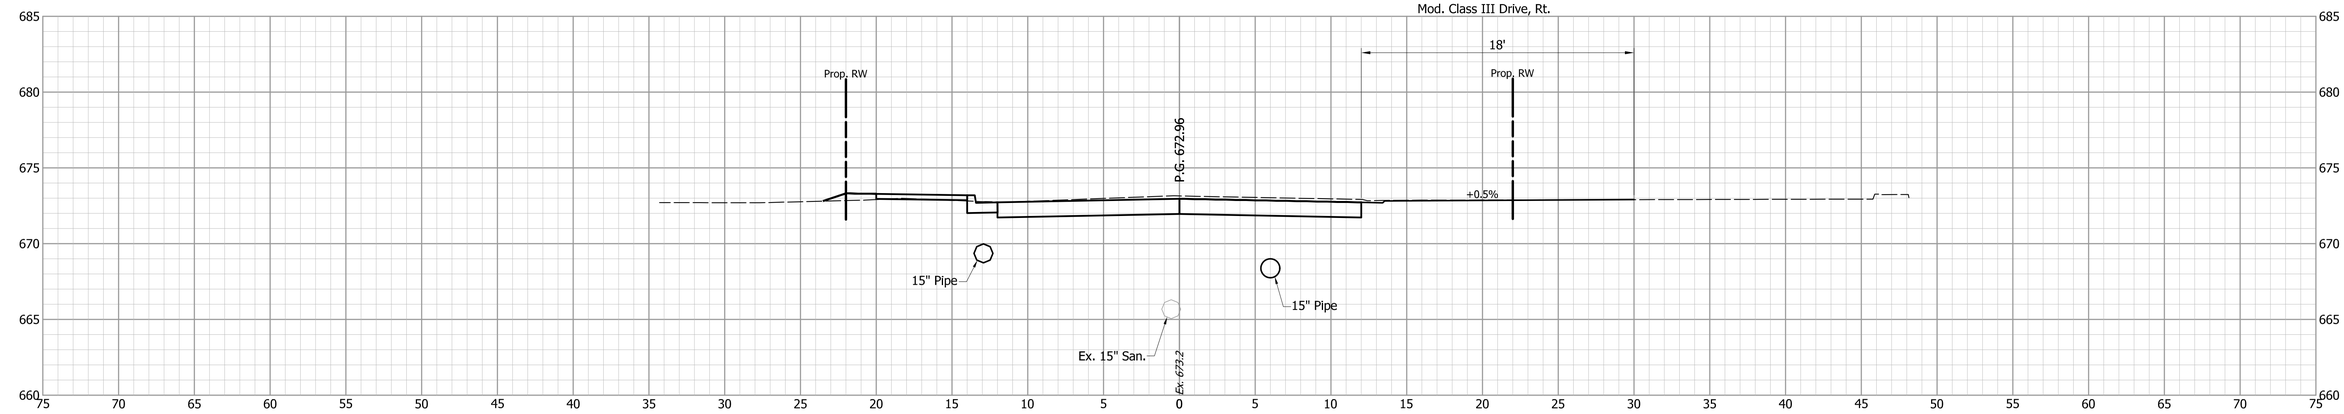

70+30

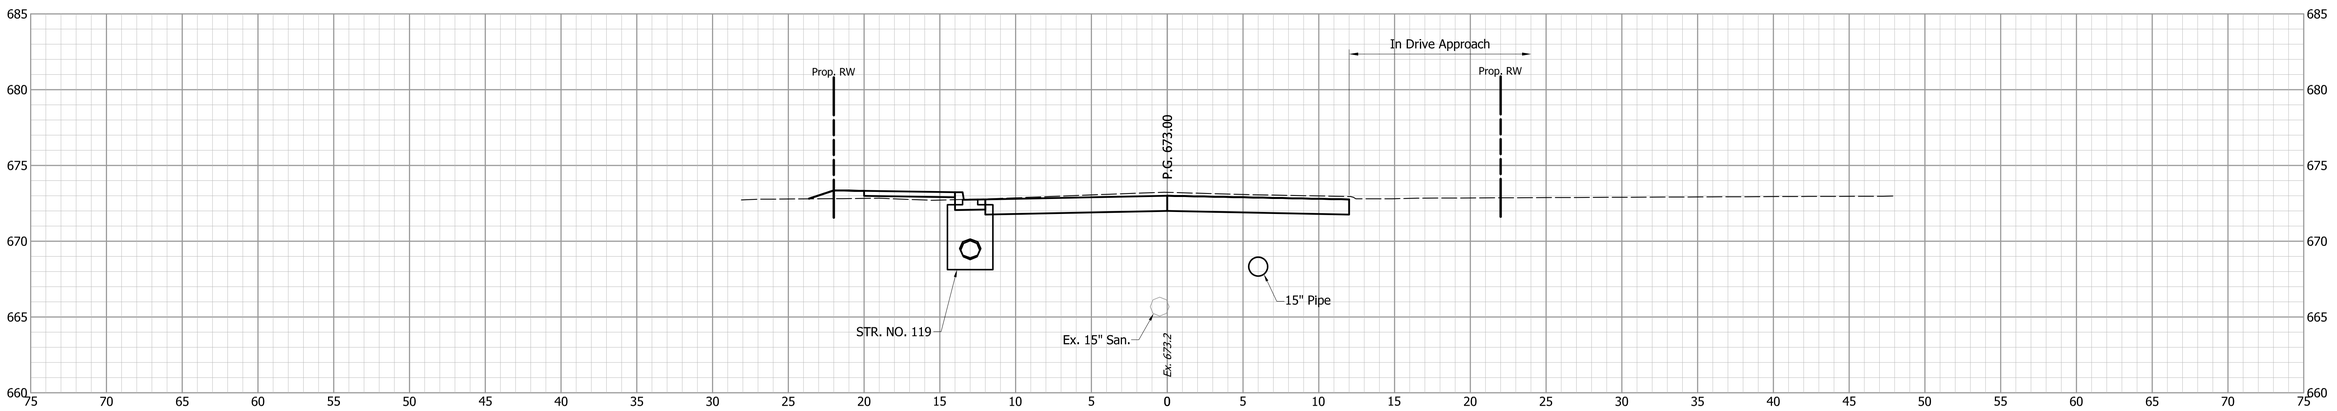


70+20

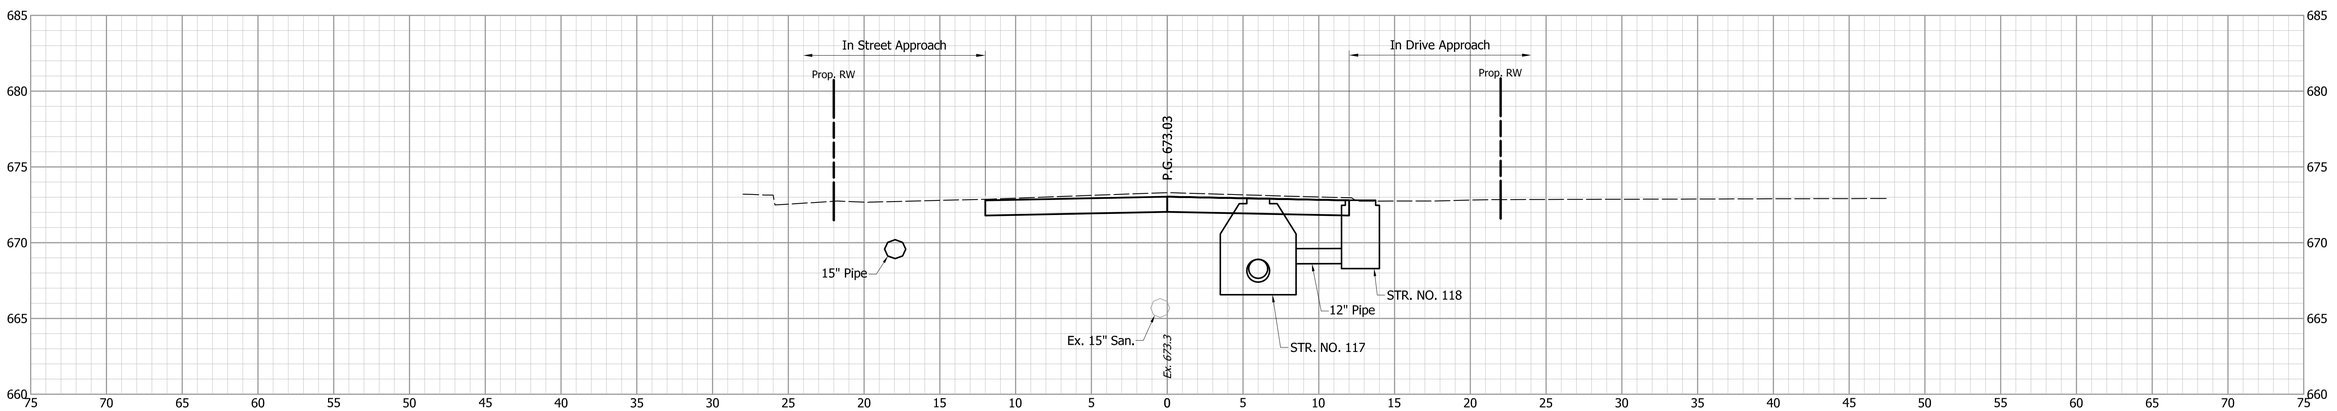


DESIGNED: JGP	DRAWN: JGP	INDIANA DEPARTMENT OF TRANSPORTATION	HORIZONTAL SCALE: 1" = 5' / BRIDGE FILE:
CHECKED: GRW	CHECKED: GRW	CROSS SECTIONS S.R. 252	VERTICAL SCALE: 1" = 5' / DESIGNATION: 1700108
			SURVEY BOOK: / SHEETS: 198 of 260
			CONTRACT: R-40411 / PROJECT: 1700108

S:\2018Proj\2018-027 SR 252 Edinburgh 1700108\Production Drawings\17-Cross Sections\2018-027-Cross-Sections-01W.dwg, 3/16/2022 4:46:41 PM


70+70

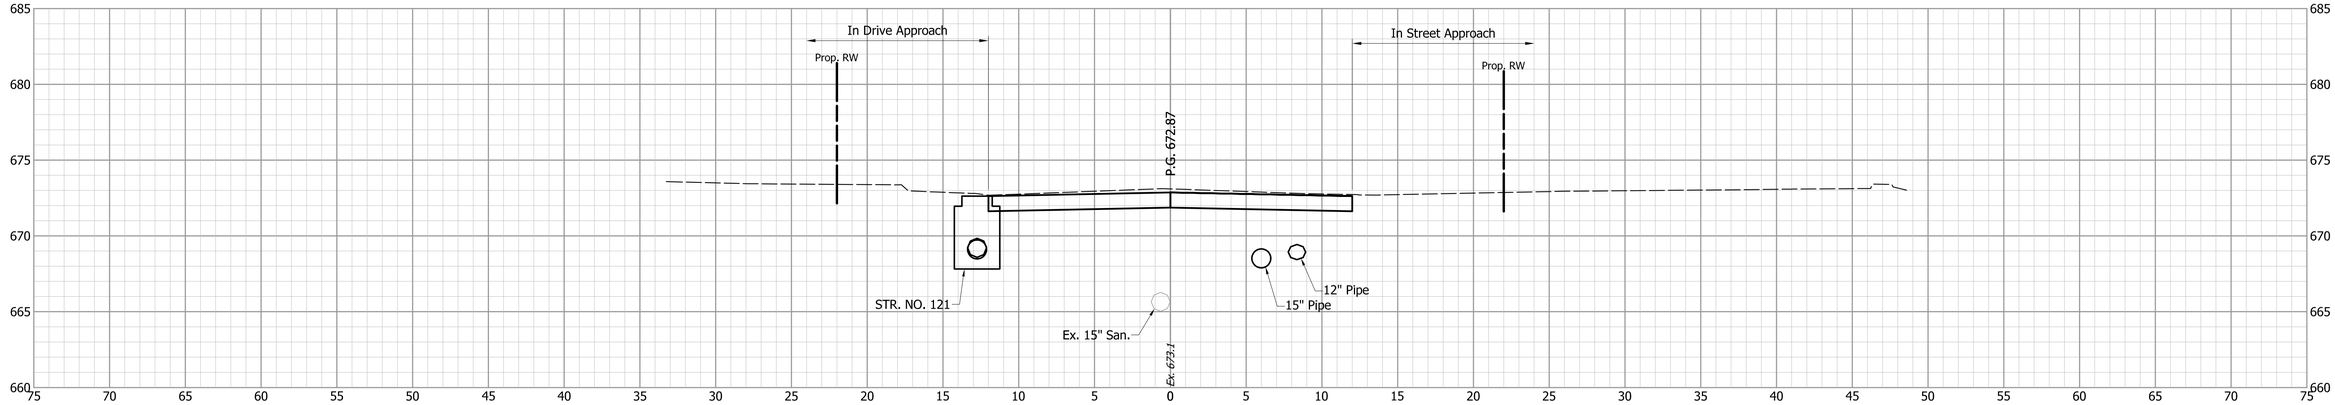

70+62

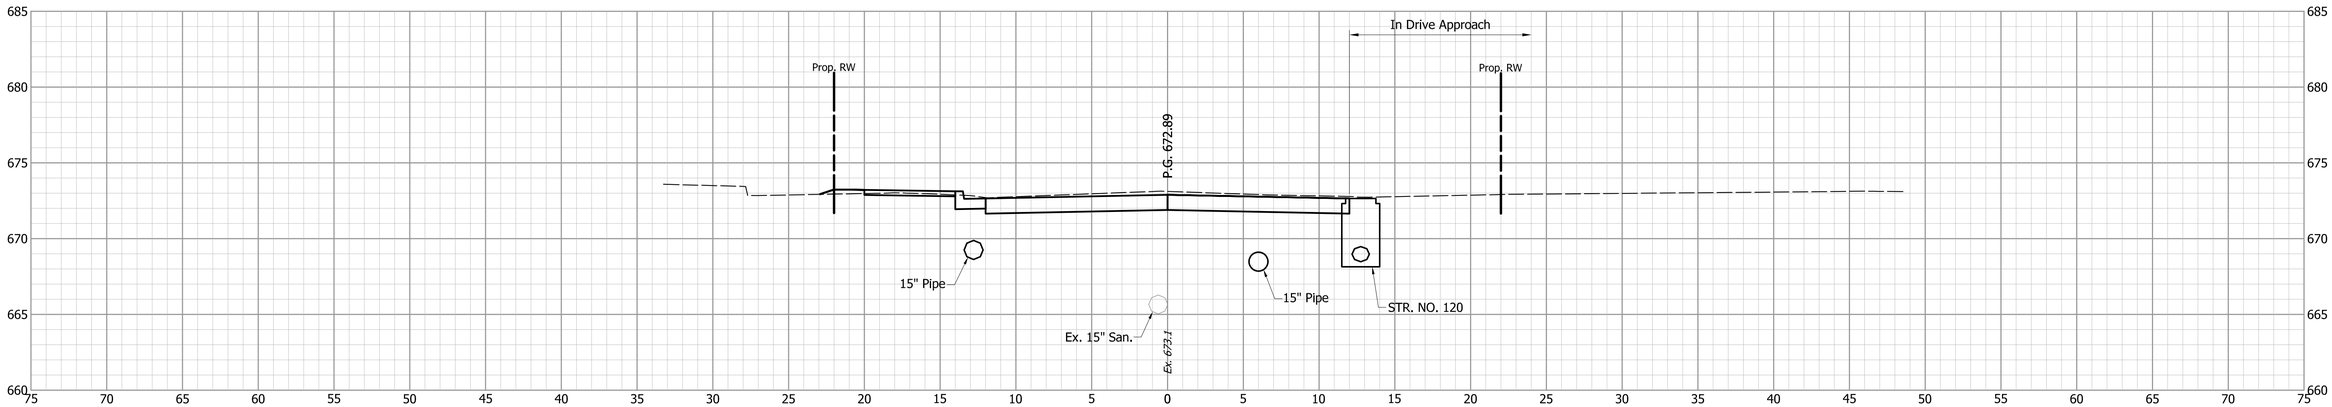

70+50

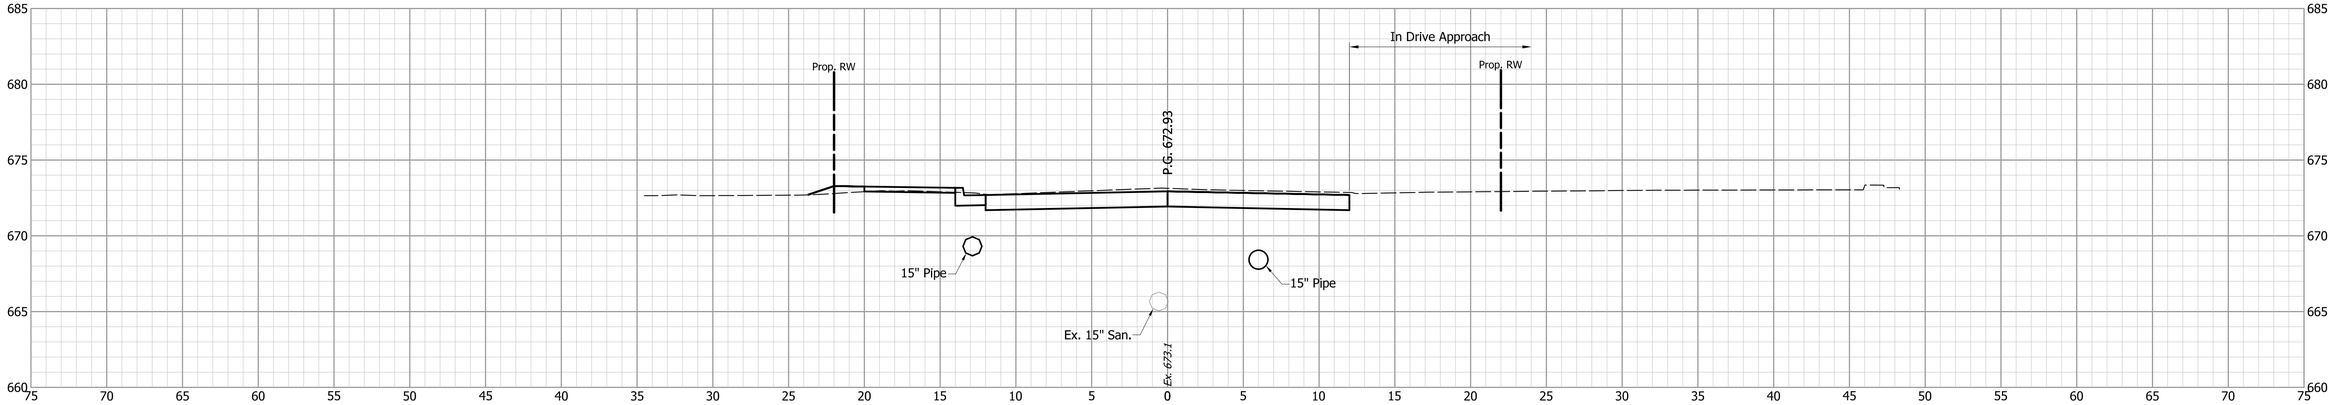

INDIANA
DEPARTMENT OF TRANSPORTATION


CROSS SECTIONS
S.R. 252

DESIGNED: JGP | DRAWN: JGP
CHECKED: GRW | CHECKED: GRW


HORIZONTAL SCALE	BRIDGE FILE
1" = 5'	
VERTICAL SCALE	DESIGNATION
1" = 5'	1700108
SURVEY BOOK	SHEETS
	199 of 260
CONTRACT	PROJECT
R-40411	1700108

S:\2018Proj\2018-027 SR 252 Edinburgh 1700108\Production Drawings\17-Cross Sections\2018-027-Cross-Sections-01W.dwg, 3/16/2022 4:46:51 PM


71+00

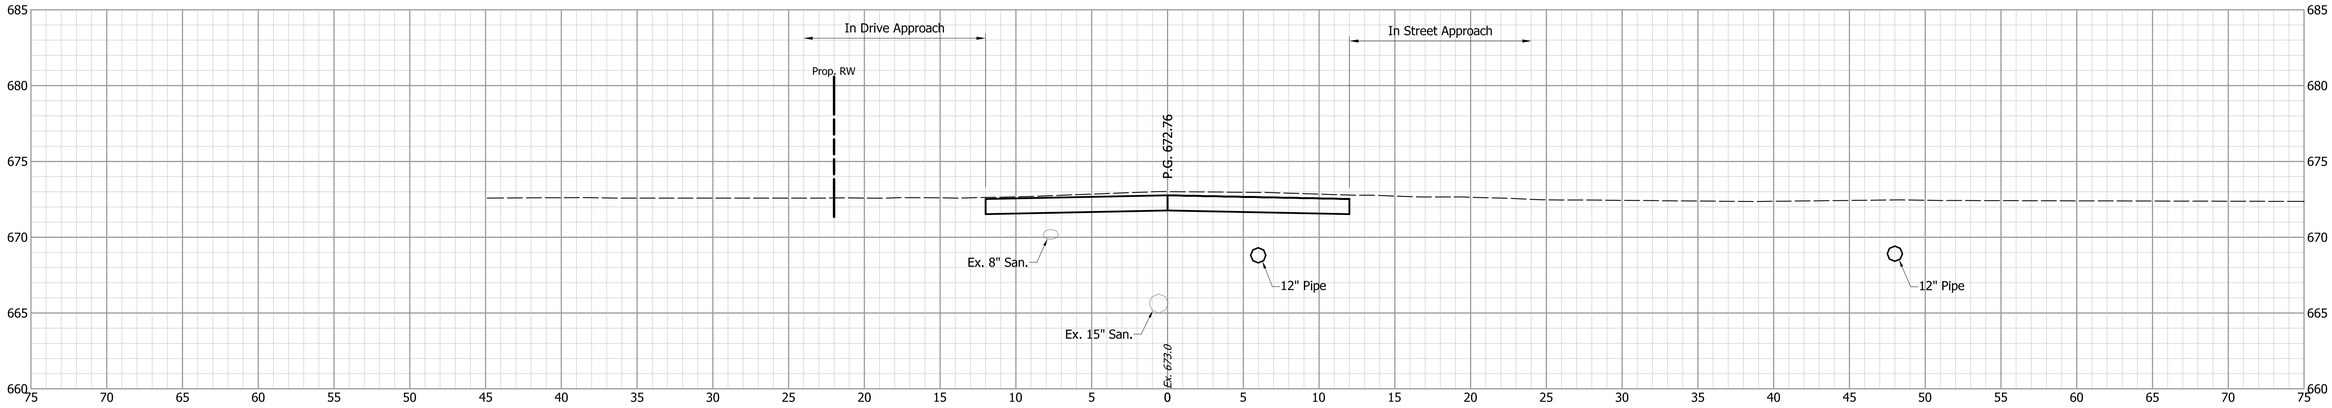

70+94

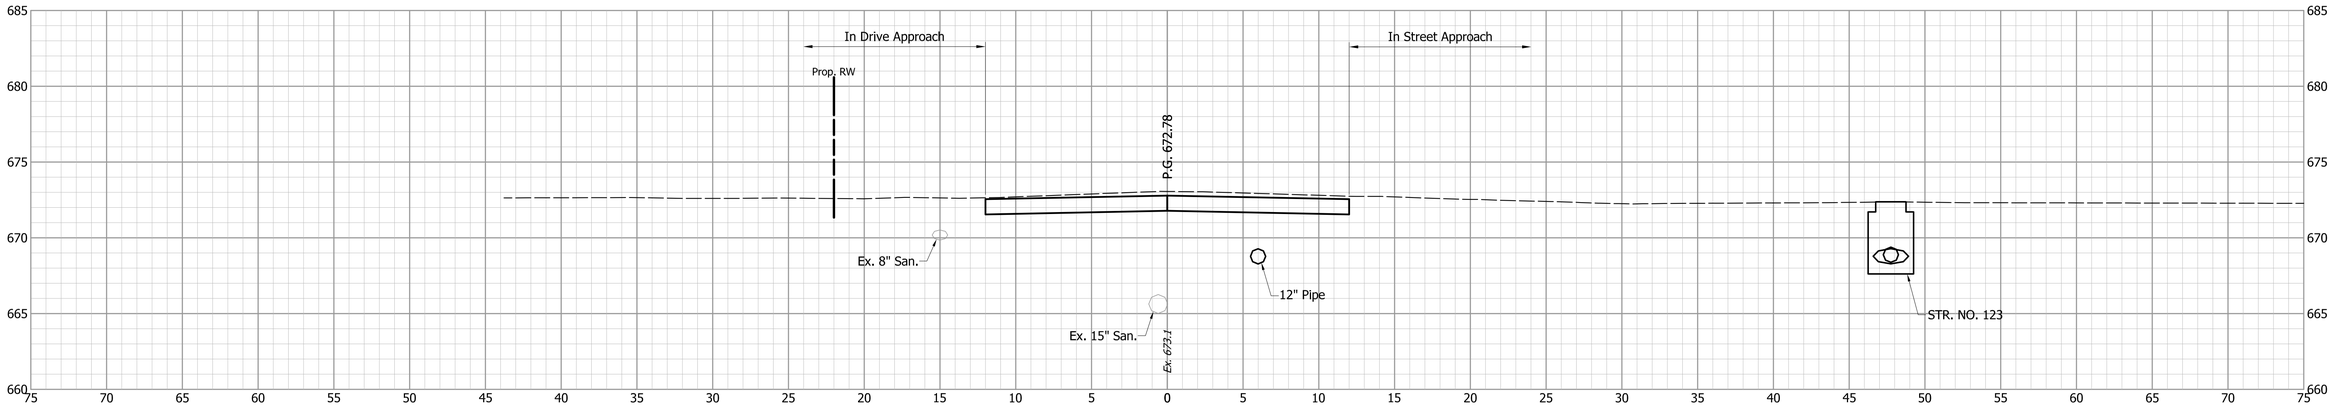

70+74

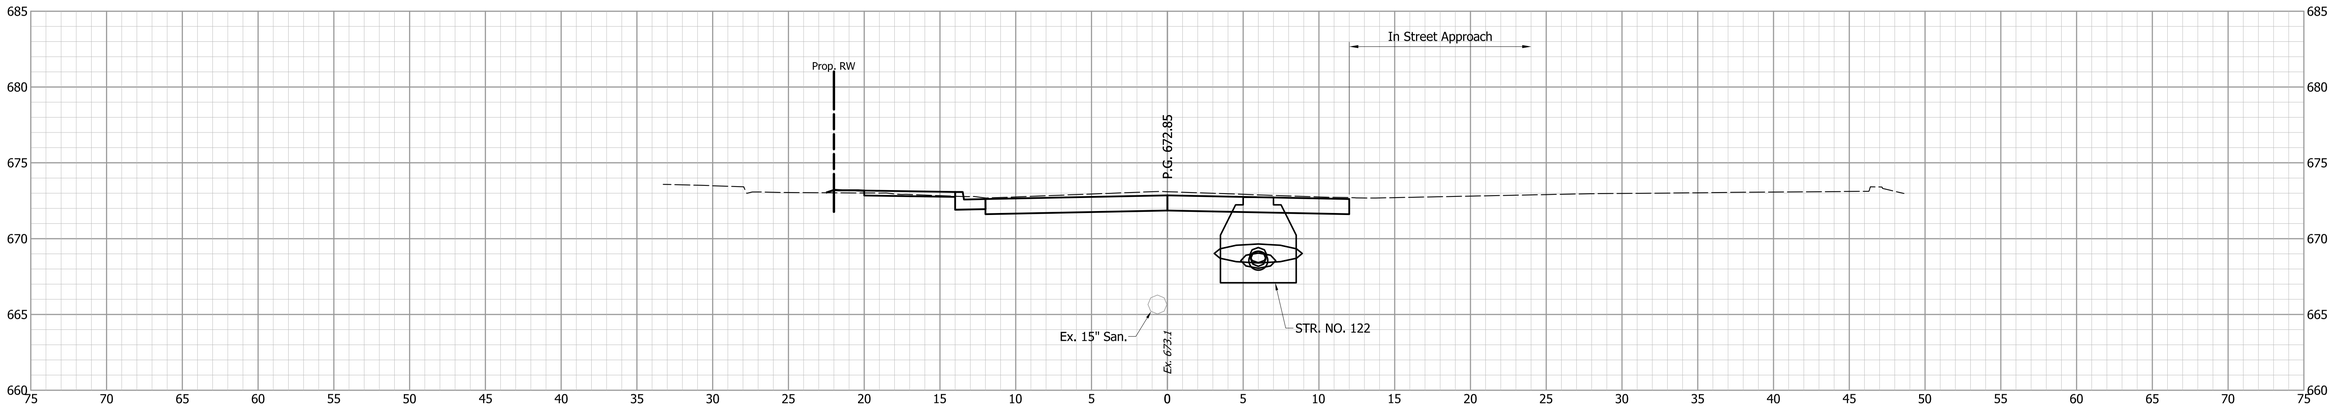

INDIANA
DEPARTMENT OF TRANSPORTATION


CROSS SECTIONS
S.R. 252

DESIGNED: JGP | DRAWN: JGP
CHECKED: GRW | CHECKED: GRW


HORIZONTAL SCALE	BRIDGE FILE
1" = 5'	
VERTICAL SCALE	DESIGNATION
1" = 5'	1700108
SURVEY BOOK	SHEETS
	200 of 260
CONTRACT	PROJECT
R-40411	1700108

S:\2018Proj\2018-027 SR 252 Edinburgh 1700108\Production Drawings\17-Cross Sections\2018-027-Cross-Sections-01W.dwg, 3/16/2022 4:47:01 PM


71+33

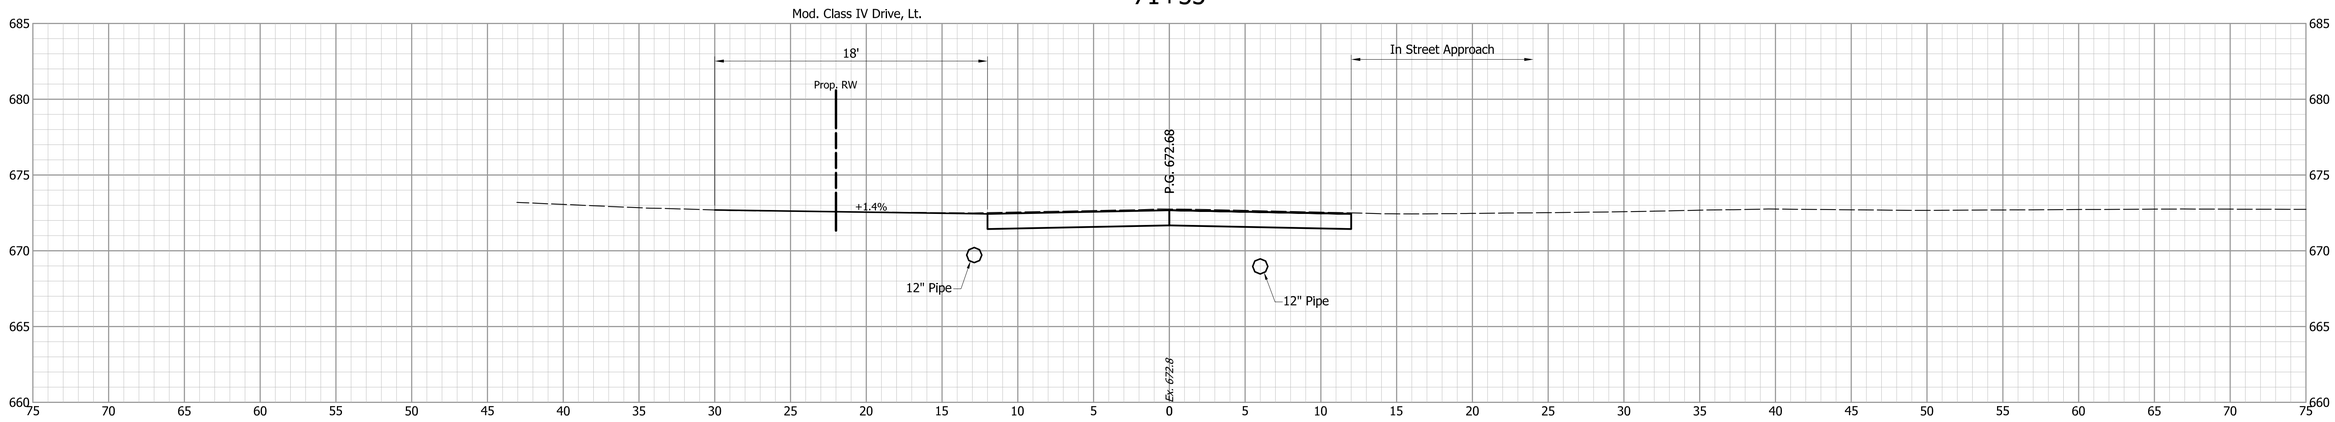

71+12

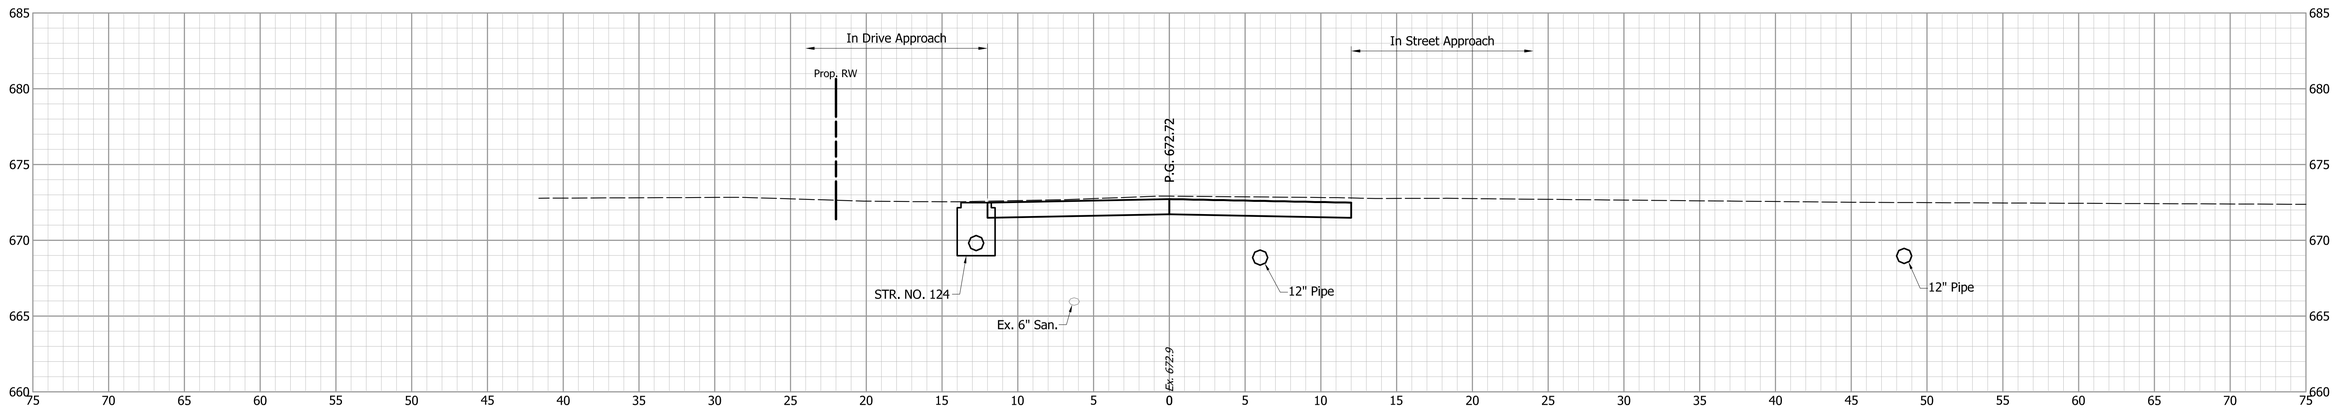


71+09

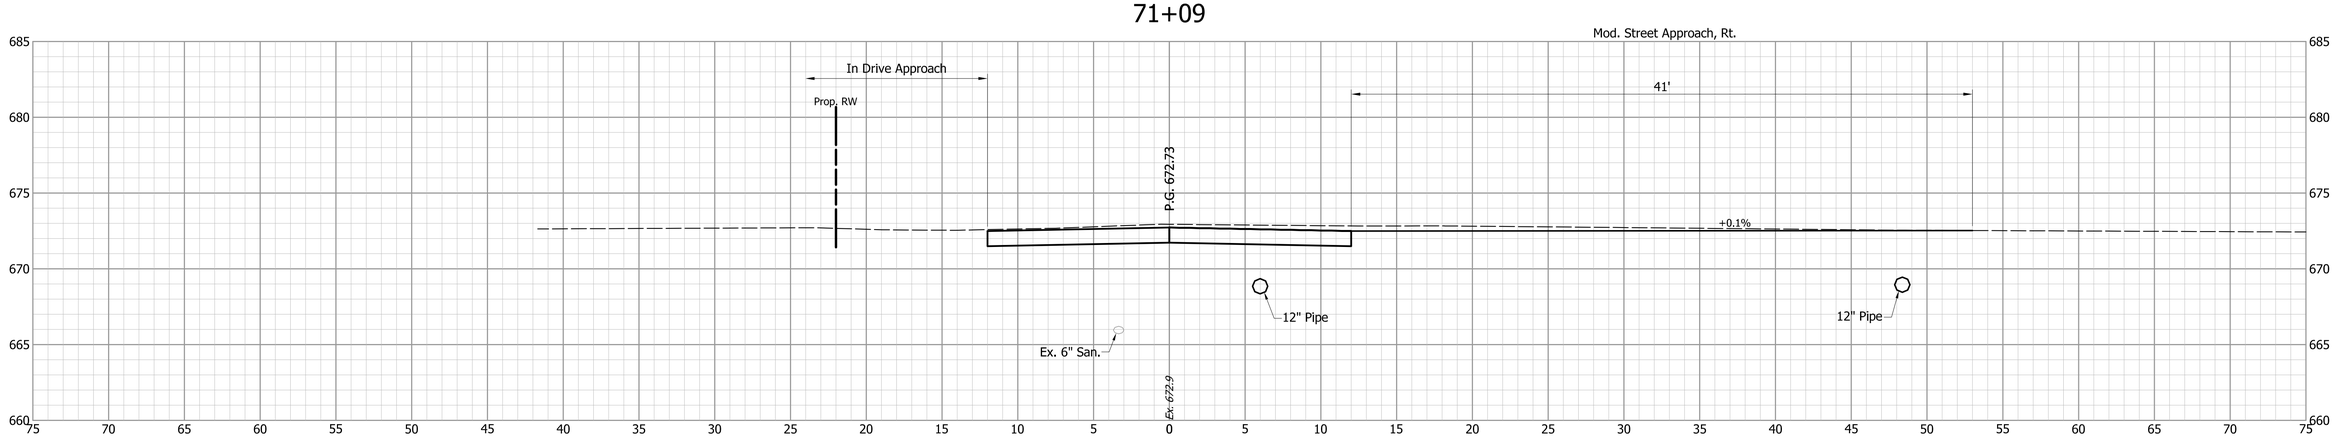


DESIGNED: JGP	DRAWN: JGP	INDIANA DEPARTMENT OF TRANSPORTATION	HORIZONTAL SCALE: 1" = 5' / BRIDGE FILE:
CHECKED: GRW	CHECKED: GRW	CROSS SECTIONS S.R. 252	VERTICAL SCALE: 1" = 5' / DESIGNATION: 1700108
			SURVEY BOOK / SHEETS: 201 of 260
			CONTRACT: R-40411 / PROJECT: 1700108

S:\2018Proj\2018-027 SR 252 Edinburgh 1700108\Production Drawings\17-Cross Sections\2018-027-Cross-Sections-01W.dwg, 3/16/2022 4:47:11 PM


71+70

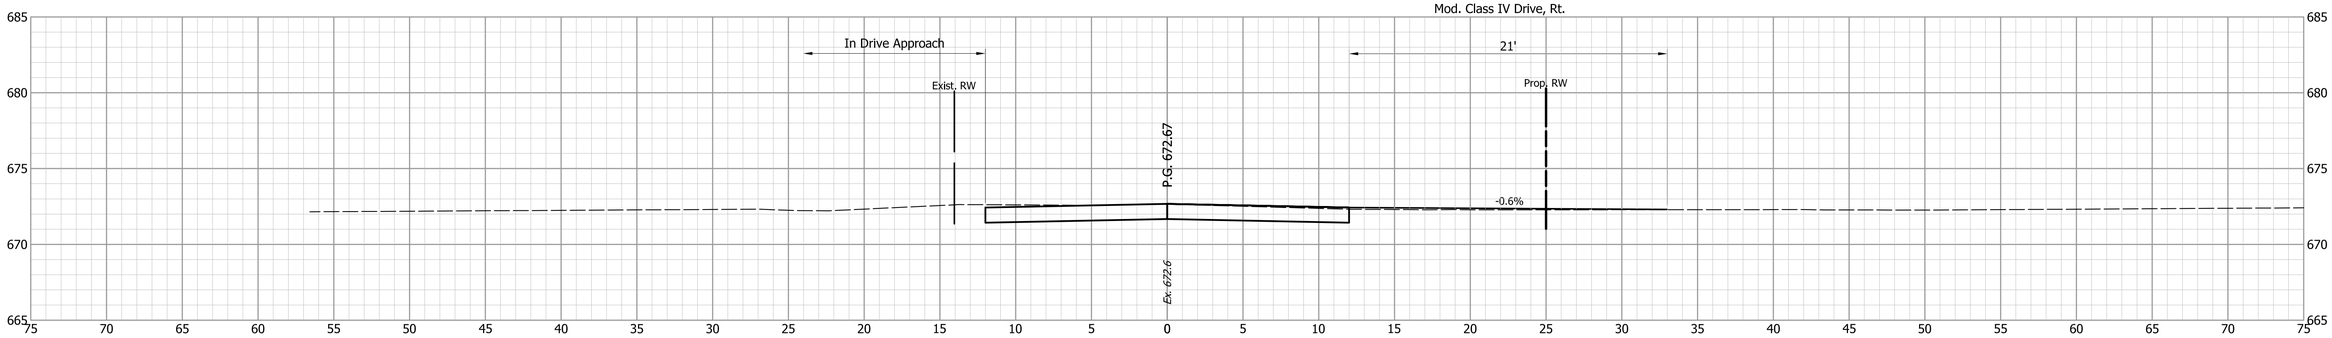

71+53

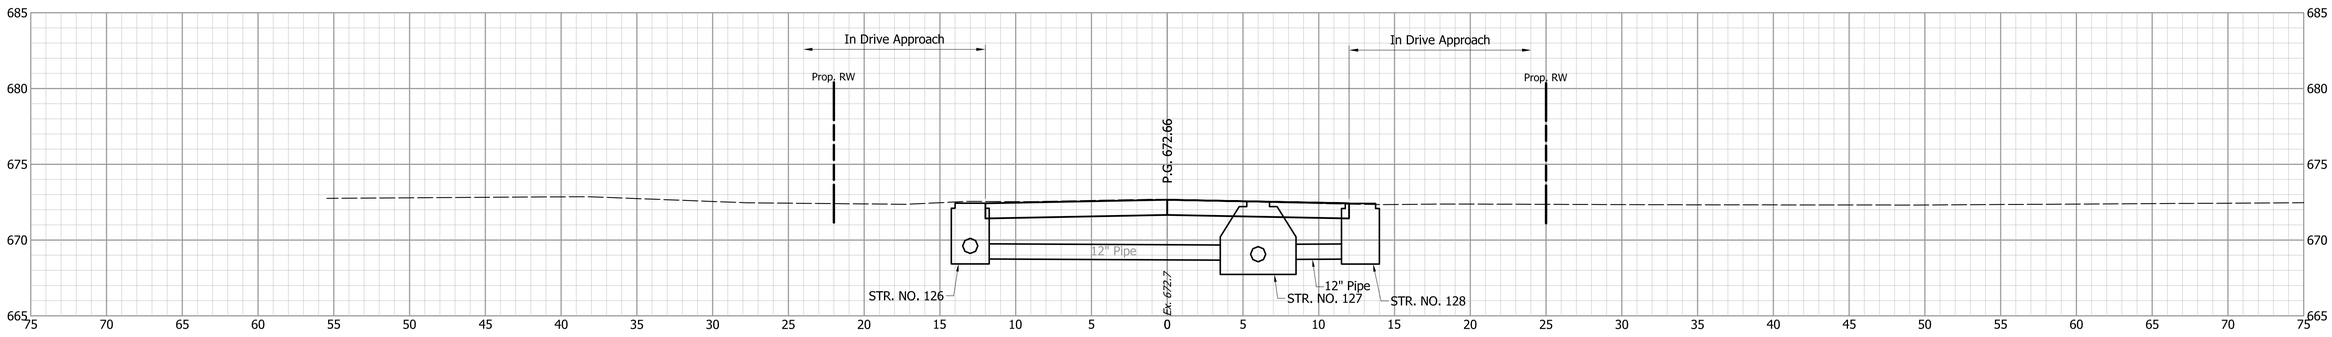

71+50

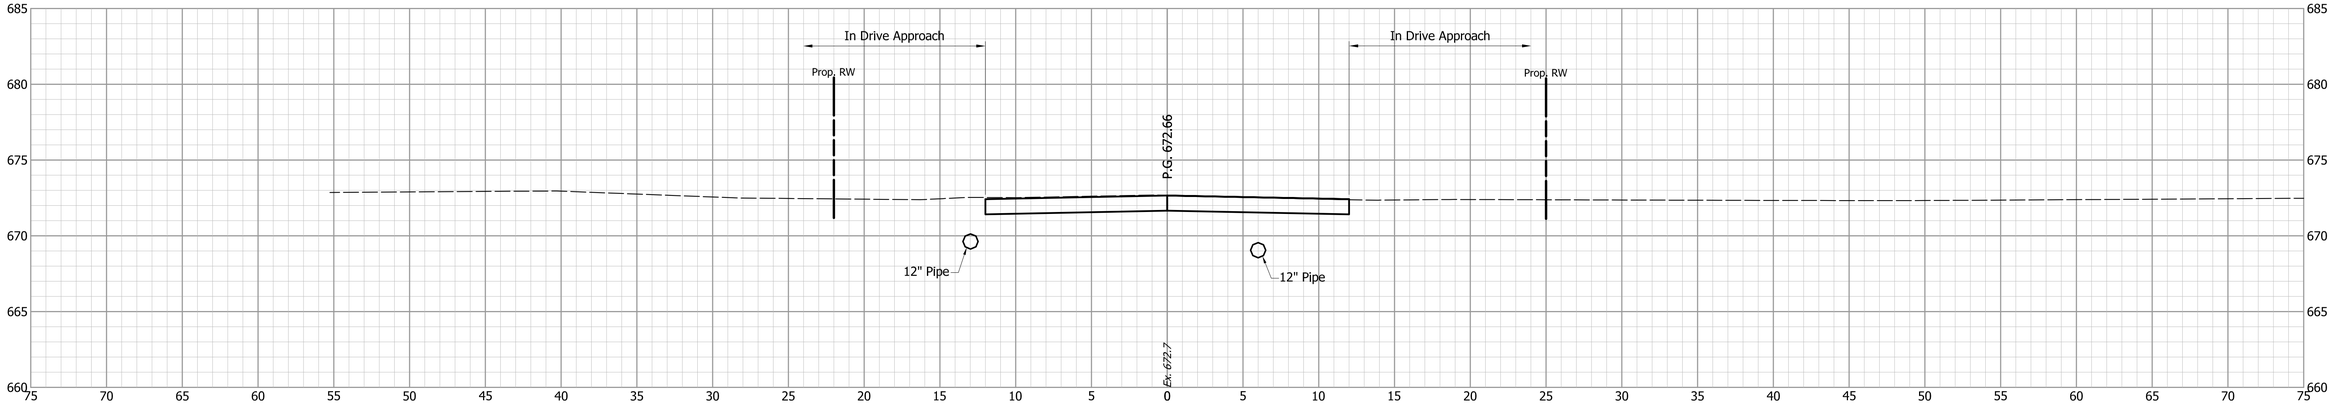

INDIANA
DEPARTMENT OF TRANSPORTATION

CROSS SECTIONS
S.R. 252


DESIGNED: JGP	DRAWN: JGP
CHECKED: GRW	CHECKED: GRW

HORIZONTAL SCALE	BRIDGE FILE
1" = 5'	
VERTICAL SCALE	DESIGNATION
1" = 5'	1700108
SURVEY BOOK	SHEETS
	202 of 260
CONTRACT	PROJECT
R-40411	1700108

S:\2018Proj\2018-027 SR 252 Edinburgh 1700108\Production Drawings\17-Cross Sections\2018-027-Cross-Sections-01W.dwg, 3/16/2022 4:47:21 PM

STA. 71+96.49 LINE "C"
BEGIN PAVING EXCEPTION

71+96

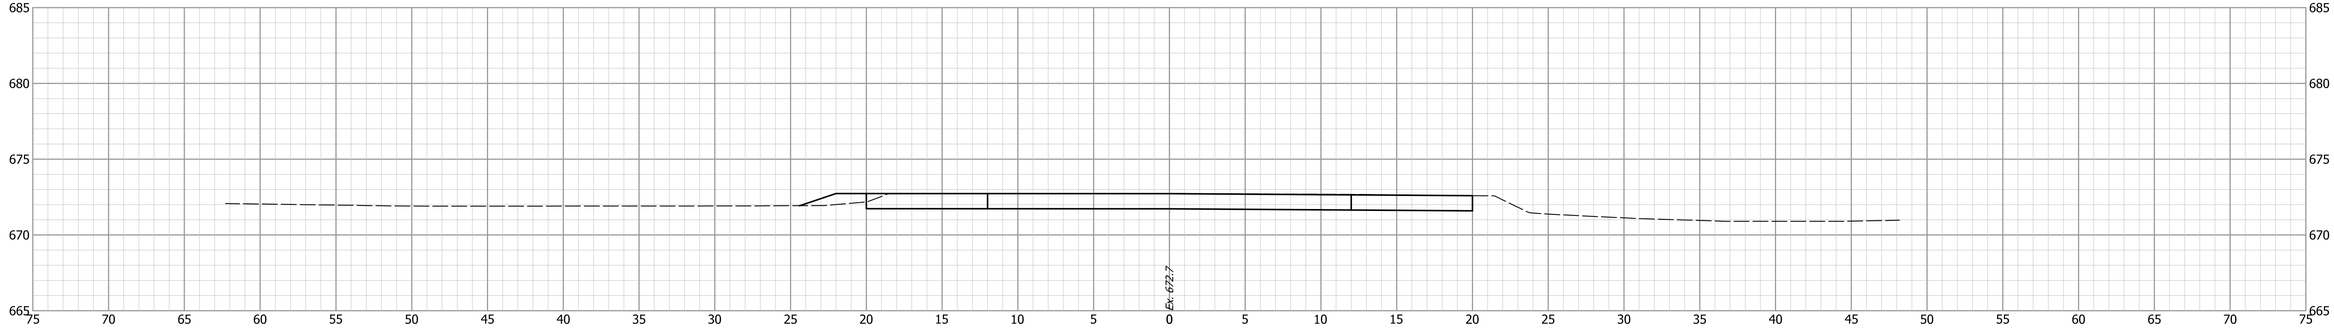

INDIANA
DEPARTMENT OF TRANSPORTATION

CROSS SECTIONS
S.R. 252


DESIGNED: JGP | DRAWN: JGP
CHECKED: GRW | CHECKED: GRW

HORIZONTAL SCALE	BRIDGE FILE
1" = 5'	
VERTICAL SCALE	DESIGNATION
1" = 5'	1700108

SURVEY BOOK	SHEETS		
	203	of	260
CONTRACT	PROJECT		
R-40411	1700108		

S:\2018Proj\2018-027 SR 252 Edinburgh 1700108\Production Drawings\17-Cross Sections\2018-027-Cross-Sections-01W.dwg, 3/16/2022 4:47:31 PM


72+50

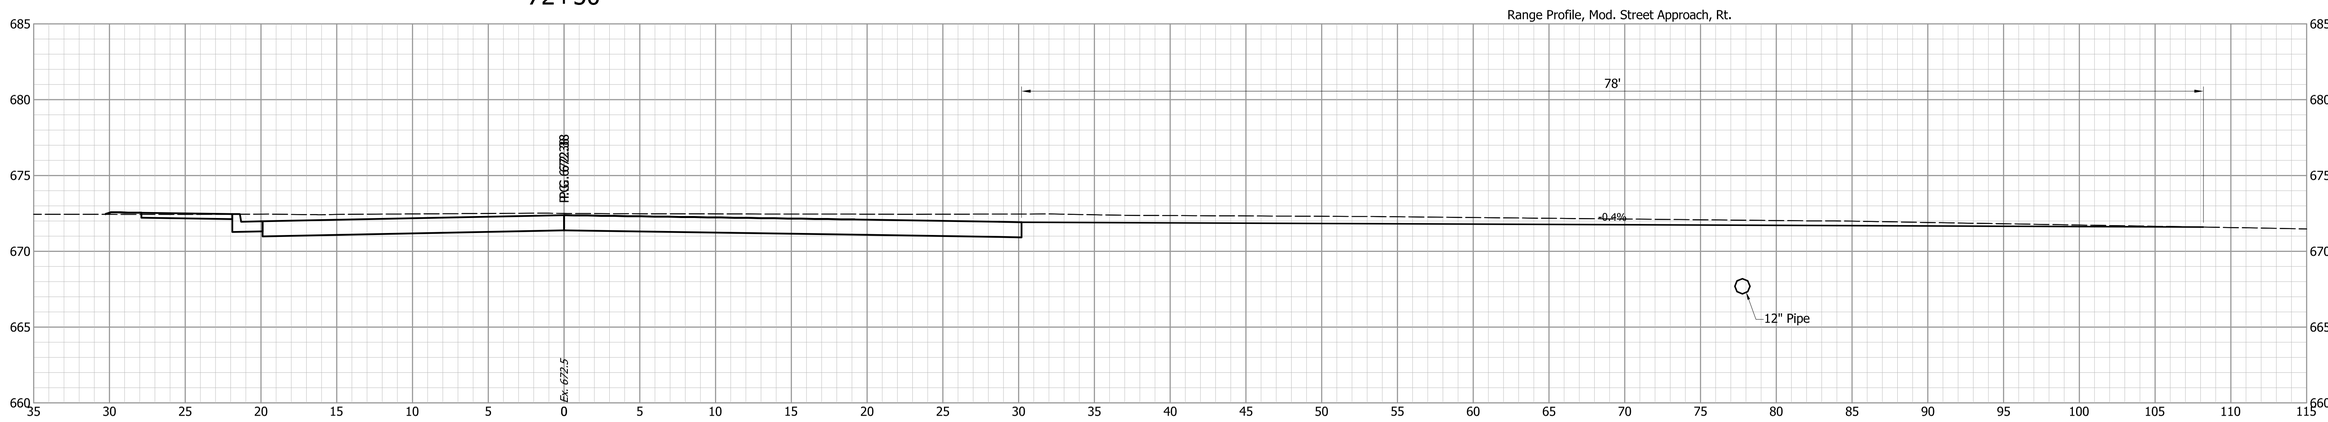

72+07



72+00

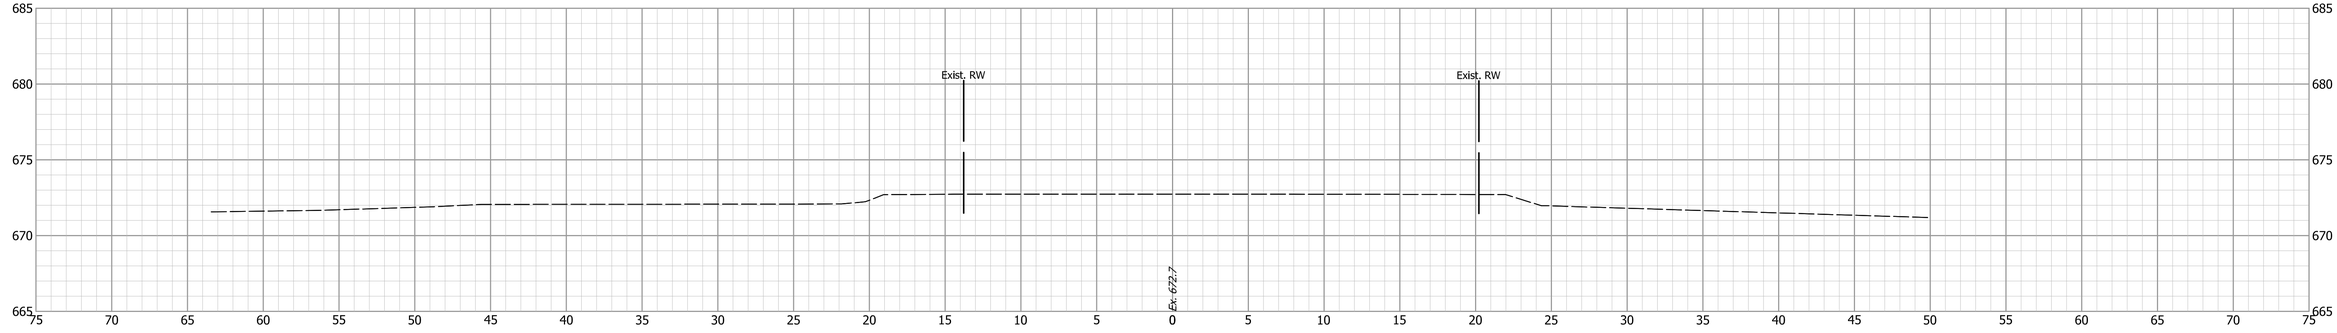


			INDIANA DEPARTMENT OF TRANSPORTATION
DESIGNED: JGP	DRAWN: JGP		CROSS SECTIONS S.R. 252
CHECKED: GRW	CHECKED: GRW		


HORIZONTAL SCALE	BRIDGE FILE
1" = 5'	
VERTICAL SCALE	DESIGNATION
1" = 5'	1700108
SURVEY BOOK	SHEETS
	204 of 260
CONTRACT	PROJECT
R-40411	1700108

S:\2018Proj\2018-027 SR 252 Edinburgh 1700108\Production Drawings\17-Cross Sections\2018-027-Cross-Sections-02E.dwg, 3/16/2022 4:30:29 PM


73+50

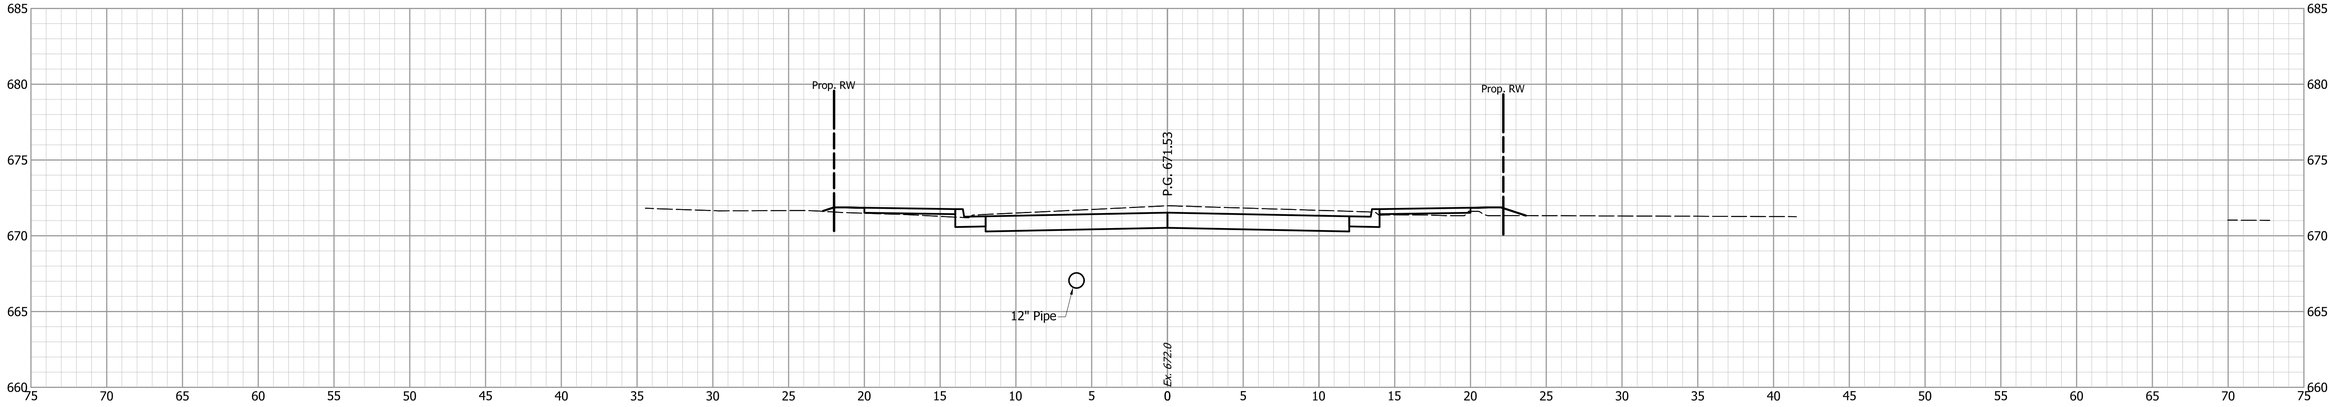

73+19

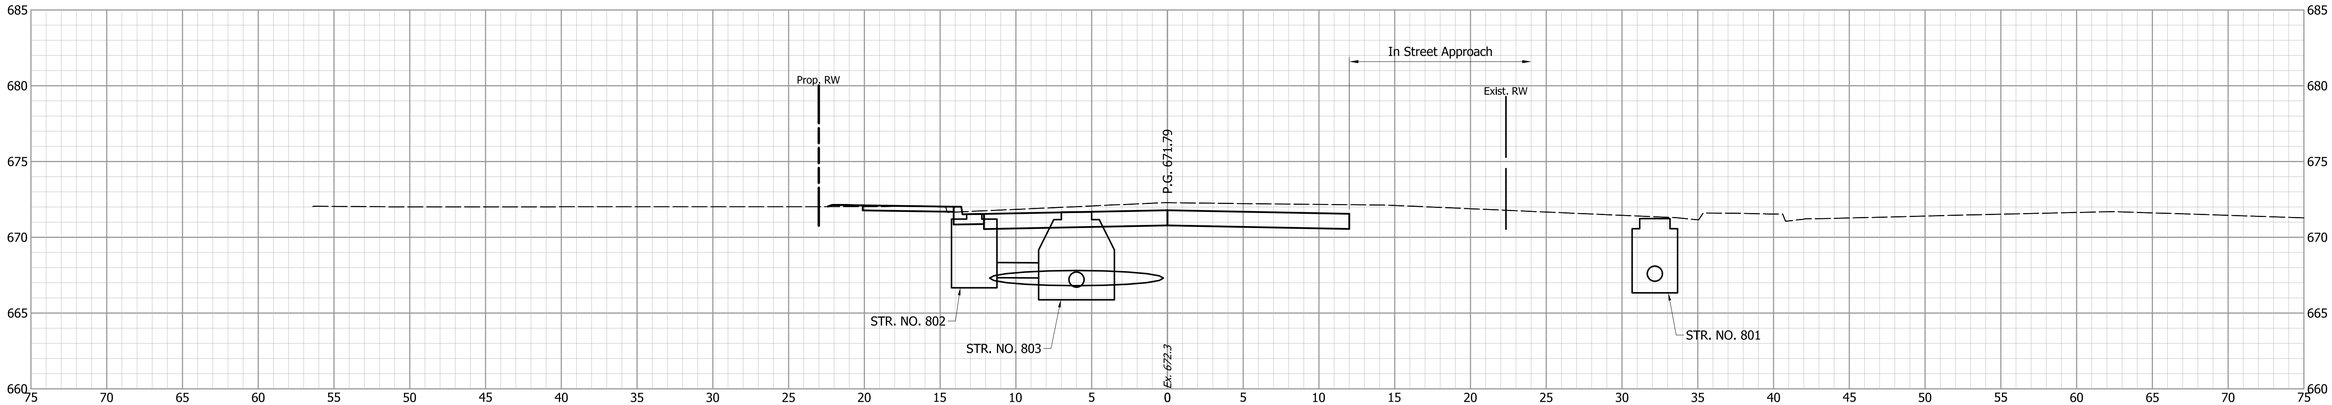


73+00

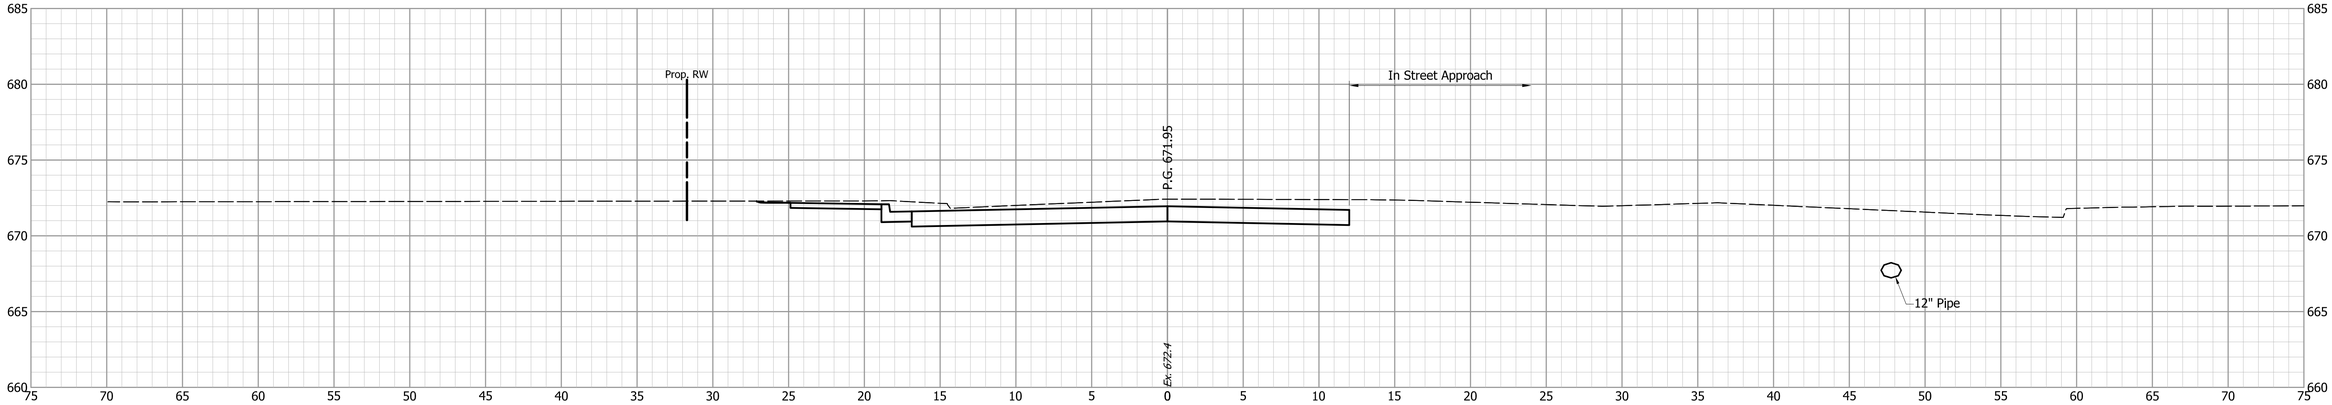


			INDIANA DEPARTMENT OF TRANSPORTATION	HORIZONTAL SCALE: 1" = 5' / VERTICAL SCALE: 1" = 5' / BRIDGE FILE: / DESIGNATION: 1700108
		DESIGNED: JGP / CHECKED: GRW	DRAWN: JGP / CHECKED: GRW	CROSS SECTIONS S.R. 252	SURVEY BOOK: / SHEETS: 205 of 260 / CONTRACT: R-40411 / PROJECT: 1700108

S:\2018Proj\2018-027 SR 252 Edinburgh 1700108\Production Drawings\17-Cross Sections\2018-027-Cross-Sections-02E.dwg, 3/16/2022 4:32:20 PM


74+04

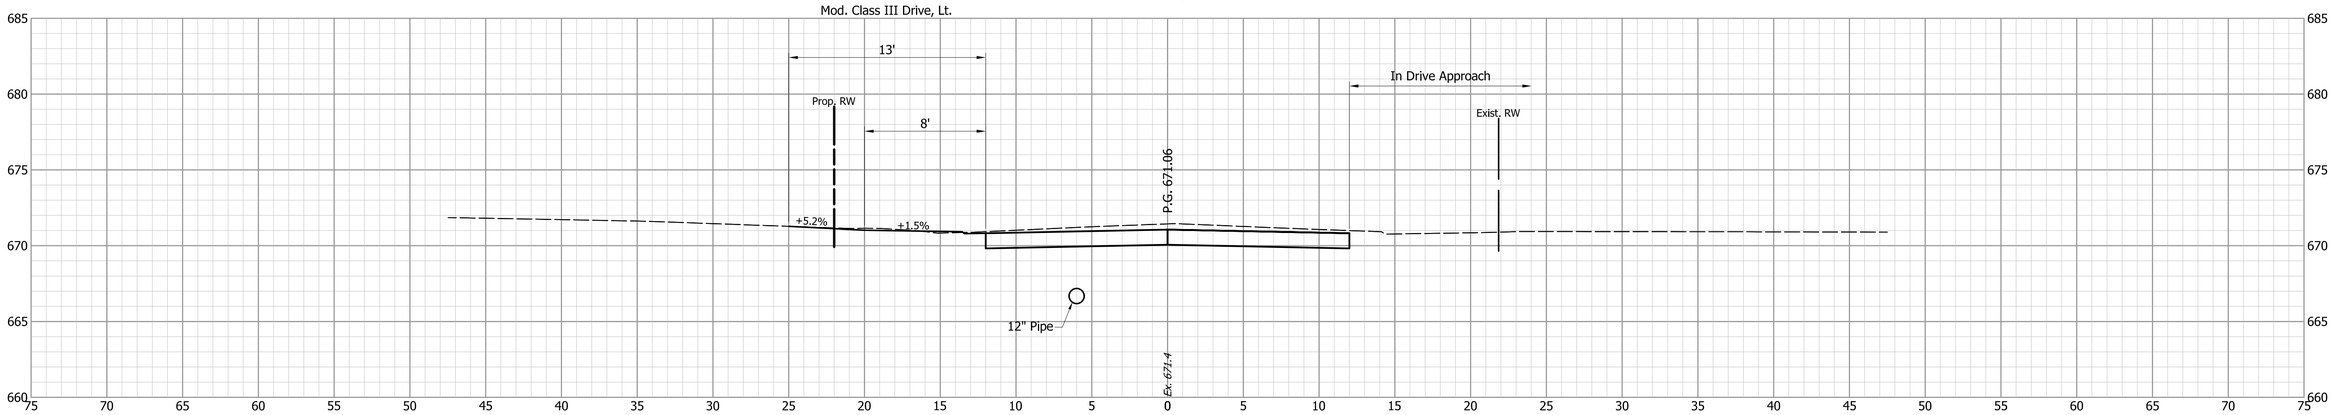

74+00

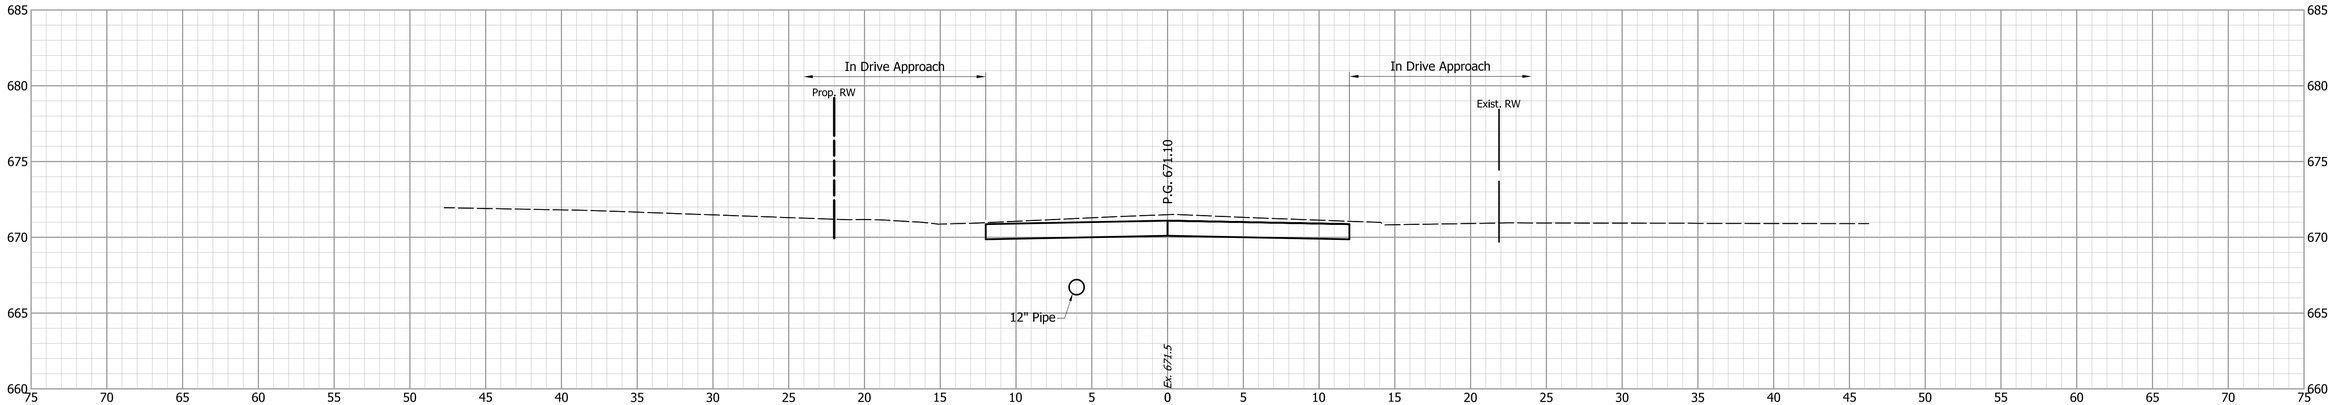

73+63

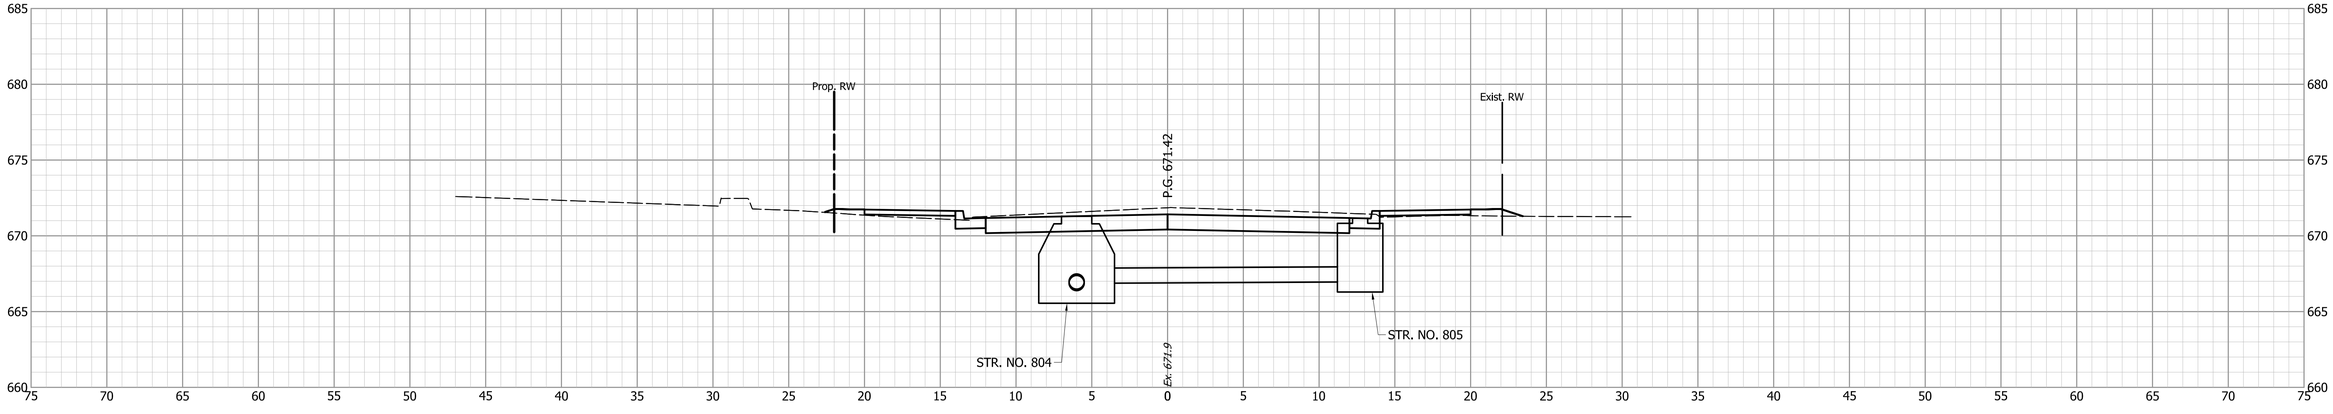


			INDIANA DEPARTMENT OF TRANSPORTATION
DESIGNED: JGP	DRAWN: JGP		
CHECKED: GRW	CHECKED: GRW		CROSS SECTIONS S.R. 252


HORIZONTAL SCALE	BRIDGE FILE
1" = 5'	
VERTICAL SCALE	DESIGNATION
1" = 5'	1700108
SURVEY BOOK	SHEETS
	206 of 260
CONTRACT	PROJECT
R-40411	1700108

S:\2018Proj\2018-027 SR 252 Edinburgh 1700108\Production Drawings\17-Cross Sections\2018-027-Cross-Sections-02E.dwg, 3/16/2022 4:32:30 PM


74+50

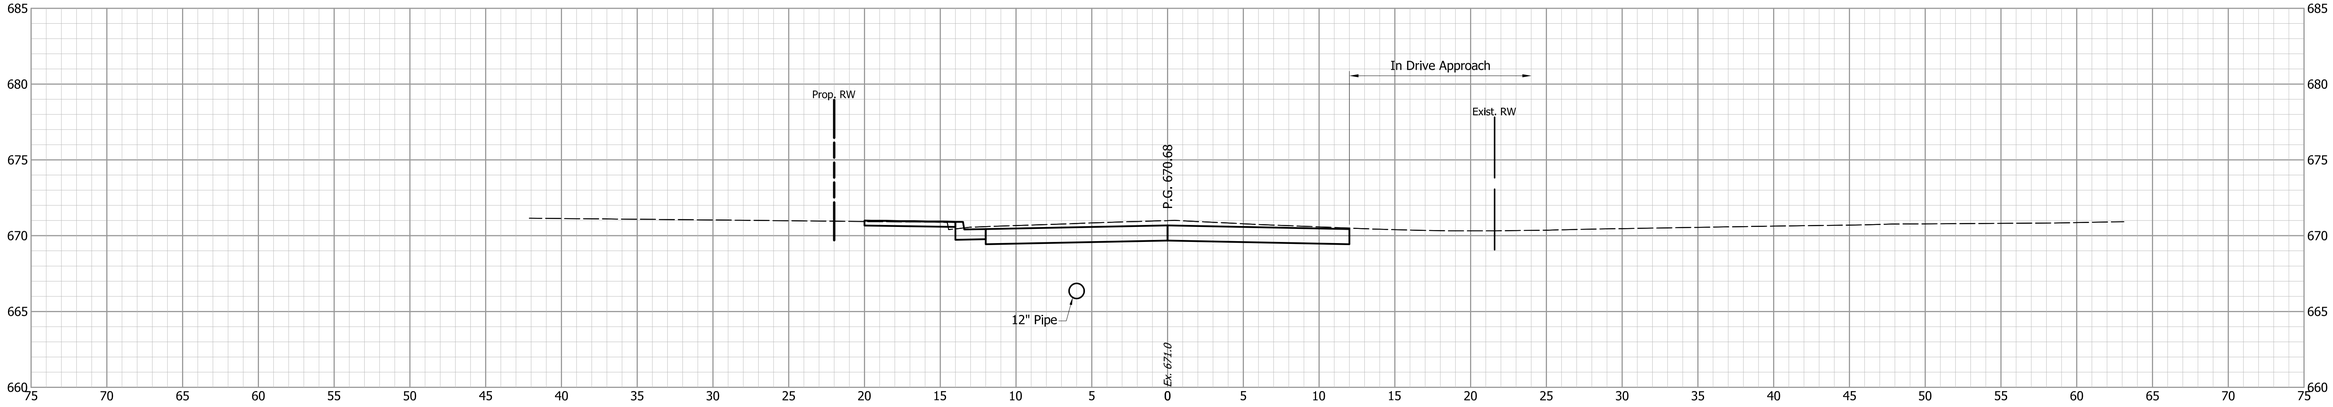

74+39

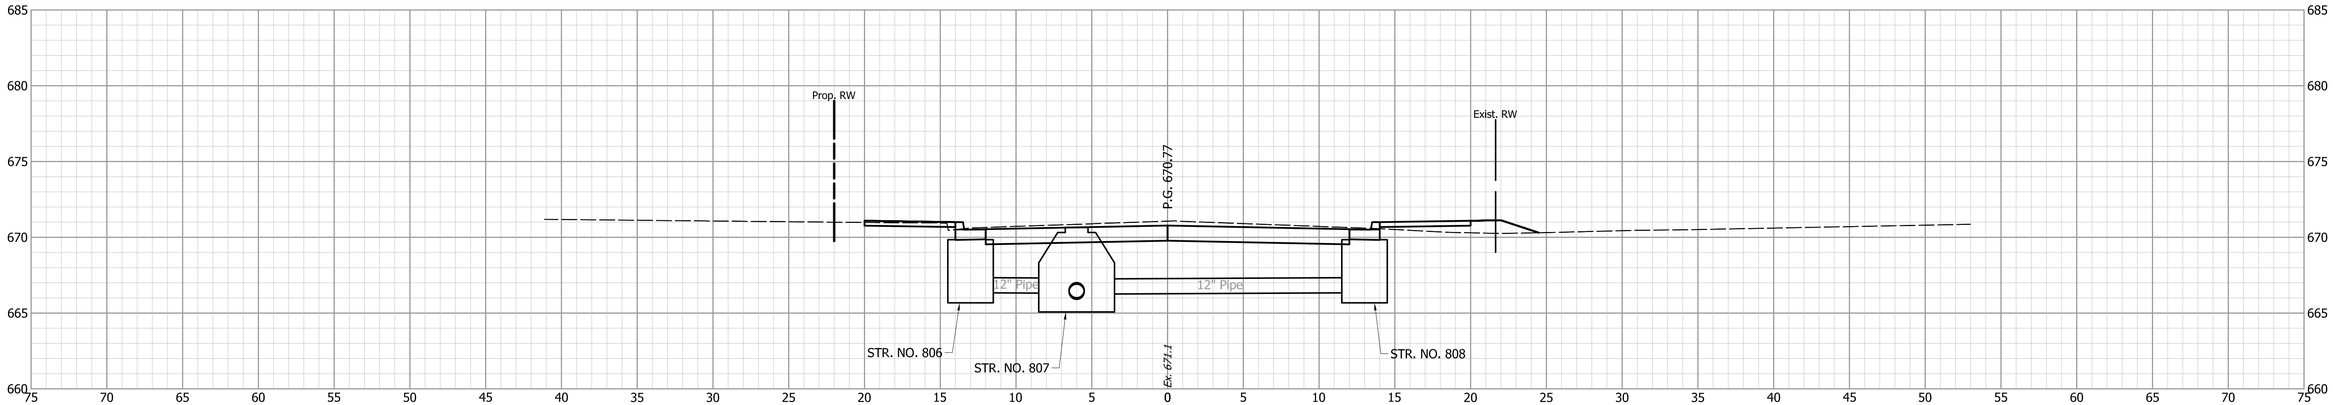


74+12

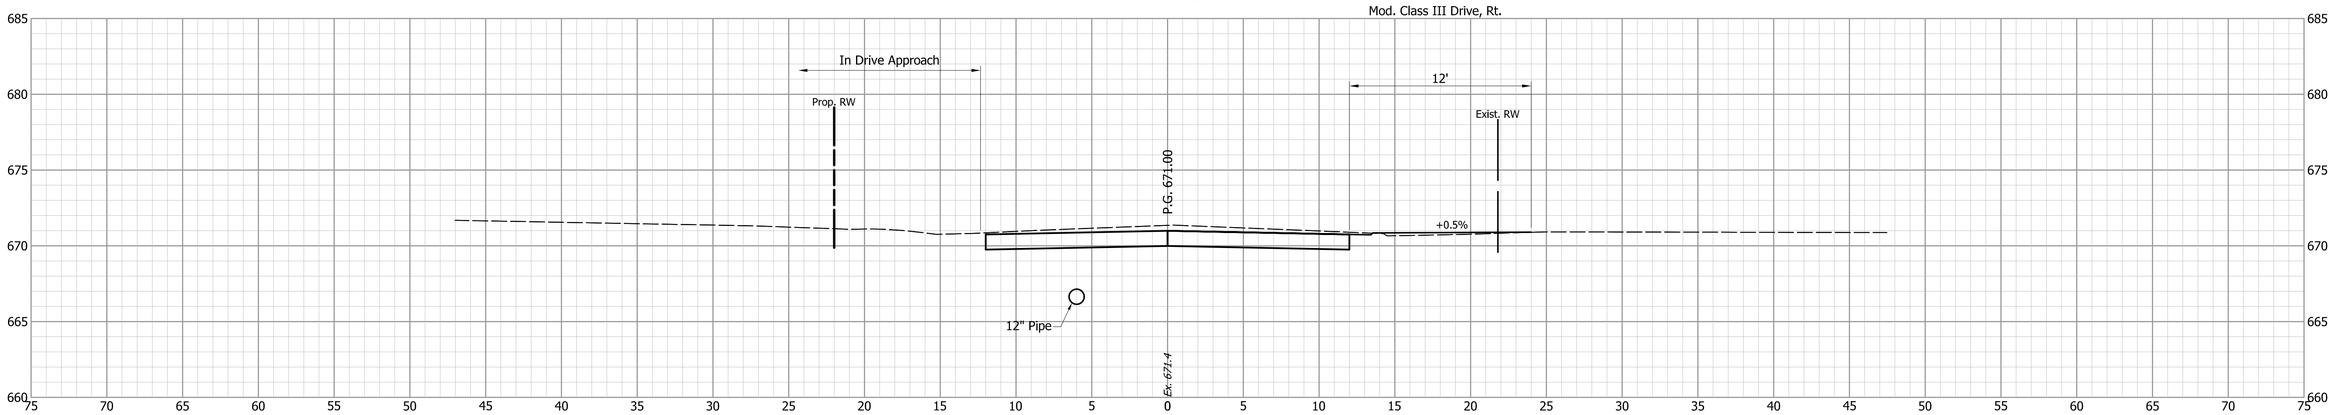


				INDIANA DEPARTMENT OF TRANSPORTATION	HORIZONTAL SCALE: 1" = 5' / BRIDGE FILE:
		DESIGNED: JGP	DRAWN: JGP	CROSS SECTIONS S.R. 252	VERTICAL SCALE: 1" = 5' / DESIGNATION: 1700108
		CHECKED: GRW	CHECKED: GRW		SURVEY BOOK: / SHEETS: 207 of 260
					CONTRACT: R-40411 / PROJECT: 1700108

S:\2018Proj\2018-027 SR 252 Edinburgh 1700108\Production Drawings\17-Cross Sections\2018-027-Cross-Sections-02E.dwg, 3/16/2022 4:32:40 PM

75+00

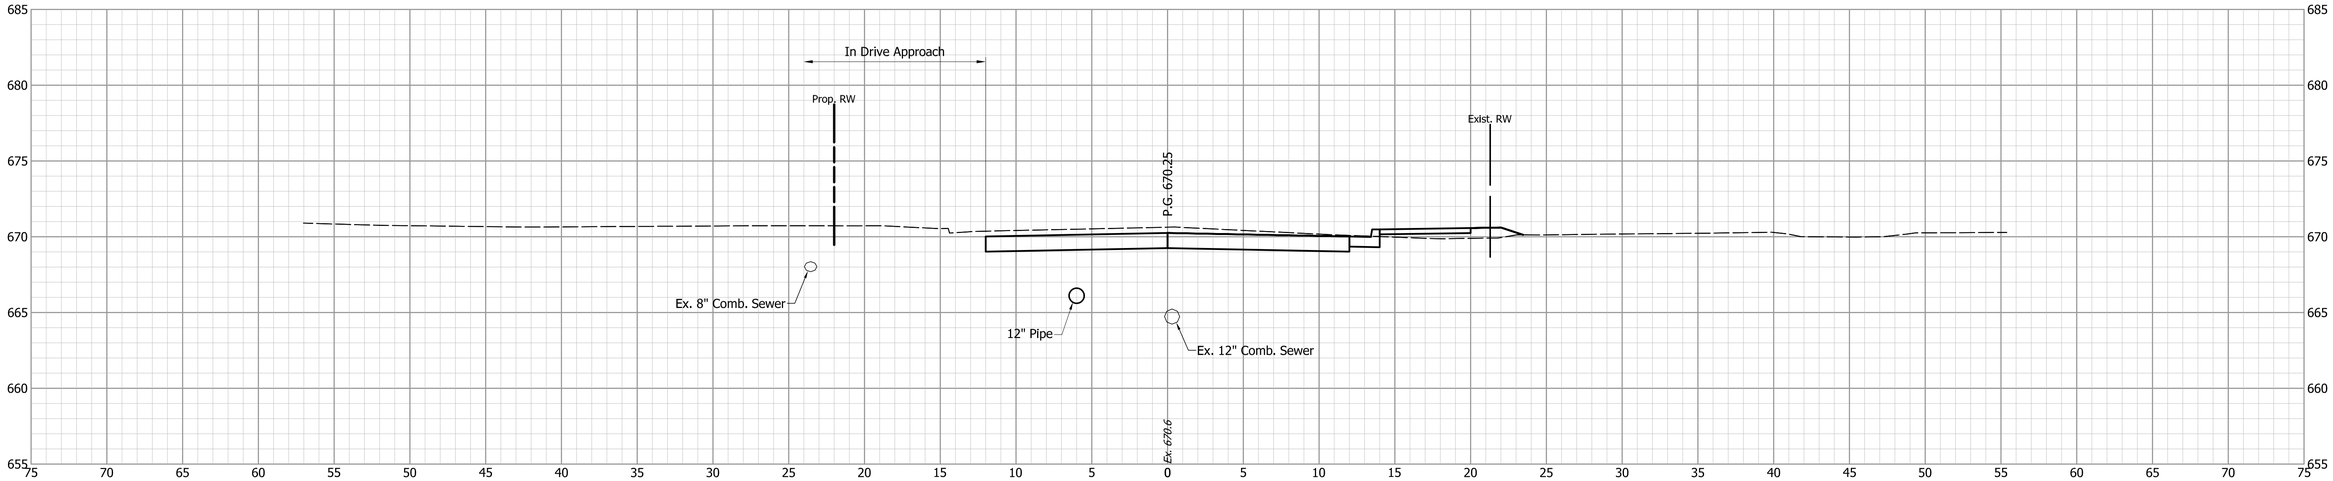


74+58

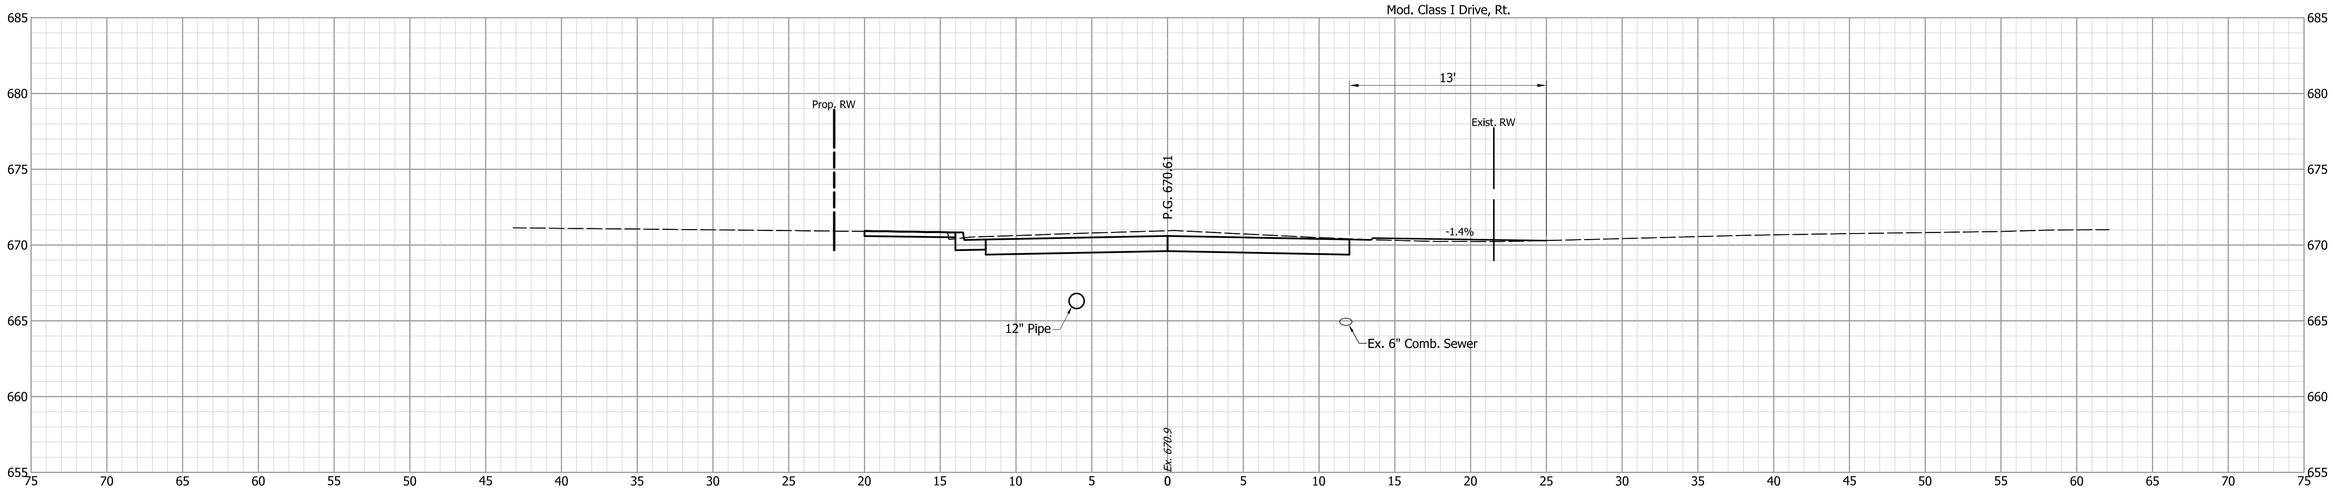


			INDIANA DEPARTMENT OF TRANSPORTATION	HORIZONTAL SCALE: 1" = 5' / VERTICAL SCALE: 1" = 5' / BRIDGE FILE: / DESIGNATION: 1700108
		DESIGNED: JGP / DRAWN: JGP / CHECKED: GRW / CHECKED: GRW	CROSS SECTIONS S.R. 252	SURVEY BOOK: / SHEETS: 208 of 260 / CONTRACT: R-40411 / PROJECT: 1700108

S:\2018Proj\2018-027 SR 252 Edinburgh 1700108\Production Drawings\17-Cross Sections\2018-027-Cross-Sections-02E.dwg, 3/16/2022 4:32:50 PM

75+50

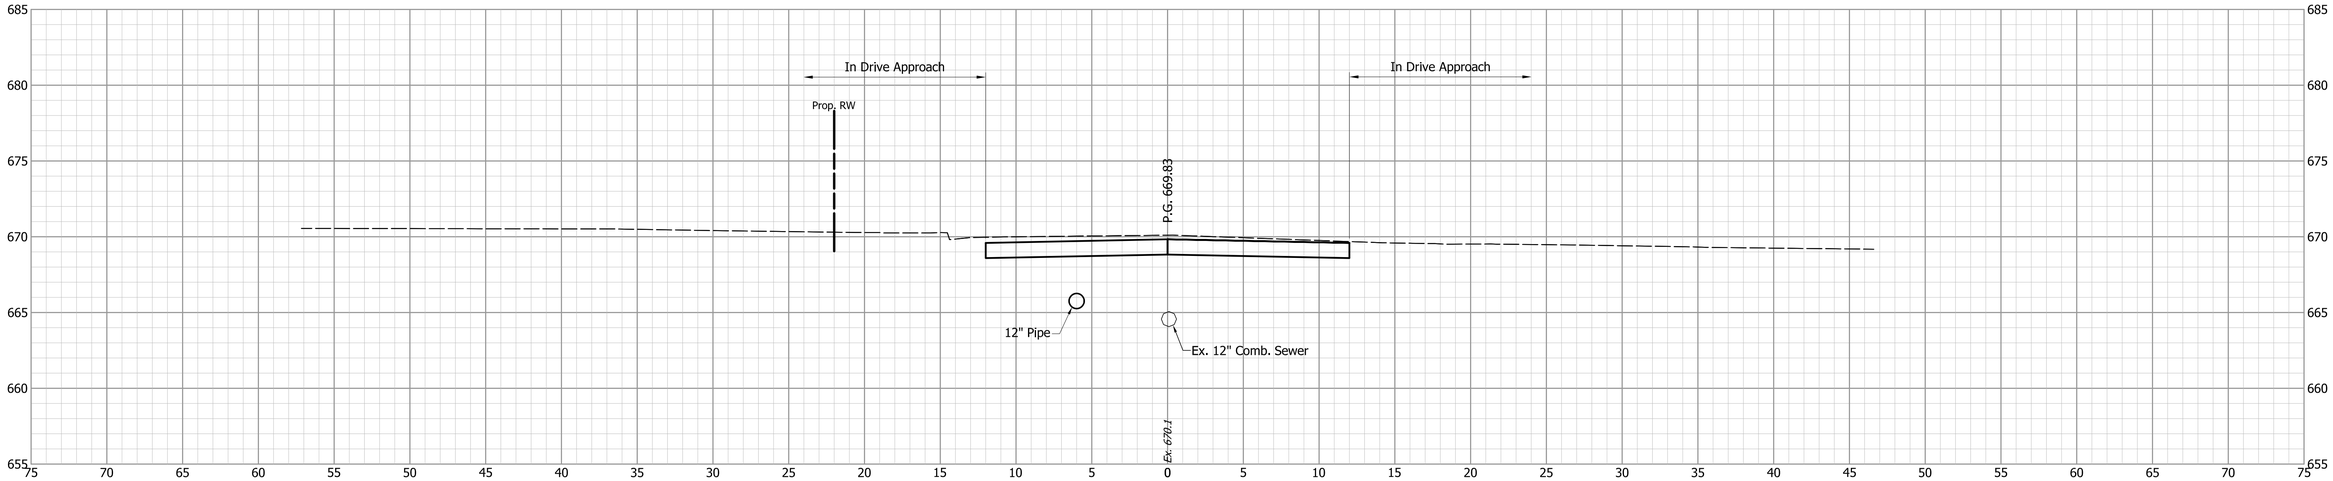

75+25

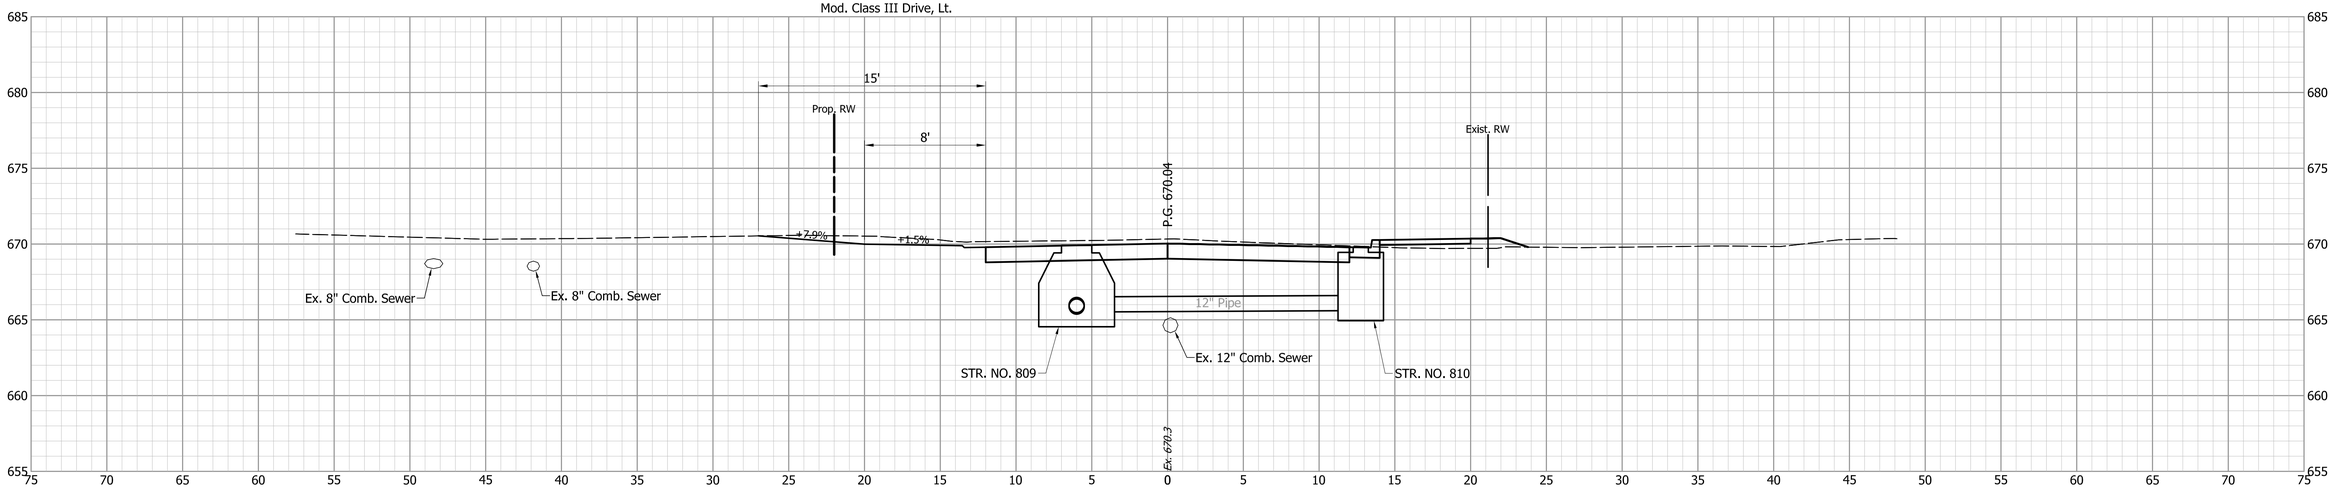


			INDIANA DEPARTMENT OF TRANSPORTATION
DESIGNED: JGP	DRAWN: JGP		CROSS SECTIONS S.R. 252
CHECKED: GRW	CHECKED: GRW		


HORIZONTAL SCALE	BRIDGE FILE
1" = 5'	
VERTICAL SCALE	DESIGNATION
1" = 5'	1700108
SURVEY BOOK	SHEETS
	209 of 260
CONTRACT	PROJECT
R-40411	1700108

S:\2018Proj\2018-027 SR 252 Edinburgh 1700108\Production Drawings\17-Cross Sections\2018-027-Cross-Sections-02E.dwg, 3/16/2022 4:33:00 PM


76+00

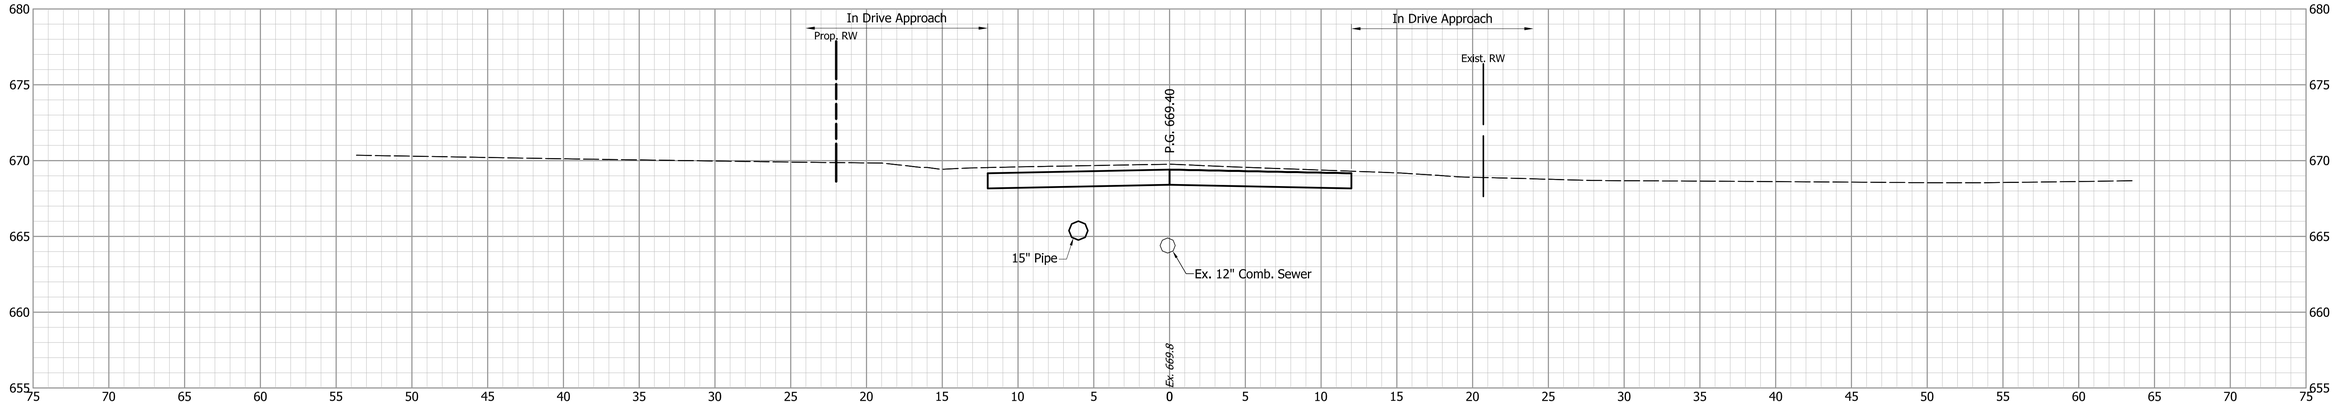

75+82

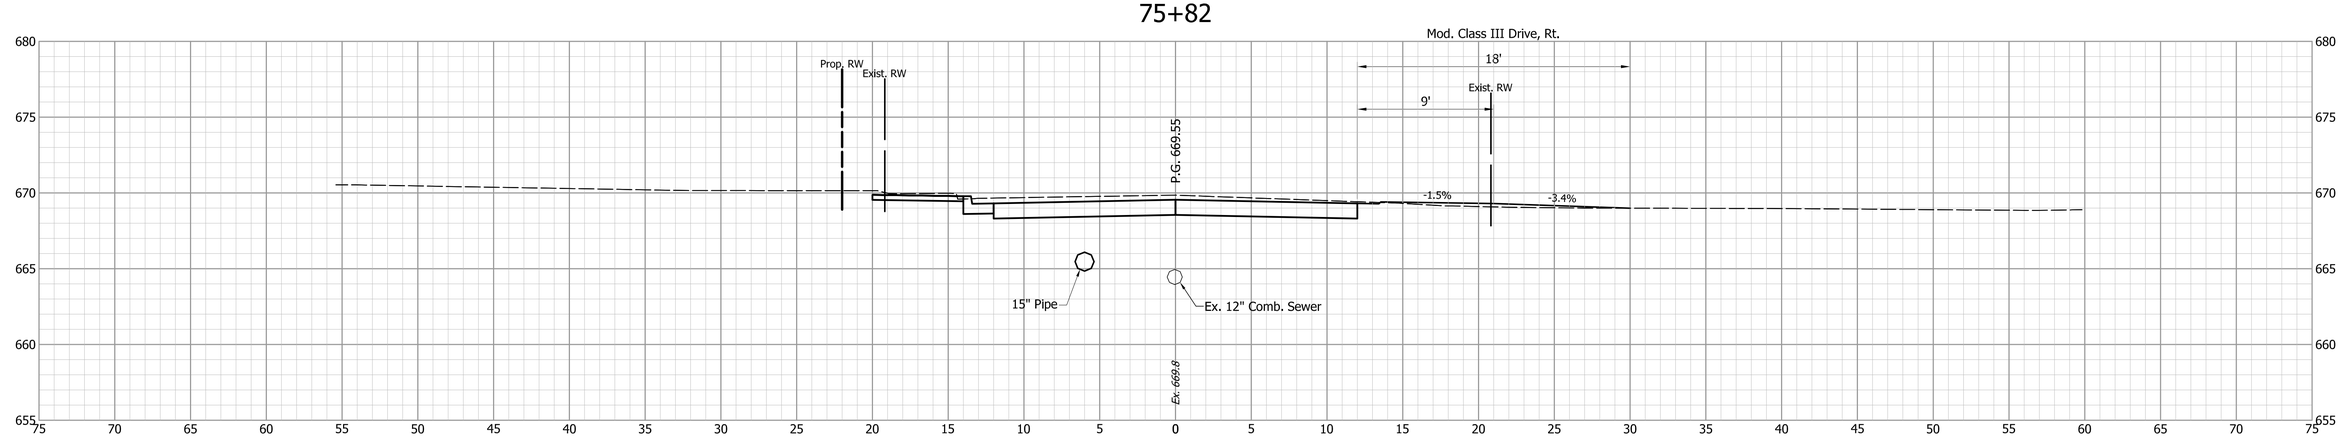

75+69

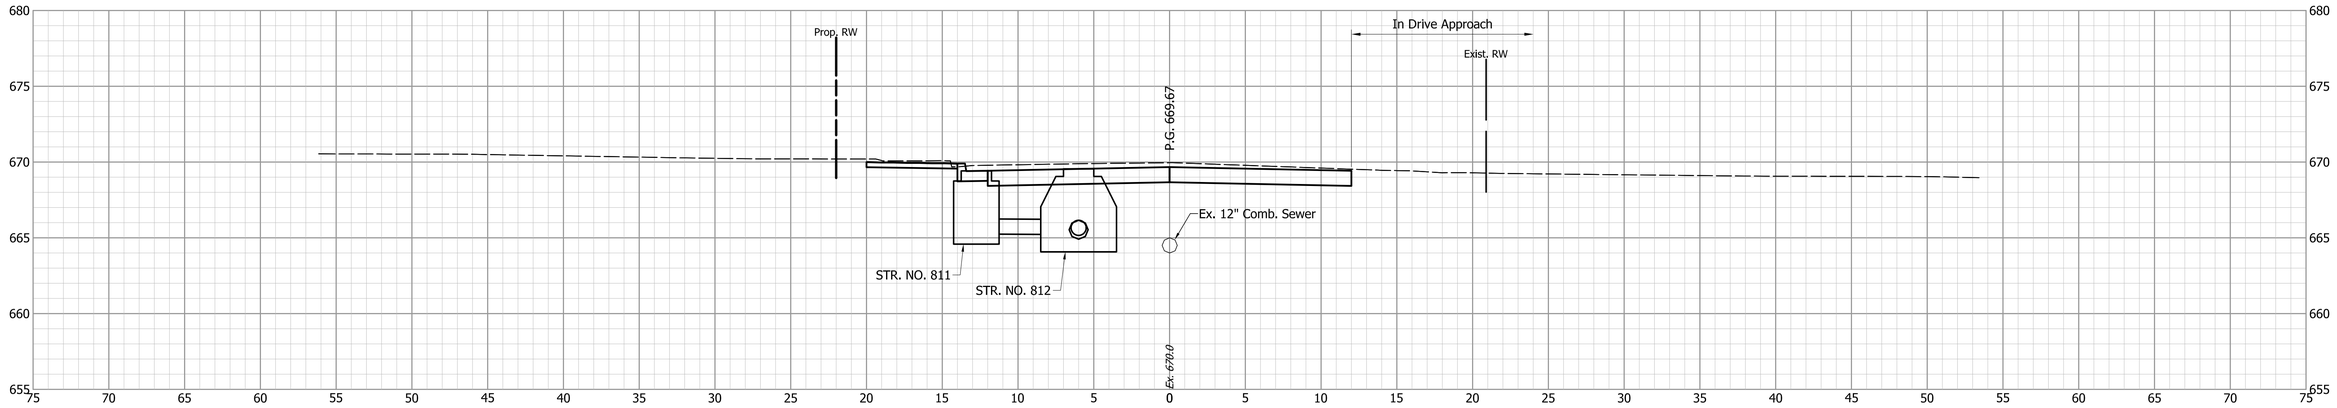

DESIGNED: JGP
DRAWN: JGP
CHECKED: GRW
CHECKED: GRW

INDIANA
DEPARTMENT OF TRANSPORTATION


CROSS SECTIONS
S.R. 252

HORIZONTAL SCALE	BRIDGE FILE
1" = 5'	
VERTICAL SCALE	DESIGNATION
1" = 5'	1700108


SURVEY BOOK	SHEETS
	210 of 260
CONTRACT	PROJECT
R-40411	1700108

S:\2018Proj\2018-027 SR 252 Edinburgh 1700108\Production Drawings\17-Cross Sections\2018-027-Cross-Sections-02E.dwg, 3/16/2022 4:33:10 PM


76+50

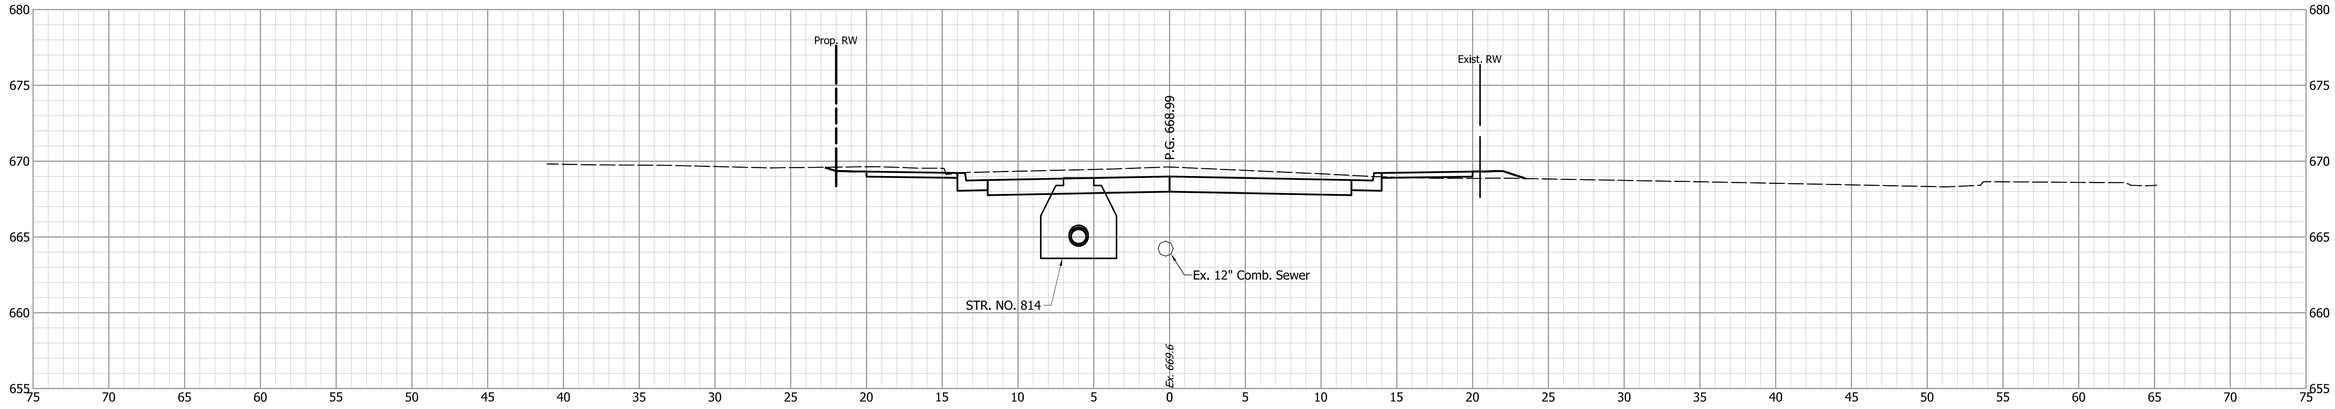

76+46

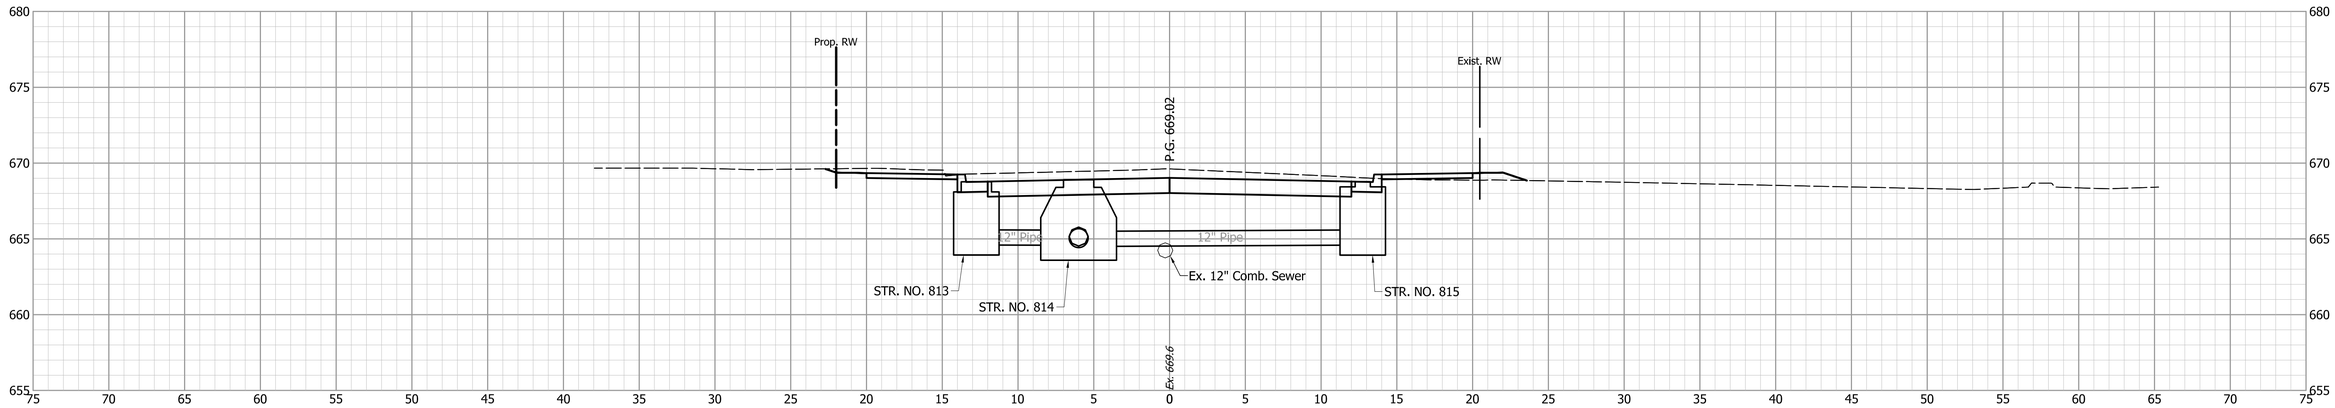

76+14

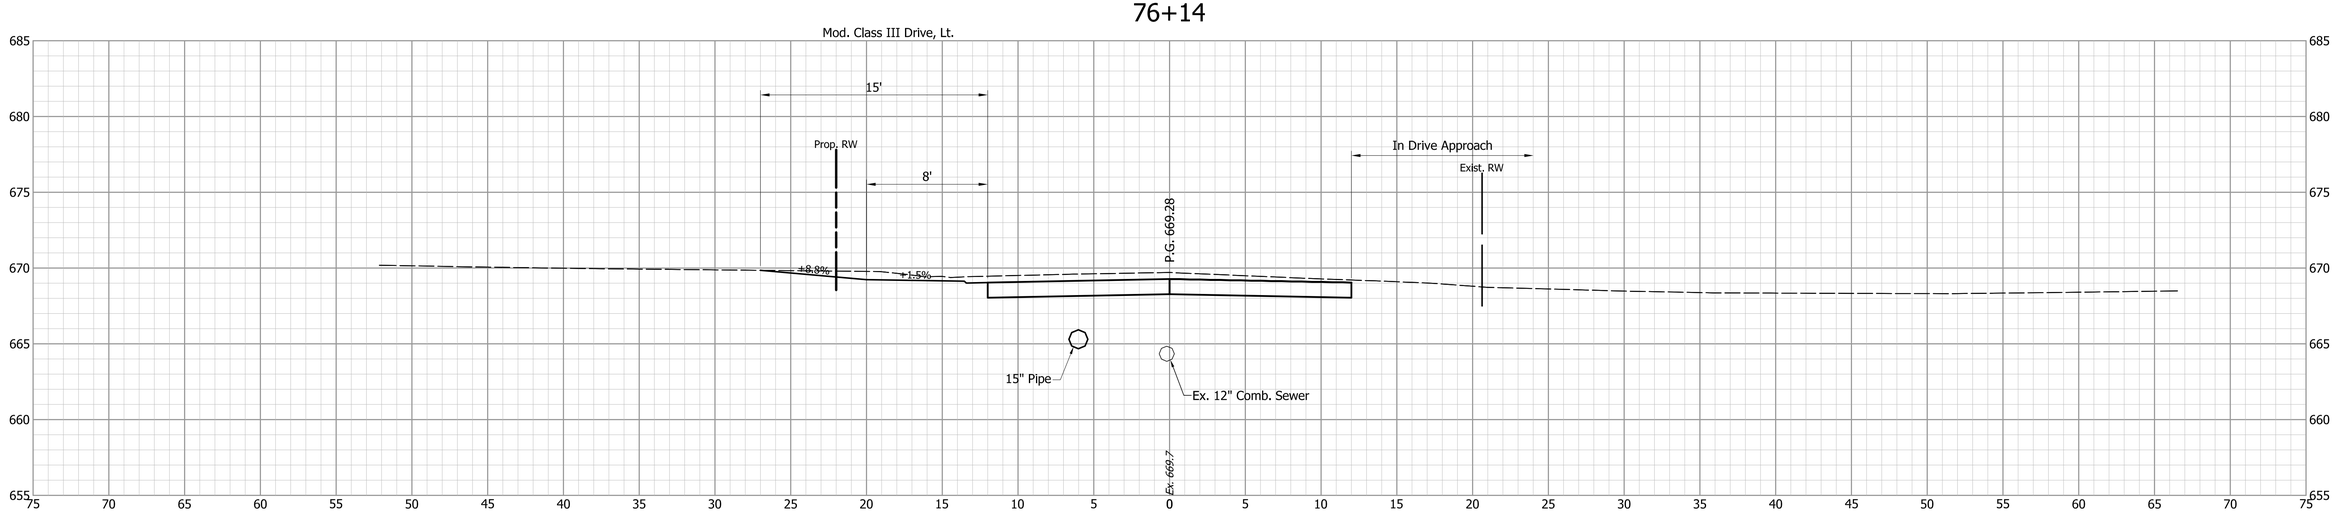

INDIANA
DEPARTMENT OF TRANSPORTATION


CROSS SECTIONS
S.R. 252

DESIGNED: JGP	DRAWN: JGP
CHECKED: GRW	CHECKED: GRW


HORIZONTAL SCALE	BRIDGE FILE
1" = 5'	
VERTICAL SCALE	DESIGNATION
1" = 5'	1700108
SURVEY BOOK	SHEETS
	211 of 260
CONTRACT	PROJECT
R-40411	1700108

S:\2018Proj\2018-027 SR 252 Edinburgh 1700108\Production Drawings\17-Cross Sections\2018-027-Cross-Sections-02E.dwg, 3/16/2022 4:33:20 PM


77+06

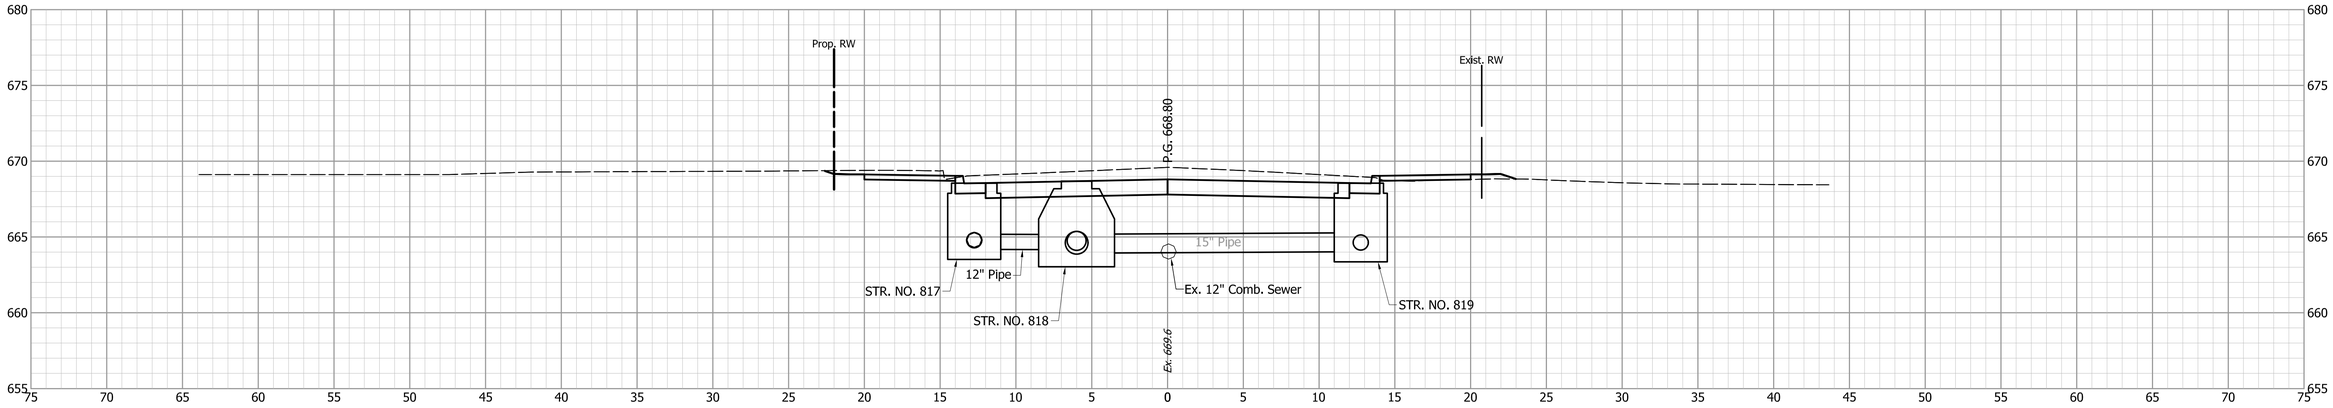

77+00

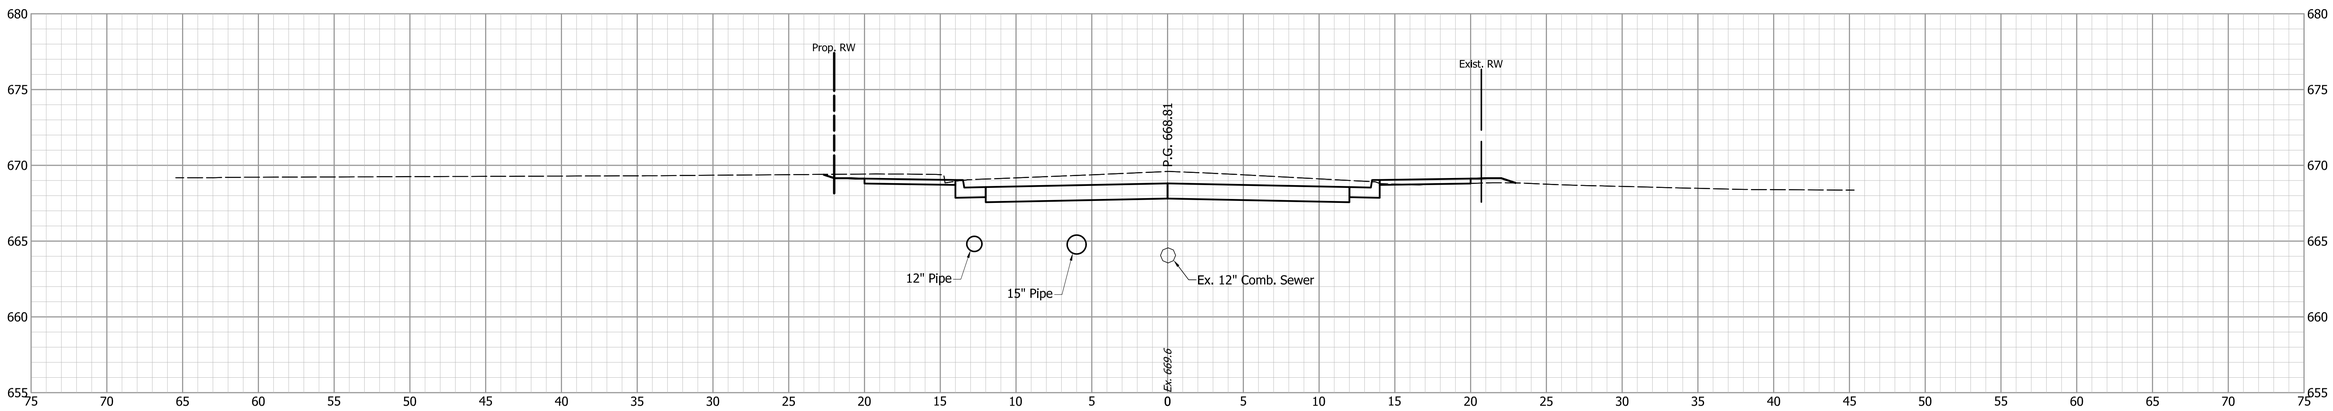


76+75

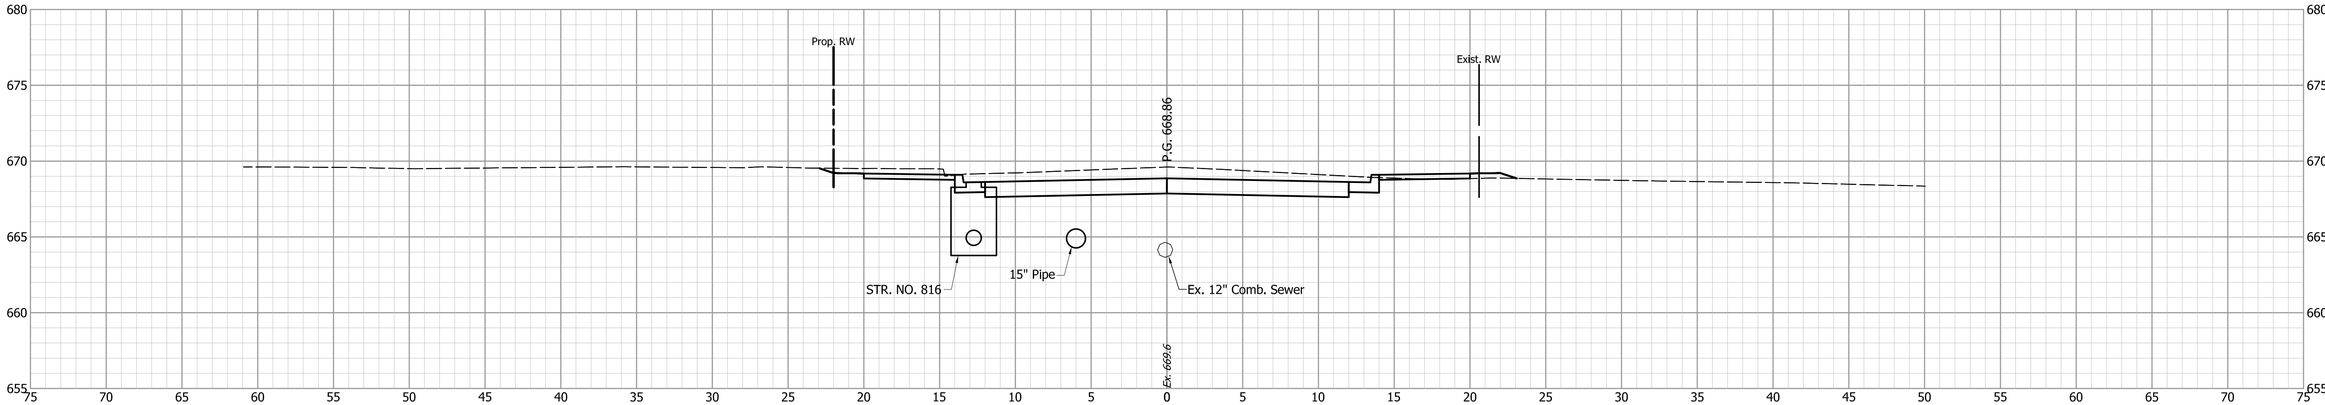


S:\2018Proj\2018-027 SR 252 Edinburgh 1700108\Production Drawings\17-Cross Sections\2018-027-Cross-Sections-02E.dwg, 3/16/2022 4:33:30 PM

		INDIANA DEPARTMENT OF TRANSPORTATION	HORIZONTAL SCALE: 1" = 5' / BRIDGE FILE:
DESIGNED: JGP	DRAWN: JGP	CROSS SECTIONS S.R. 252	VERTICAL SCALE: 1" = 5' / DESIGNATION: 1700108
CHECKED: GRW	CHECKED: GRW		SURVEY BOOK: / SHEETS: 212 of 260
			CONTRACT: R-40411 / PROJECT: 1700108


77+41

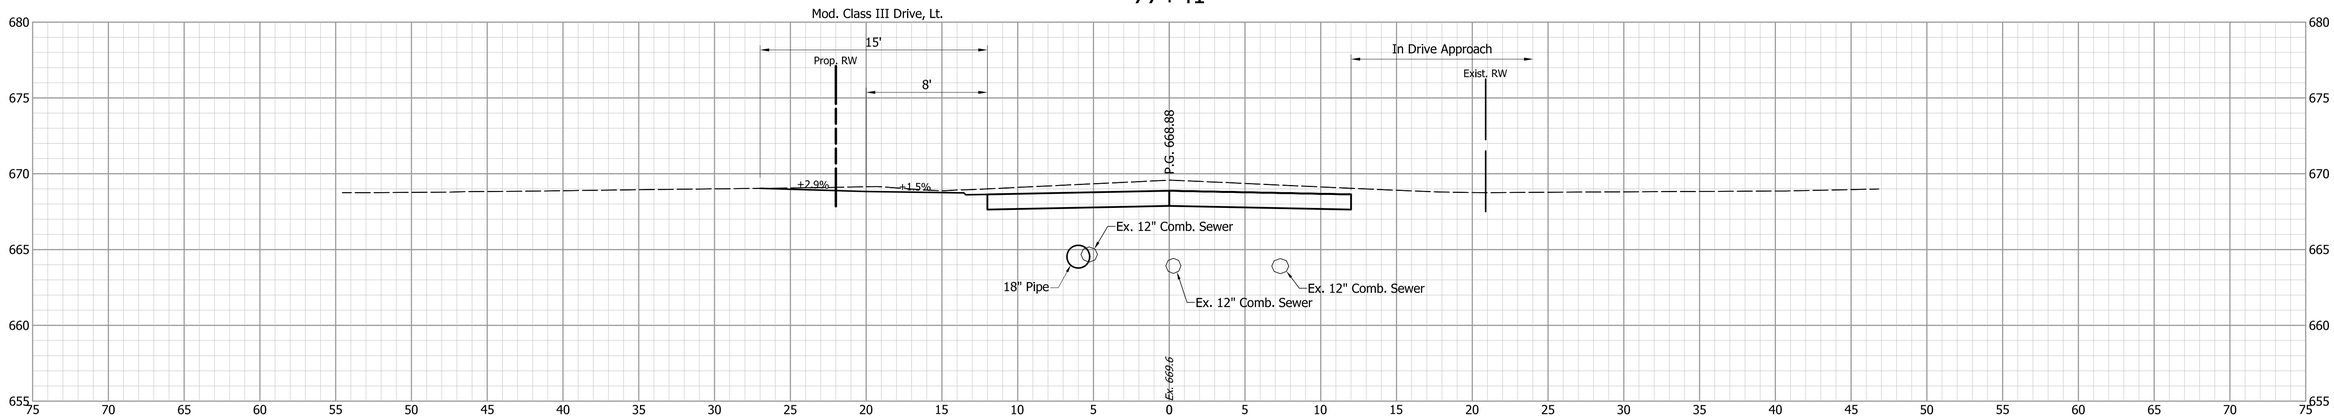

77+36

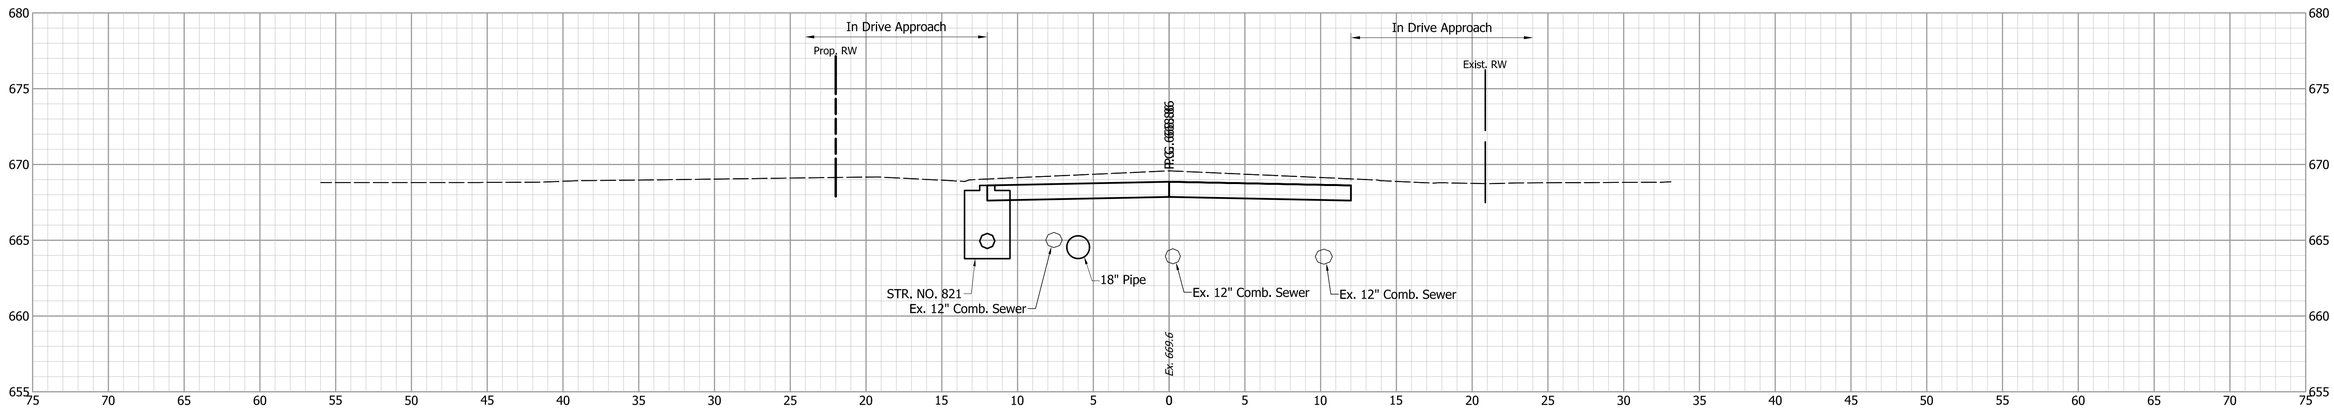

77+31

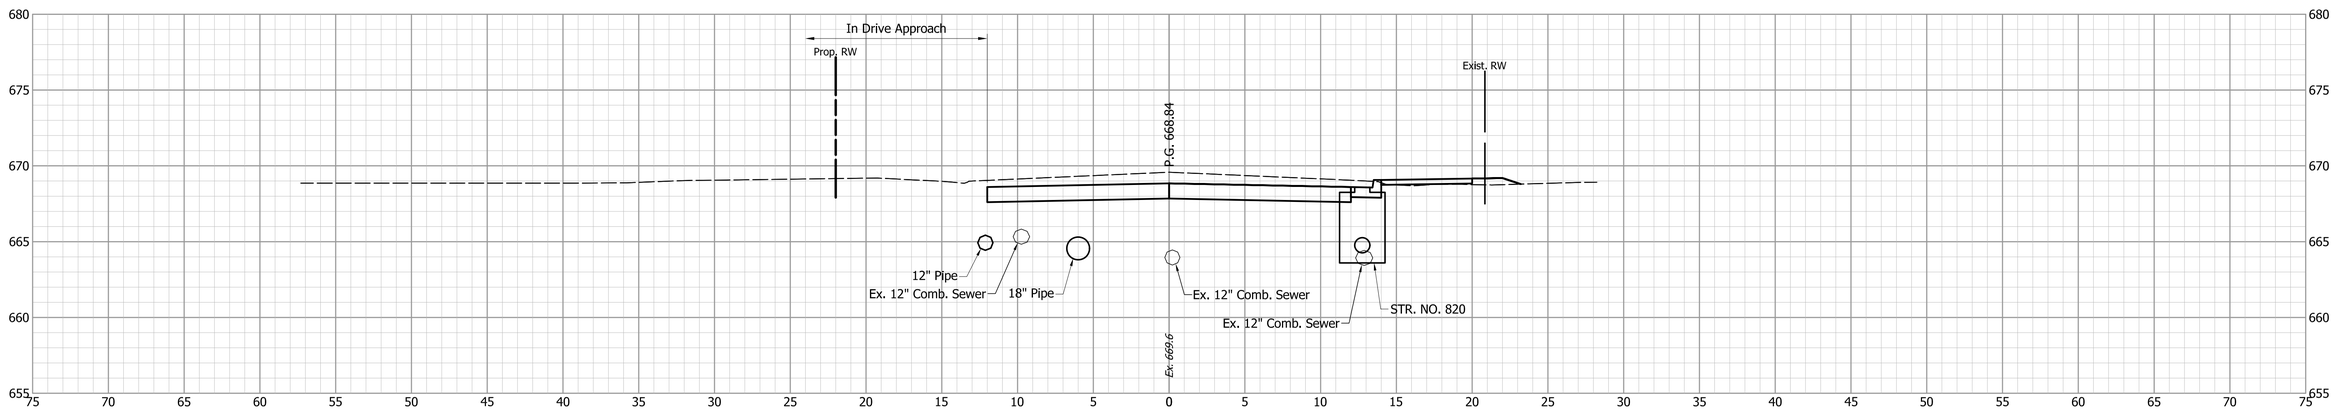

DESIGNED: JGP
DRAWN: JGP
CHECKED: GRW
CHECKED: GRW


INDIANA
DEPARTMENT OF TRANSPORTATION

CROSS SECTIONS
S.R. 252


HORIZONTAL SCALE	BRIDGE FILE
1" = 5'	
VERTICAL SCALE	DESIGNATION
1" = 5'	1700108
SURVEY BOOK	SHEETS
	213 of 260
CONTRACT	PROJECT
R-40411	1700108

S:\2018Proj\2018-027 SR 252 Edinburgh 1700108\Production Drawings\17-Cross Sections\2018-027-Cross-Sections-02E.dwg, 3/16/2022 4:33:40 PM


78+00

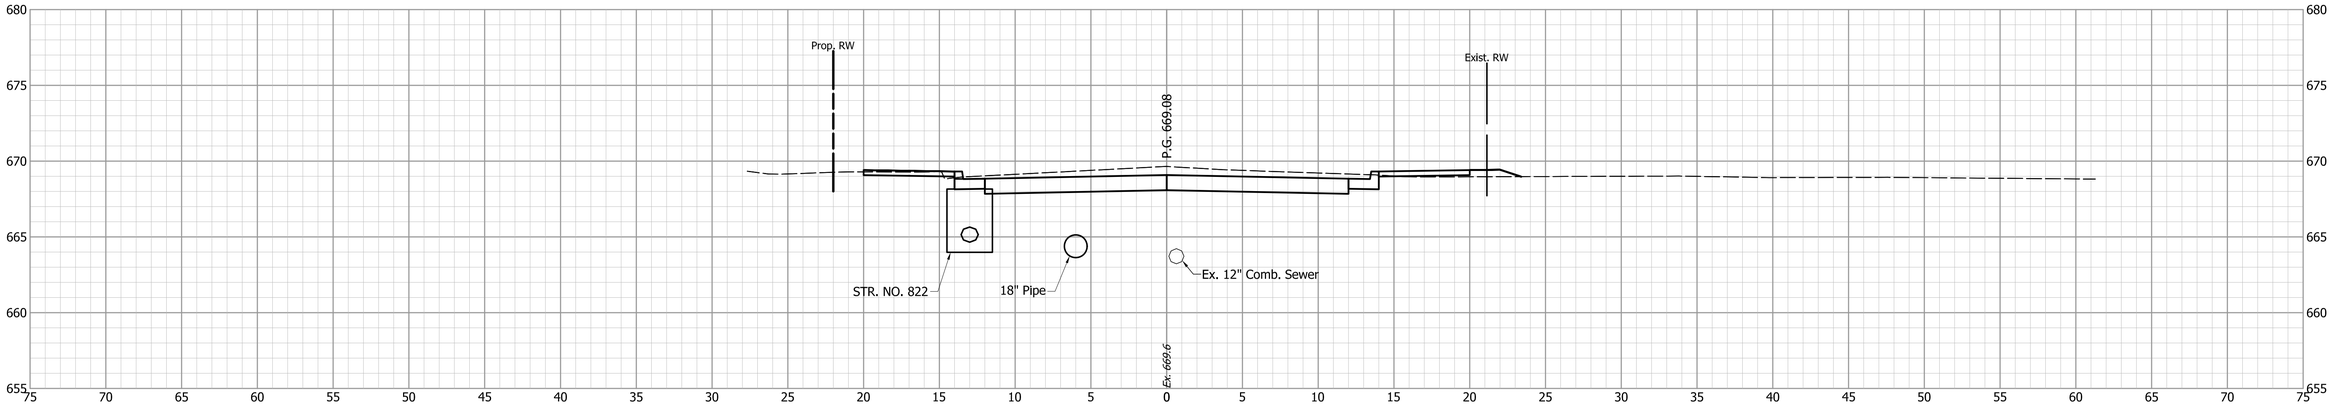

77+50

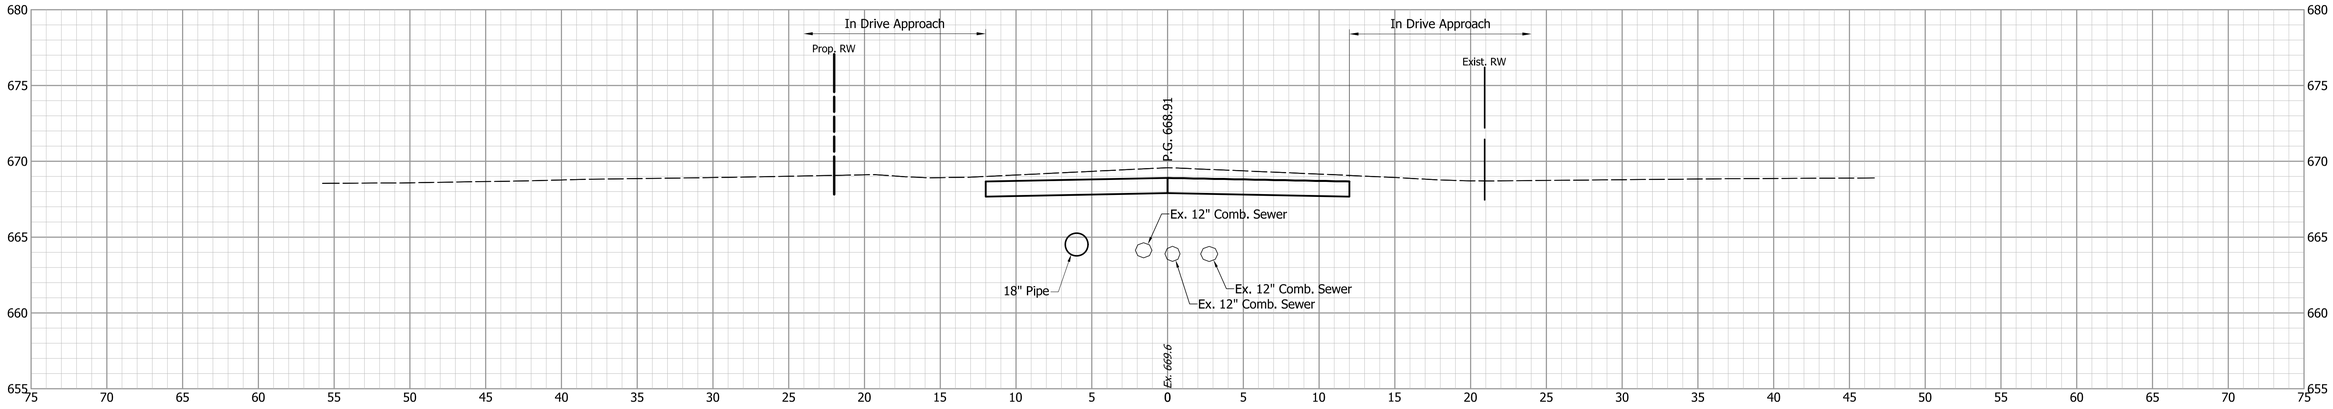

77+49

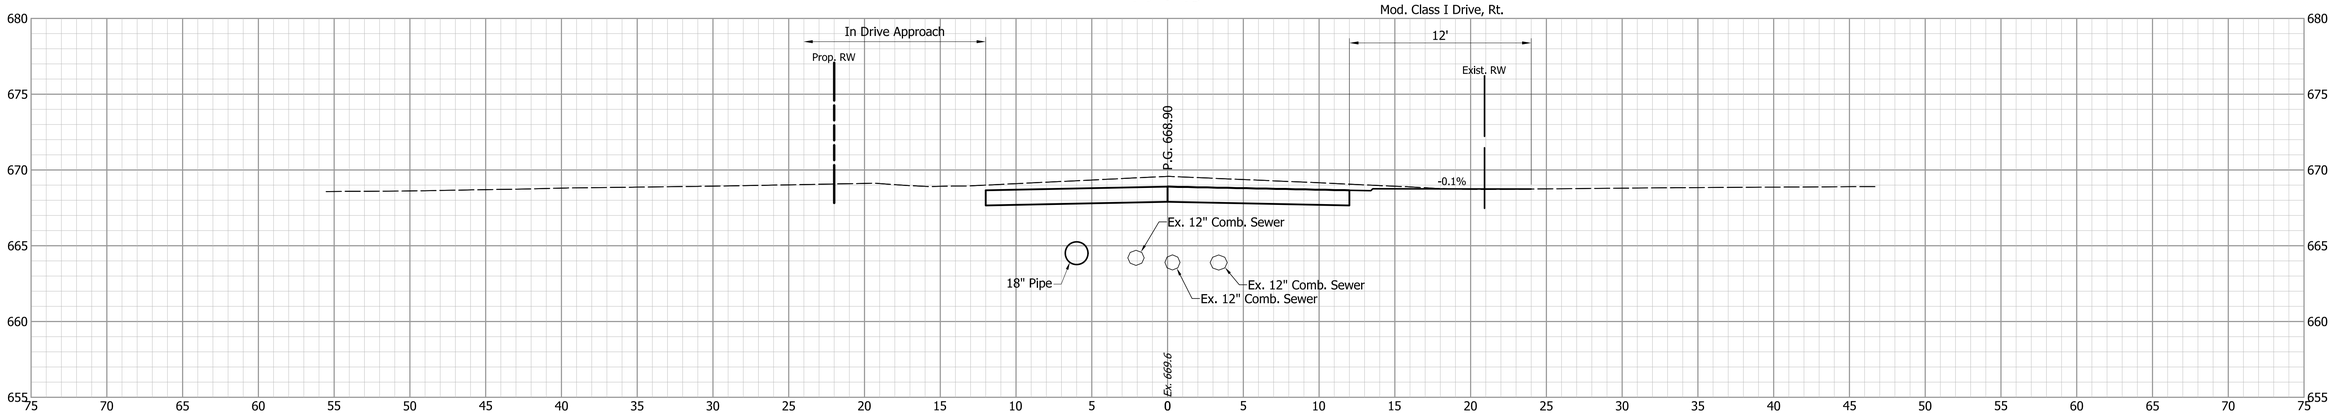

DESIGNED: JGP | DRAWN: JGP

CHECKED: GRW | CHECKED: GRW

INDIANA
DEPARTMENT OF TRANSPORTATION


CROSS SECTIONS
S.R. 252

HORIZONTAL SCALE	BRIDGE FILE
1" = 5'	
VERTICAL SCALE	DESIGNATION
1" = 5'	1700108


SURVEY BOOK	SHEETS
	214 of 260
CONTRACT	PROJECT
R-40411	1700108

S:\2018Proj\2018-027 SR 252 Edinburgh 1700108\Production Drawings\17-Cross Sections\2018-027-Cross-Sections-02E.dwg, 3/16/2022 4:33:50 PM


78+50

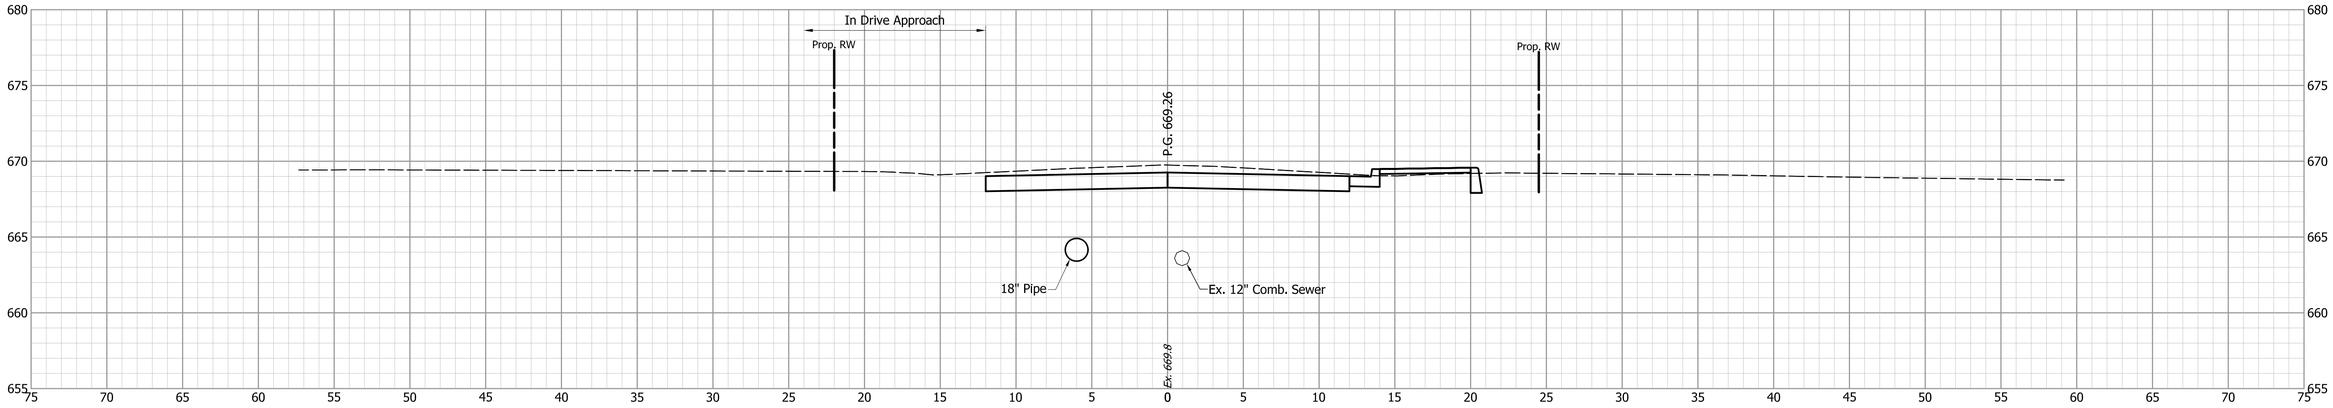

78+35

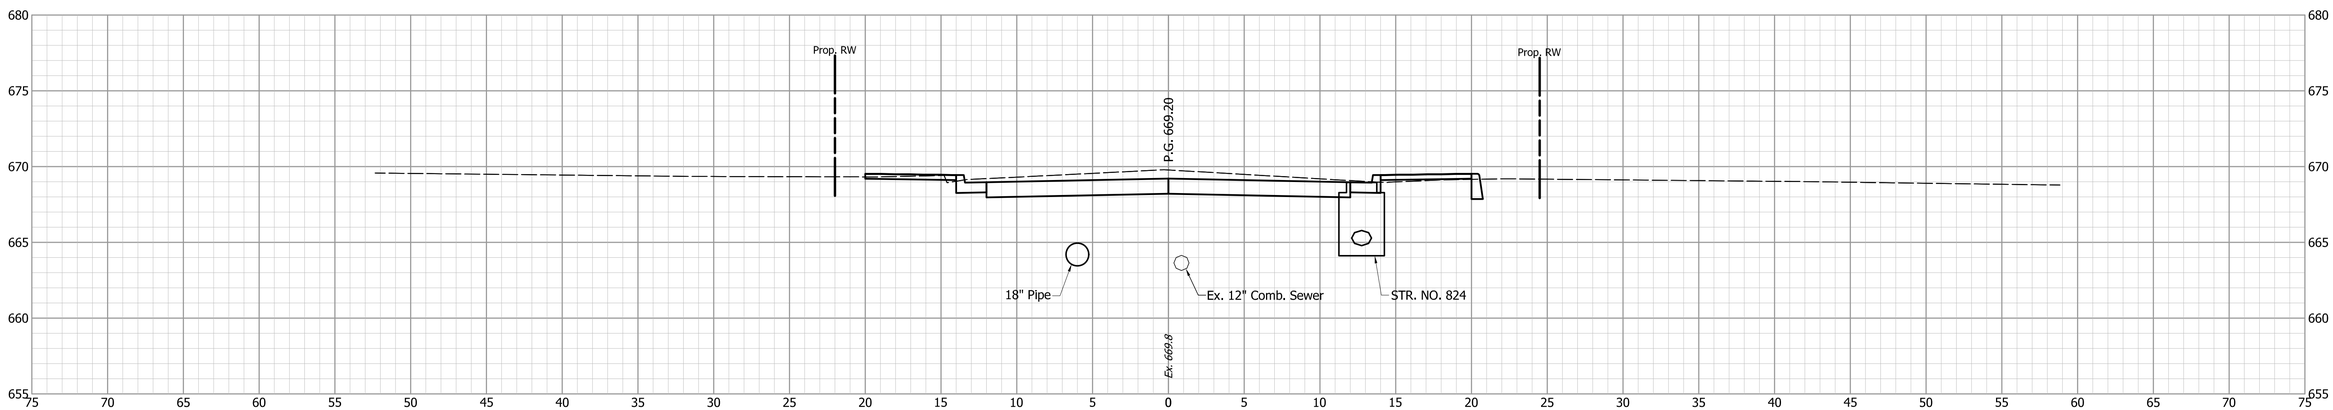

78+13

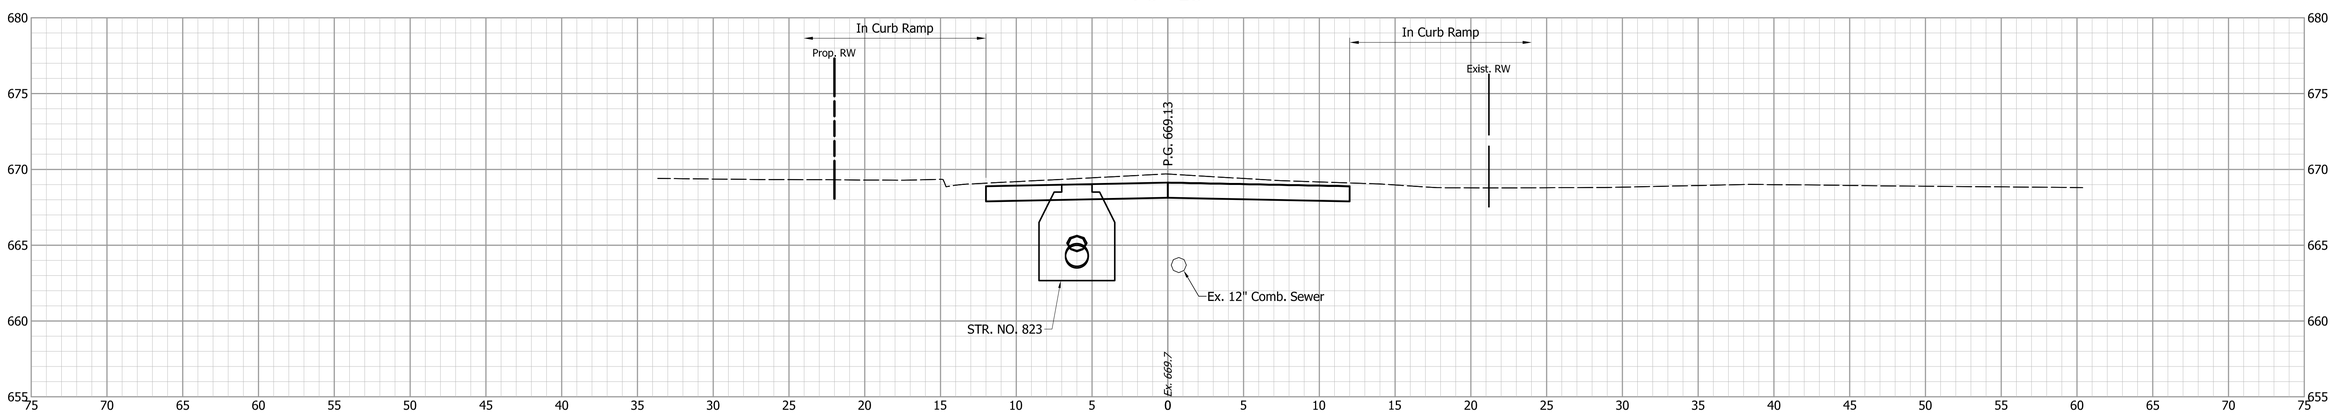


			INDIANA DEPARTMENT OF TRANSPORTATION
DESIGNED: JGP	DRAWN: JGP		CROSS SECTIONS S.R. 252
CHECKED: GRW	CHECKED: GRW		


HORIZONTAL SCALE	BRIDGE FILE
1" = 5'	
VERTICAL SCALE	DESIGNATION
1" = 5'	1700108
SURVEY BOOK	SHEETS
	215 of 260
CONTRACT	PROJECT
R-40411	1700108

S:\2018Proj\2018-027 SR 252 Edinburgh 1700108\Production Drawings\17-Cross Sections\2018-027-Cross-Sections-02E.dwg, 3/16/2022 4:34:00 PM


79+50

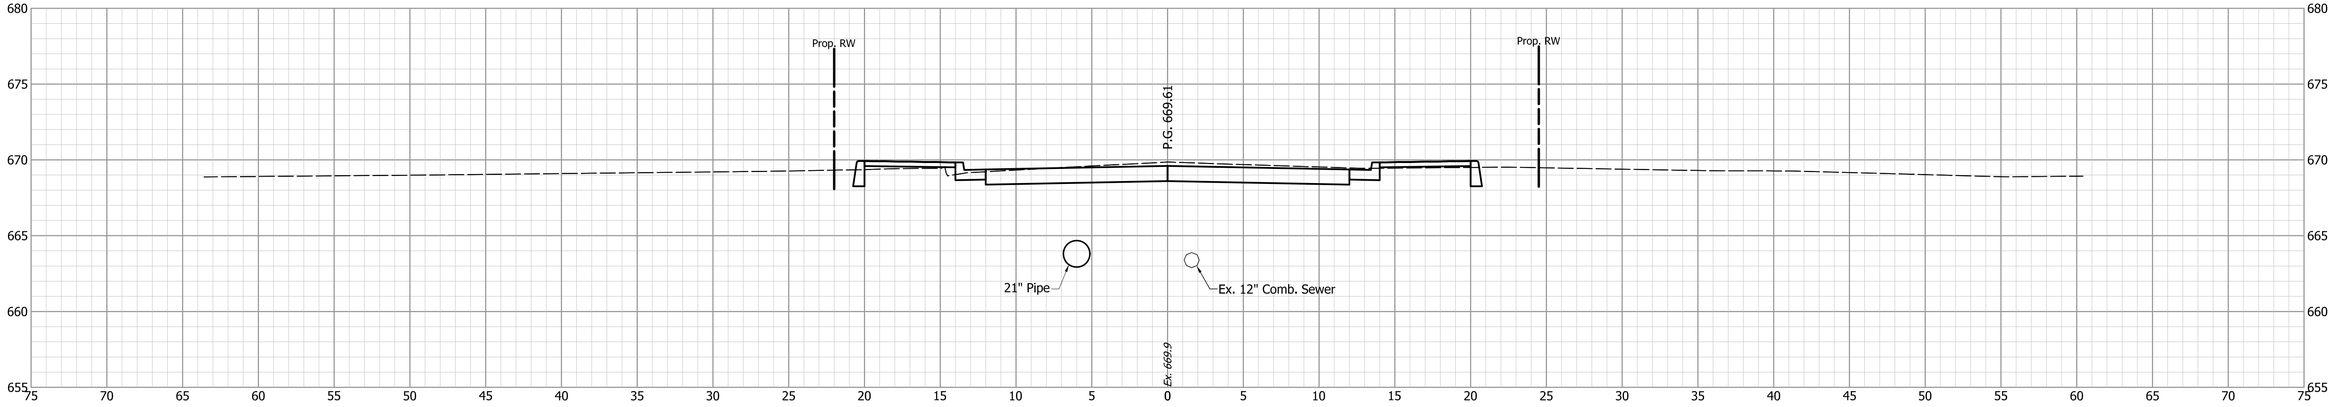

79+00

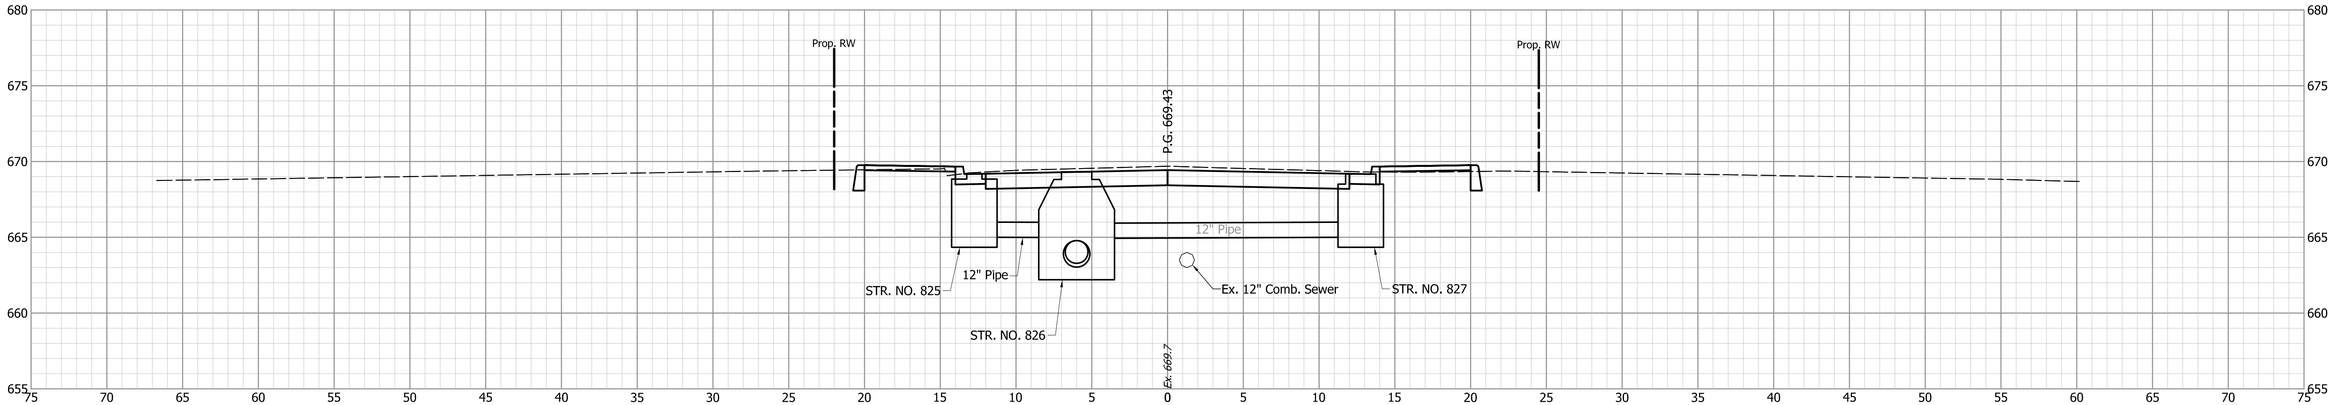

78+67

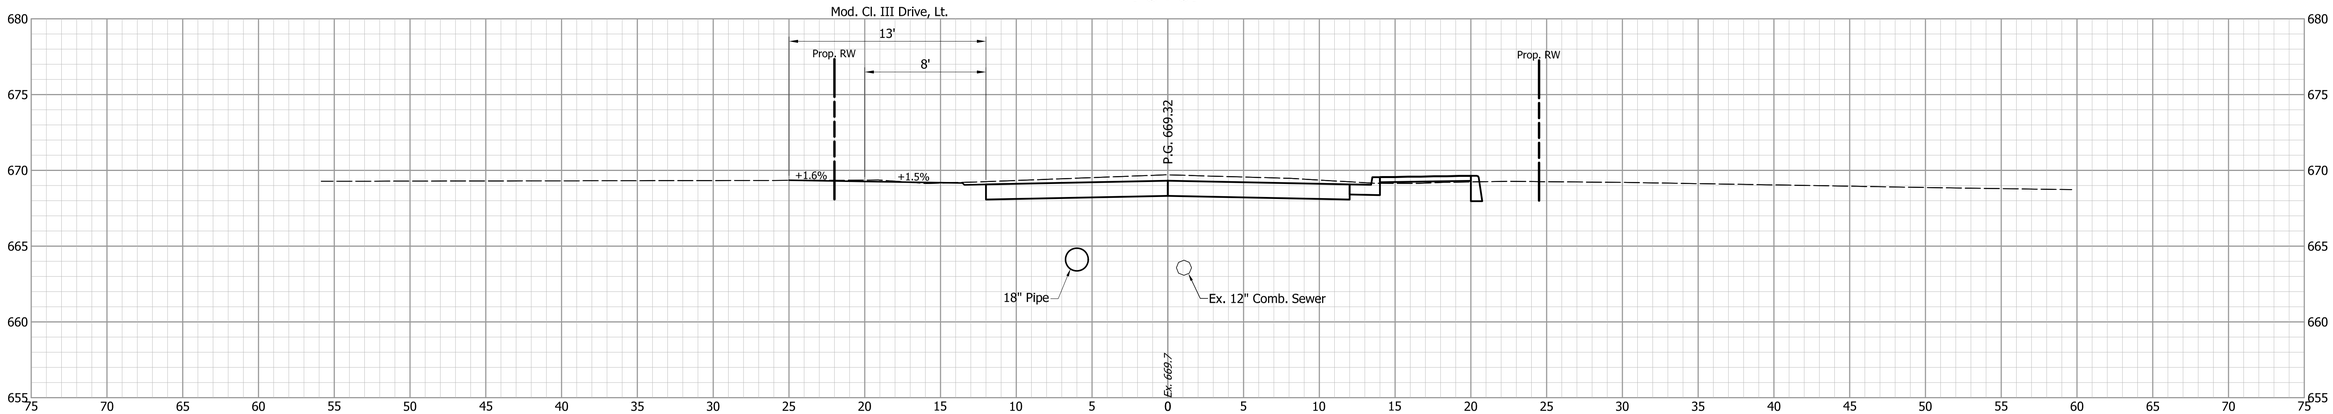

INDIANA
DEPARTMENT OF TRANSPORTATION

CROSS SECTIONS
S.R. 252


DESIGNED: JGP	DRAWN: JGP
CHECKED: GRW	CHECKED: GRW

HORIZONTAL SCALE	BRIDGE FILE
1" = 5'	
VERTICAL SCALE	DESIGNATION
1" = 5'	1700108


SURVEY BOOK	SHEETS		
	216	of	260
CONTRACT	PROJECT		
R-40411	1700108		

S:\2018Proj\2018-027 SR 252 Edinburgh 1700108\Production Drawings\17-Cross Sections\2018-027-Cross-Sections-02E.dwg, 3/16/2022 4:34:10 PM

80+00

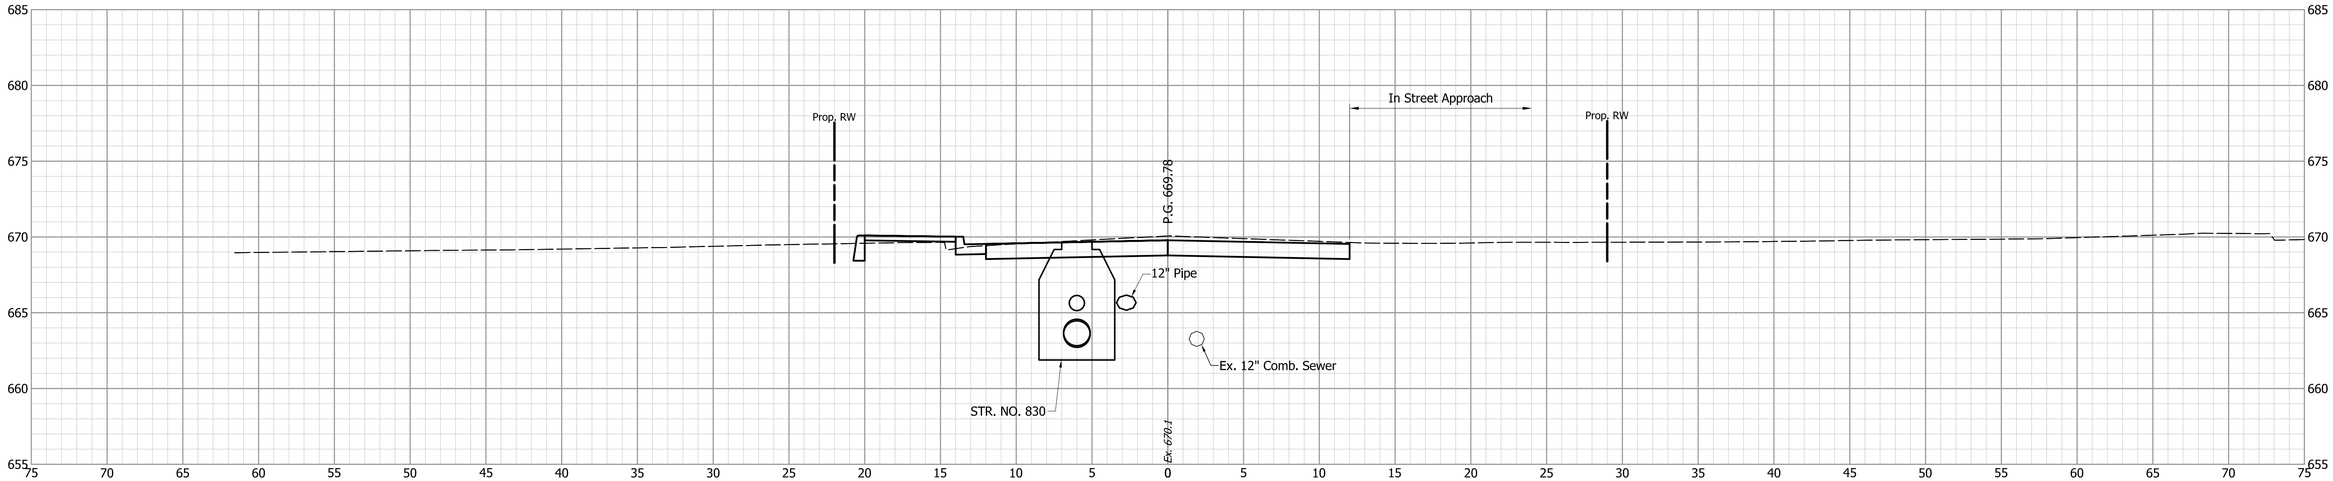


79+81

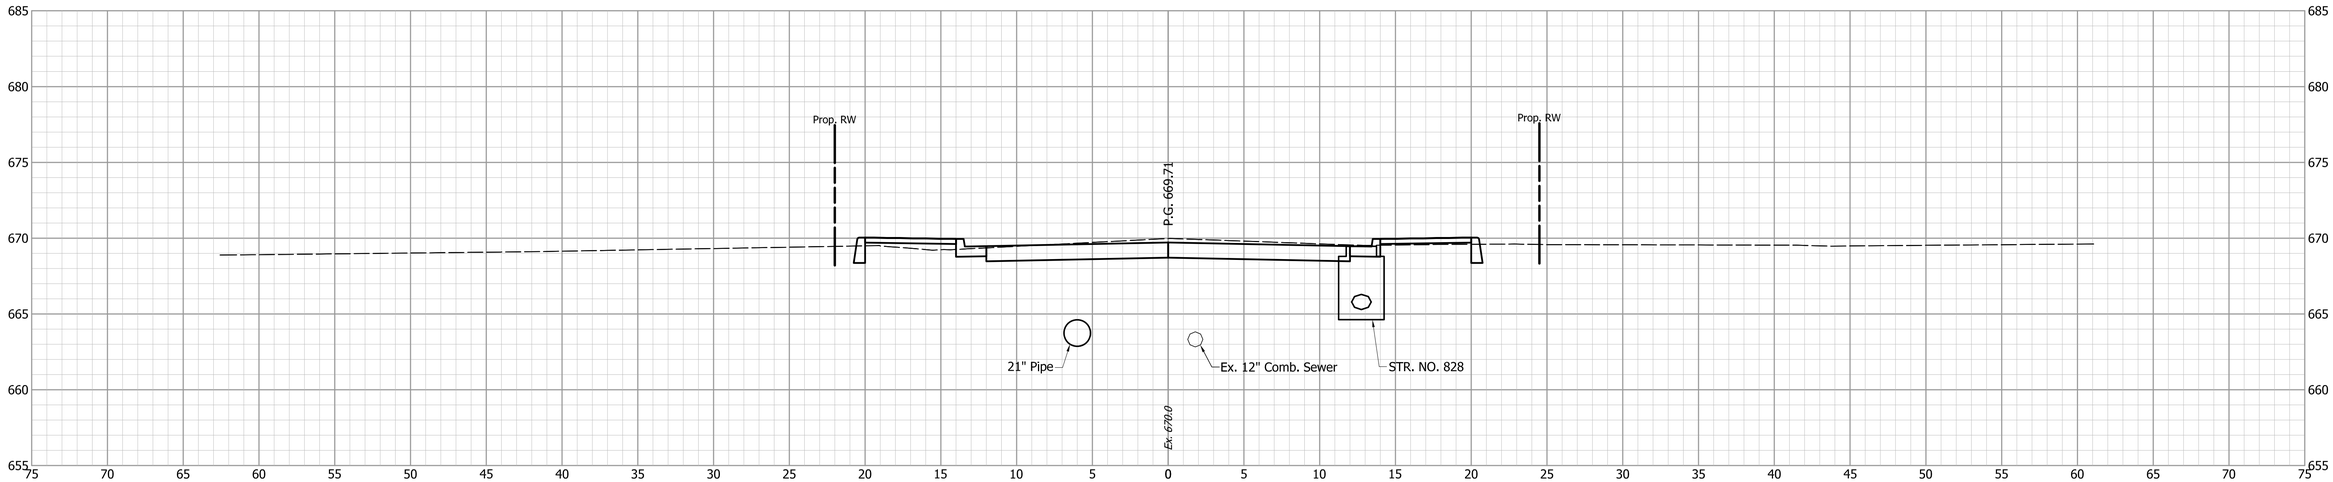


DESIGNED: JGP	DRAWN: JGP	INDIANA DEPARTMENT OF TRANSPORTATION	HORIZONTAL SCALE: 1" = 5' / VERTICAL SCALE: 1" = 5' / BRIDGE FILE / DESIGNATION: 1700108
CHECKED: GRW	CHECKED: GRW	CROSS SECTIONS S.R. 252	SURVEY BOOK / SHEETS: 217 of 260 / CONTRACT: R-40411 / PROJECT: 1700108

S:\2018Proj\2018-027 SR 252 Edinburgh 1700108\Production Drawings\17-Cross Sections\2018-027-Cross-Sections-02E.dwg, 3/16/2022 4:34:20 PM

80+19

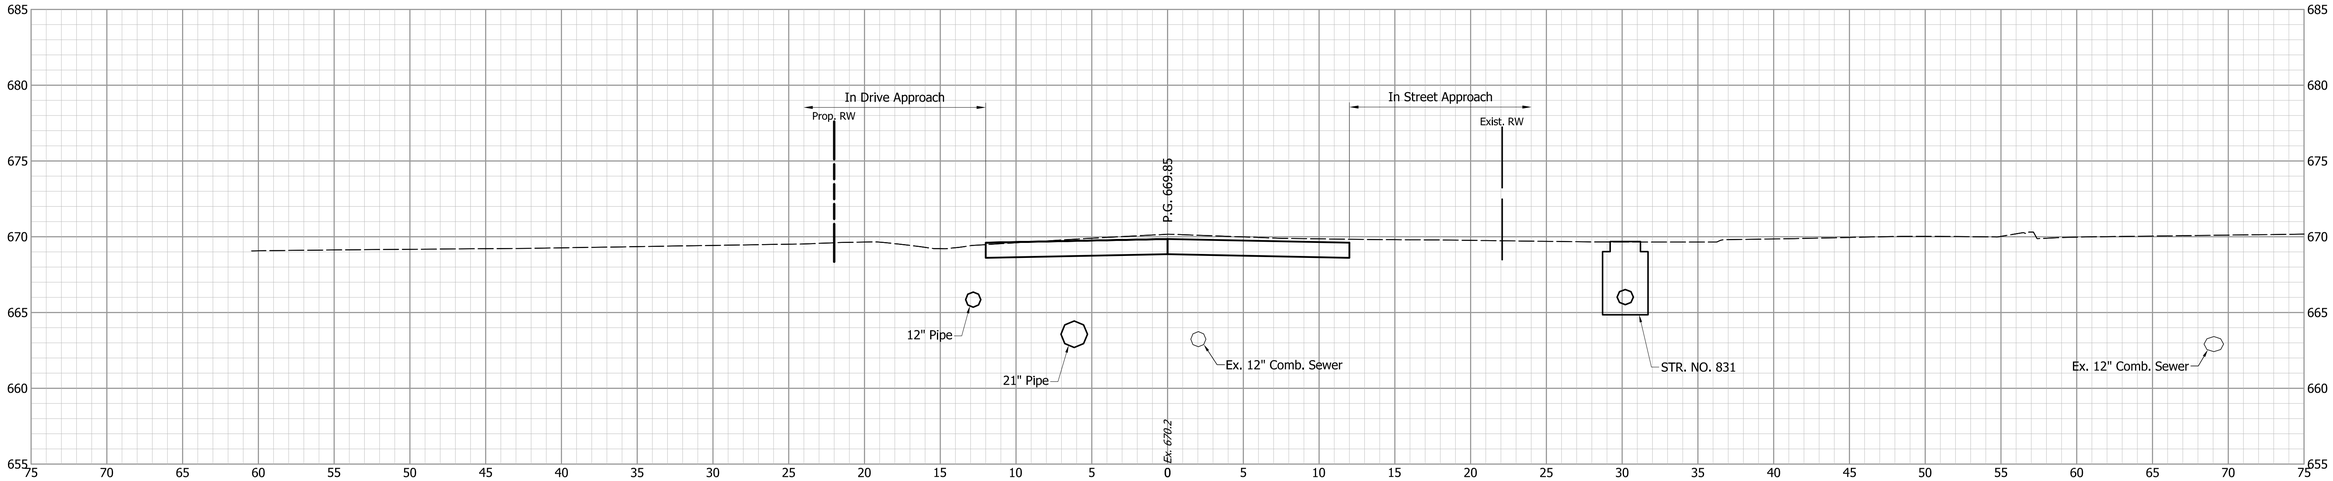

80+04

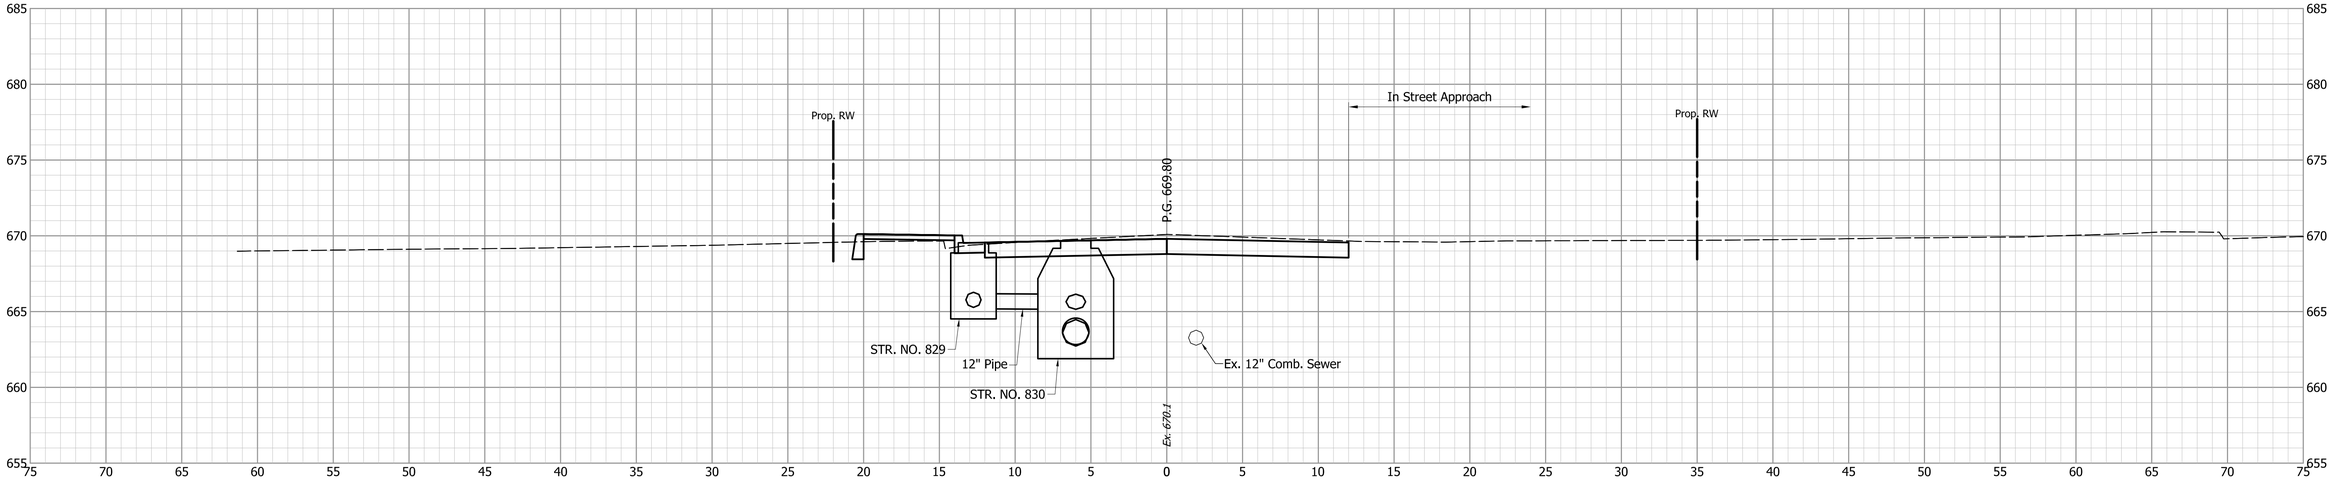

DESIGNED: JGP | DRAWN: JGP
CHECKED: GRW | CHECKED: GRW

INDIANA
DEPARTMENT OF TRANSPORTATION


CROSS SECTIONS
S.R. 252

HORIZONTAL SCALE	BRIDGE FILE
1" = 5'	
VERTICAL SCALE	DESIGNATION
1" = 5'	1700108


SURVEY BOOK	SHEETS		
	218	of	260
CONTRACT	PROJECT		
R-40411	1700108		

S:\2018Proj\2018-027 SR 252 Edinburgh 1700108\Production Drawings\17-Cross Sections\2018-027-Cross-Sections-02E.dwg, 3/16/2022 4:34:30 PM

80+50

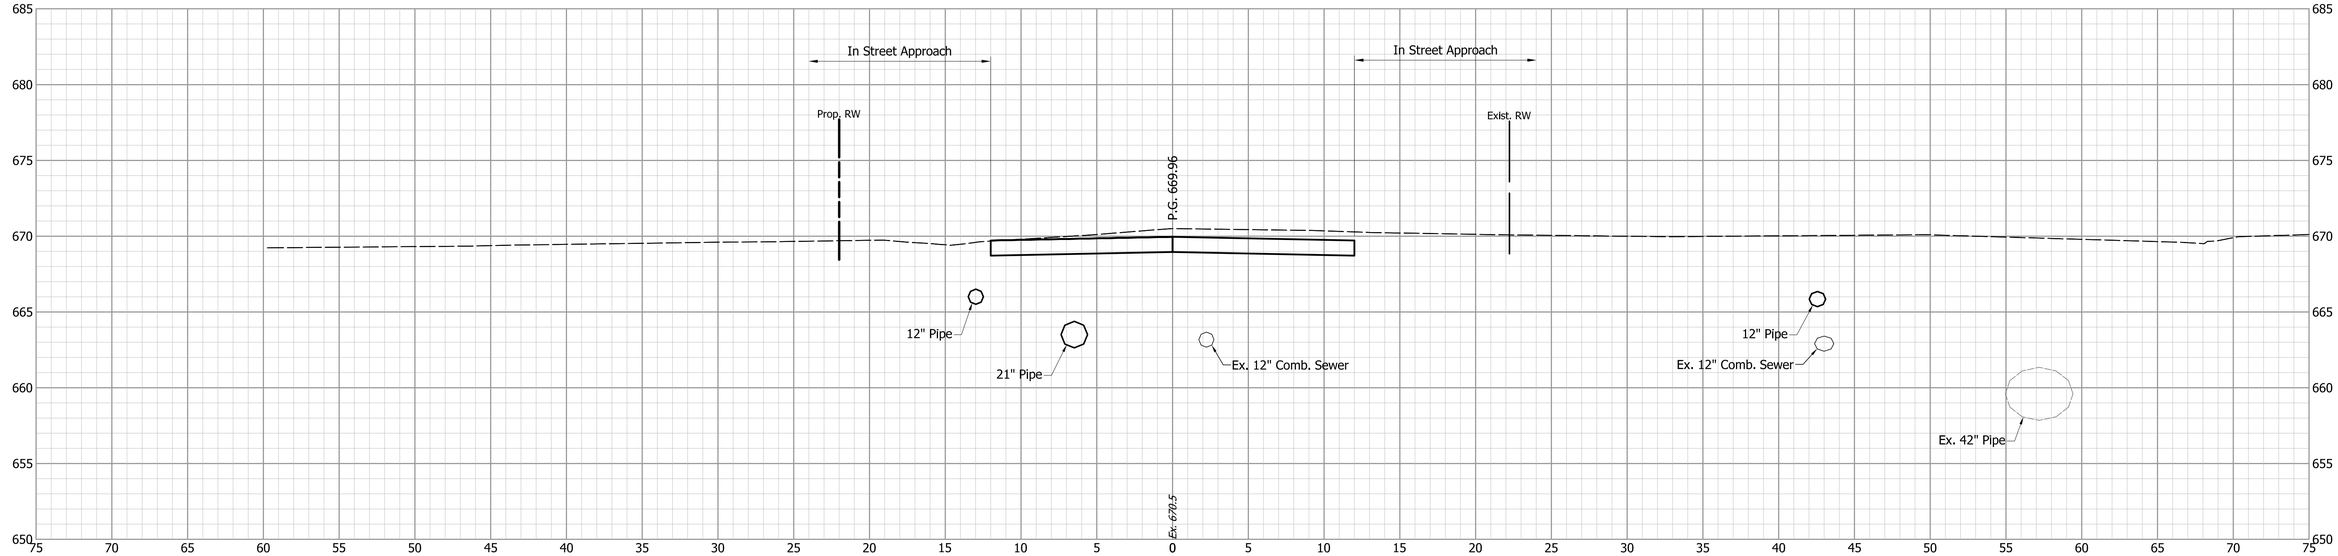


80+38

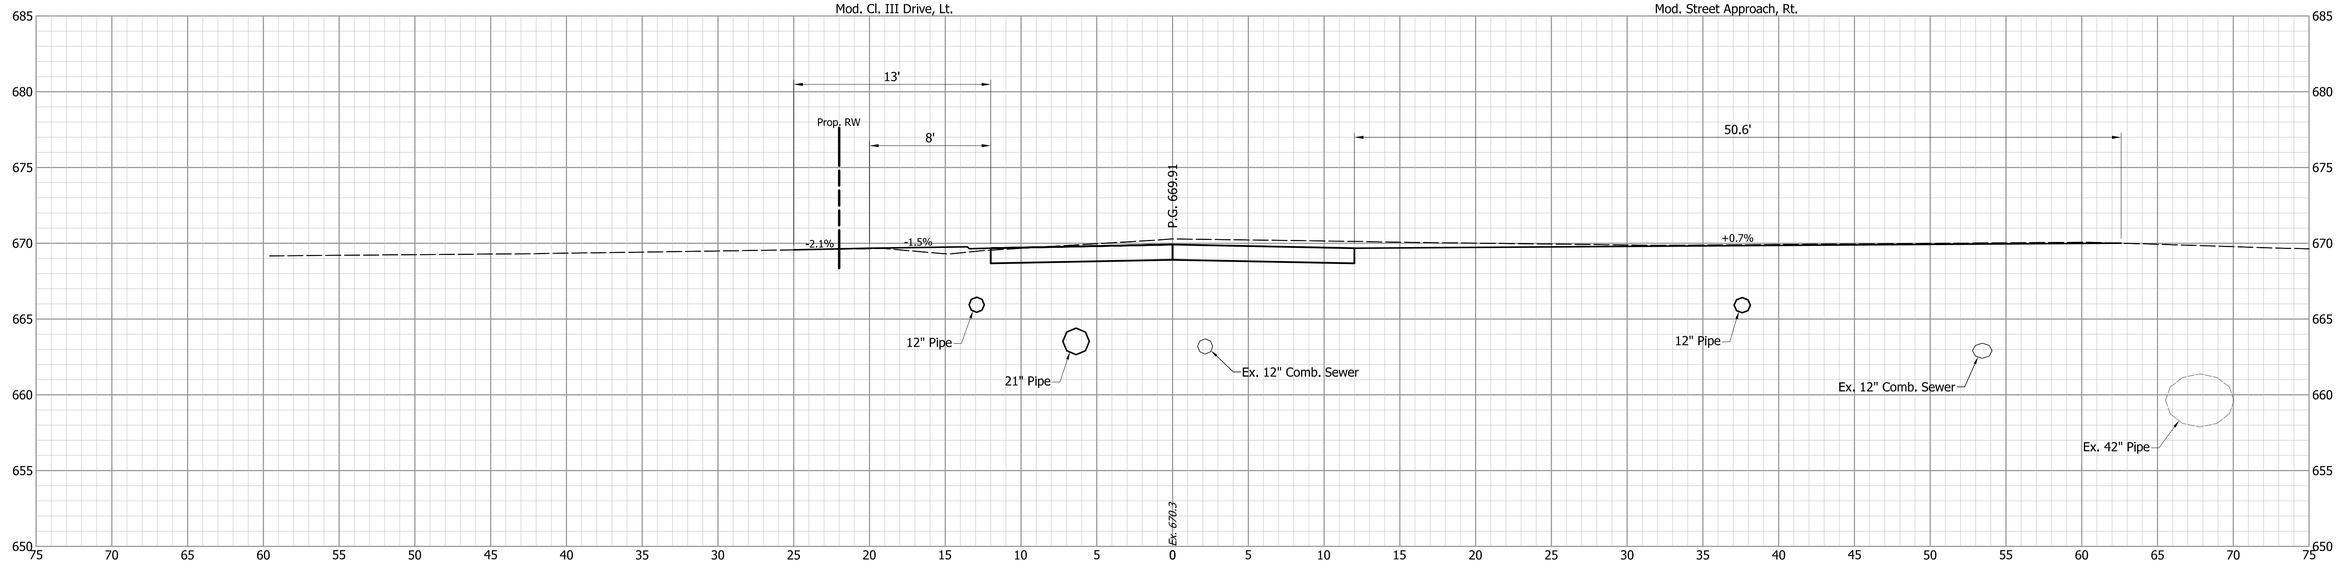


			INDIANA DEPARTMENT OF TRANSPORTATION	HORIZONTAL SCALE: 1" = 5' / VERTICAL SCALE: 1" = 5' / BRIDGE FILE: / DESIGNATION: 1700108
		DESIGNED: JGP / DRAWN: JGP / CHECKED: GRW / CHECKED: GRW	CROSS SECTIONS S.R. 252	SURVEY BOOK / SHEETS: 219 of 260 / CONTRACT: R-40411 / PROJECT: 1700108

S:\2018Proj\2018-027 SR 252 Edinburgh 1700108\Production Drawings\17-Cross Sections\2018-027-Cross-Sections-02E.dwg, 3/16/2022 4:34:40 PM

80+70

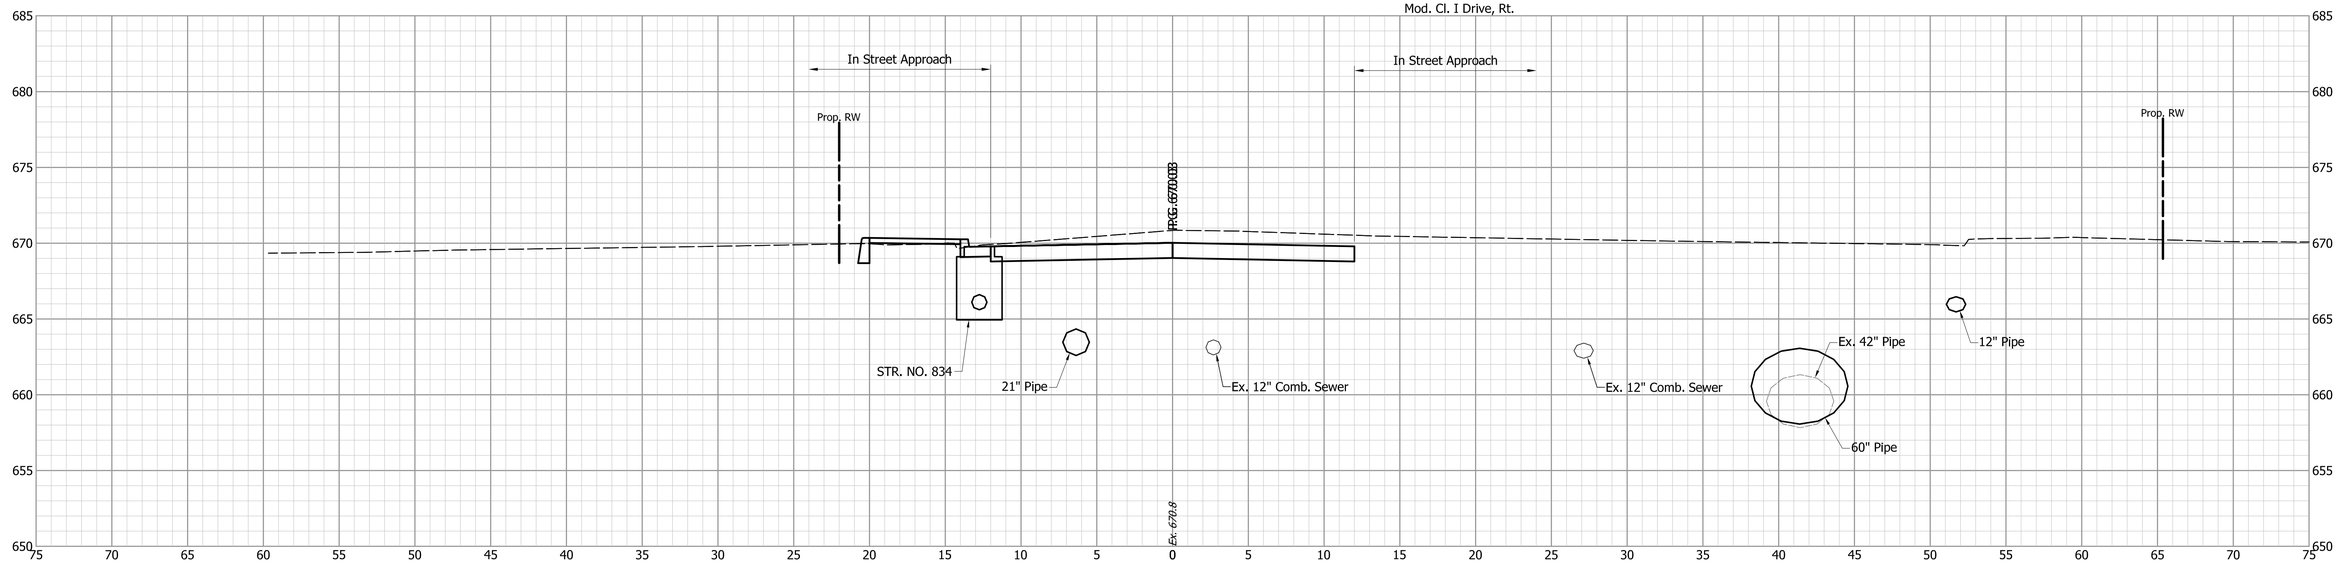

80+62

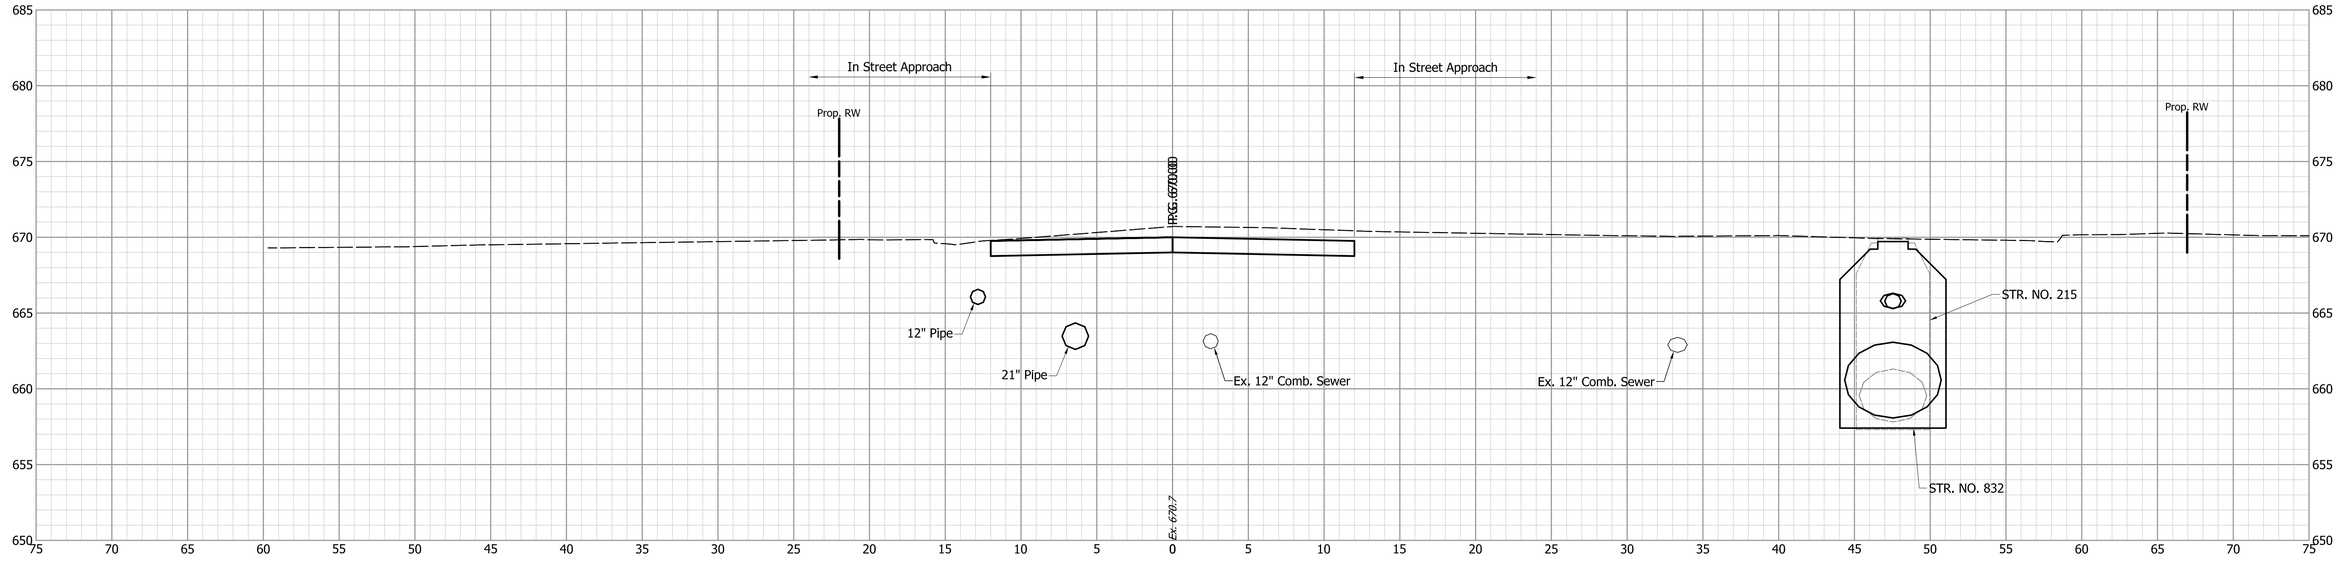

			INDIANA DEPARTMENT OF TRANSPORTATION
DESIGNED: JGP	DRAWN: JGP		CROSS SECTIONS S.R. 252
CHECKED: GRW	CHECKED: GRW		


HORIZONTAL SCALE	BRIDGE FILE
1" = 5'	
VERTICAL SCALE	DESIGNATION
1" = 5'	1700108

SURVEY BOOK	SHEETS		
	220	of	260
CONTRACT	PROJECT		
R-40411	1700108		


S:\2018Proj\2018-027 SR 252 Edinburgh 1700108\Production Drawings\17-Cross Sections\2018-027-Cross-Sections-02E.dwg, 3/16/2022 4:34:50 PM

81+06

Range Profile, Mod. Street Approach, Lt.

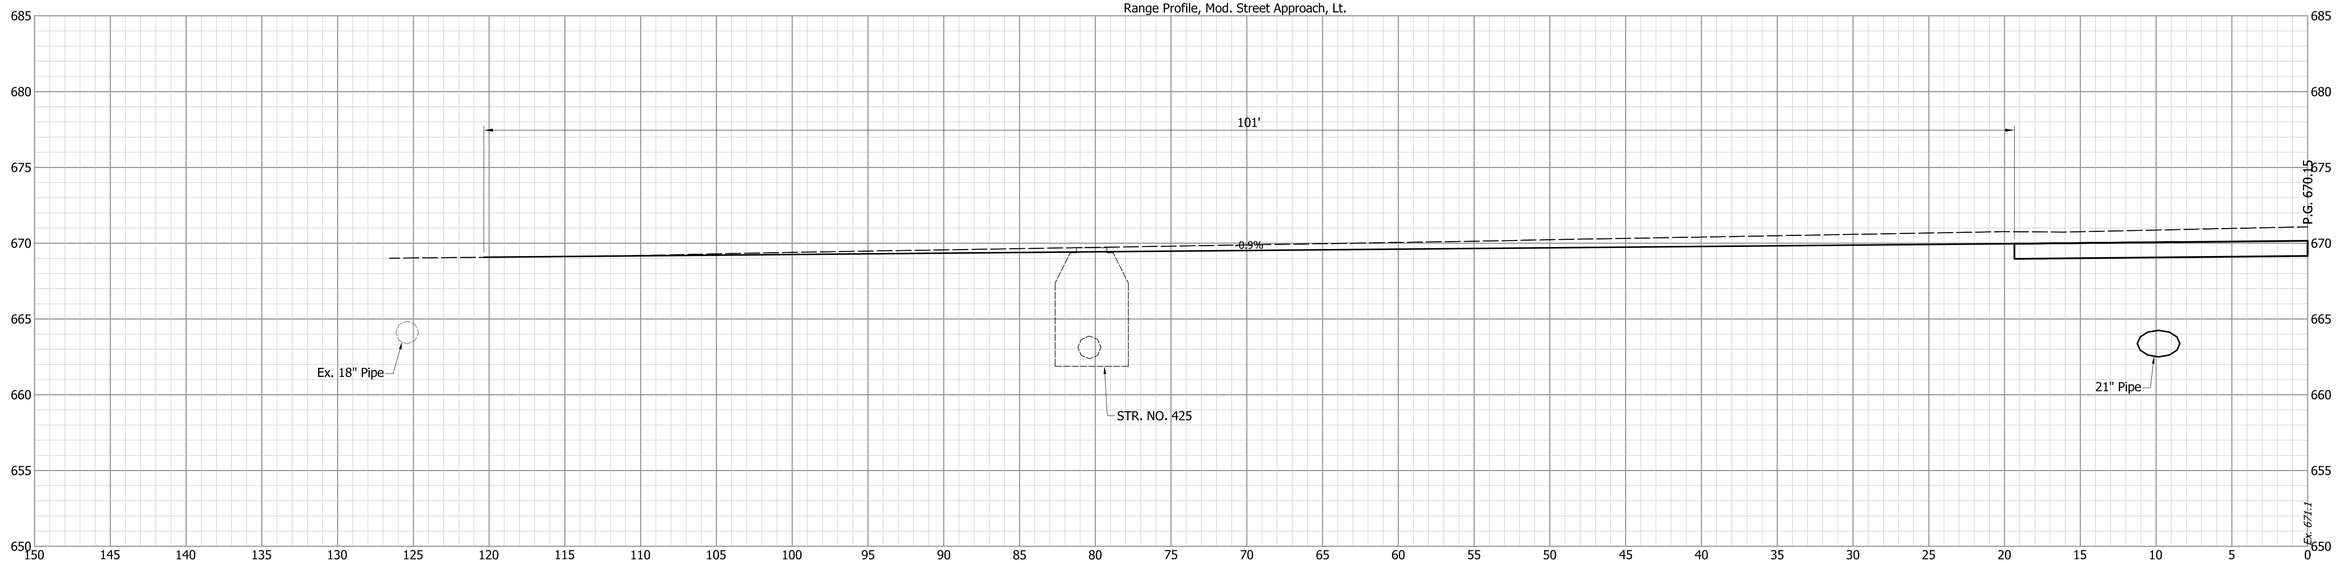

81+00

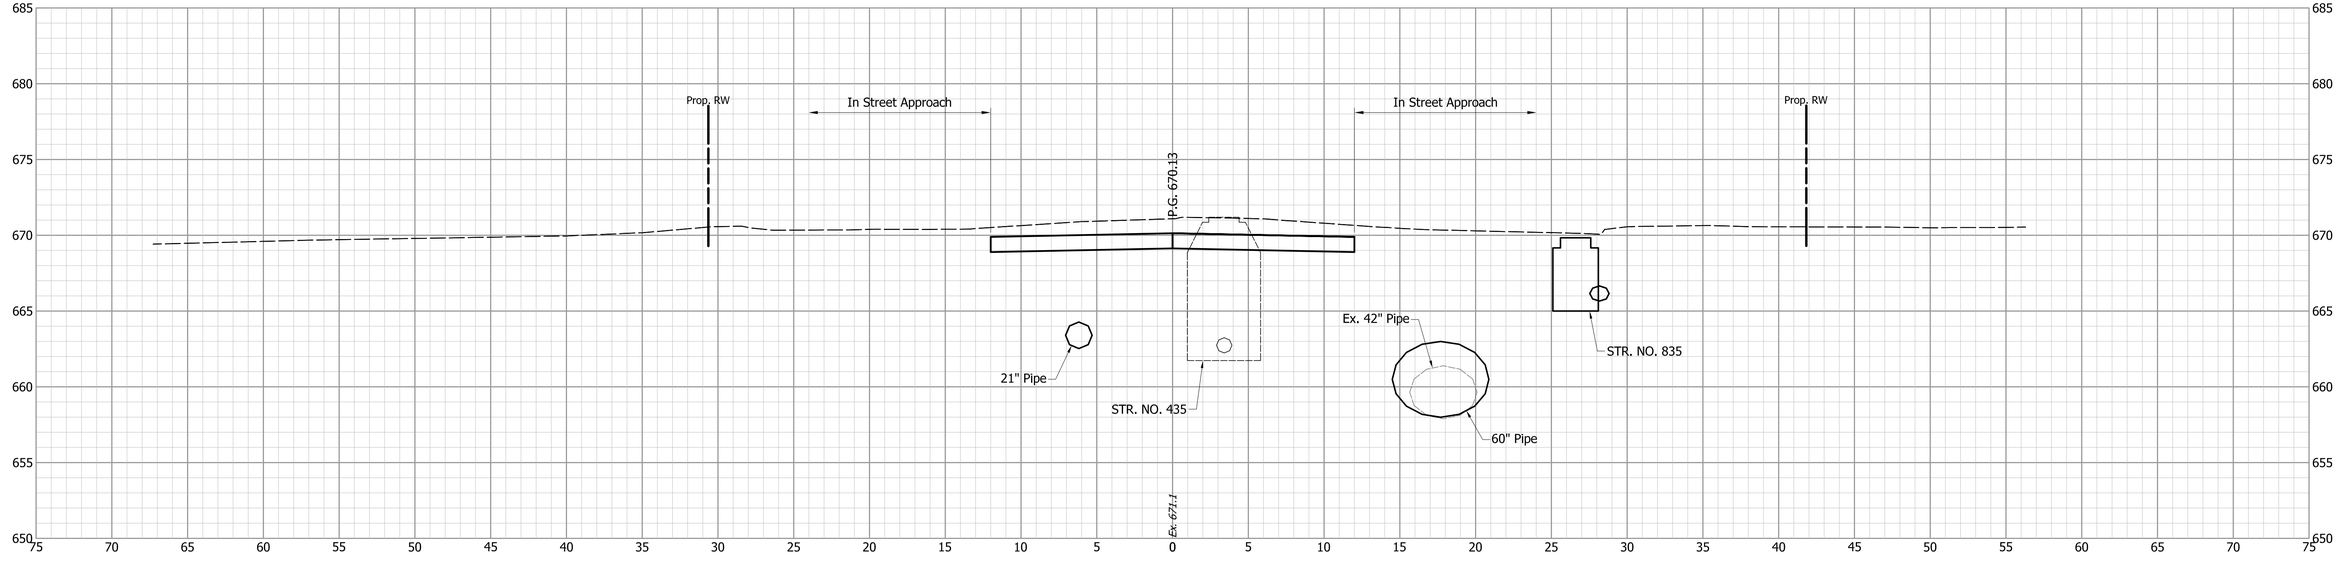

S:\2018Proj\2018-027 SR 252 Edinburgh 1700108\Production Drawings\17-Cross Sections\2018-027-Cross-Sections-02E.dwg, 3/16/2022 4:35:00 PM

DESIGNED: JGP	DRAWN: JGP
CHECKED: GRW	CHECKED: GRW


INDIANA
DEPARTMENT OF TRANSPORTATION

CROSS SECTIONS
S.R. 252


HORIZONTAL SCALE	BRIDGE FILE
1" = 5'	
VERTICAL SCALE	DESIGNATION
1" = 5'	1700108

SURVEY BOOK	SHEETS		
	221	of	260
CONTRACT	PROJECT		
R-40411	1700108		

81+48

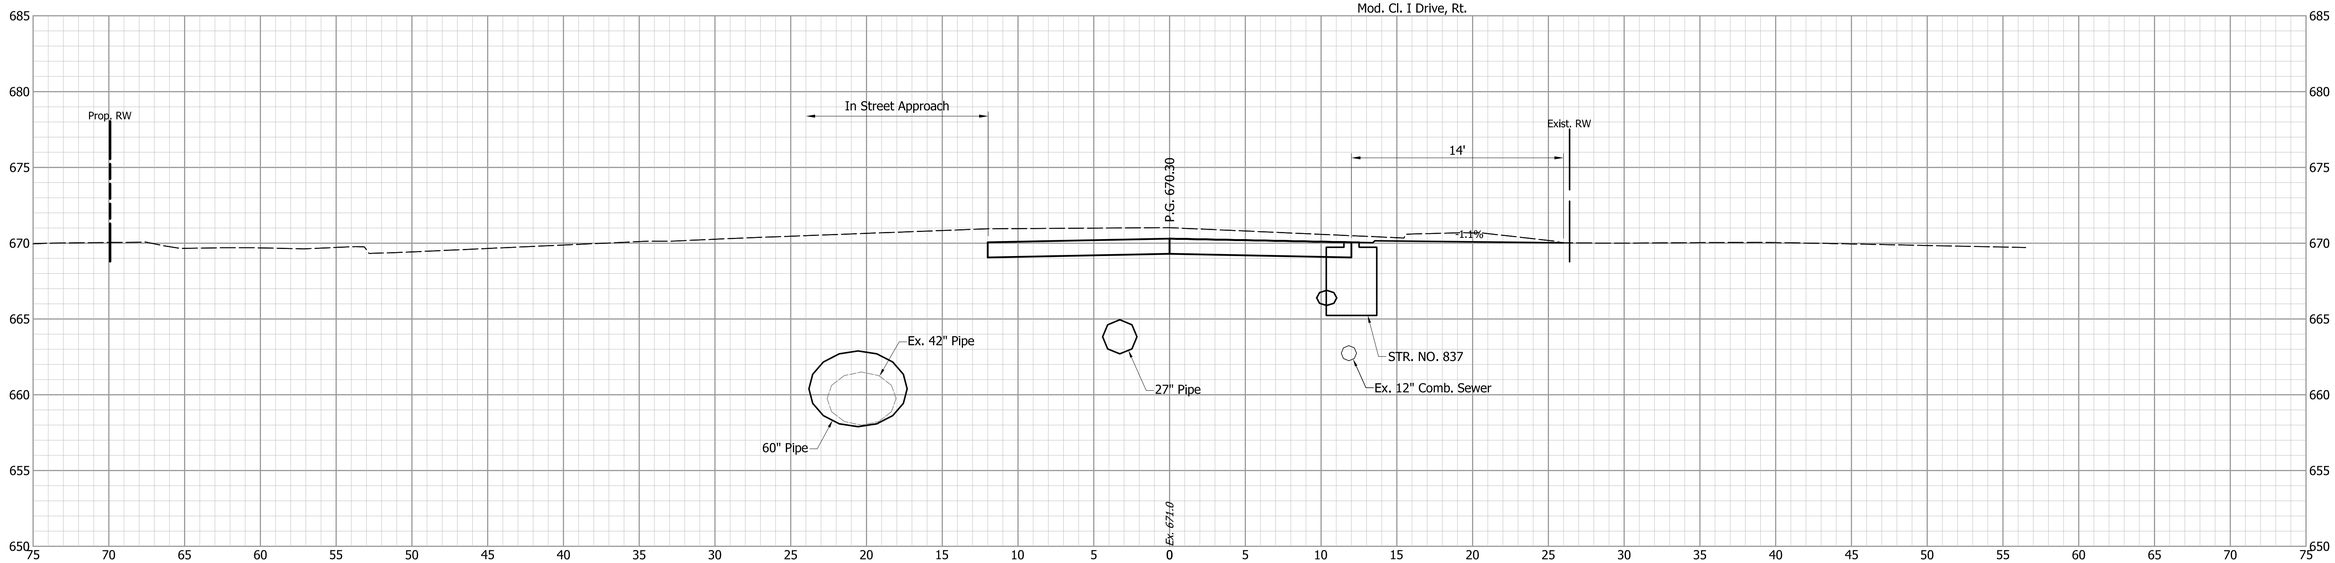

81+30

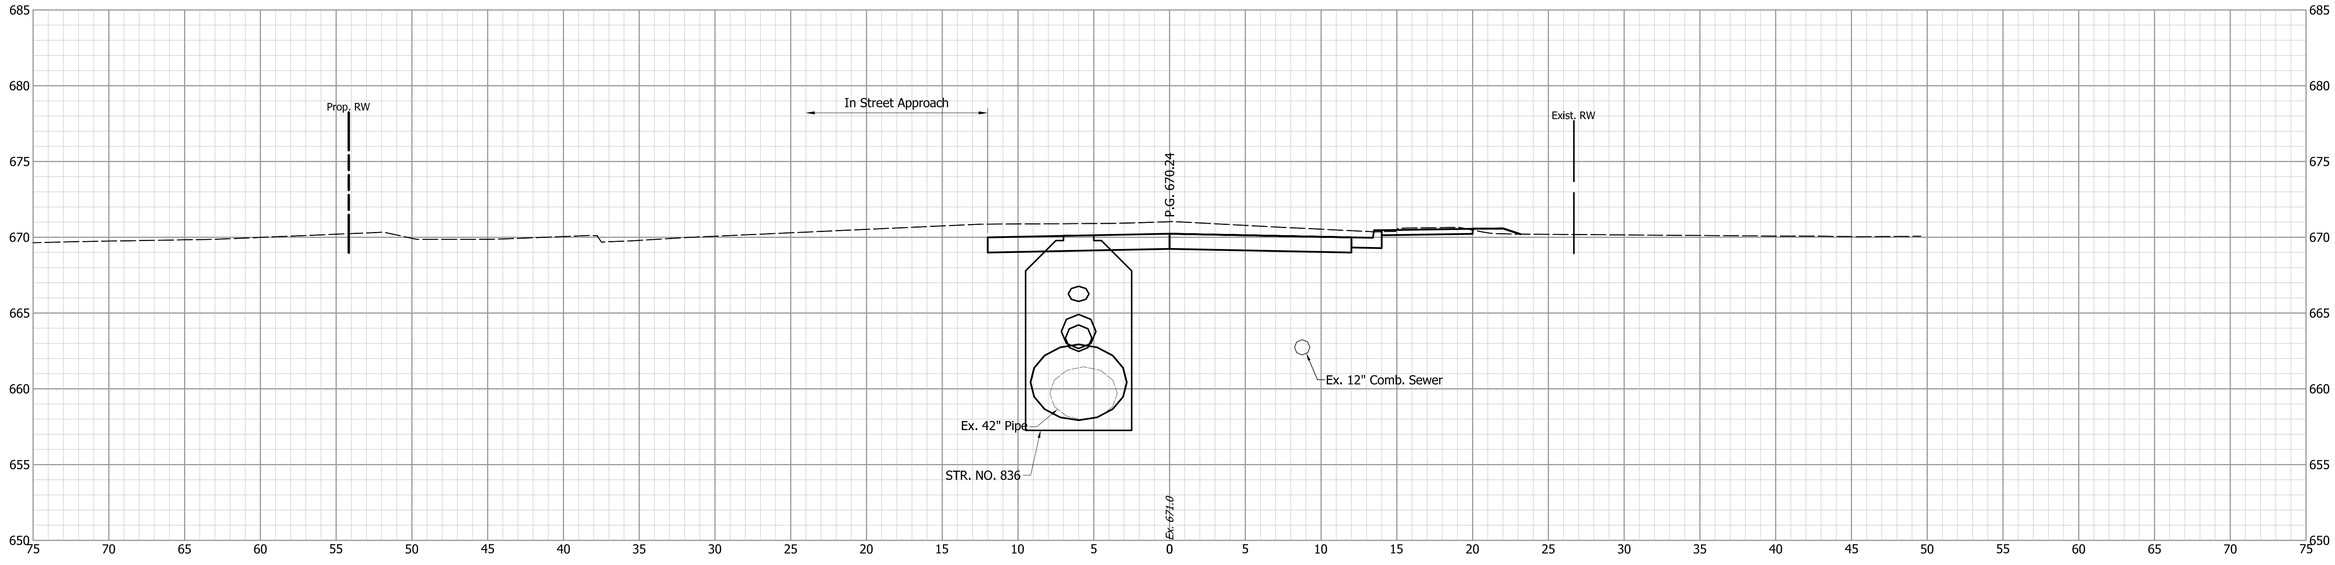


			INDIANA DEPARTMENT OF TRANSPORTATION
DESIGNED: JGP	DRAWN: JGP		CROSS SECTIONS S.R. 252
CHECKED: GRW	CHECKED: GRW		


HORIZONTAL SCALE	BRIDGE FILE
1" = 5'	
VERTICAL SCALE	DESIGNATION
1" = 5'	1700108
SURVEY BOOK	SHEETS
	222 of 260
CONTRACT	PROJECT
R-40411	1700108

S:\2018Proj\2018-027 SR 252 Edinburgh 1700108\Production Drawings\17-Cross Sections\2018-027-Cross-Sections-02E.dwg, 3/16/2022 4:35:10 PM

81+80

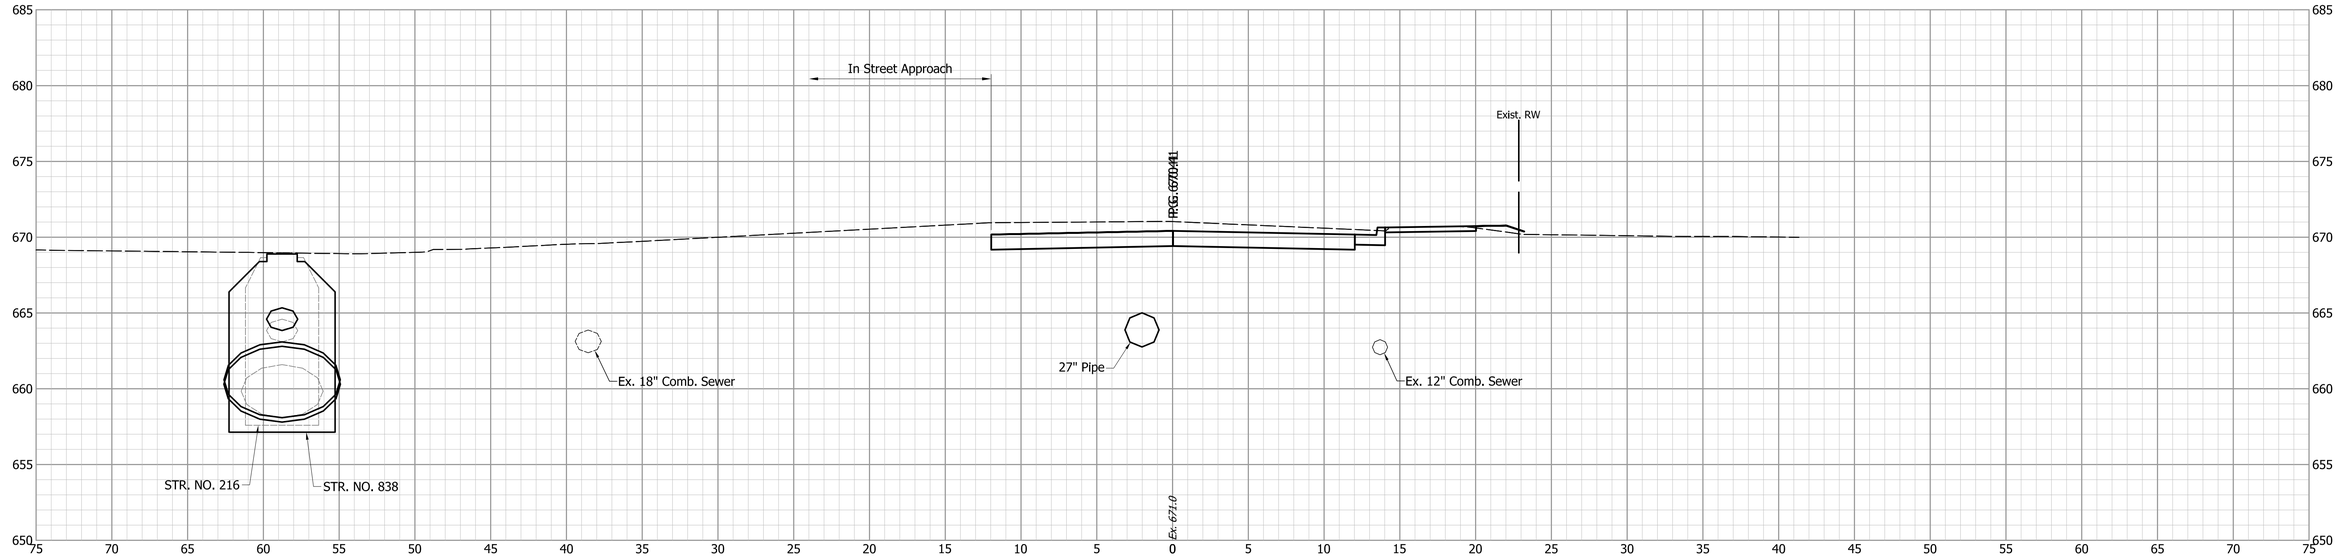

81+50

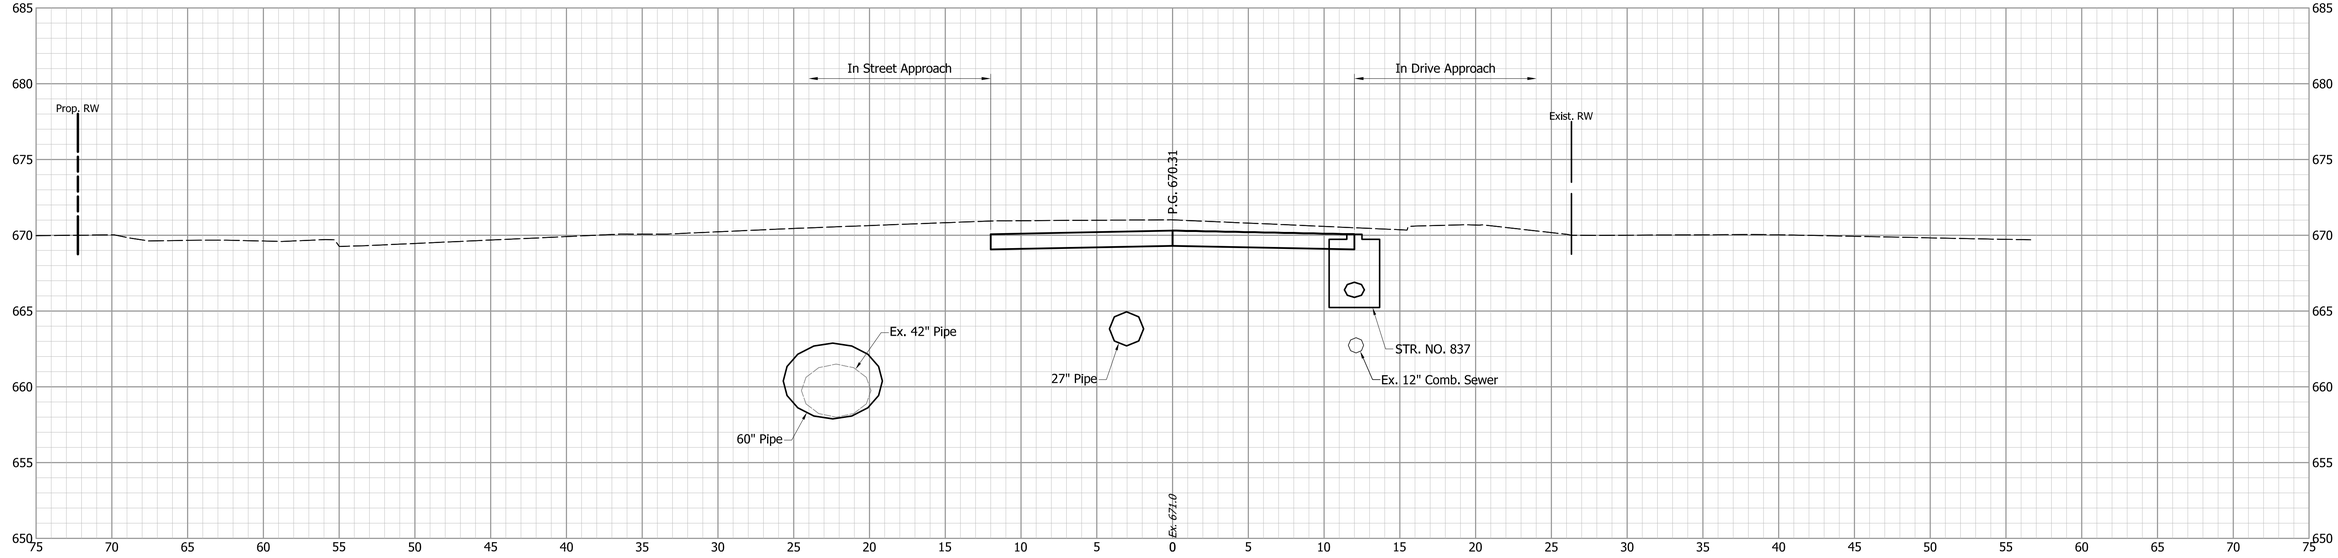

INDIANA
DEPARTMENT OF TRANSPORTATION


CROSS SECTIONS
S.R. 252

DESIGNED: JGP | DRAWN: JGP
CHECKED: GRW | CHECKED: GRW


HORIZONTAL SCALE	BRIDGE FILE
1" = 5'	
VERTICAL SCALE	DESIGNATION
1" = 5'	1700108
SURVEY BOOK	SHEETS
	223 of 260
CONTRACT	PROJECT
R-40411	1700108

S:\2018Proj\2018-027 SR 252 Edinburgh 1700108\Production Drawings\17-Cross Sections\2018-027-Cross-Sections-02E.dwg, 3/16/2022 4:35:20 PM

82+10

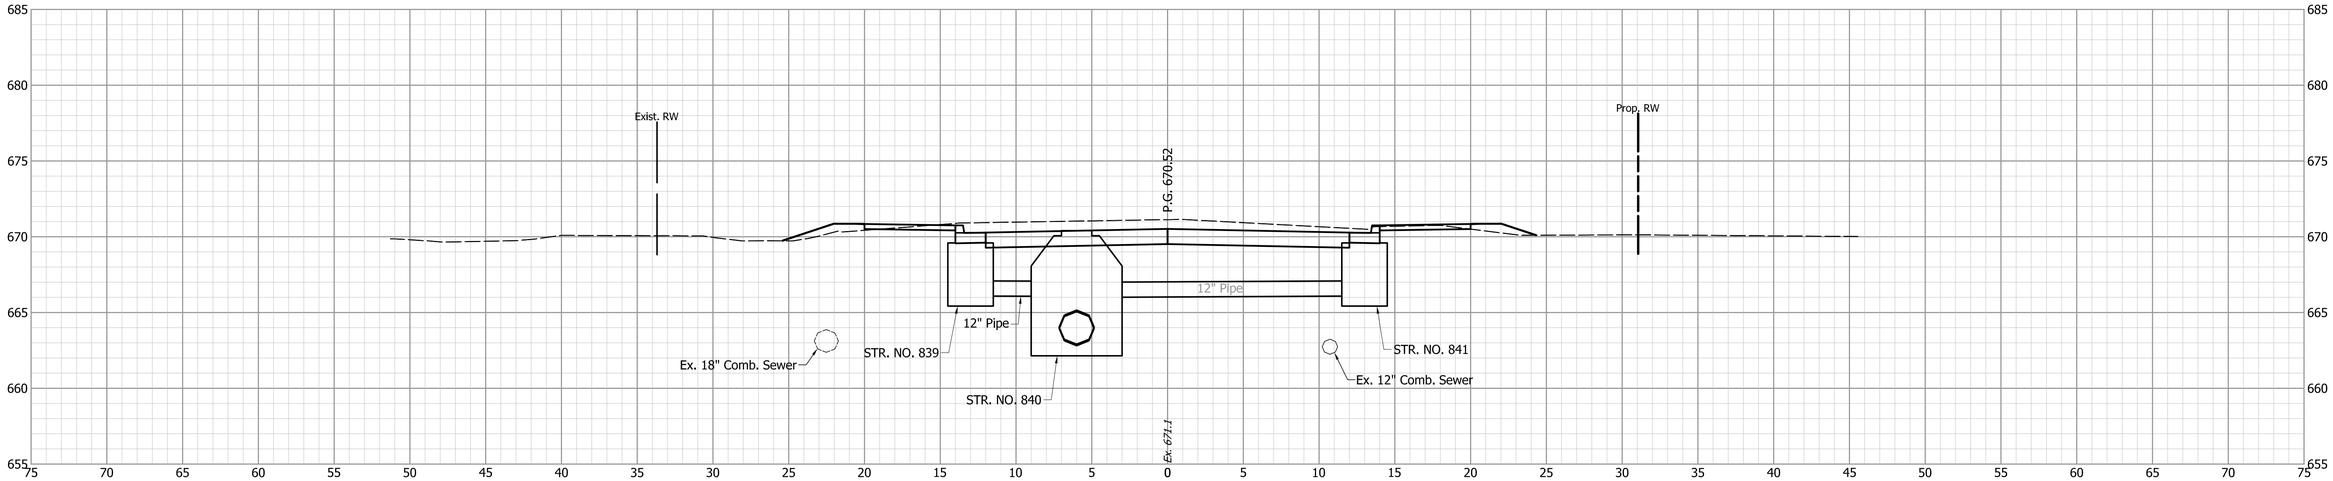


82+00

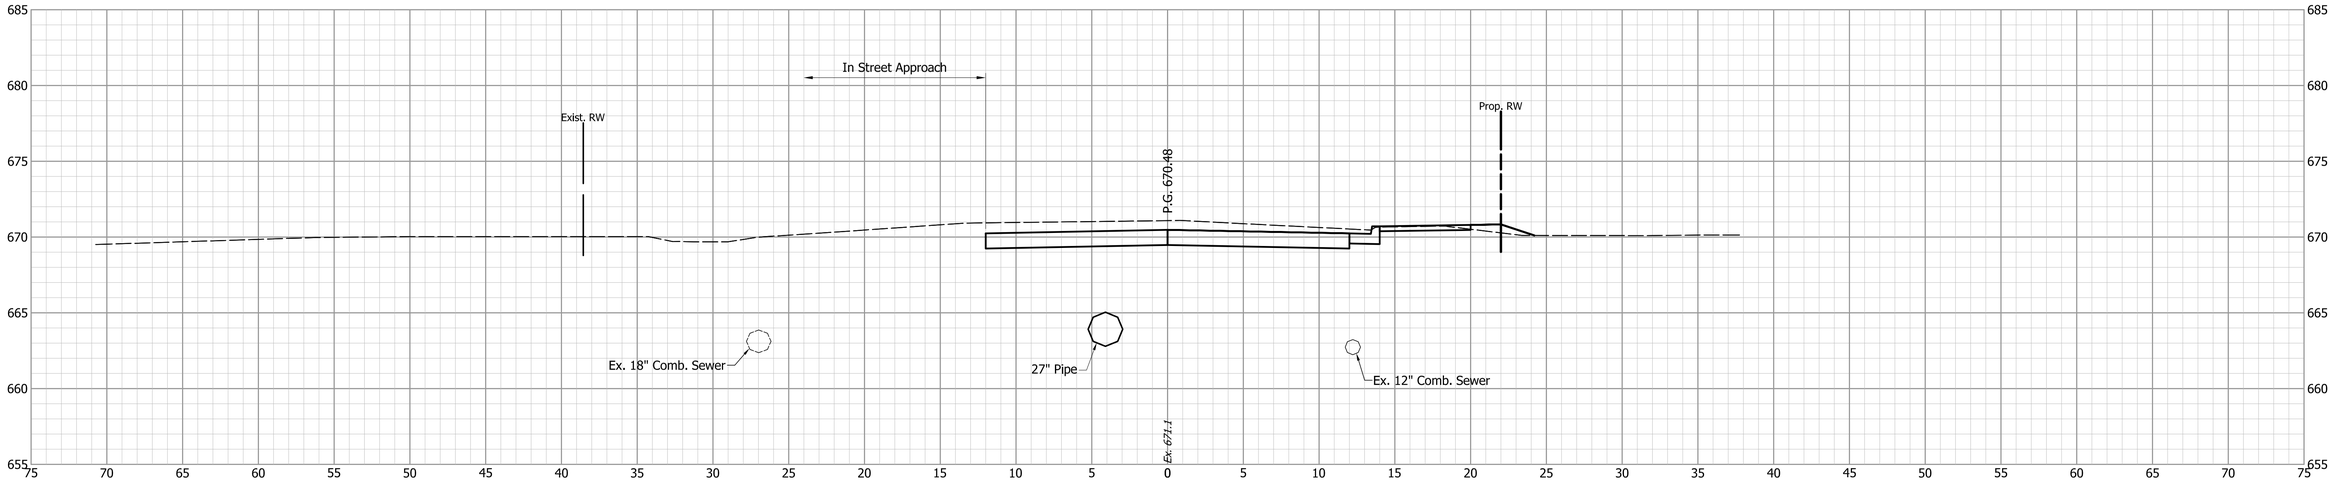

DESIGNED: JGP	DRAWN: JGP	INDIANA DEPARTMENT OF TRANSPORTATION	HORIZONTAL SCALE: 1" = 5' / BRIDGE FILE:
CHECKED: GRW	CHECKED: GRW	CROSS SECTIONS S.R. 252	VERTICAL SCALE: 1" = 5' / DESIGNATION: 1700108
			SURVEY BOOK / SHEETS: 224 of 260
			CONTRACT: R-40411 / PROJECT: 1700108


S:\2018Proj\2018-027 SR 252 Edinburgh 1700108\Production Drawings\17-Cross Sections\2018-027-Cross-Sections-02E.dwg, 3/16/2022 4:35:30 PM

82+89

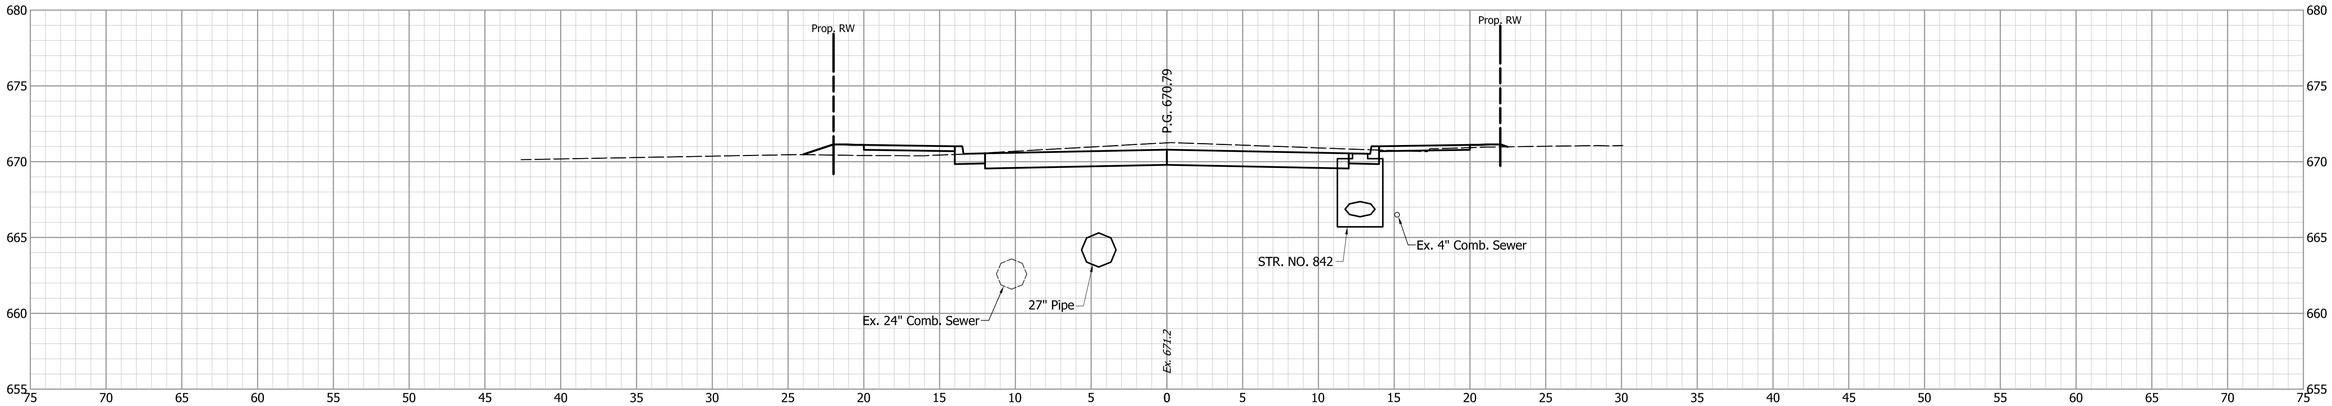


82+73

Range Profile, Mod. Cl. I Drive, Lt.

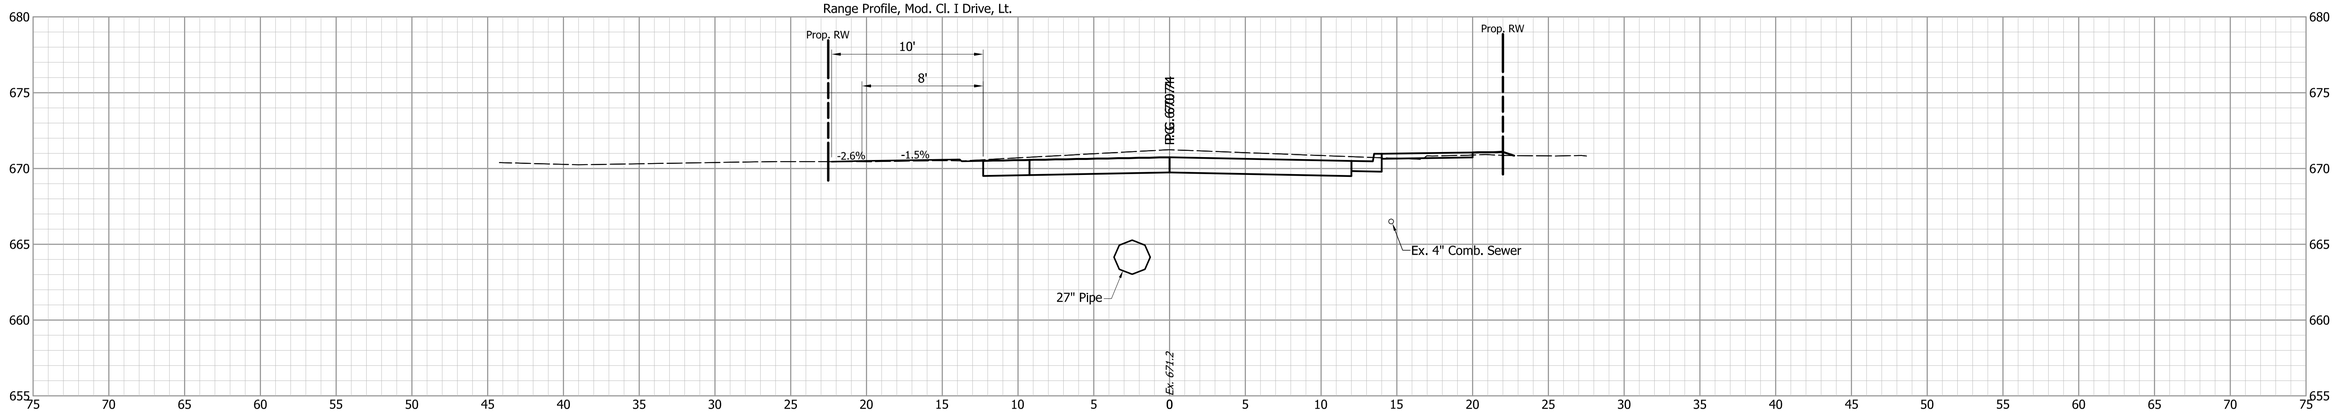

82+50

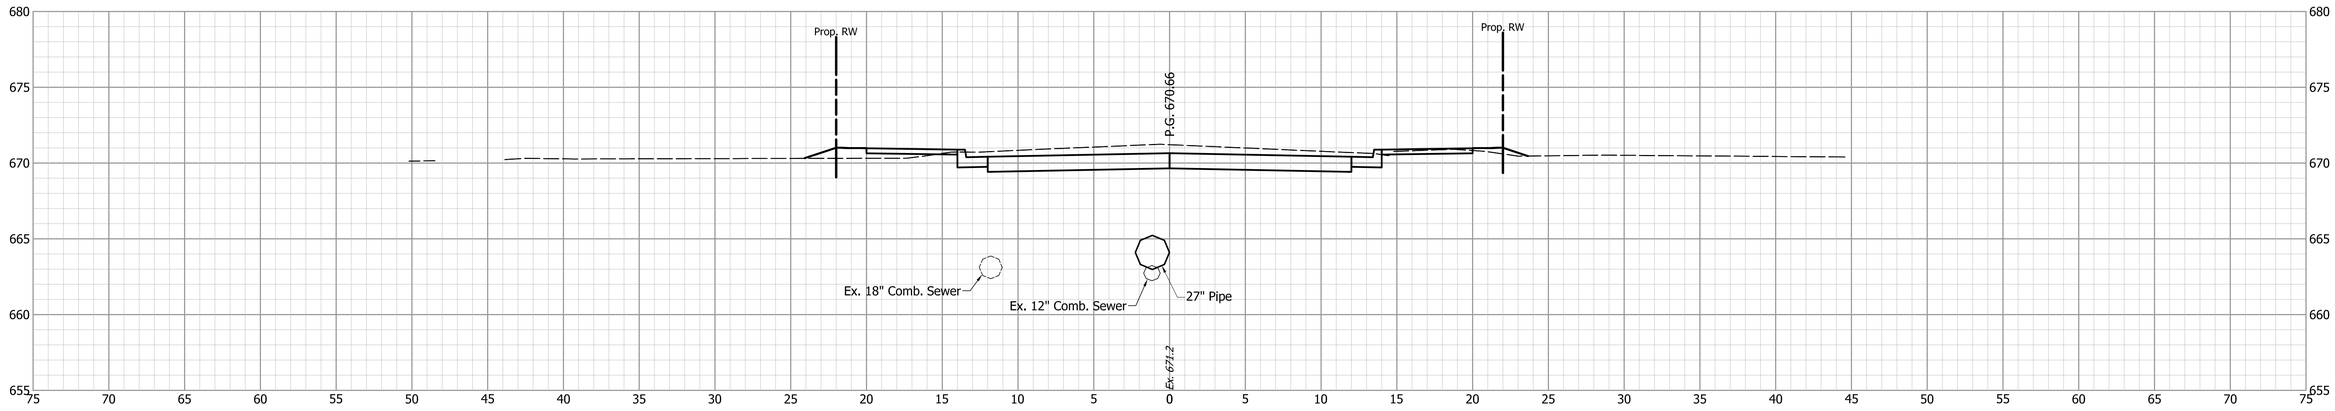

INDIANA
DEPARTMENT OF TRANSPORTATION

CROSS SECTIONS
S.R. 252


DESIGNED: JGP	DRAWN: JGP
CHECKED: GRW	CHECKED: GRW

HORIZONTAL SCALE	BRIDGE FILE
1" = 5'	
VERTICAL SCALE	DESIGNATION
1" = 5'	1700108


SURVEY BOOK	SHEETS
	225 of 260
CONTRACT	PROJECT
R-40411	1700108

S:\2018Proj\2018-027 SR 252 Edinburgh 1700108\Production Drawings\17-Cross Sections\2018-027-Cross-Sections-02E.dwg, 3/16/2022 4:35:40 PM


83+07

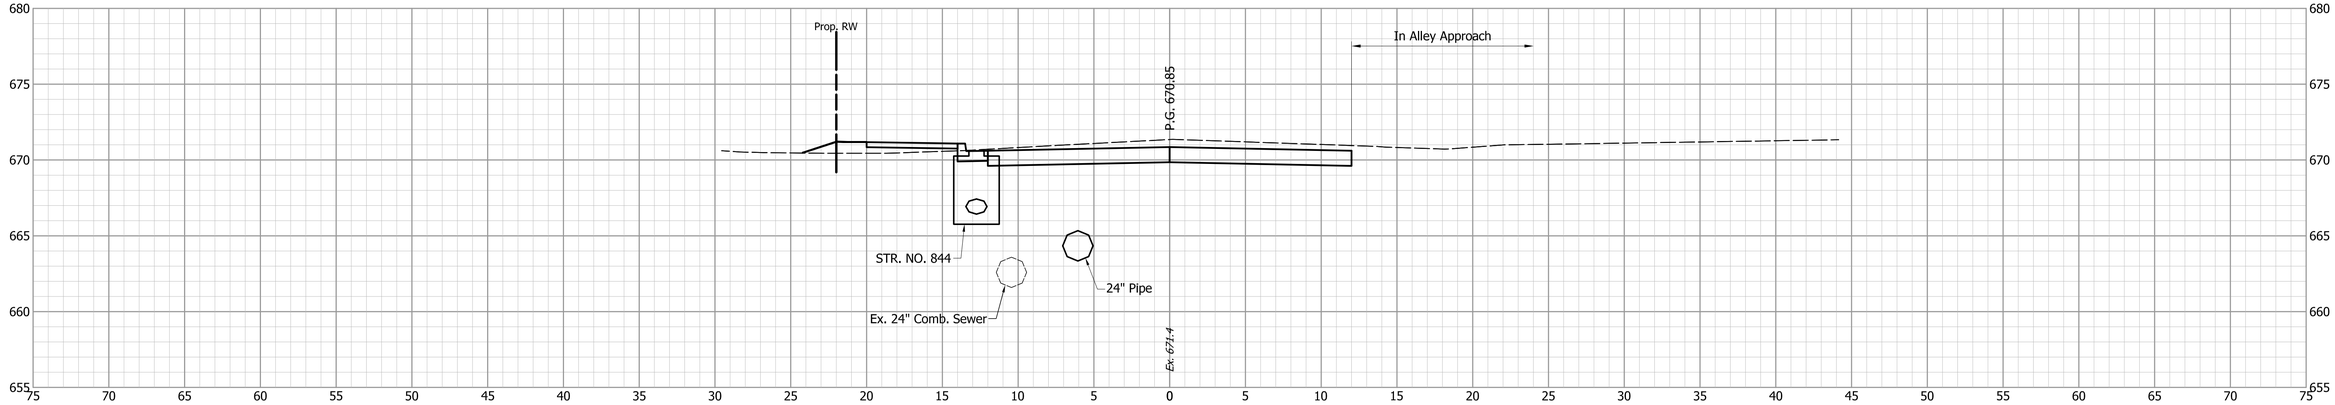

83+16

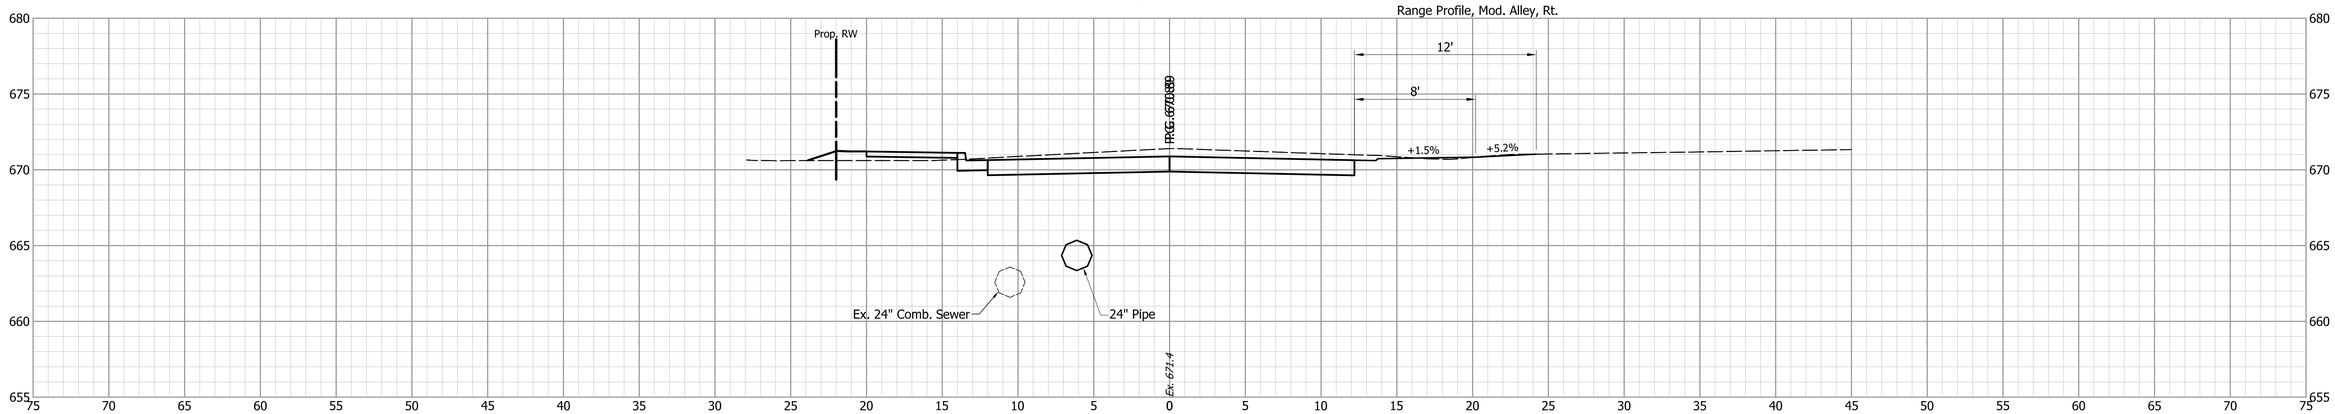


83+00

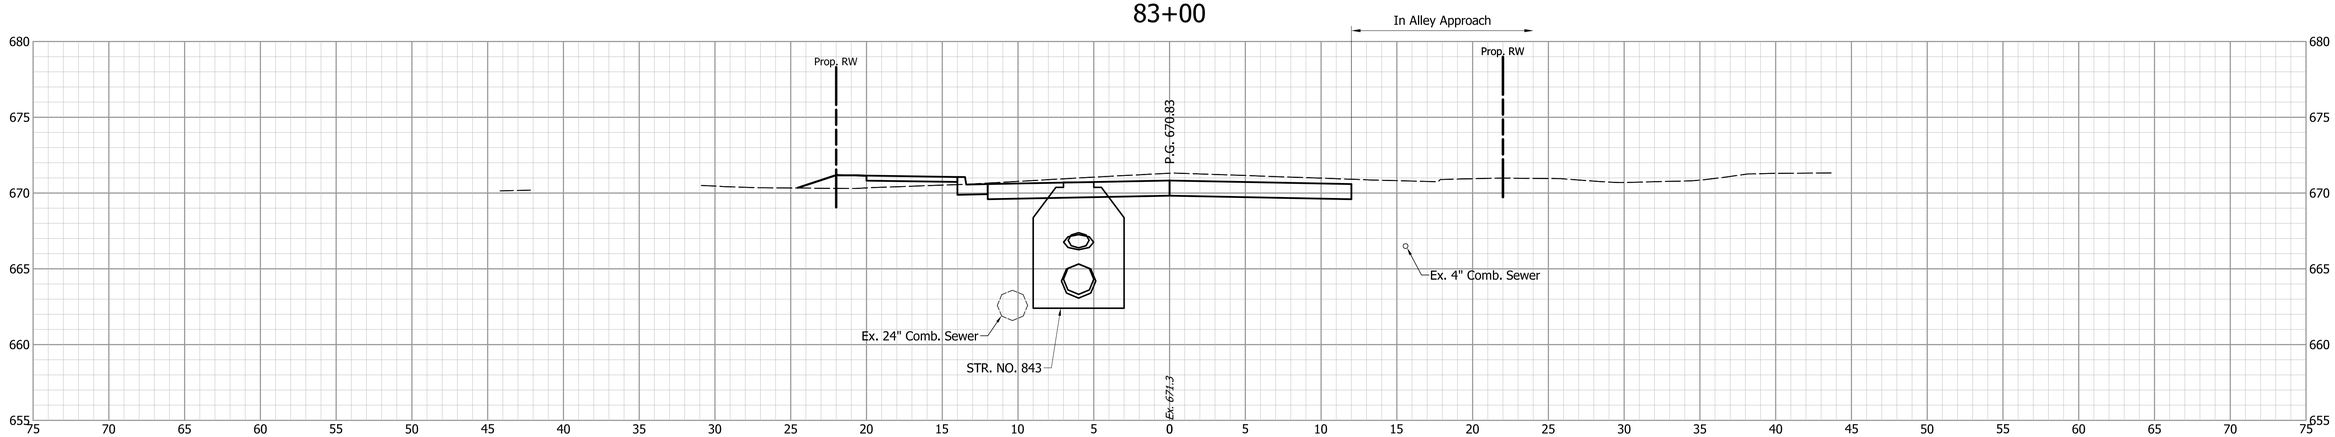

DESIGNED: JGP	DRAWN: JGP	INDIANA DEPARTMENT OF TRANSPORTATION	HORIZONTAL SCALE: 1" = 5' / BRIDGE FILE:
CHECKED: GRW	CHECKED: GRW	CROSS SECTIONS S.R. 252	VERTICAL SCALE: 1" = 5' / DESIGNATION: 1700108
			SURVEY BOOK / SHEETS: 226 of 260
			CONTRACT: R-40411 / PROJECT: 1700108


S:\2018Proj\2018-027 SR 252 Edinburgh 1700108\Production Drawings\17-Cross Sections\2018-027-Cross-Sections-02E.dwg, 3/16/2022 4:35:50 PM

83+50

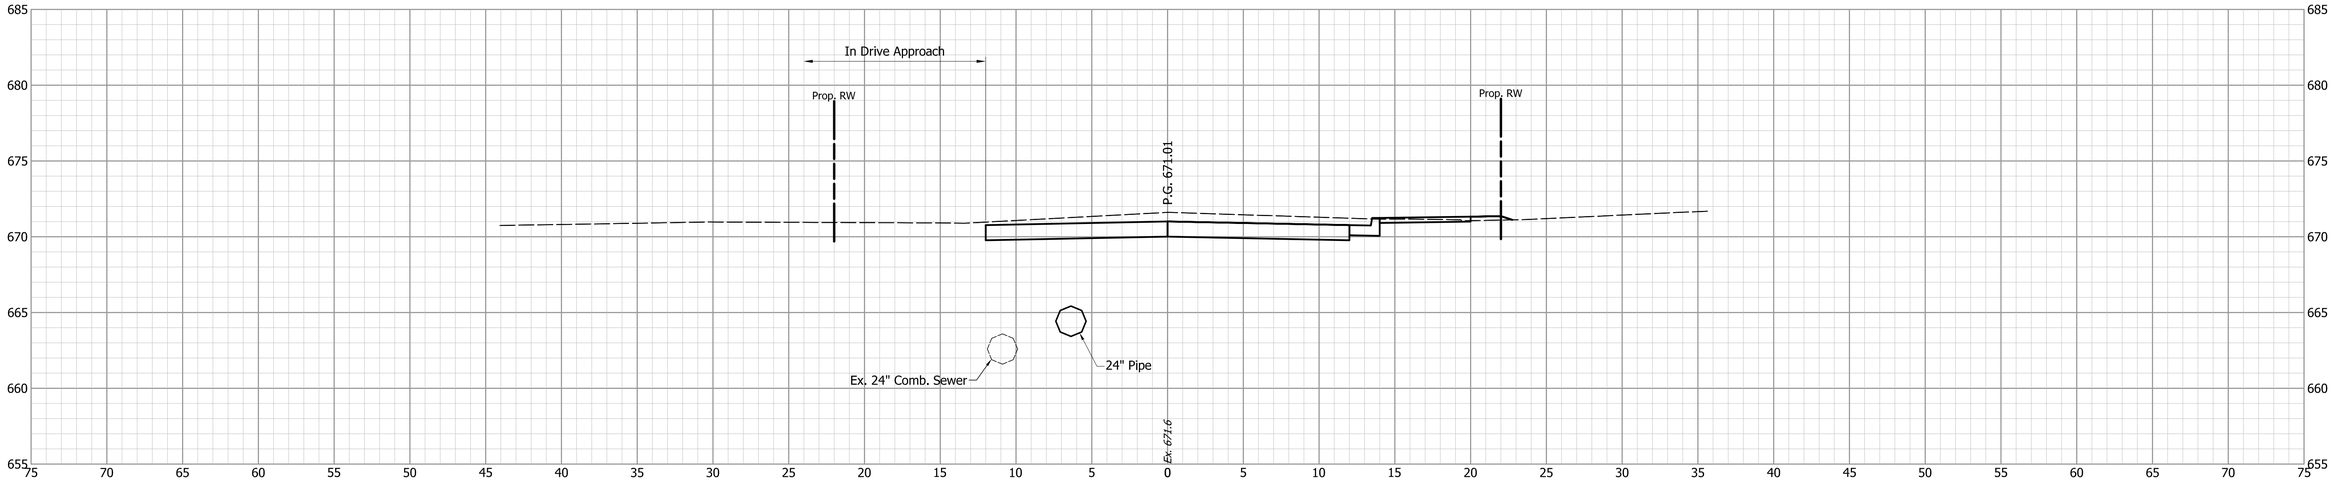

83+35


Range Profile, Mod. Cl. I Drive, Lt.

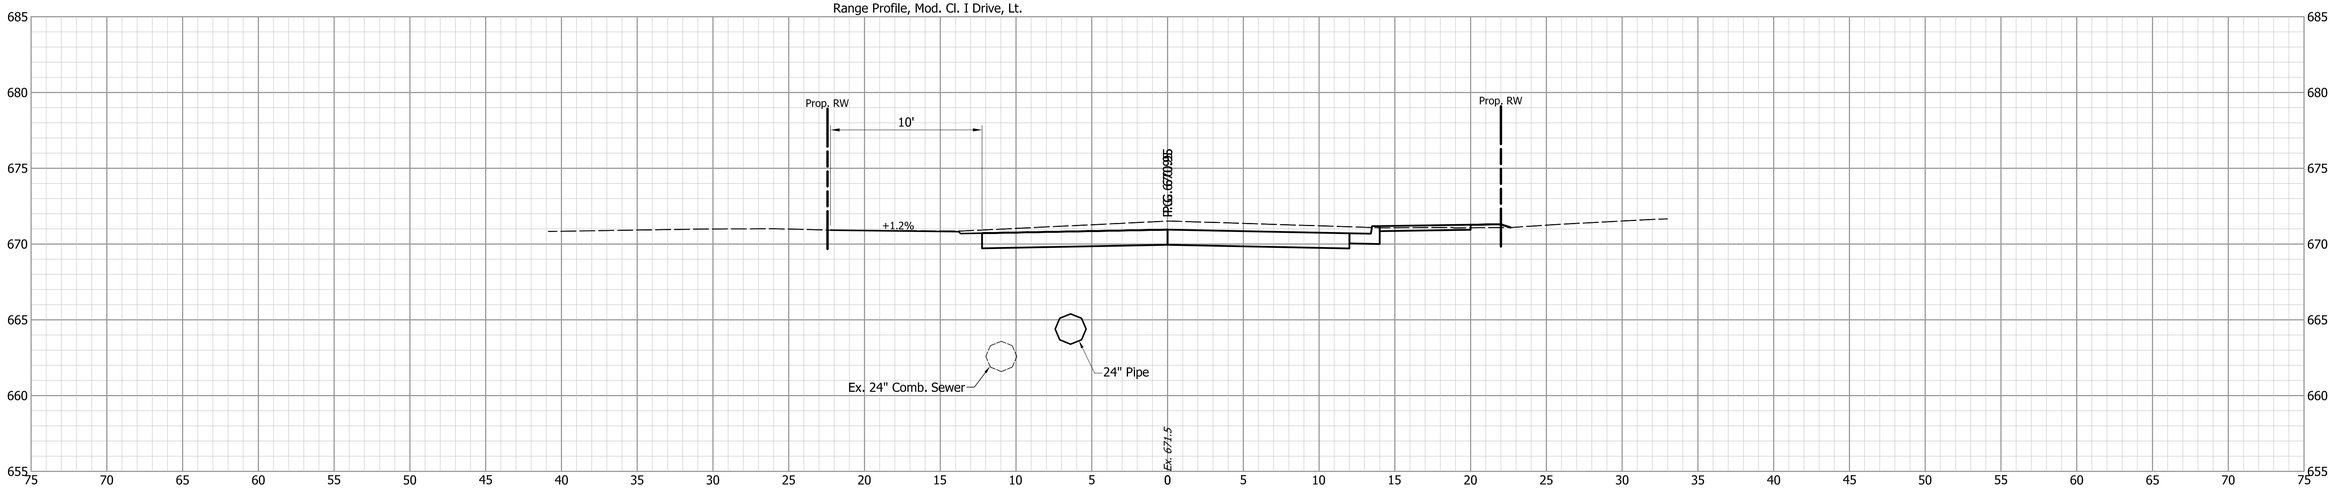


			INDIANA DEPARTMENT OF TRANSPORTATION	HORIZONTAL SCALE: 1" = 5' / BRIDGE FILE:
		DESIGNED: JGP / DRAWN: JGP	CROSS SECTIONS S.R. 252	VERTICAL SCALE: 1" = 5' / DESIGNATION: 1700108
		CHECKED: GRW / CHECKED: GRW		SURVEY BOOK: / SHEETS: 227 of 260
				CONTRACT: R-40411 / PROJECT: 1700108

S:\2018Proj\2018-027 SR 252 Edinburgh 1700108\Production Drawings\17-Cross Sections\2018-027-Cross-Sections-02E.dwg, 3/16/2022 4:36:00 PM

84+15

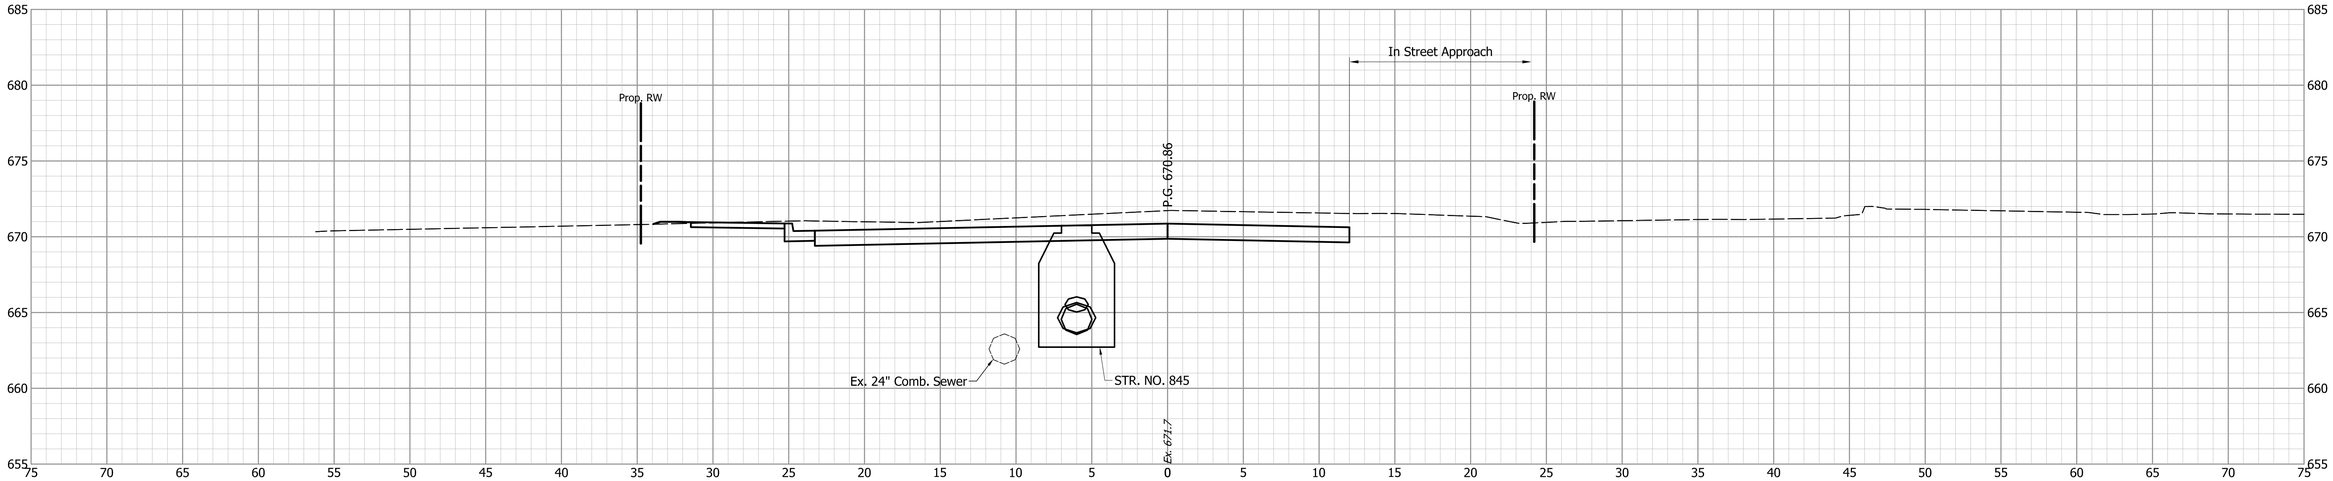


84+00

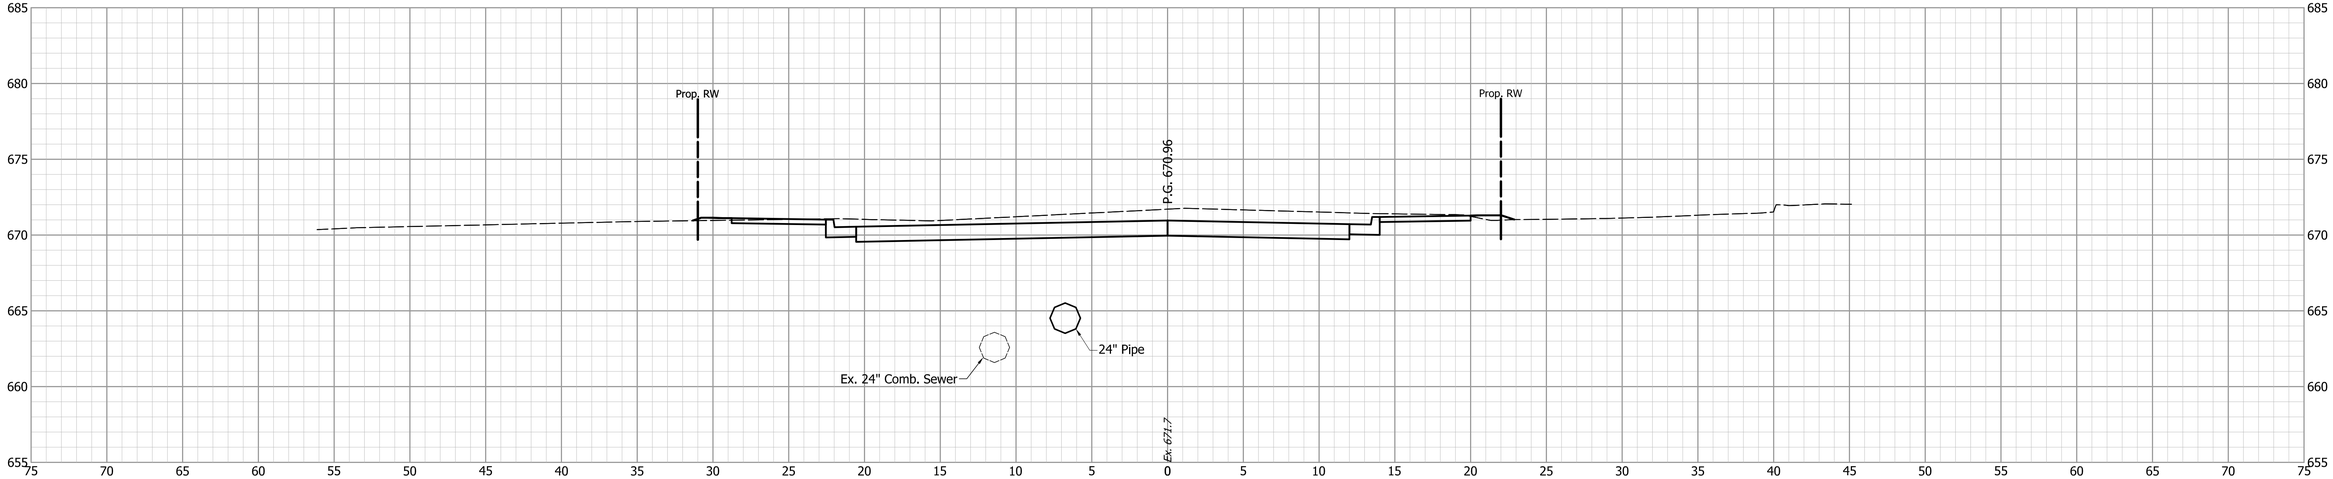


			INDIANA DEPARTMENT OF TRANSPORTATION	HORIZONTAL SCALE: 1" = 5' / BRIDGE FILE:
				VERTICAL SCALE: 1" = 5' / DESIGNATION: 1700108
		DESIGNED: JGP / DRAWN: JGP	CROSS SECTIONS S.R. 252	SURVEY BOOK: / SHEETS: 228 of 260
		CHECKED: GRW / CHECKED: GRW		CONTRACT: R-40411 / PROJECT: 1700108

S:\2018Proj\2018-027 SR 252 Edinburgh 1700108\Production Drawings\17-Cross Sections\2018-027-Cross-Sections-02E.dwg, 3/16/2022 4:36:10 PM

84+50

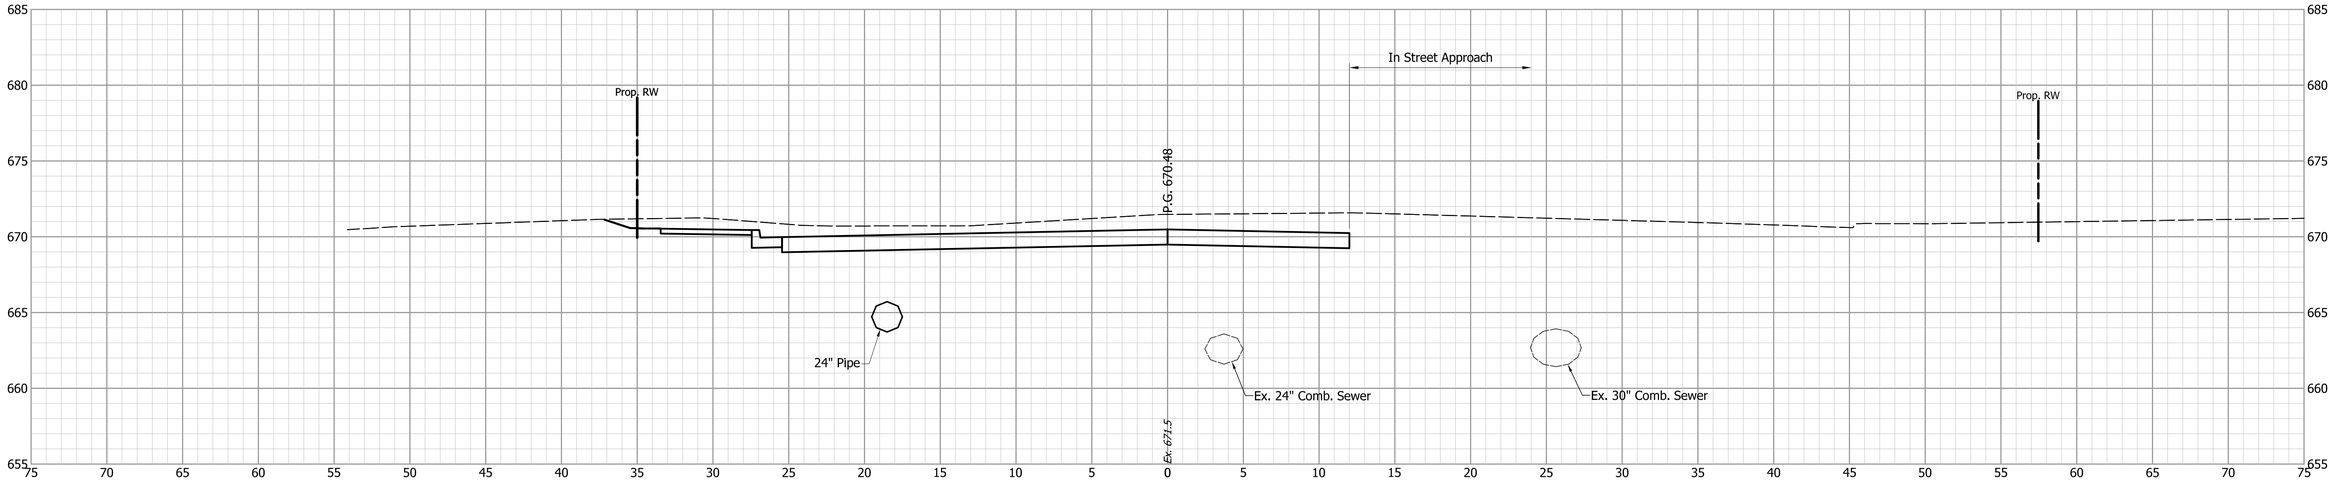

84+30

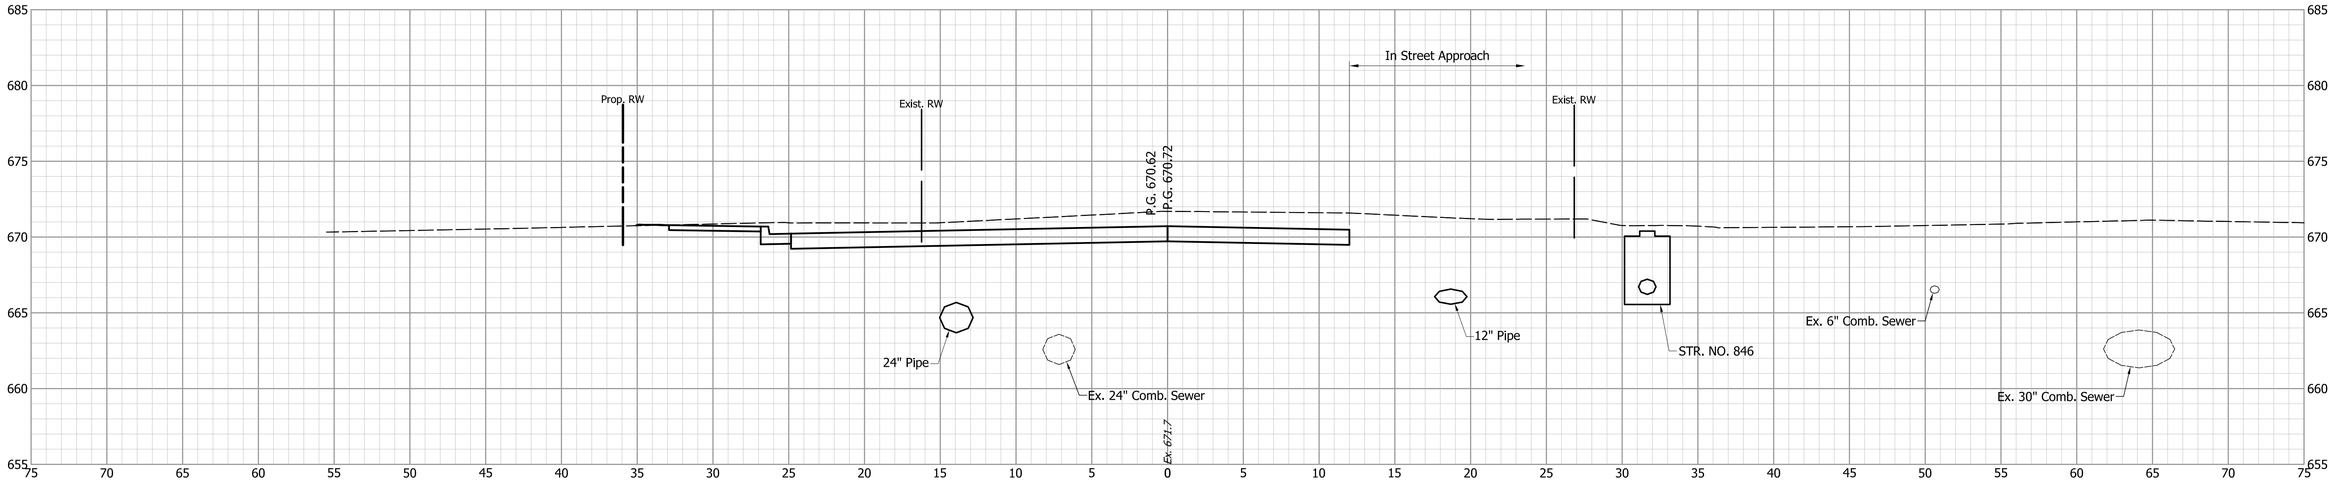


			INDIANA DEPARTMENT OF TRANSPORTATION
DESIGNED: JGP	DRAWN: JGP		CROSS SECTIONS S.R. 252
CHECKED: GRW	CHECKED: GRW		


HORIZONTAL SCALE	BRIDGE FILE
1" = 5'	
VERTICAL SCALE	DESIGNATION
1" = 5'	1700108
SURVEY BOOK	SHEETS
	229 of 260
CONTRACT	PROJECT
R-40411	1700108

S:\2018Proj\2018-027 SR 252 Edinburgh 1700108\Production Drawings\17-Cross Sections\2018-027-Cross-Sections-02E.dwg, 3/16/2022 4:36:22 PM

84+37

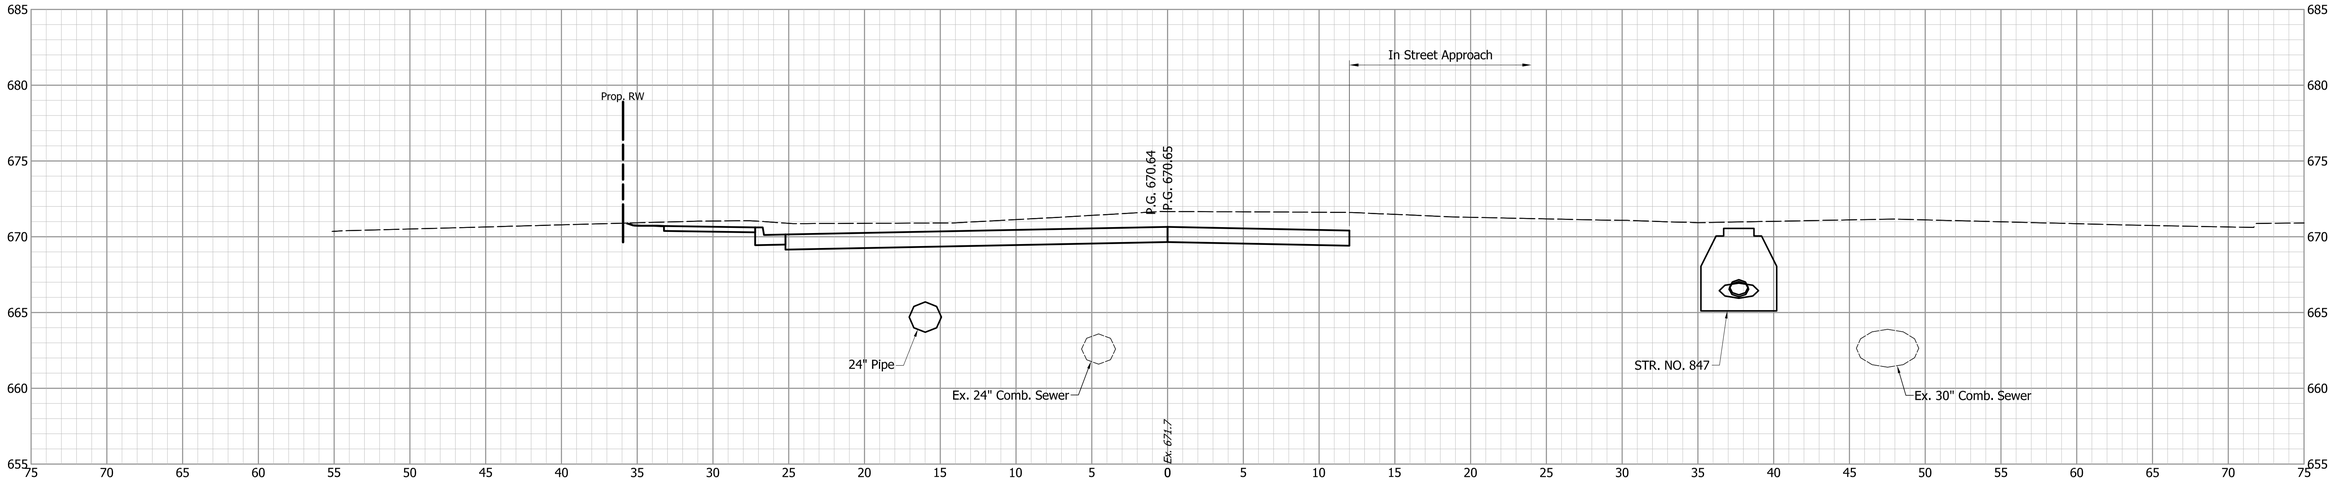

84+58

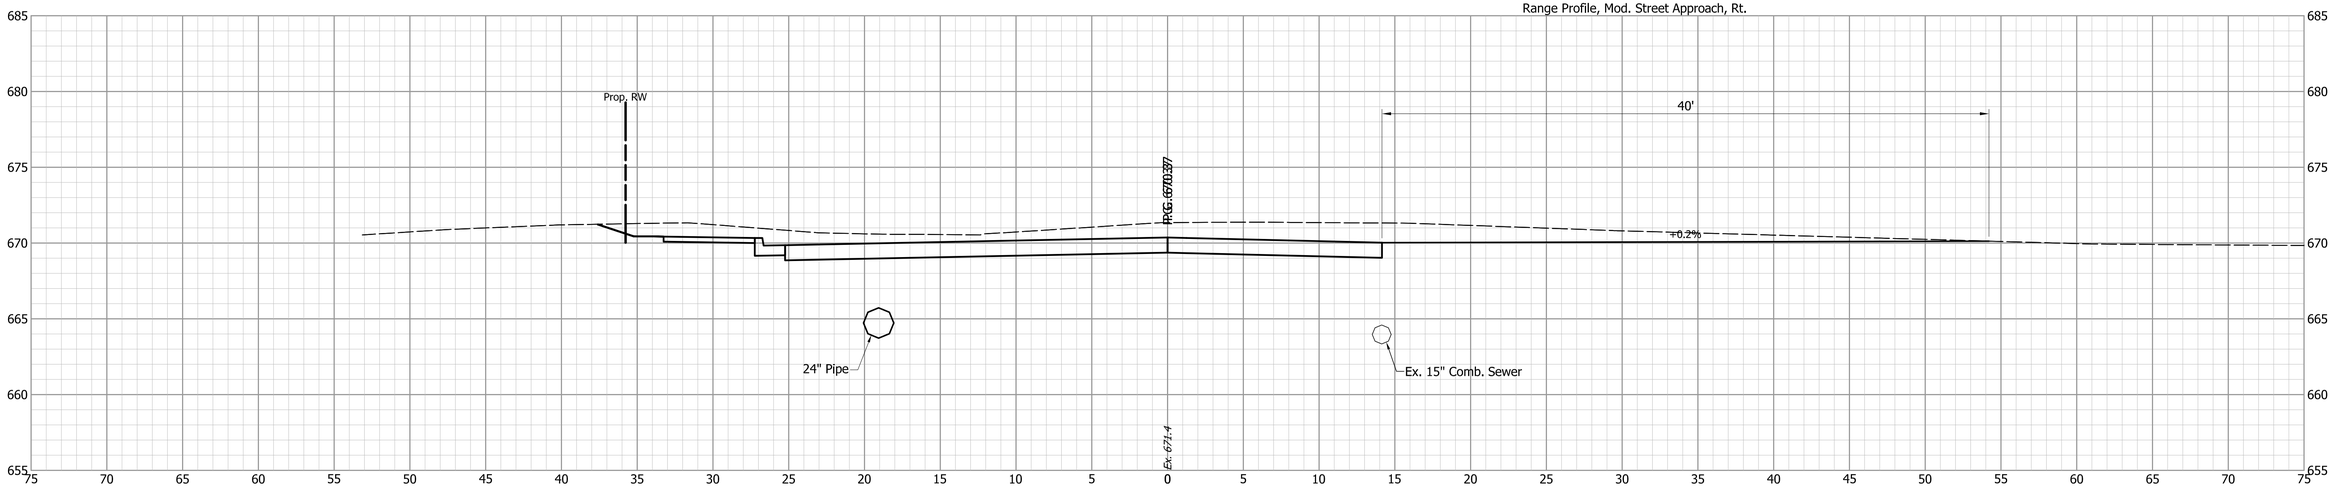


			INDIANA DEPARTMENT OF TRANSPORTATION
DESIGNED: JGP	DRAWN: JGP		CROSS SECTIONS S.R. 252
CHECKED: GRW	CHECKED: GRW		


HORIZONTAL SCALE	BRIDGE FILE
1" = 5'	
VERTICAL SCALE	DESIGNATION
1" = 5'	1700108
SURVEY BOOK	SHEETS
	230 of 260
CONTRACT	PROJECT
R-40411	1700108

S:\2018Proj\2018-027 SR 252 Edinburgh 1700108\Production Drawings\17-Cross Sections\2018-027-Cross-Sections-02E.dwg, 3/16/2022 4:36:38 PM


85+36

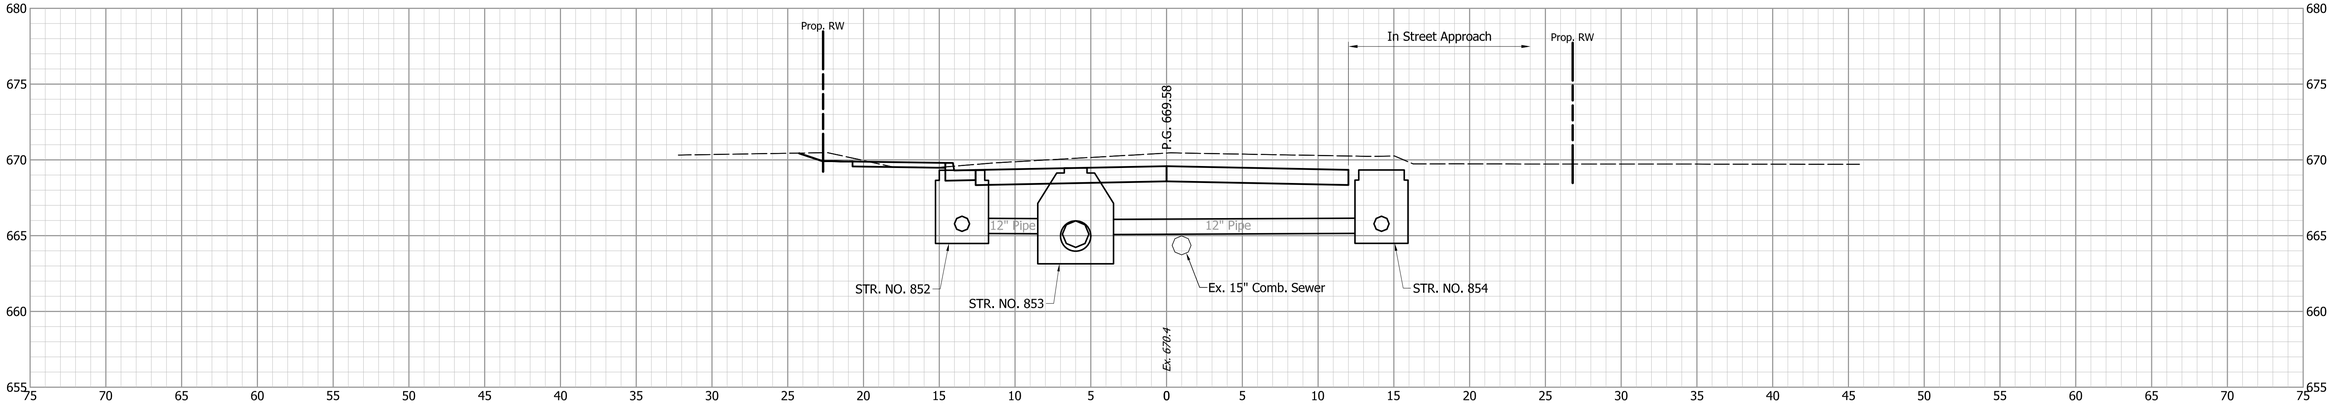

85+06

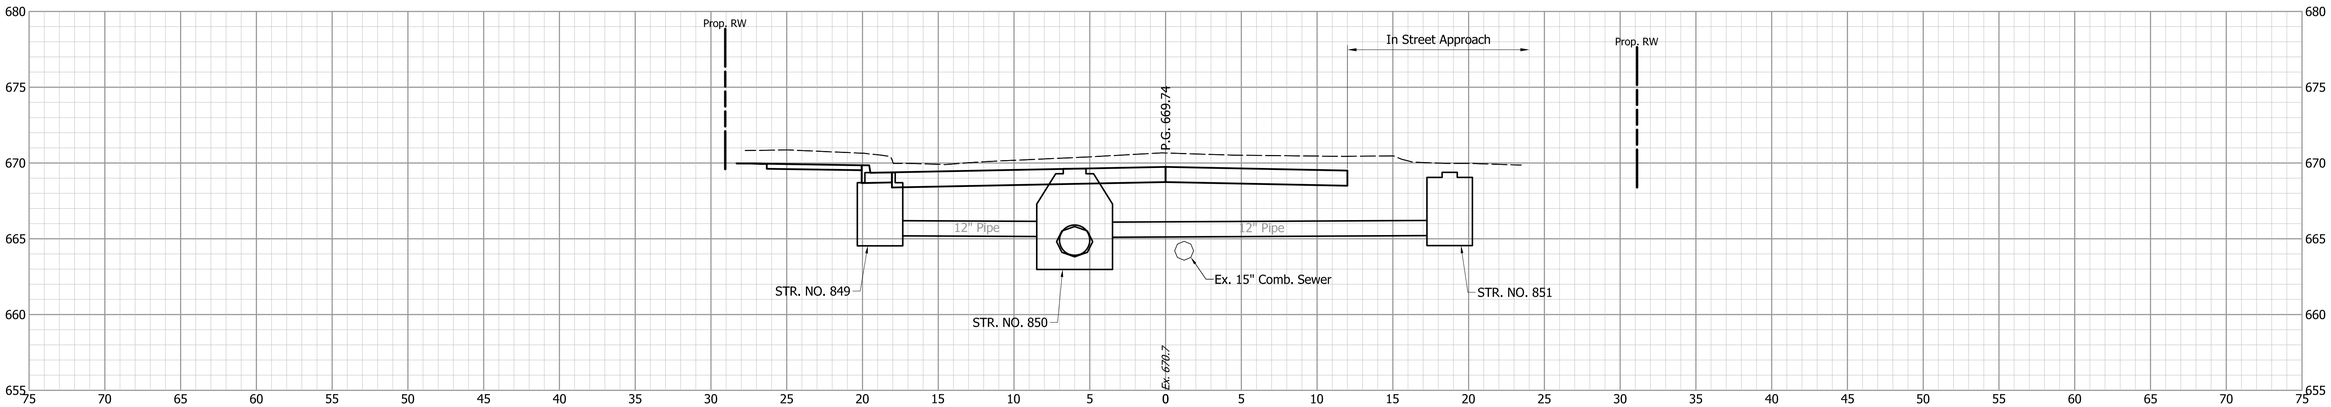

85+00

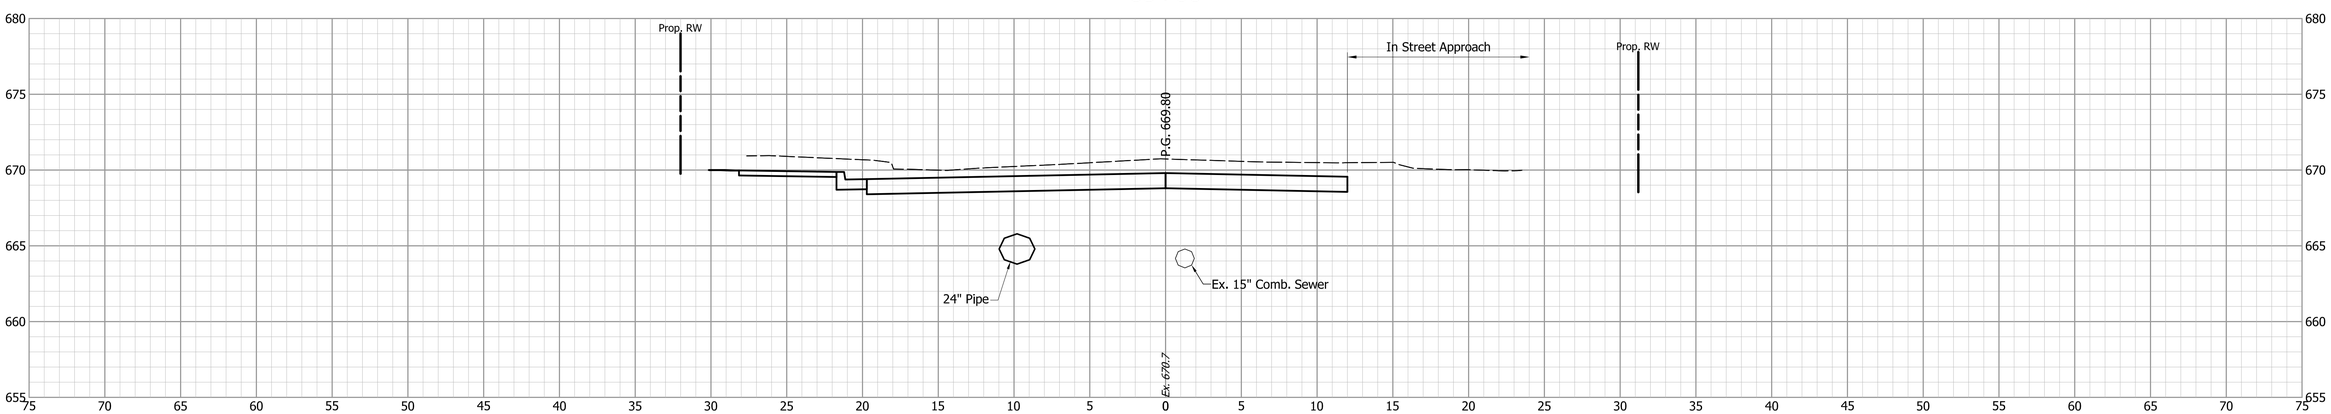


			INDIANA DEPARTMENT OF TRANSPORTATION
DESIGNED: JGP	DRAWN: JGP		CROSS SECTIONS S.R. 252
CHECKED: GRW	CHECKED: GRW		


HORIZONTAL SCALE	BRIDGE FILE
1" = 5'	
VERTICAL SCALE	DESIGNATION
1" = 5'	1700108
SURVEY BOOK	SHEETS
	231 of 260
CONTRACT	PROJECT
R-40411	1700108

S:\2018Proj\2018-027 SR 252 Edinburgh 1700108\Production Drawings\17-Cross Sections\2018-027-Cross-Sections-02E.dwg, 3/16/2022 4:36:52 PM

85+62

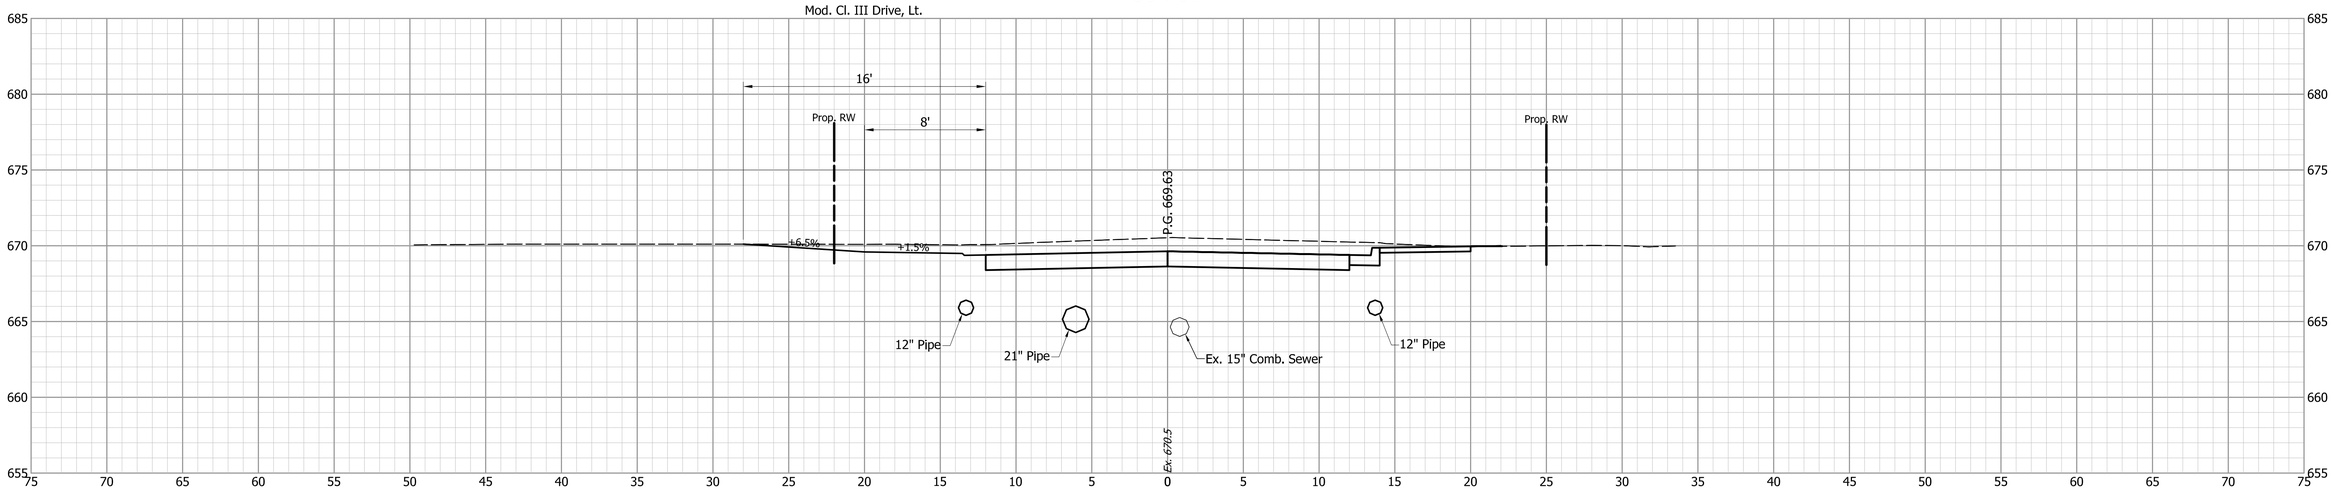


85+50

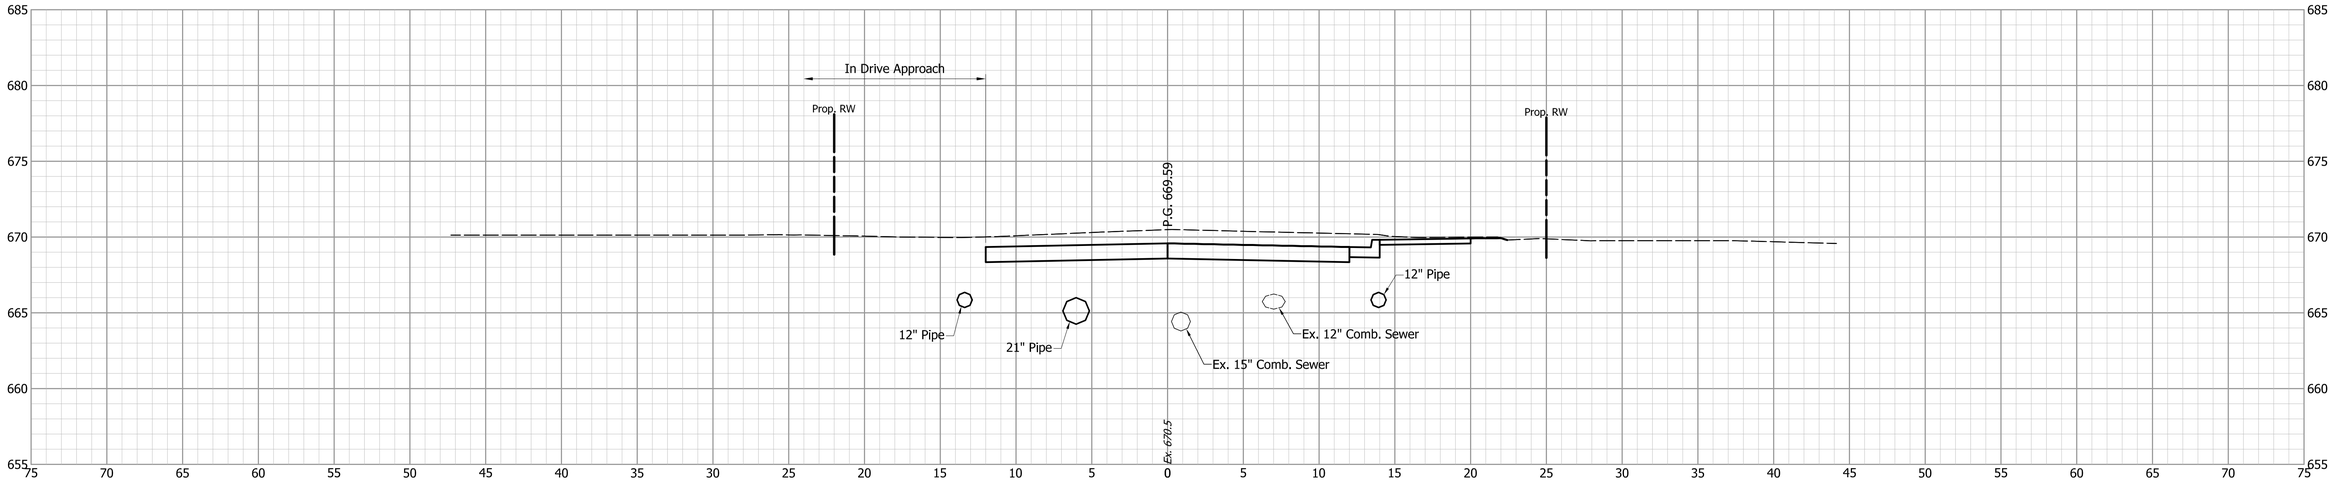


DESIGNED: JGP	DRAWN: JGP	INDIANA DEPARTMENT OF TRANSPORTATION	HORIZONTAL SCALE: 1" = 5' / BRIDGE FILE:
CHECKED: GRW	CHECKED: GRW	CROSS SECTIONS S.R. 252	VERTICAL SCALE: 1" = 5' / DESIGNATION: 1700108
			SURVEY BOOK / SHEETS: 232 of 260
			CONTRACT: R-40411 / PROJECT: 1700108

S:\2018Proj\2018-027 SR 252 Edinburgh 1700108\Production Drawings\17-Cross Sections\2018-027-Cross-Sections-02E.dwg, 3/16/2022 4:37:08 PM

86+50

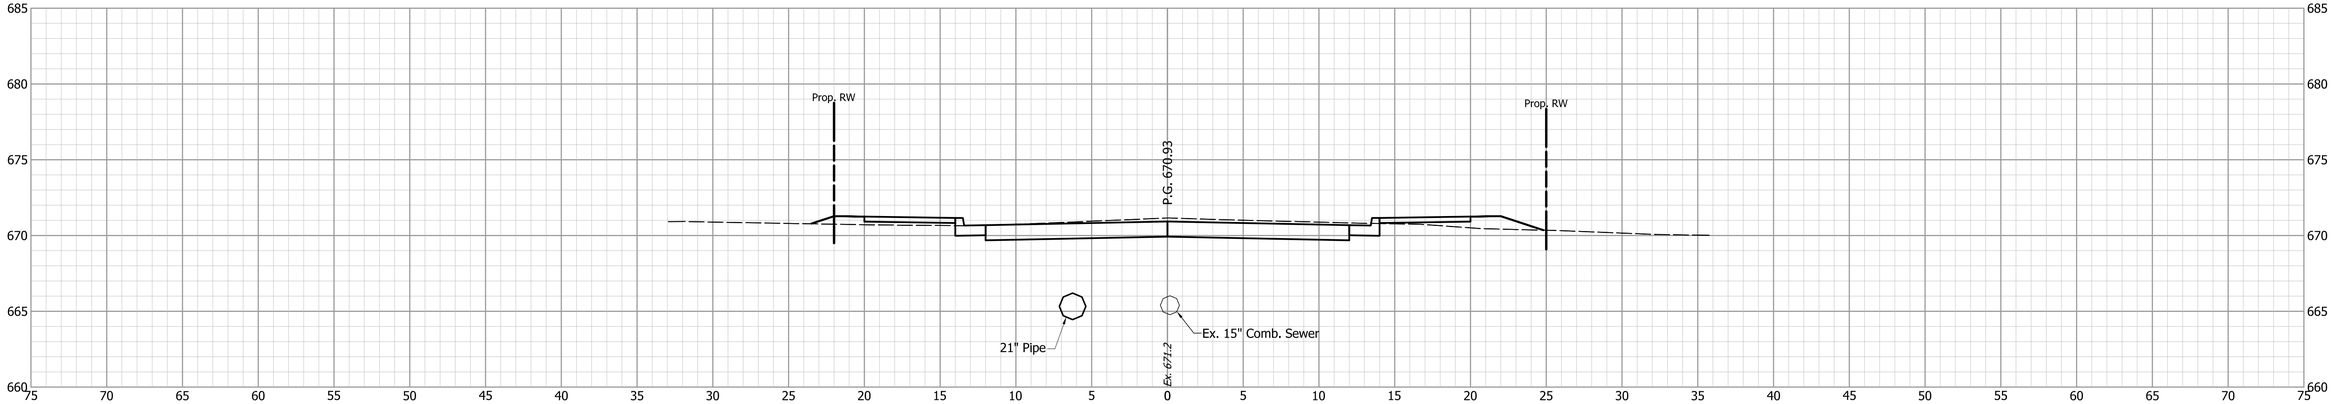

86+00

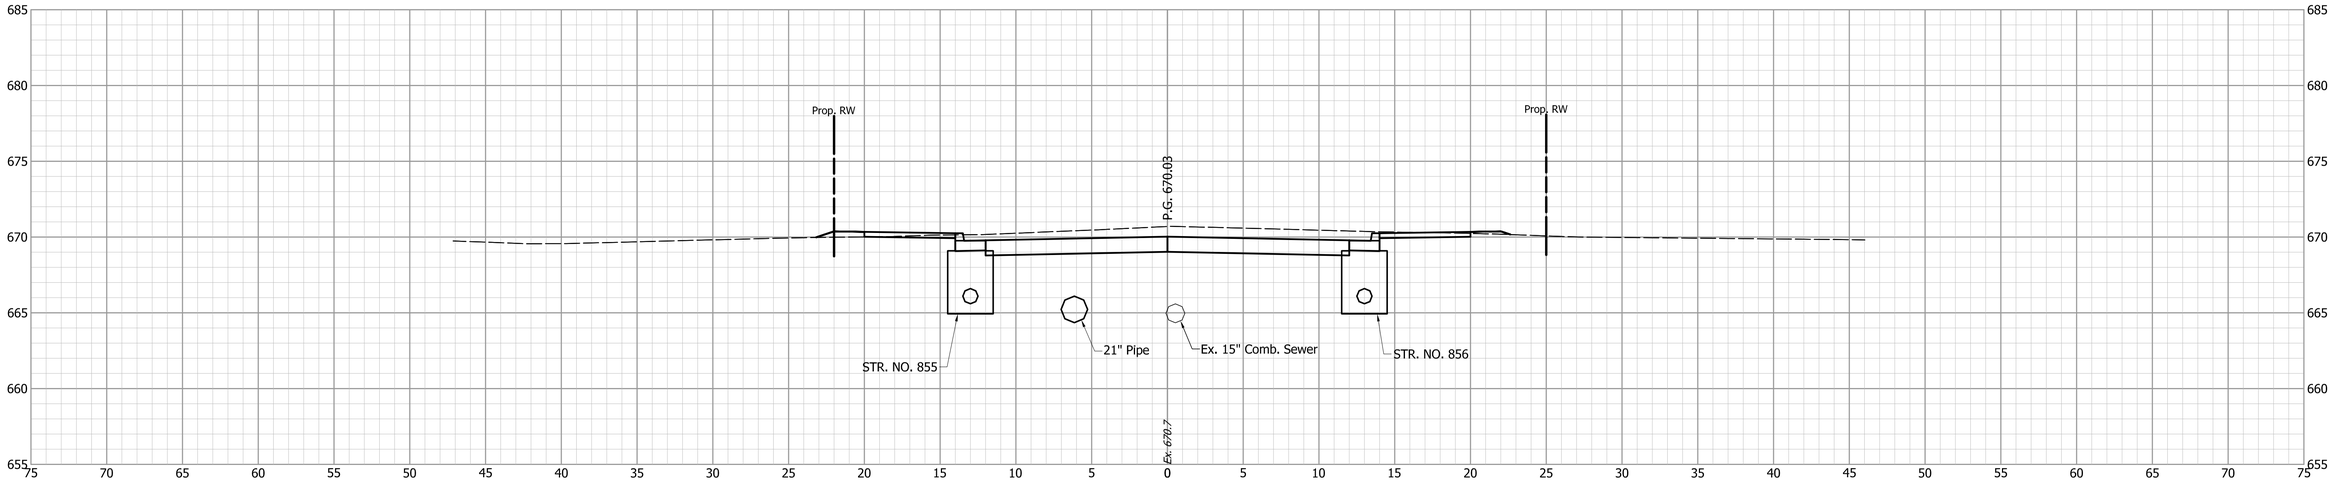

INDIANA
DEPARTMENT OF TRANSPORTATION

CROSS SECTIONS
S.R. 252


DESIGNED: JGP | DRAWN: JGP
CHECKED: GRW | CHECKED: GRW

HORIZONTAL SCALE	BRIDGE FILE
1" = 5'	
VERTICAL SCALE	DESIGNATION
1" = 5'	1700108


SURVEY BOOK	SHEETS
	233 of 260
CONTRACT	PROJECT
R-40411	1700108

S:\2018Proj\2018-027 SR 252 Edinburgh 1700108\Production Drawings\17-Cross Sections\2018-027-Cross-Sections-02E.dwg, 3/16/2022 4:37:23 PM


87+19

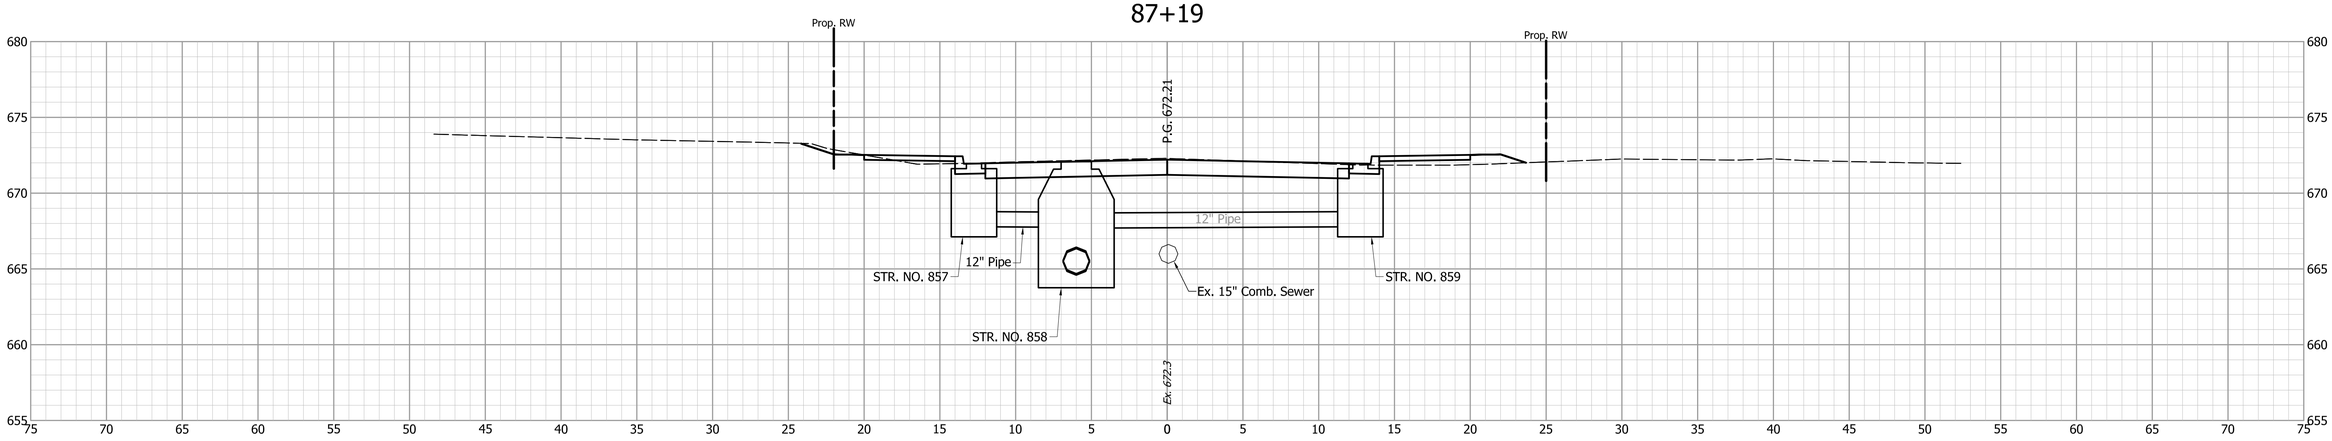

87+00

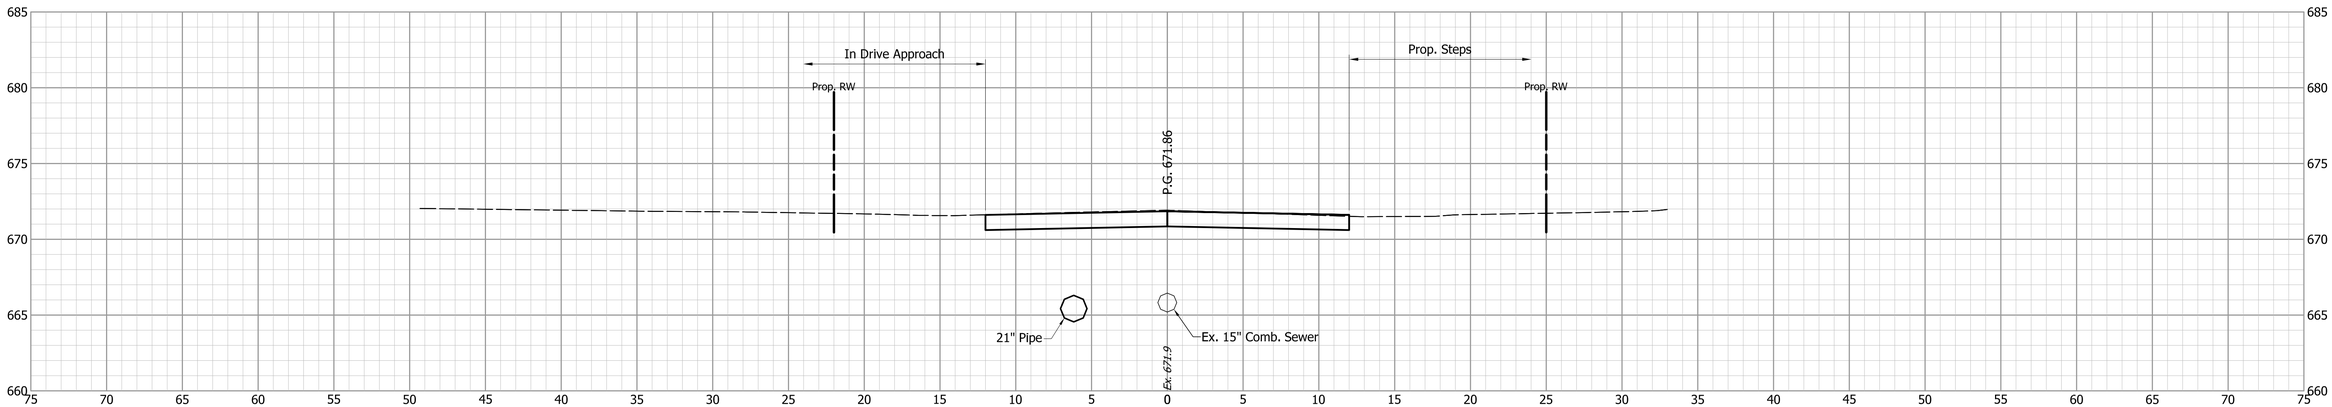

86+90

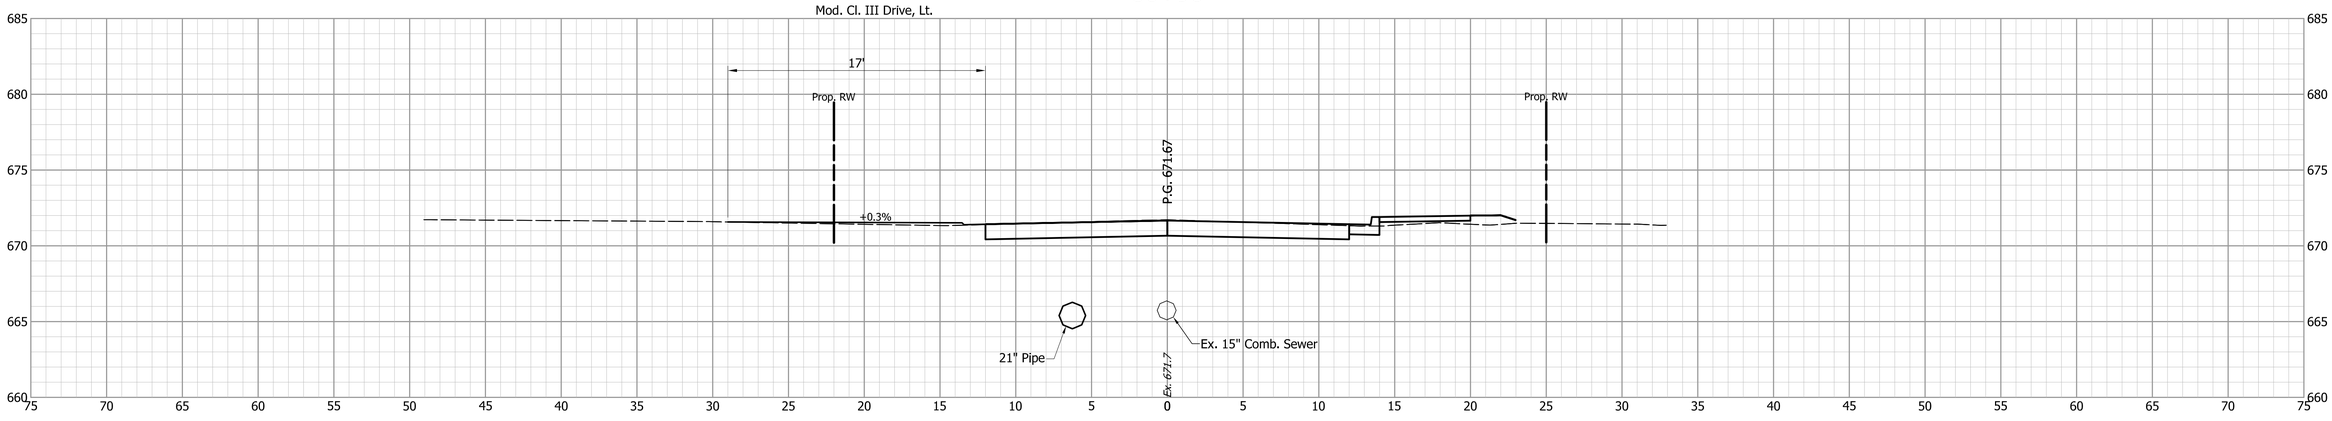


			INDIANA DEPARTMENT OF TRANSPORTATION
DESIGNED: JGP	DRAWN: JGP		CROSS SECTIONS S.R. 252
CHECKED: GRW	CHECKED: GRW		


HORIZONTAL SCALE	BRIDGE FILE
1" = 5'	
VERTICAL SCALE	DESIGNATION
1" = 5'	1700108
SURVEY BOOK	SHEETS
	234 of 260
CONTRACT	PROJECT
R-40411	1700108

S:\2018Proj\2018-027 SR 252 Edinburgh 1700108\Production Drawings\17-Cross Sections\2018-027-Cross-Sections-02E.dwg, 3/16/2022 4:37:38 PM


88+00

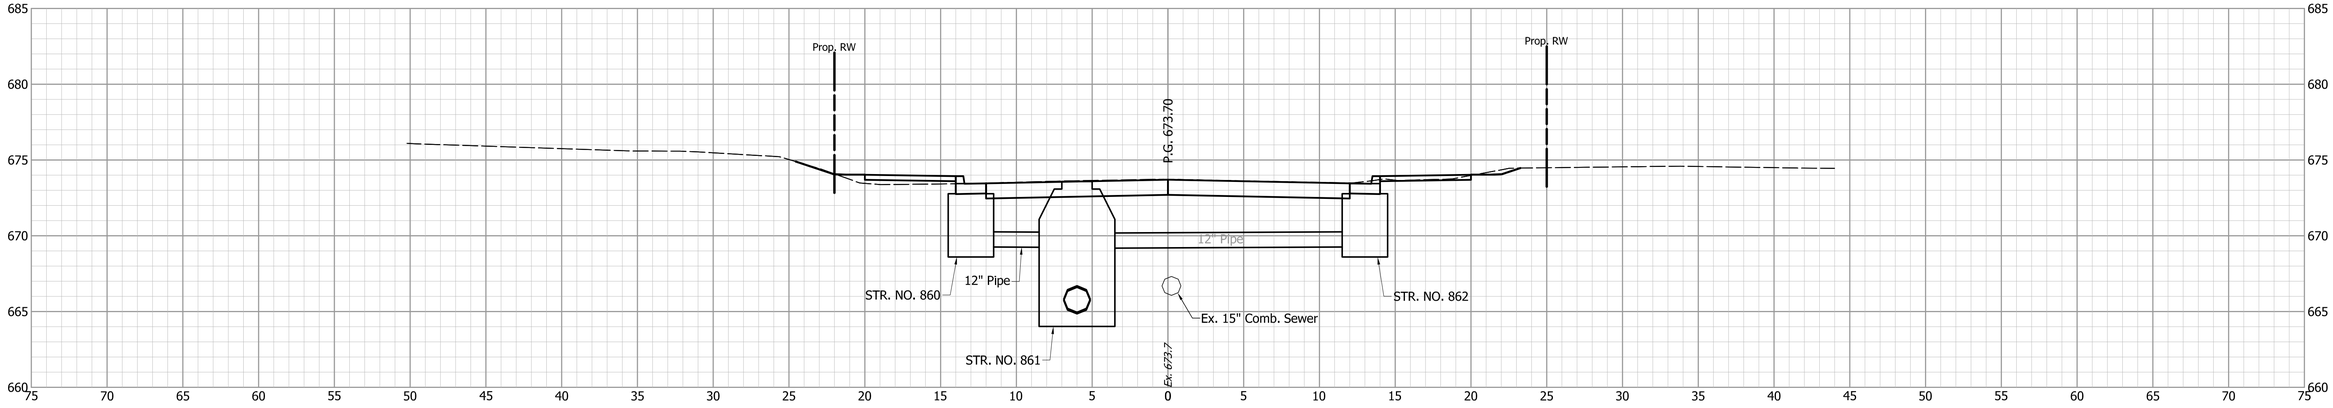

87+58

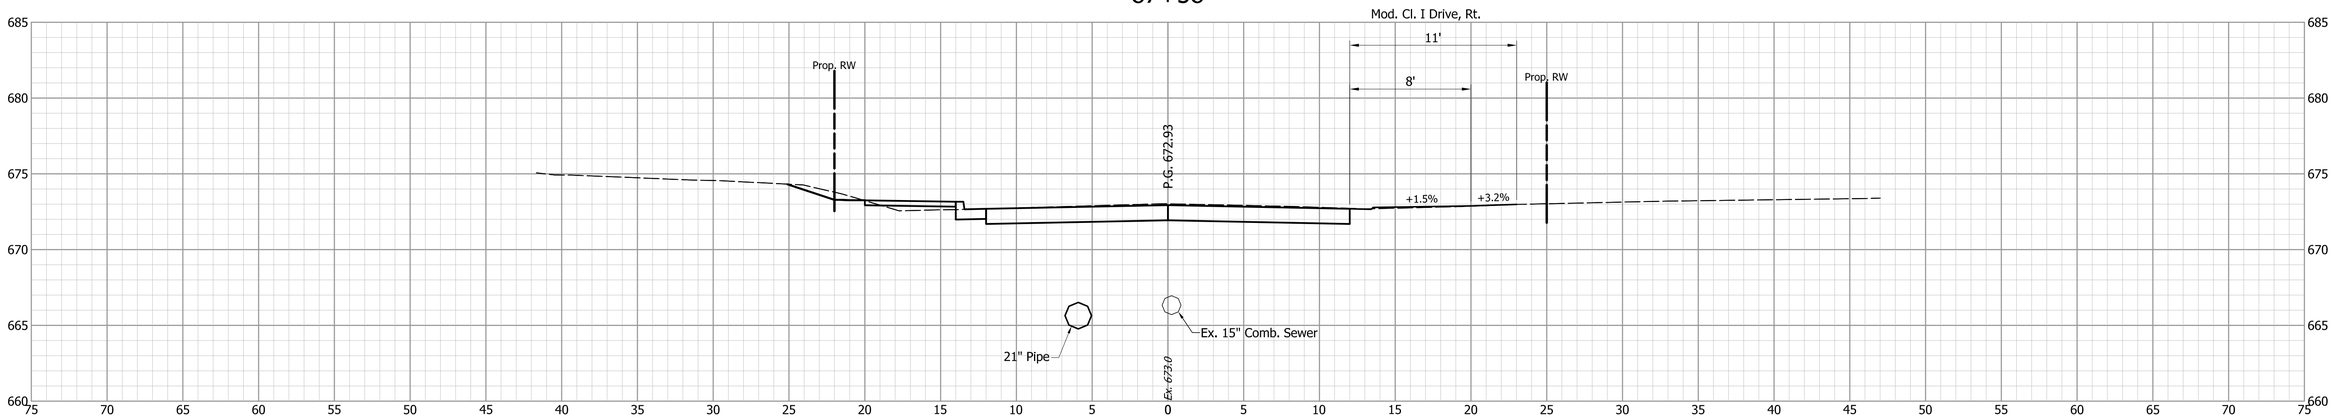

87+50

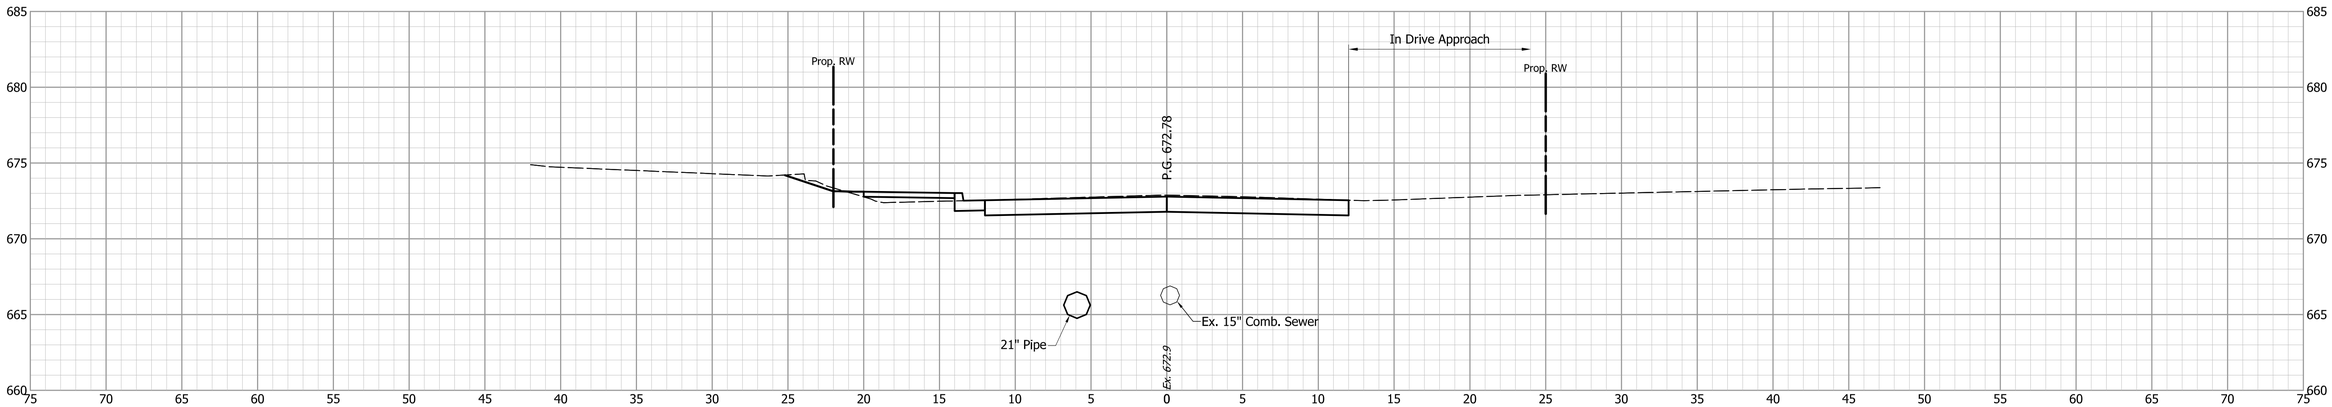

INDIANA
DEPARTMENT OF TRANSPORTATION


CROSS SECTIONS
S.R. 252

DESIGNED: JGP	DRAWN: JGP
CHECKED: GRW	CHECKED: GRW


HORIZONTAL SCALE	BRIDGE FILE
1" = 5'	
VERTICAL SCALE	DESIGNATION
1" = 5'	1700108
SURVEY BOOK	SHEETS
	235 of 260
CONTRACT	PROJECT
R-40411	1700108

S:\2018Proj\2018-027 SR 252 Edinburgh 1700108\Production Drawings\17-Cross Sections\2018-027-Cross-Sections-02E.dwg, 3/16/2022 4:37:52 PM


88+53

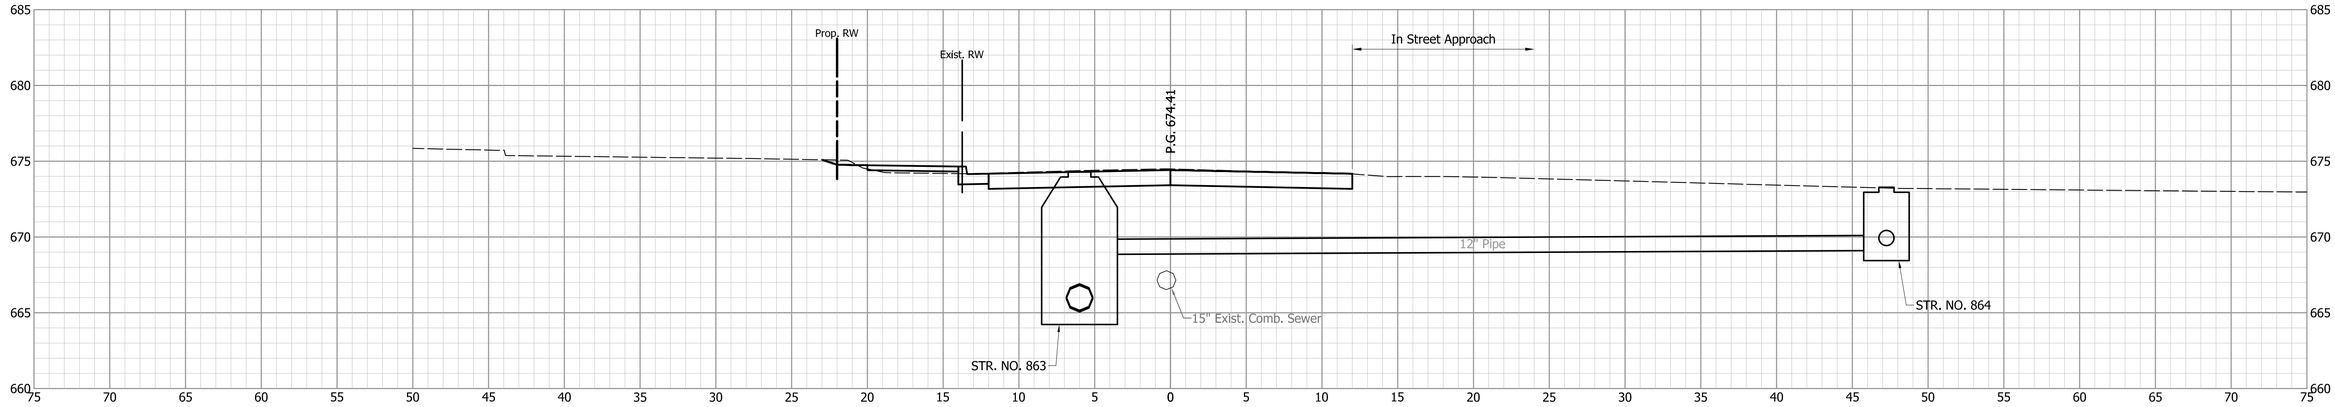

88+50

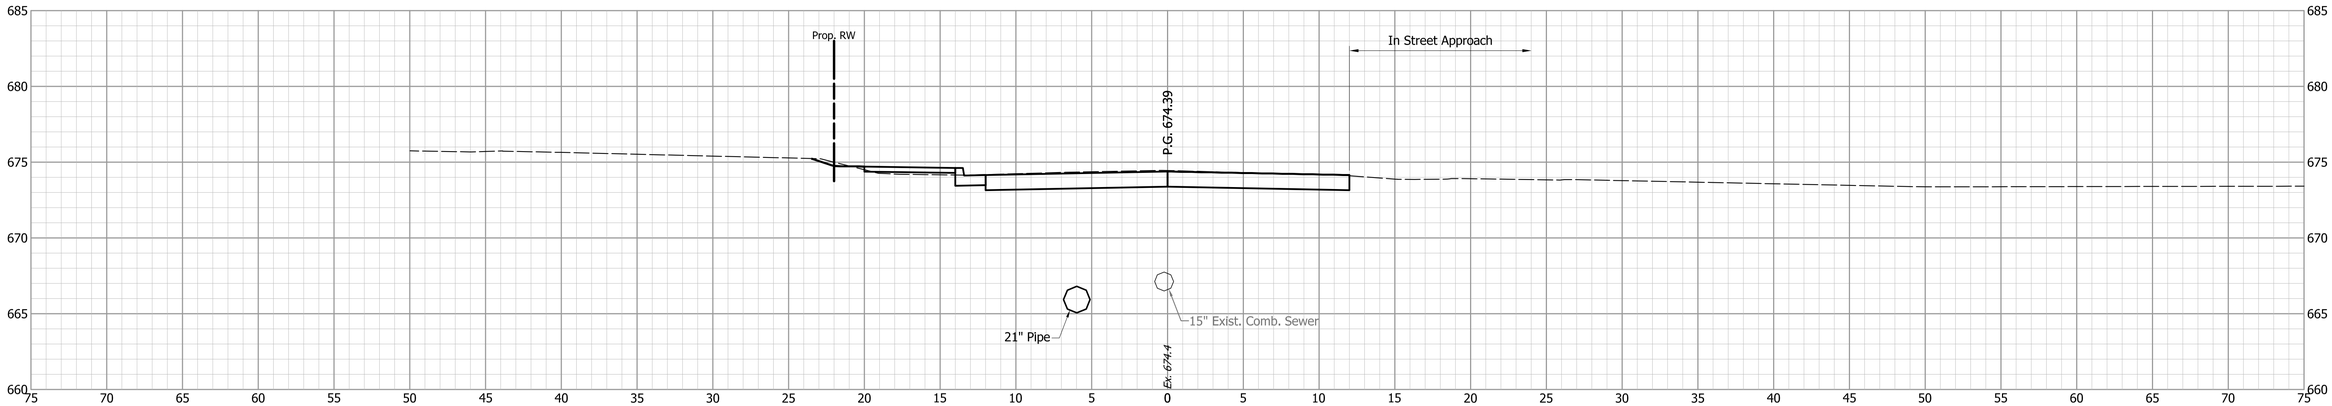

88+19

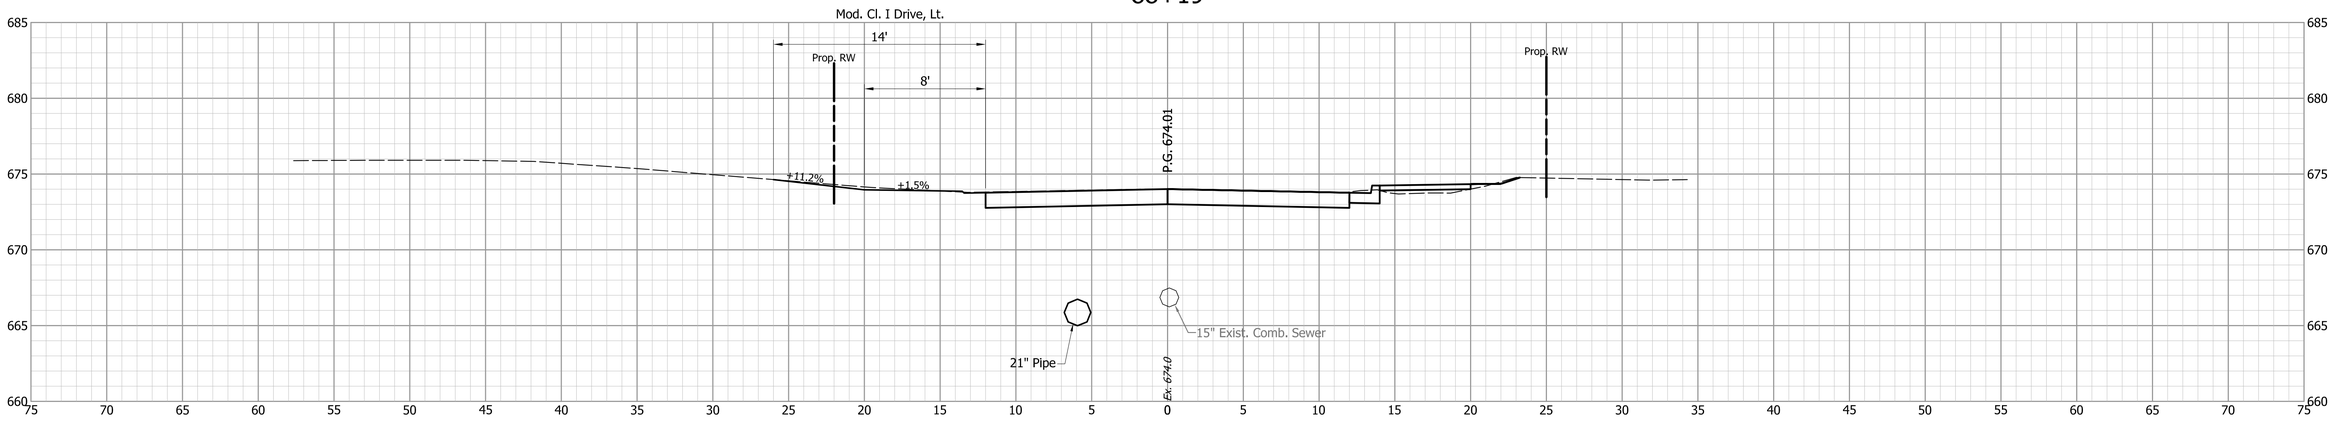


			INDIANA DEPARTMENT OF TRANSPORTATION
DESIGNED: JGP	DRAWN: JGP		CROSS SECTIONS S.R. 252
CHECKED: GRW	CHECKED: GRW		


HORIZONTAL SCALE	BRIDGE FILE
1" = 5'	
VERTICAL SCALE	DESIGNATION
1" = 5'	1700108
SURVEY BOOK	SHEETS
	236 of 260
CONTRACT	PROJECT
R-40411	1700108

S:\2018Proj\2018-027 SR 252 Edinburgh 1700108\Production Drawings\17-Cross Sections\2018-027-Cross-Sections-03E.dwg, 3/16/2022 4:57:27 PM

88+78

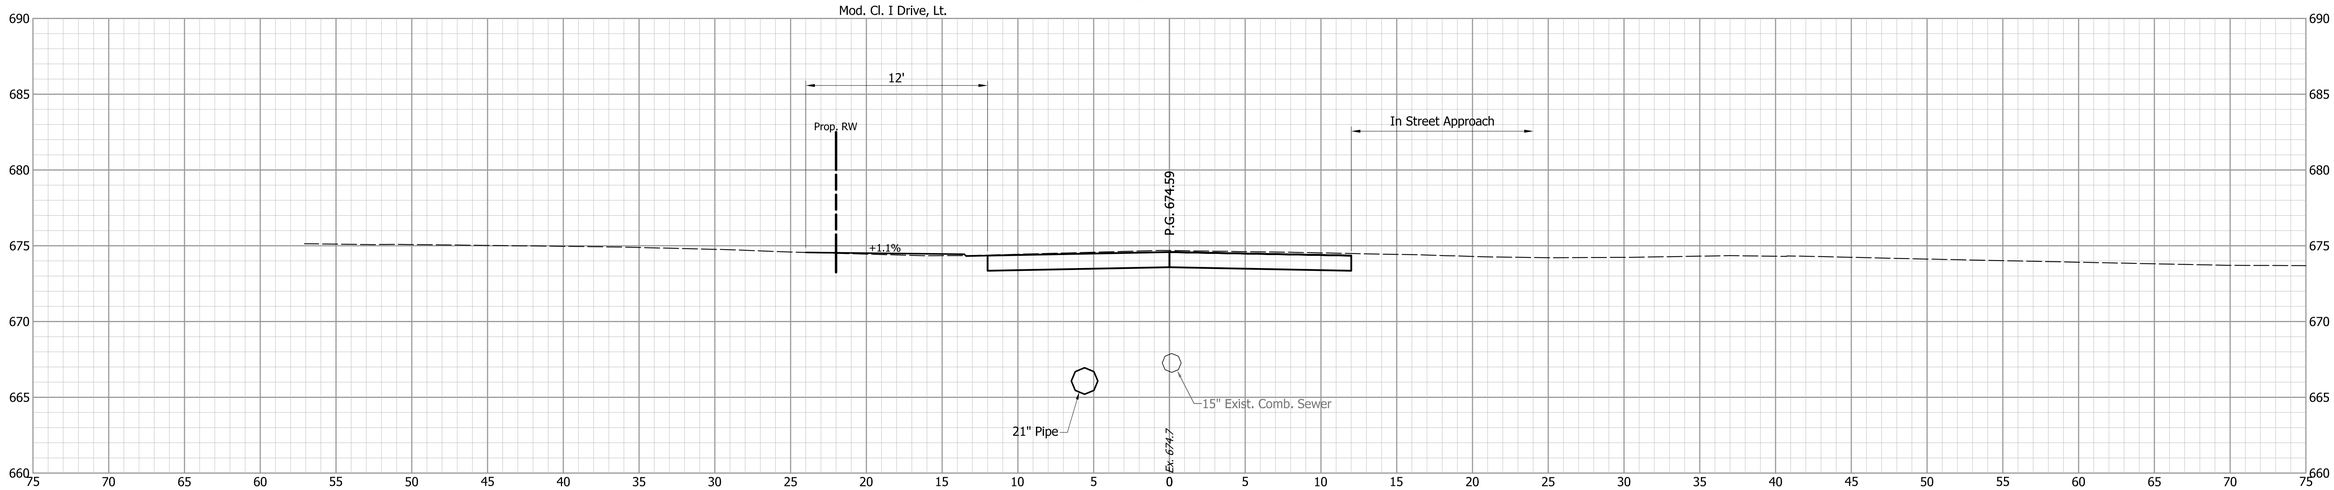


88+63

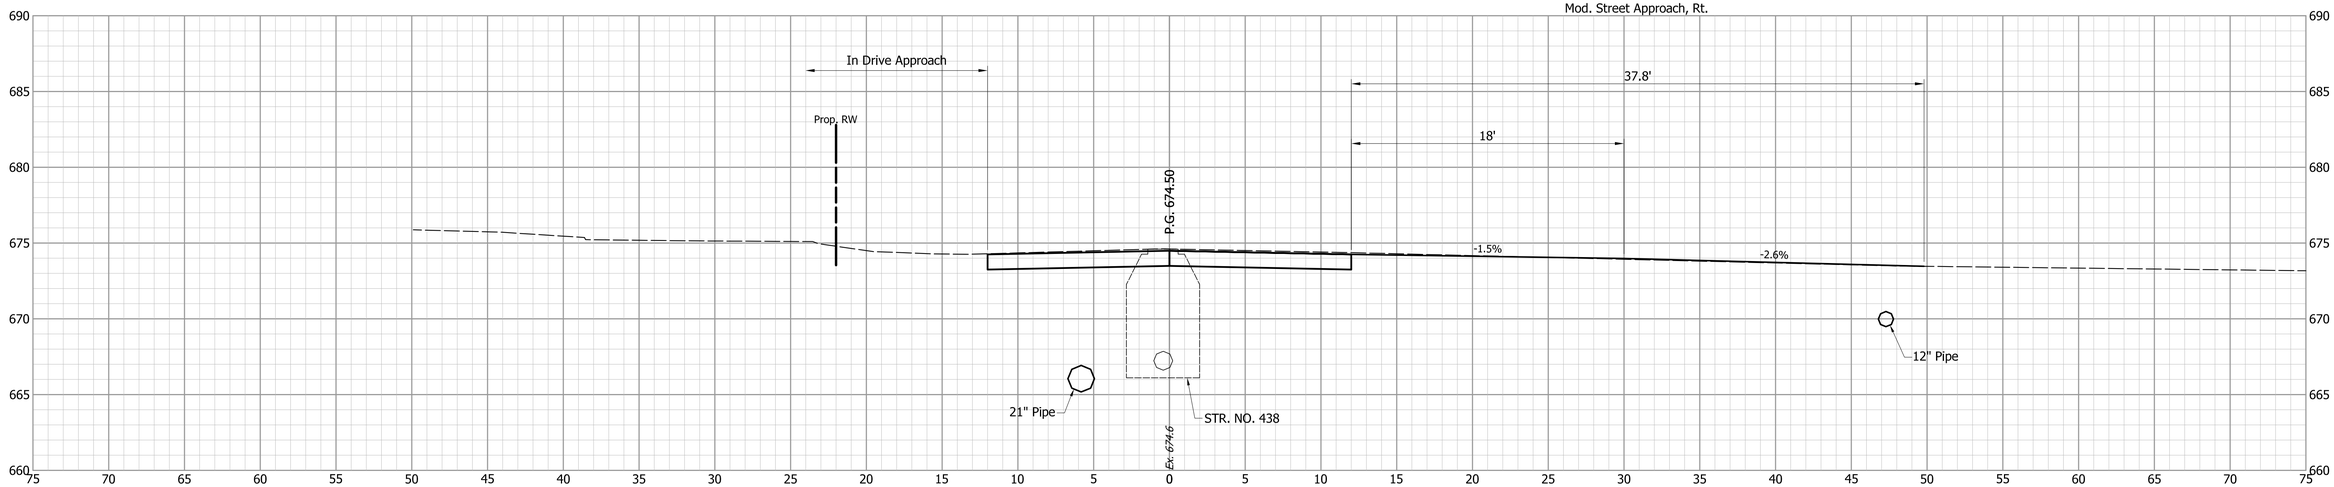


DESIGNED: JGP	DRAWN: JGP	INDIANA DEPARTMENT OF TRANSPORTATION	HORIZONTAL SCALE: 1" = 5' / BRIDGE FILE:
CHECKED: GRW	CHECKED: GRW	CROSS SECTIONS S.R. 252	VERTICAL SCALE: 1" = 5' / DESIGNATION: 1700108
			SURVEY BOOK / SHEETS: 237 of 260
			CONTRACT: R-40411 / PROJECT: 1700108

S:\2018Proj\2018-027 SR 252 Edinburgh 1700108\Production Drawings\17-Cross Sections\2018-027-Cross-Sections-03E.dwg, 3/16/2022 4:57:53 PM

89+50

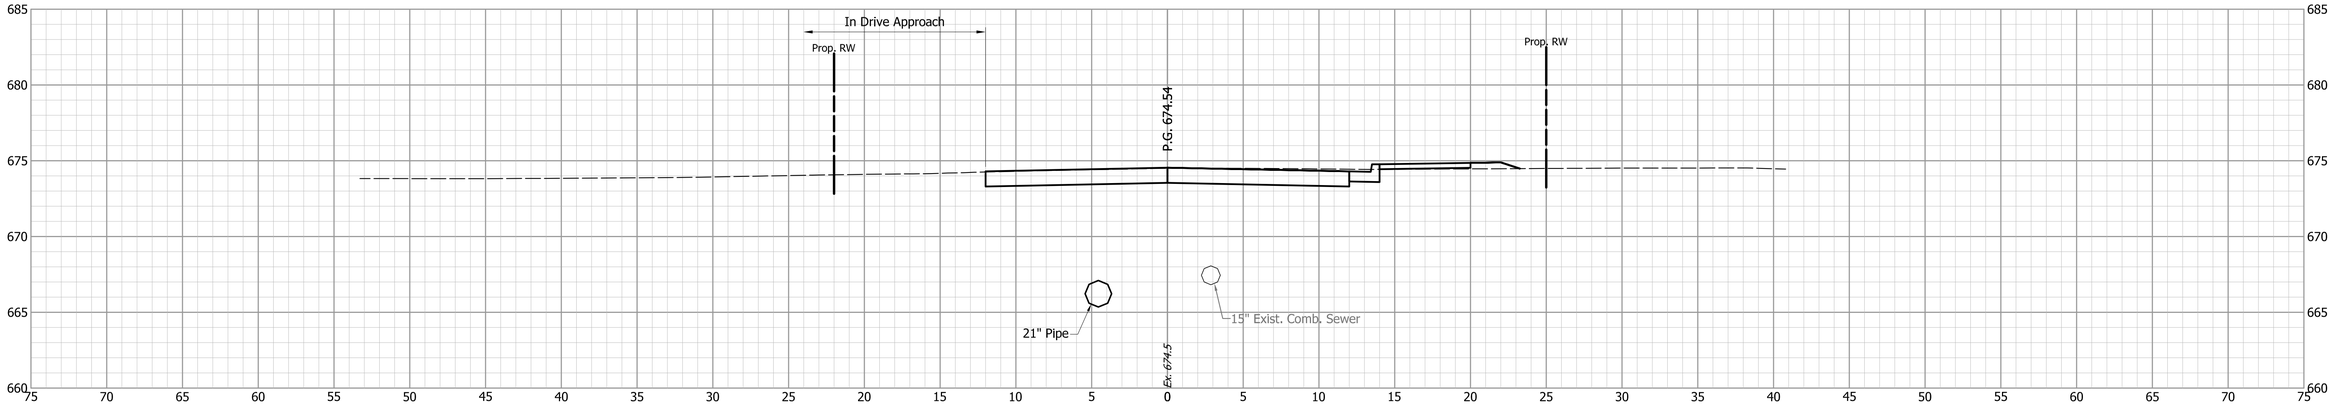


89+00

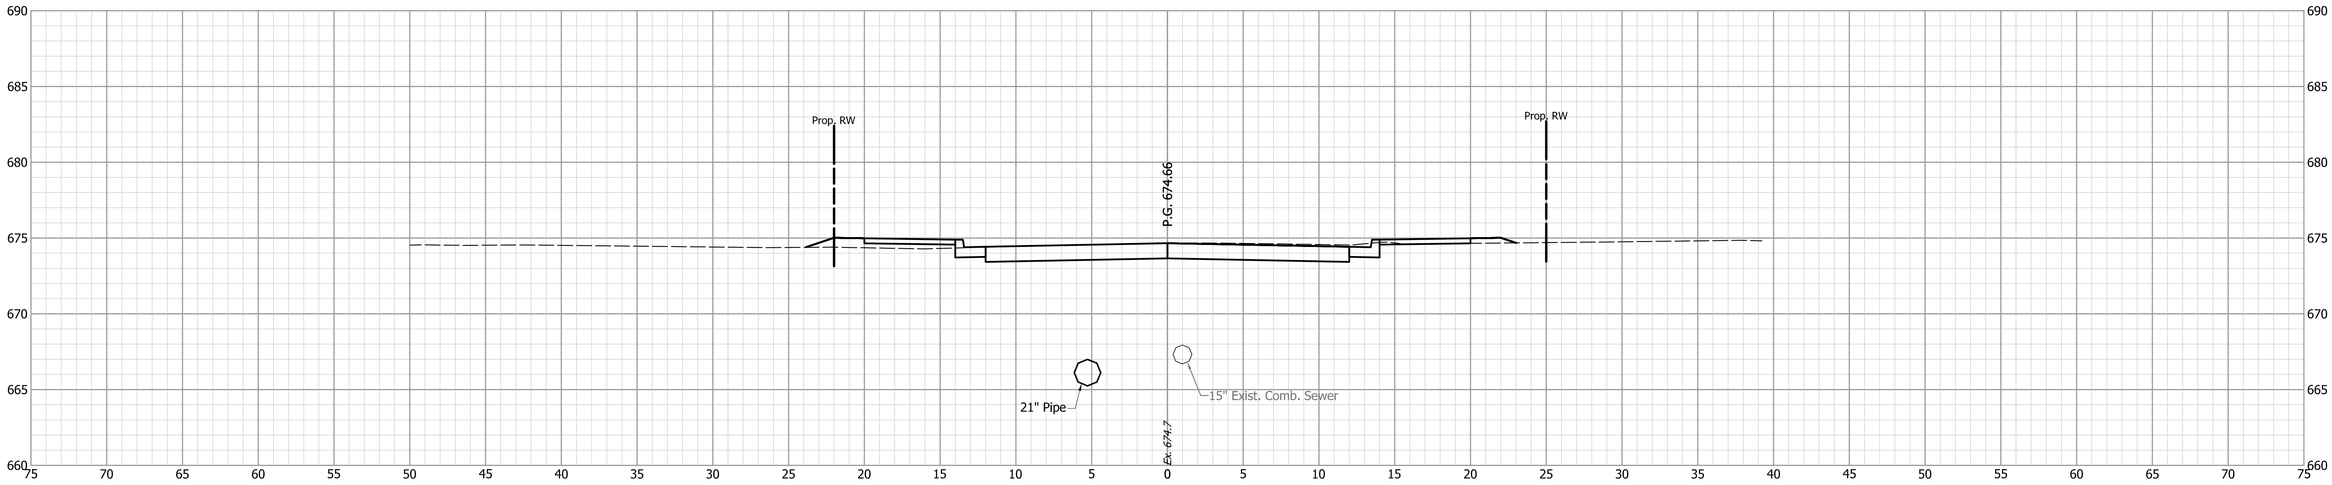


			INDIANA DEPARTMENT OF TRANSPORTATION	HORIZONTAL SCALE: 1" = 5' / VERTICAL SCALE: 1" = 5' / BRIDGE FILE: / DESIGNATION: 1700108
		DESIGNED: JGP / DRAWN: JGP / CHECKED: GRW / CHECKED: GRW	CROSS SECTIONS S.R. 252	SURVEY BOOK: / SHEETS: 238 of 260 / CONTRACT: R-40411 / PROJECT: 1700108

S:\2018Proj\2018-027 SR 252 Edinburgh 1700108\Production Drawings\17-Cross Sections\2018-027-Cross-Sections-03E.dwg, 3/16/2022 4:58:08 PM


90+33

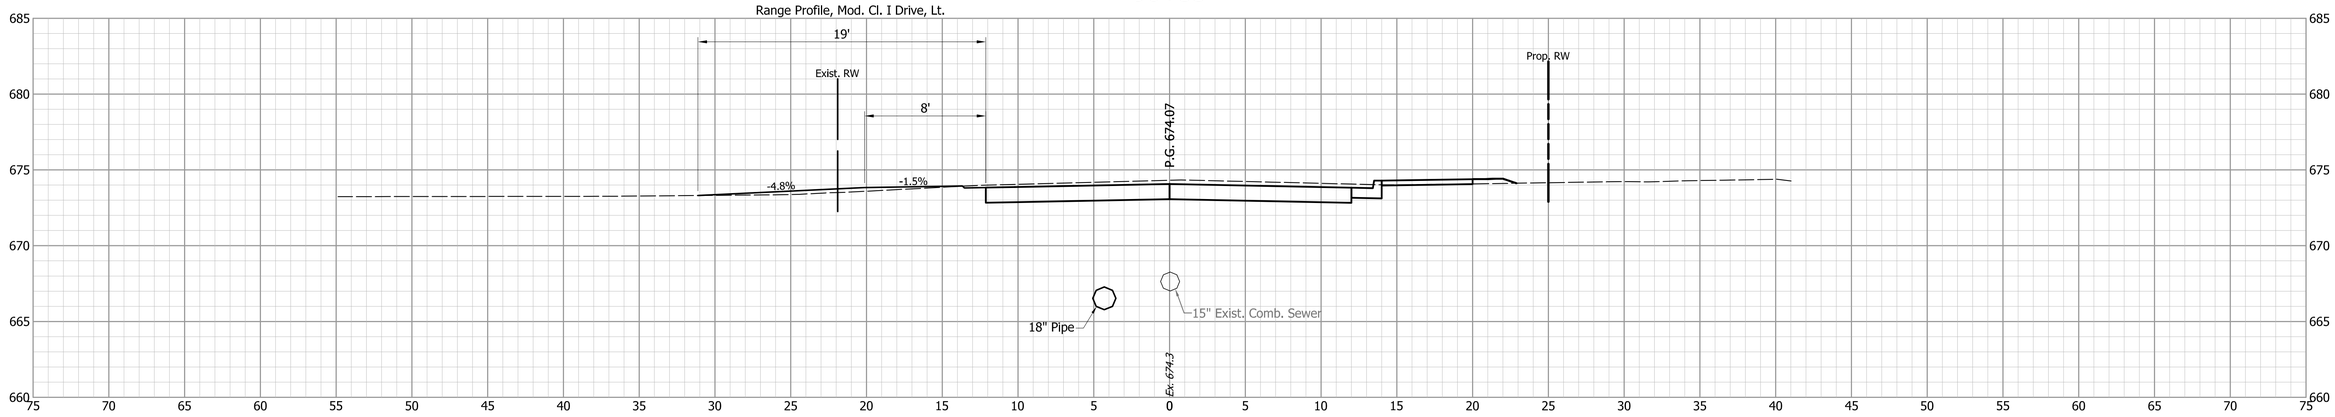

90+00

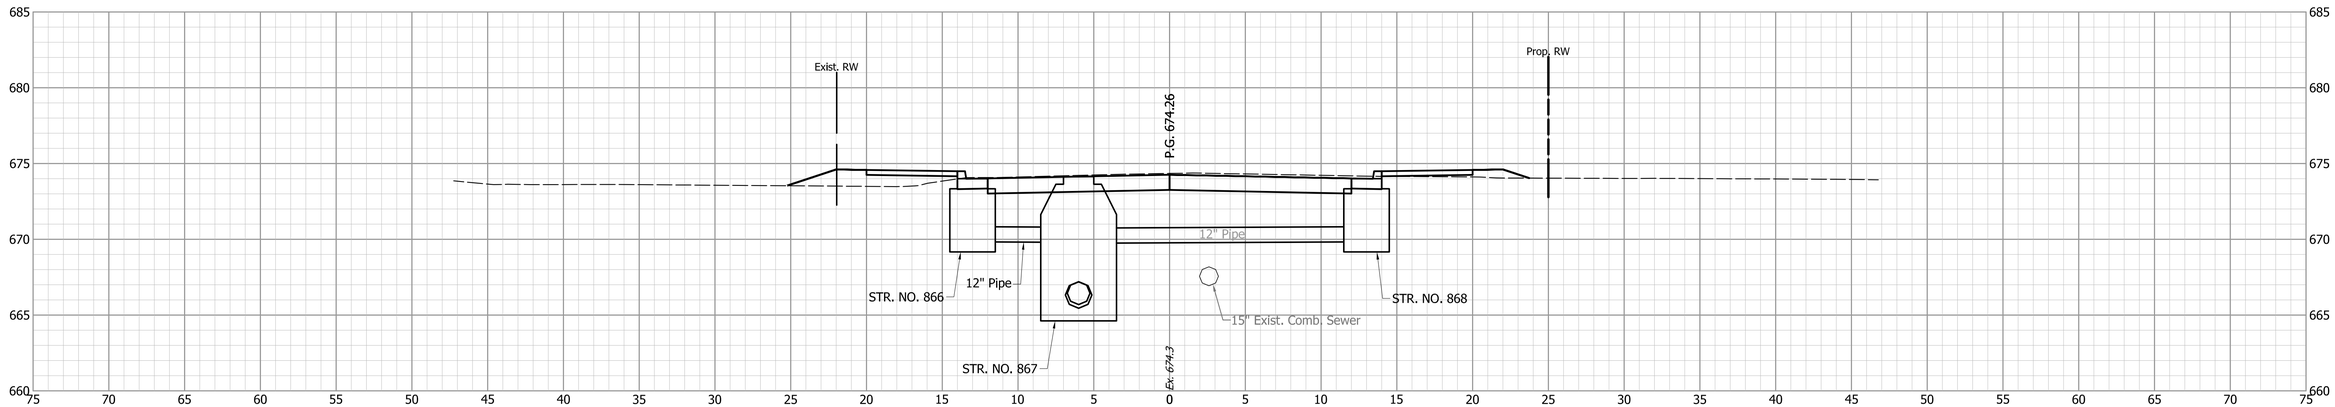

89+51

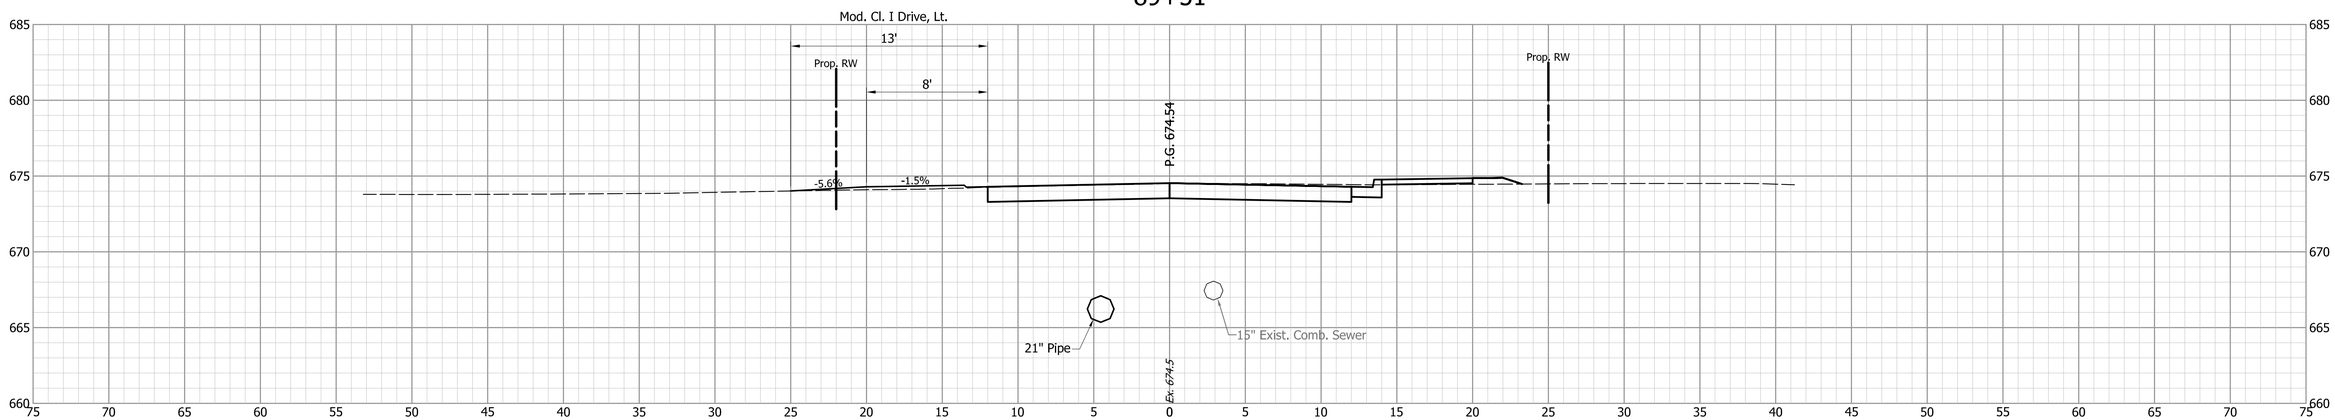

INDIANA
DEPARTMENT OF TRANSPORTATION

CROSS SECTIONS
S.R. 252


DESIGNED: JGP | DRAWN: JGP
CHECKED: GRW | CHECKED: GRW

HORIZONTAL SCALE	BRIDGE FILE
1" = 5'	
VERTICAL SCALE	DESIGNATION
1" = 5'	1700108


SURVEY BOOK	SHEETS		
	239	of	260
CONTRACT	PROJECT		
R-40411	1700108		

S:\2018Proj\2018-027 SR 252 Edinburgh 1700108\Production Drawings\17-Cross Sections\2018-027-Cross-Sections-03E.dwg, 3/16/2022 4:58:23 PM


90+76

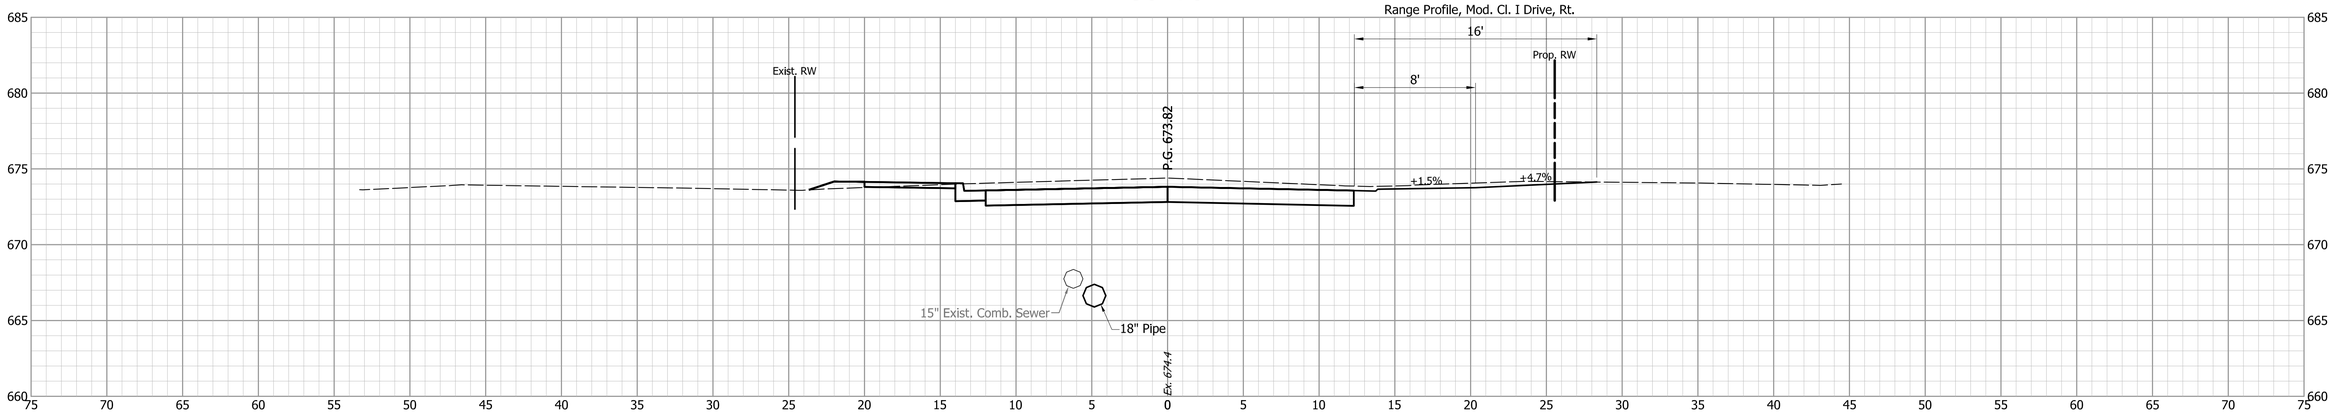

90+53

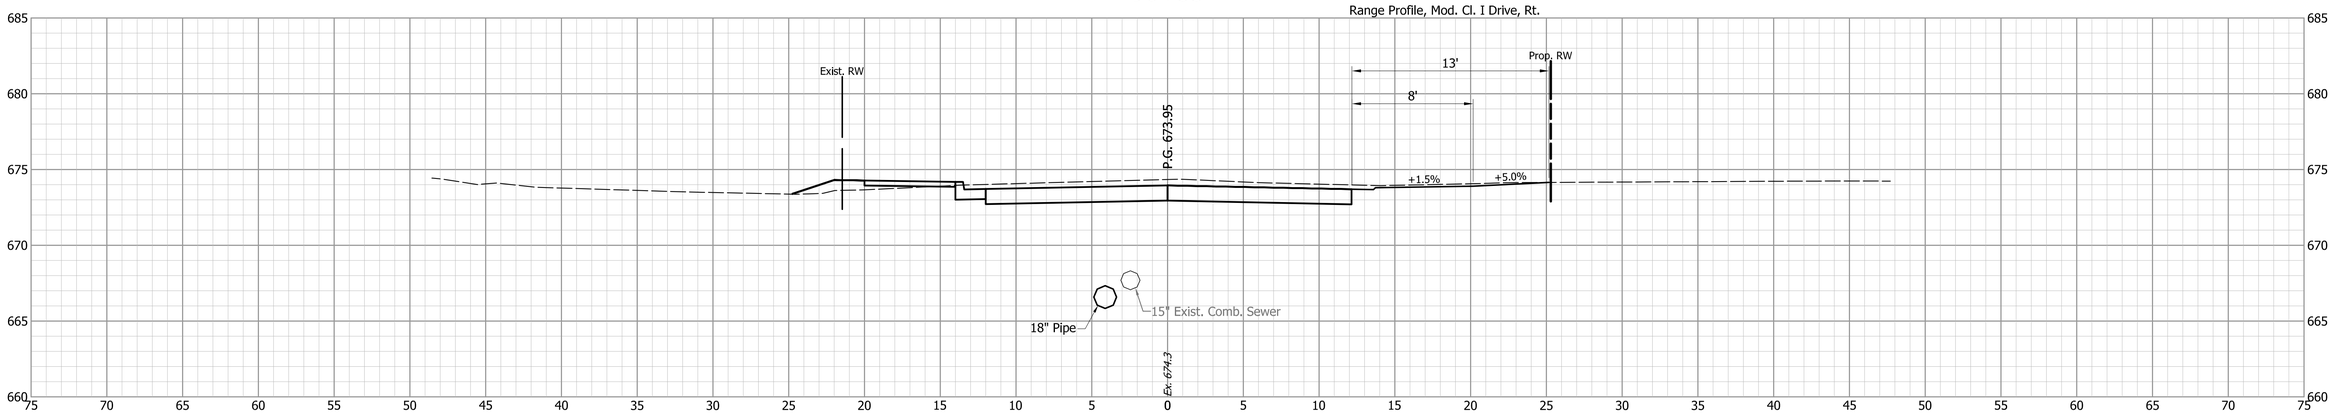

90+50

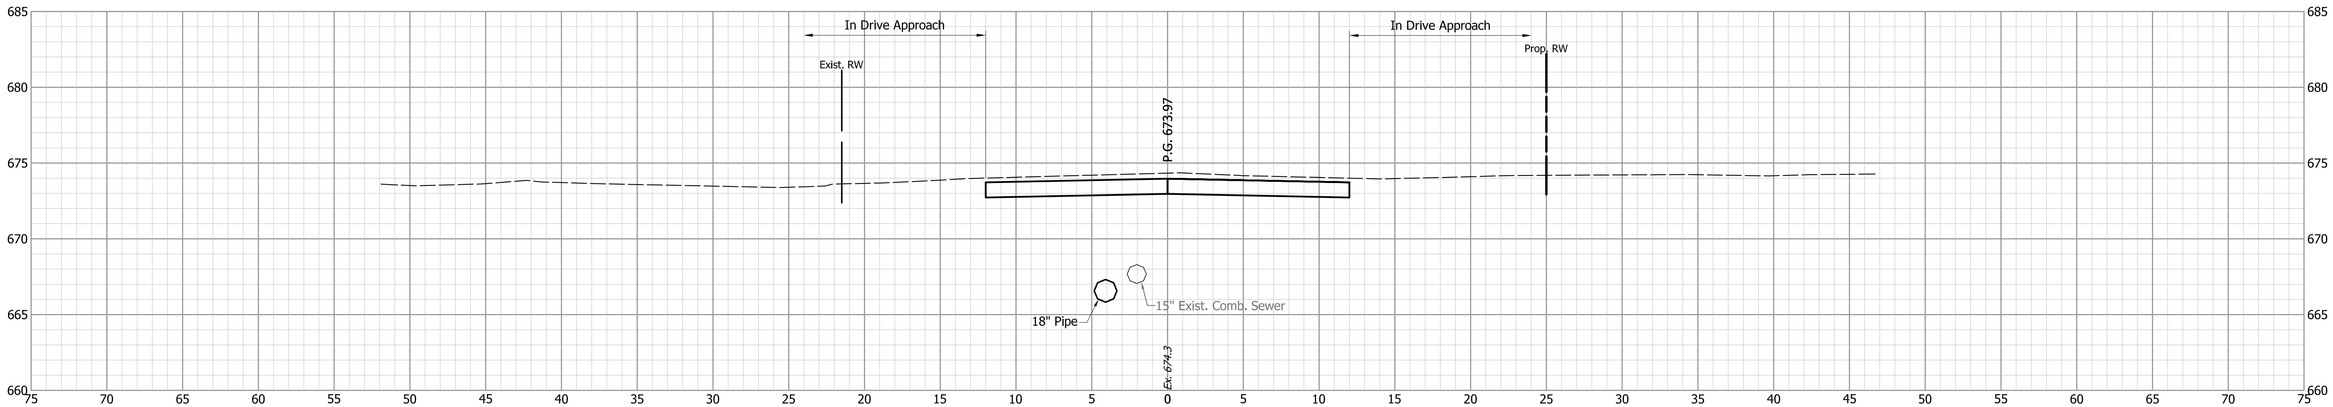

S:\2018Proj\2018-027 SR 252 Edinburgh 1700108\Production Drawings\17-Cross Sections\2018-027-Cross-Sections-03E.dwg, 3/16/2022 4:58:38 PM

DESIGNED: JGP | DRAWN: JGP

CHECKED: GRW | CHECKED: GRW


INDIANA
DEPARTMENT OF TRANSPORTATION

CROSS SECTIONS
S.R. 252


HORIZONTAL SCALE	BRIDGE FILE
1" = 5'	
VERTICAL SCALE	DESIGNATION
1" = 5'	1700108

SURVEY BOOK	SHEETS		
	240	of	260
CONTRACT	PROJECT		
R-40411	1700108		


91+45

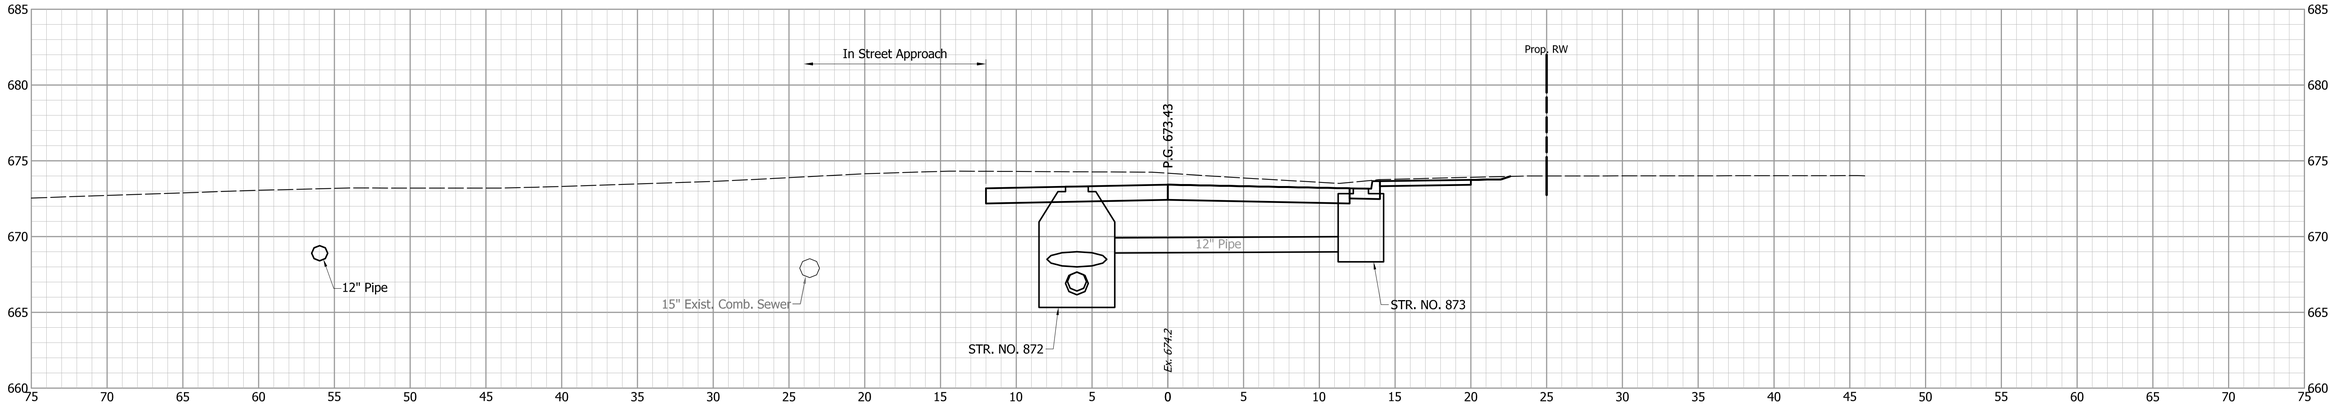

91+00

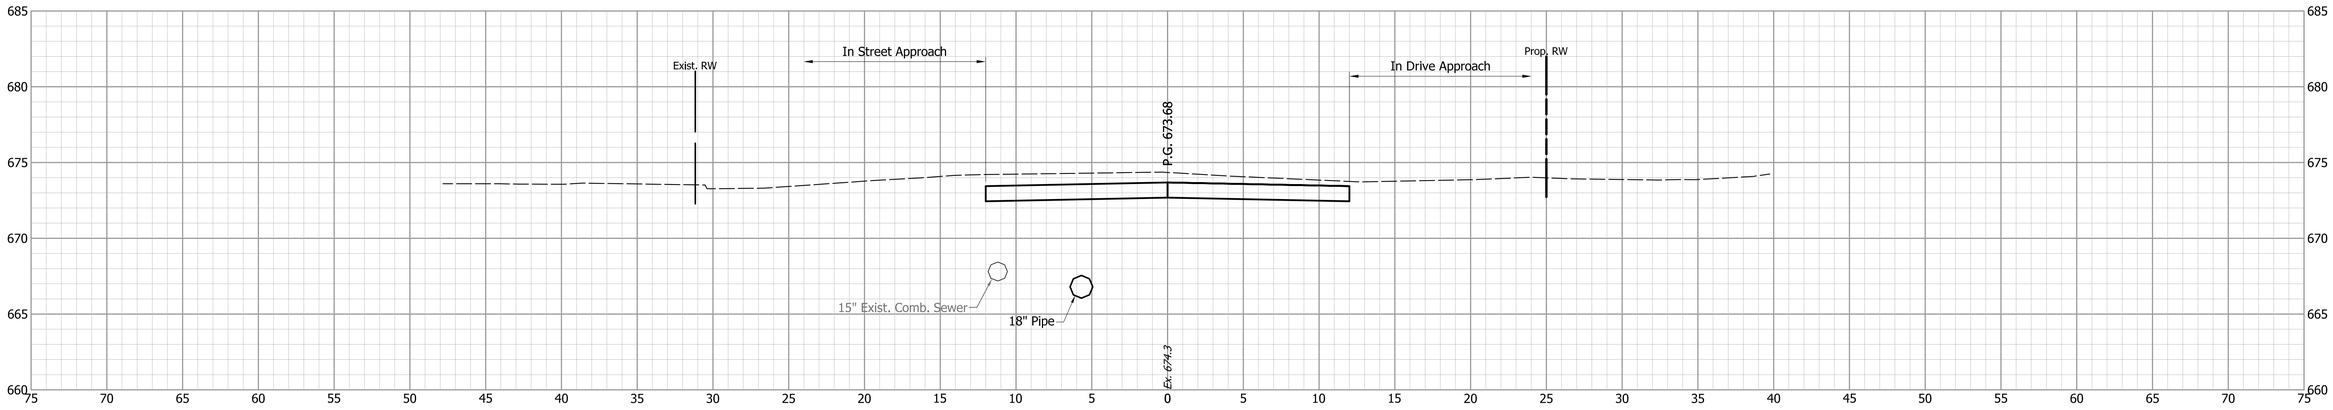


90+93

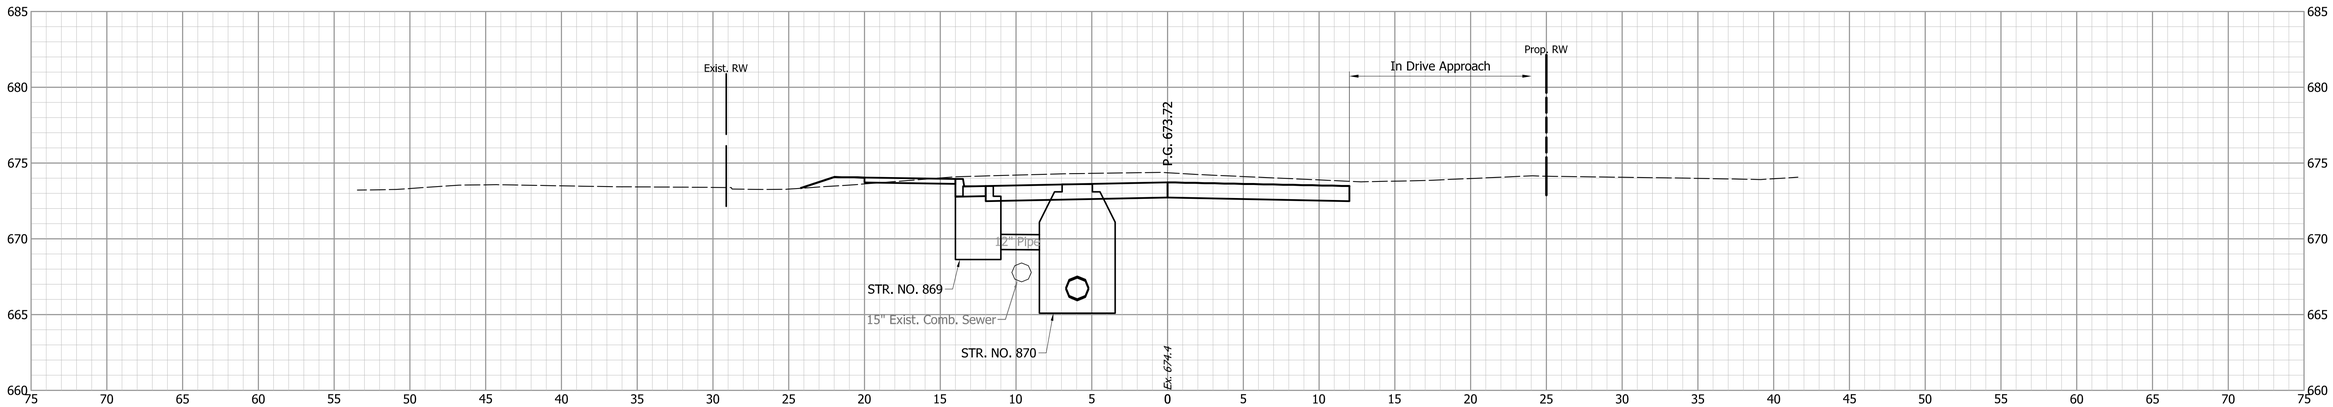


DESIGNED: JGP	DRAWN: JGP	INDIANA DEPARTMENT OF TRANSPORTATION	HORIZONTAL SCALE: 1" = 5' / VERTICAL SCALE: 1" = 5' / BRIDGE FILE: / DESIGNATION: 1700108
CHECKED: GRW	CHECKED: GRW	CROSS SECTIONS S.R. 252	SURVEY BOOK: / SHEETS: 241 of 260 / CONTRACT: R-40411 / PROJECT: 1700108

S:\2018Proj\2018-027 SR 252 Edinburgh 1700108\Production Drawings\17-Cross Sections\2018-027-Cross-Sections-03E.dwg, 3/16/2022 4:58:54 PM


92+00

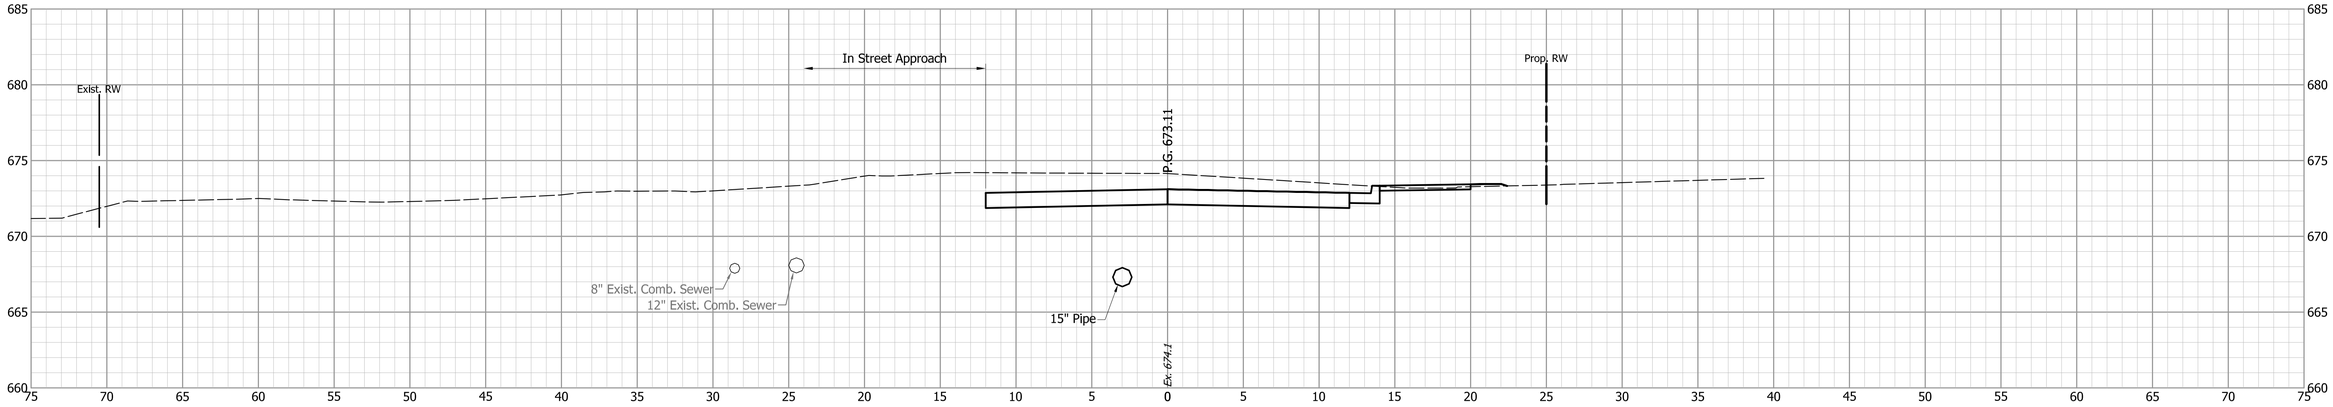

91+64

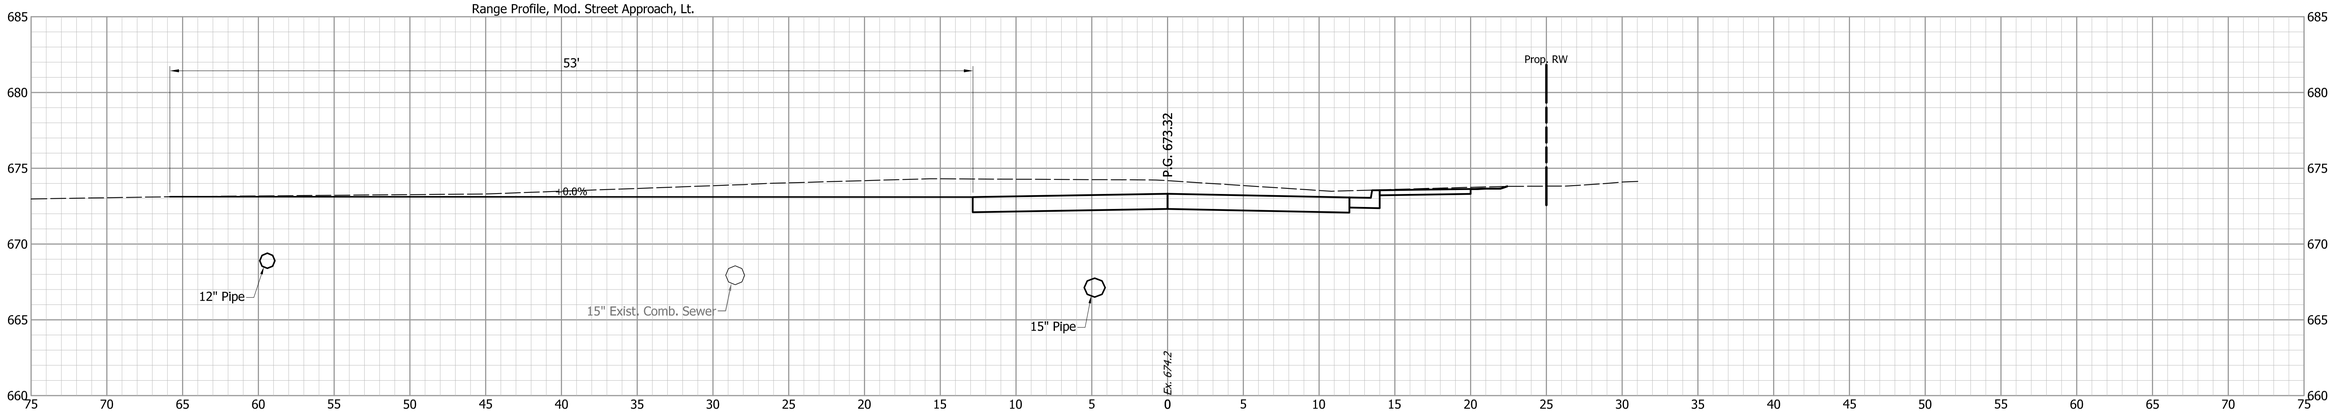

91+50

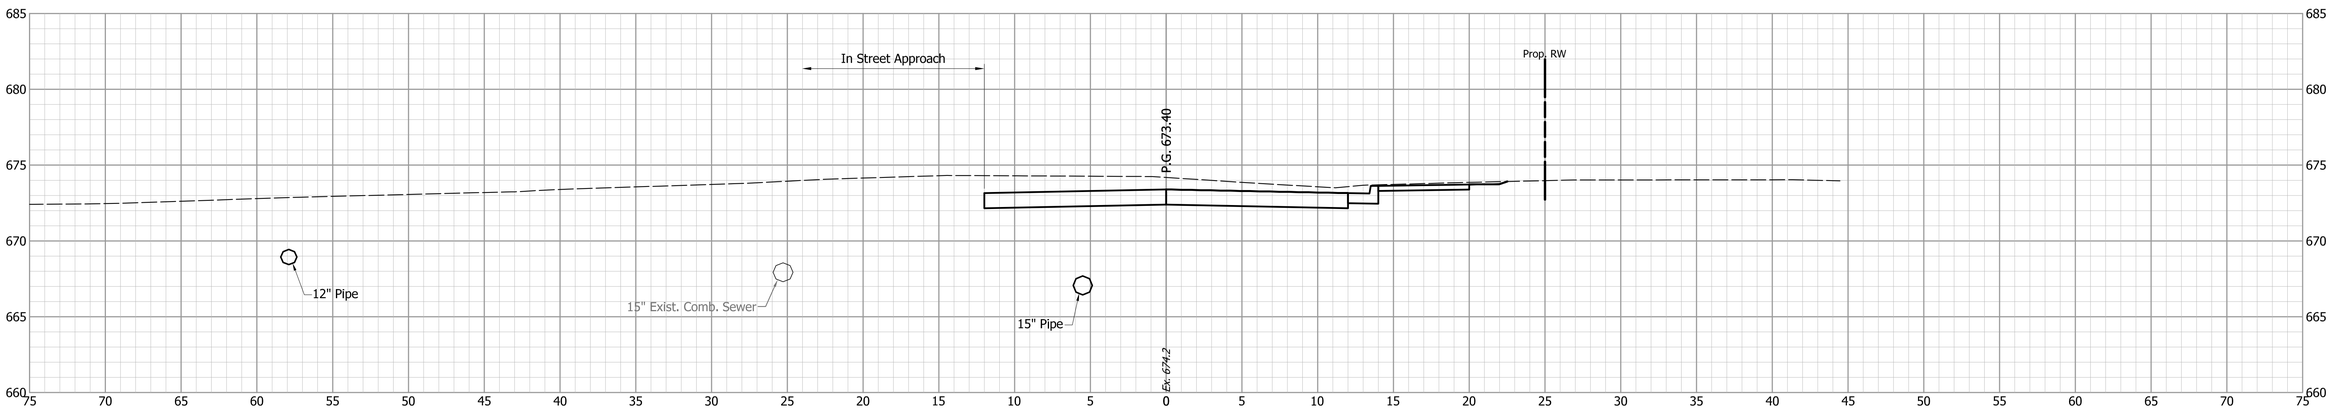

INDIANA
DEPARTMENT OF TRANSPORTATION


CROSS SECTIONS
S.R. 252

DESIGNED: JGP	DRAWN: JGP
CHECKED: GRW	CHECKED: GRW


HORIZONTAL SCALE	BRIDGE FILE
1" = 5'	
VERTICAL SCALE	DESIGNATION
1" = 5'	1700108
SURVEY BOOK	SHEETS
	242 of 260
CONTRACT	PROJECT
R-40411	1700108

S:\2018Proj\2018-027 SR 252 Edinburgh 1700108\Production Drawings\17-Cross Sections\2018-027-Cross-Sections-03E.dwg, 3/16/2022 4:59:09 PM

92+50

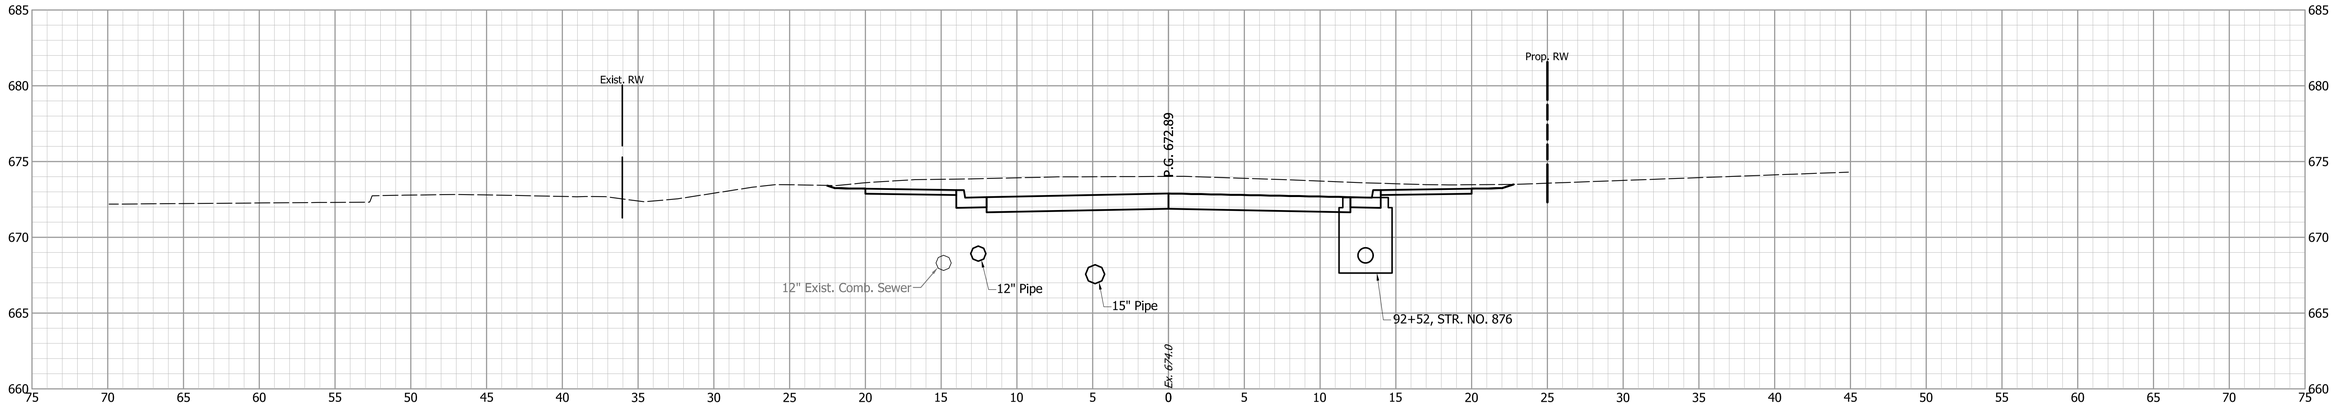


92+31

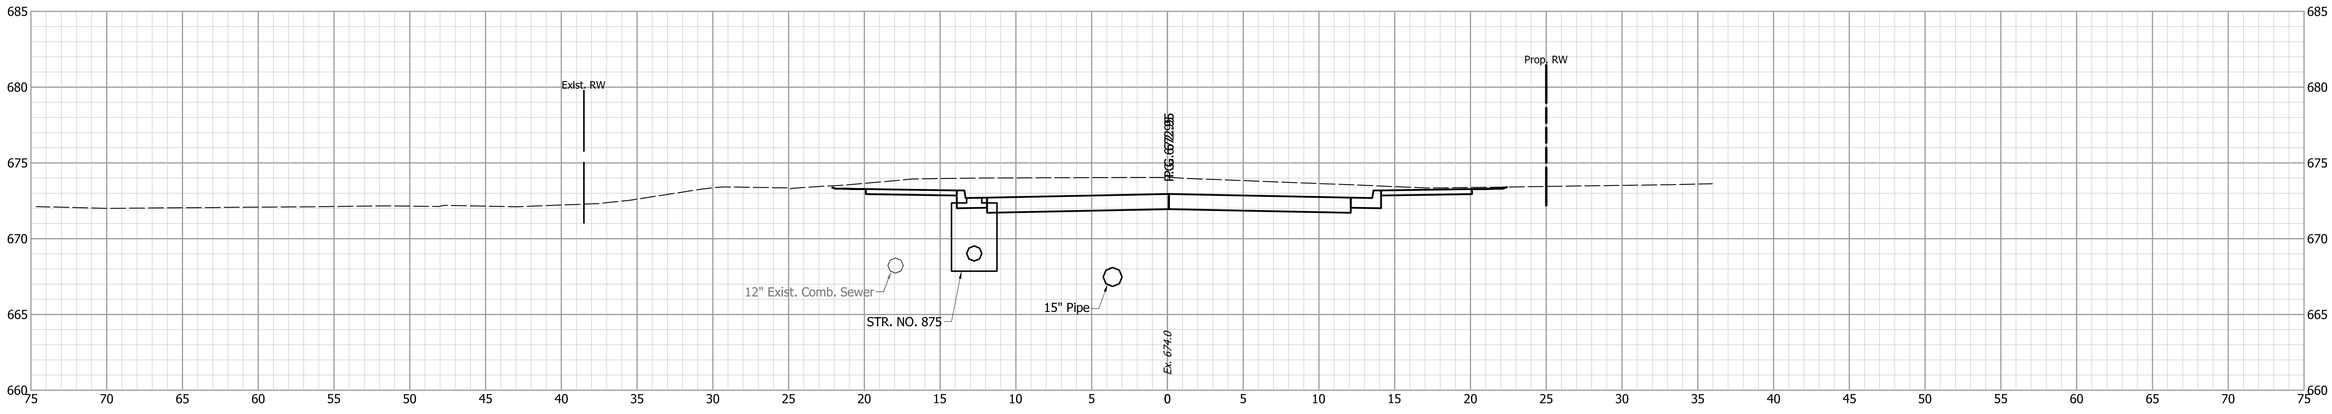


S:\2018Proj\2018-027 SR 252 Edinburgh 1700108\Production Drawings\17-Cross Sections\2018-027-Cross-Sections-03E.dwg, 3/16/2022 4:59:24 PM

			INDIANA DEPARTMENT OF TRANSPORTATION	HORIZONTAL SCALE: 1" = 5' / BRIDGE FILE:
		DESIGNED: JGP / DRAWN: JGP	CROSS SECTIONS S.R. 252	VERTICAL SCALE: 1" = 5' / DESIGNATION: 1700108
		CHECKED: GRW / CHECKED: GRW		SURVEY BOOK / SHEETS: 243 of 260
				CONTRACT: R-40411 / PROJECT: 1700108

92+89

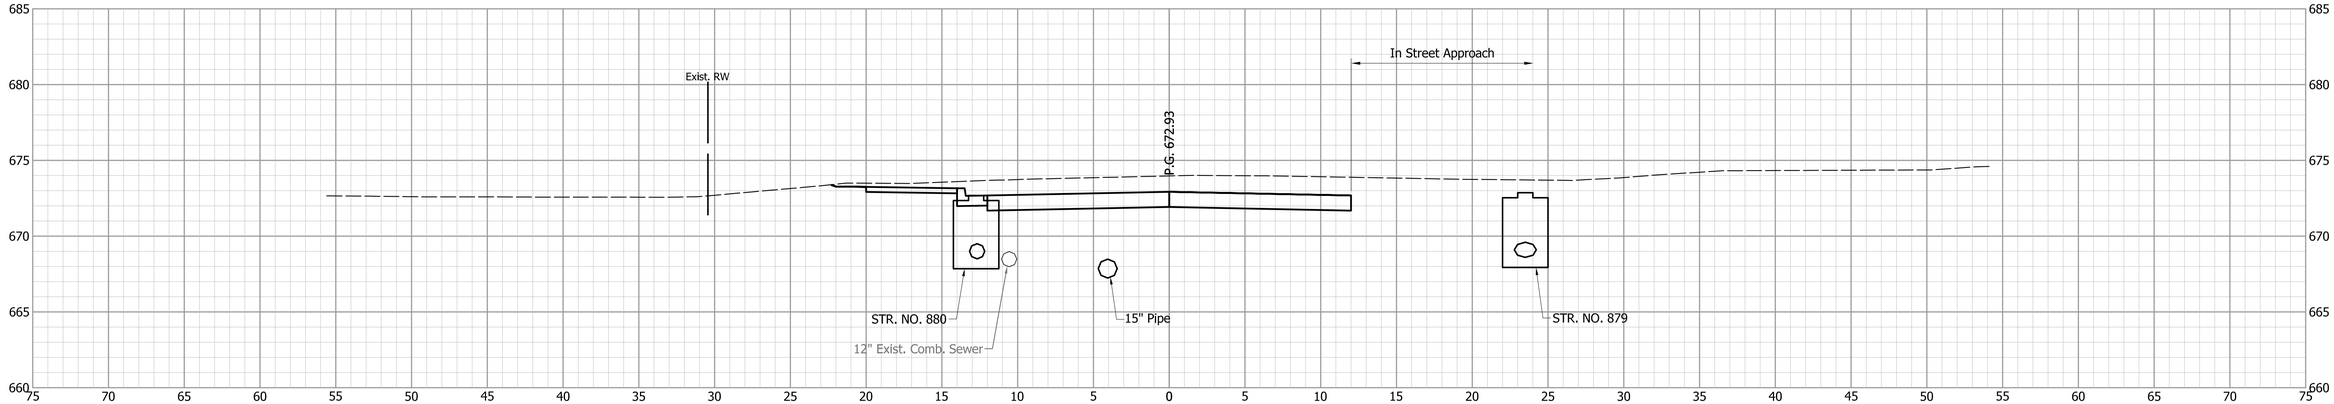


92+62

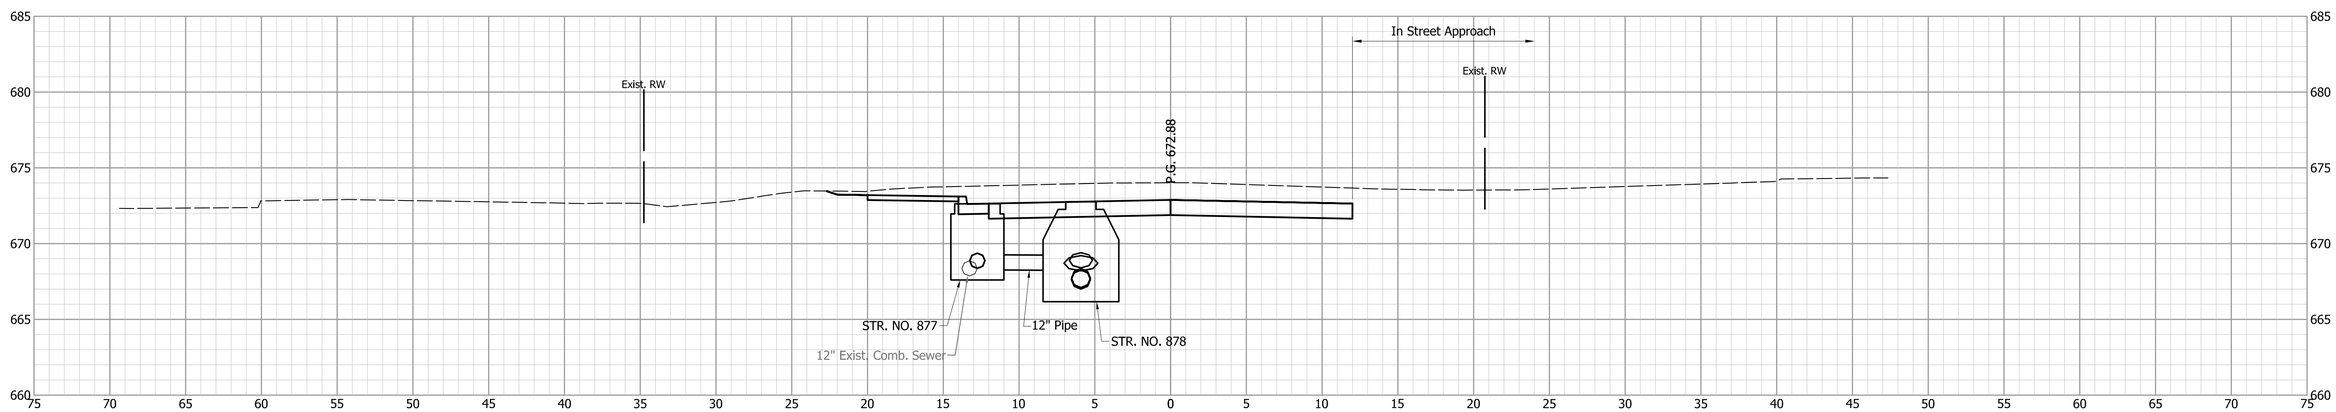


DESIGNED: JGP	DRAWN: JGP	INDIANA DEPARTMENT OF TRANSPORTATION	HORIZONTAL SCALE: 1" = 5' / BRIDGE FILE:
CHECKED: GRW	CHECKED: GRW	CROSS SECTIONS S.R. 252	VERTICAL SCALE: 1" = 5' / DESIGNATION: 1700108
			SURVEY BOOK / SHEETS: 244 of 260
			CONTRACT: R-40411 / PROJECT: 1700108

S:\2018Proj\2018-027 SR 252 Edinburgh 1700108\Production Drawings\17-Cross Sections\2018-027-Cross-Sections-03E.dwg, 3/16/2022 4:59:39 PM

93+50

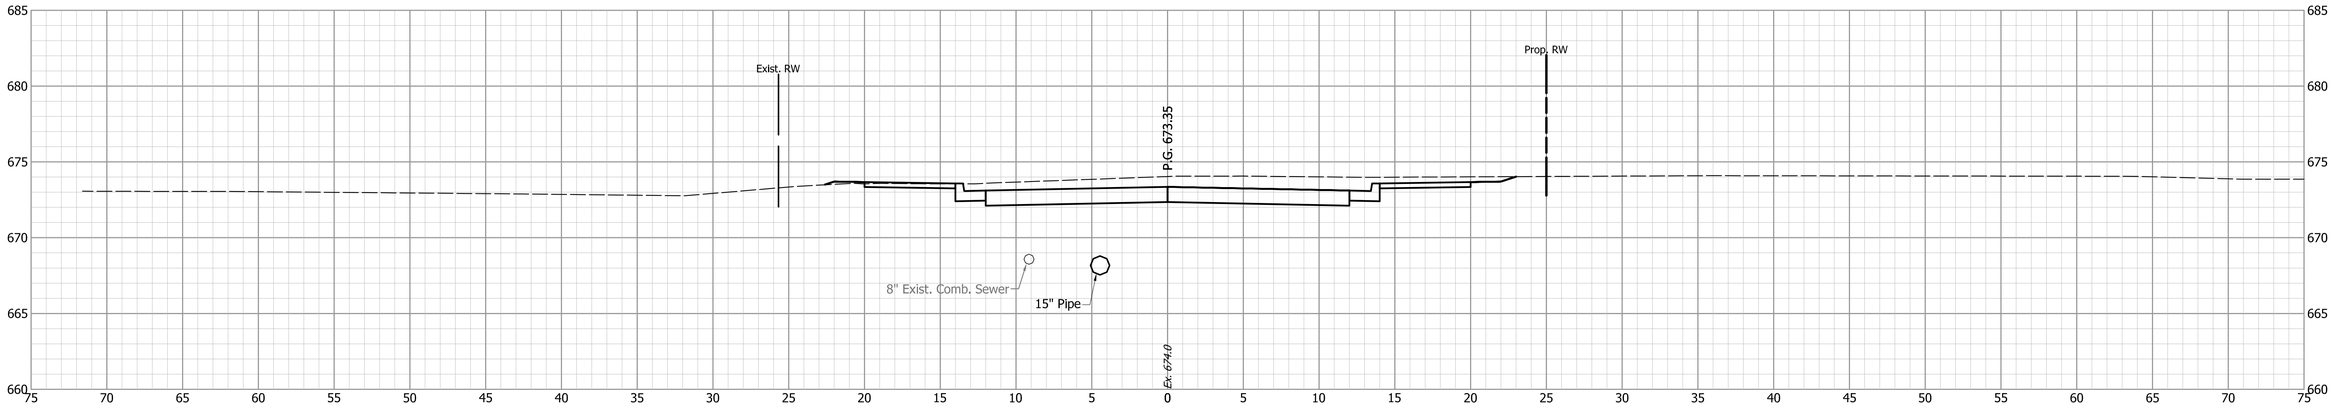


93+00

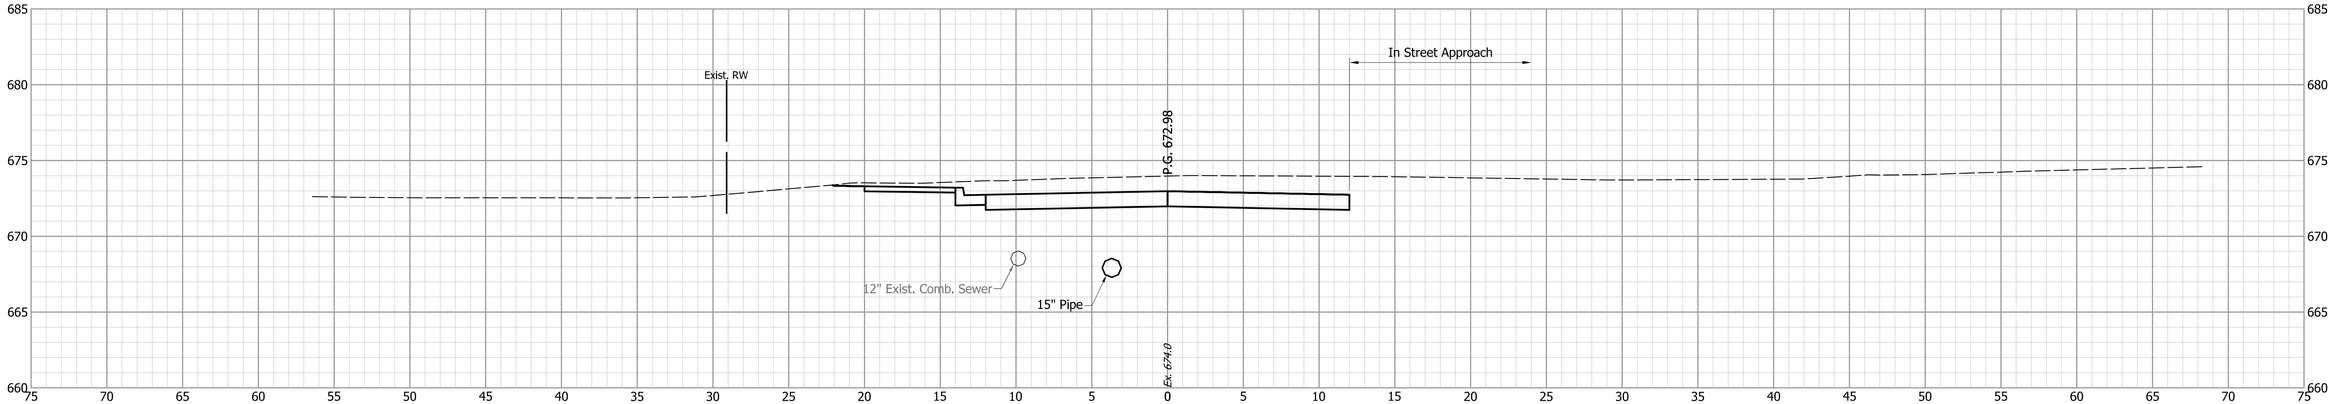

92+85

Range Profile, Mod. Street Approach Rt.

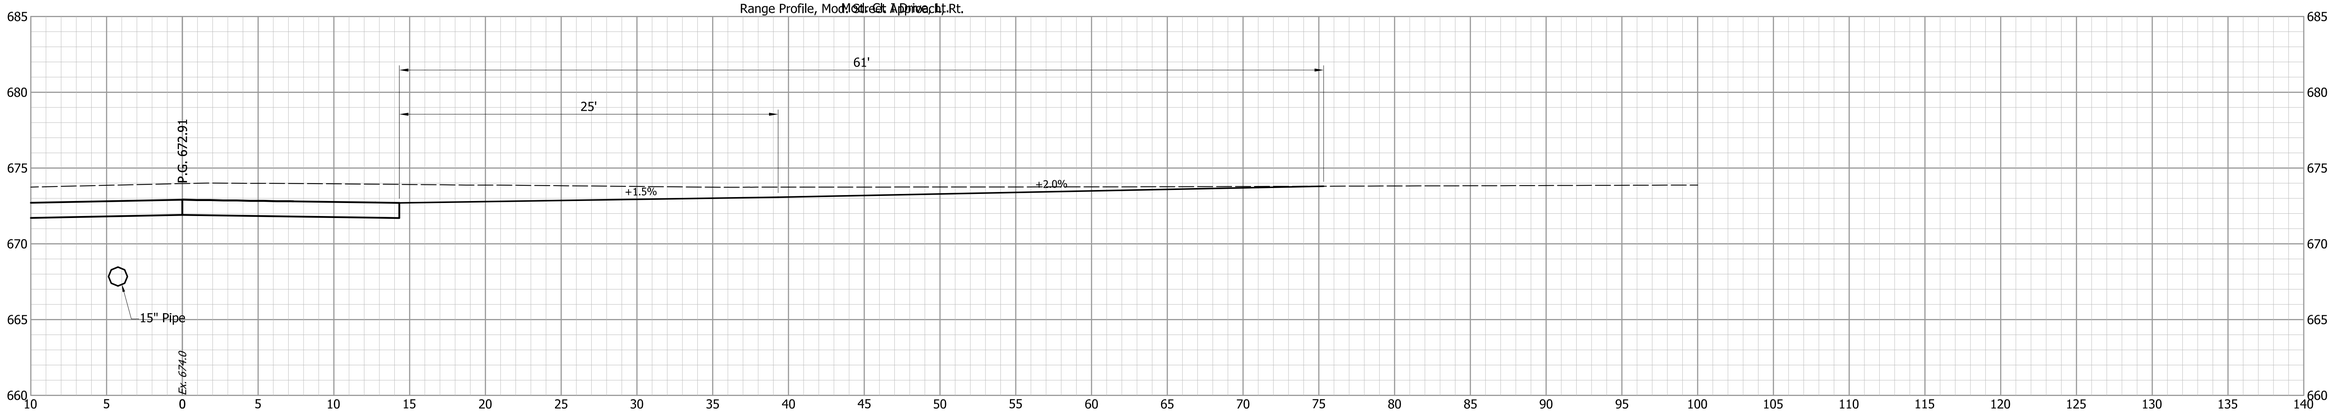


			INDIANA DEPARTMENT OF TRANSPORTATION
DESIGNED: JGP	DRAWN: JGP		CROSS SECTIONS S.R. 252
CHECKED: GRW	CHECKED: GRW		


HORIZONTAL SCALE	BRIDGE FILE
1" = 5'	
VERTICAL SCALE	DESIGNATION
1" = 5'	1700108
SURVEY BOOK	SHEETS
	245 of 260
CONTRACT	PROJECT
R-40411	1700108

S:\2018Proj\2018-027 SR 252 Edinburgh 1700108\Production Drawings\17-Cross Sections\2018-027-Cross-Sections-03E.dwg, 3/16/2022 4:59:54 PM


94+50

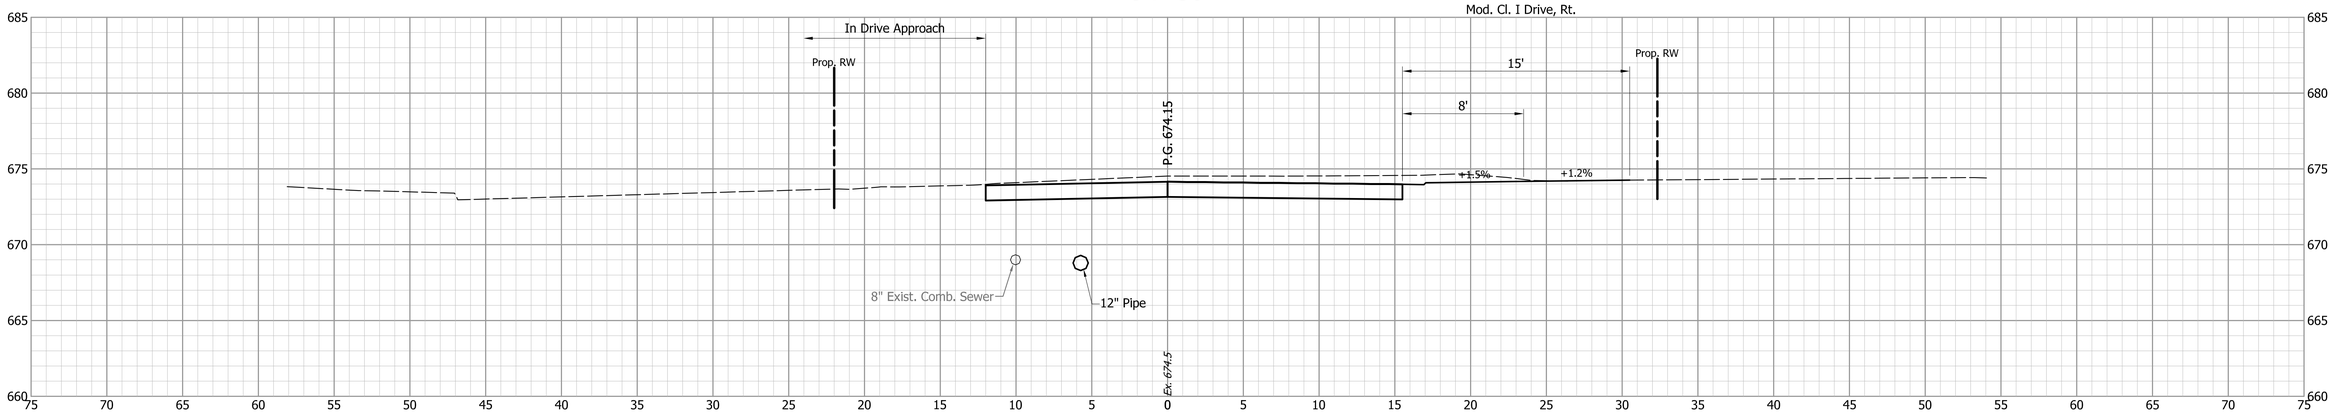

94+00

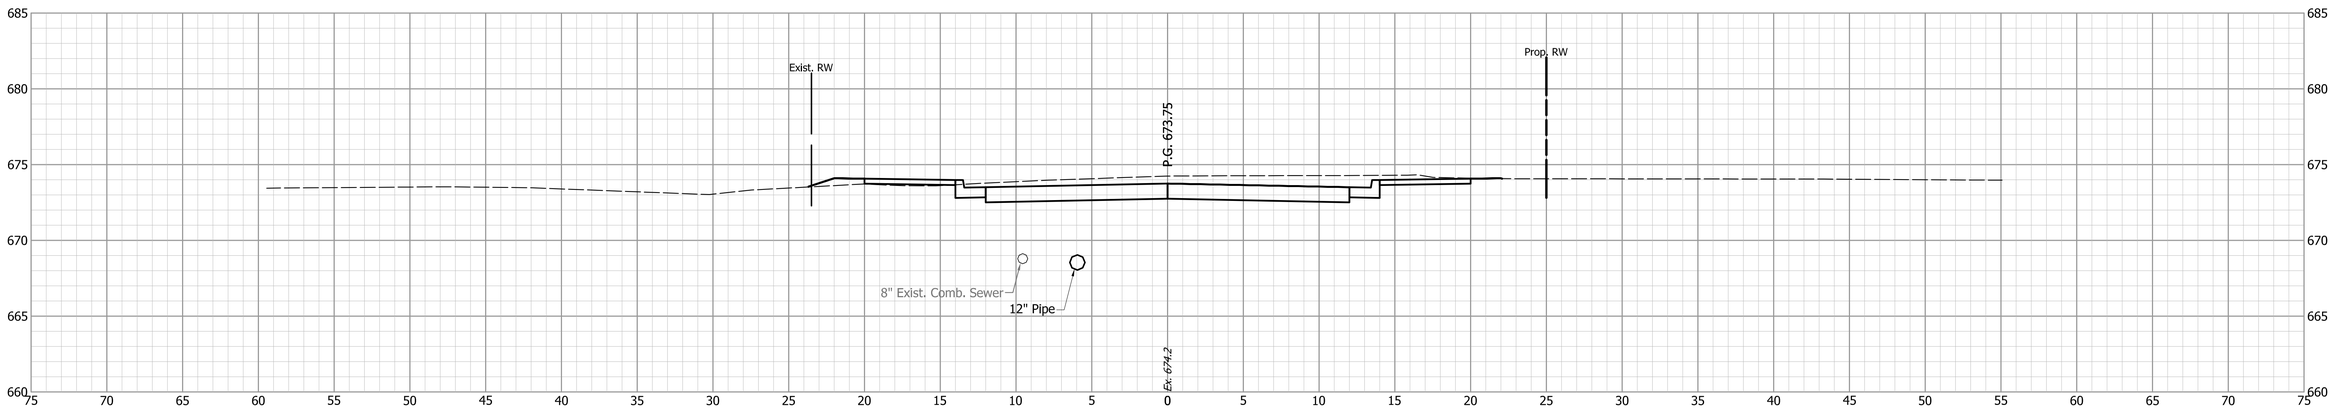


93+91

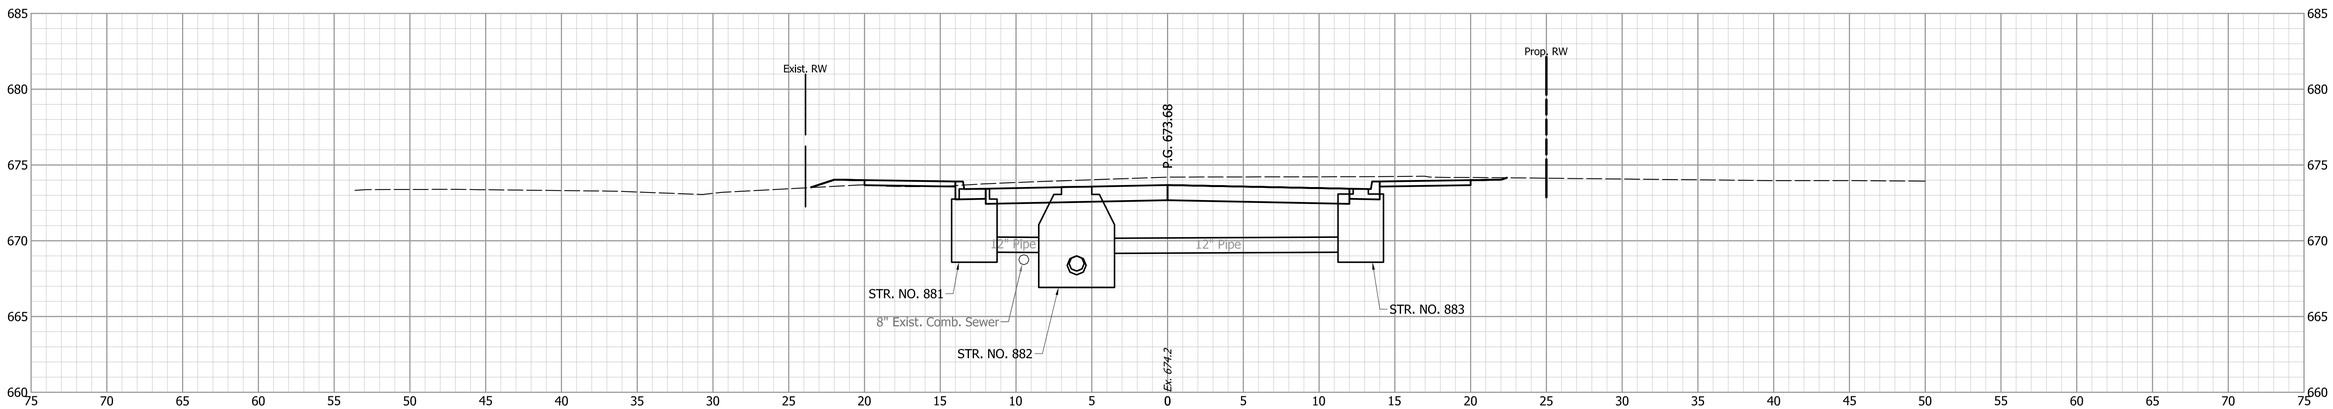


			INDIANA DEPARTMENT OF TRANSPORTATION	HORIZONTAL SCALE: 1" = 5' / VERTICAL SCALE: 1" = 5' / BRIDGE FILE: / DESIGNATION: 1700108
		DESIGNED: JGP / CHECKED: GRW	CROSS SECTIONS S.R. 252	SURVEY BOOK: / SHEETS: 246 of 260 / CONTRACT: R-40411 / PROJECT: 1700108
		DRAWN: JGP / CHECKED: GRW		

S:\2018Proj\2018-027 SR 252 Edinburgh 1700108\Production Drawings\17-Cross Sections\2018-027-Cross-Sections-03E.dwg, 3/16/2022 5:00:09 PM


95+00

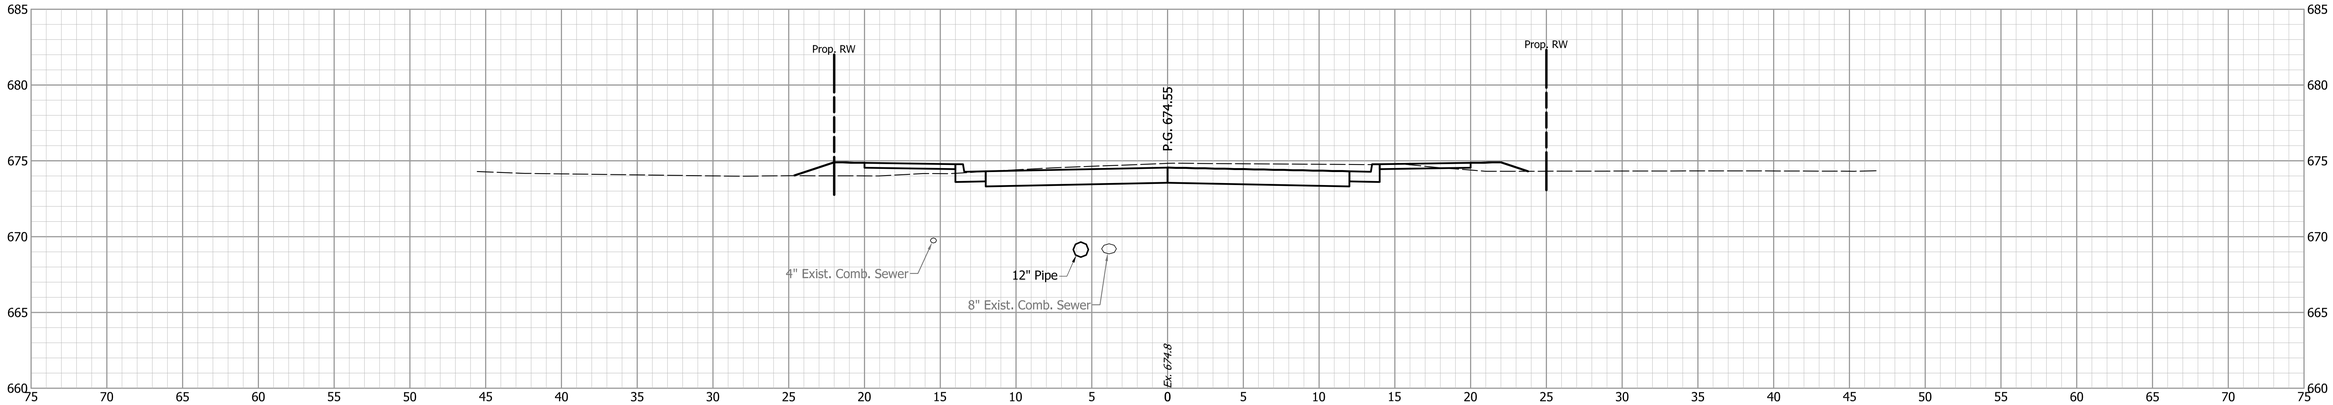

94+91

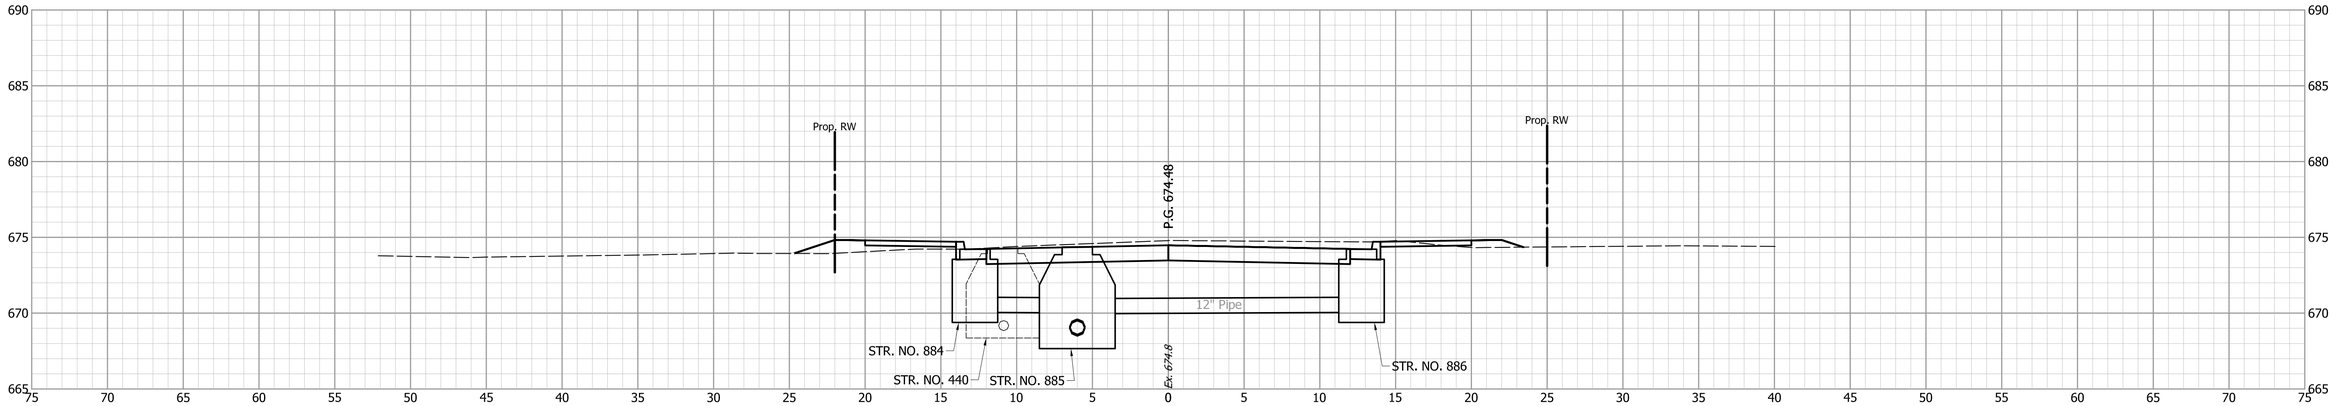

94+63

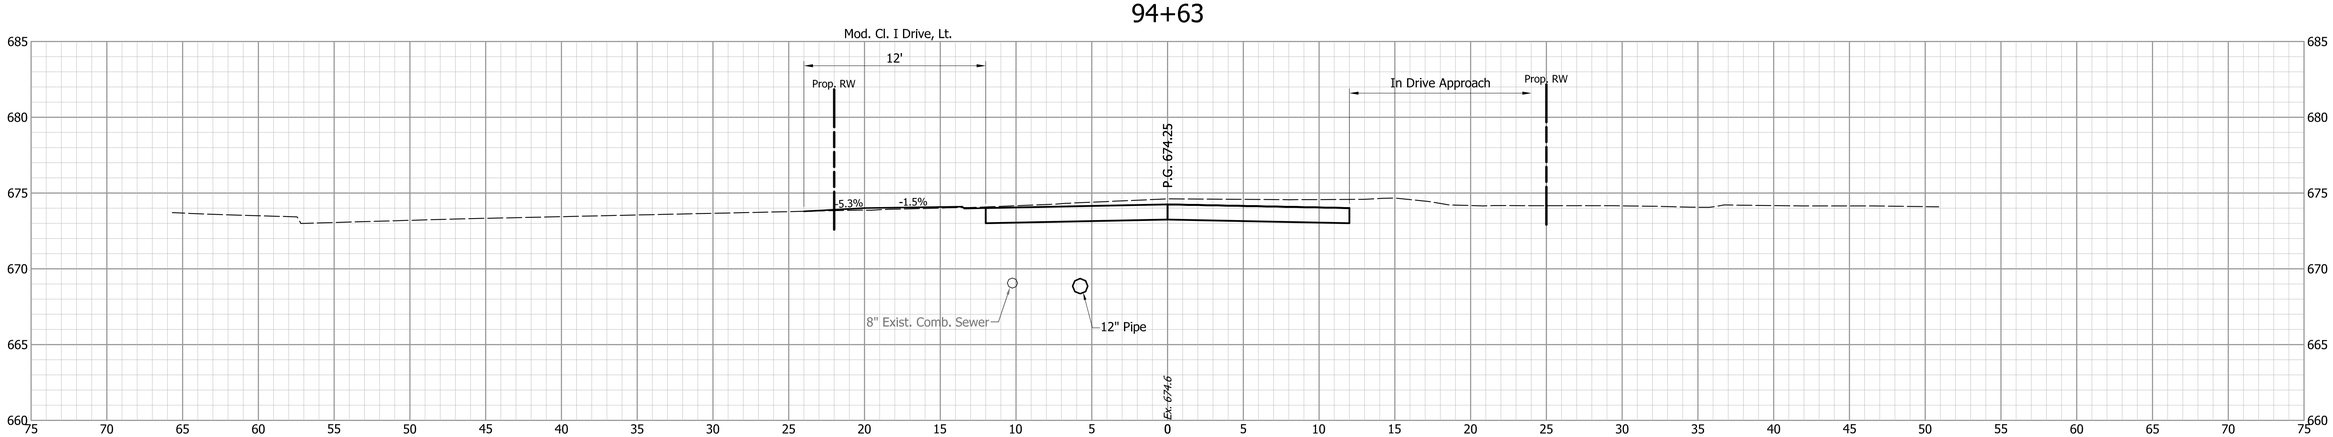

INDIANA
DEPARTMENT OF TRANSPORTATION


CROSS SECTIONS
S.R. 252

DESIGNED: JGP	DRAWN: JGP
CHECKED: GRW	CHECKED: GRW


HORIZONTAL SCALE	BRIDGE FILE
1" = 5'	
VERTICAL SCALE	DESIGNATION
1" = 5'	1700108
SURVEY BOOK	SHEETS
	247 of 260
CONTRACT	PROJECT
R-40411	1700108

S:\2018Proj\2018-027 SR 252 Edinburgh 1700108\Production Drawings\17-Cross Sections\2018-027-Cross-Sections-03E.dwg, 3/16/2022 5:00:24 PM


96+00

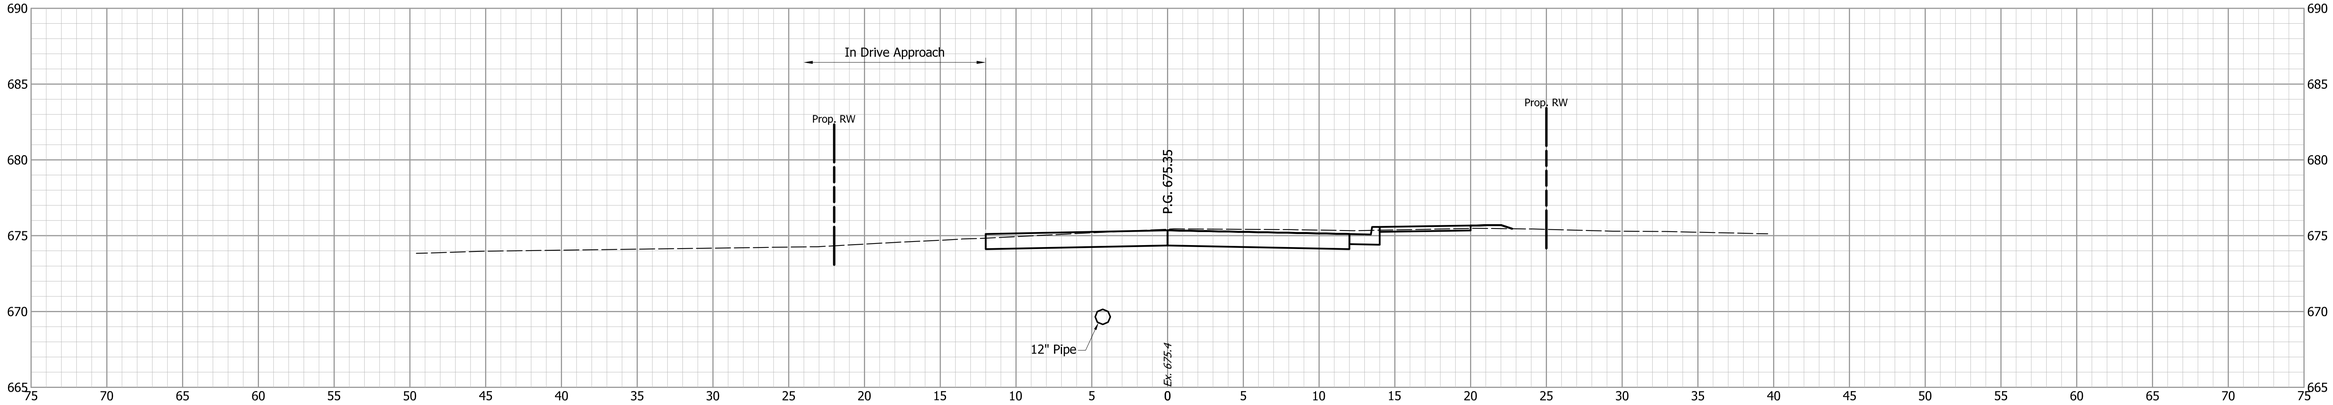

95+60

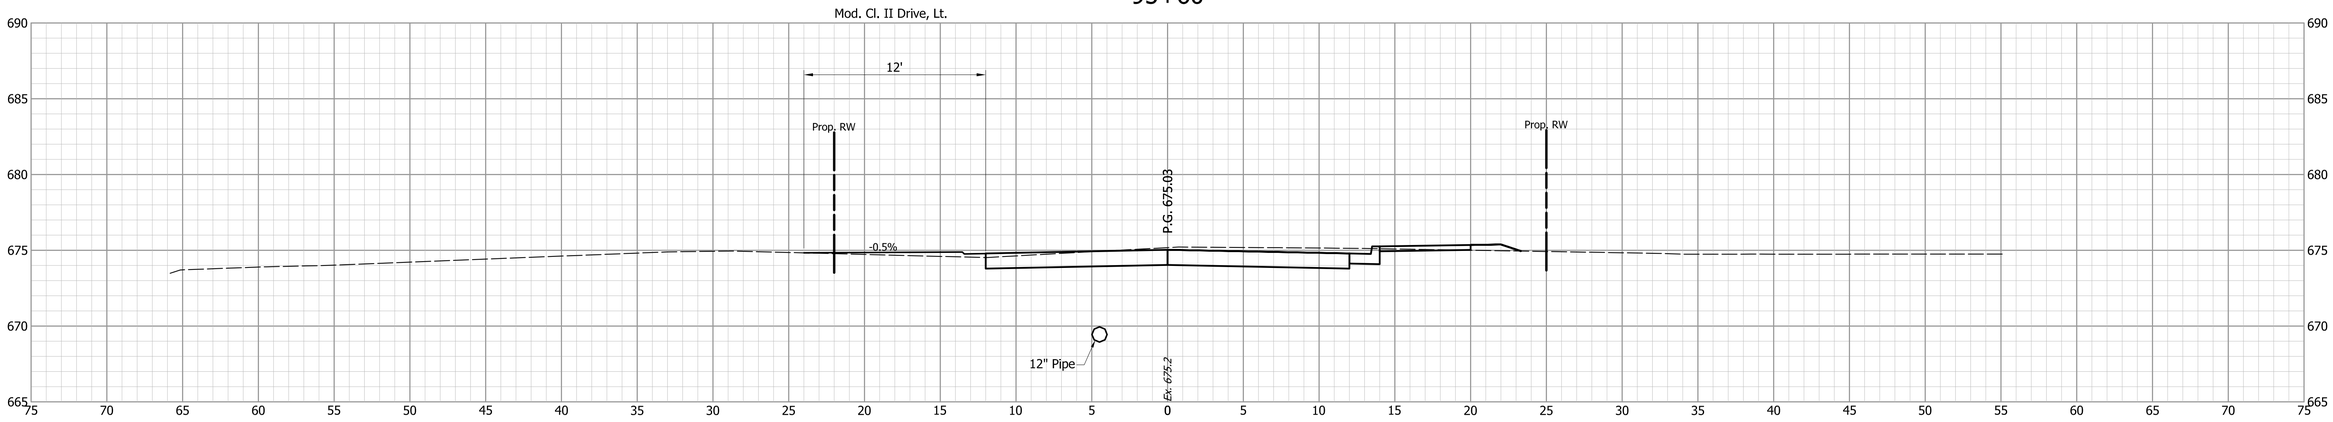


95+50

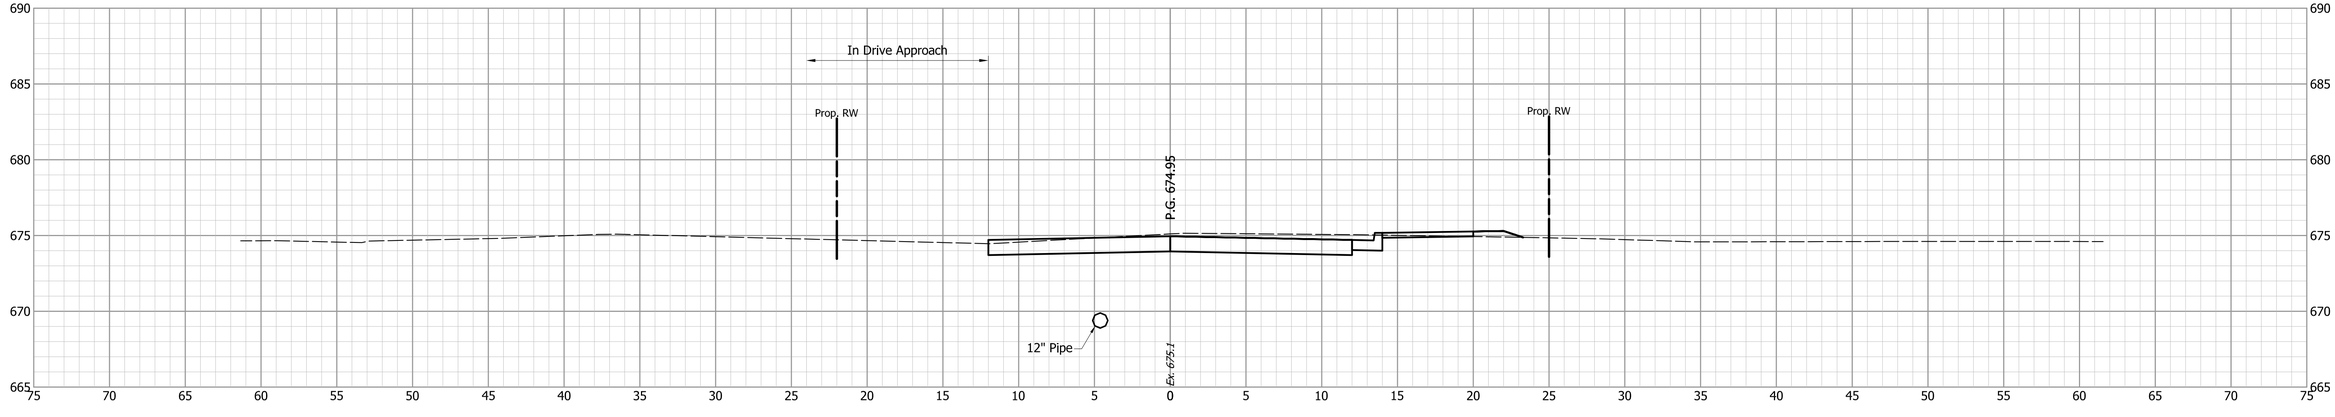


		INDIANA DEPARTMENT OF TRANSPORTATION	HORIZONTAL SCALE: 1" = 5' / BRIDGE FILE:
	DESIGNED: JGP / DRAWN: JGP	CROSS SECTIONS S.R. 252	VERTICAL SCALE: 1" = 5' / DESIGNATION: 1700108
	CHECKED: GRW / CHECKED: GRW		SURVEY BOOK: / SHEETS: 248 of 260
			CONTRACT: R-40411 / PROJECT: 1700108

S:\2018Proj\2018-027 SR 252 Edinburgh 1700108\Production Drawings\17-Cross Sections\2018-027-Cross-Sections-03E.dwg, 3/16/2022 5:00:39 PM


97+07

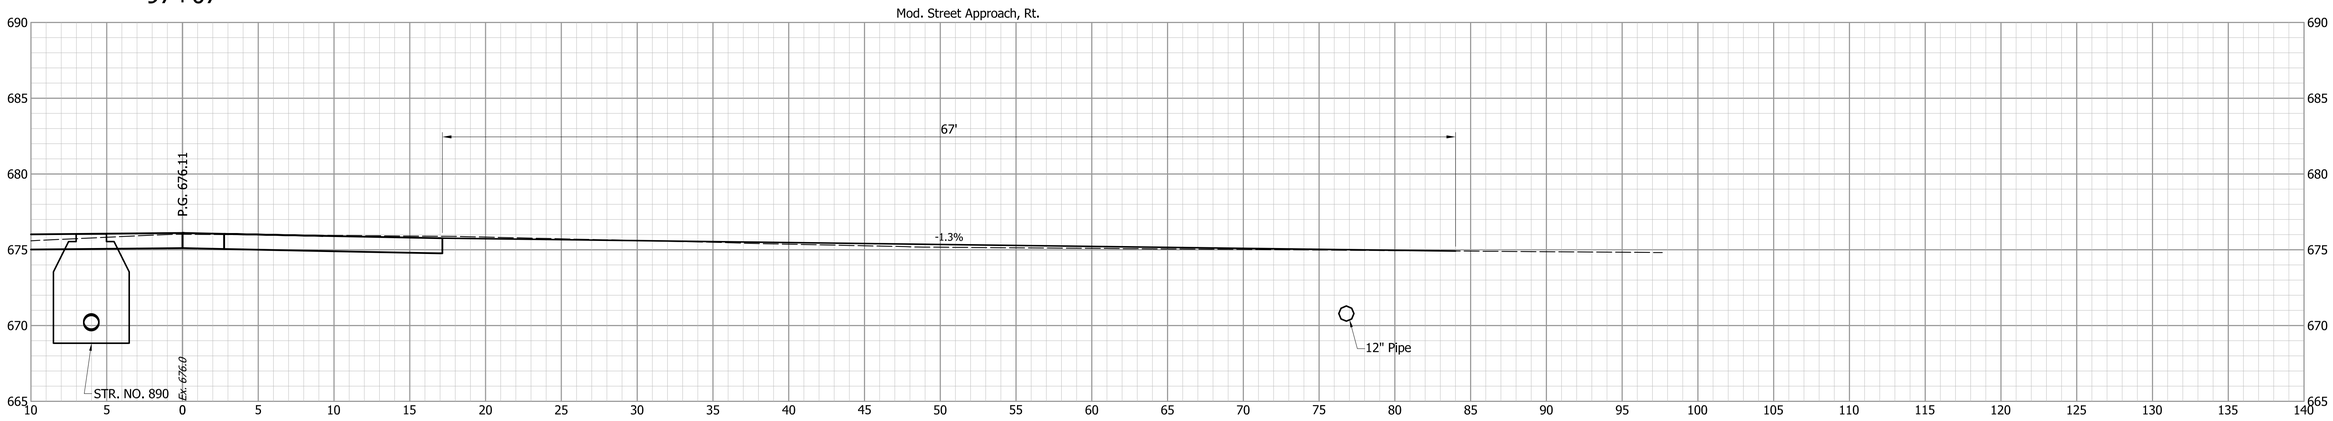

97+00

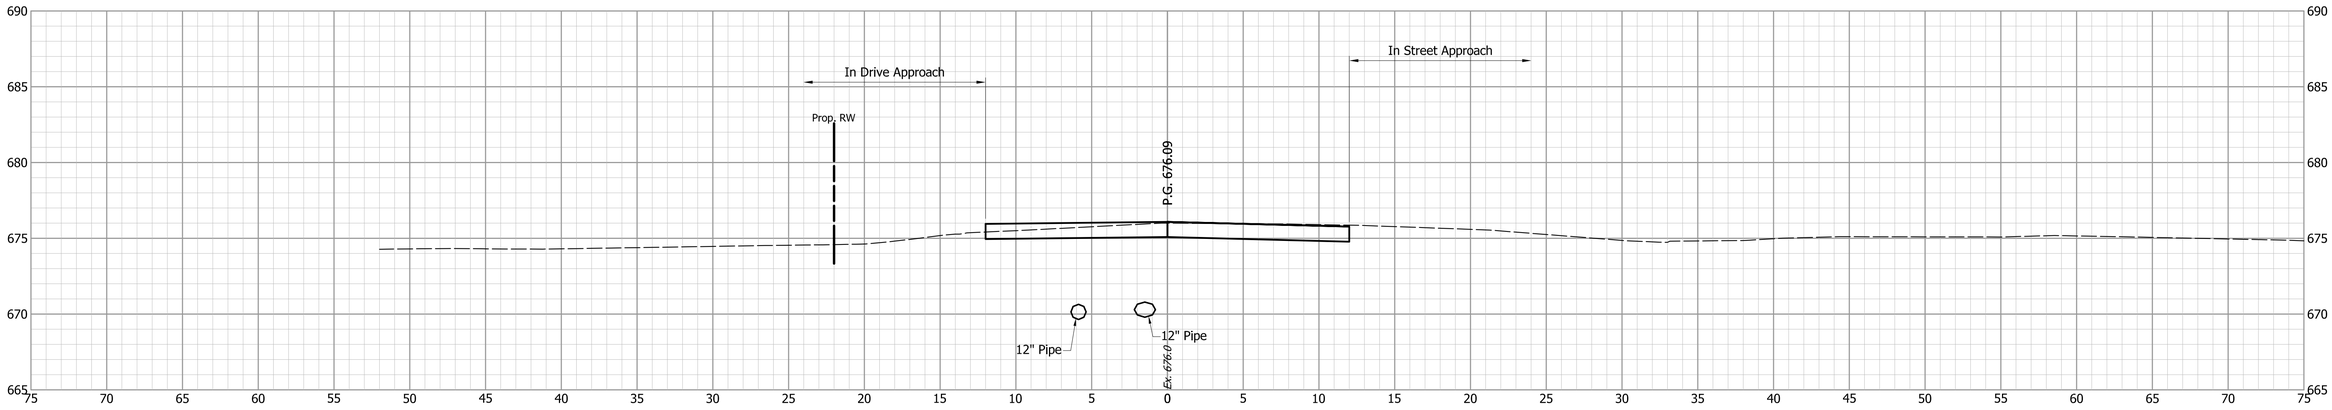


96+50

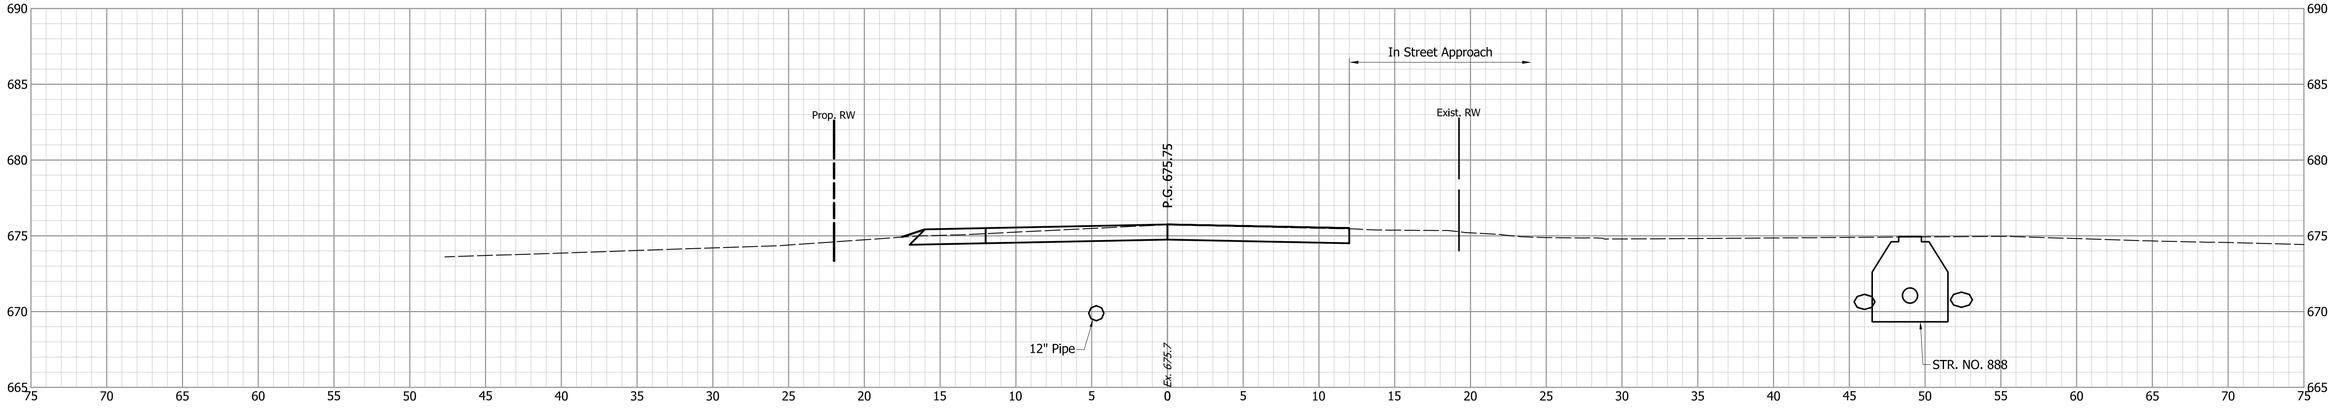


		INDIANA DEPARTMENT OF TRANSPORTATION	HORIZONTAL SCALE: 1" = 5' / BRIDGE FILE:
			VERTICAL SCALE: 1" = 5' / DESIGNATION: 1700108
DESIGNED: JGP	DRAWN: JGP	CROSS SECTIONS S.R. 252	SURVEY BOOK: 249 of 260 / SHEETS
CHECKED: GRW	CHECKED: GRW		CONTRACT: R-40411 / PROJECT: 1700108

S:\2018Proj\2018-027 SR 252 Edinburgh 1700108\Production Drawings\17-Cross Sections\2018-027-Cross-Sections-03E.dwg, 3/16/2022 5:00:54 PM


97+61

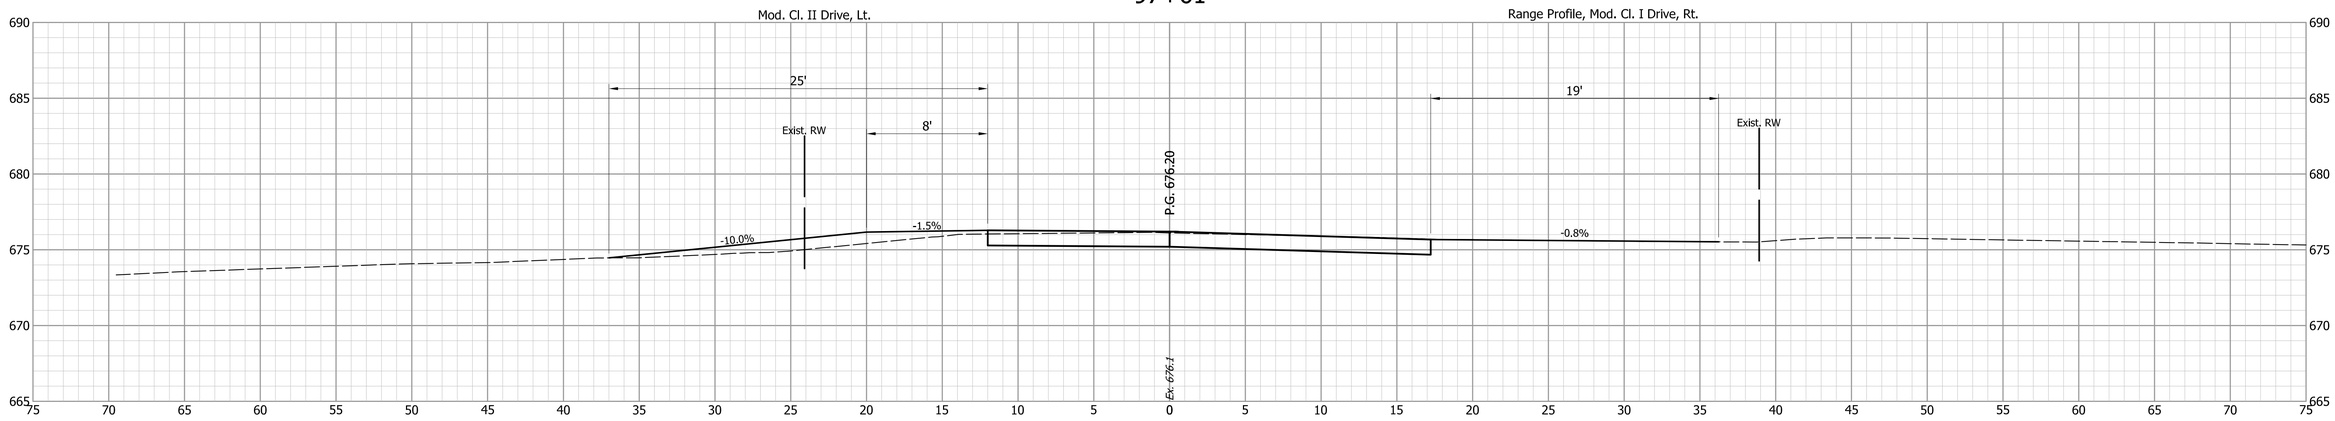

97+50

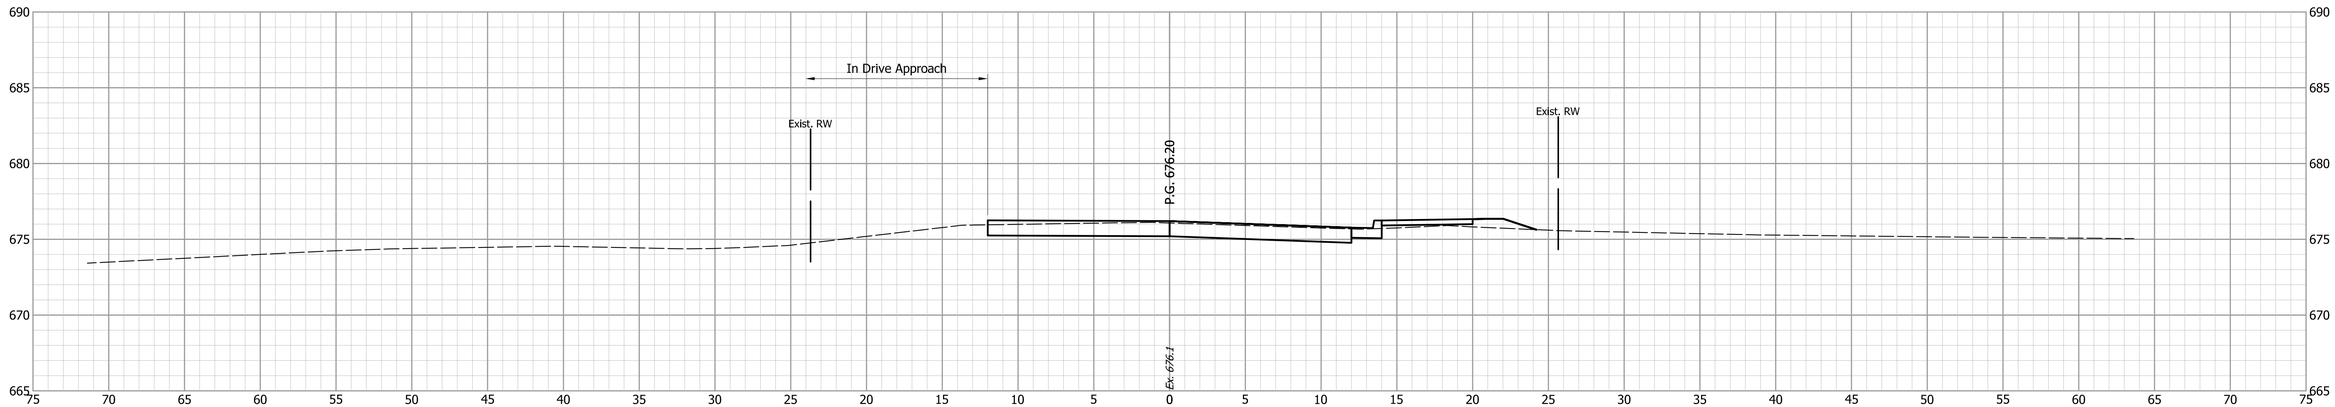

97+32

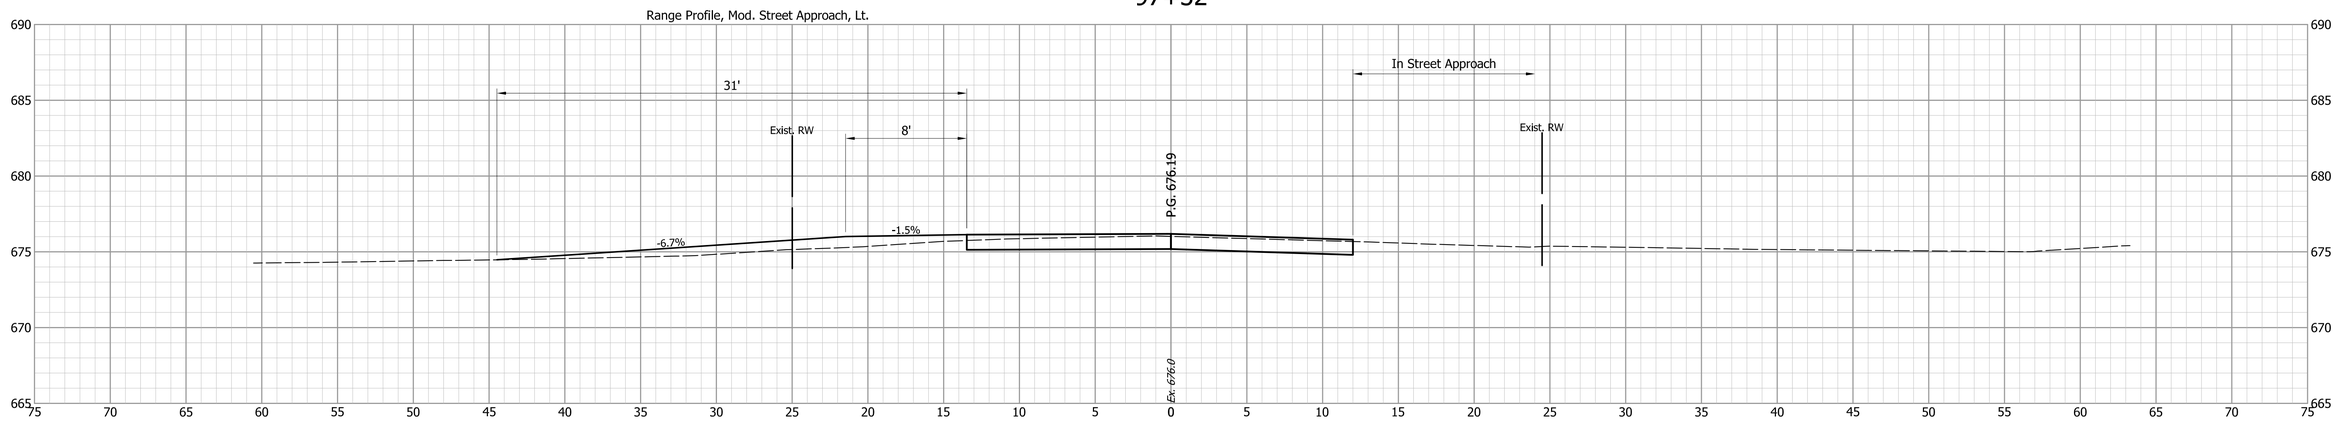


		INDIANA DEPARTMENT OF TRANSPORTATION	HORIZONTAL SCALE: 1" = 5' / BRIDGE FILE:
DESIGNED: JGP	DRAWN: JGP	CROSS SECTIONS S.R. 252	VERTICAL SCALE: 1" = 5' / DESIGNATION: 1700108
CHECKED: GRW	CHECKED: GRW		SURVEY BOOK: / SHEETS: 250 of 260
			CONTRACT: R-40411 / PROJECT: 1700108

S:\2018Proj\2018-027 SR 252 Edinburgh 1700108\Production Drawings\17-Cross Sections\2018-027-Cross-Sections-03E.dwg, 3/16/2022 5:01:09 PM

END FULL DEPTH CONSTRUCTION
BEGIN RESURFACE/WIDENING
STA. 98+00.00 "C"

98+00

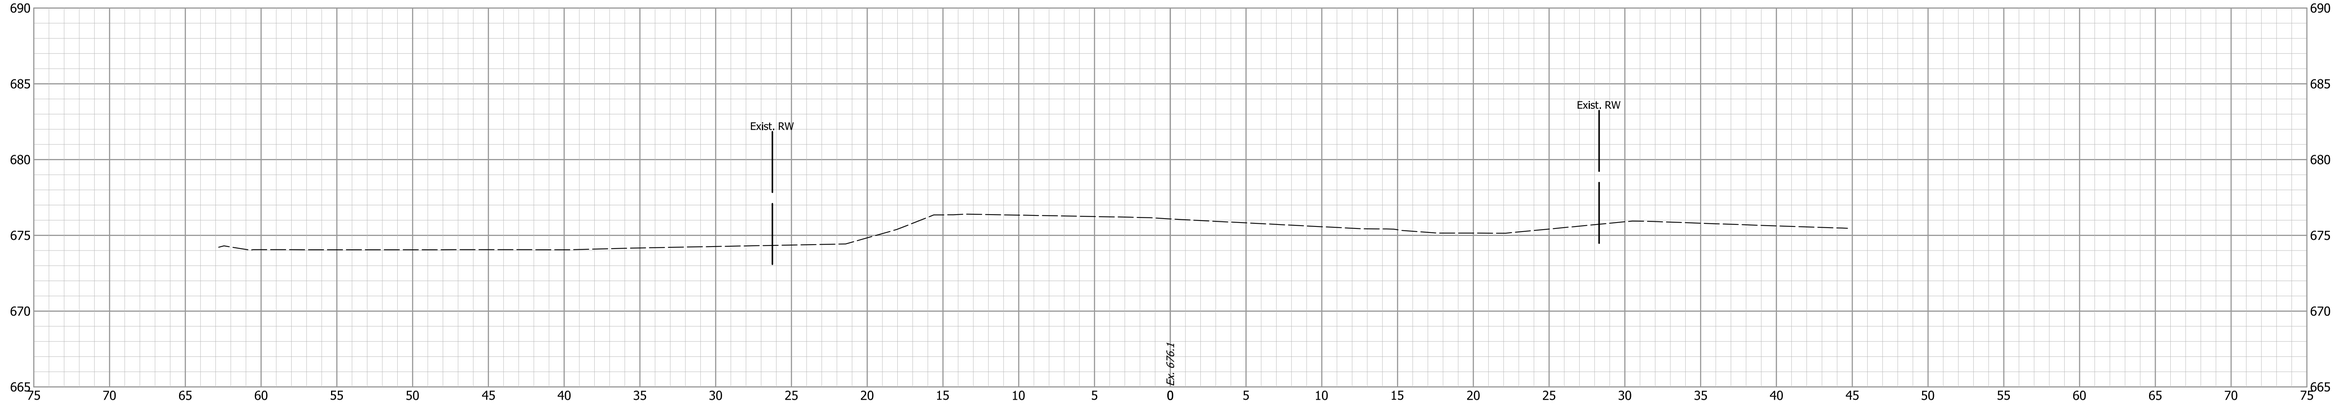

INDIANA
DEPARTMENT OF TRANSPORTATION


CROSS SECTIONS
S.R. 252

DESIGNED: JGP	DRAWN: JGP
CHECKED: GRW	CHECKED: GRW


HORIZONTAL SCALE	BRIDGE FILE
1" = 5'	
VERTICAL SCALE	DESIGNATION
1" = 5'	1700108
SURVEY BOOK	SHEETS
	251 of 260
CONTRACT	PROJECT
R-40411	1700108

S:\2018Proj\2018-027 SR 252 Edinburgh 1700108\Production Drawings\17-Cross Sections\2018-027-Cross-Sections-03E.dwg, 3/16/2022 5:01:24 PM


125+00

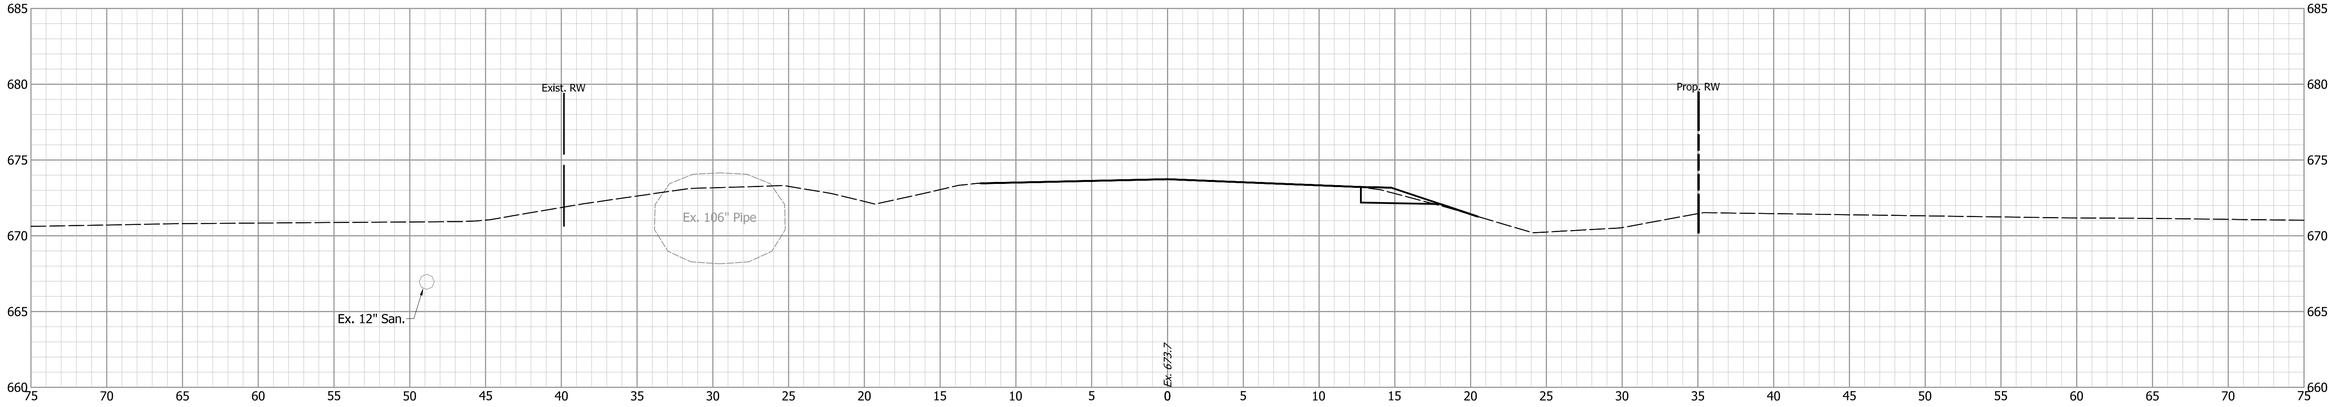

124+97

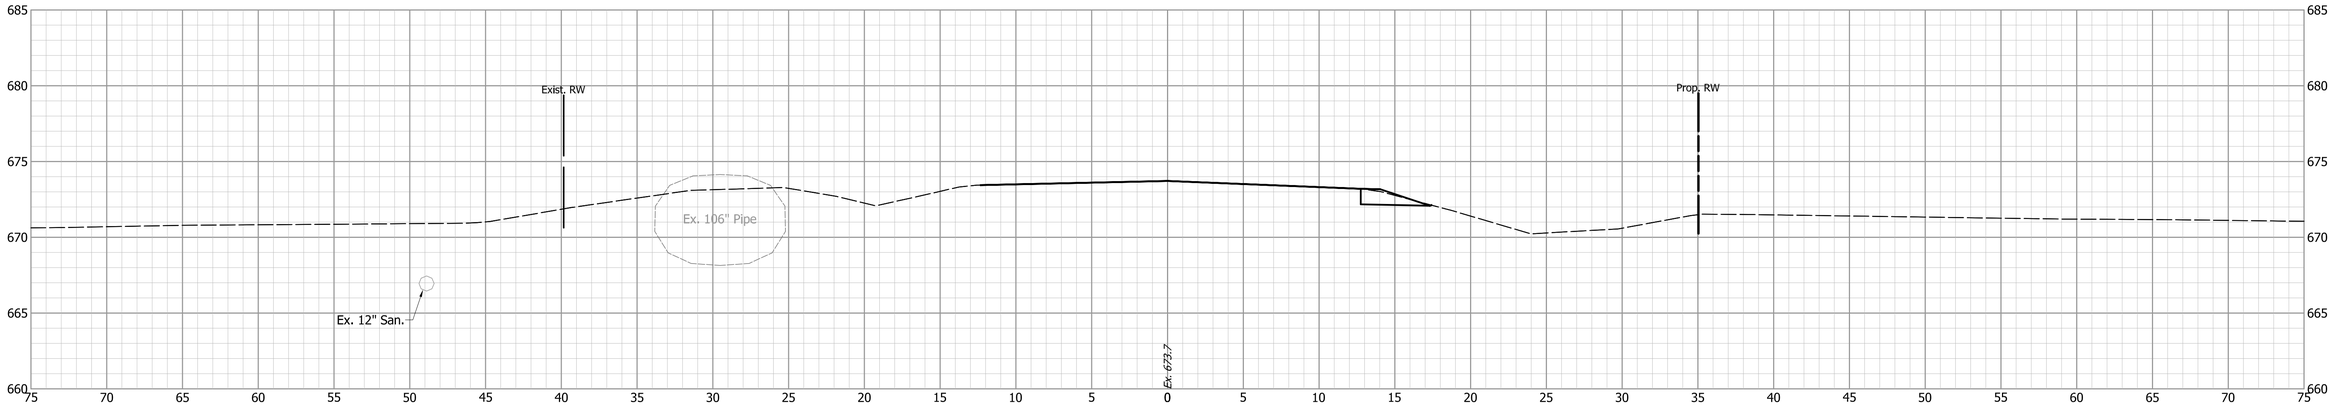

124+75

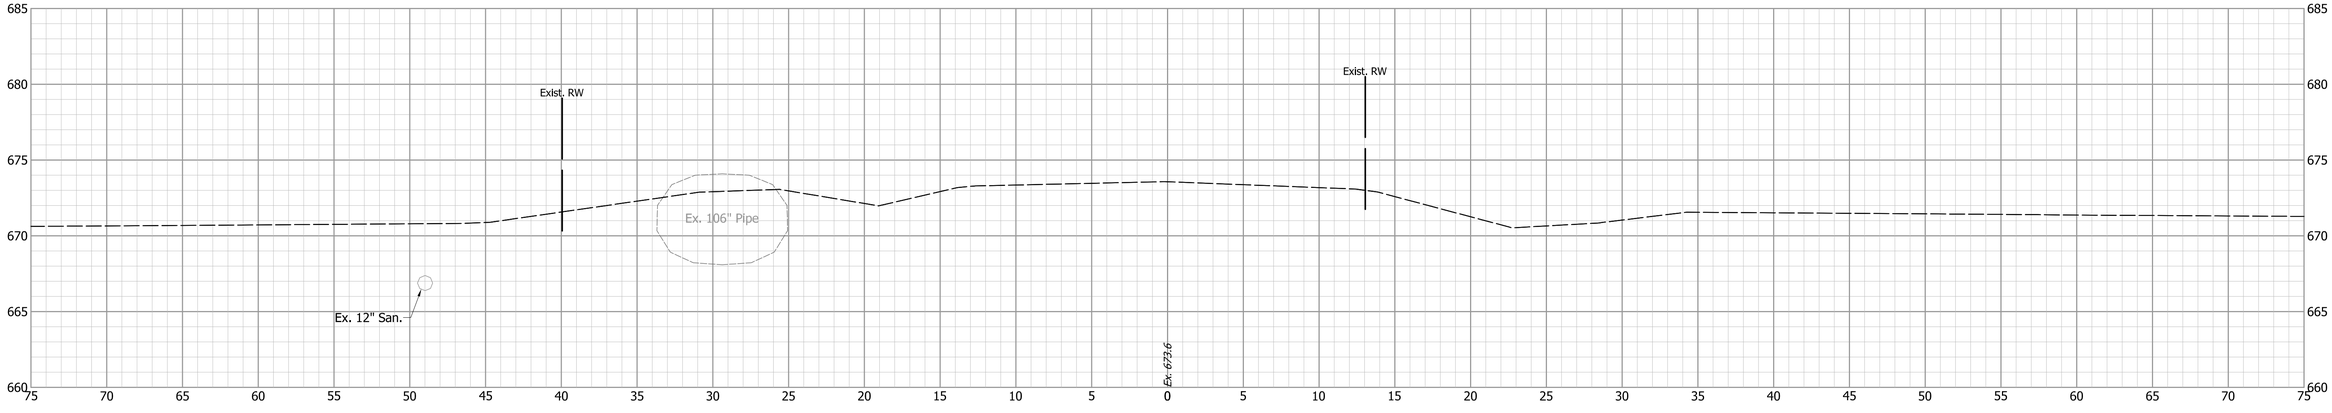


			INDIANA DEPARTMENT OF TRANSPORTATION
DESIGNED: JGP	DRAWN: JGP		CROSS SECTIONS S.R. 252
CHECKED: GRW	CHECKED: GRW		


HORIZONTAL SCALE	BRIDGE FILE
1" = 5'	
VERTICAL SCALE	DESIGNATION
1" = 5'	1700108
SURVEY BOOK	SHEETS
	252 of 260
CONTRACT	PROJECT
R-40411	1700108

S:\2018Proj\2018-027 SR 252 Edinburgh 1700108\Production Drawings\17-Cross Sections\2018-027-Cross-Sections-04-Culvert.dwg, 3/16/2022 5:06:01 PM

125+50

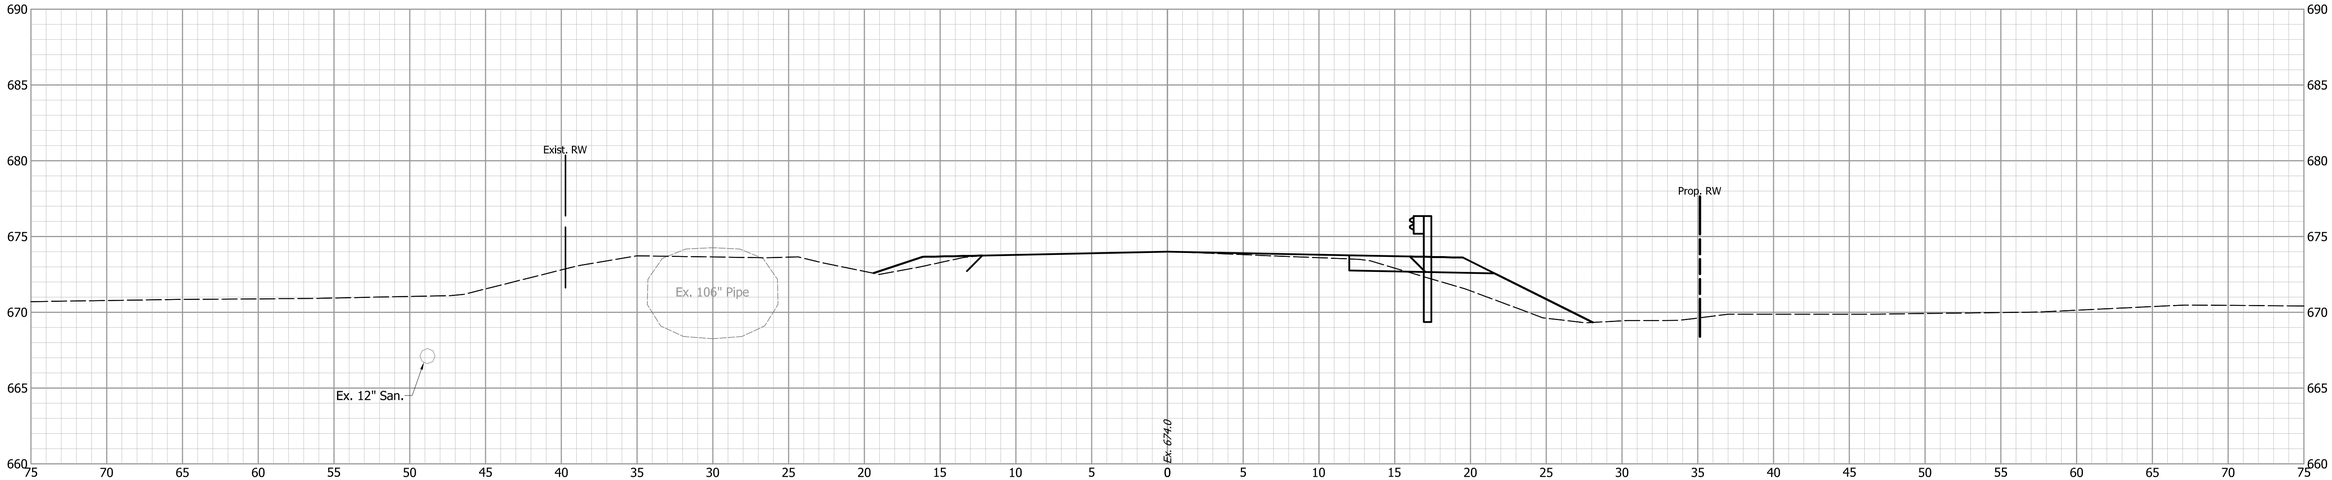

125+25

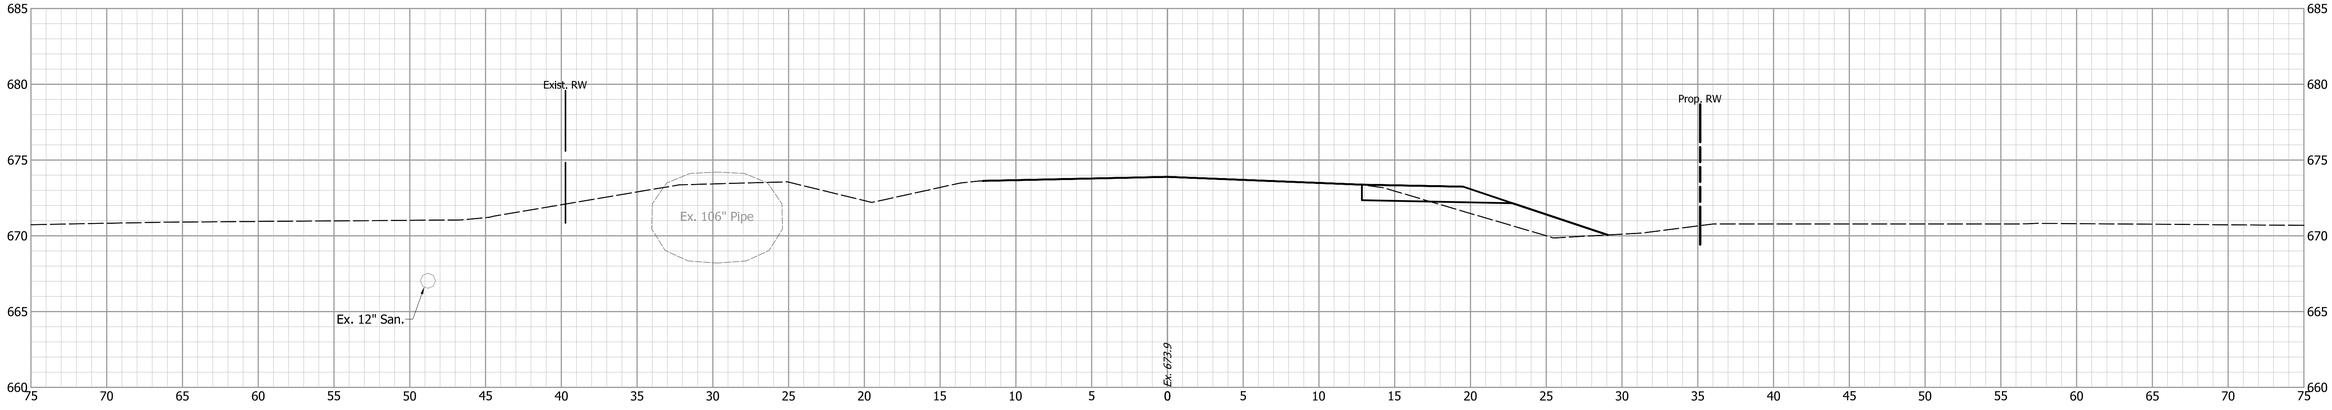

INDIANA
DEPARTMENT OF TRANSPORTATION


CROSS SECTIONS
S.R. 252

DESIGNED: JGP	DRAWN: JGP
CHECKED: GRW	CHECKED: GRW


HORIZONTAL SCALE	BRIDGE FILE
1" = 5'	
VERTICAL SCALE	DESIGNATION
1" = 5'	1700108
SURVEY BOOK	SHEETS
	253 of 260
CONTRACT	PROJECT
R-40411	1700108

S:\2018Proj\2018-027 SR 252 Edinburgh 1700108\Production Drawings\17-Cross Sections\2018-027-Cross-Sections-04-Culvert.dwg, 3/16/2022 5:09:55 PM

126+00

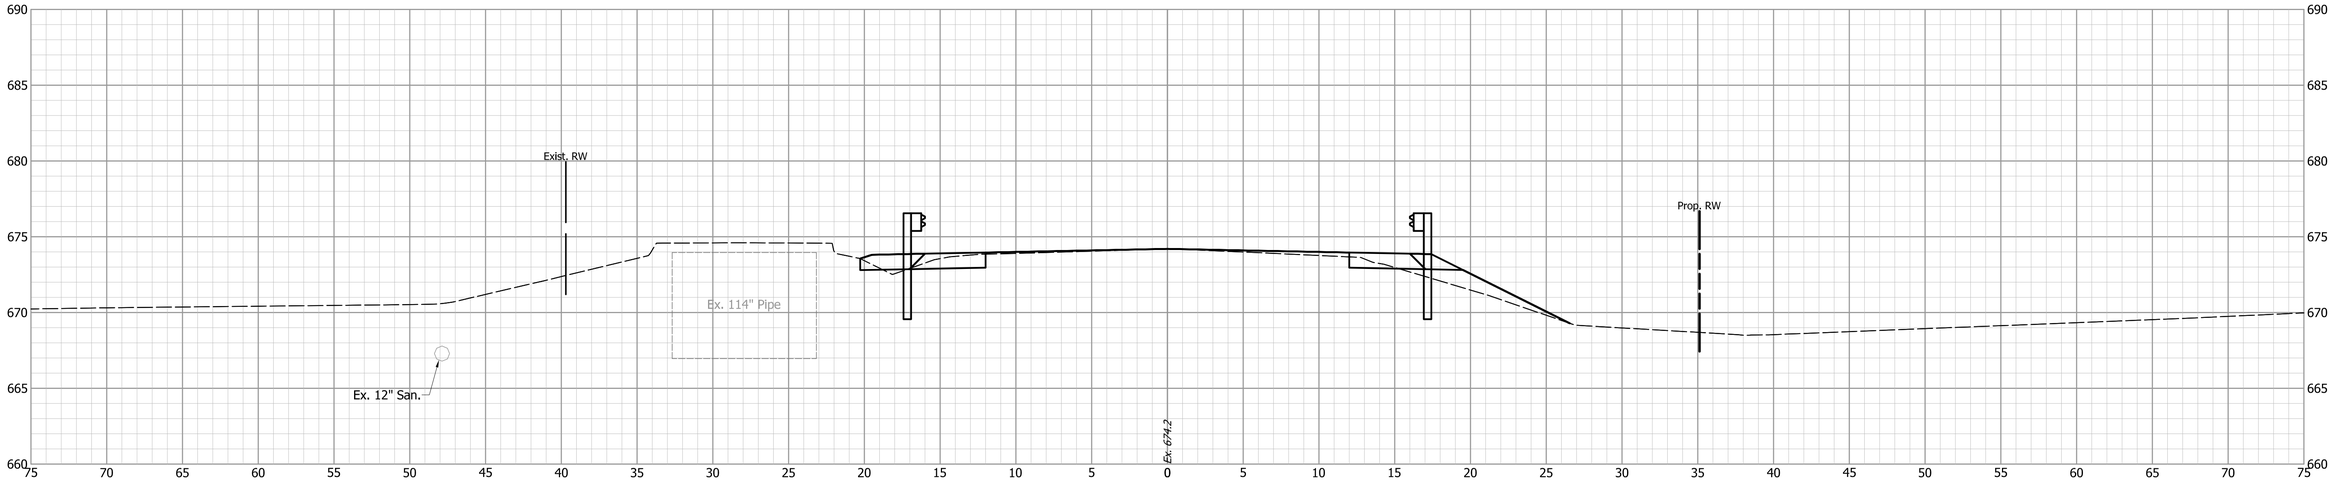


125+75

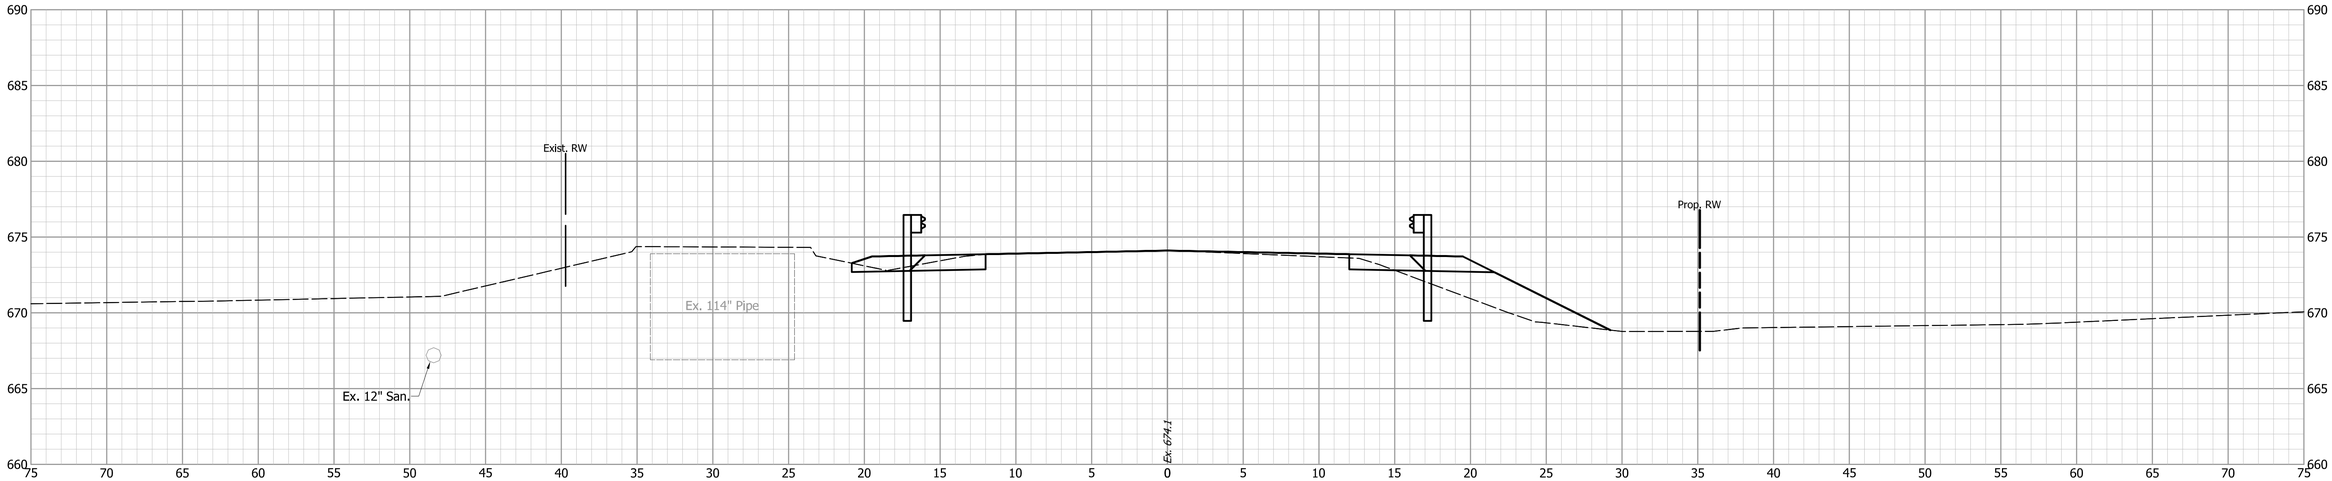


			INDIANA DEPARTMENT OF TRANSPORTATION	HORIZONTAL SCALE: 1" = 5' / BRIDGE FILE:
		DESIGNED: JGP / DRAWN: JGP	CROSS SECTIONS S.R. 252	VERTICAL SCALE: 1" = 5' / DESIGNATION: 1700108
		CHECKED: GRW / CHECKED: GRW		SURVEY BOOK: / SHEETS: 254 of 260
				CONTRACT: R-40411 / PROJECT: 1700108

S:\2018Proj\2018-027 SR 252 Edinburgh 1700108\Production Drawings\17-Cross Sections\2018-027-Cross-Sections-04-Culvert.dwg, 3/16/2022 5:10:05 PM

126+40

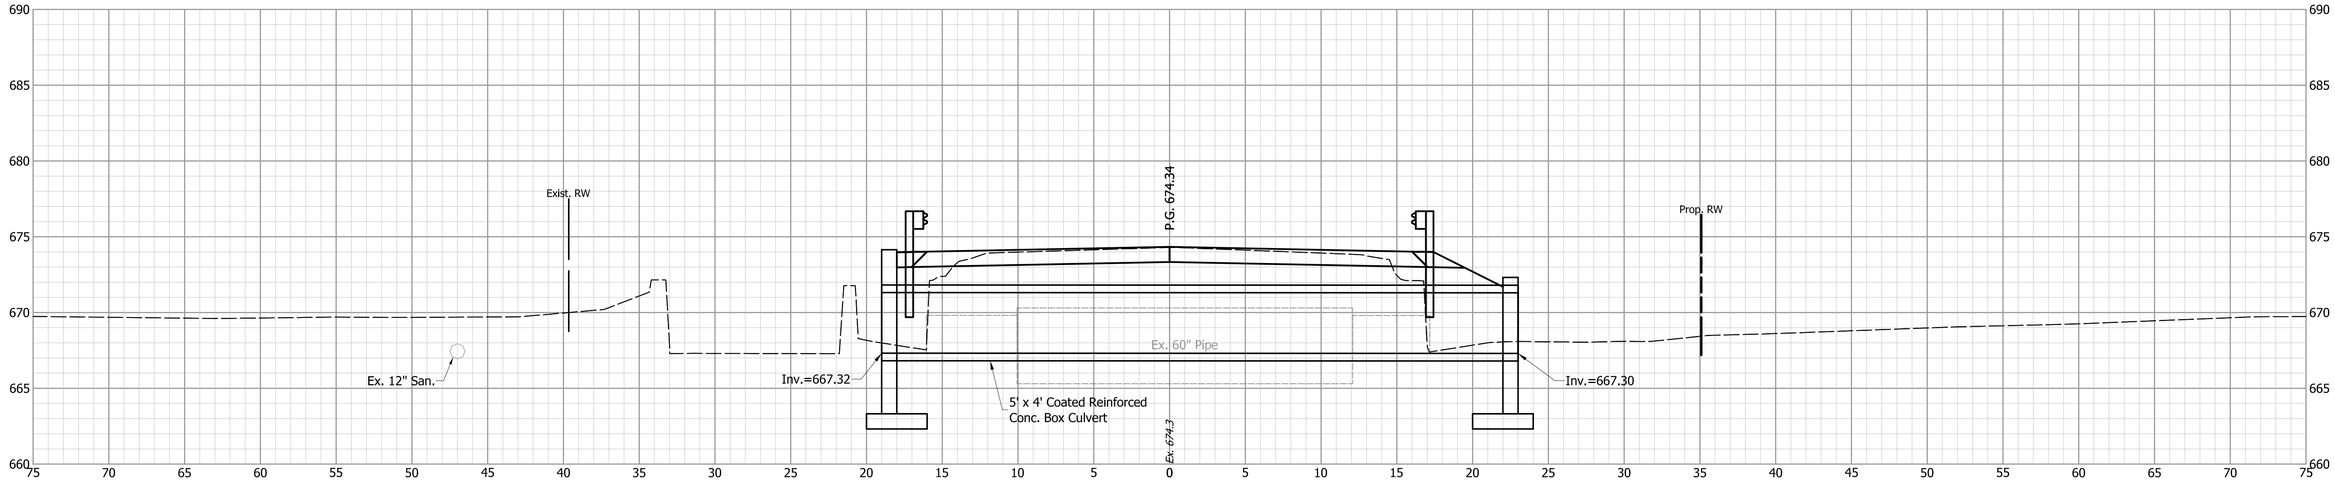

126+25

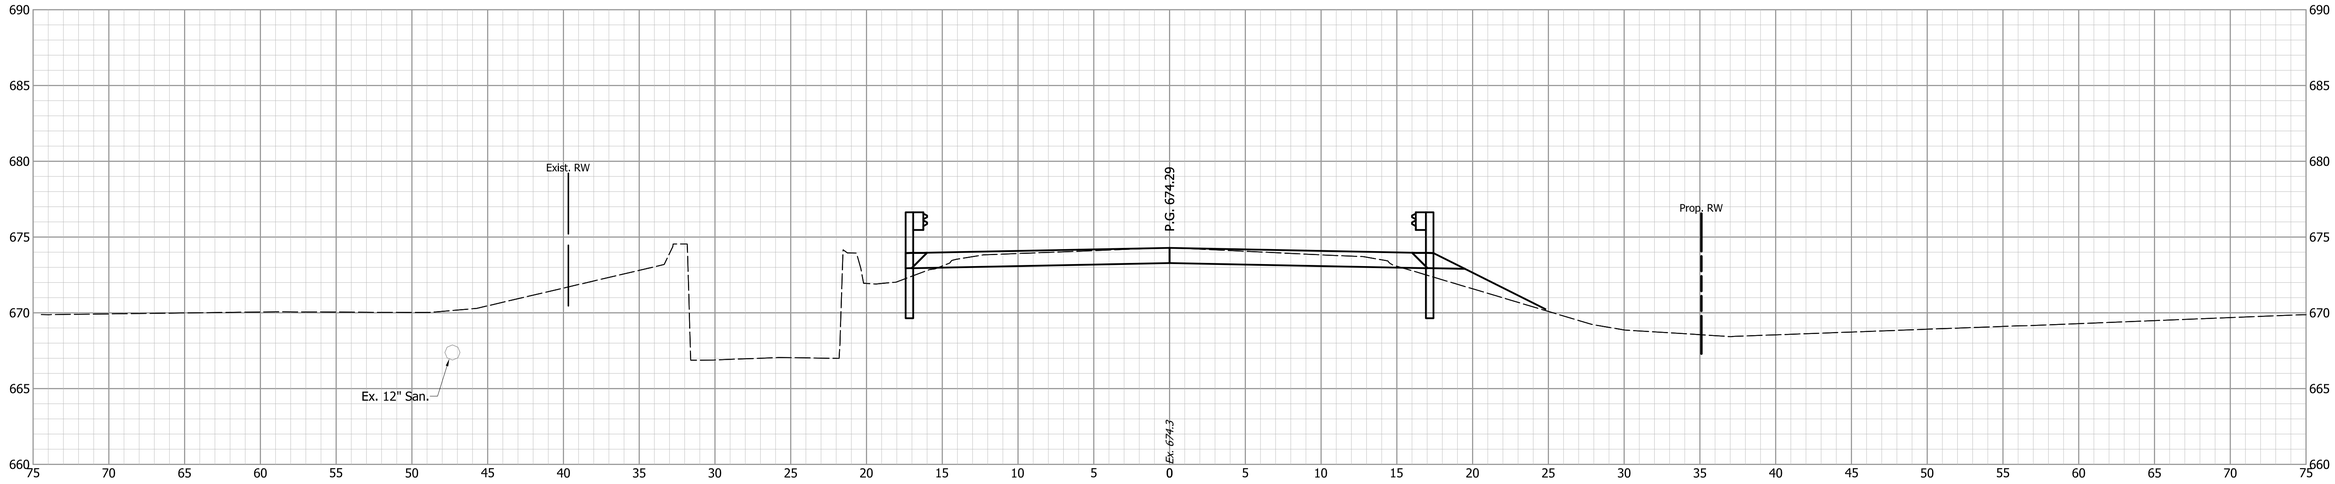

INDIANA
DEPARTMENT OF TRANSPORTATION


CROSS SECTIONS
S.R. 252

DESIGNED: JGP	DRAWN: JGP
CHECKED: GRW	CHECKED: GRW


HORIZONTAL SCALE	BRIDGE FILE
1" = 5'	
VERTICAL SCALE	DESIGNATION
1" = 5'	1700108
SURVEY BOOK	SHEETS
	255 of 260
CONTRACT	PROJECT
R-40411	1700108

S:\2018Proj\2018-027 SR 252 Edinburgh 1700108\Production Drawings\17-Cross Sections\2018-027-Cross-Sections-04-Culvert.dwg, 3/16/2022 5:10:15 PM

126+75

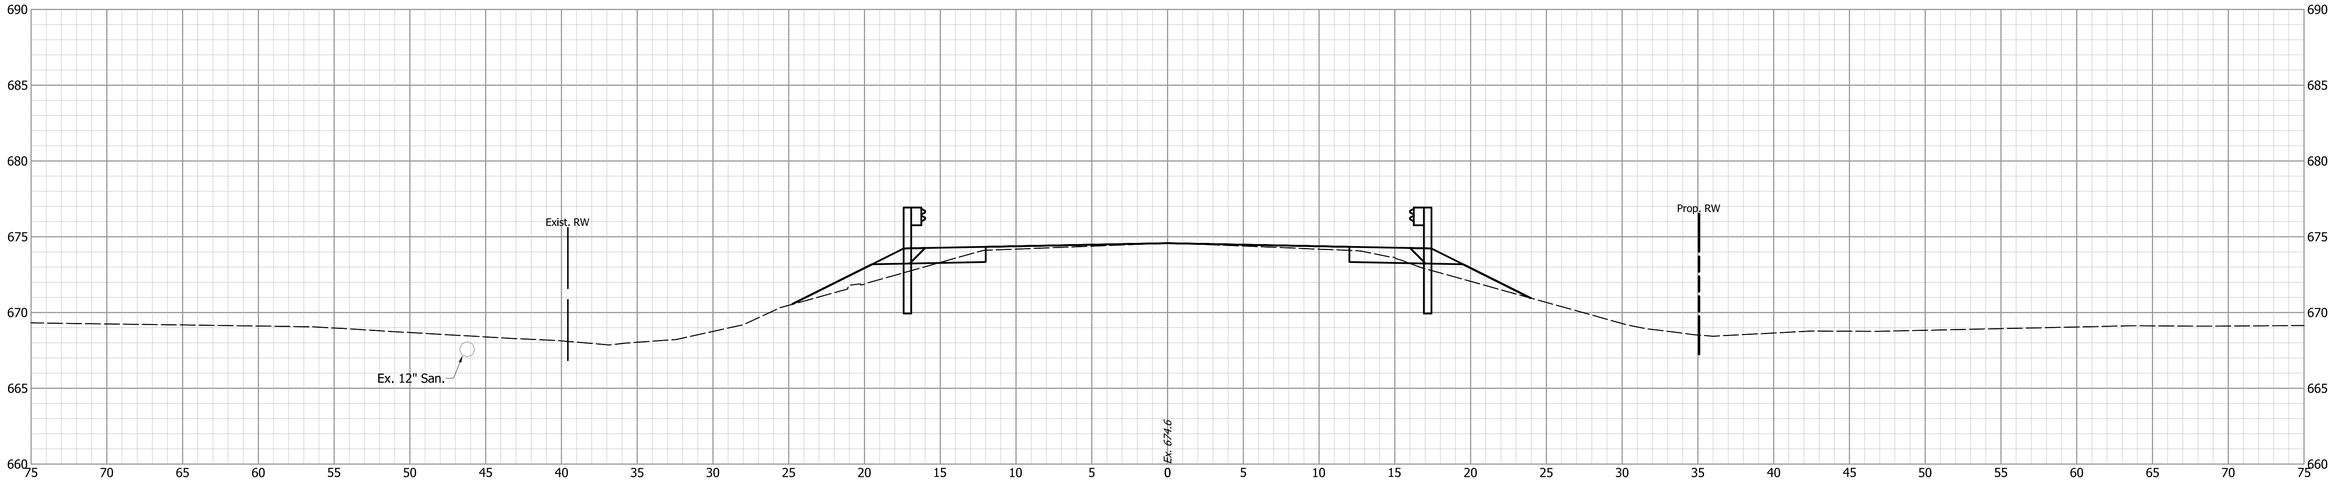

126+50

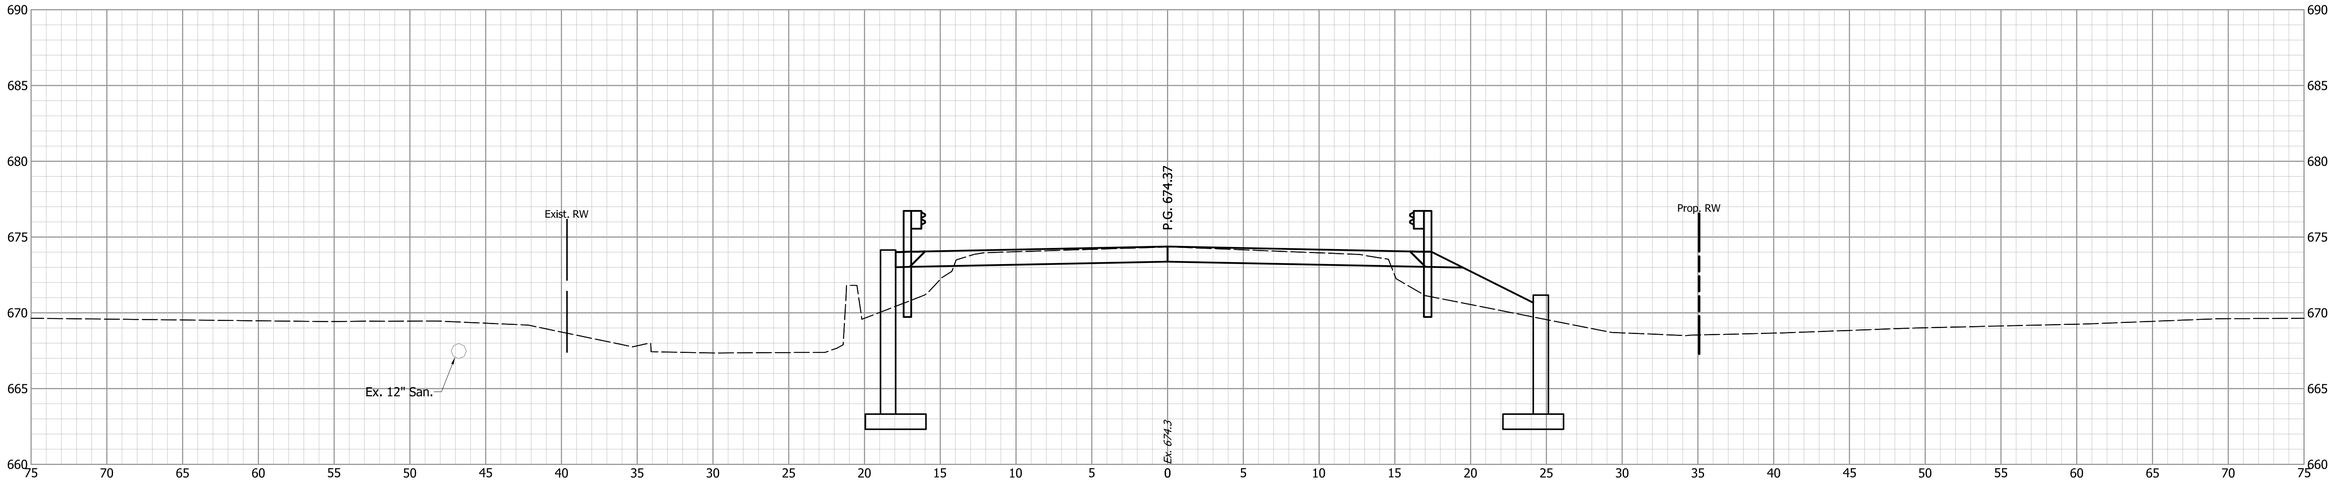

INDIANA
DEPARTMENT OF TRANSPORTATION

CROSS SECTIONS
S.R. 252


DESIGNED: JGP | DRAWN: JGP
CHECKED: GRW | CHECKED: GRW

HORIZONTAL SCALE	BRIDGE FILE
1" = 5'	
VERTICAL SCALE	DESIGNATION
1" = 5'	1700108


SURVEY BOOK	SHEETS		
	256	of	260
CONTRACT	PROJECT		
R-40411	1700108		

S:\2018Proj\2018-027 SR 252 Edinburgh 1700108\Production Drawings\17-Cross Sections\2018-027-Cross-Sections-04-Culvert.dwg, 3/16/2022 5:10:25 PM

127+25

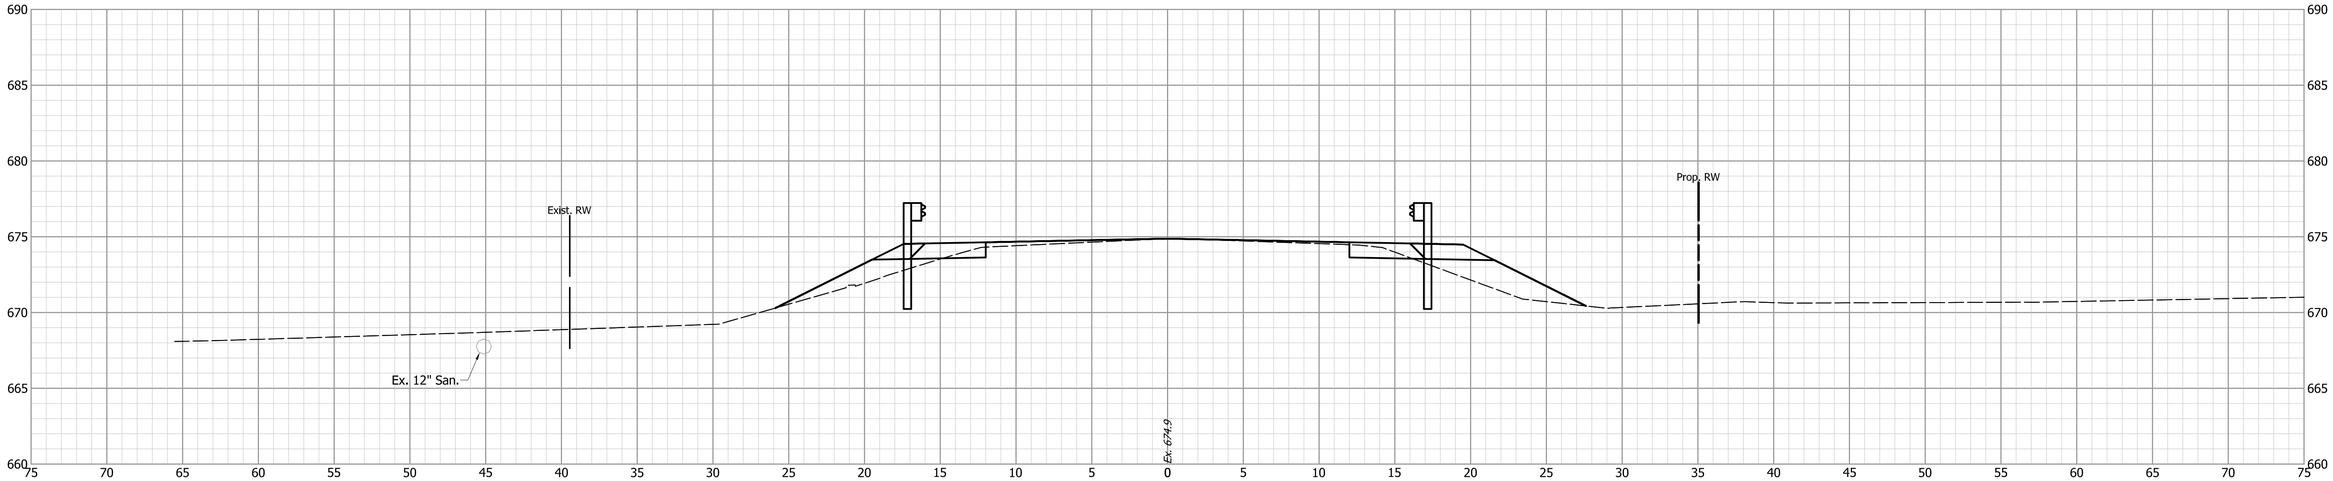


127+00

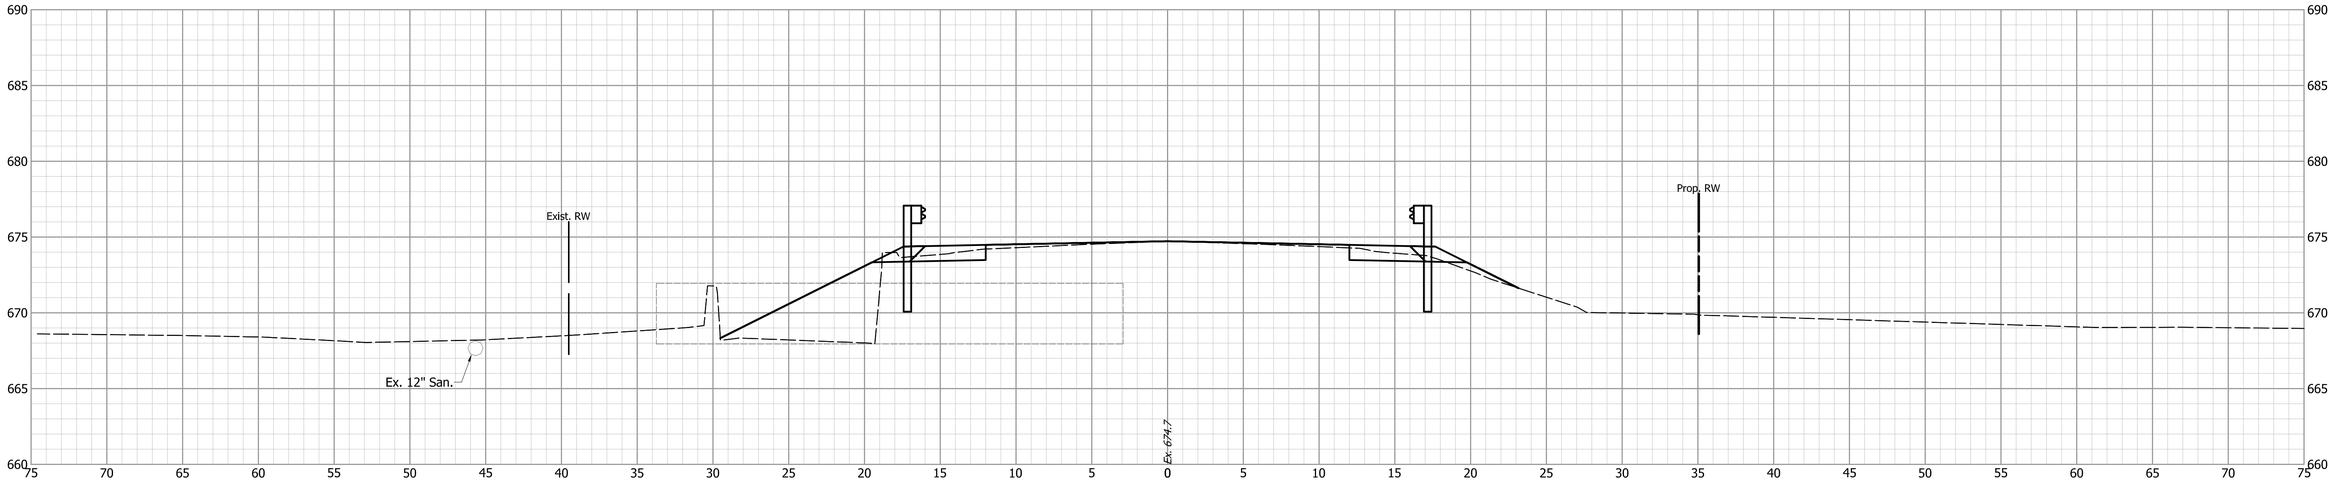


			INDIANA DEPARTMENT OF TRANSPORTATION	HORIZONTAL SCALE: 1" = 5' / BRIDGE FILE:
		DESIGNED: JGP / DRAWN: JGP	CROSS SECTIONS S.R. 252	VERTICAL SCALE: 1" = 5' / DESIGNATION: 1700108
		CHECKED: GRW / CHECKED: GRW		SURVEY BOOK / SHEETS: 257 of 260
				CONTRACT: R-40411 / PROJECT: 1700108

S:\2018Proj\2018-027 SR 252 Edinburgh 1700108\Production Drawings\17-Cross Sections\2018-027-Cross-Sections-04-Culvert.dwg, 3/16/2022 5:10:34 PM

127+75

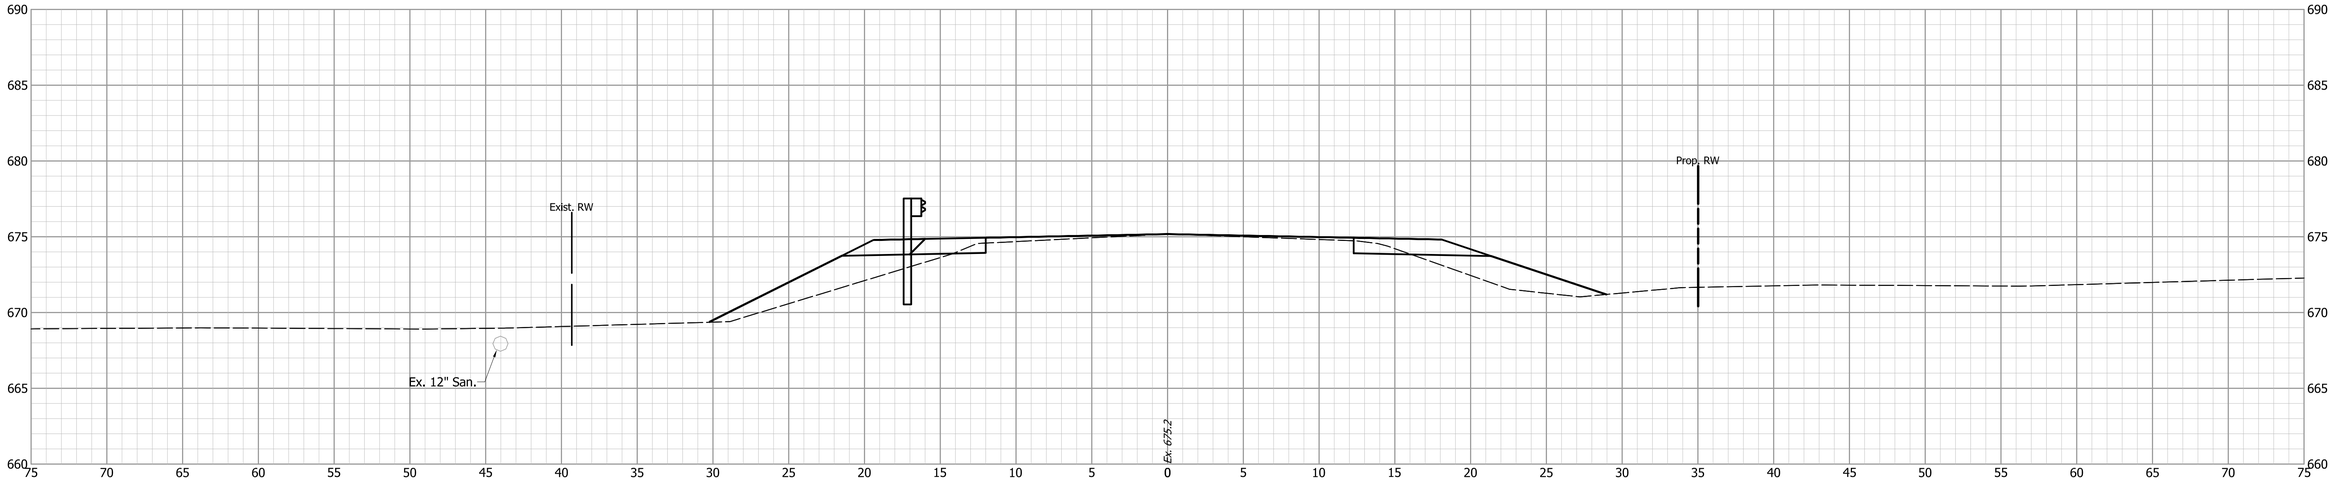

127+50

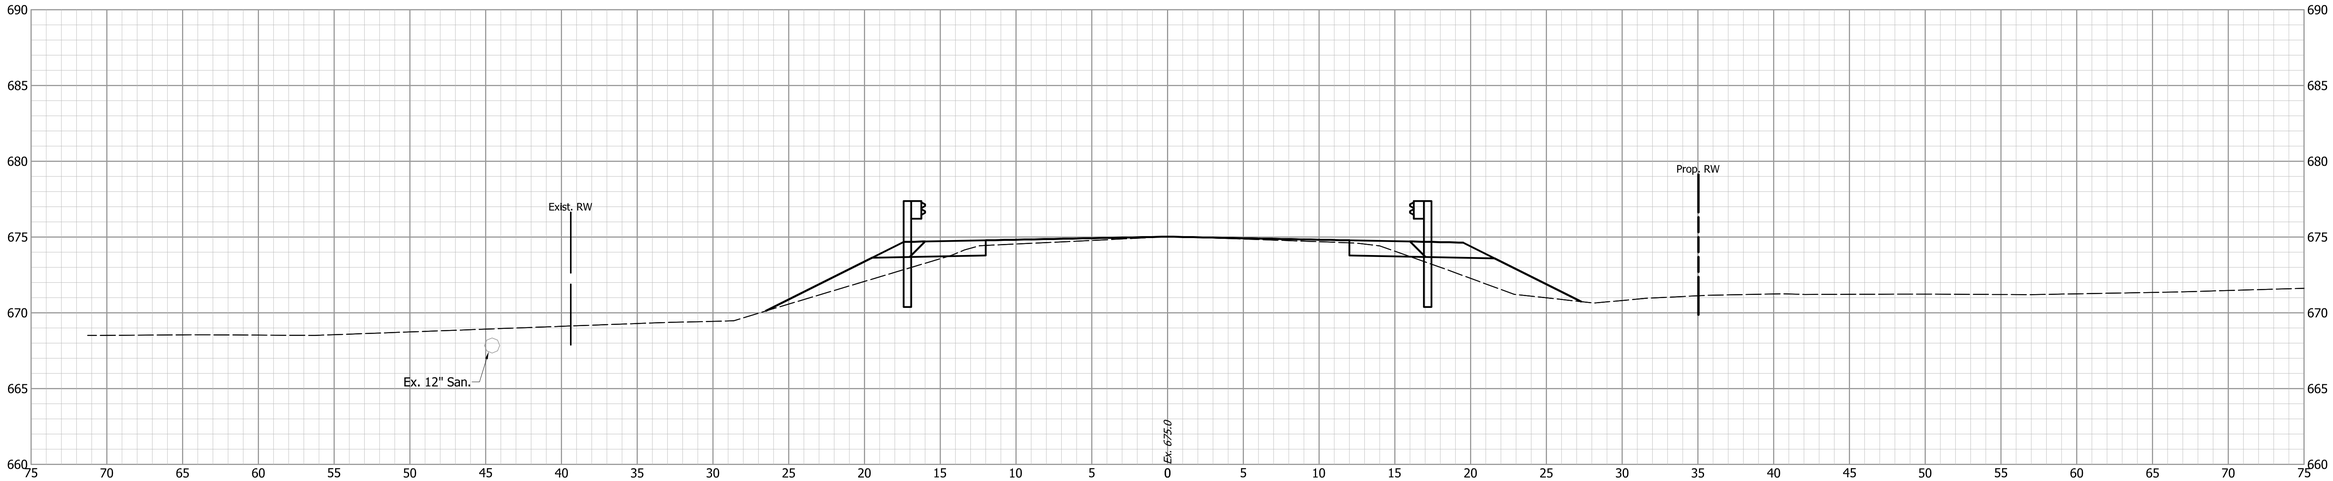

INDIANA
DEPARTMENT OF TRANSPORTATION

CROSS SECTIONS
S.R. 252


DESIGNED: JGP | DRAWN: JGP
CHECKED: GRW | CHECKED: GRW

HORIZONTAL SCALE	BRIDGE FILE
1" = 5'	
VERTICAL SCALE	DESIGNATION
1" = 5'	1700108


SURVEY BOOK	SHEETS
	258 of 260
CONTRACT	PROJECT
R-40411	1700108

S:\2018Proj\2018-027 SR 252 Edinburgh 1700108\Production Drawings\17-Cross Sections\2018-027-Cross-Sections-04-Culvert.dwg, 3/16/2022 5:10:45 PM

128+25

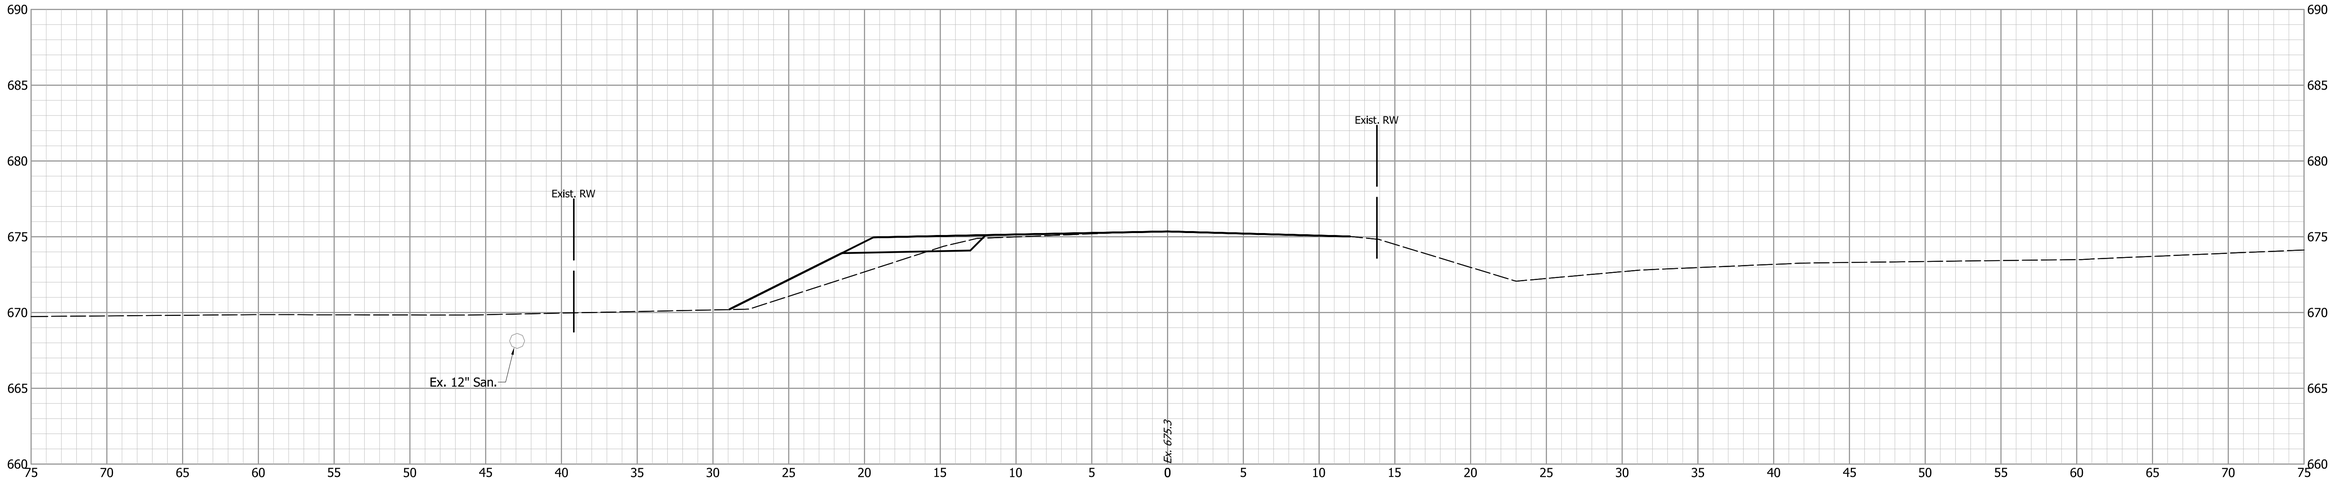


128+00

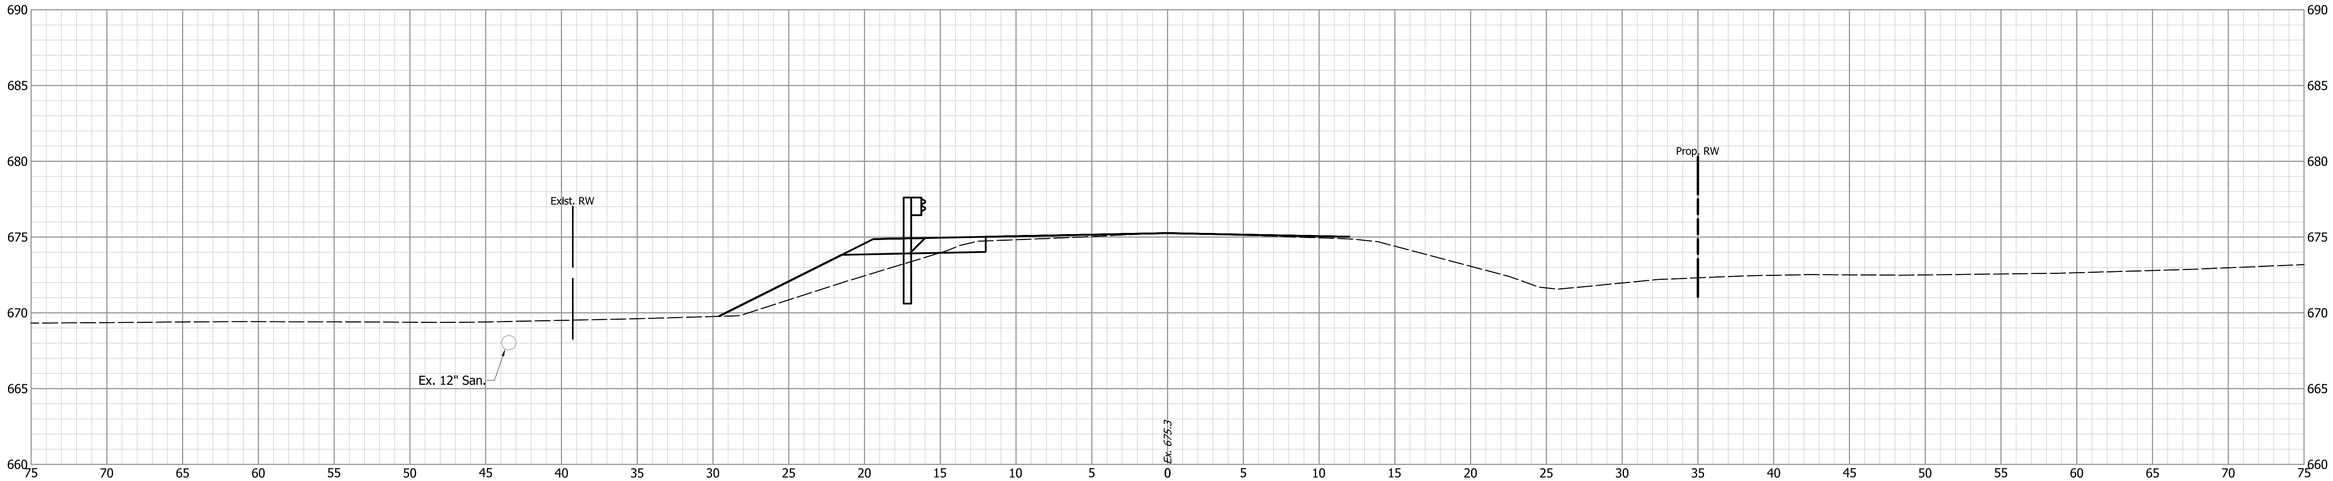


DESIGNED: JGP	DRAWN: JGP	INDIANA DEPARTMENT OF TRANSPORTATION	HORIZONTAL SCALE: 1" = 5' / BRIDGE FILE:
CHECKED: GRW	CHECKED: GRW	CROSS SECTIONS S.R. 252	VERTICAL SCALE: 1" = 5' / DESIGNATION: 1700108
			SURVEY BOOK: / SHEETS: 259 of 260
			CONTRACT: R-40411 / PROJECT: 1700108

S:\2018Proj\2018-027 SR 252 Edinburgh 1700108\Production Drawings\17-Cross Sections\2018-027-Cross-Sections-04-Culvert.dwg, 3/16/2022 5:10:55 PM

128+50

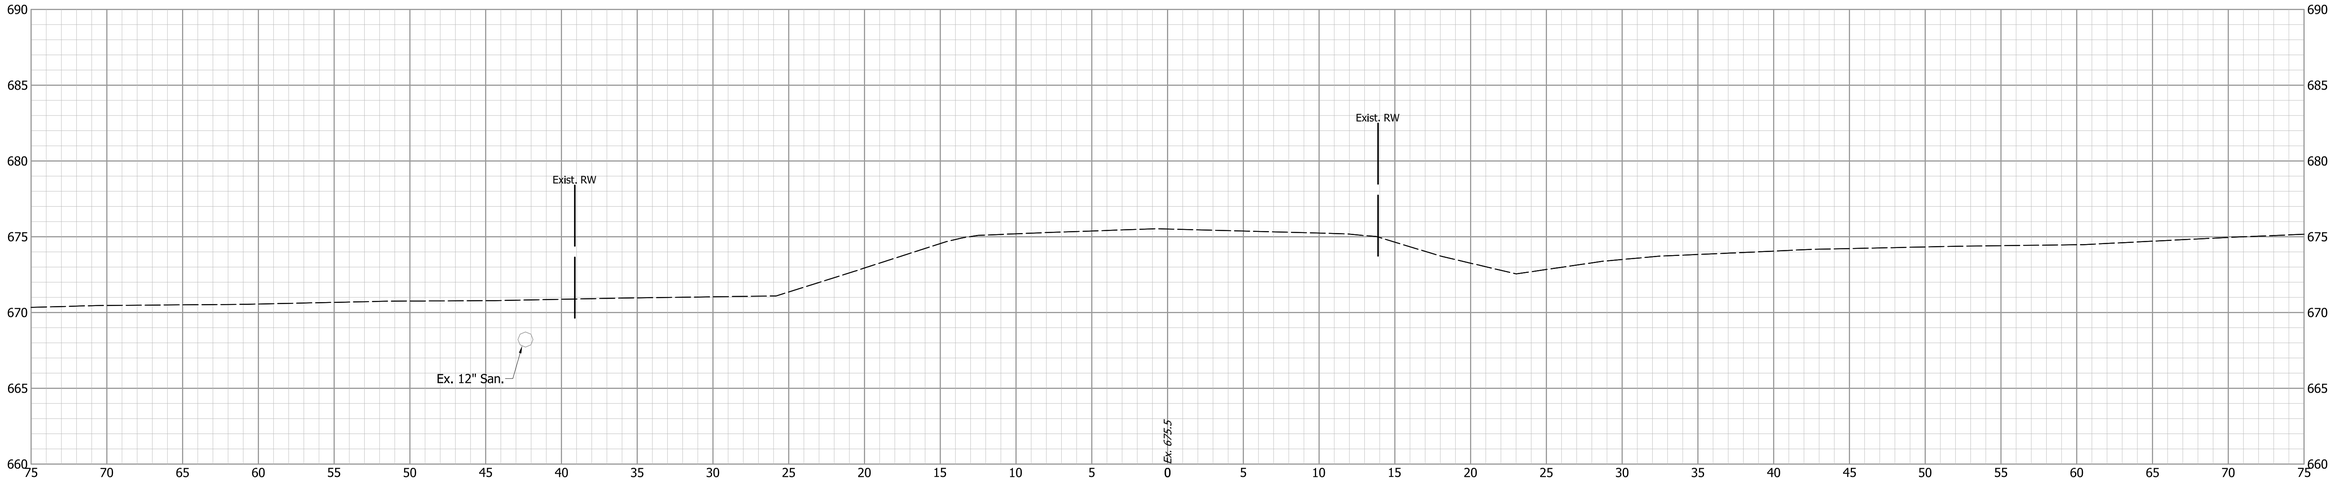

128+45

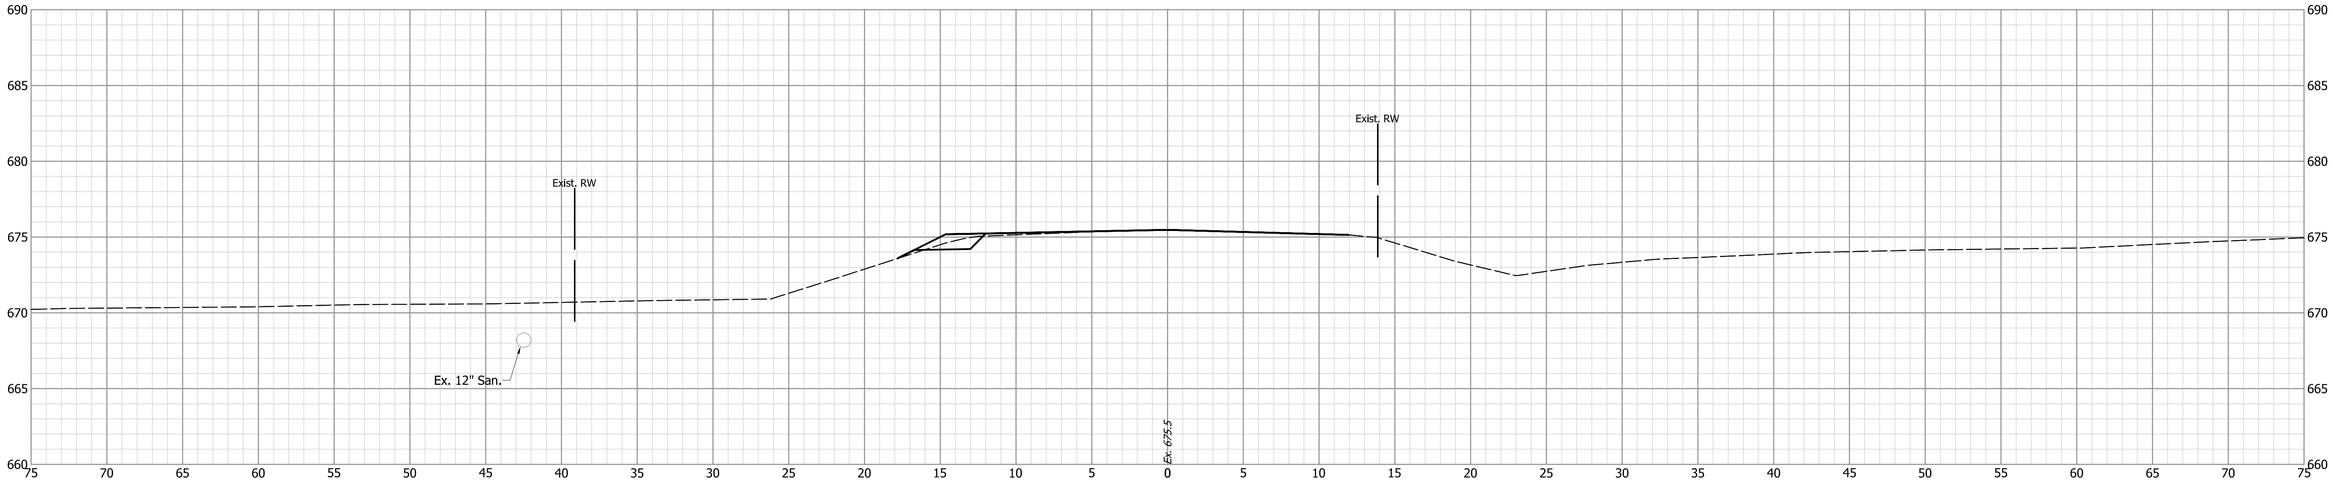

INDIANA
DEPARTMENT OF TRANSPORTATION

CROSS SECTIONS
S.R. 252

DESIGNED: JGP | DRAWN: JGP
CHECKED: GRW | CHECKED: GRW

HORIZONTAL SCALE	BRIDGE FILE
1" = 5'	
VERTICAL SCALE	DESIGNATION
1" = 5'	1700108

SURVEY BOOK	SHEETS
	260 of 260
CONTRACT	PROJECT
R-40411	1700108

S:\2018Proj\2018-027 SR 252 Edinburgh 1700108\Production Drawings\17-Cross Sections\2018-027-Cross-Sections-04-Culvert.dwg, 3/16/2022 5:11:05 PM