R-28940
PART 2 OF 14

CROSS SECTIONS
Scale: 1 inch = 20 feet

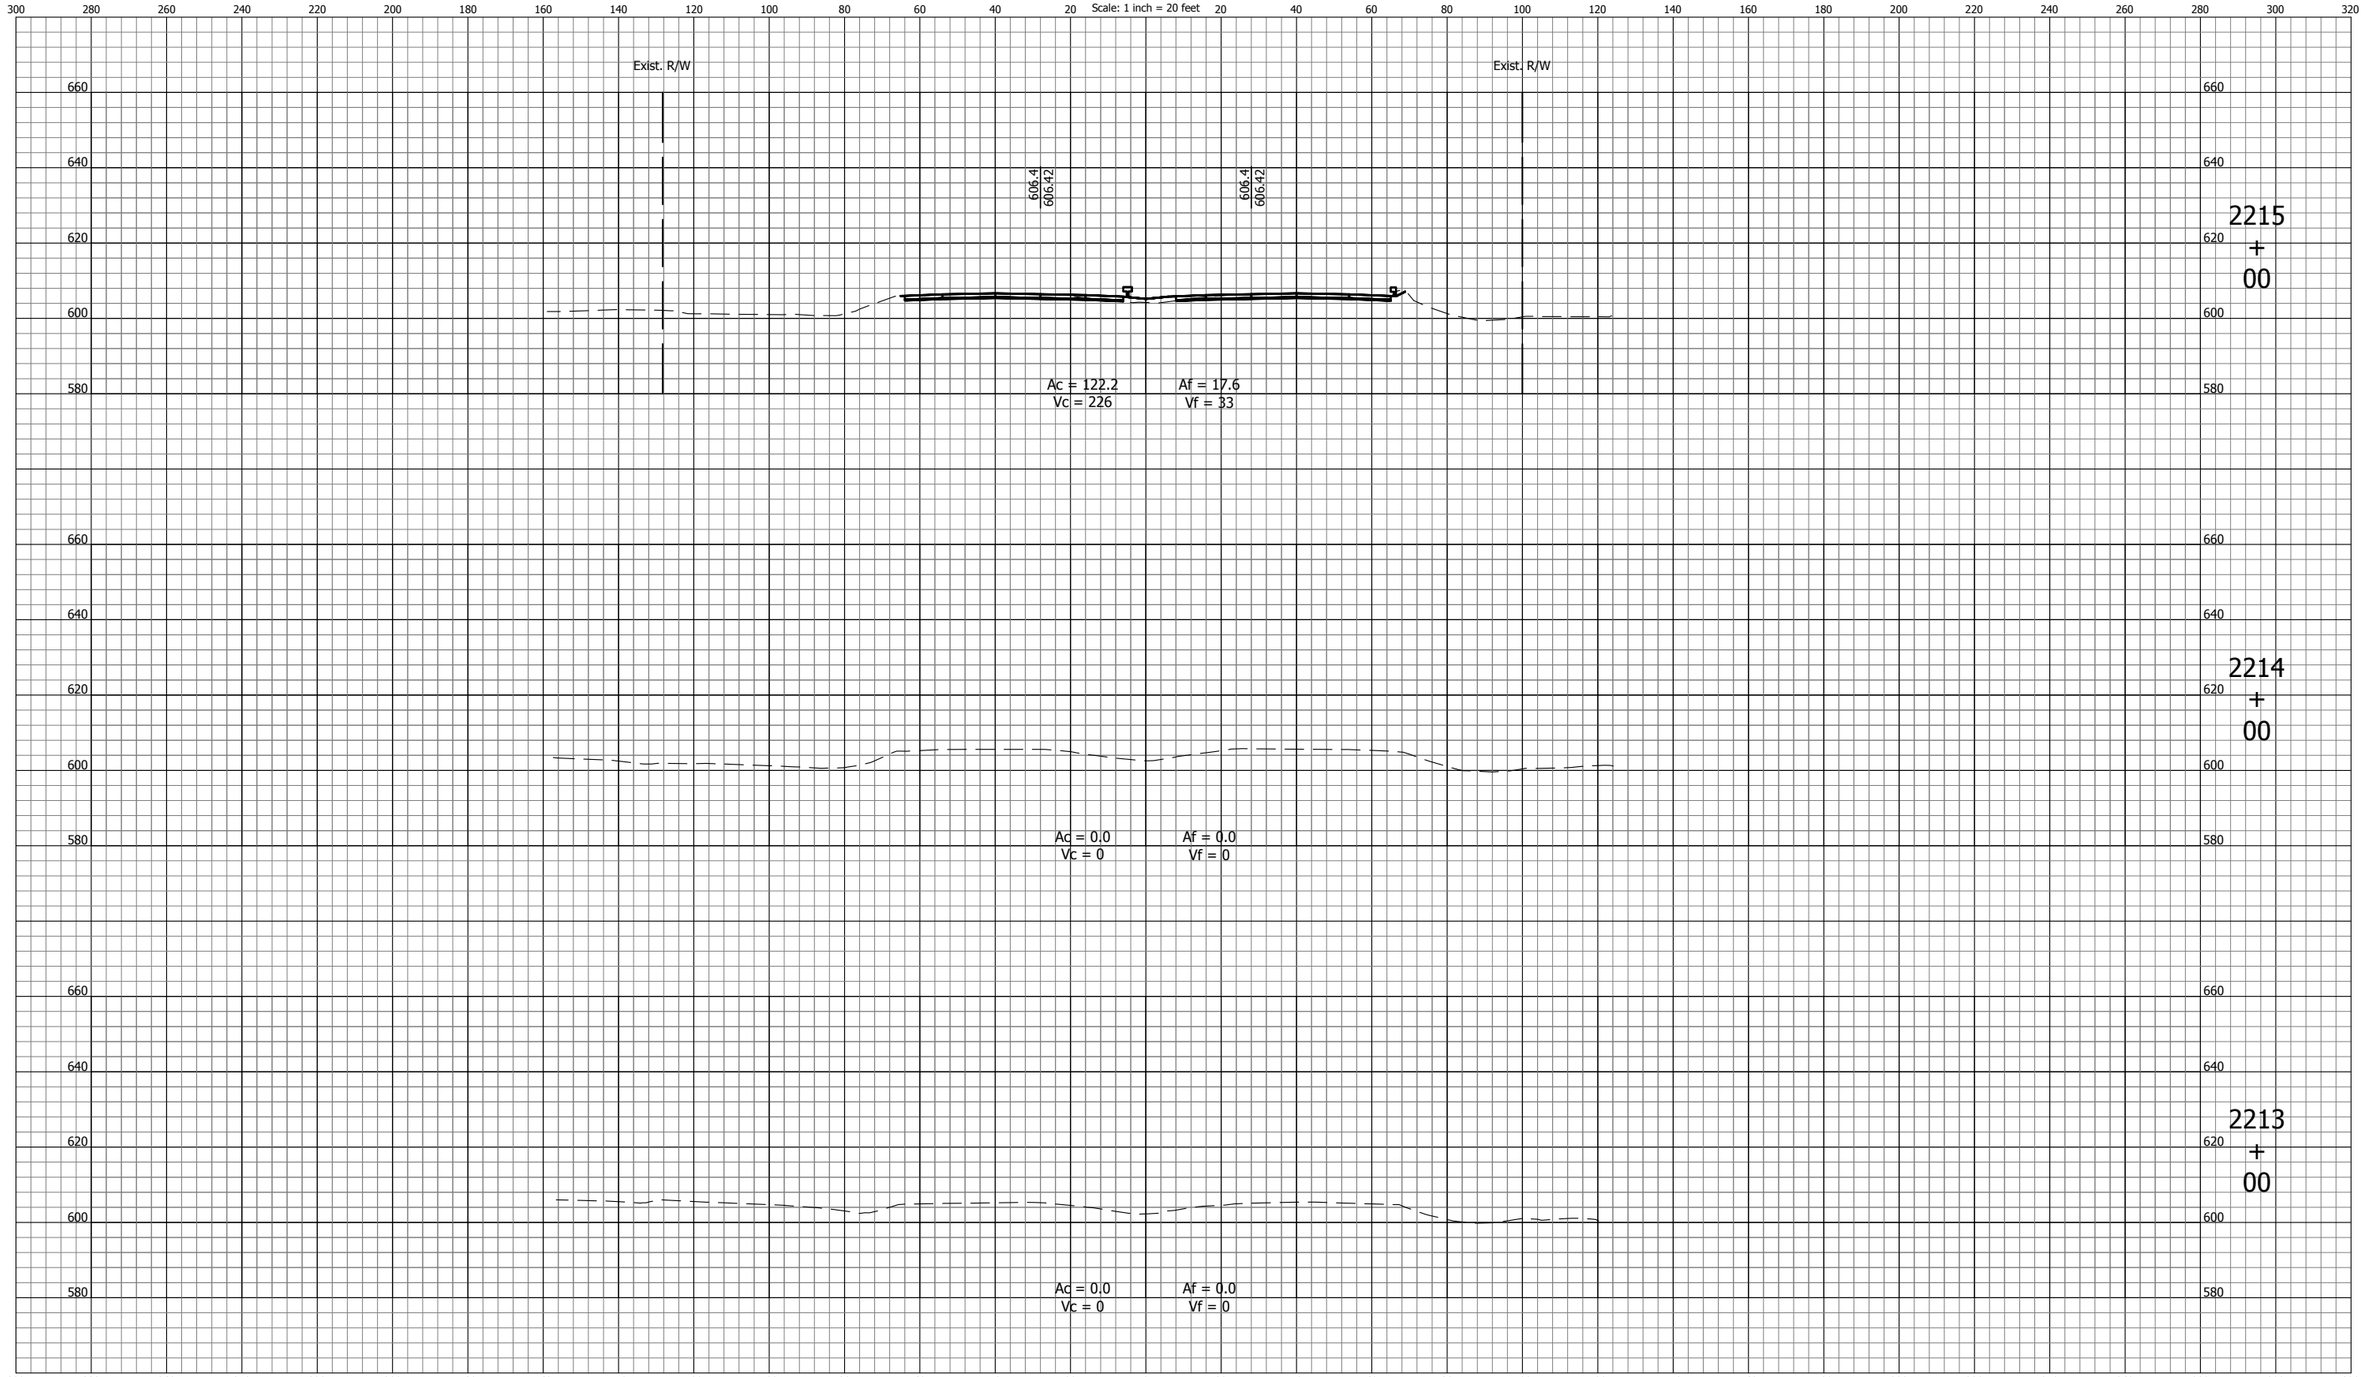

E&B PAVING, Inc
World-Class Solutions at a Local Level™

UNITED Consulting
1625 N. Post Road
Indianapolis, IN 46219
Phone 317-895-2585
Fax 317-895-2596
www.ucindy.com

RECOMMENDED FOR APPROVAL _____ DESIGN ENGINEER _____ DATE

DESIGNED: BWS | DRAWN: MAC

CHECKED: BJP | CHECKED: BJP

INDIANA
DEPARTMENT OF TRANSPORTATION

CROSS SECTIONS
LINE "A"

HORIZONTAL SCALE	BRIDGE FILE
1" = 20'	-
VERTICAL SCALE	DESIGNATION
1" = 20'	0501212

SURVEY BOOK	SHEETS
-	1 of 251
CONTRACT	PROJECT
R-28940	0501212

File Name: P:\C3D\MK16-465\Road\Dwg\Plans\X Sections Line A 2213+00 to 2411+00.dwg Plot Date: 4/25/2017 Plotted By: Broz, Greg

CROSS SECTIONS
Scale: 1 inch = 20 feet

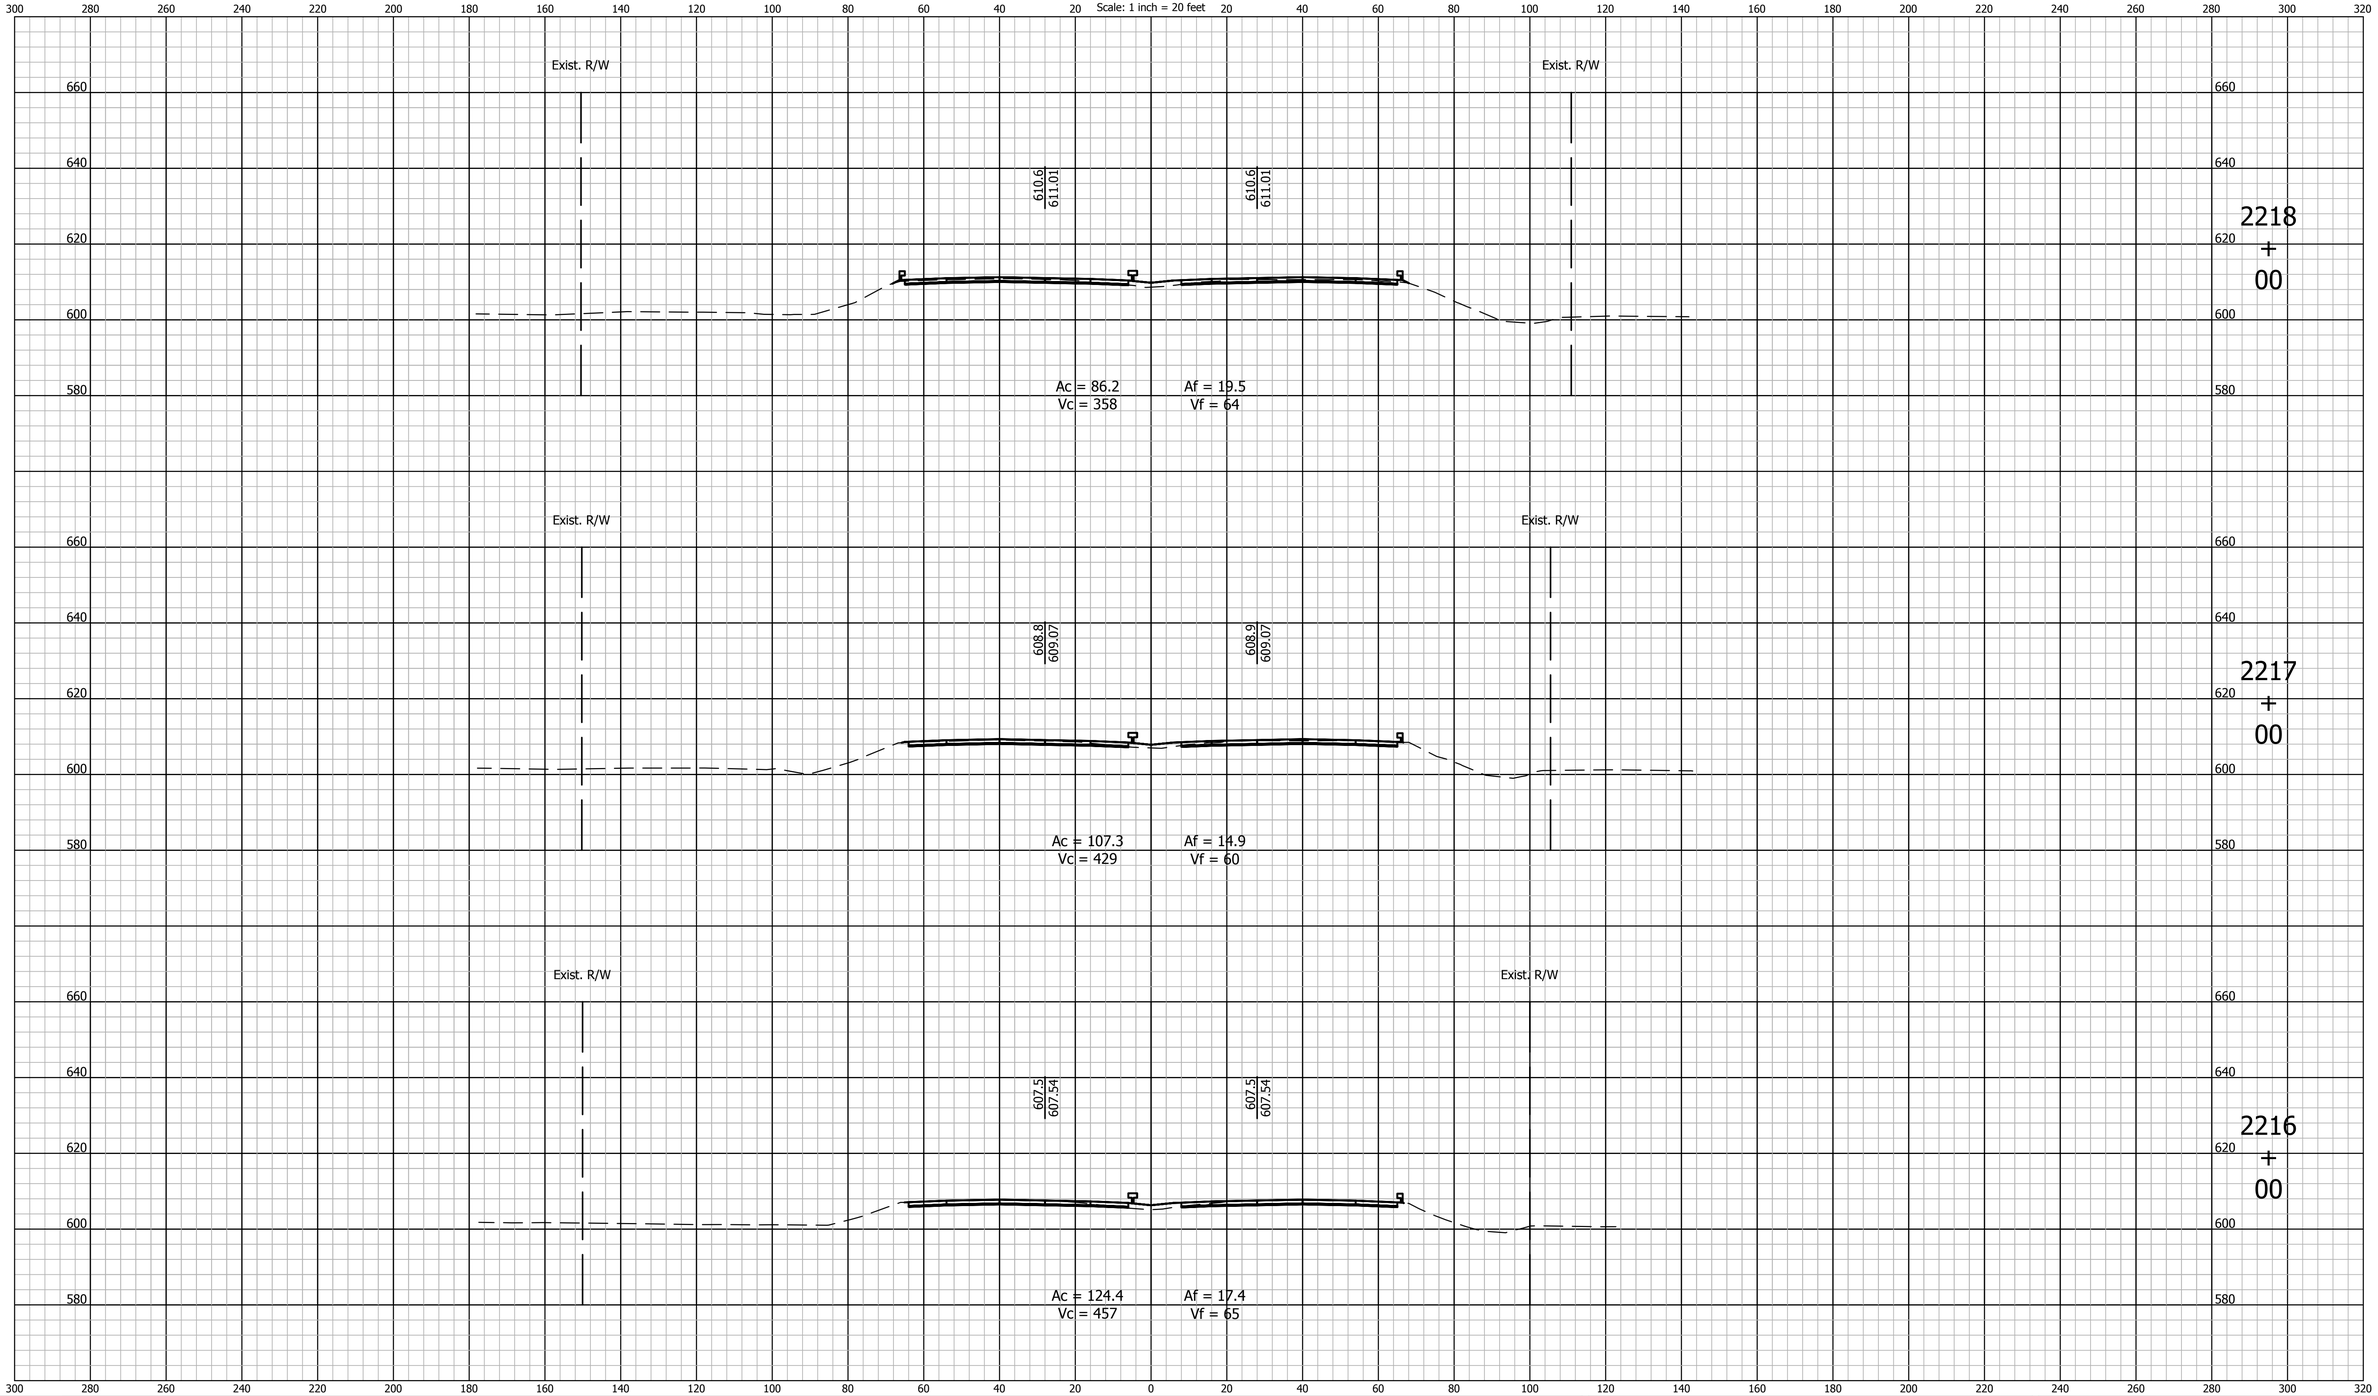

E&B PAVING, Inc
World-Class Solutions at a Local Level™.

UNITED Consulting

1625 N. Post Road
Indianapolis, IN 46219
Phone 317-895-2585
Fax 317-895-2596
www.ucindy.com

RECOMMENDED FOR APPROVAL _____ DESIGN ENGINEER DATE

DESIGNED: BWS DRAWN: MAC

CHECKED: BJP CHECKED: BJP

INDIANA
DEPARTMENT OF TRANSPORTATION

CROSS SECTIONS
LINE "A"

HORIZONTAL SCALE	BRIDGE FILE
1" = 20'	-
VERTICAL SCALE	DESIGNATION
1" = 20'	0501212
SURVEY BOOK	SHEETS
-	2 of 251
CONTRACT	PROJECT
R-28940	0501212

File Name: P:\C3D\MK16-465\Road\Dwg\Plans\X Sections Line A 2213+00 to 2411+00.dwg Plot Date: 4/25/2017 Plotted By: Pierson, Brian

CROSS SECTIONS
Scale: 1 inch = 20 feet

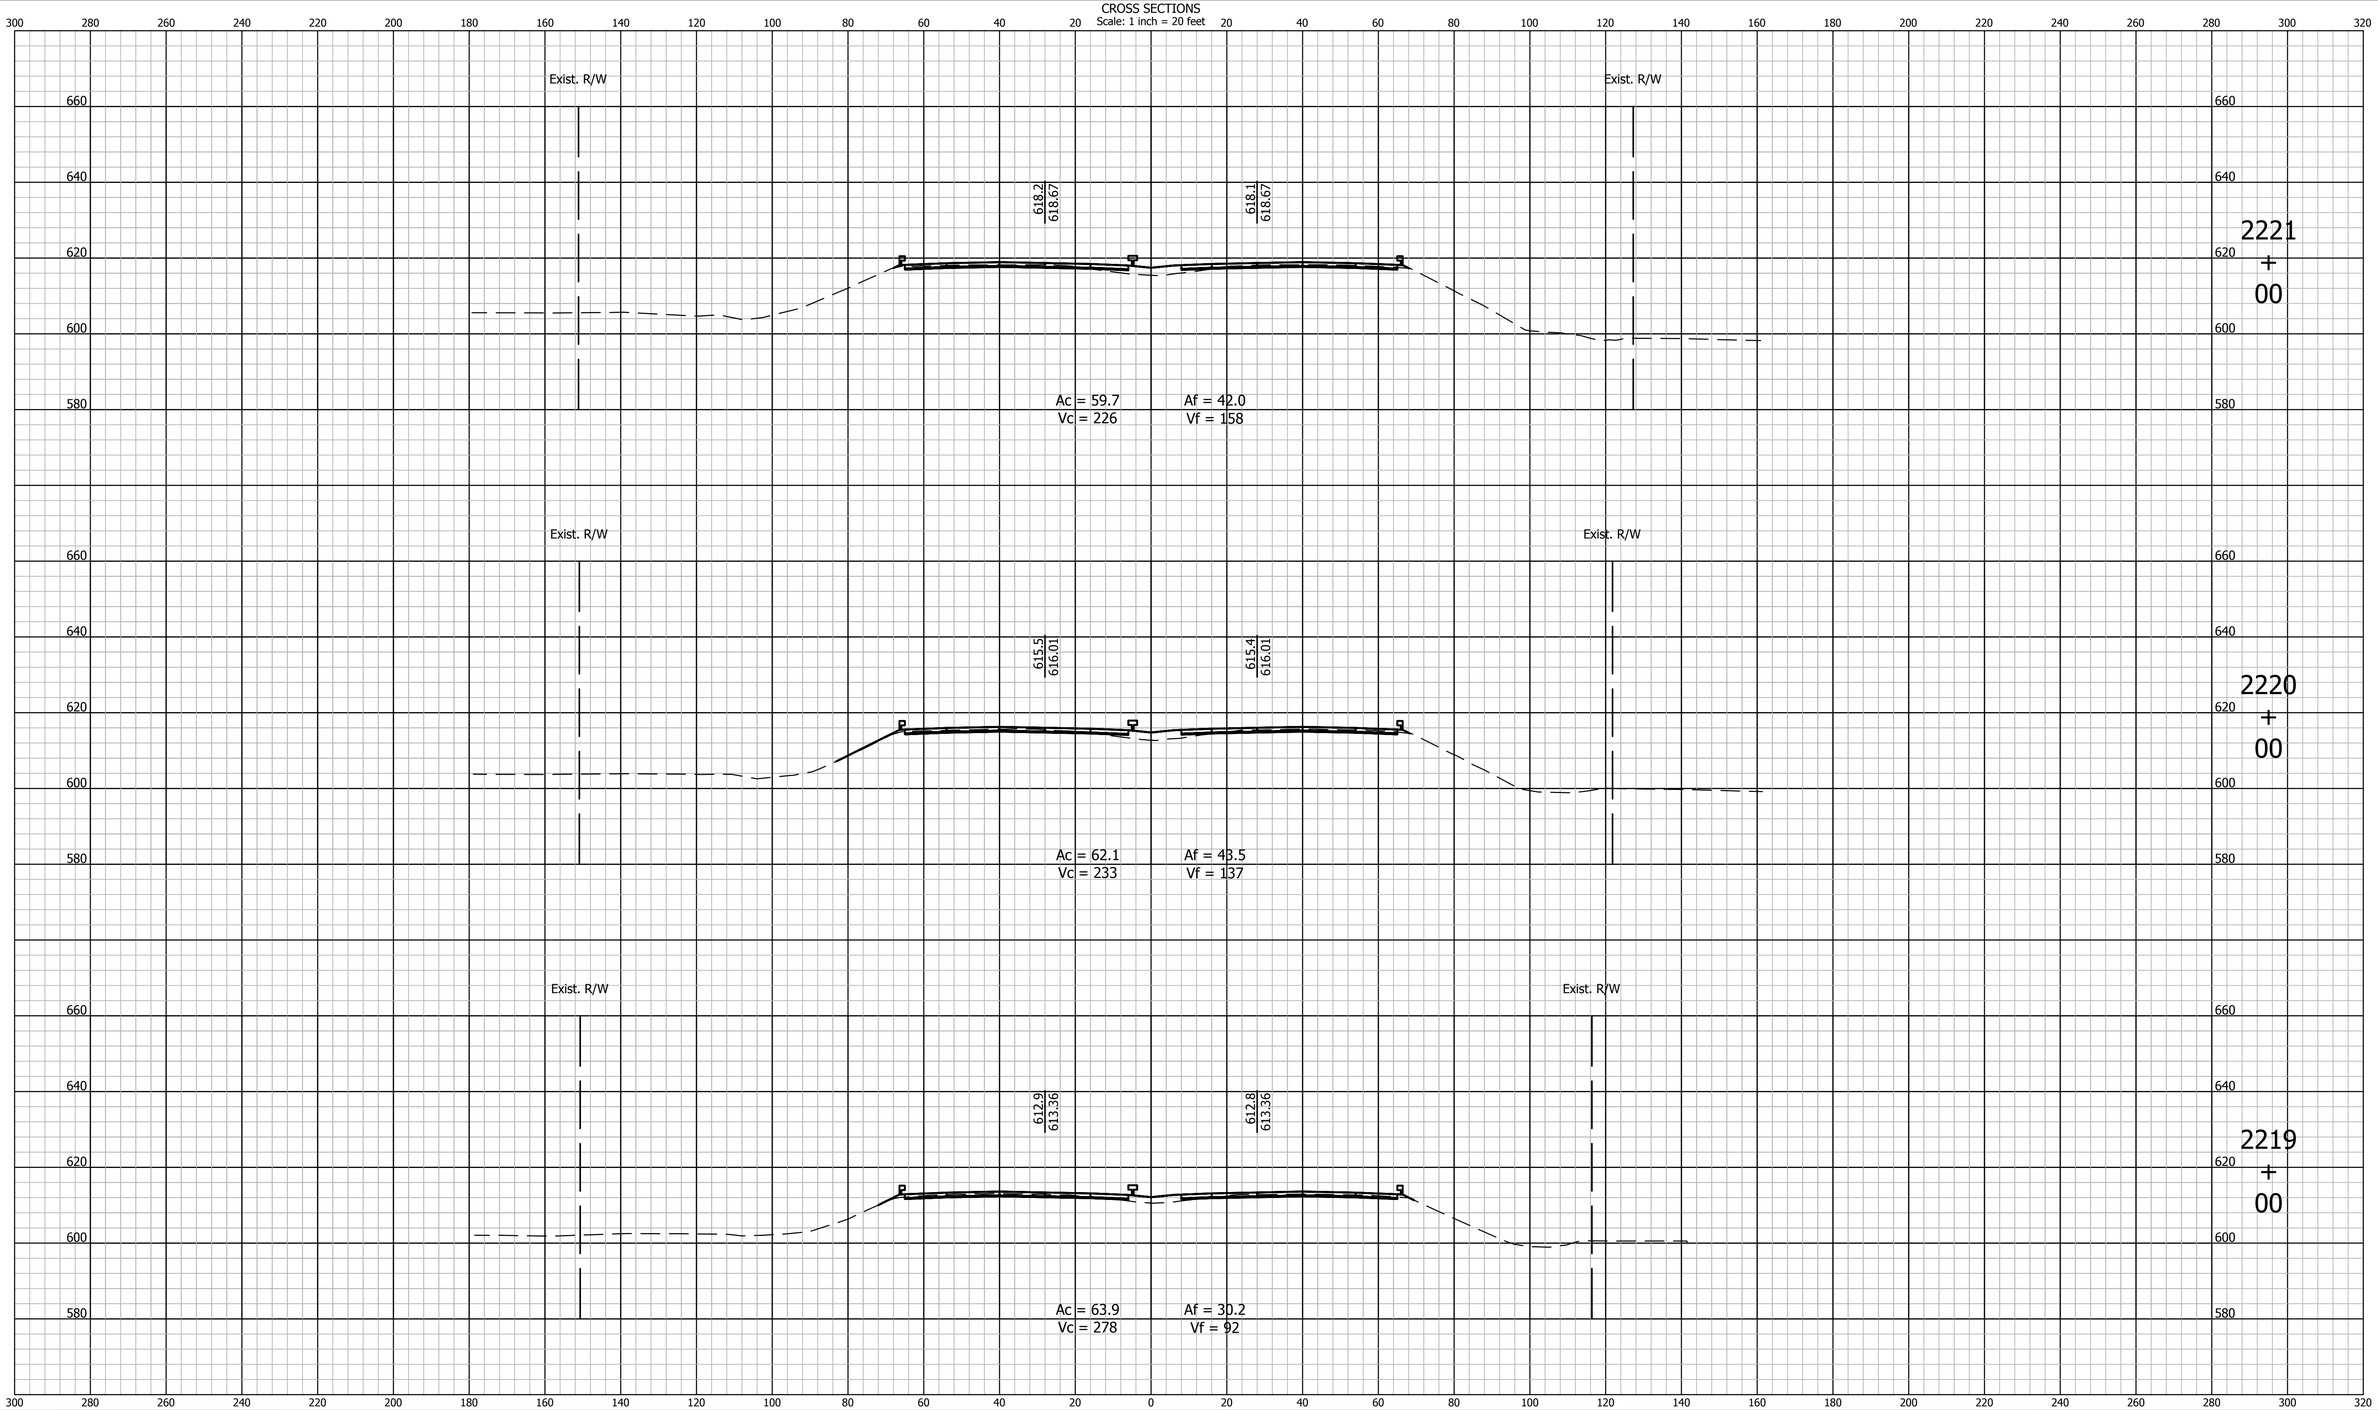

E&B PAVING, Inc
World-Class Solutions at a Local Level™.

UNITED Consulting
1625 N. Post Road
Indianapolis, IN 46219
Phone 317-895-2585
Fax 317-895-2596
www.ucindy.com

RECOMMENDED FOR APPROVAL _____ DESIGN ENGINEER DATE

DESIGNED: BWS | DRAWN: MAC

CHECKED: BJP | CHECKED: BJP

INDIANA
DEPARTMENT OF TRANSPORTATION

CROSS SECTIONS
LINE "A"

HORIZONTAL SCALE	BRIDGE FILE
1" = 20'	-
VERTICAL SCALE	DESIGNATION
1" = 20'	0501212
SURVEY BOOK	SHEETS
-	3 of 251
CONTRACT	PROJECT
R-28940	0501212

File Name: P:\C3D\MK16-465\Road\Dwg\Plans\X Sections Line A 2213+00 to 2411+00.dwg Plot Date: 4/25/2017 Plotted By: Pierson, Brian

CROSS SECTIONS

Scale: 1 inch = 20 feet

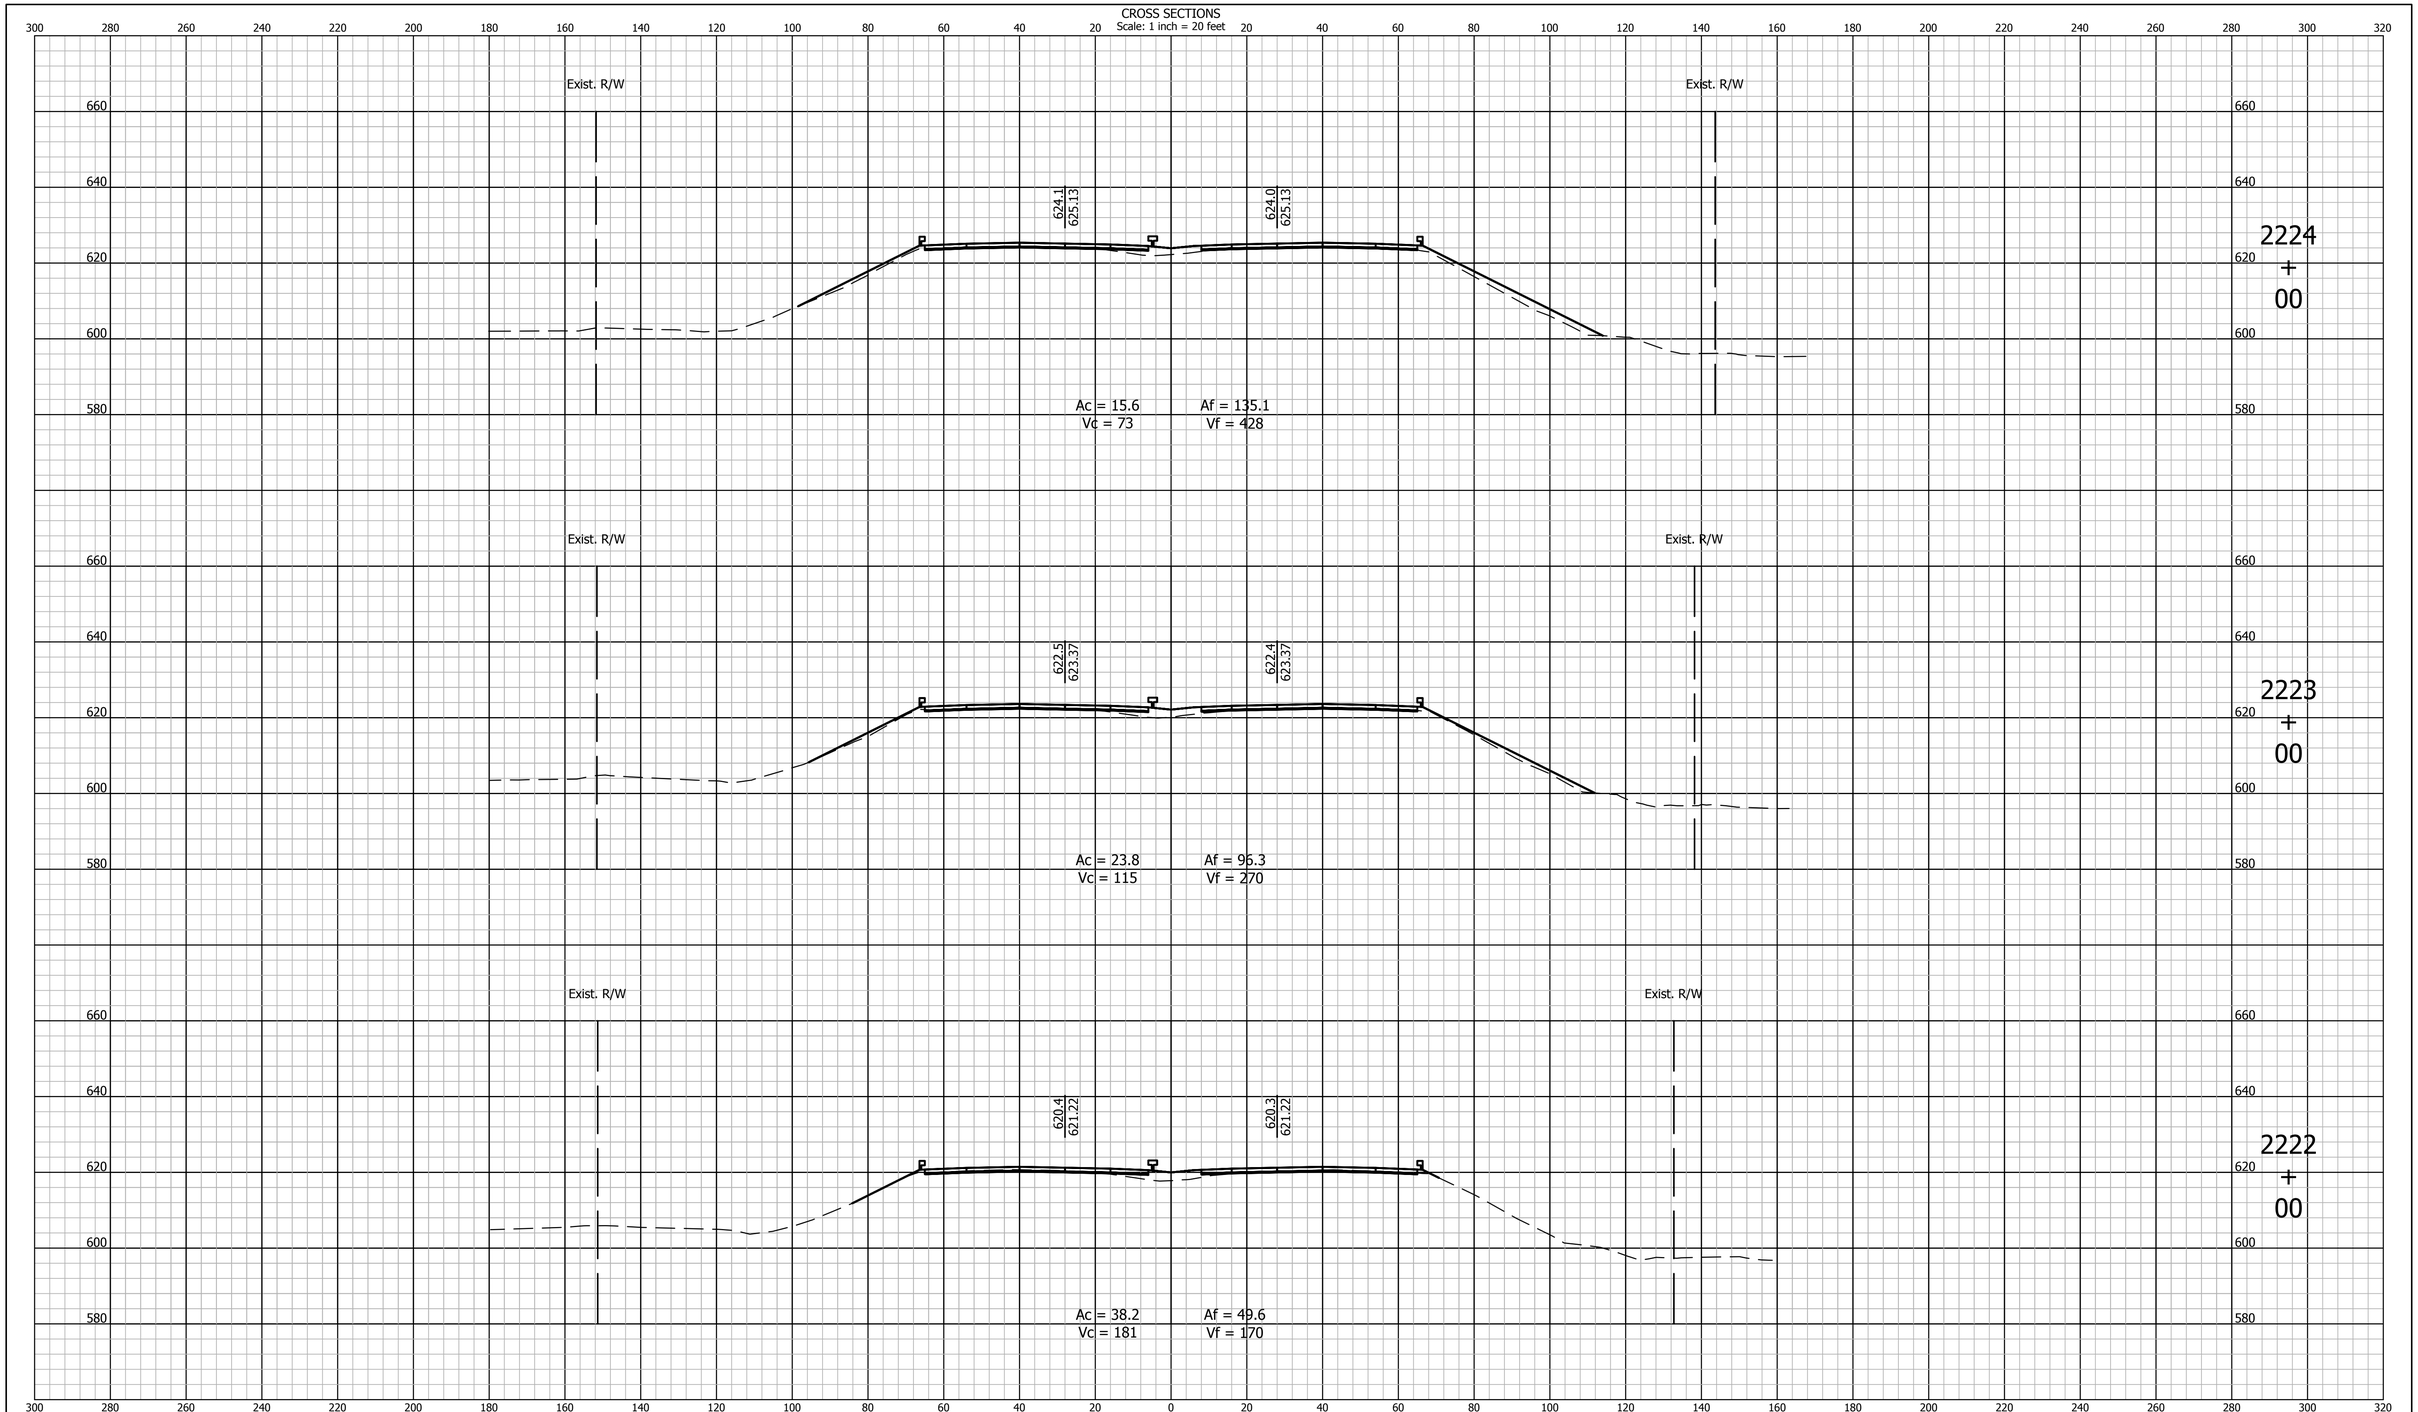

E&B PAVING, Inc
World-Class Solutions at a Local Level℠.

UNITED Consulting

1625 N. Post Road
Indianapolis, IN 46219
Phone 317-895-2585
Fax 317-895-2596
www.ucindy.com

RECOMMENDED FOR APPROVAL _____ DESIGN ENGINEER DATE

DESIGNED: BWS DRAWN: MAC

CHECKED: BJP CHECKED: BJP

INDIANA
DEPARTMENT OF TRANSPORTATION

CROSS SECTIONS
LINE "A"

HORIZONTAL SCALE	BRIDGE FILE
1" = 20'	-
VERTICAL SCALE	DESIGNATION
1" = 20'	0501212

SURVEY BOOK	SHEETS		
-	4	of	251
CONTRACT	PROJECT		
R-28940	0501212		

File Name: P:\C3D\MK16-465\Road\Dwg\Plans\X Sections Line A 2213+00 to 2411+00.dwg Plot Date: 4/25/2017 Plotted By: Pierson, Brian

CROSS SECTIONS

Scale: 1 inch = 20 feet

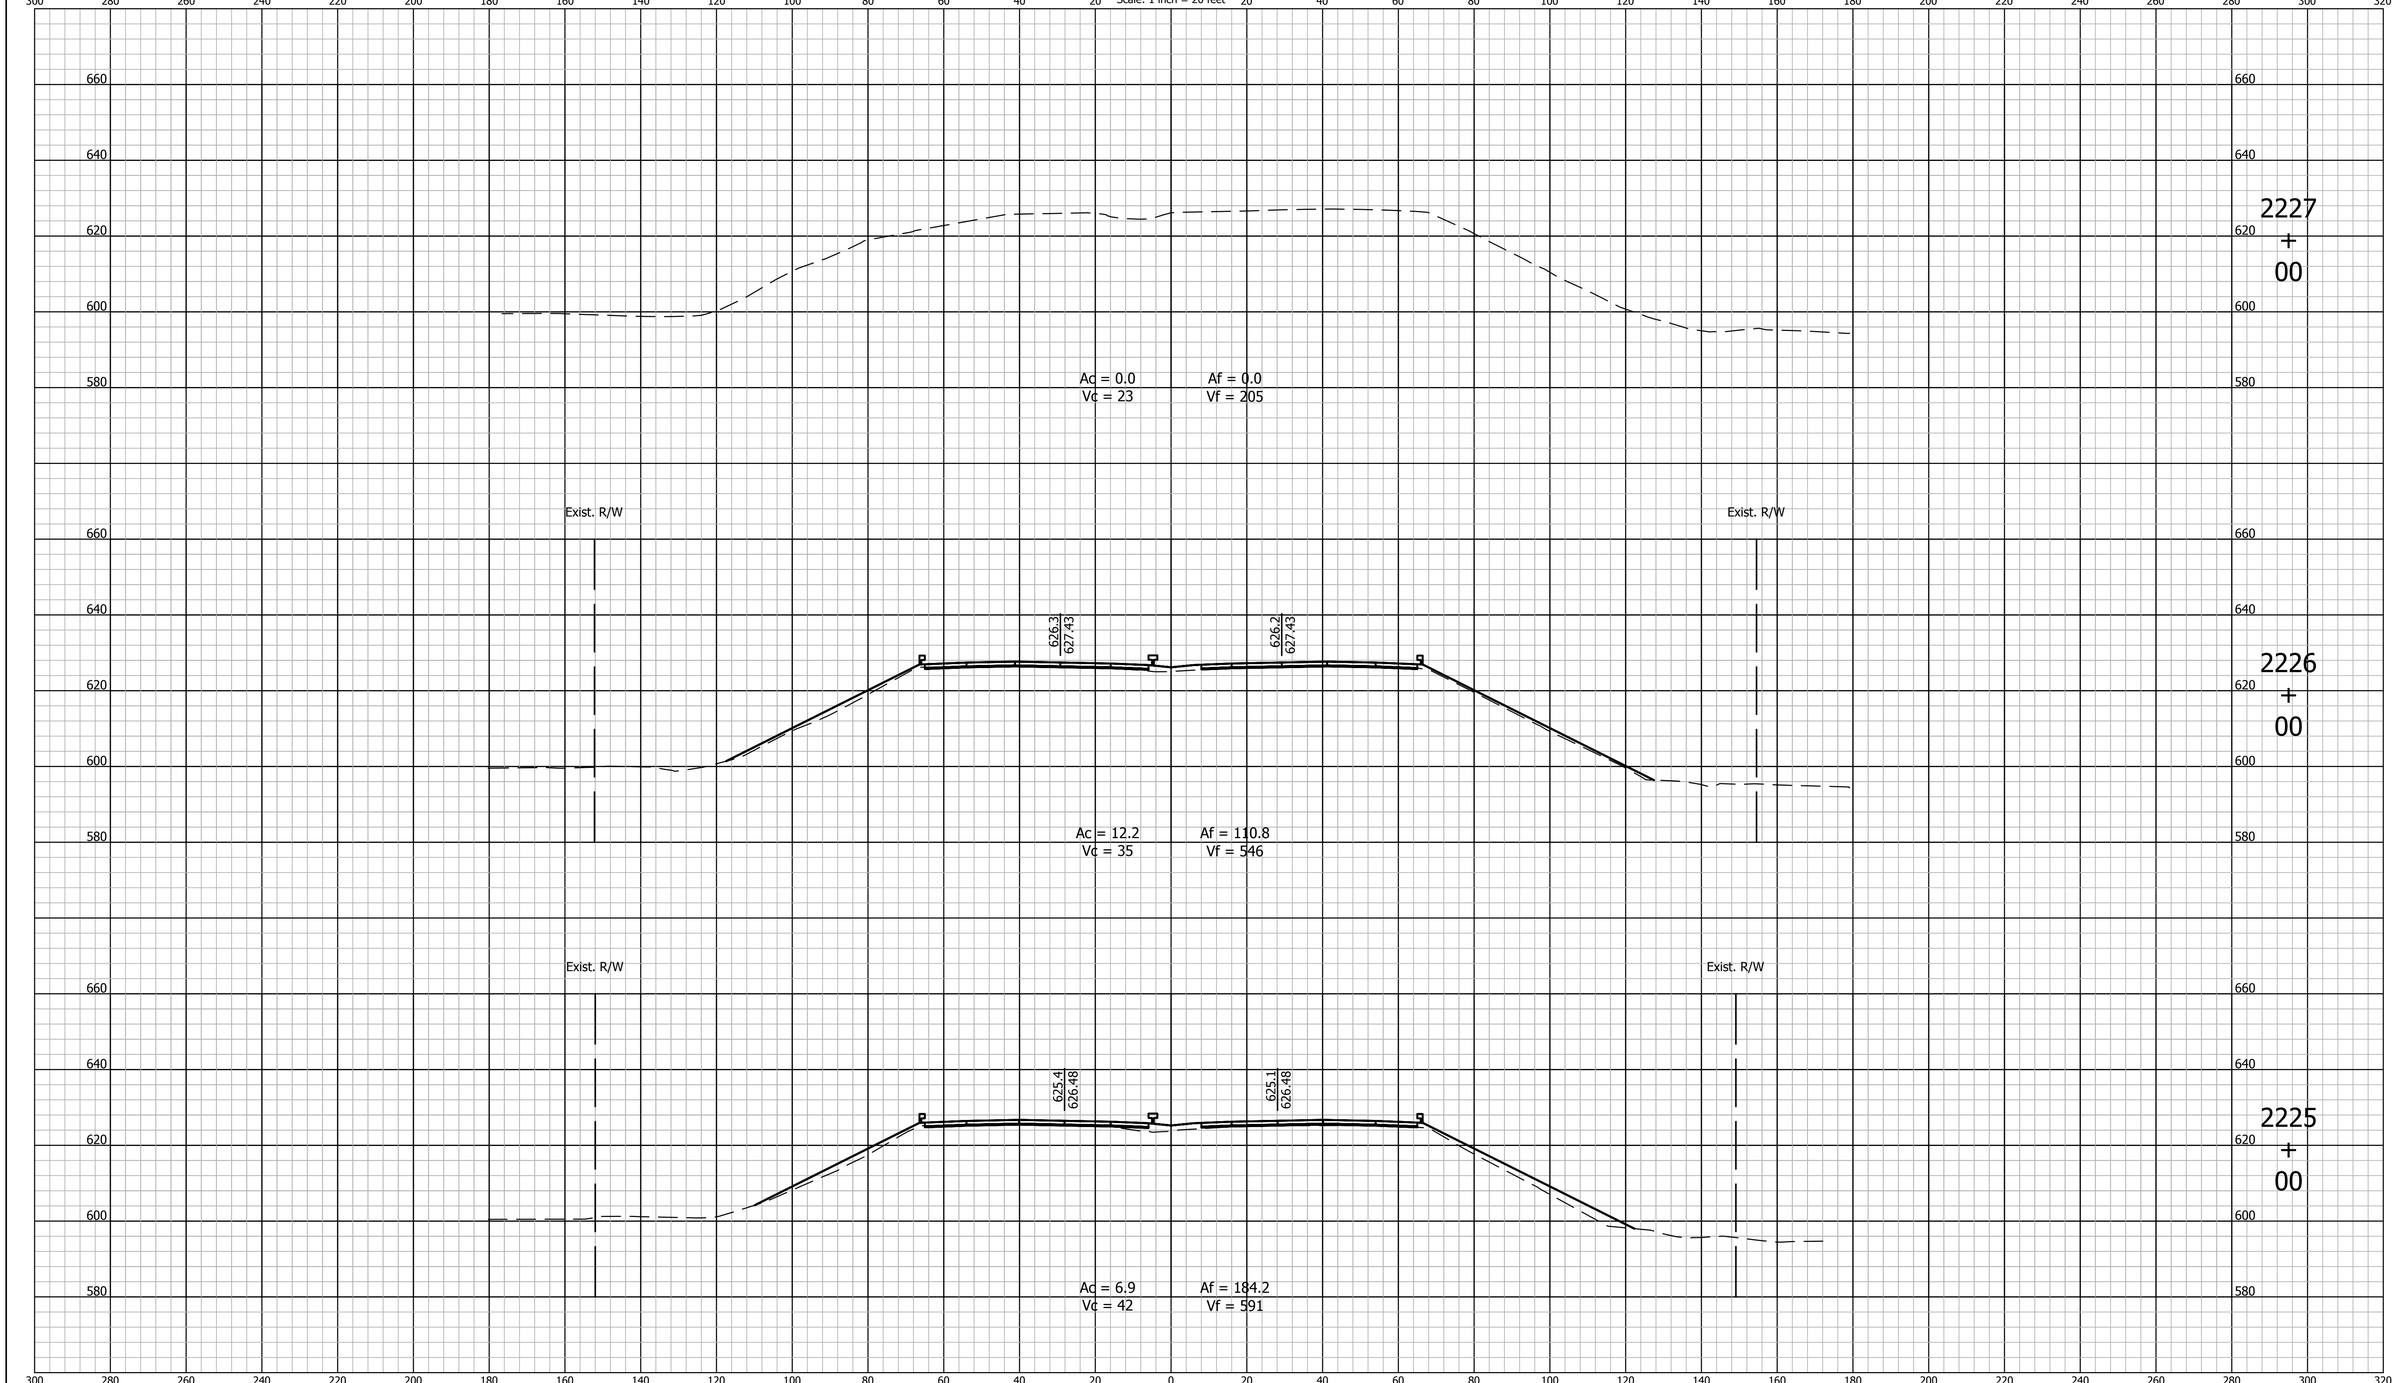

E&B PAVING, Inc
World-Class Solutions at a Local Level™.

UNITED Consulting

1625 N. Post Road
Indianapolis, IN 46219
Phone 317-895-2585
Fax 317-895-2596
www.ucindy.com

RECOMMENDED FOR APPROVAL _____ DESIGN ENGINEER DATE

DESIGNED: BWS DRAWN: MAC

CHECKED: BJP CHECKED: BJP

INDIANA
DEPARTMENT OF TRANSPORTATION

CROSS SECTIONS
LINE "A"

HORIZONTAL SCALE	BRIDGE FILE
1" = 20'	-
VERTICAL SCALE	DESIGNATION
1" = 20'	0501212

SURVEY BOOK	SHEETS
-	5 of 251
CONTRACT	PROJECT
R-28940	0501212

File Name: P:\C3D\MK16-465\Road\Dwg\Plans\X Sections Line A 2213+00 to 2411+00.dwg Plot Date: 4/25/2017 Plotted By: Pierson, Brian

CROSS SECTIONS
Scale: 1 inch = 20 feet

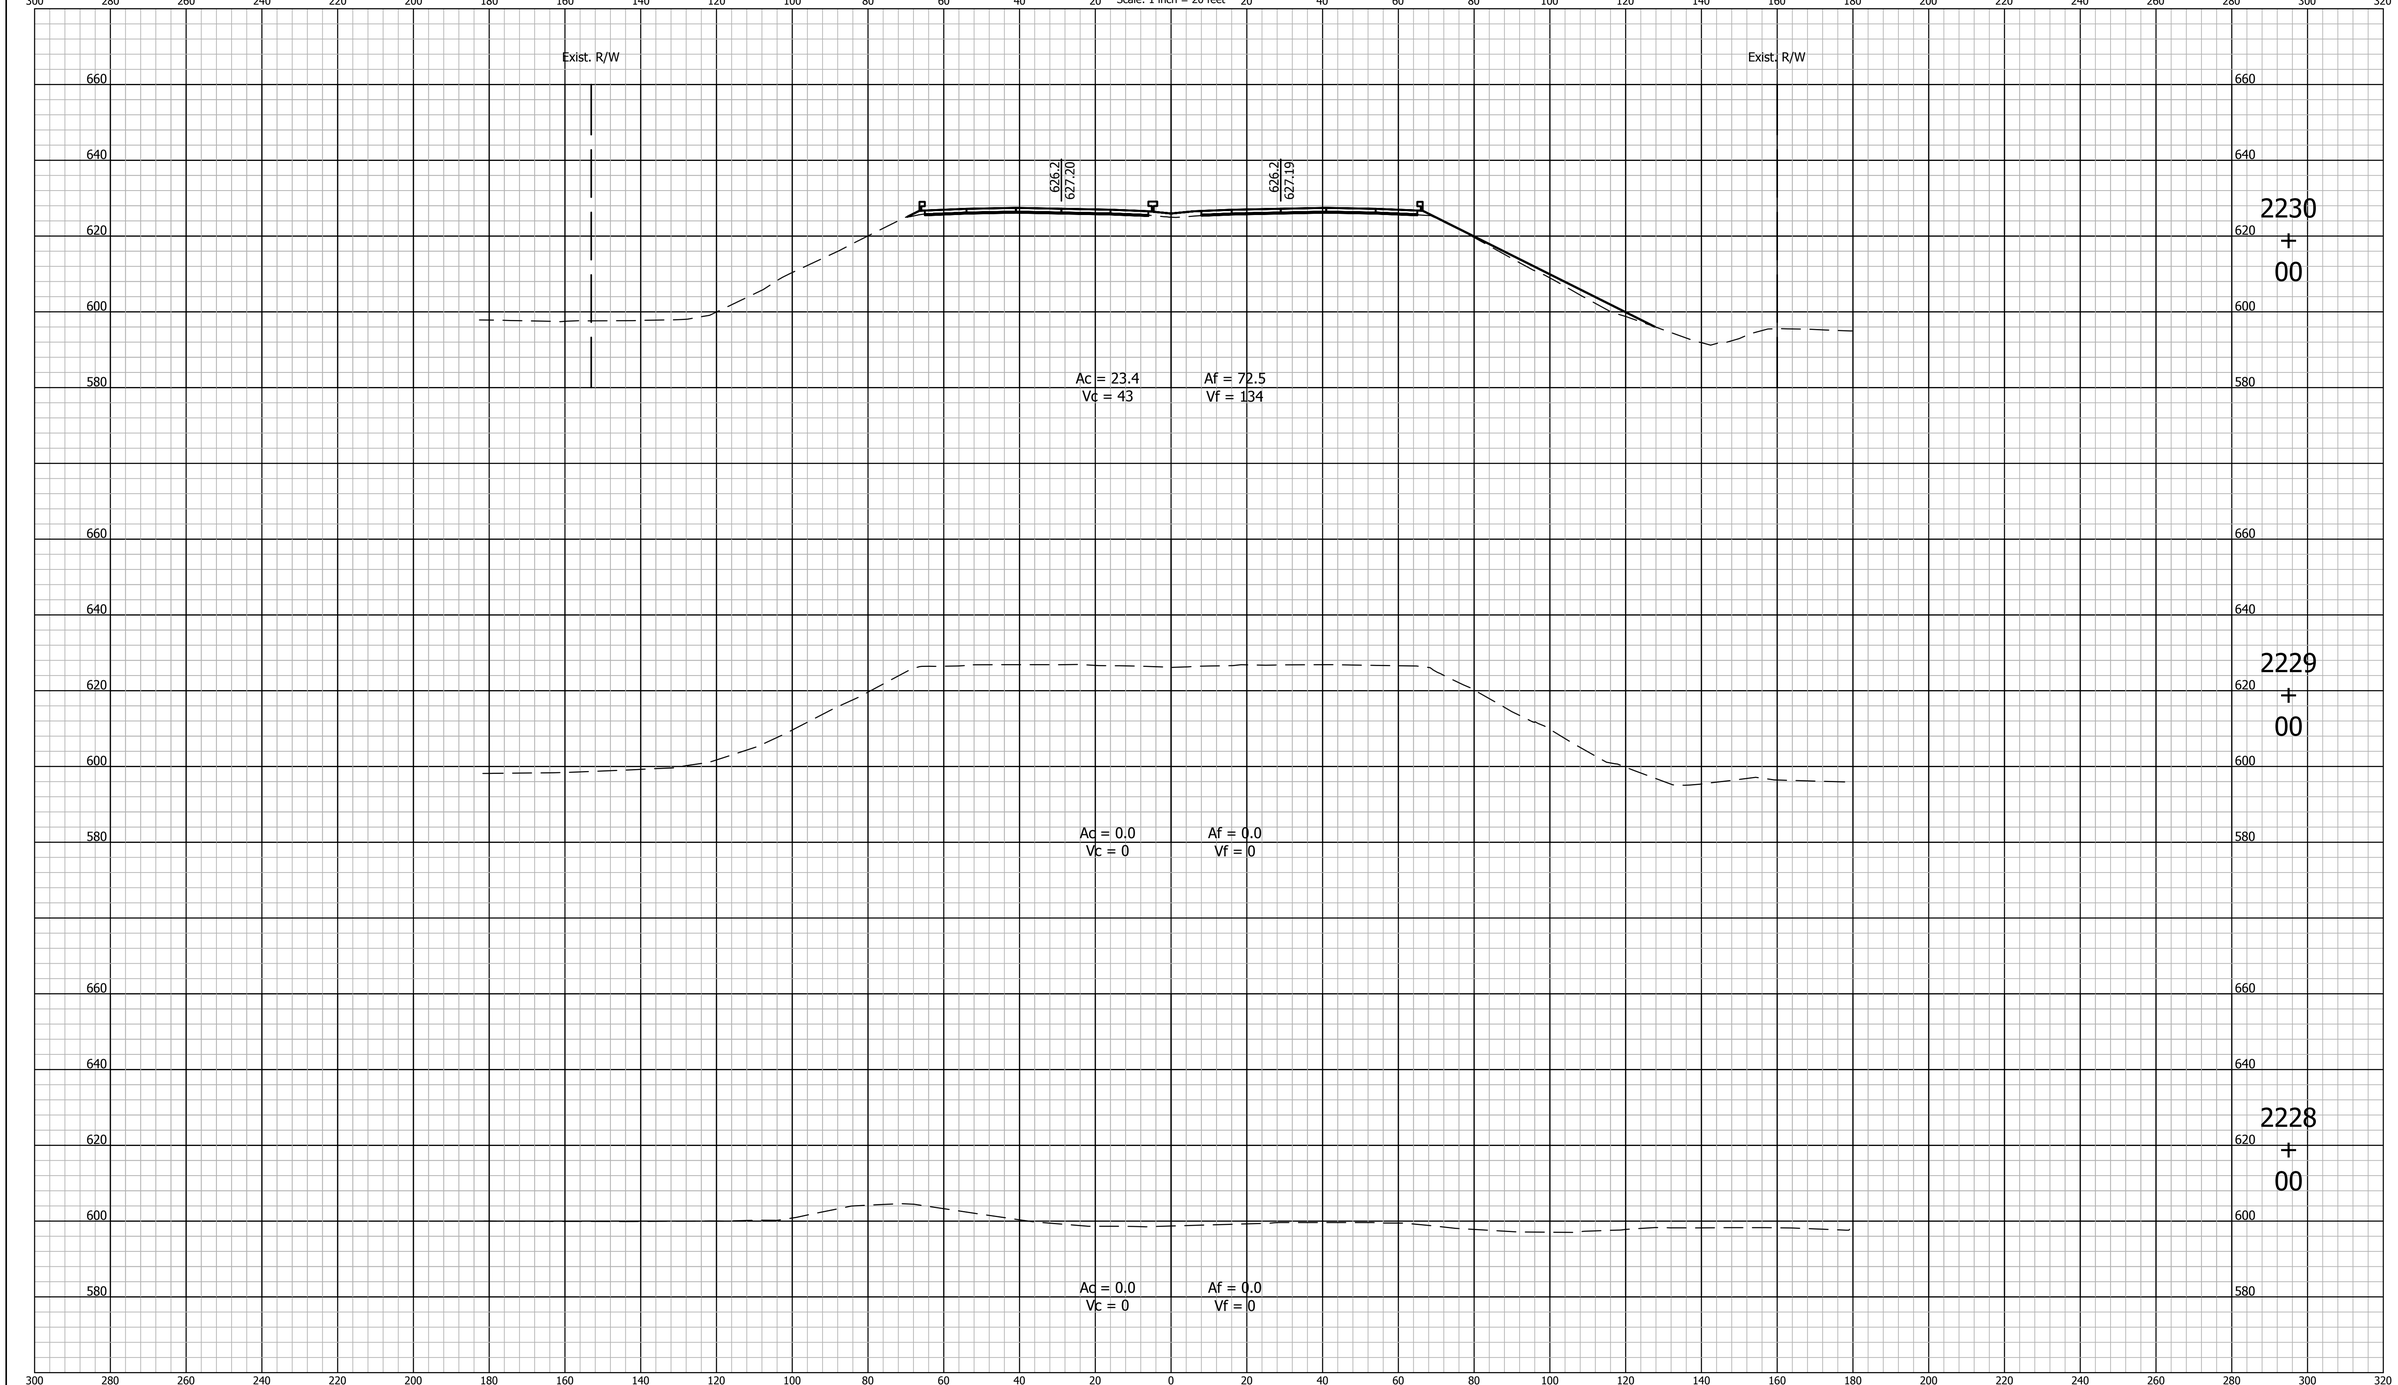

E&B PAVING, Inc
World-Class Solutions at a Local Level℠.

UNITED Consulting

1625 N. Post Road
Indianapolis, IN 46219
Phone 317-895-2585
Fax 317-895-2596
www.ucindy.com

RECOMMENDED FOR APPROVAL _____ DESIGN ENGINEER DATE

DESIGNED: BWS DRAWN: MAC

CHECKED: BJP CHECKED: BJP

INDIANA
DEPARTMENT OF TRANSPORTATION

CROSS SECTIONS
LINE "A"

HORIZONTAL SCALE	BRIDGE FILE
1" = 20'	-
VERTICAL SCALE	DESIGNATION
1" = 20'	0501212
SURVEY BOOK	SHEETS
-	6 of 251
CONTRACT	PROJECT
R-28940	0501212

File Name: P:\C3D\MK16-465\Road\Dwg\Plans\X Sections Line A 2213+00 to 2411+00.dwg Plot Date: 4/25/2017 Plotted By: Pierson, Brian

CROSS SECTIONS
Scale: 1 inch = 20 feet

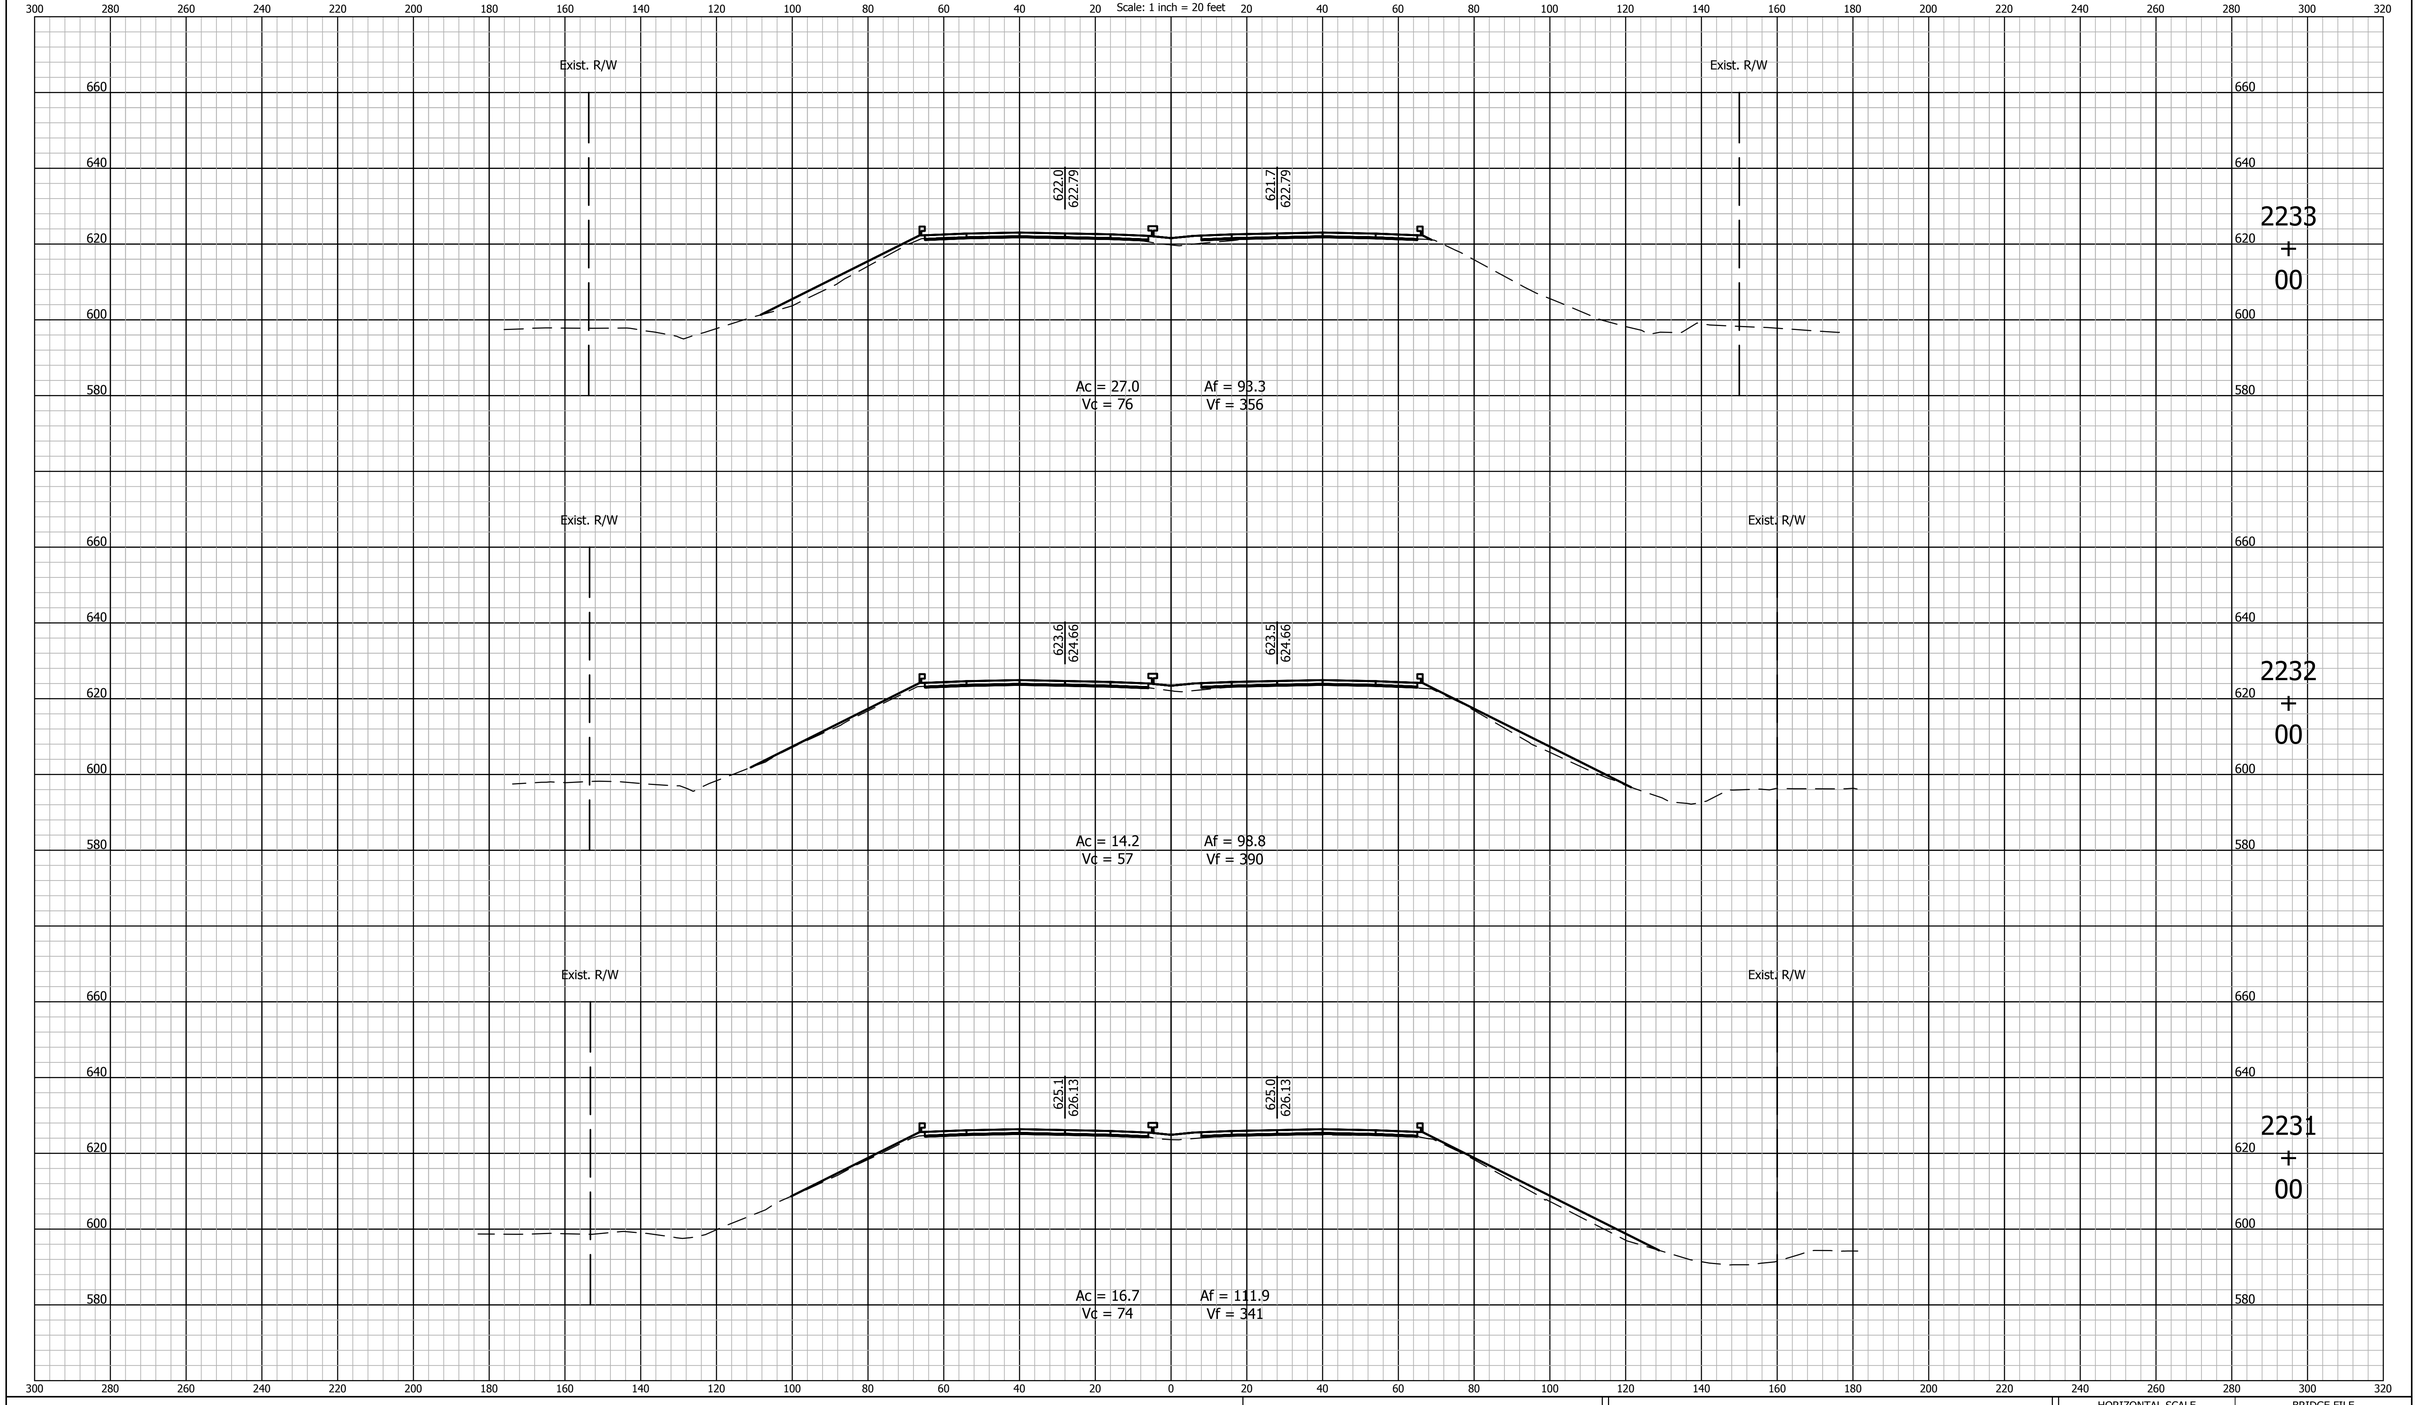

E&B PAVING, Inc
World-Class Solutions at a Local Level™

UNITED Consulting
1625 N. Post Road
Indianapolis, IN 46219
Phone 317-895-2585
Fax 317-895-2596
www.ucindy.com

RECOMMENDED FOR APPROVAL _____ DESIGN ENGINEER DATE

DESIGNED: BWS DRAWN: MAC

CHECKED: BJP CHECKED: BJP

INDIANA
DEPARTMENT OF TRANSPORTATION

CROSS SECTIONS
LINE "A"

HORIZONTAL SCALE	BRIDGE FILE
1" = 20'	-
VERTICAL SCALE	DESIGNATION
1" = 20'	0501212

SURVEY BOOK	SHEETS		
-	7	of	251
CONTRACT	PROJECT		
R-28940	0501212		

File Name: P:\C3D\MK16-465\Road\Dwg\Plans\X Sections Line A 2213+00 to 2411+00.dwg Plot Date: 4/25/2017 Plotted By: Pierson, Brian

CROSS SECTIONS
Scale: 1 inch = 20 feet

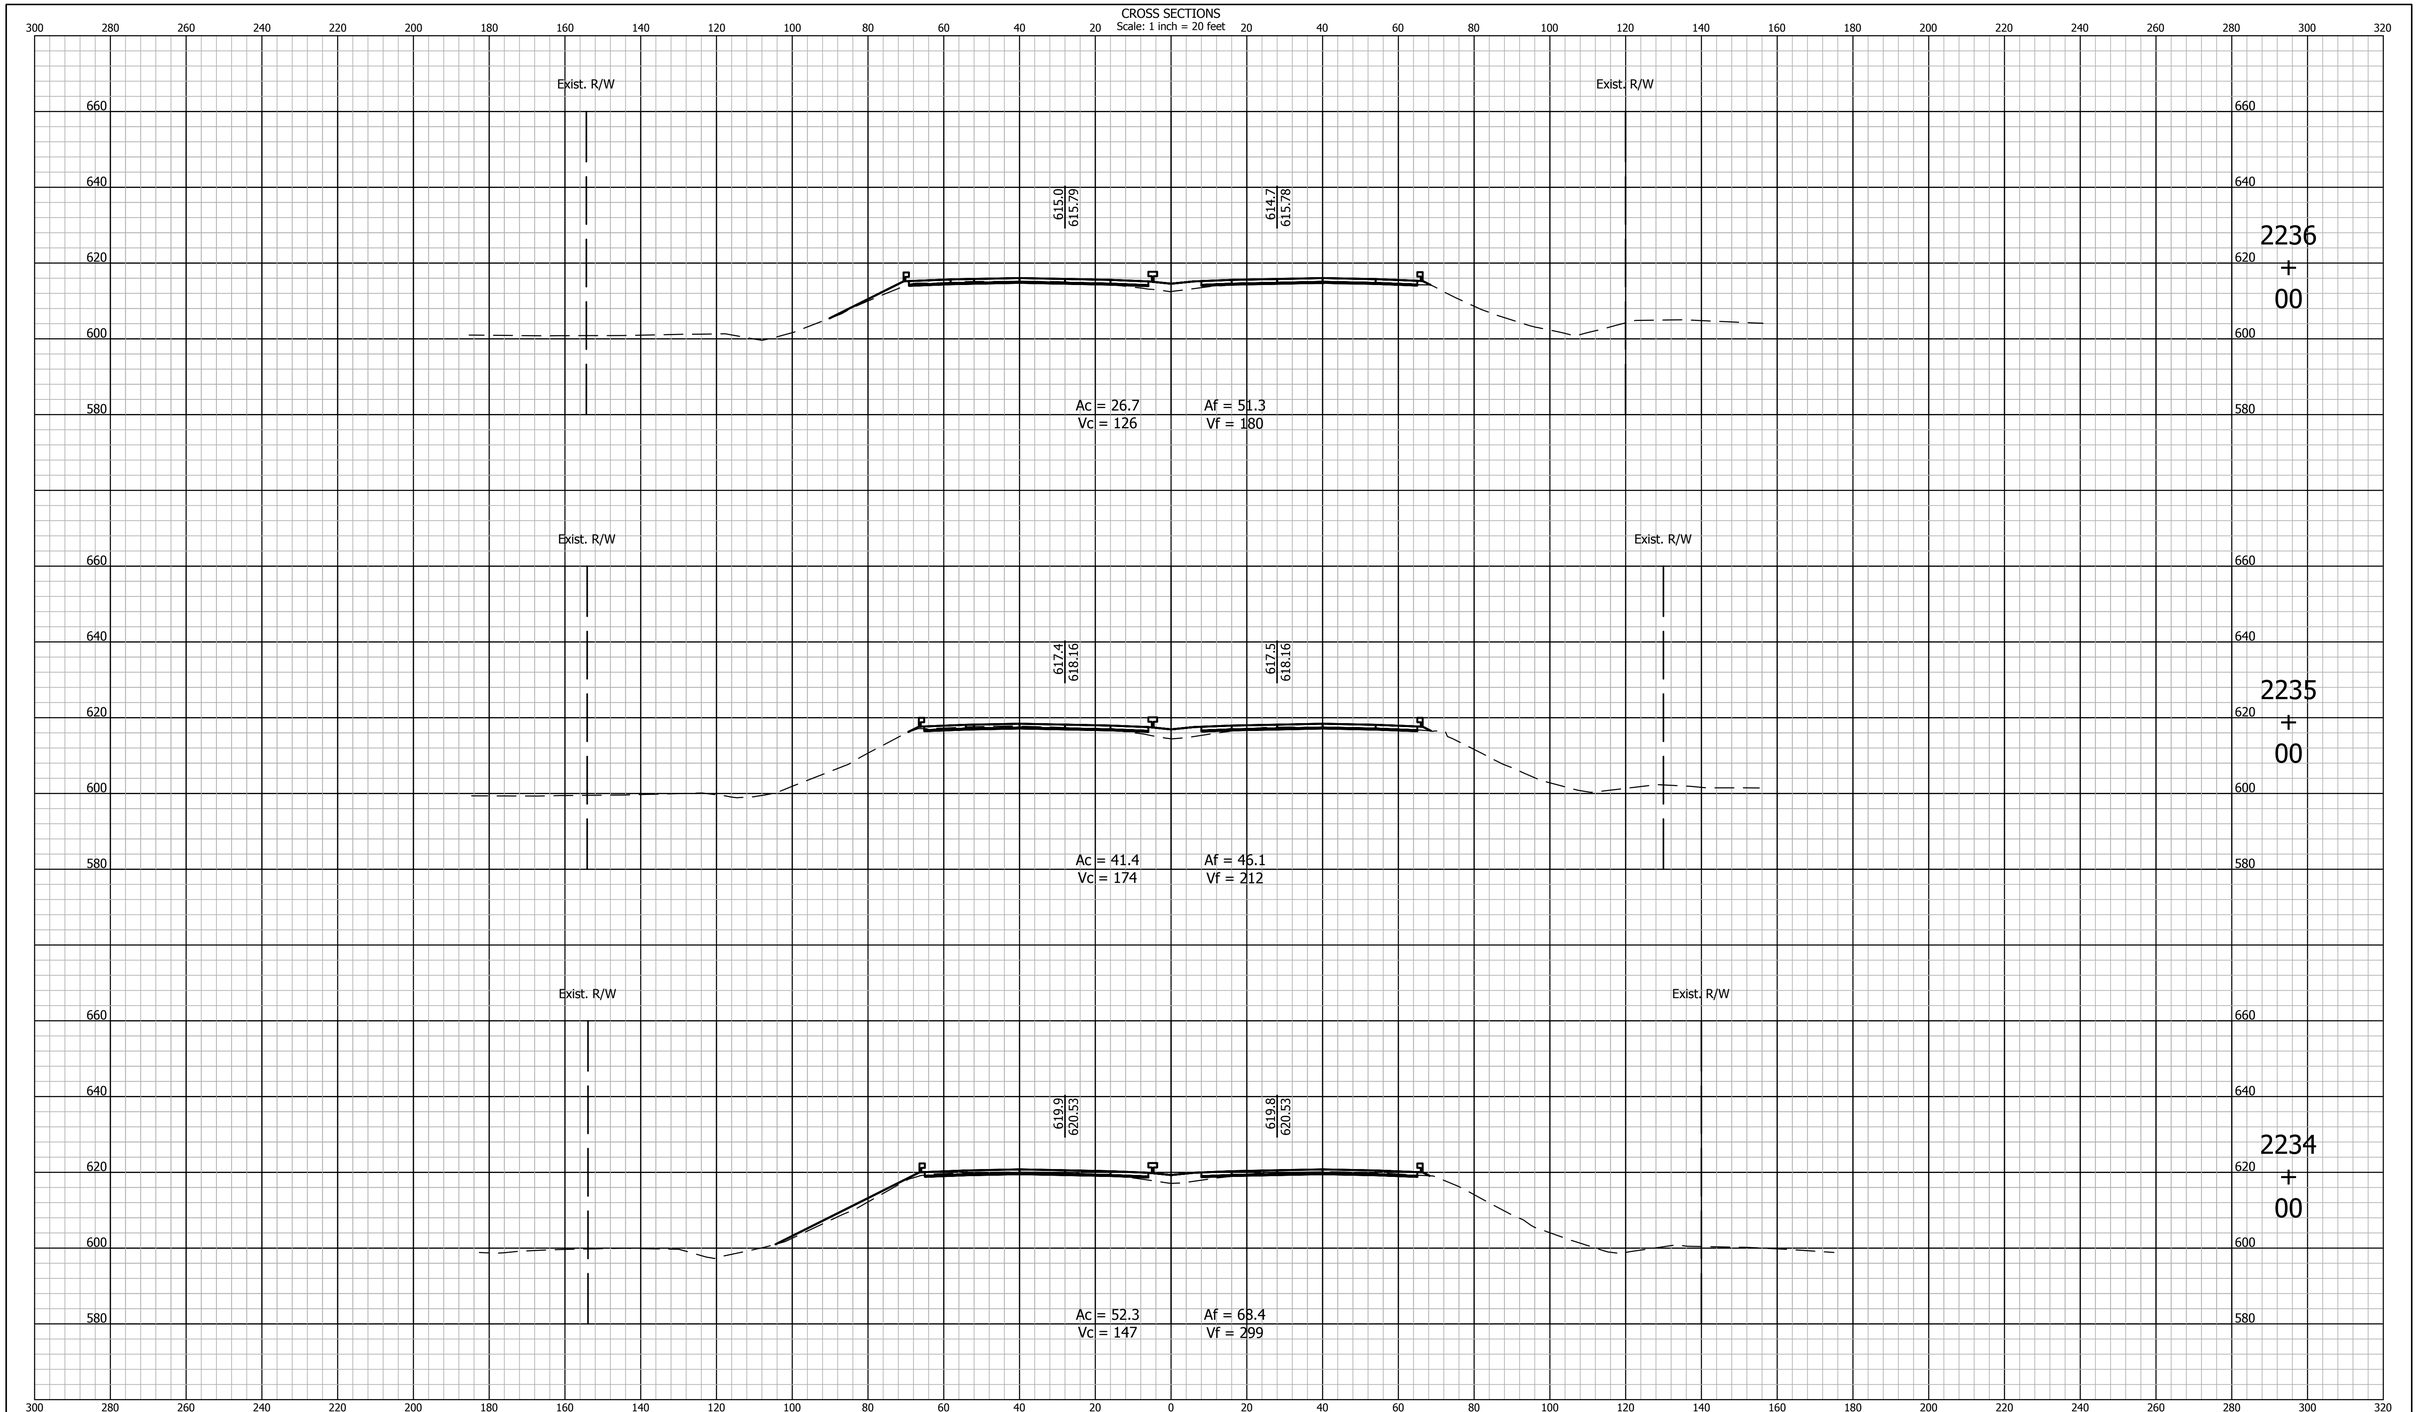

E&B PAVING, Inc
World-Class Solutions at a Local Level™.

UNITED Consulting
1625 N. Post Road
Indianapolis, IN 46219
Phone 317-895-2585
Fax 317-895-2596
www.ucindy.com

RECOMMENDED FOR APPROVAL _____ DESIGN ENGINEER DATE

DESIGNED: BWS DRAWN: MAC

CHECKED: BJP CHECKED: BJP

INDIANA
DEPARTMENT OF TRANSPORTATION

CROSS SECTIONS
LINE "A"

HORIZONTAL SCALE	BRIDGE FILE
1" = 20'	-
VERTICAL SCALE	DESIGNATION
1" = 20'	0501212

SURVEY BOOK	SHEETS
-	8 of 251
CONTRACT	PROJECT
R-28940	0501212

File Name: P:\C3D\MK16-465\Road\Dwg\Plans\X Sections Line A 2213+00 to 2411+00.dwg Plot Date: 4/25/2017 Plotted By: Pierson, Brian

CROSS SECTIONS
Scale: 1 inch = 20 feet

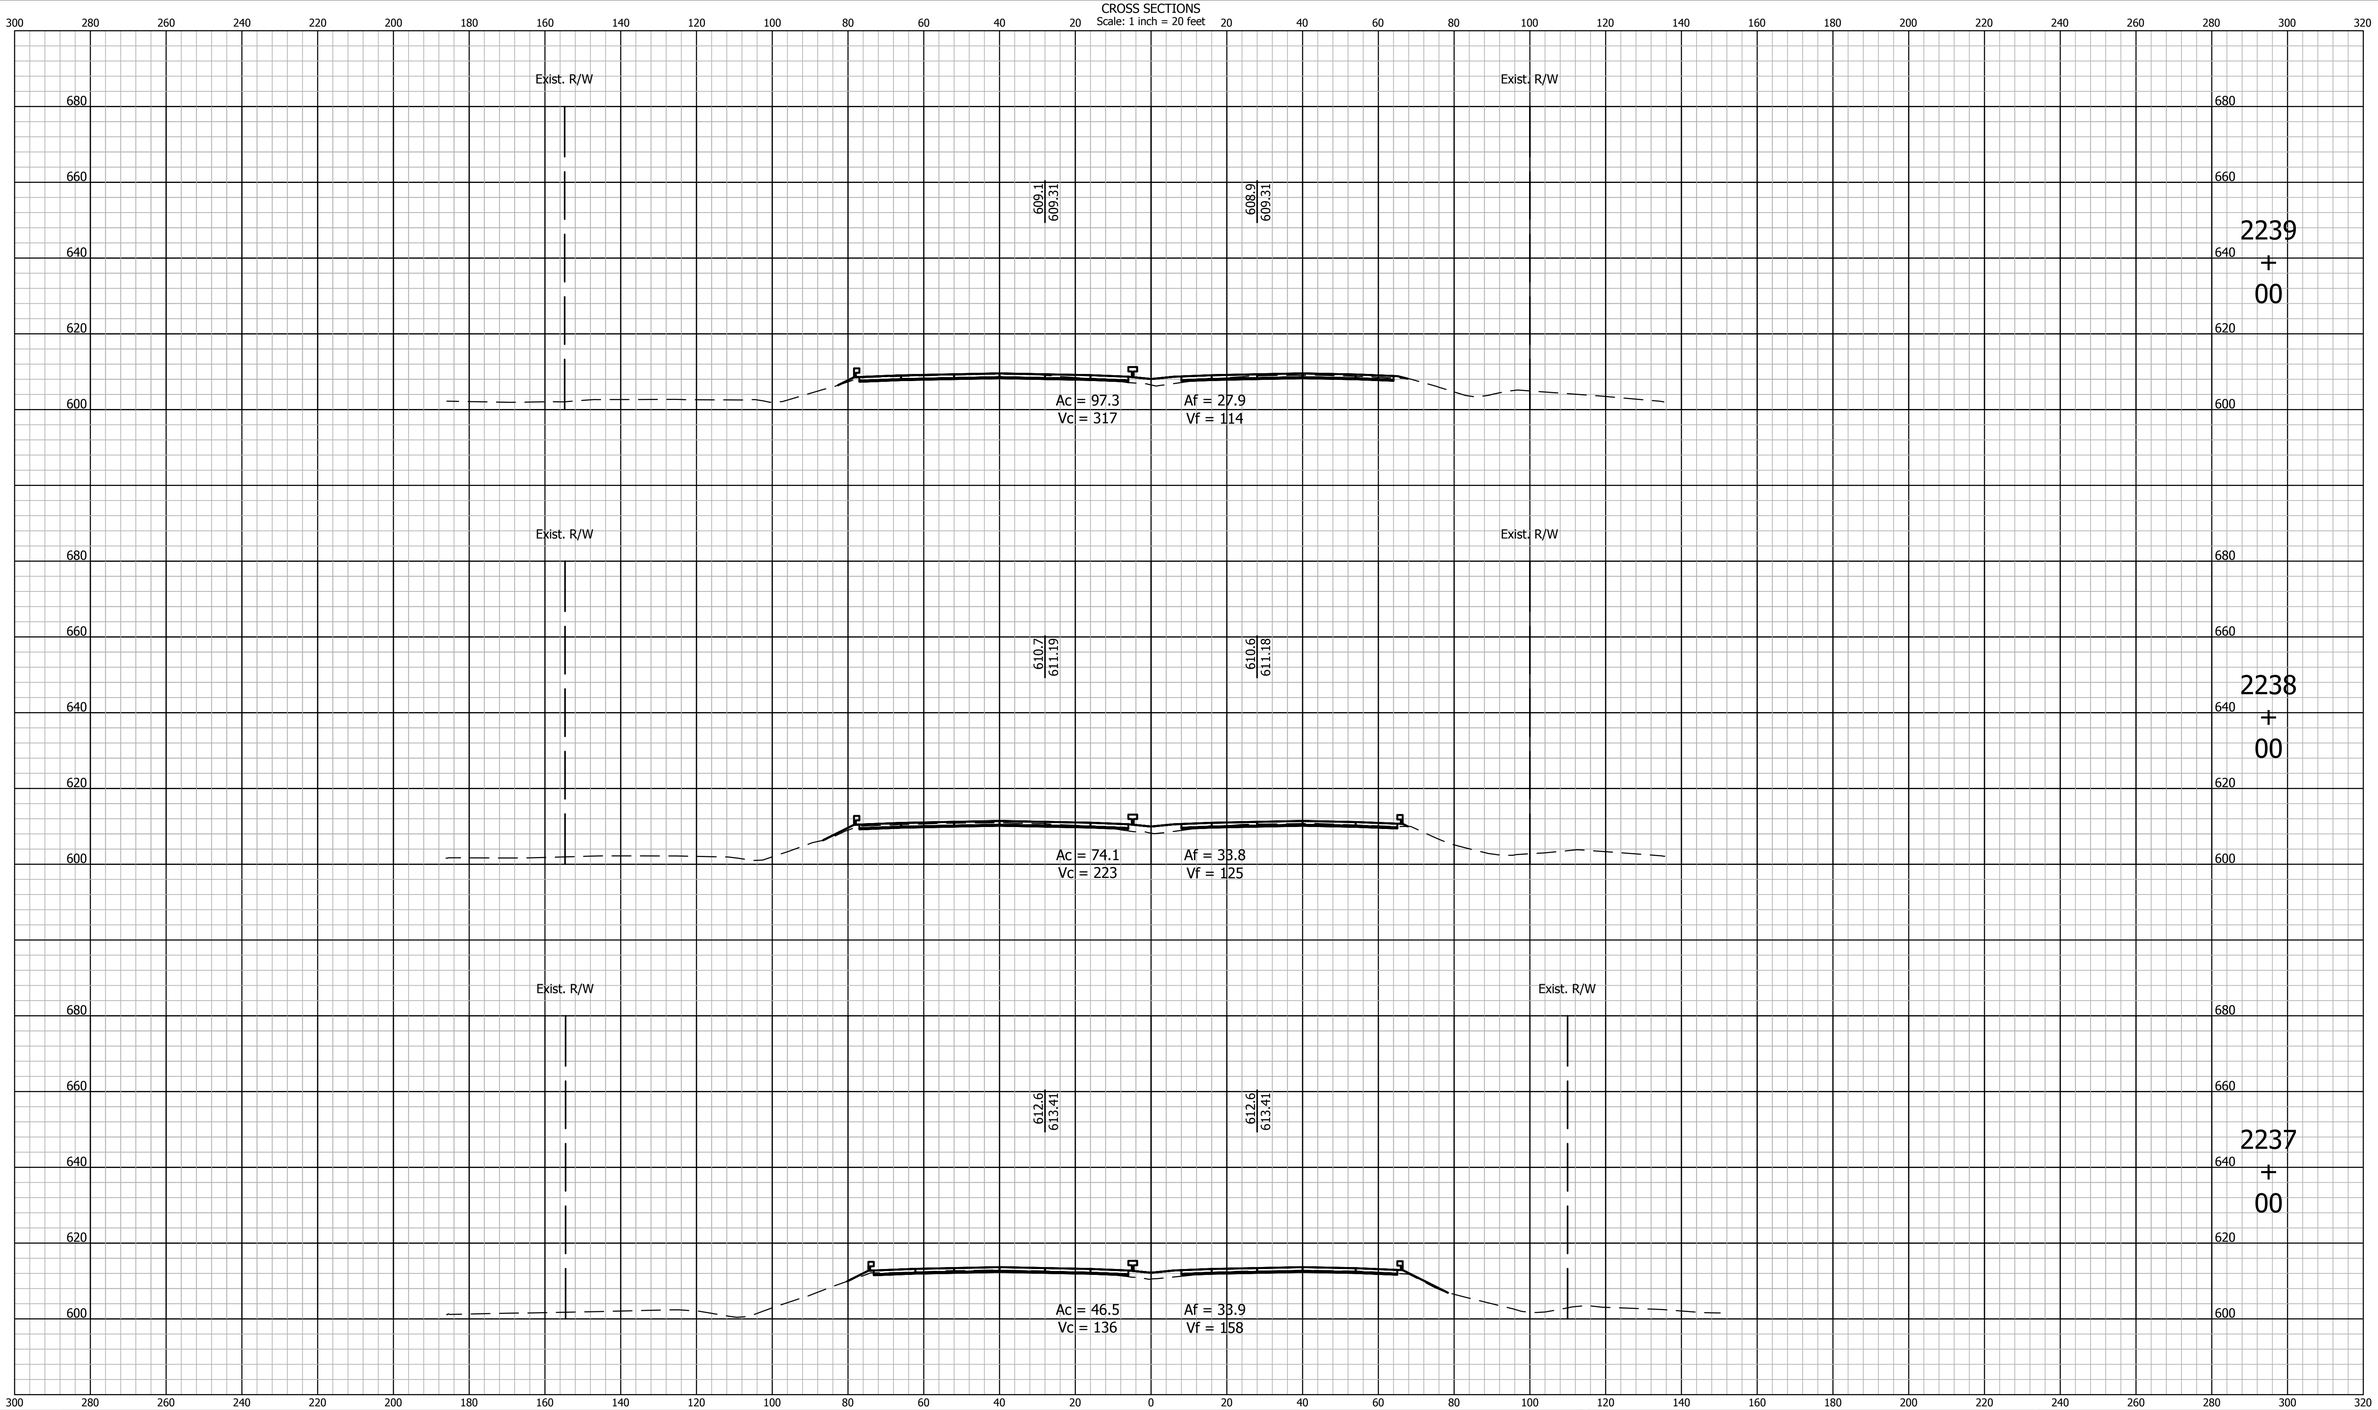

E&B PAVING, Inc
World-Class Solutions at a Local Level™

UNITED Consulting

1625 N. Post Road
Indianapolis, IN 46219
Phone 317-895-2585
Fax 317-895-2596
www.ucindy.com

RECOMMENDED FOR APPROVAL _____ DESIGN ENGINEER DATE

DESIGNED: BWS | DRAWN: MAC

CHECKED: BJP | CHECKED: BJP

INDIANA
DEPARTMENT OF TRANSPORTATION

CROSS SECTIONS
LINE "A"

HORIZONTAL SCALE	BRIDGE FILE
1" = 20'	-
VERTICAL SCALE	DESIGNATION
1" = 20'	0501212

SURVEY BOOK	SHEETS		
-	9	of	251
CONTRACT	PROJECT		
R-28940	0501212		

File Name: P:\C3D\MK16-465\Road\Dwg\Plans\X Sections Line A 2213+00 to 2411+00.dwg Plot Date: 4/25/2017 Plotted By: Pierson, Brian

CROSS SECTIONS
Scale: 1 inch = 20 feet

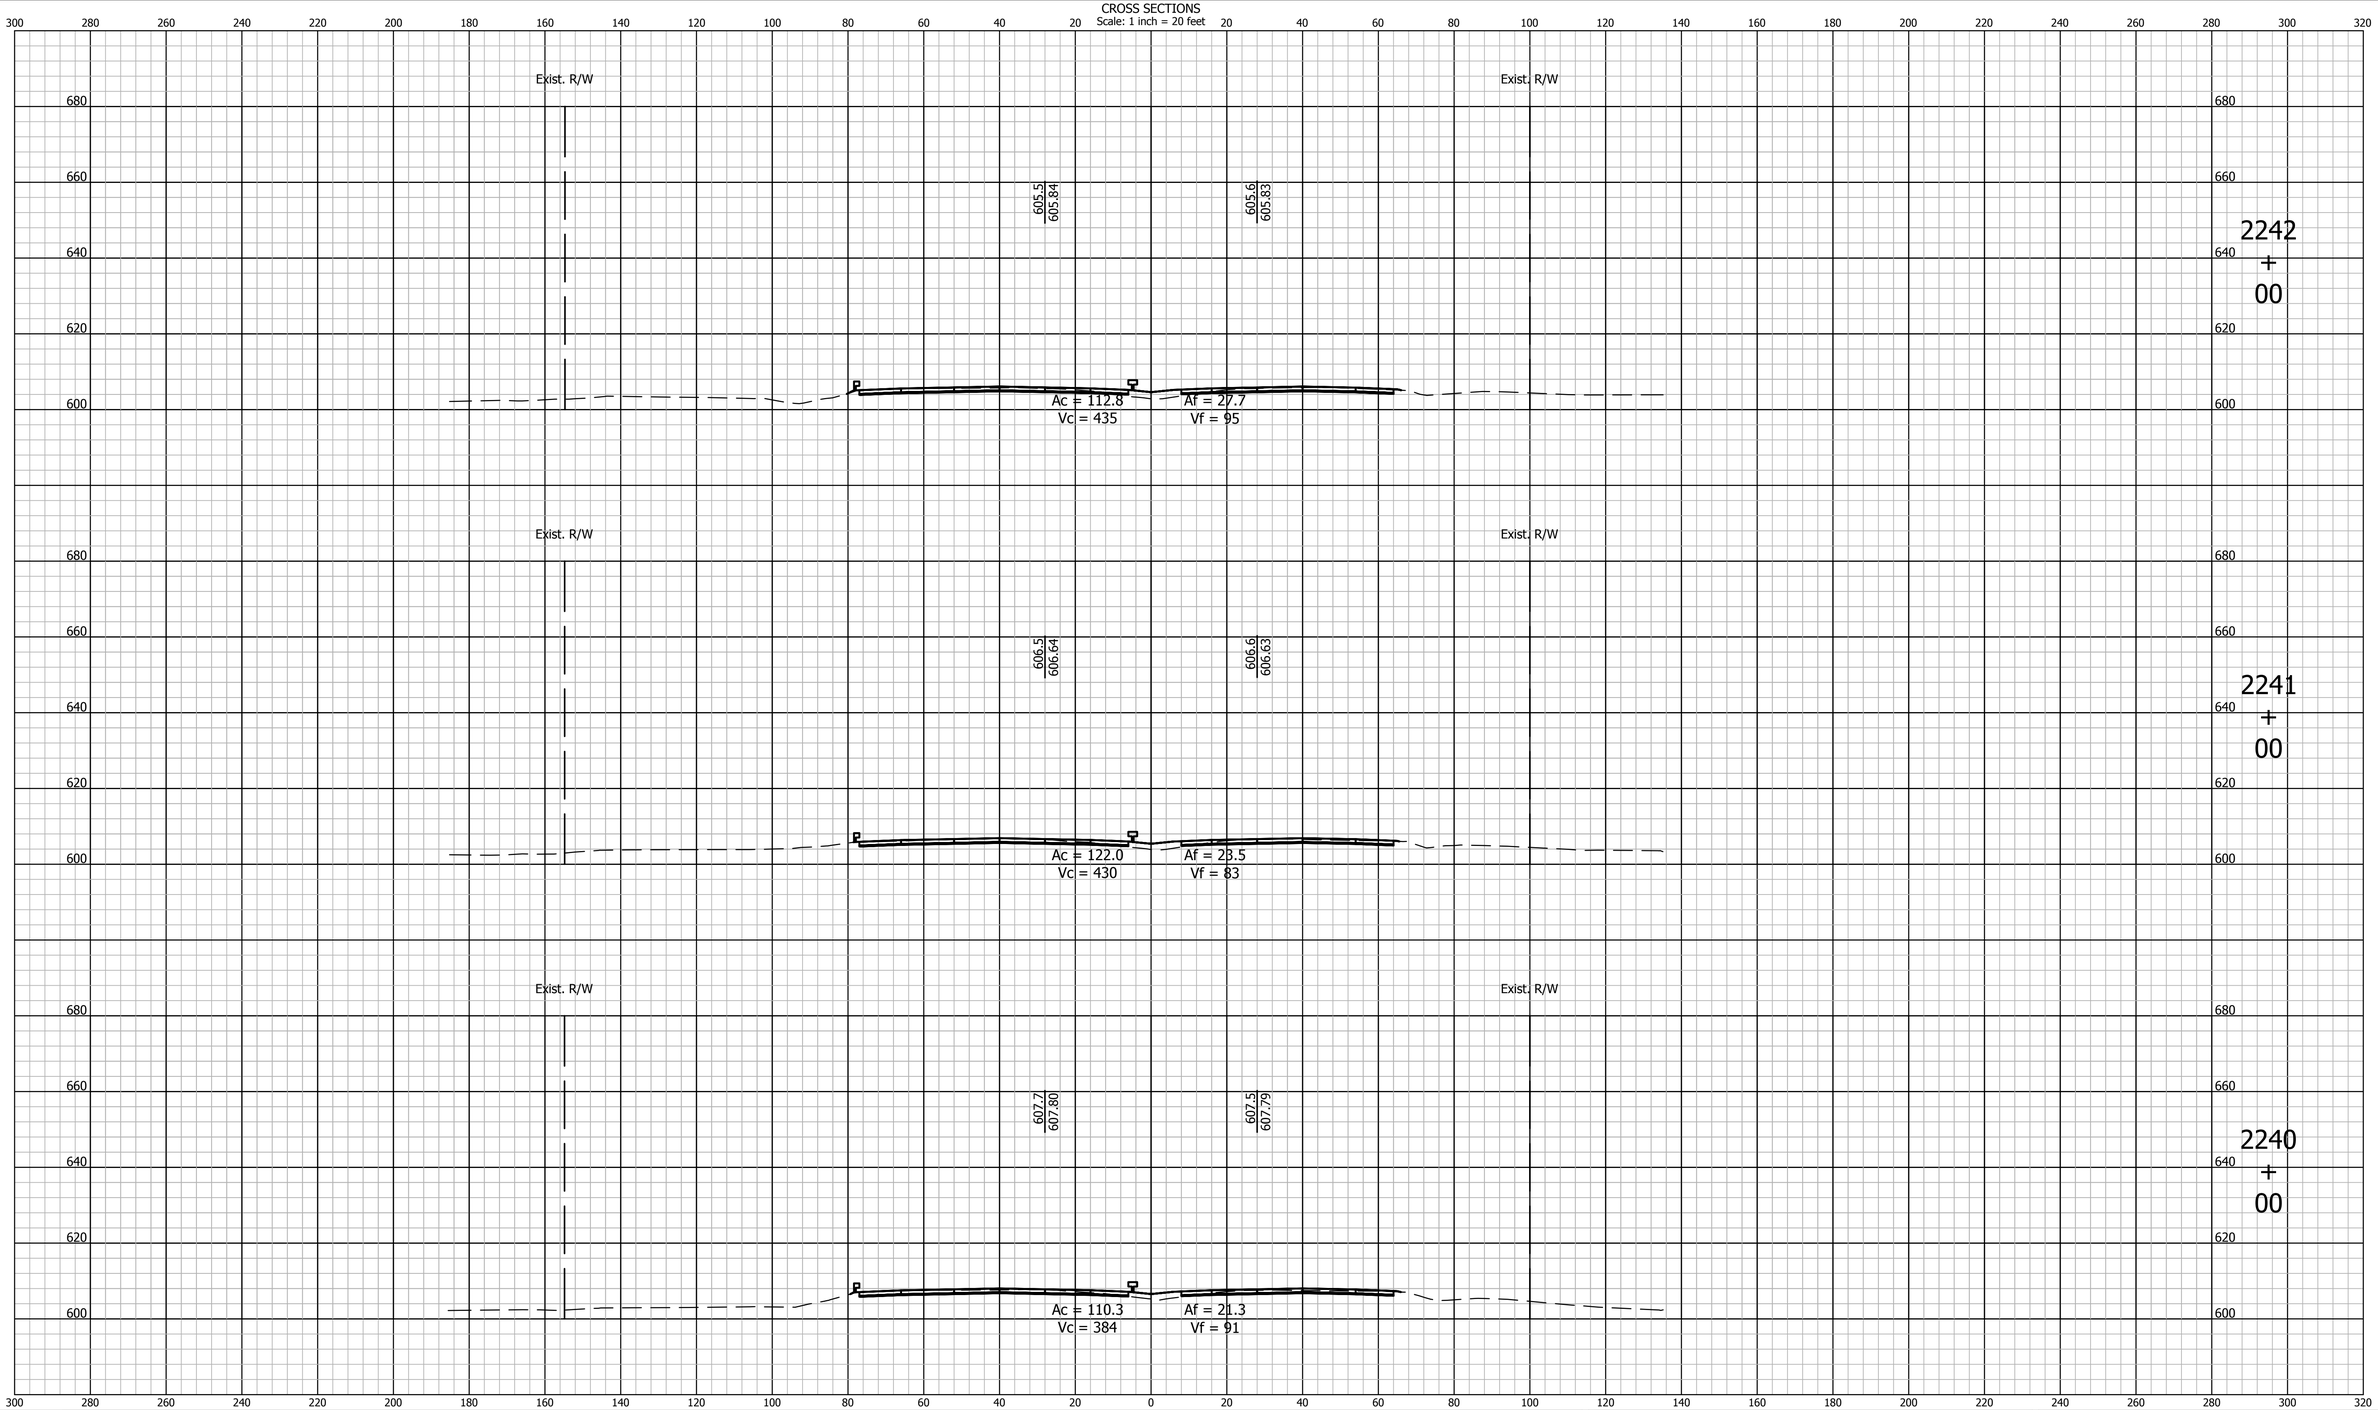

E&B PAVING, Inc
World-Class Solutions at a Local Level™

UNITED Consulting
1625 N. Post Road
Indianapolis, IN 46219
Phone 317-895-2585
Fax 317-895-2596
www.ucindy.com

RECOMMENDED FOR APPROVAL _____ DESIGN ENGINEER DATE

DESIGNED: BWS | DRAWN: MAC

CHECKED: BJP | CHECKED: BJP

INDIANA
DEPARTMENT OF TRANSPORTATION

CROSS SECTIONS
LINE "A"

HORIZONTAL SCALE	BRIDGE FILE
1" = 20'	-
VERTICAL SCALE	DESIGNATION
1" = 20'	0501212

SURVEY BOOK	SHEETS		
-	10	of	251
CONTRACT	PROJECT		
R-28940	0501212		

File Name: P:\C3D\MK16-465\Road\Dwg\Plans\X Sections Line A 2213+00 to 2411+00.dwg Plot Date: 4/25/2017 Plotted By: Pierson, Brian

CROSS SECTIONS
Scale: 1 inch = 20 feet

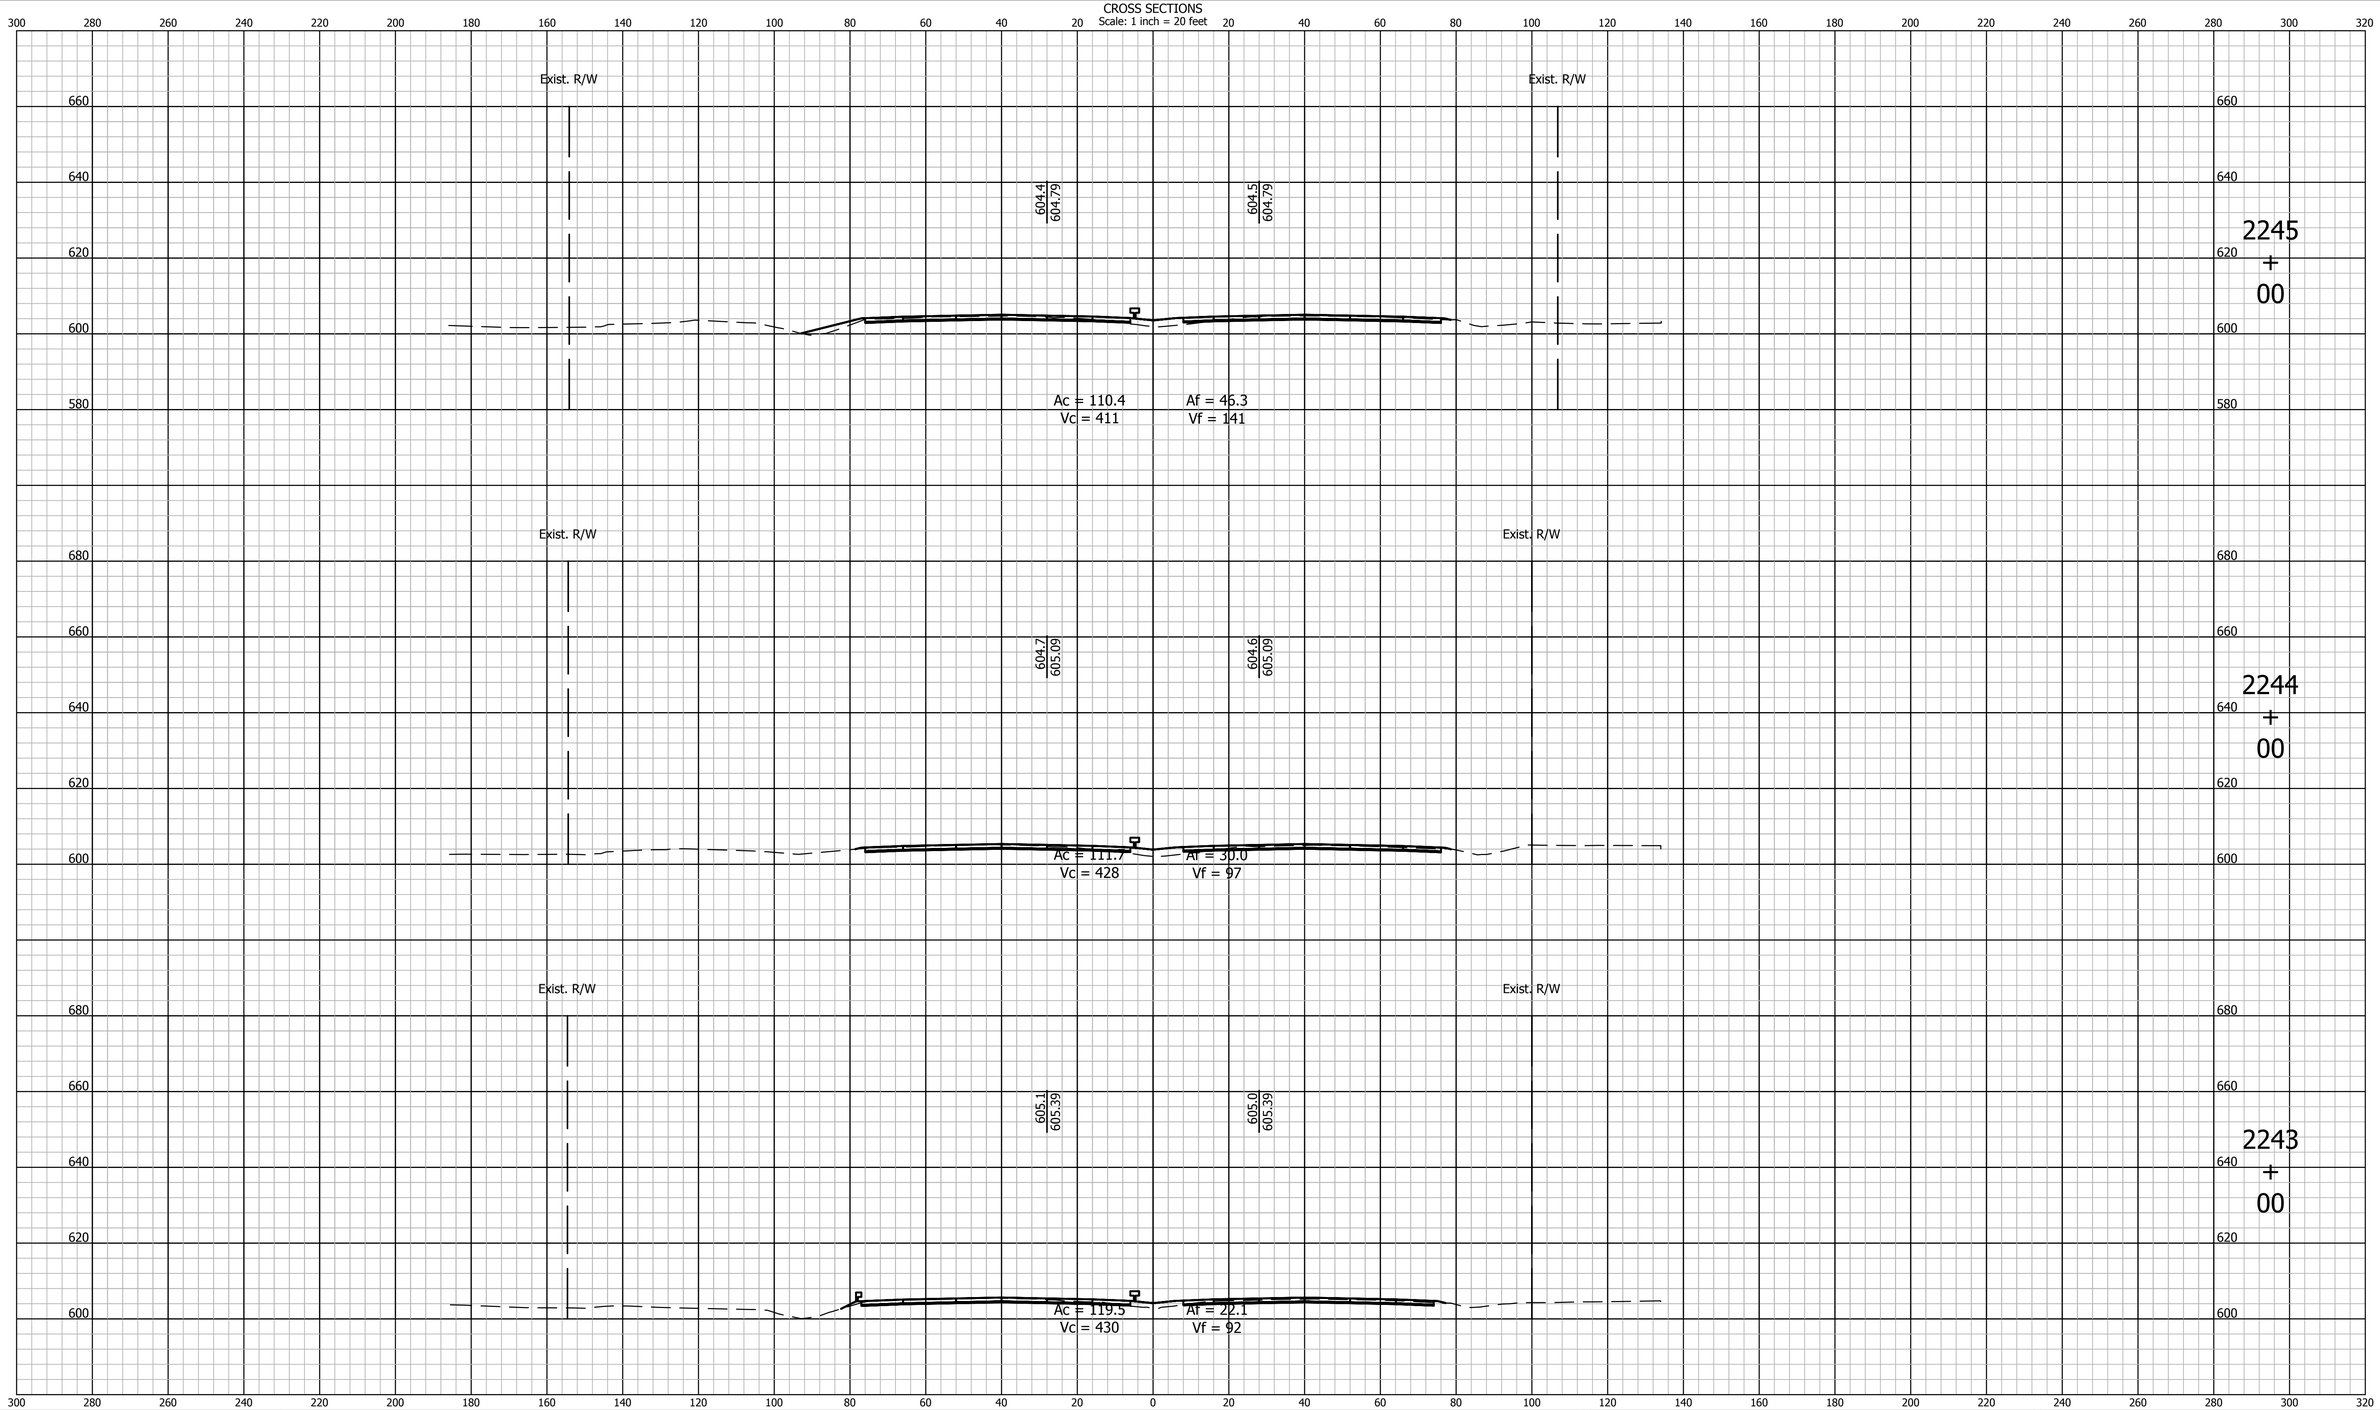

E&B PAVING, Inc
World-Class Solutions at a Local Level™

UNITED Consulting

1625 N. Post Road
Indianapolis, IN 46219
Phone 317-895-2585
Fax 317-895-2596
www.ucindy.com

RECOMMENDED FOR APPROVAL _____ DESIGN ENGINEER DATE

DESIGNED: BWS DRAWN: MAC

CHECKED: BJP CHECKED: BJP

INDIANA
DEPARTMENT OF TRANSPORTATION

CROSS SECTIONS
LINE "A"

HORIZONTAL SCALE	BRIDGE FILE
1" = 20'	-
VERTICAL SCALE	DESIGNATION
1" = 20'	0501212

SURVEY BOOK	SHEETS		
-	11	of	251
CONTRACT	PROJECT		
R-28940	0501212		

File Name: P:\C3D\MK16-465\Road\Dwg\Plans\X Sections Line A 2213+00 to 2411+00.dwg Plot Date: 4/25/2017 Plotted By: Pierson, Brian

CROSS SECTIONS
Scale: 1 inch = 20 feet

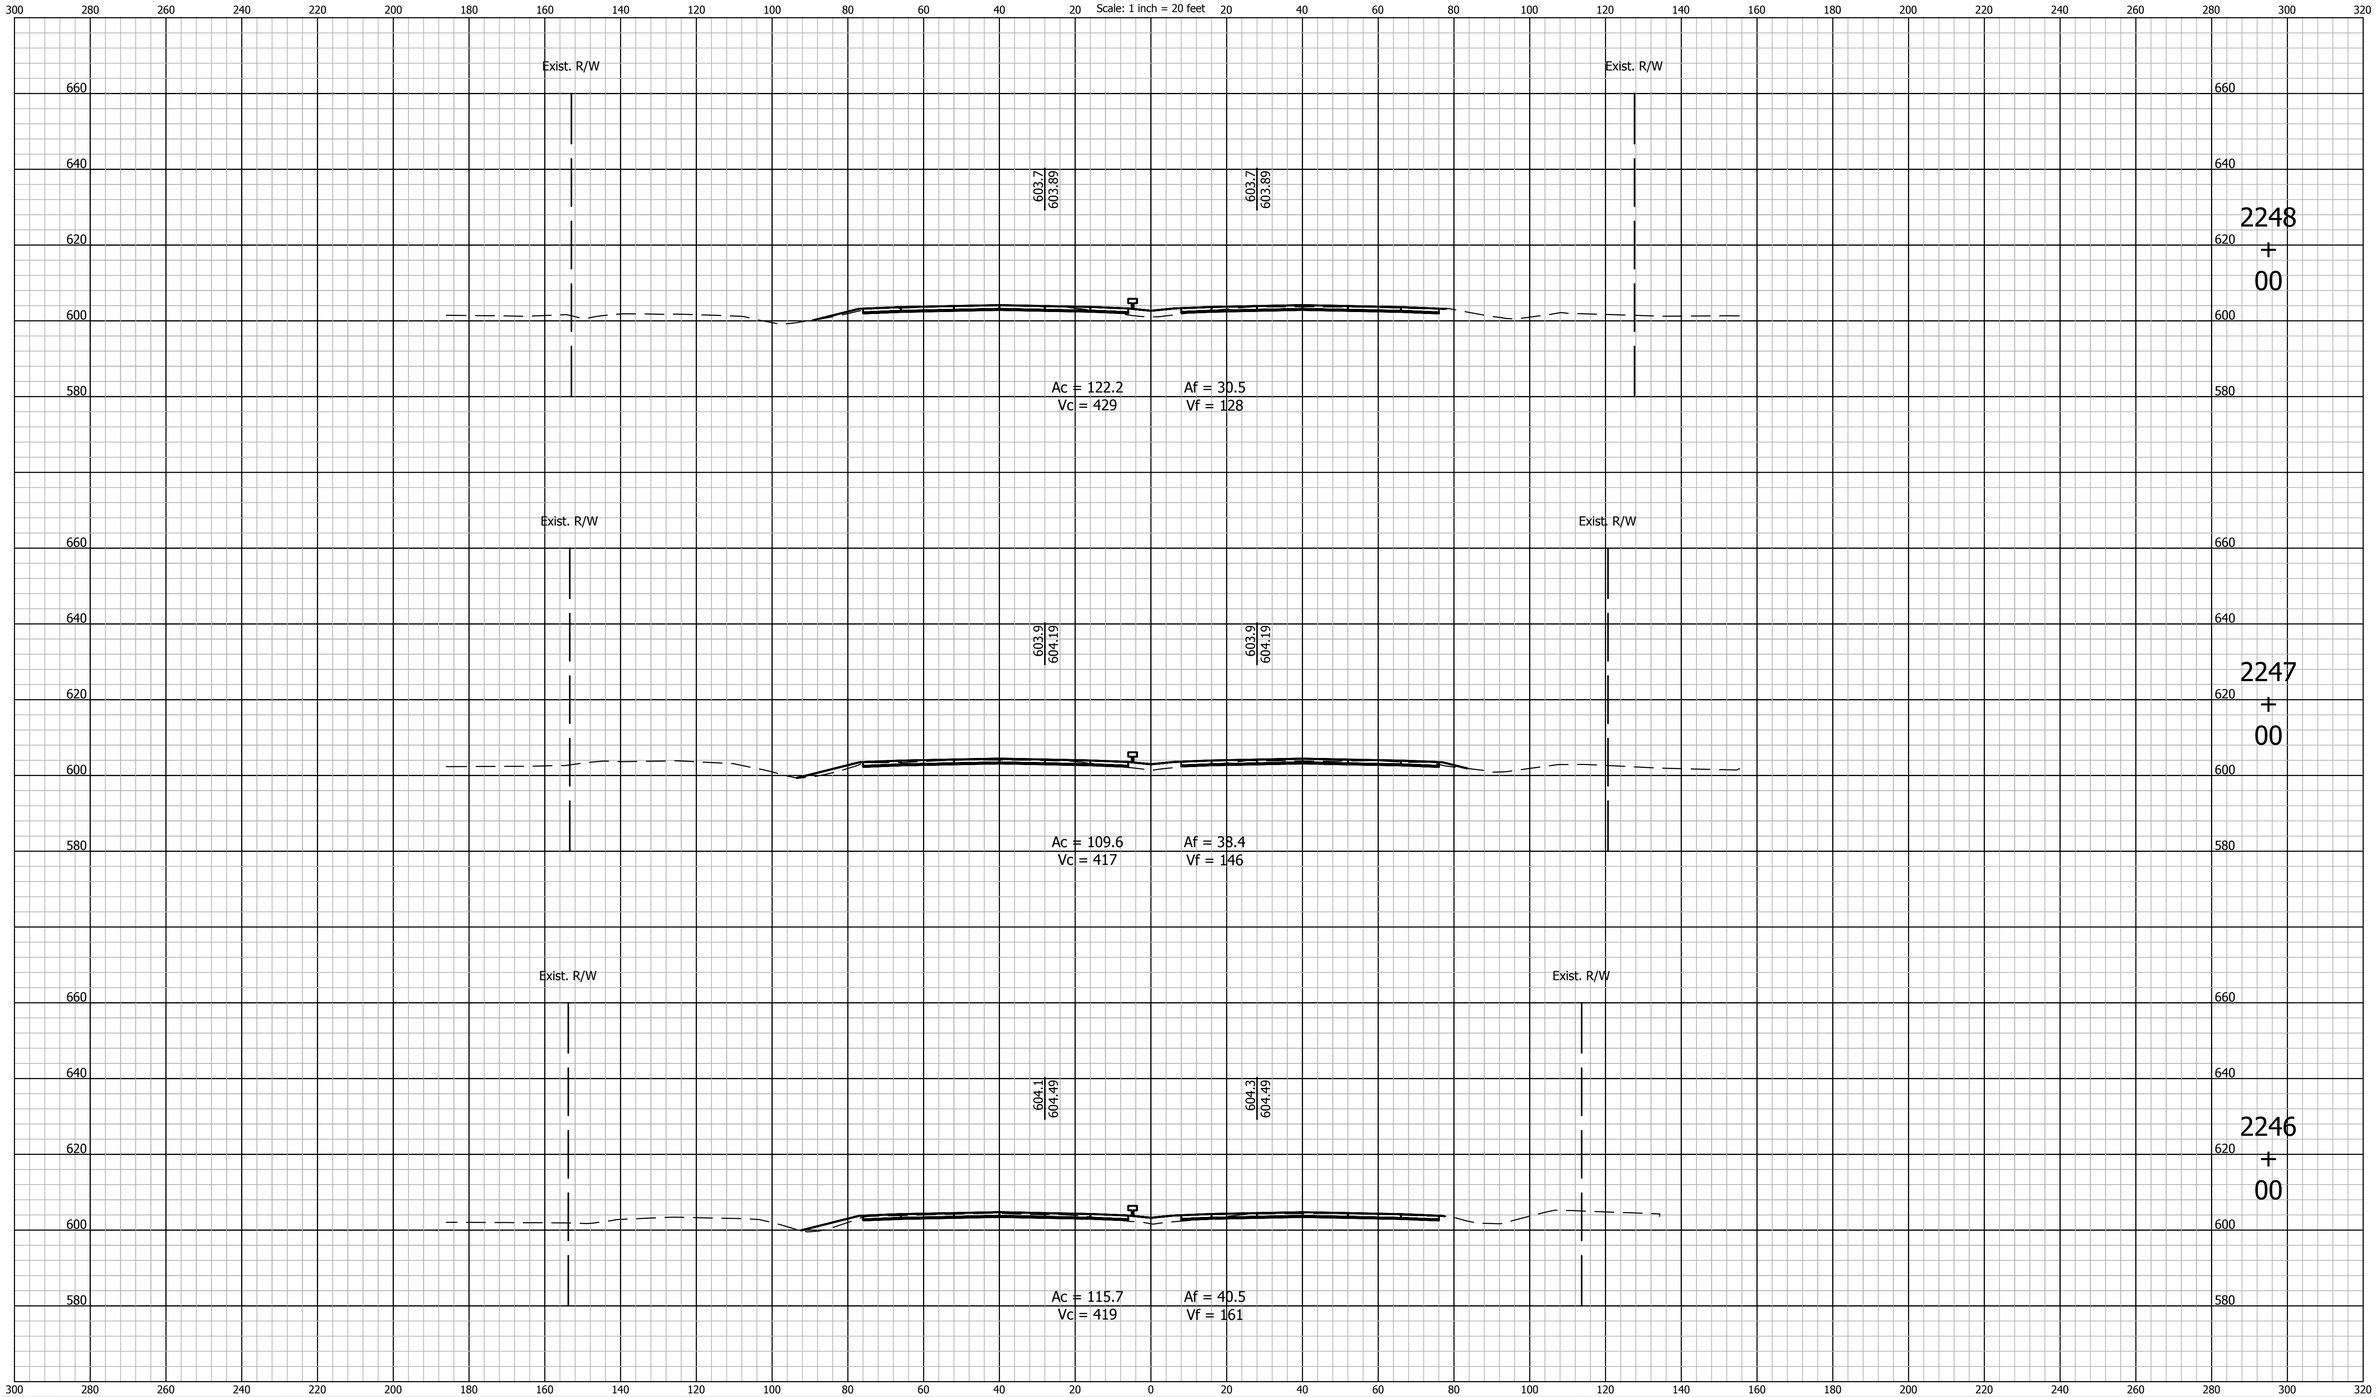

E&B PAVING, Inc
World-Class Solutions at a Local Level℠

UNITED Consulting

1625 N. Post Road
Indianapolis, IN 46219
Phone 317-895-2585
Fax 317-895-2596
www.ucindy.com

RECOMMENDED FOR APPROVAL _____ DESIGN ENGINEER DATE

DESIGNED: BWS | DRAWN: MAC

CHECKED: BJP | CHECKED: BJP

INDIANA
DEPARTMENT OF TRANSPORTATION

CROSS SECTIONS
LINE "A"

HORIZONTAL SCALE	BRIDGE FILE
1" = 20'	-
VERTICAL SCALE	DESIGNATION
1" = 20'	0501212

SURVEY BOOK	SHEETS		
-	12	of	251
CONTRACT	PROJECT		
R-28940	0501212		

File Name: P:\C3D\MK16-465\Road\Dwg\Plans\X Sections Line A 2213+00 to 2411+00.dwg Plot Date: 4/25/2017 Plotted By: Pierson, Brian

CROSS SECTIONS
Scale: 1 inch = 20 feet

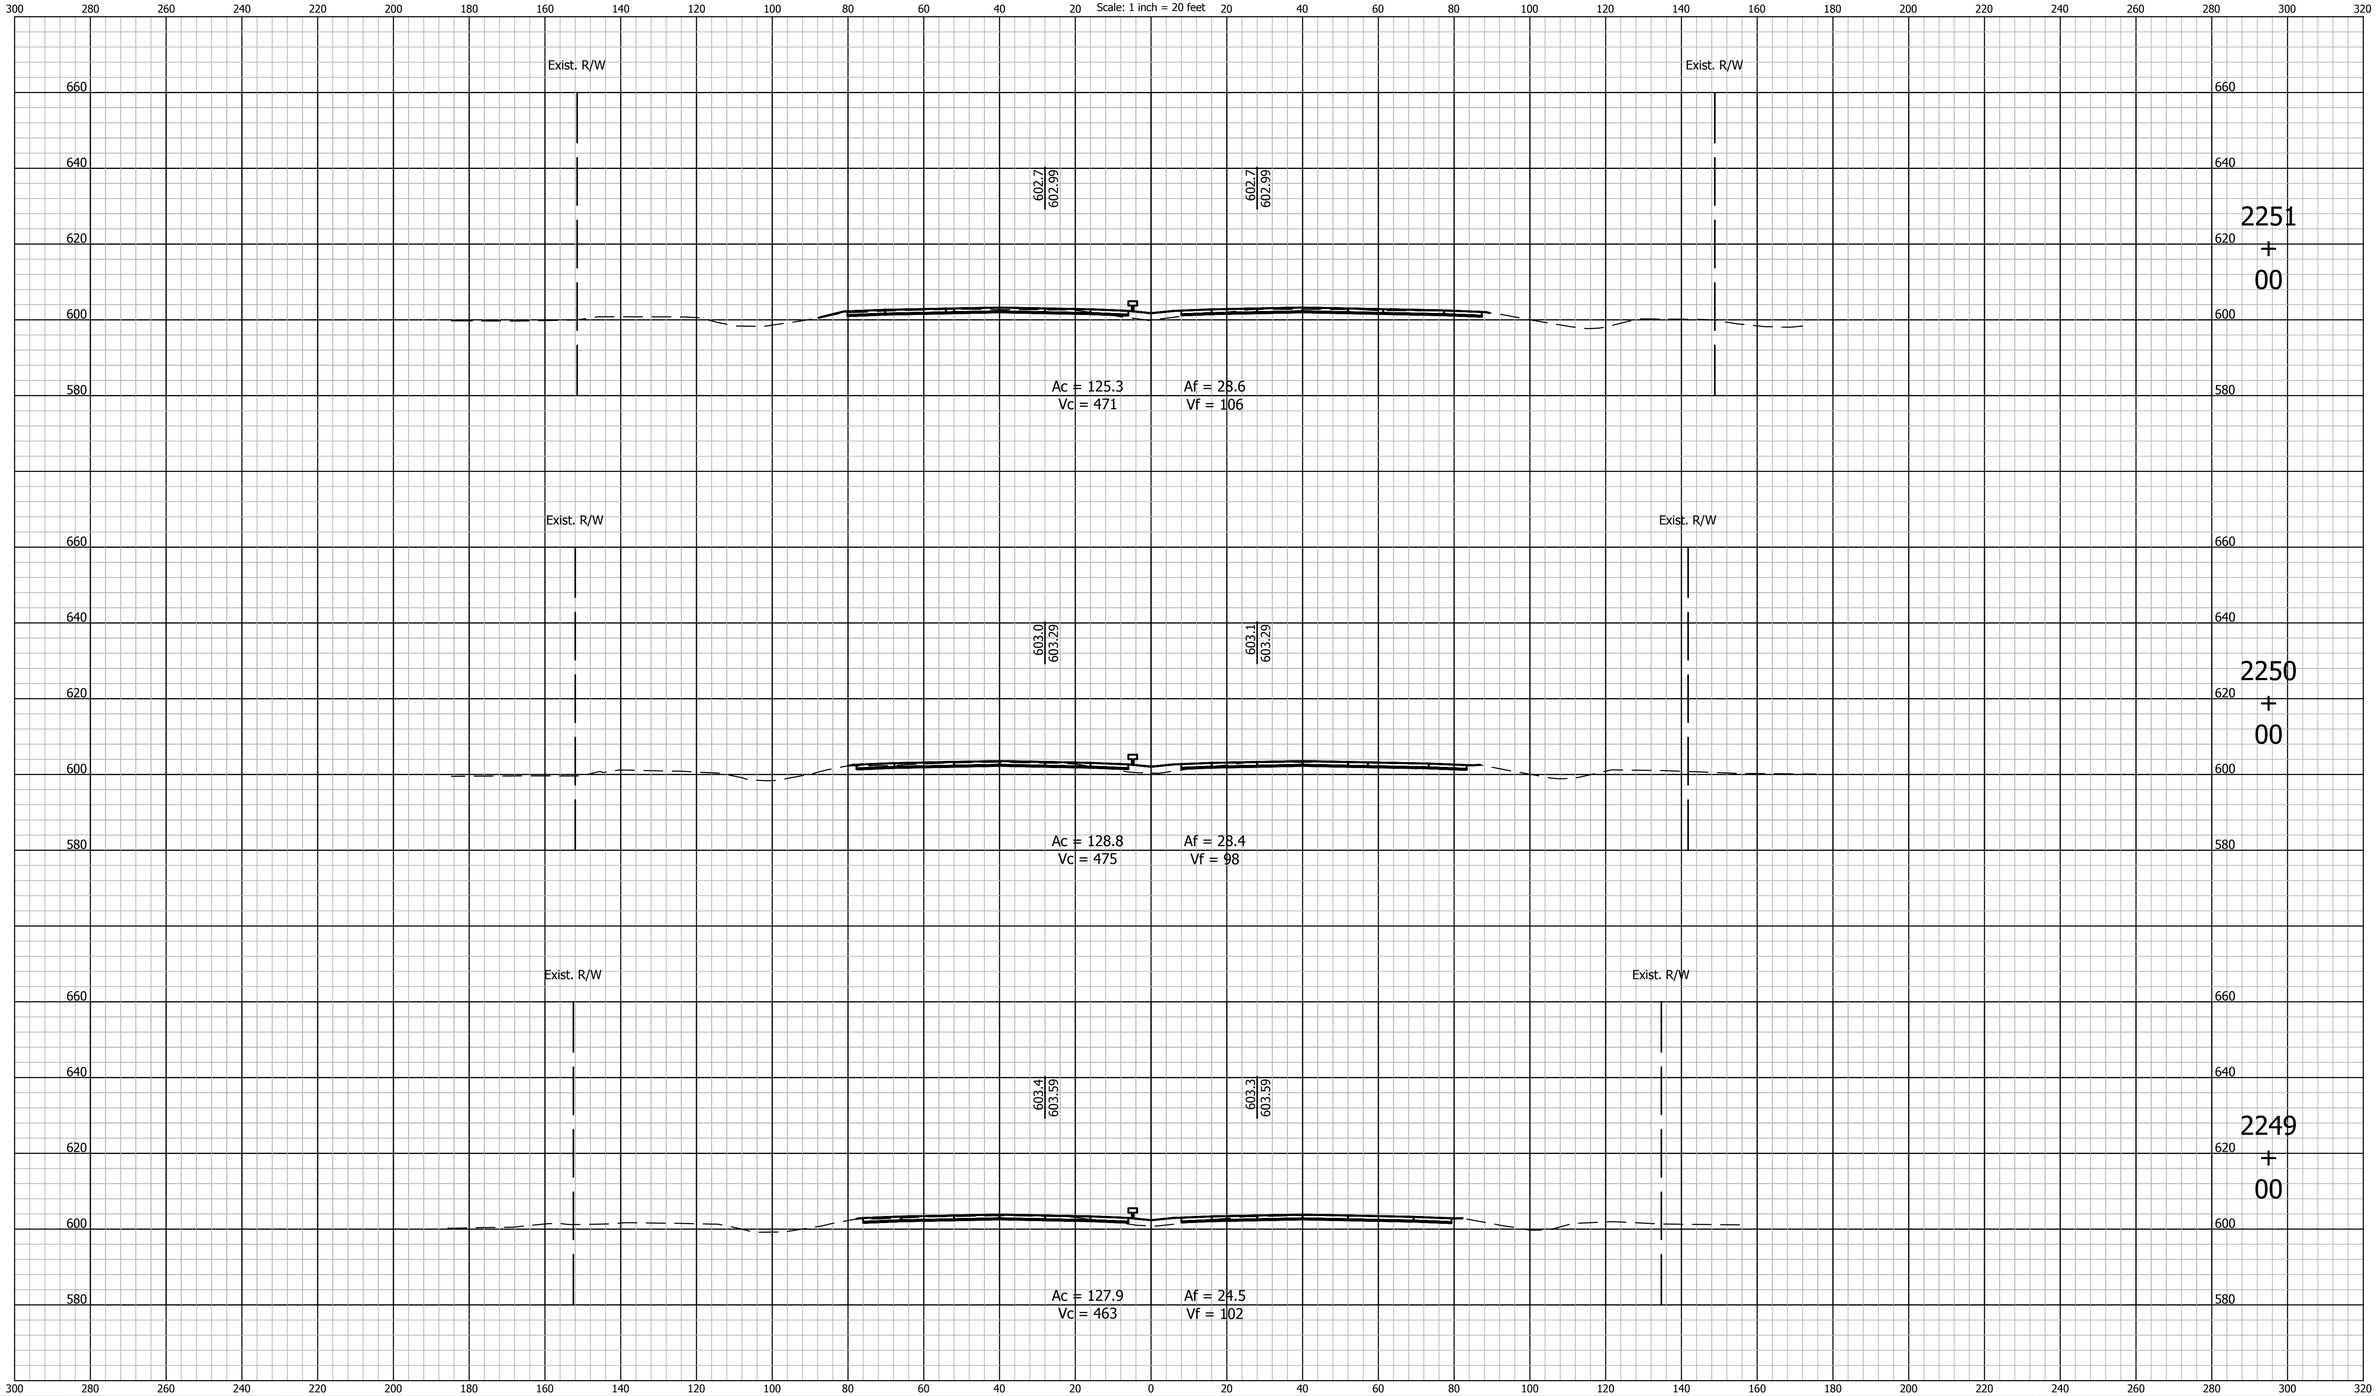

E&B PAVING, Inc
World-Class Solutions at a Local Level™

UNITED Consulting

1625 N. Post Road
Indianapolis, IN 46219
Phone 317-895-2585
Fax 317-895-2596
www.ucindy.com

RECOMMENDED FOR APPROVAL _____ DESIGN ENGINEER DATE

DESIGNED: BWS DRAWN: MAC

CHECKED: BJP CHECKED: BJP

INDIANA
DEPARTMENT OF TRANSPORTATION

CROSS SECTIONS
LINE "A"

HORIZONTAL SCALE	BRIDGE FILE
1" = 20'	-
VERTICAL SCALE	DESIGNATION
1" = 20'	0501212

SURVEY BOOK	SHEETS		
-	13	of	251
CONTRACT	PROJECT		
R-28940	0501212		

File Name: P:\C3D\MK16-465\Road\Dwg\Plans\X Sections Line A 2213+00 to 2411+00.dwg Plot Date: 4/25/2017 Plotted By: Pierson, Brian

CROSS SECTIONS
Scale: 1 inch = 20 feet

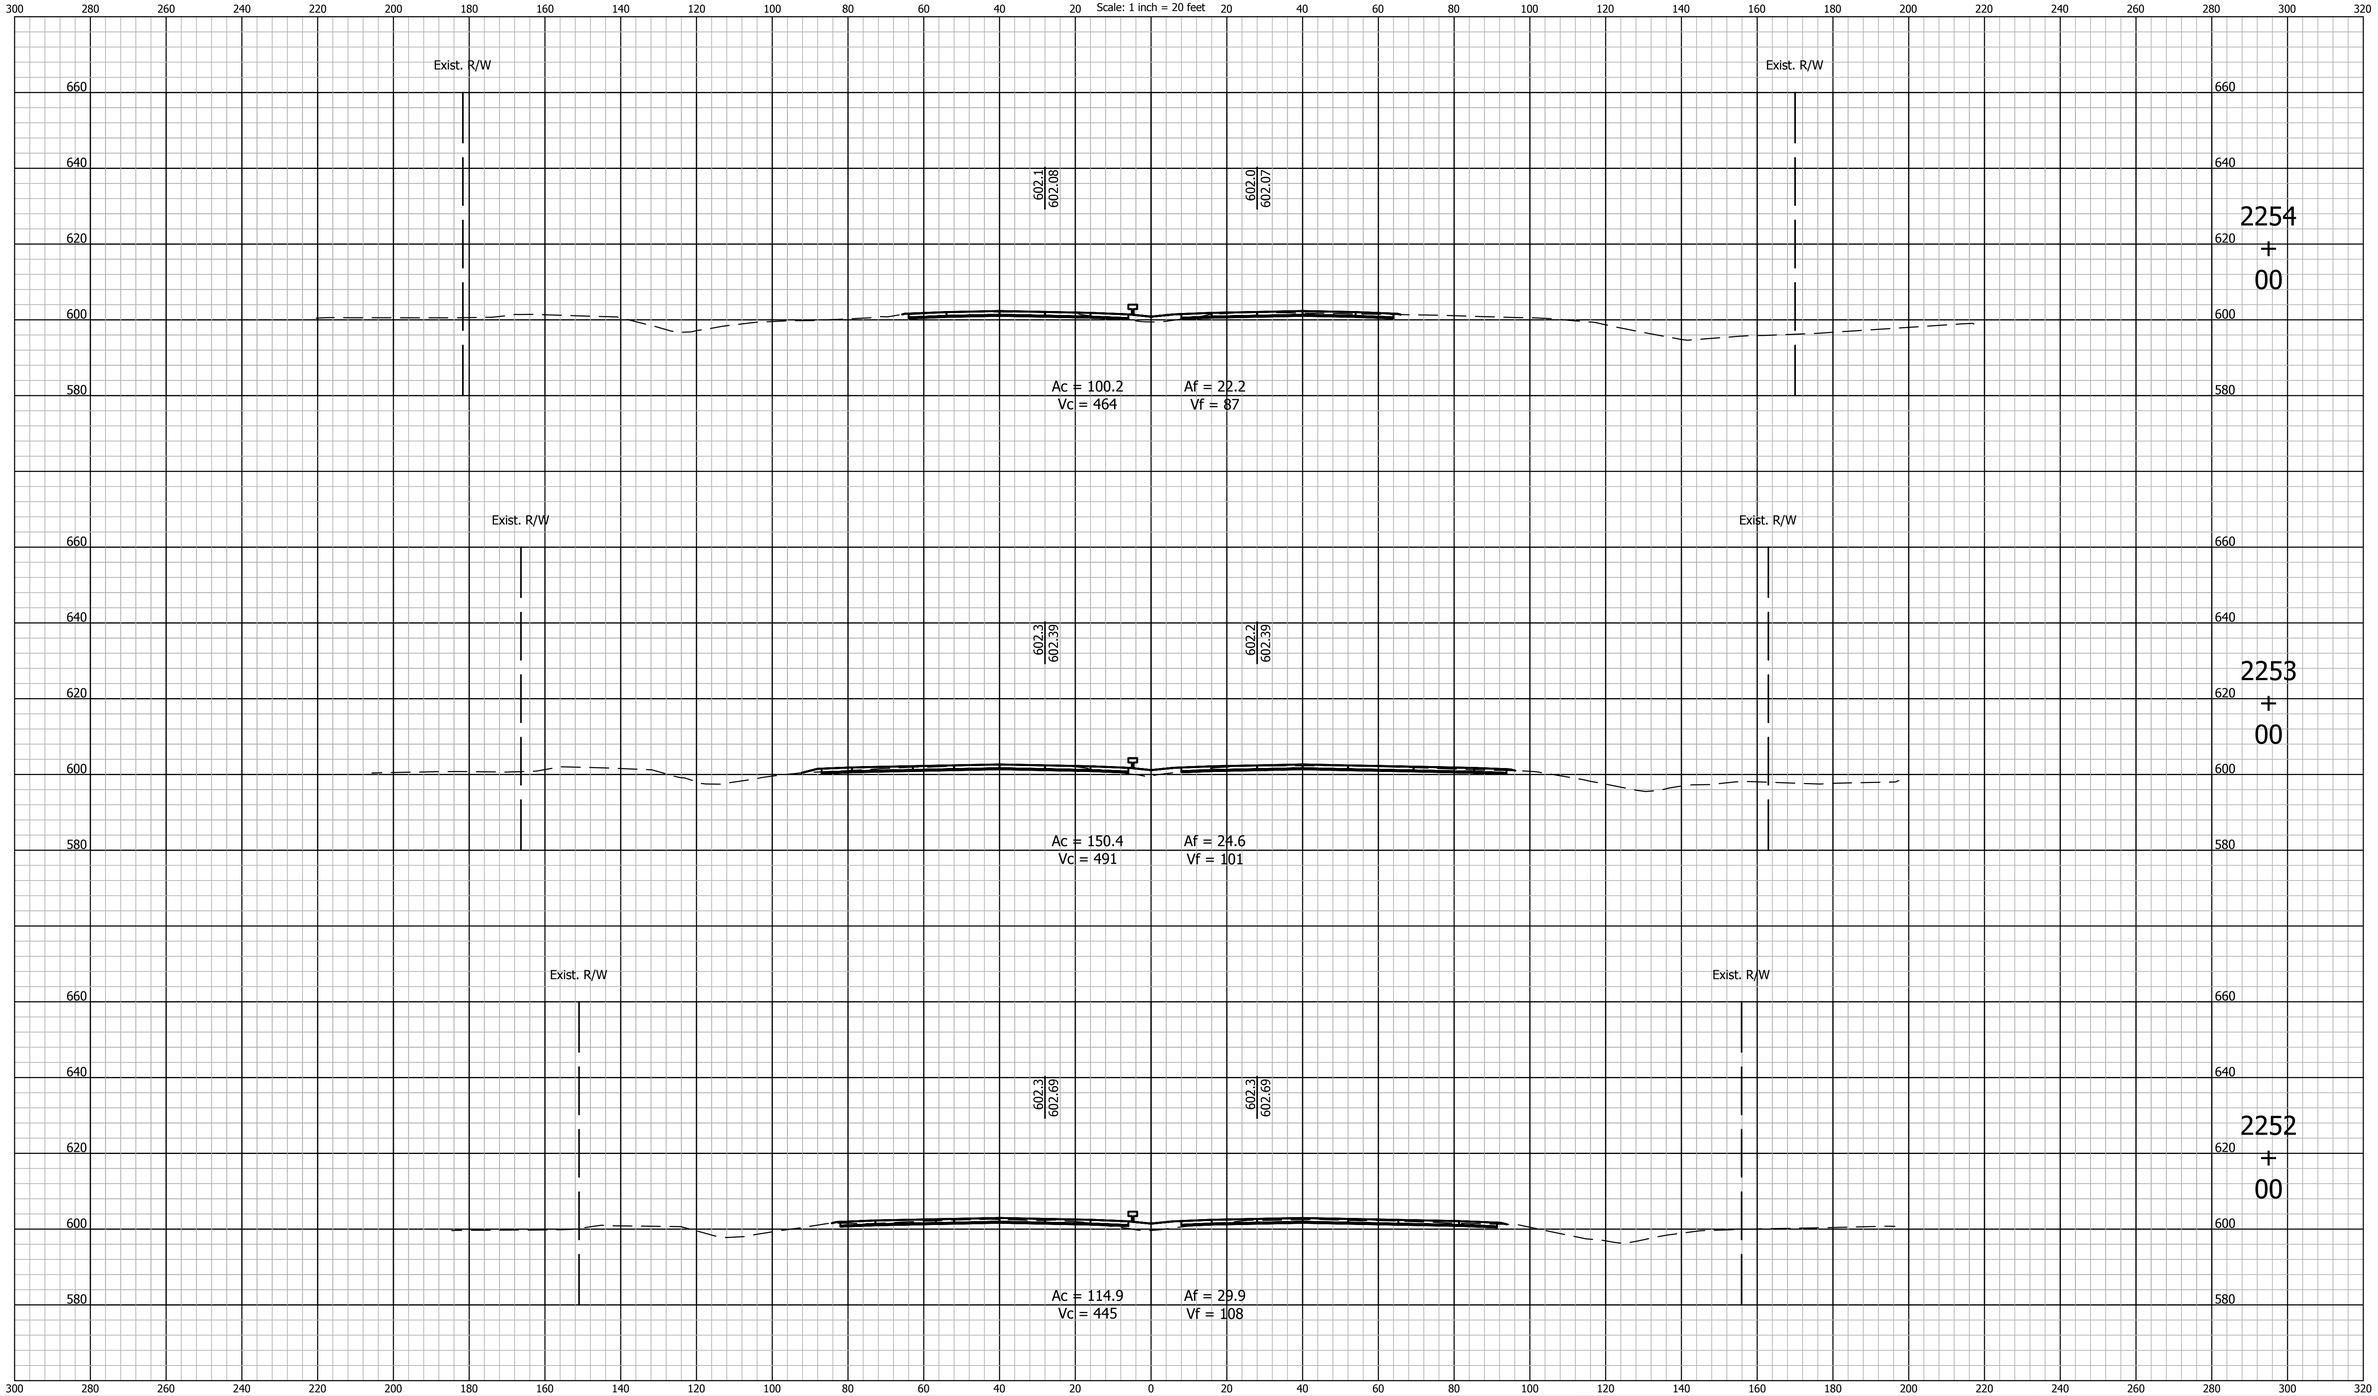

E&B PAVING, Inc
World-Class Solutions at a Local Level™

UNITED Consulting

1625 N. Post Road
Indianapolis, IN 46219
Phone 317-895-2585
Fax 317-895-2596
www.ucindy.com

RECOMMENDED FOR APPROVAL _____ DESIGN ENGINEER DATE

DESIGNED: BWS DRAWN: MAC

CHECKED: BJP CHECKED: BJP

INDIANA
DEPARTMENT OF TRANSPORTATION

CROSS SECTIONS
LINE "A"

HORIZONTAL SCALE	BRIDGE FILE
1" = 20'	-
VERTICAL SCALE	DESIGNATION
1" = 20'	0501212

SURVEY BOOK	SHEETS		
-	14	of	251
CONTRACT	PROJECT		
R-28940	0501212		

File Name: P:\C3D\MK16-465\Road\Dwg\Plans\X Sections Line A 2213+00 to 2411+00.dwg Plot Date: 4/25/2017 Plotted By: Pierson, Brian

CROSS SECTIONS

Scale: 1 inch = 20 feet

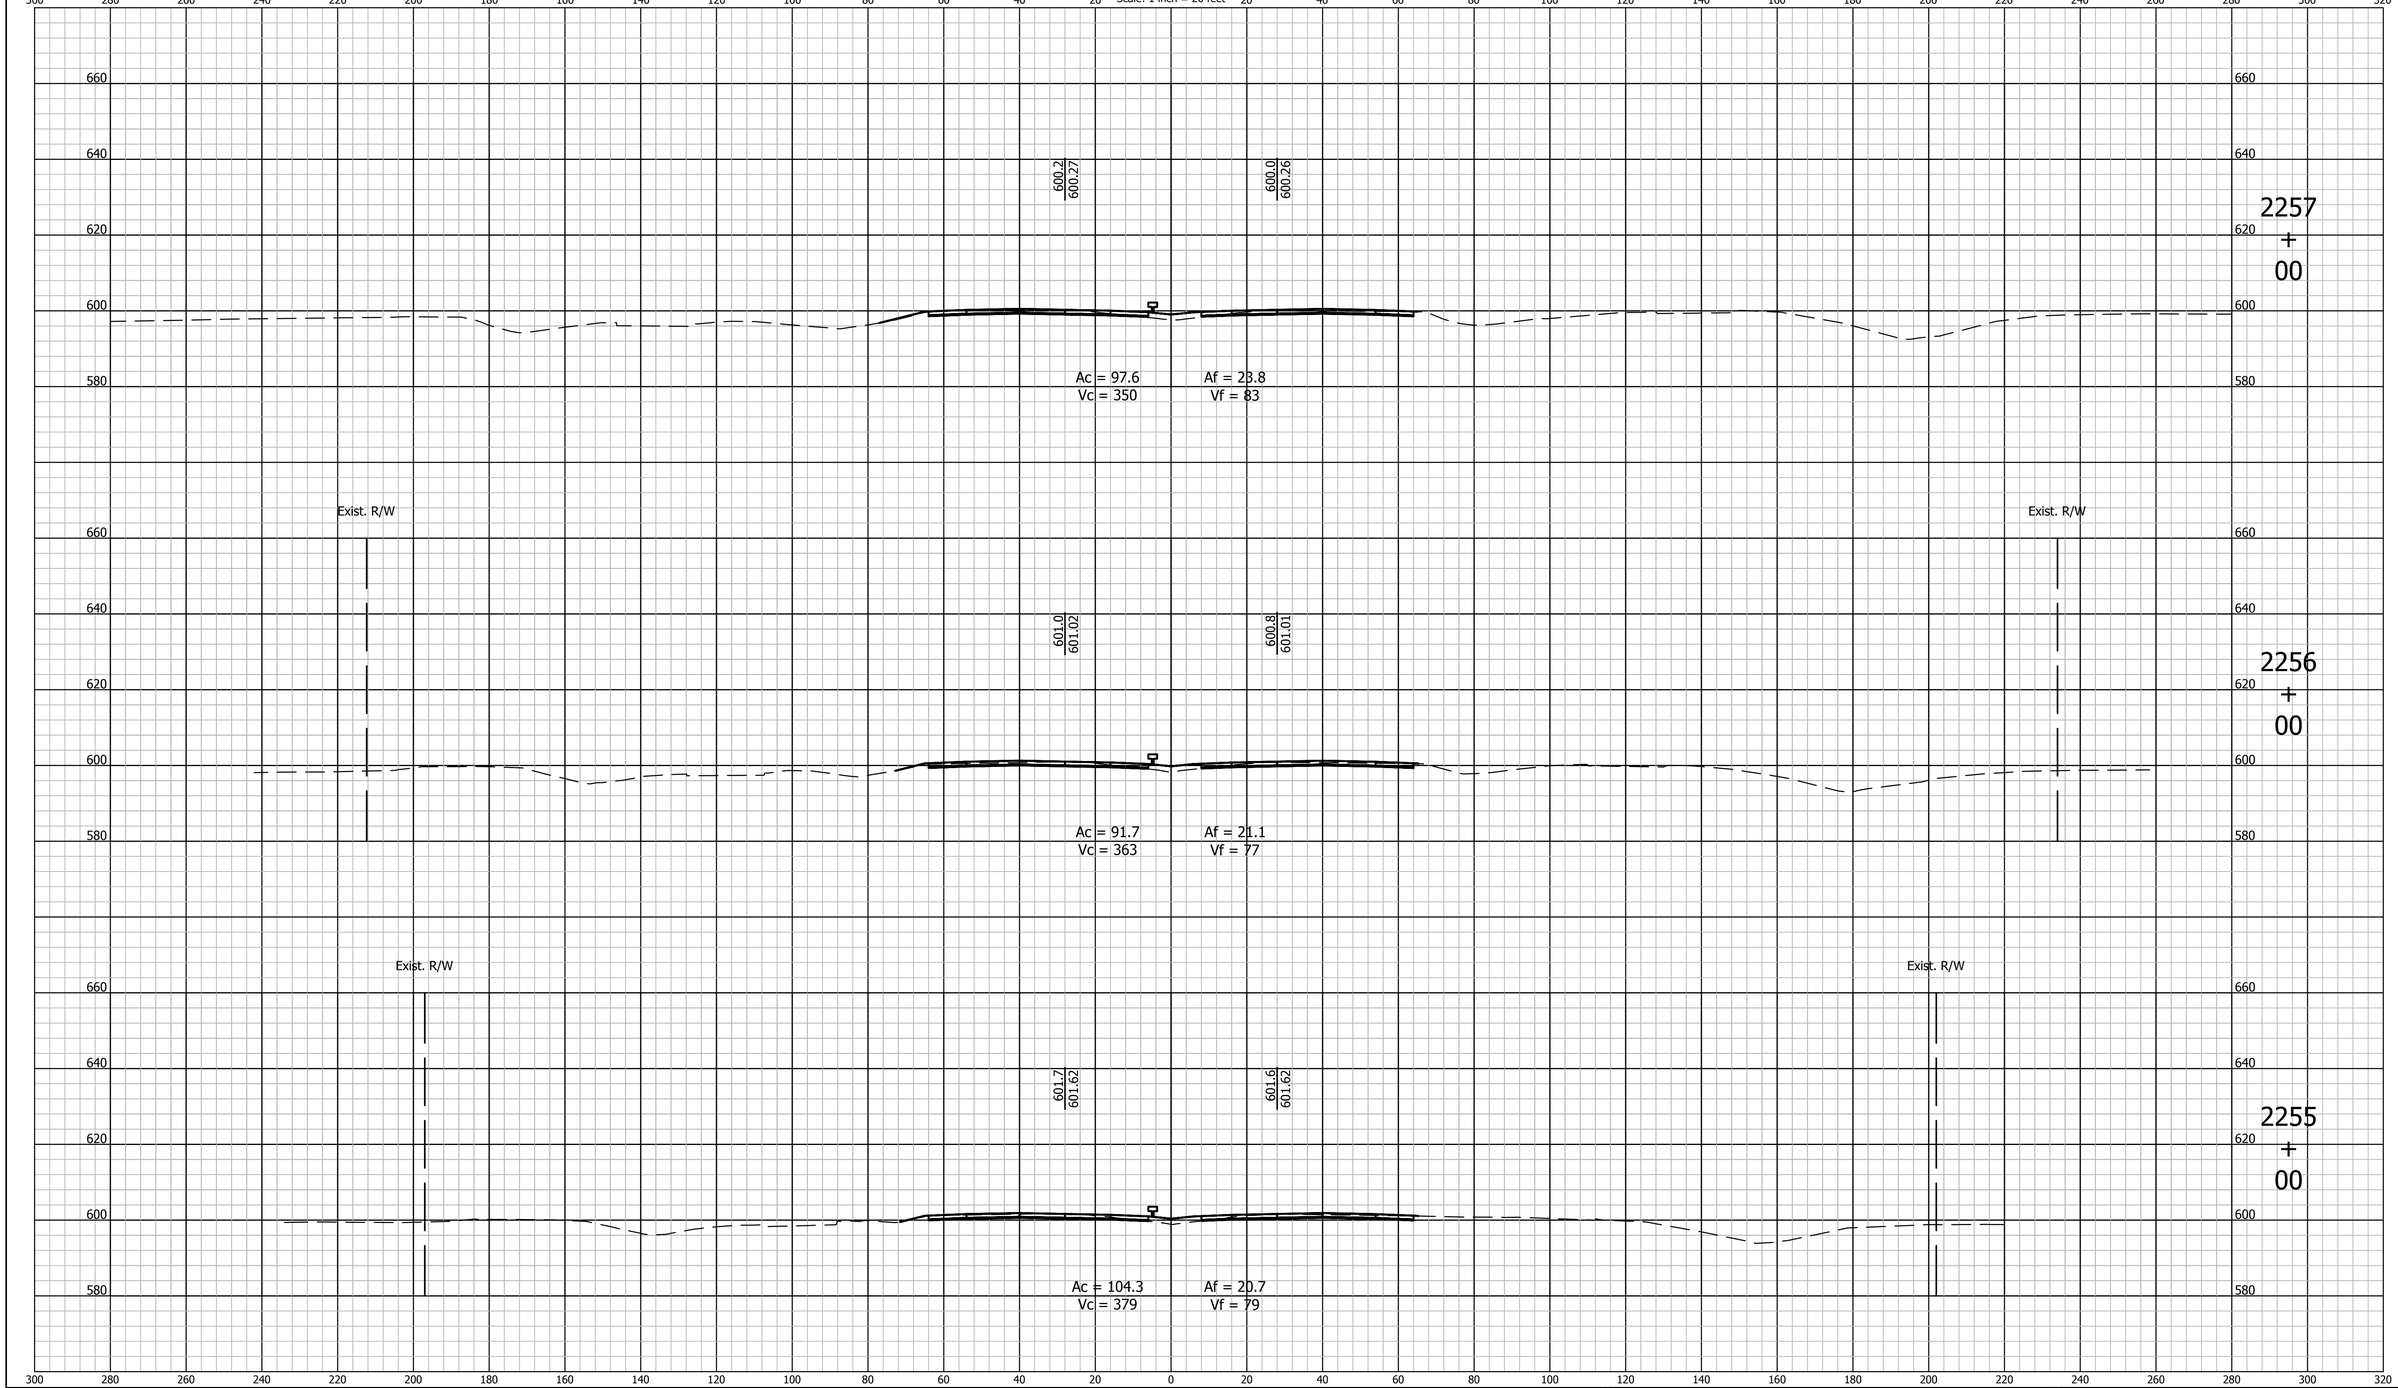

E&B PAVING, Inc
World-Class Solutions at a Local Level™

UNITED Consulting

1625 N. Post Road
Indianapolis, IN 46219
Phone 317-895-2585
Fax 317-895-2596
www.ucindy.com

RECOMMENDED FOR APPROVAL

DESIGN ENGINEER DATE

DESIGNED: BWS DRAWN: MAC

CHECKED: BJP CHECKED: BJP

INDIANA
DEPARTMENT OF TRANSPORTATION

CROSS SECTIONS
LINE "A"

HORIZONTAL SCALE	BRIDGE FILE
1" = 20'	-
VERTICAL SCALE	DESIGNATION
1" = 20'	0501212

SURVEY BOOK	SHEETS
-	15 of 251
CONTRACT	PROJECT
R-28940	0501212

File Name: P:\C3D\MK16-465\Road\Dwg\Plans\X Sections Line A 2213+00 to 2411+00.dwg Plot Date: 4/25/2017 Plotted By: Pierson, Brian

CROSS SECTIONS
Scale: 1 inch = 20 feet

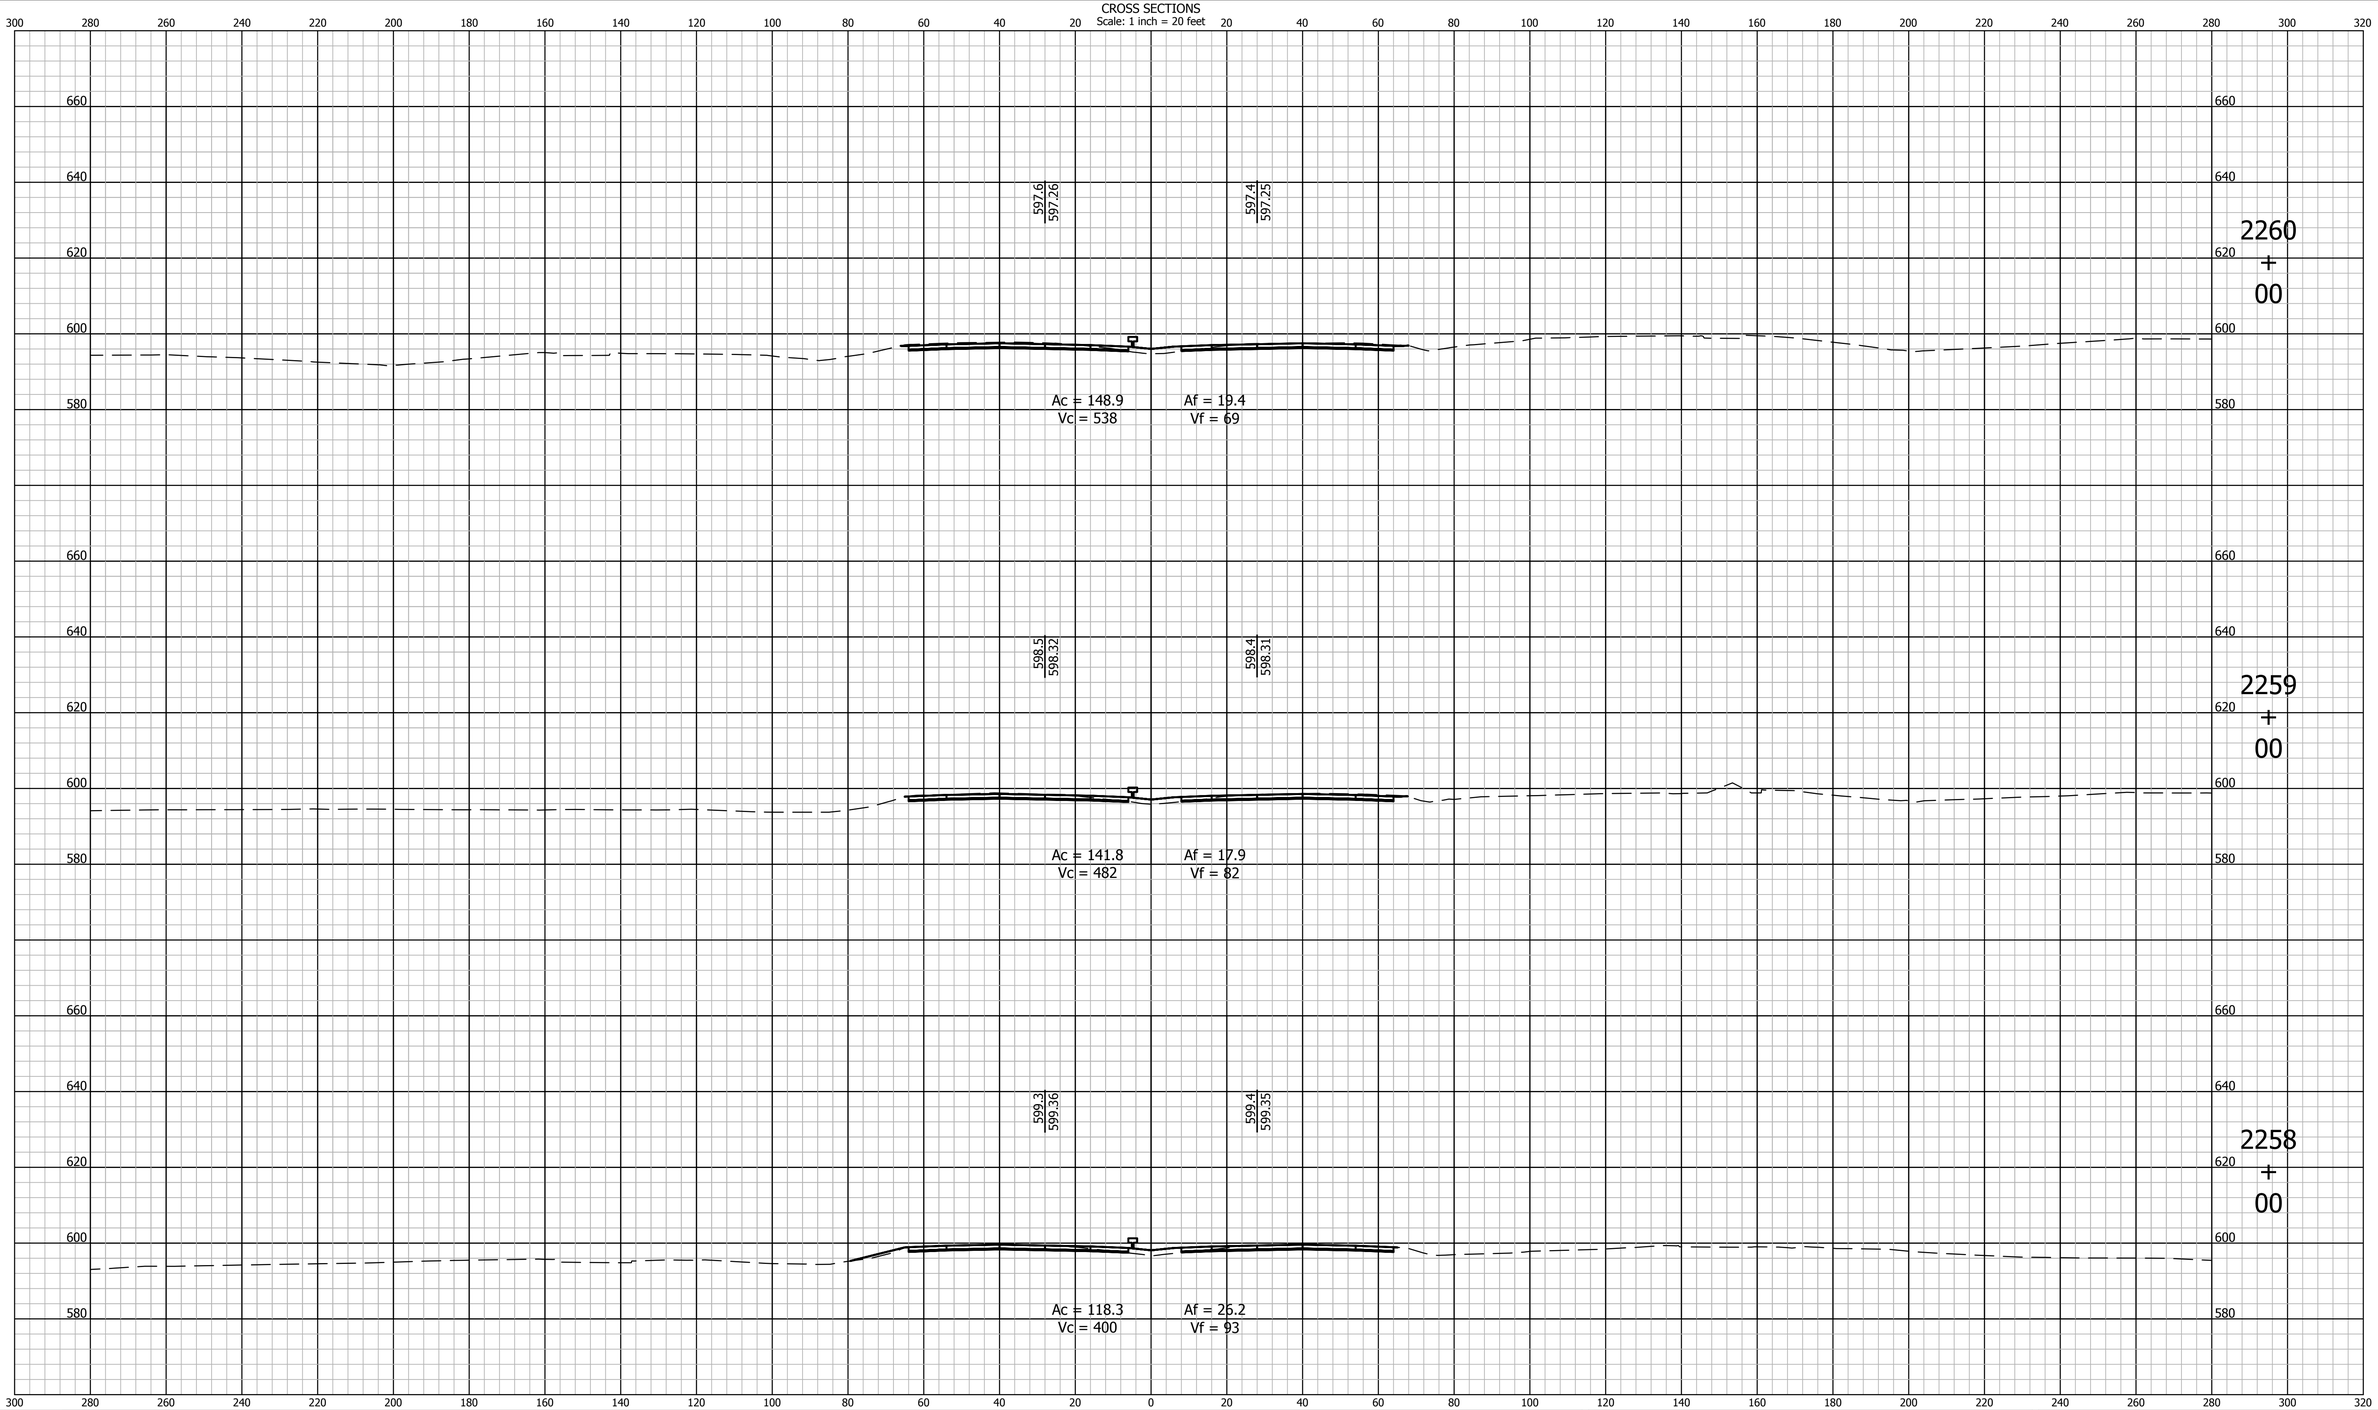

E&B PAVING, Inc
World-Class Solutions at a Local Level™

UNITED Consulting
1625 N. Post Road
Indianapolis, IN 46219
Phone 317-895-2585
Fax 317-895-2596
www.ucindy.com

RECOMMENDED FOR APPROVAL _____ DESIGN ENGINEER DATE

DESIGNED: BWS | DRAWN: MAC

CHECKED: BJP | CHECKED: BJP

INDIANA
DEPARTMENT OF TRANSPORTATION

CROSS SECTIONS
LINE "A"

HORIZONTAL SCALE	BRIDGE FILE
1" = 20'	-
VERTICAL SCALE	DESIGNATION
1" = 20'	0501212

SURVEY BOOK	SHEETS
-	16 of 251
CONTRACT	PROJECT
R-28940	0501212

File Name: P:\C3D\MK16-465\Road\Dwg\Plans\X Sections Line A 2213+00 to 2411+00.dwg Plot Date: 4/25/2017 Plotted By: Pierson, Brian

CROSS SECTIONS
Scale: 1 inch = 20 feet

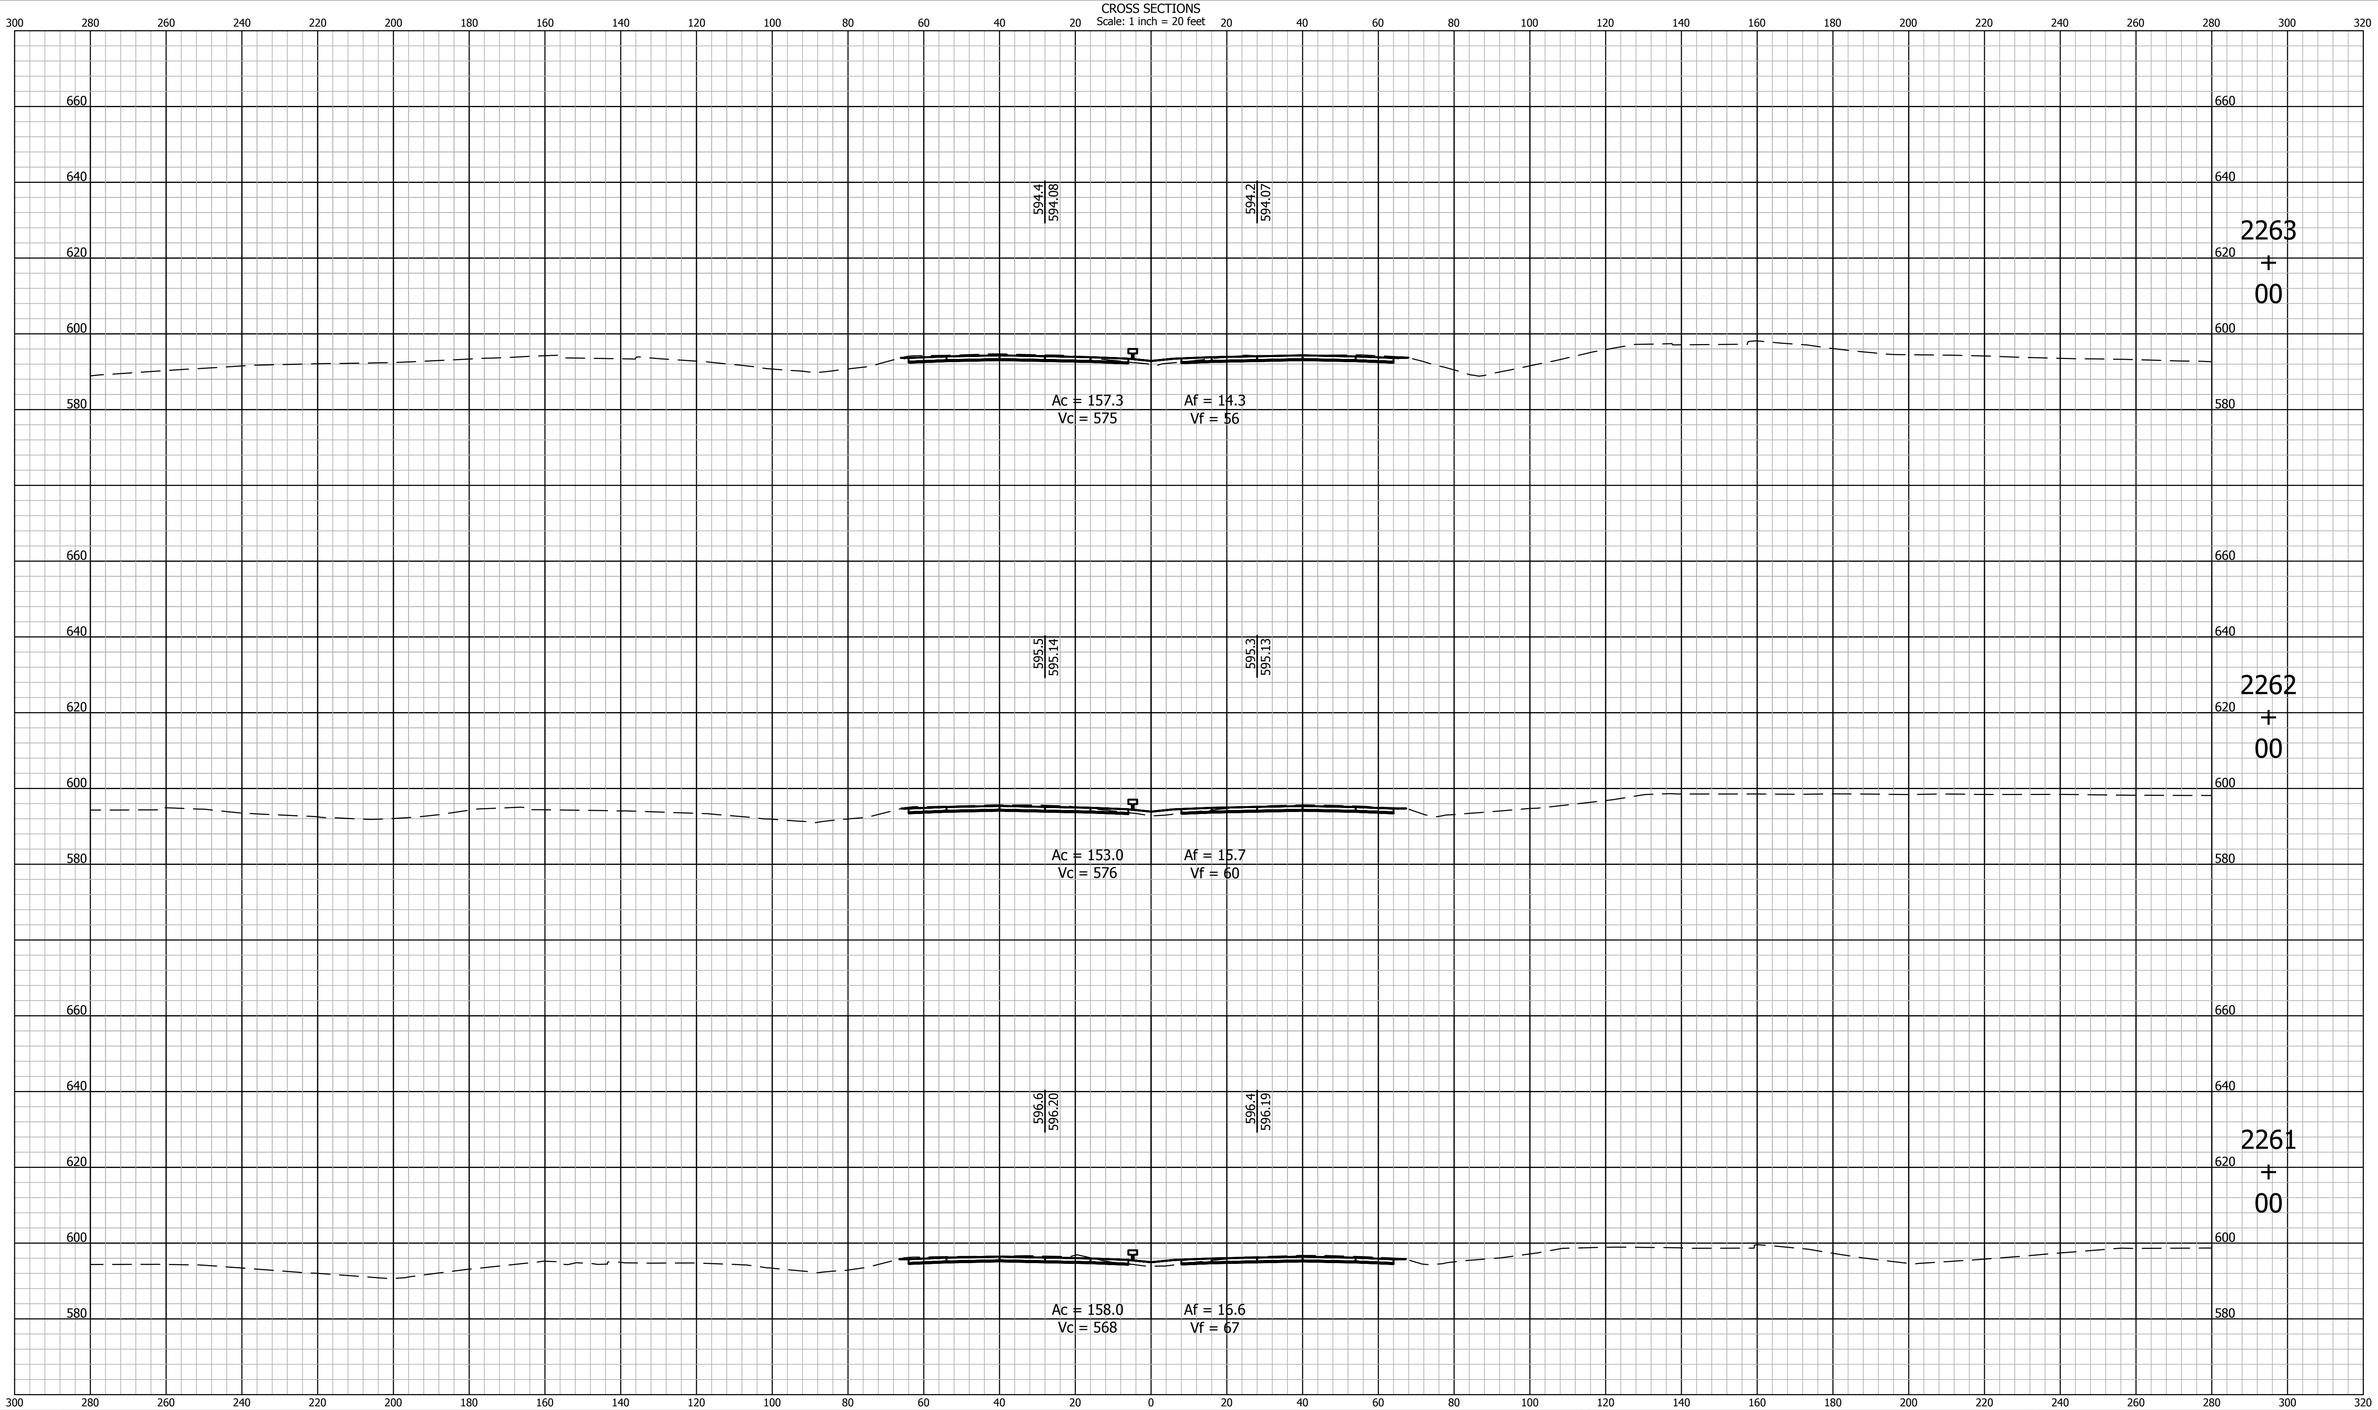

E&B PAVING, Inc
World-Class Solutions at a Local Level™

UNITED Consulting

1625 N. Post Road
Indianapolis, IN 46219
Phone 317-895-2585
Fax 317-895-2596
www.ucindy.com

RECOMMENDED FOR APPROVAL _____ DESIGN ENGINEER DATE

DESIGNED: BWS DRAWN: MAC

CHECKED: BJP CHECKED: BJP

INDIANA
DEPARTMENT OF TRANSPORTATION

CROSS SECTIONS
LINE "A"

HORIZONTAL SCALE	BRIDGE FILE
1" = 20'	-
VERTICAL SCALE	DESIGNATION
1" = 20'	0501212

SURVEY BOOK	SHEETS		
-	17	of	251
CONTRACT	PROJECT		
R-28940	0501212		

File Name: P:\C3D\MK16-465\Road\Dwg\Plans\X Sections Line A 2213+00 to 2411+00.dwg Plot Date: 4/25/2017 Plotted By: Pierson, Brian

CROSS SECTIONS
Scale: 1 inch = 20 feet

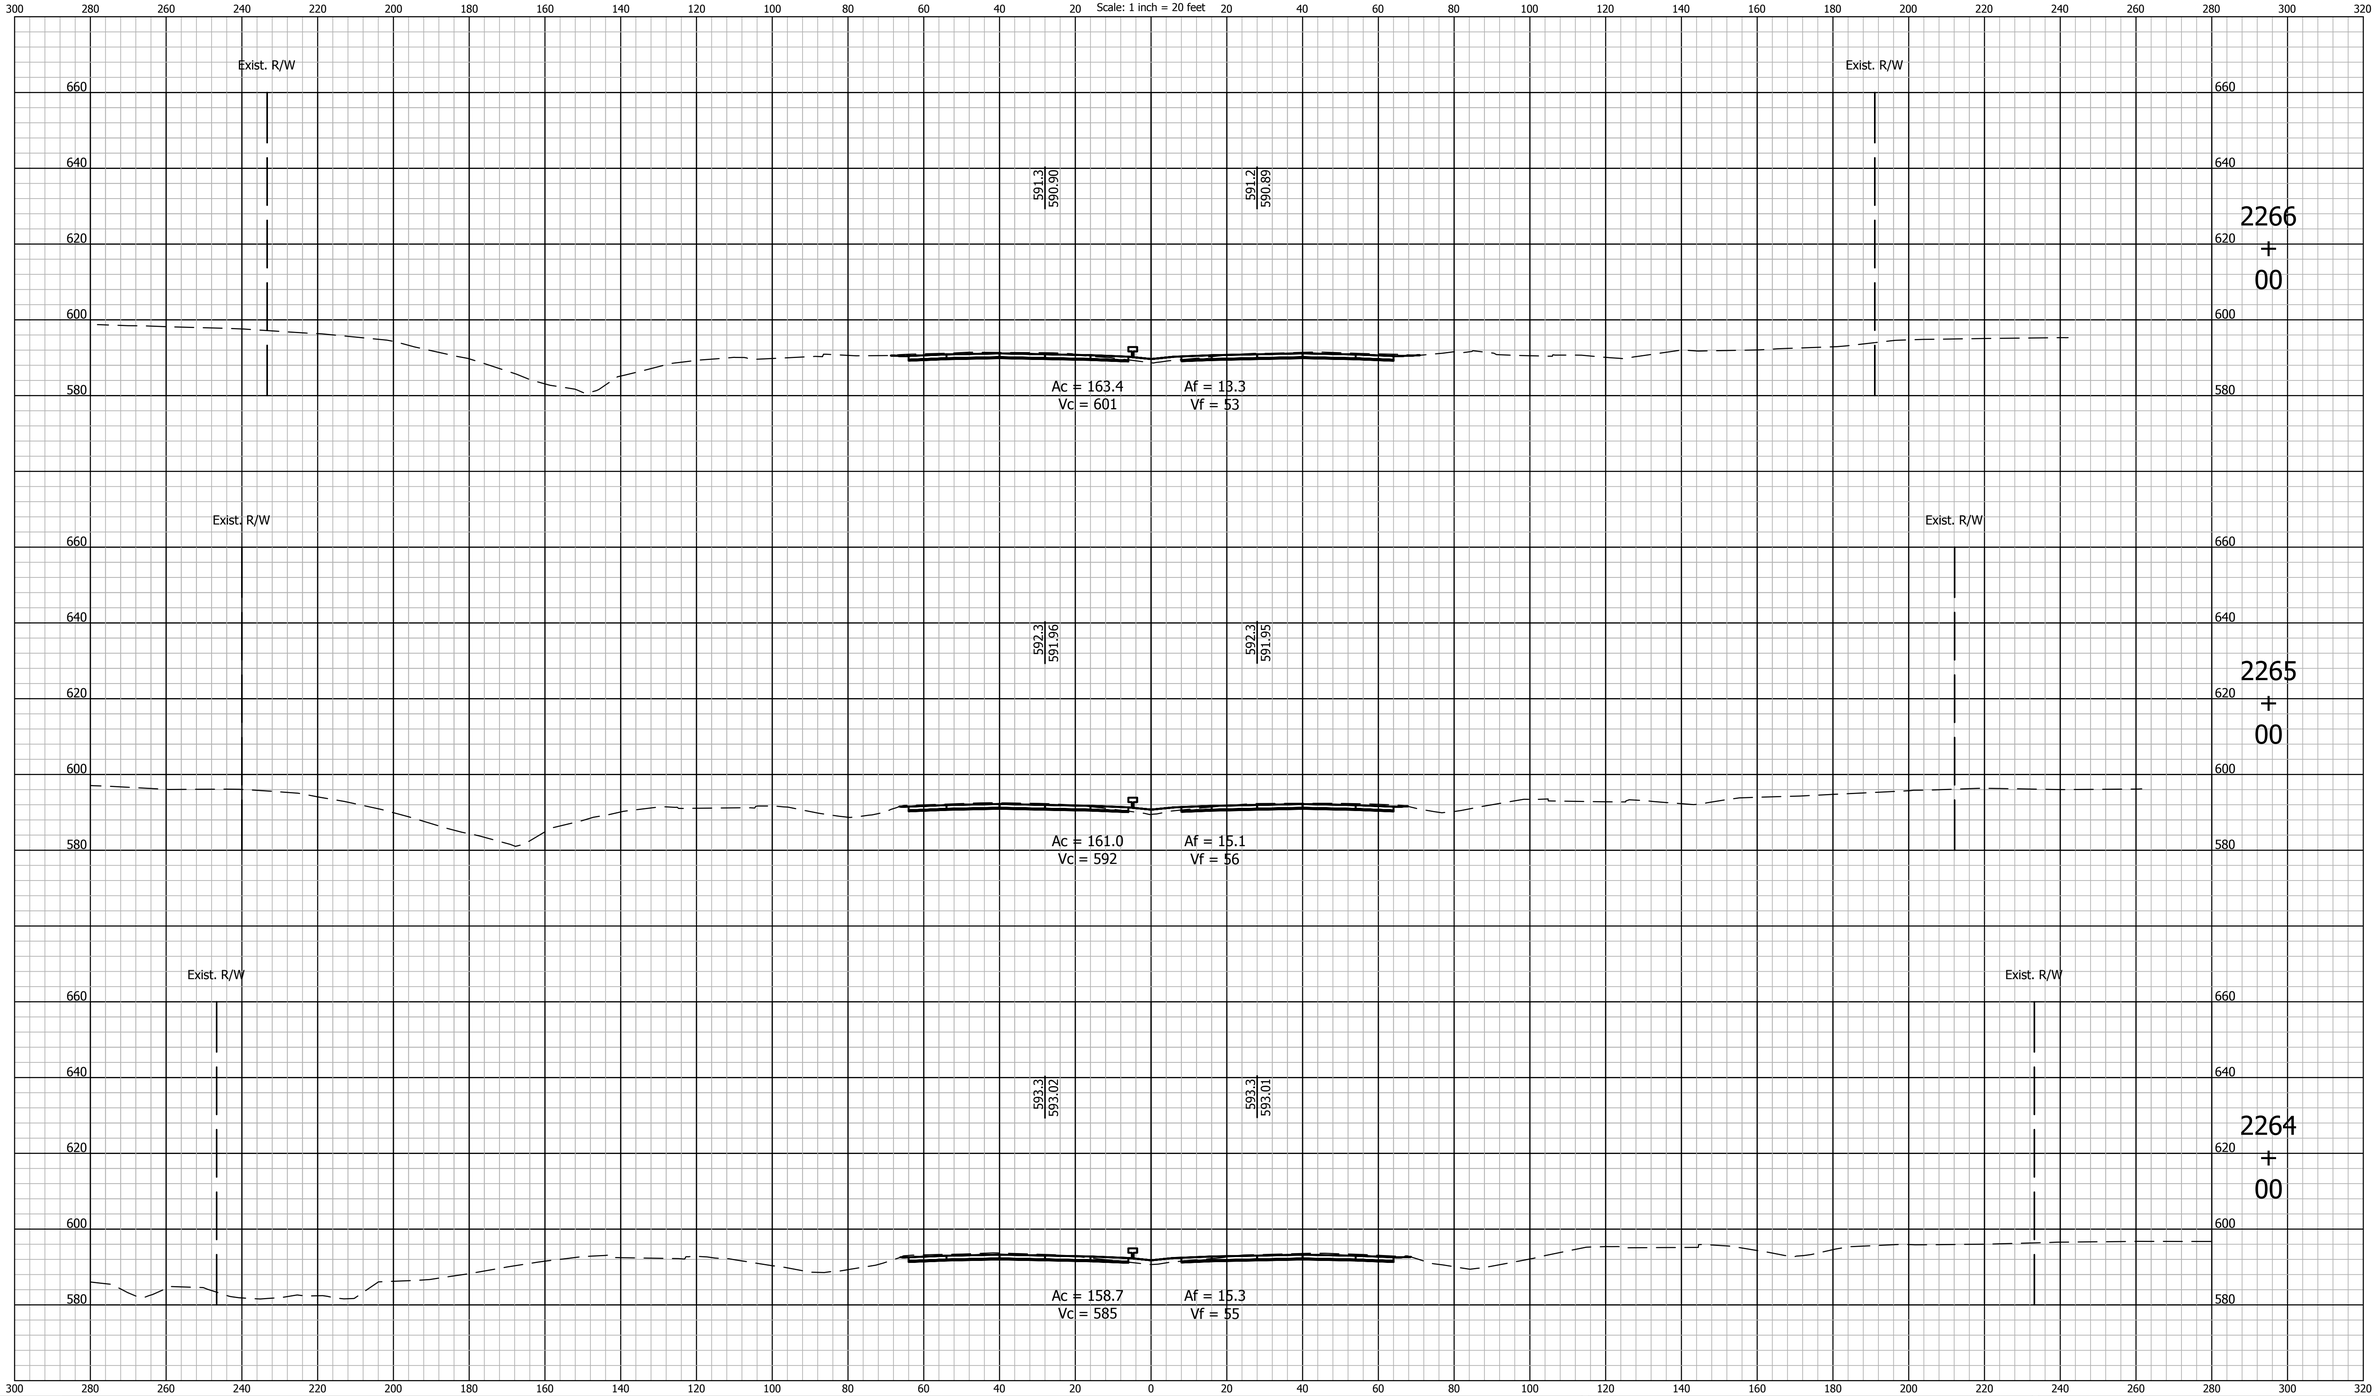

E&B PAVING, Inc
World-Class Solutions at a Local Level™

UNITED Consulting

1625 N. Post Road
Indianapolis, IN 46219
Phone 317-895-2585
Fax 317-895-2596
www.ucindy.com

RECOMMENDED FOR APPROVAL _____ DESIGN ENGINEER DATE

DESIGNED: BWS DRAWN: MAC

CHECKED: BJP CHECKED: BJP

INDIANA
DEPARTMENT OF TRANSPORTATION

CROSS SECTIONS
LINE "A"

HORIZONTAL SCALE	BRIDGE FILE
1" = 20'	-
VERTICAL SCALE	DESIGNATION
1" = 20'	0501212

SURVEY BOOK	SHEETS		
-	18	of	251
CONTRACT	PROJECT		
R-28940	0501212		

File Name: P:\C3D\MK16-465\Road\Dwg\Plans\X Sections Line A 2213+00 to 2411+00.dwg Plot Date: 4/25/2017 Plotted By: Pierson, Brian

CROSS SECTIONS
Scale: 1 inch = 20 feet

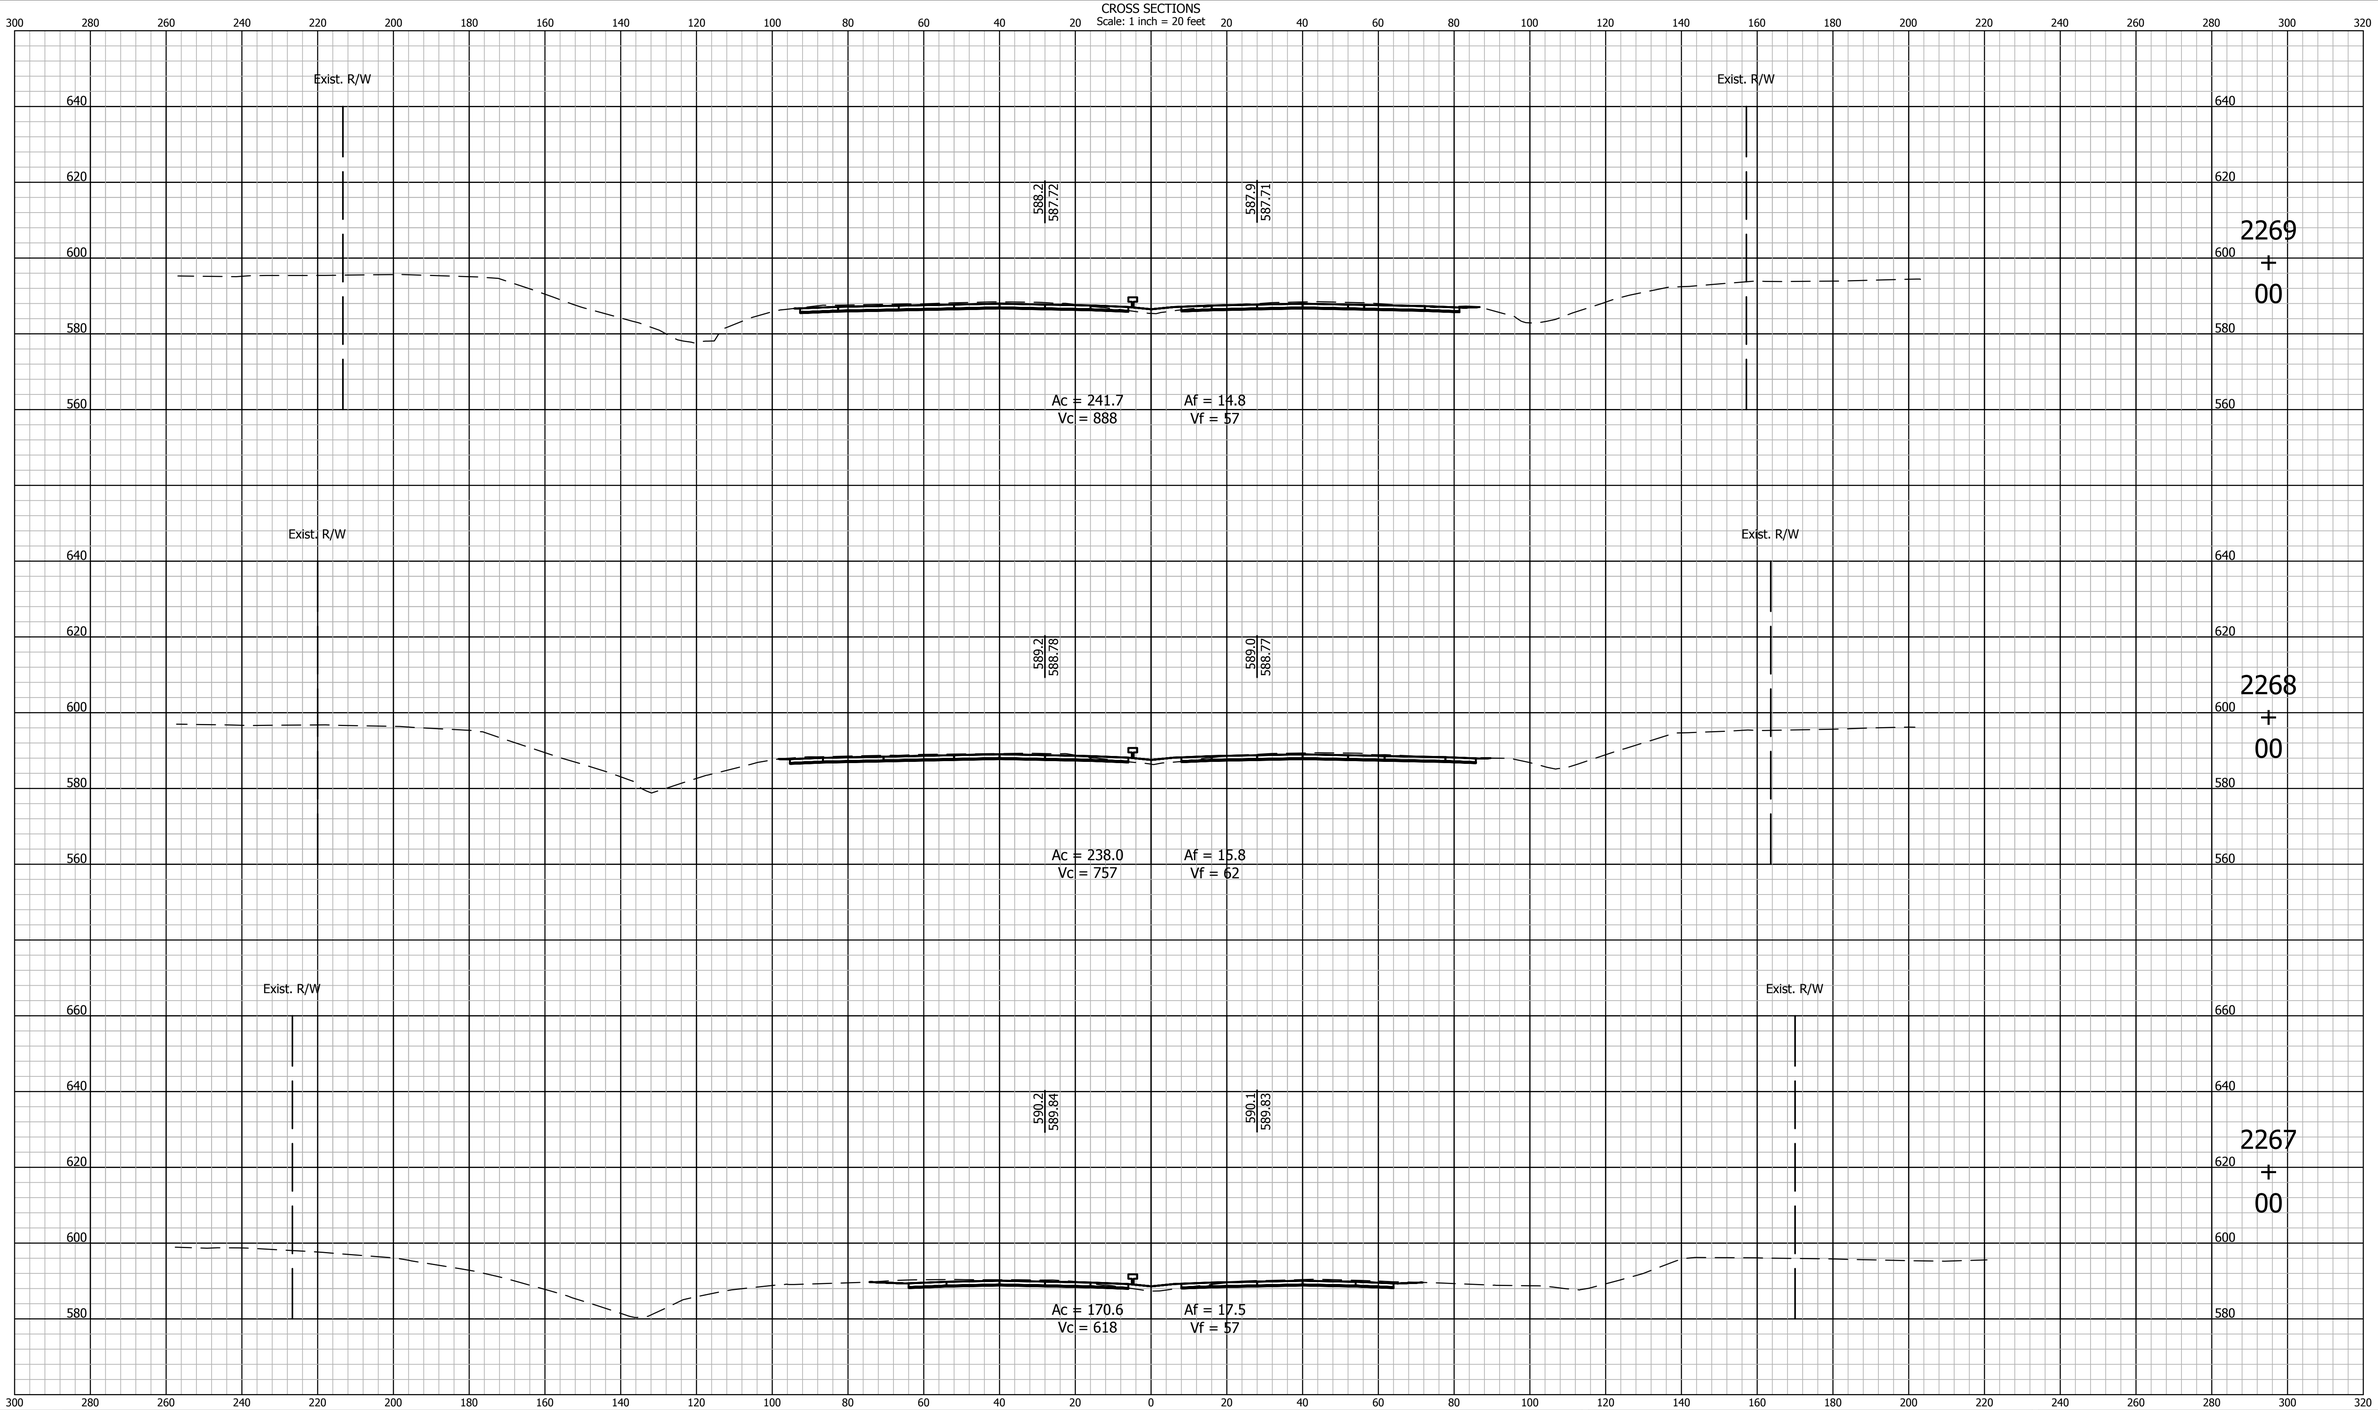

E&B PAVING, Inc
World-Class Solutions at a Local Level™.

UNITED Consulting

1625 N. Post Road
Indianapolis, IN 46219
Phone 317-895-2585
Fax 317-895-2596
www.ucindy.com

RECOMMENDED FOR APPROVAL _____ DESIGN ENGINEER DATE

DESIGNED: BWS DRAWN: MAC

CHECKED: BJP CHECKED: BJP

INDIANA
DEPARTMENT OF TRANSPORTATION

CROSS SECTIONS
LINE "A"

HORIZONTAL SCALE	BRIDGE FILE
1" = 20'	-
VERTICAL SCALE	DESIGNATION
1" = 20'	0501212

SURVEY BOOK	SHEETS		
-	19	of	251
CONTRACT	PROJECT		
R-28940	0501212		

File Name: P:\C3D\MK16-465\Road\Dwg\Plans\X Sections Line A 2213+00 to 2411+00.dwg Plot Date: 4/25/2017 Plotted By: Pierson, Brian

CROSS SECTIONS
Scale: 1 inch = 20 feet

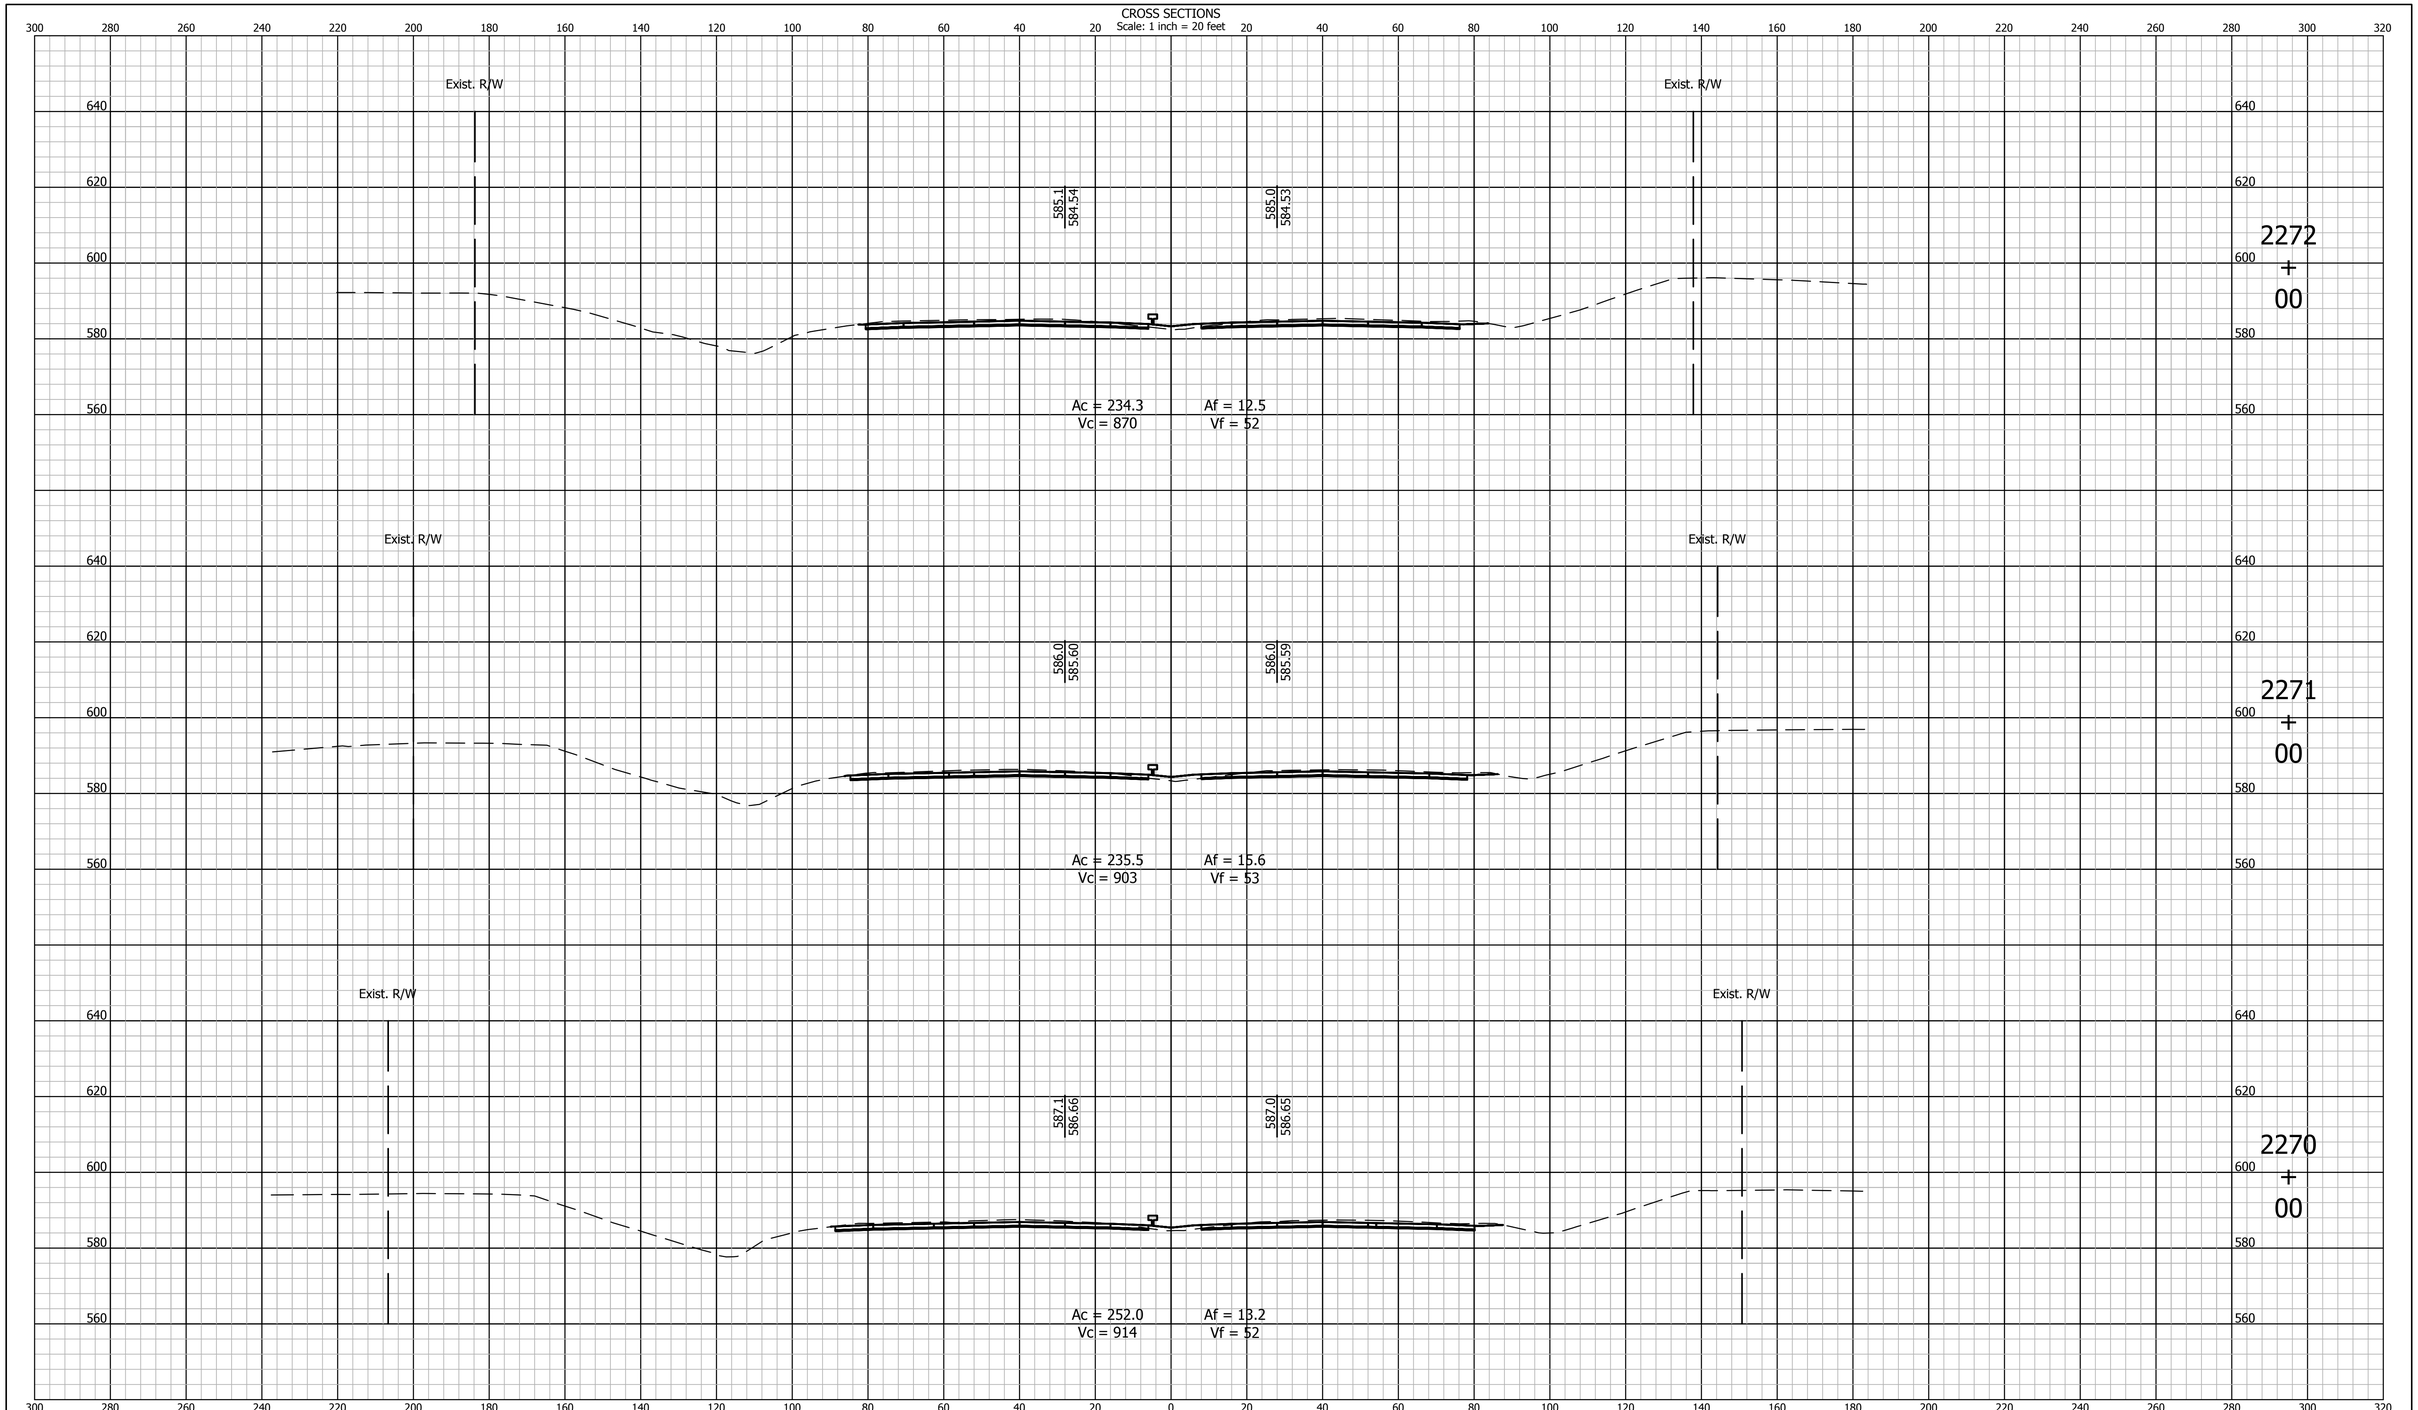

E&B PAVING, Inc
World-Class Solutions at a Local Level℠

UNITED Consulting

1625 N. Post Road
Indianapolis, IN 46219
Phone 317-895-2585
Fax 317-895-2596
www.ucindy.com

RECOMMENDED FOR APPROVAL _____ DESIGN ENGINEER DATE

DESIGNED: BWS DRAWN: MAC

CHECKED: BJP CHECKED: BJP

INDIANA
DEPARTMENT OF TRANSPORTATION

CROSS SECTIONS
LINE "A"

HORIZONTAL SCALE	BRIDGE FILE
1" = 20'	-
VERTICAL SCALE	DESIGNATION
1" = 20'	0501212
SURVEY BOOK	SHEETS
-	20 of 251
CONTRACT	PROJECT
R-28940	0501212

File Name: P:\C3D\MK16-465\Road\Dwg\Plans\X Sections Line A 2213+00 to 2411+00.dwg Plot Date: 4/25/2017 Plotted By: Pierson, Brian

CROSS SECTIONS
Scale: 1 inch = 20 feet

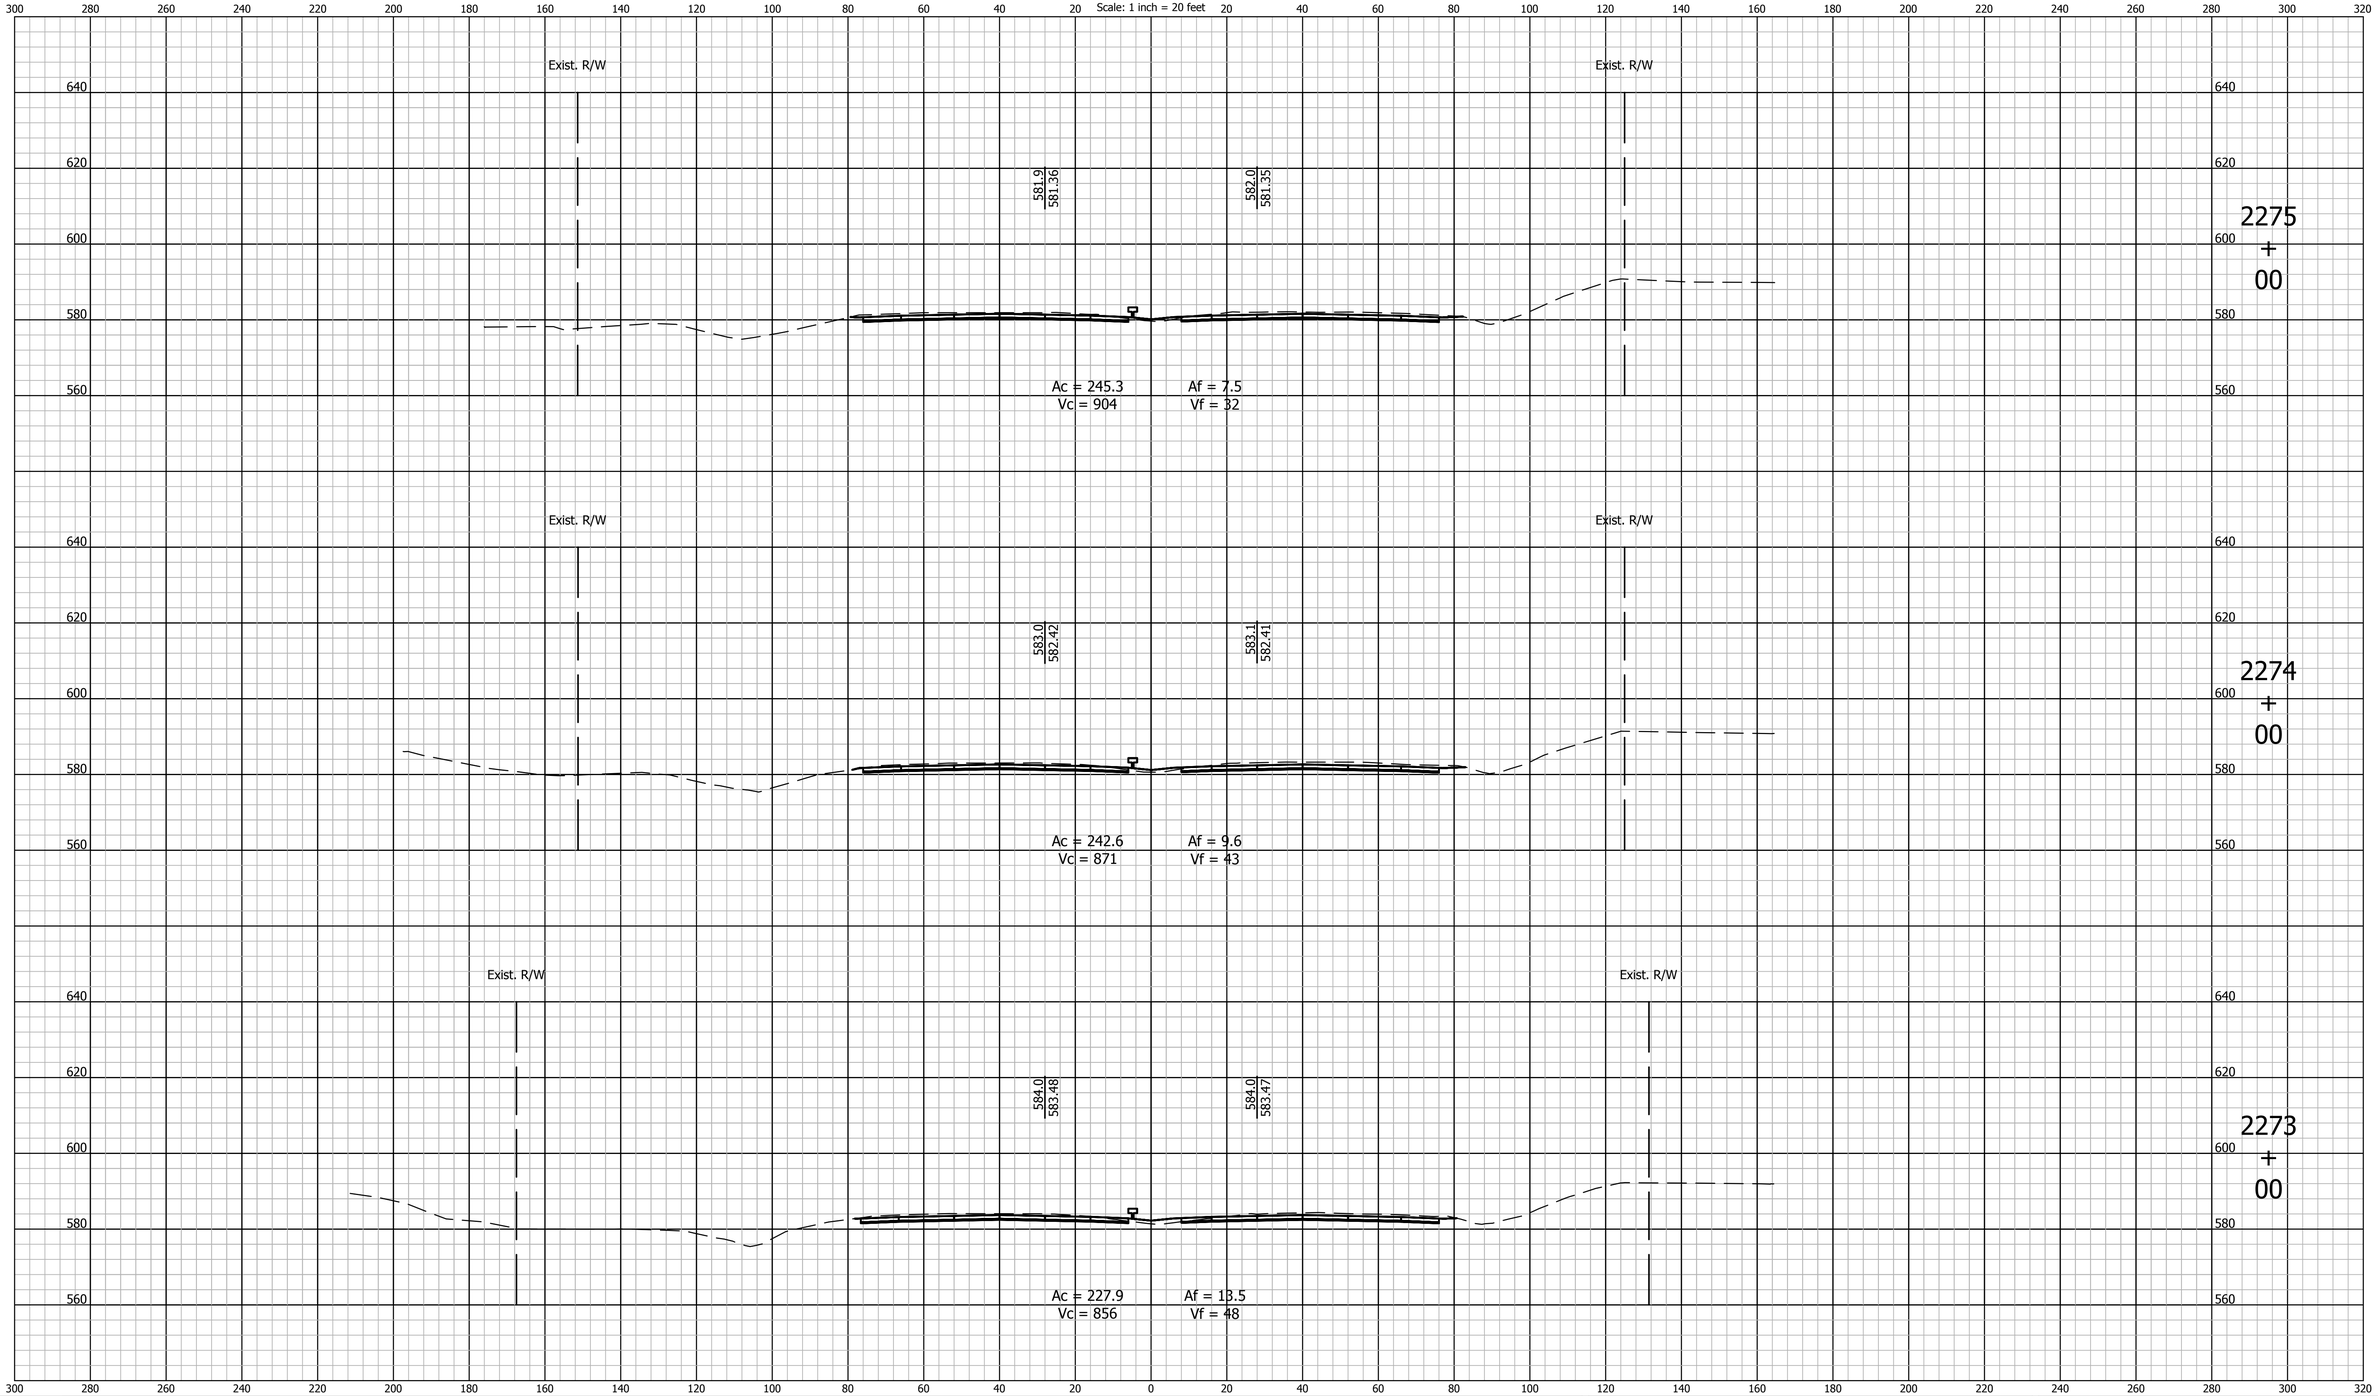

E&B PAVING, Inc
World-Class Solutions at a Local Level™

UNITED Consulting

1625 N. Post Road
Indianapolis, IN 46219
Phone 317-895-2585
Fax 317-895-2596
www.ucindy.com

RECOMMENDED FOR APPROVAL _____ DESIGN ENGINEER DATE

DESIGNED: BWS DRAWN: MAC

CHECKED: BJP CHECKED: BJP

INDIANA
DEPARTMENT OF TRANSPORTATION

CROSS SECTIONS
LINE "A"

HORIZONTAL SCALE	BRIDGE FILE
1" = 20'	-
VERTICAL SCALE	DESIGNATION
1" = 20'	0501212

SURVEY BOOK	SHEETS		
-	21	of	251
CONTRACT	PROJECT		
R-28940	0501212		

File Name: P:\C3D\MK16-465\Road\Dwg\Plans\X Sections Line A 2213+00 to 2411+00.dwg Plot Date: 4/25/2017 Plotted By: Pierson, Brian

CROSS SECTIONS
Scale: 1 inch = 20 feet

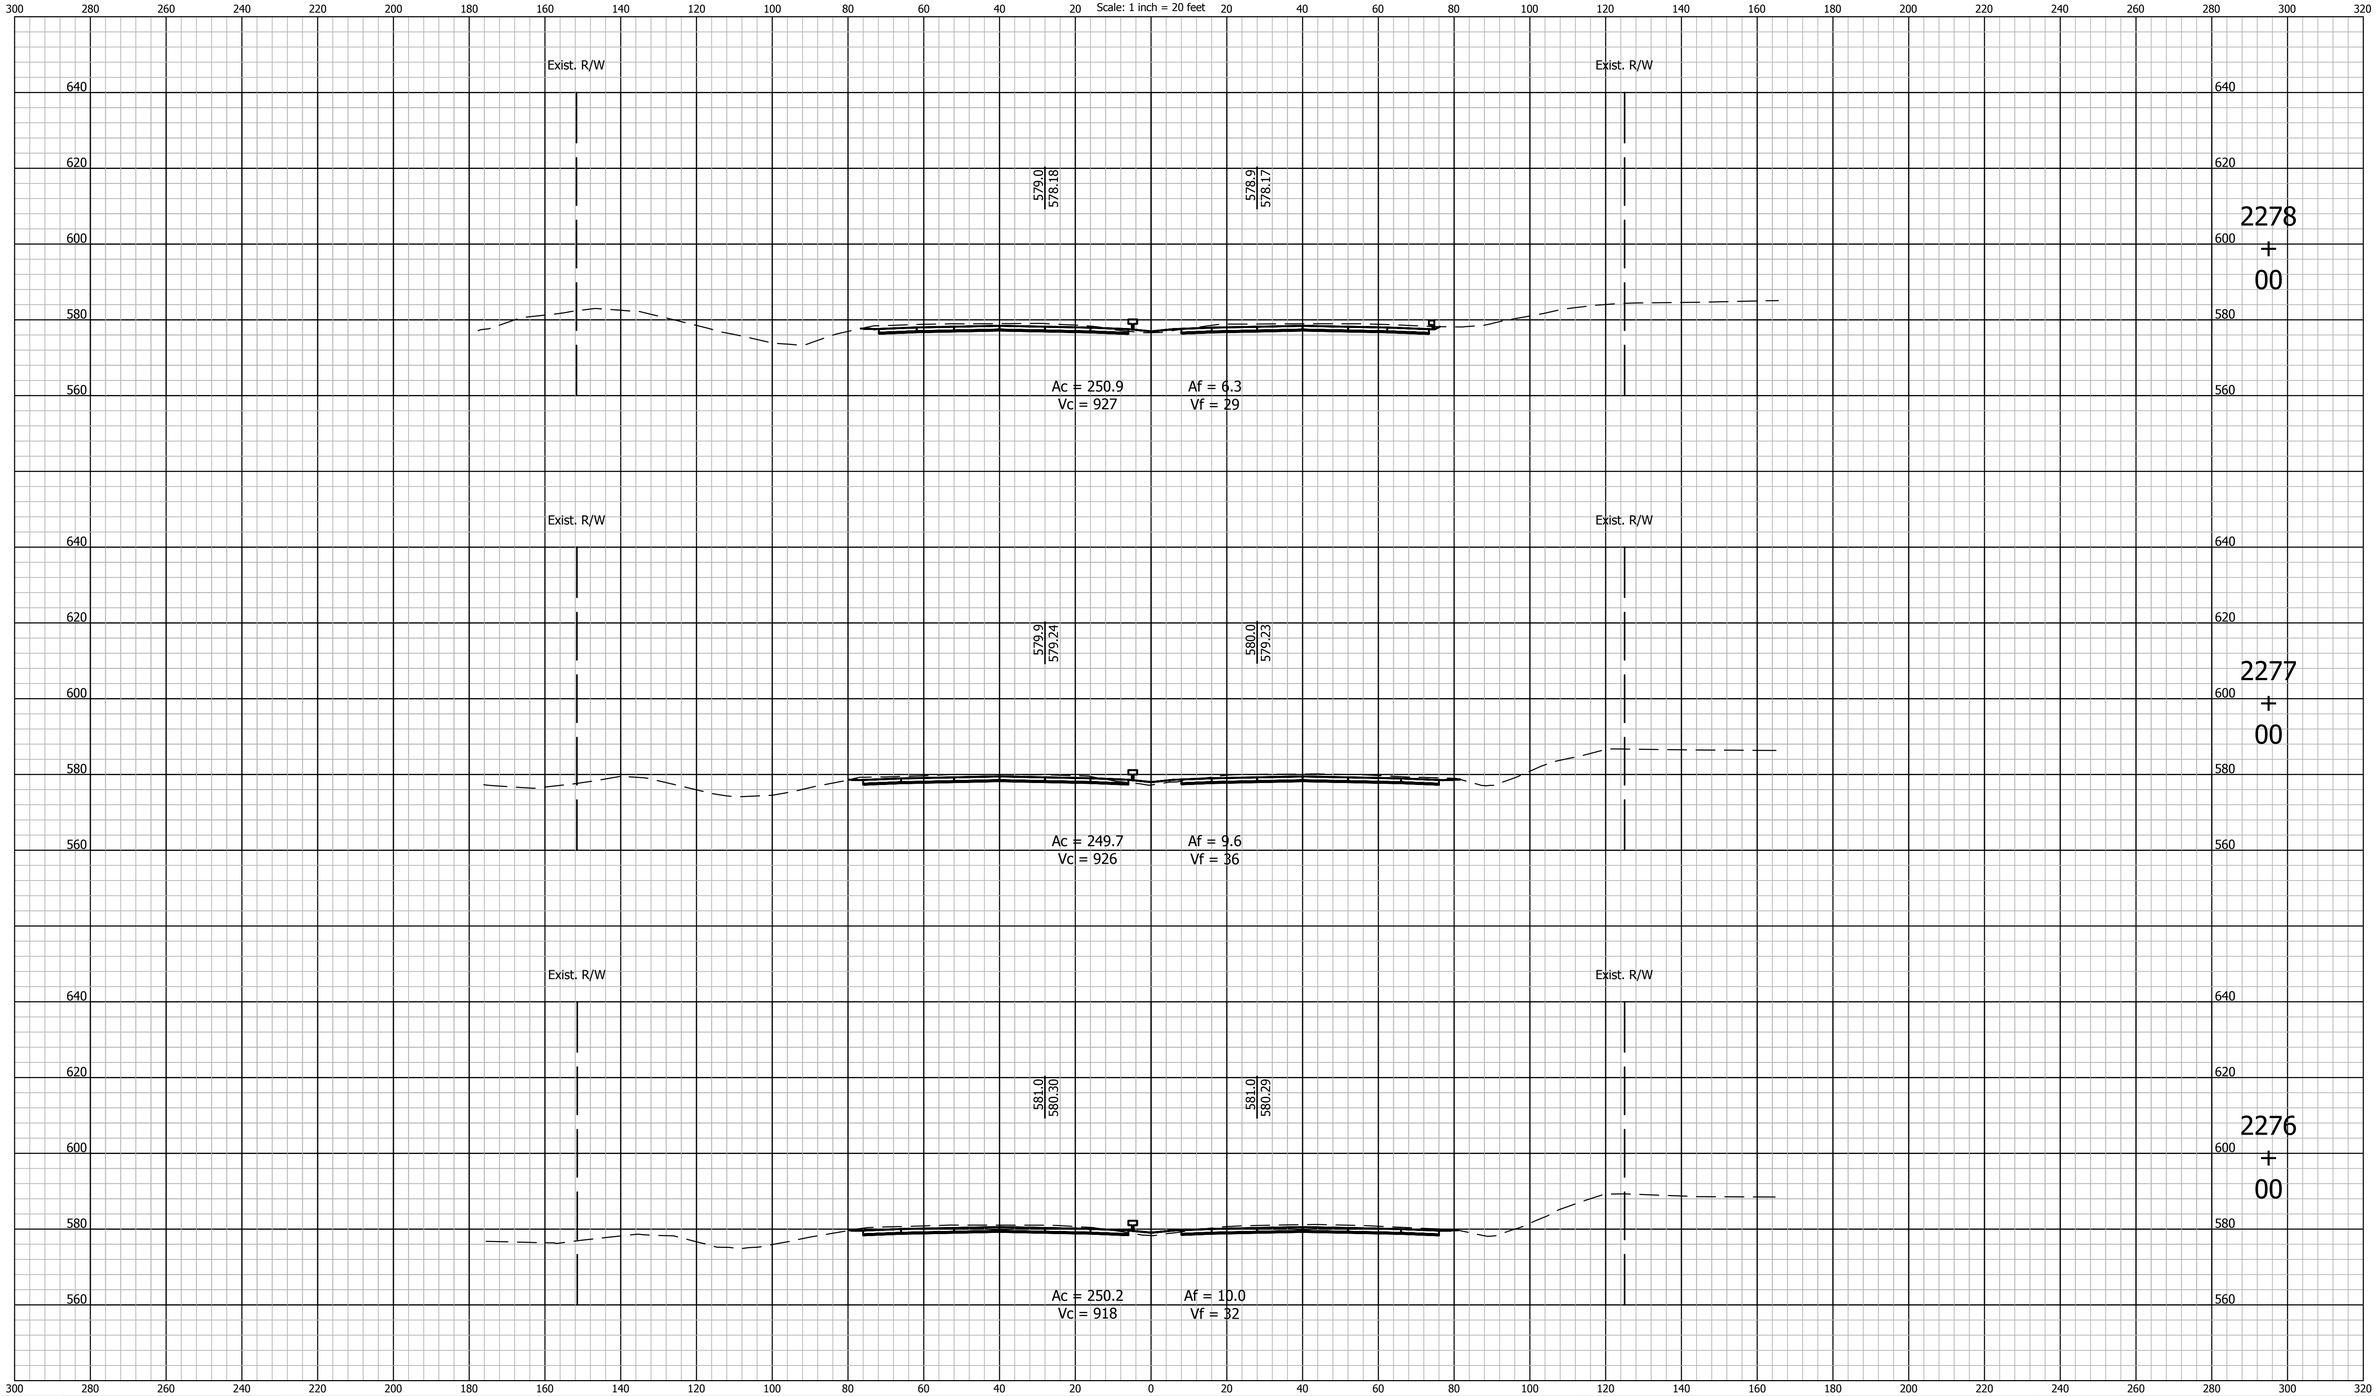

E&B PAVING, Inc
World-Class Solutions at a Local Level™

UNITED Consulting

1625 N. Post Road
Indianapolis, IN 46219
Phone 317-895-2585
Fax 317-895-2596
www.ucindy.com

RECOMMENDED FOR APPROVAL _____
DESIGN ENGINEER DATE

DESIGNED: BWS DRAWN: MAC
CHECKED: BJP CHECKED: BJP

INDIANA
DEPARTMENT OF TRANSPORTATION

CROSS SECTIONS
LINE "A"

HORIZONTAL SCALE	BRIDGE FILE
1" = 20'	-
VERTICAL SCALE	DESIGNATION
1" = 20'	0501212

SURVEY BOOK	SHEETS
-	22 of 251
CONTRACT	PROJECT
R-28940	0501212

File Name: P:\C3D\MK16-465\Road\Dwg\Plans\X Sections Line A 2213+00 to 2411+00.dwg Plot Date: 4/25/2017 Plotted By: Pierson, Brian

CROSS SECTIONS
Scale: 1 inch = 20 feet

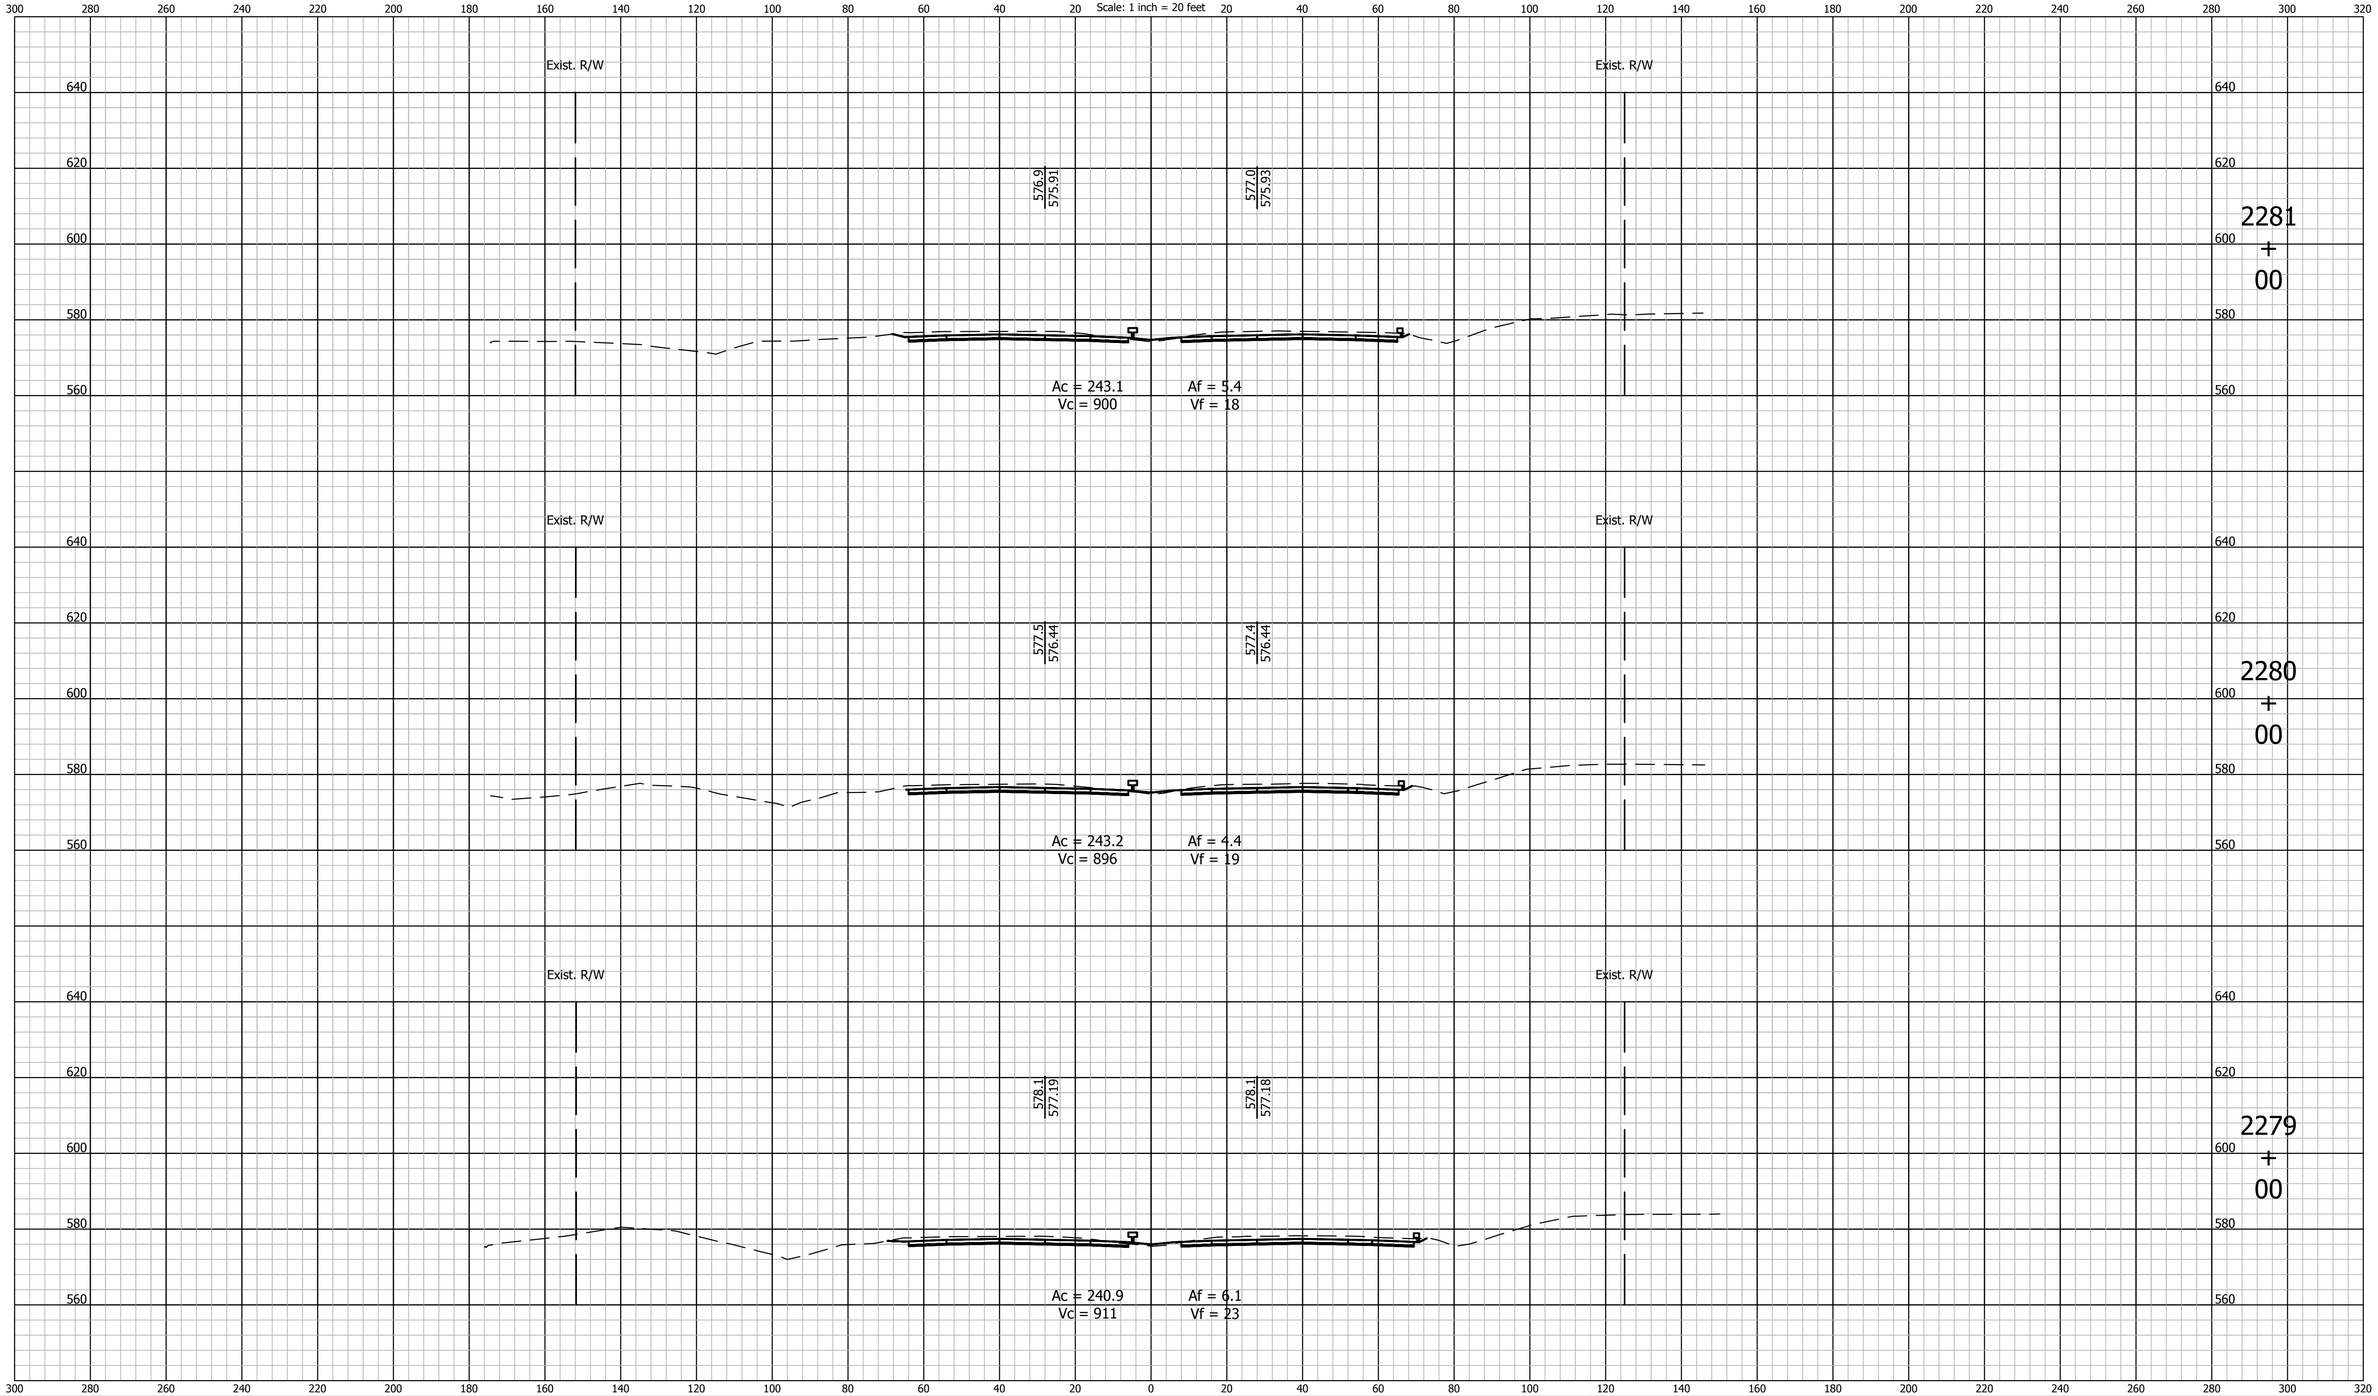

E&B PAVING, Inc
World-Class Solutions at a Local Level℠

UNITED Consulting

1625 N. Post Road
Indianapolis, IN 46219
Phone 317-895-2585
Fax 317-895-2596
www.ucindy.com

RECOMMENDED FOR APPROVAL _____ DESIGN ENGINEER DATE

DESIGNED: BWS DRAWN: MAC

CHECKED: BJP CHECKED: BJP

INDIANA
DEPARTMENT OF TRANSPORTATION

CROSS SECTIONS
LINE "A"

HORIZONTAL SCALE	BRIDGE FILE
1" = 20'	-
VERTICAL SCALE	DESIGNATION
1" = 20'	0501212

SURVEY BOOK	SHEETS		
-	23	of	251
CONTRACT	PROJECT		
R-28940	0501212		

File Name: P:\C3D\MK16-465\Road\Dwg\Plans\X Sections Line A 2213+00 to 2411+00.dwg Plot Date: 4/25/2017 Plotted By: Pierson, Brian

CROSS SECTIONS
Scale: 1 inch = 20 feet

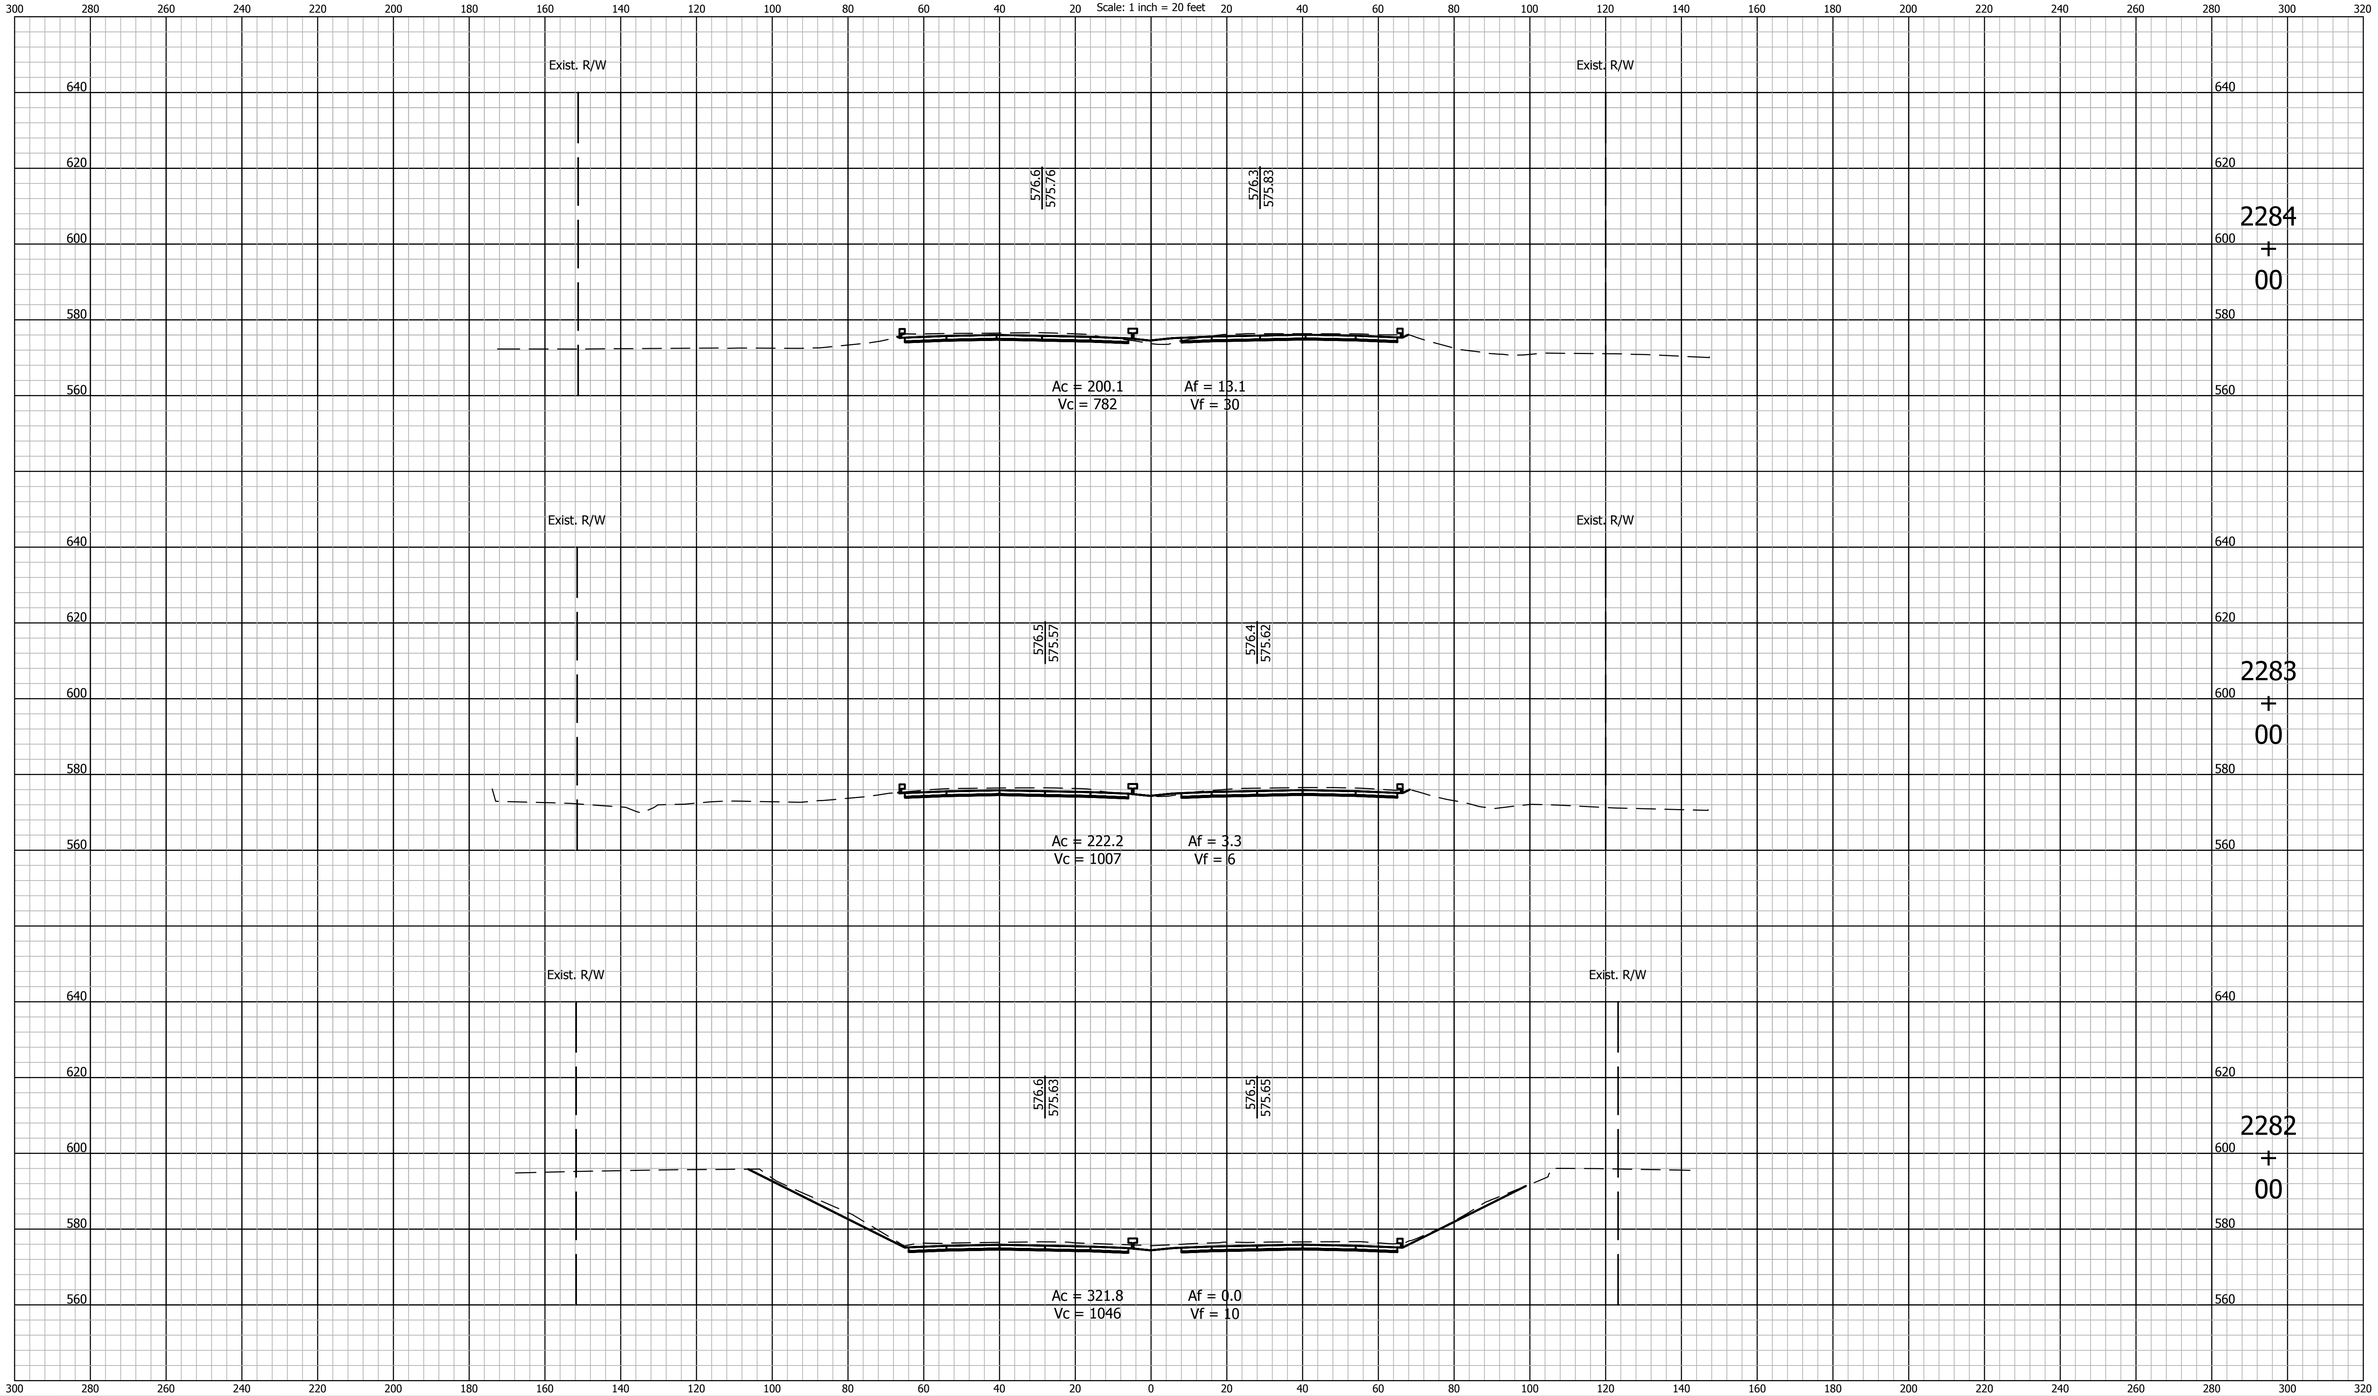

E&B PAVING, Inc
World-Class Solutions at a Local Level™

UNITED Consulting

1625 N. Post Road
Indianapolis, IN 46219
Phone 317-895-2585
Fax 317-895-2596
www.ucindy.com

RECOMMENDED FOR APPROVAL _____
DESIGN ENGINEER DATE

DESIGNED: BWS DRAWN: MAC
CHECKED: BJP CHECKED: BJP

INDIANA
DEPARTMENT OF TRANSPORTATION

CROSS SECTIONS
LINE "A"

HORIZONTAL SCALE	BRIDGE FILE
1" = 20'	-
VERTICAL SCALE	DESIGNATION
1" = 20'	0501212

SURVEY BOOK	SHEETS		
-	24	of	251
CONTRACT	PROJECT		
R-28940	0501212		

File Name: P:\C3D\MK16-465\Road\Dwg\Plans\X Sections Line A 2213+00 to 2411+00.dwg Plot Date: 4/25/2017 Plotted By: Pierson, Brian

CROSS SECTIONS
Scale: 1 inch = 20 feet

300 280 260 240 220 200 180 160 140 120 100 80 60 40 20 20 40 60 80 100 120 140 160 180 200 220 240 260 280 300 320

640 620 600 580 560

2287 + 00

Ac = 0.0 Af = 0.0
Vc = 0 Vf = 0

640 620 600 580 560

2286 + 00

Ac = 0.0 Af = 0.0
Vc = 288 Vf = 7

Exist. R/W

Exist. R/W

576.6
576.17

576.4
576.27

640 620 600 580 560

2285 + 00

Ac = 155.4 Af = 3.6
Vc = 658 Vf = 31

300 280 260 240 220 200 180 160 140 120 100 80 60 40 20 0 20 40 60 80 100 120 140 160 180 200 220 240 260 280 300 320

E&B PAVING, Inc
World-Class Solutions at a Local Level™

UNITED Consulting

1625 N. Post Road
Indianapolis, IN 46219
Phone 317-895-2585
Fax 317-895-2596
www.ucindy.com

RECOMMENDED FOR APPROVAL _____
DESIGN ENGINEER DATE

DESIGNED: BWS DRAWN: MAC
CHECKED: BJP CHECKED: BJP

INDIANA
DEPARTMENT OF TRANSPORTATION

CROSS SECTIONS
LINE "A"

HORIZONTAL SCALE	BRIDGE FILE
1" = 20'	-
VERTICAL SCALE	DESIGNATION
1" = 20'	0501212

SURVEY BOOK	SHEETS
-	25 of 251
CONTRACT	PROJECT
R-28940	0501212

File Name: P:\C3D\MK16-465\Road\Dwg\Plans\X Sections Line A 2213+00 to 2411+00.dwg Plot Date: 4/25/2017 Plotted By: Pierson, Brian

CROSS SECTIONS

Scale: 1 inch = 20 feet

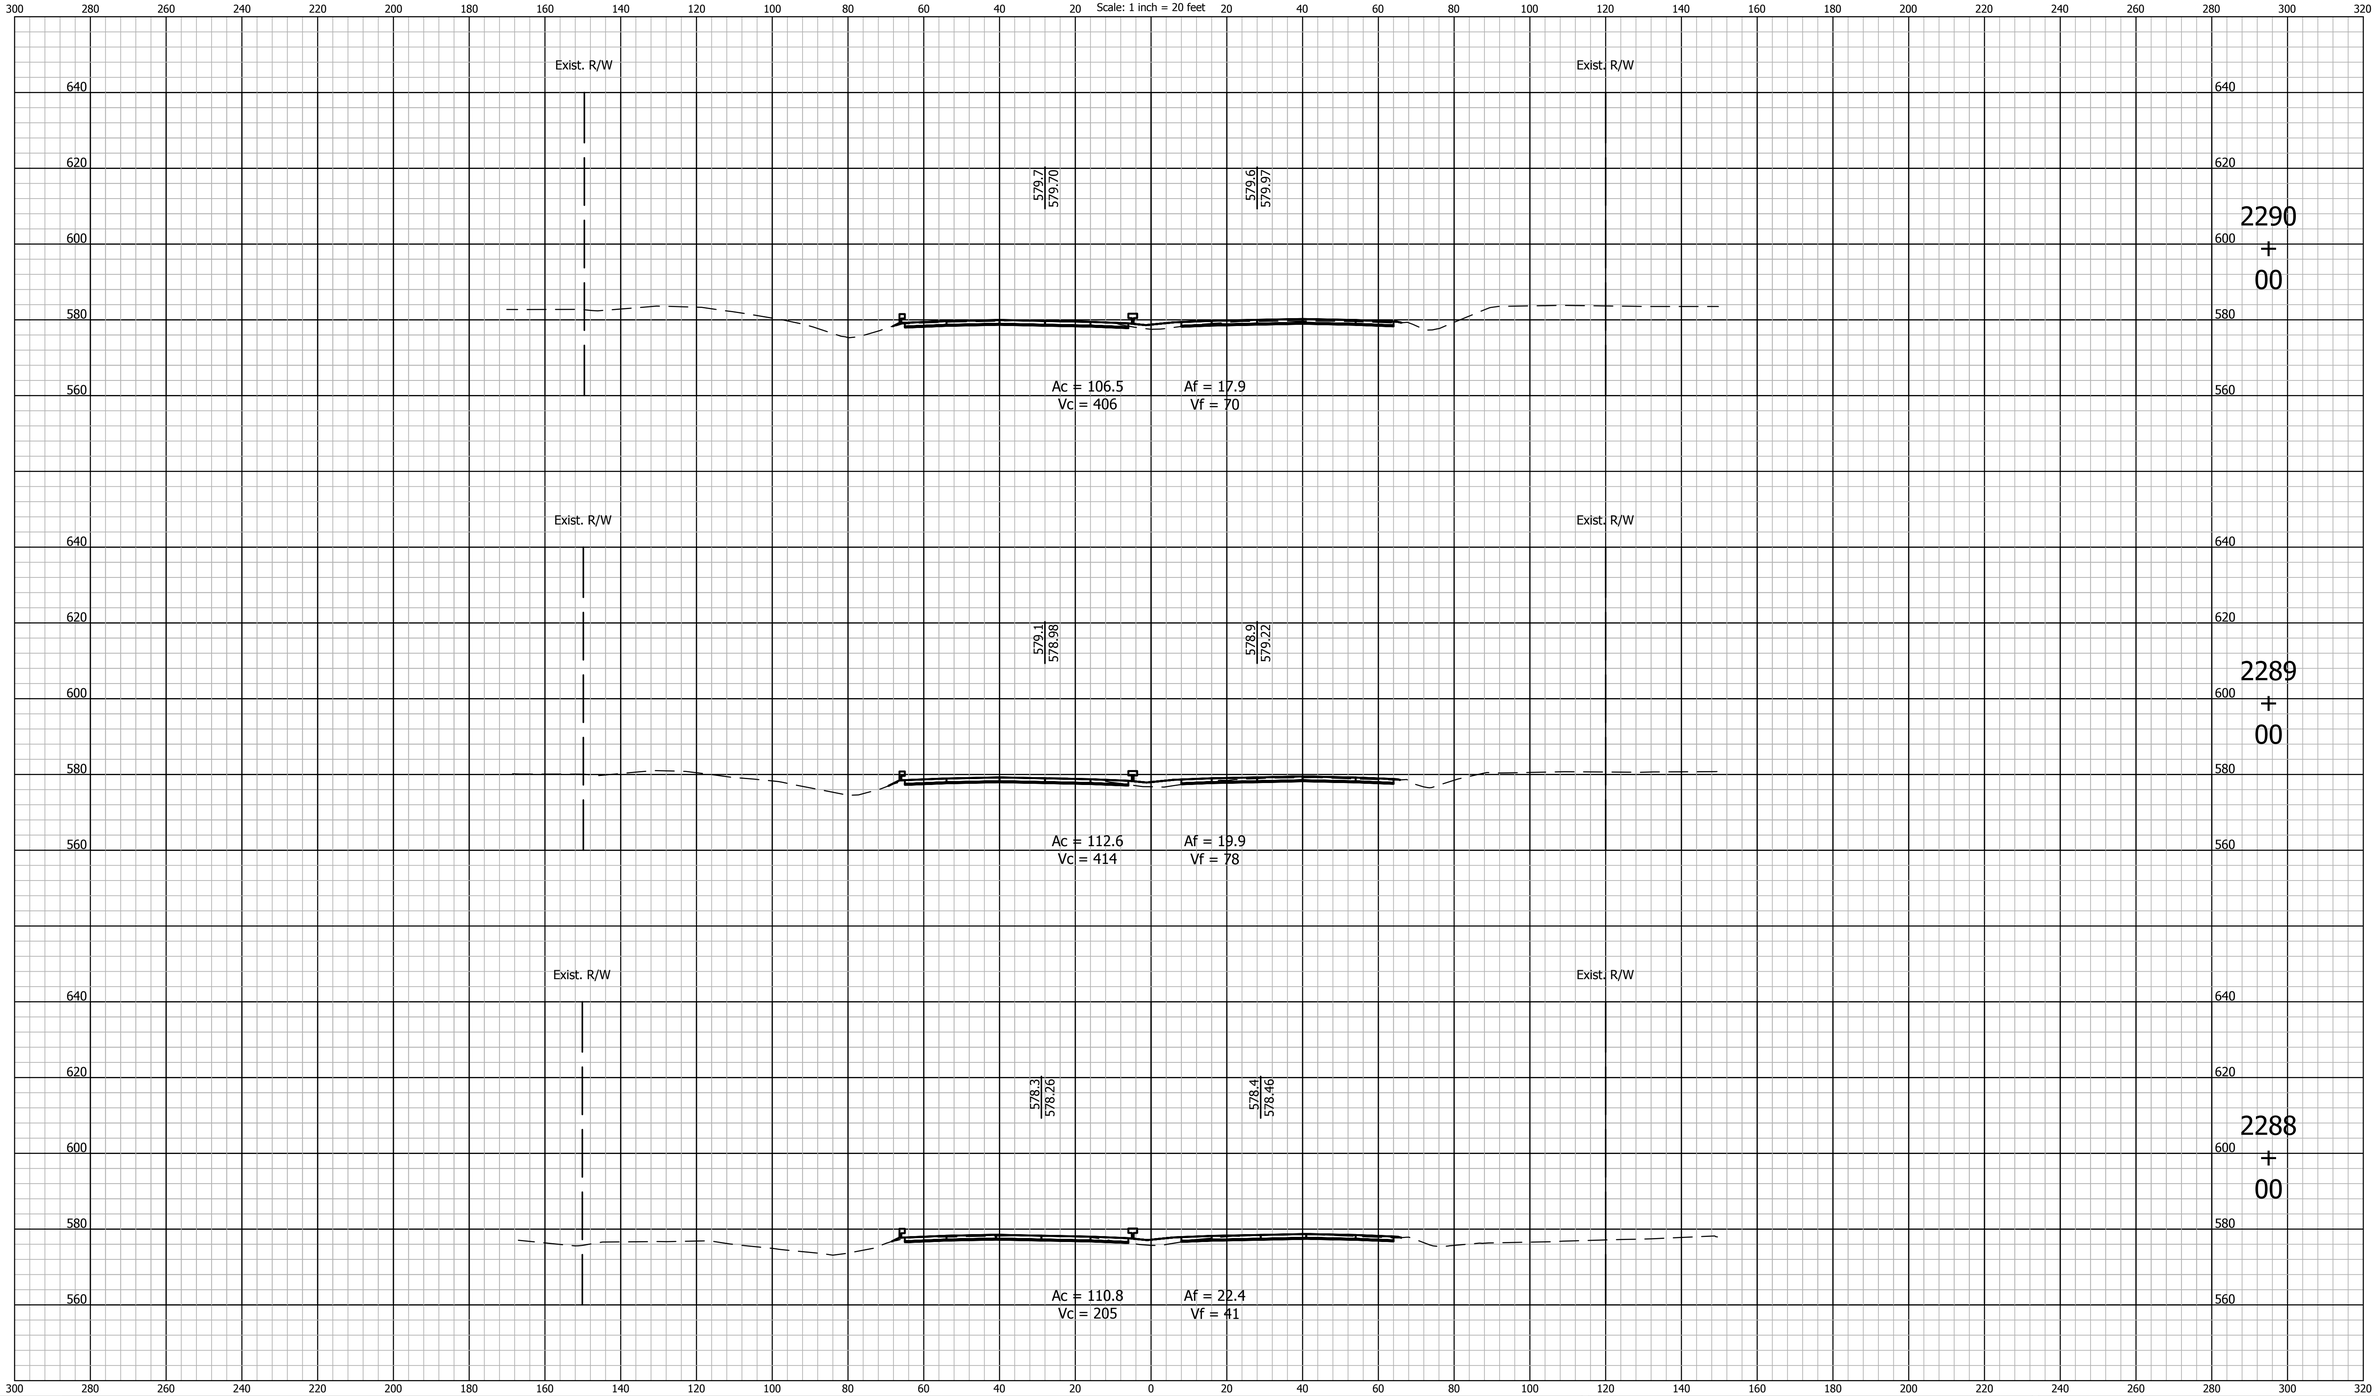

E&B PAVING, Inc
World-Class Solutions at a Local Level℠

UNITED Consulting

1625 N. Post Road
Indianapolis, IN 46219
Phone 317-895-2585
Fax 317-895-2596
www.ucindy.com

RECOMMENDED FOR APPROVAL _____
DESIGN ENGINEER DATE

DESIGNED: BWS | DRAWN: MAC
CHECKED: BJP | CHECKED: BJP

INDIANA
DEPARTMENT OF TRANSPORTATION

CROSS SECTIONS
LINE "A"

HORIZONTAL SCALE	BRIDGE FILE
1" = 20'	-
VERTICAL SCALE	DESIGNATION
1" = 20'	0501212

SURVEY BOOK	SHEETS
-	26 of 251
CONTRACT	PROJECT
R-28940	0501212

File Name: P:\C3D\MK16-465\Road\Dwg\Plans\X Sections Line A 2213+00 to 2411+00.dwg Plot Date: 4/25/2017 Plotted By: Pierson, Brian

CROSS SECTIONS

Scale: 1 inch = 20 feet

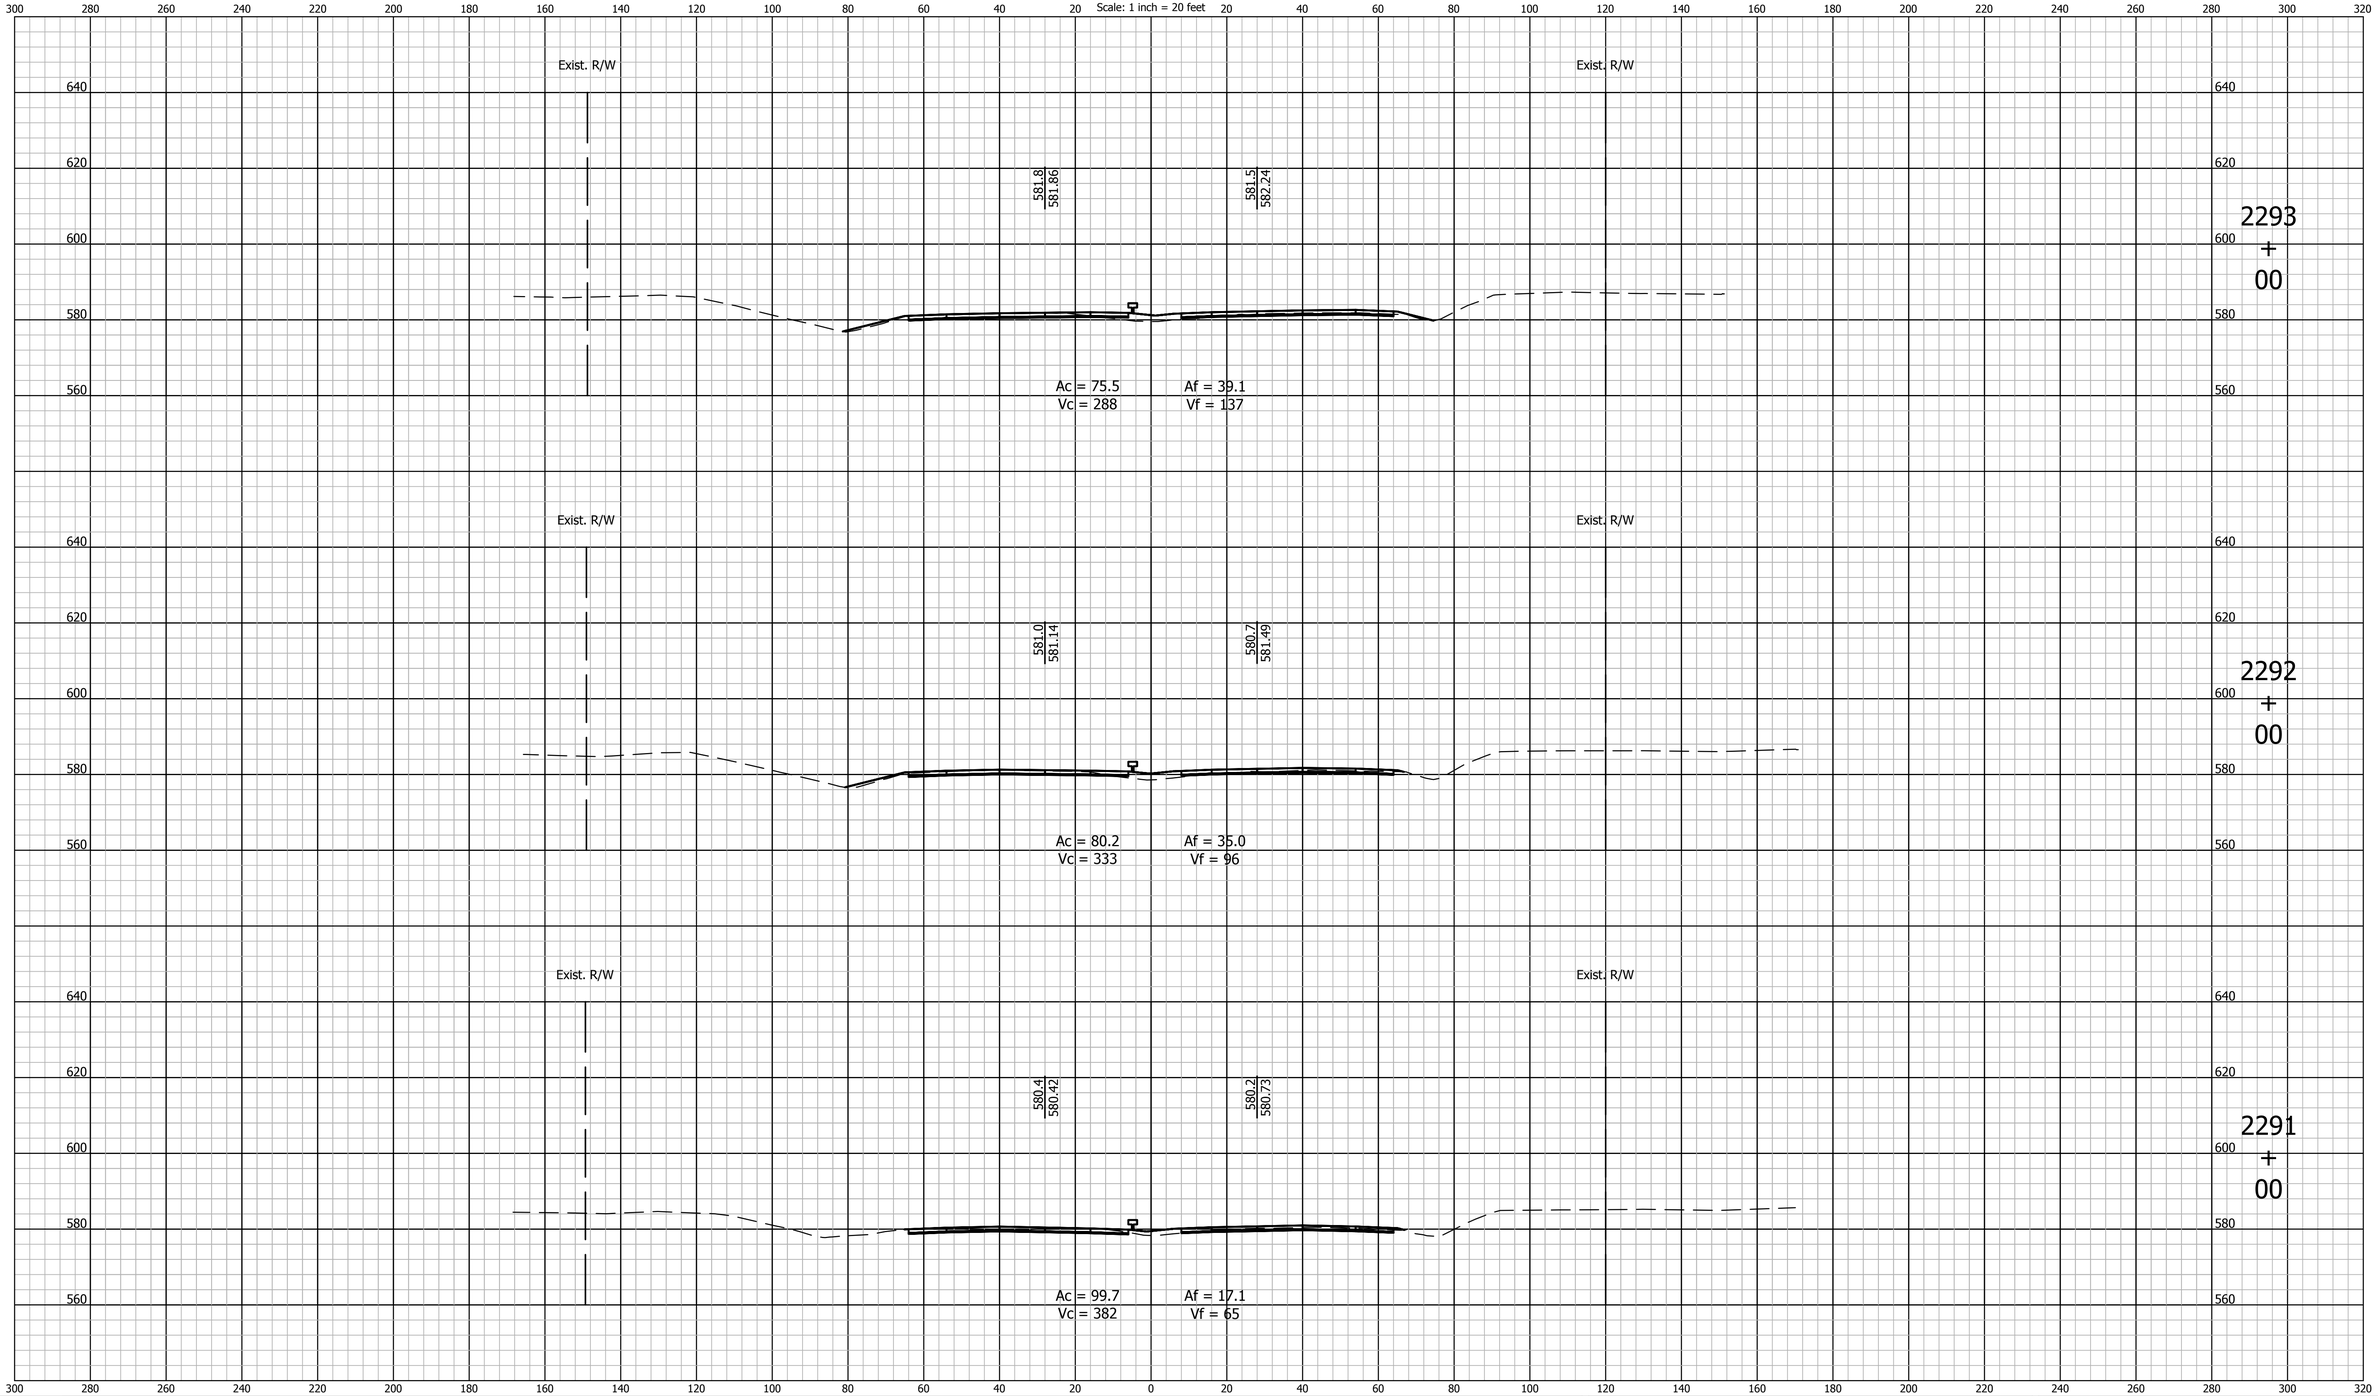

E&B PAVING, Inc
World-Class Solutions at a Local Level™

UNITED Consulting

1625 N. Post Road
Indianapolis, IN 46219
Phone 317-895-2585
Fax 317-895-2596
www.ucindy.com

RECOMMENDED FOR APPROVAL _____ DESIGN ENGINEER _____ DATE

DESIGNED: BWS DRAWN: MAC

CHECKED: BJP CHECKED: BJP

INDIANA
DEPARTMENT OF TRANSPORTATION

CROSS SECTIONS
LINE "A"

HORIZONTAL SCALE	BRIDGE FILE
1" = 20'	-
VERTICAL SCALE	DESIGNATION
1" = 20'	0501212

SURVEY BOOK	SHEETS		
-	27	of	251
CONTRACT	PROJECT		
R-28940	0501212		

File Name: P:\C3D\MK16-465\Road\Dwg\Plans\X Sections Line A 2213+00 to 2411+00.dwg Plot Date: 4/25/2017 Plotted By: Pierson, Brian

CROSS SECTIONS

Scale: 1 inch = 20 feet

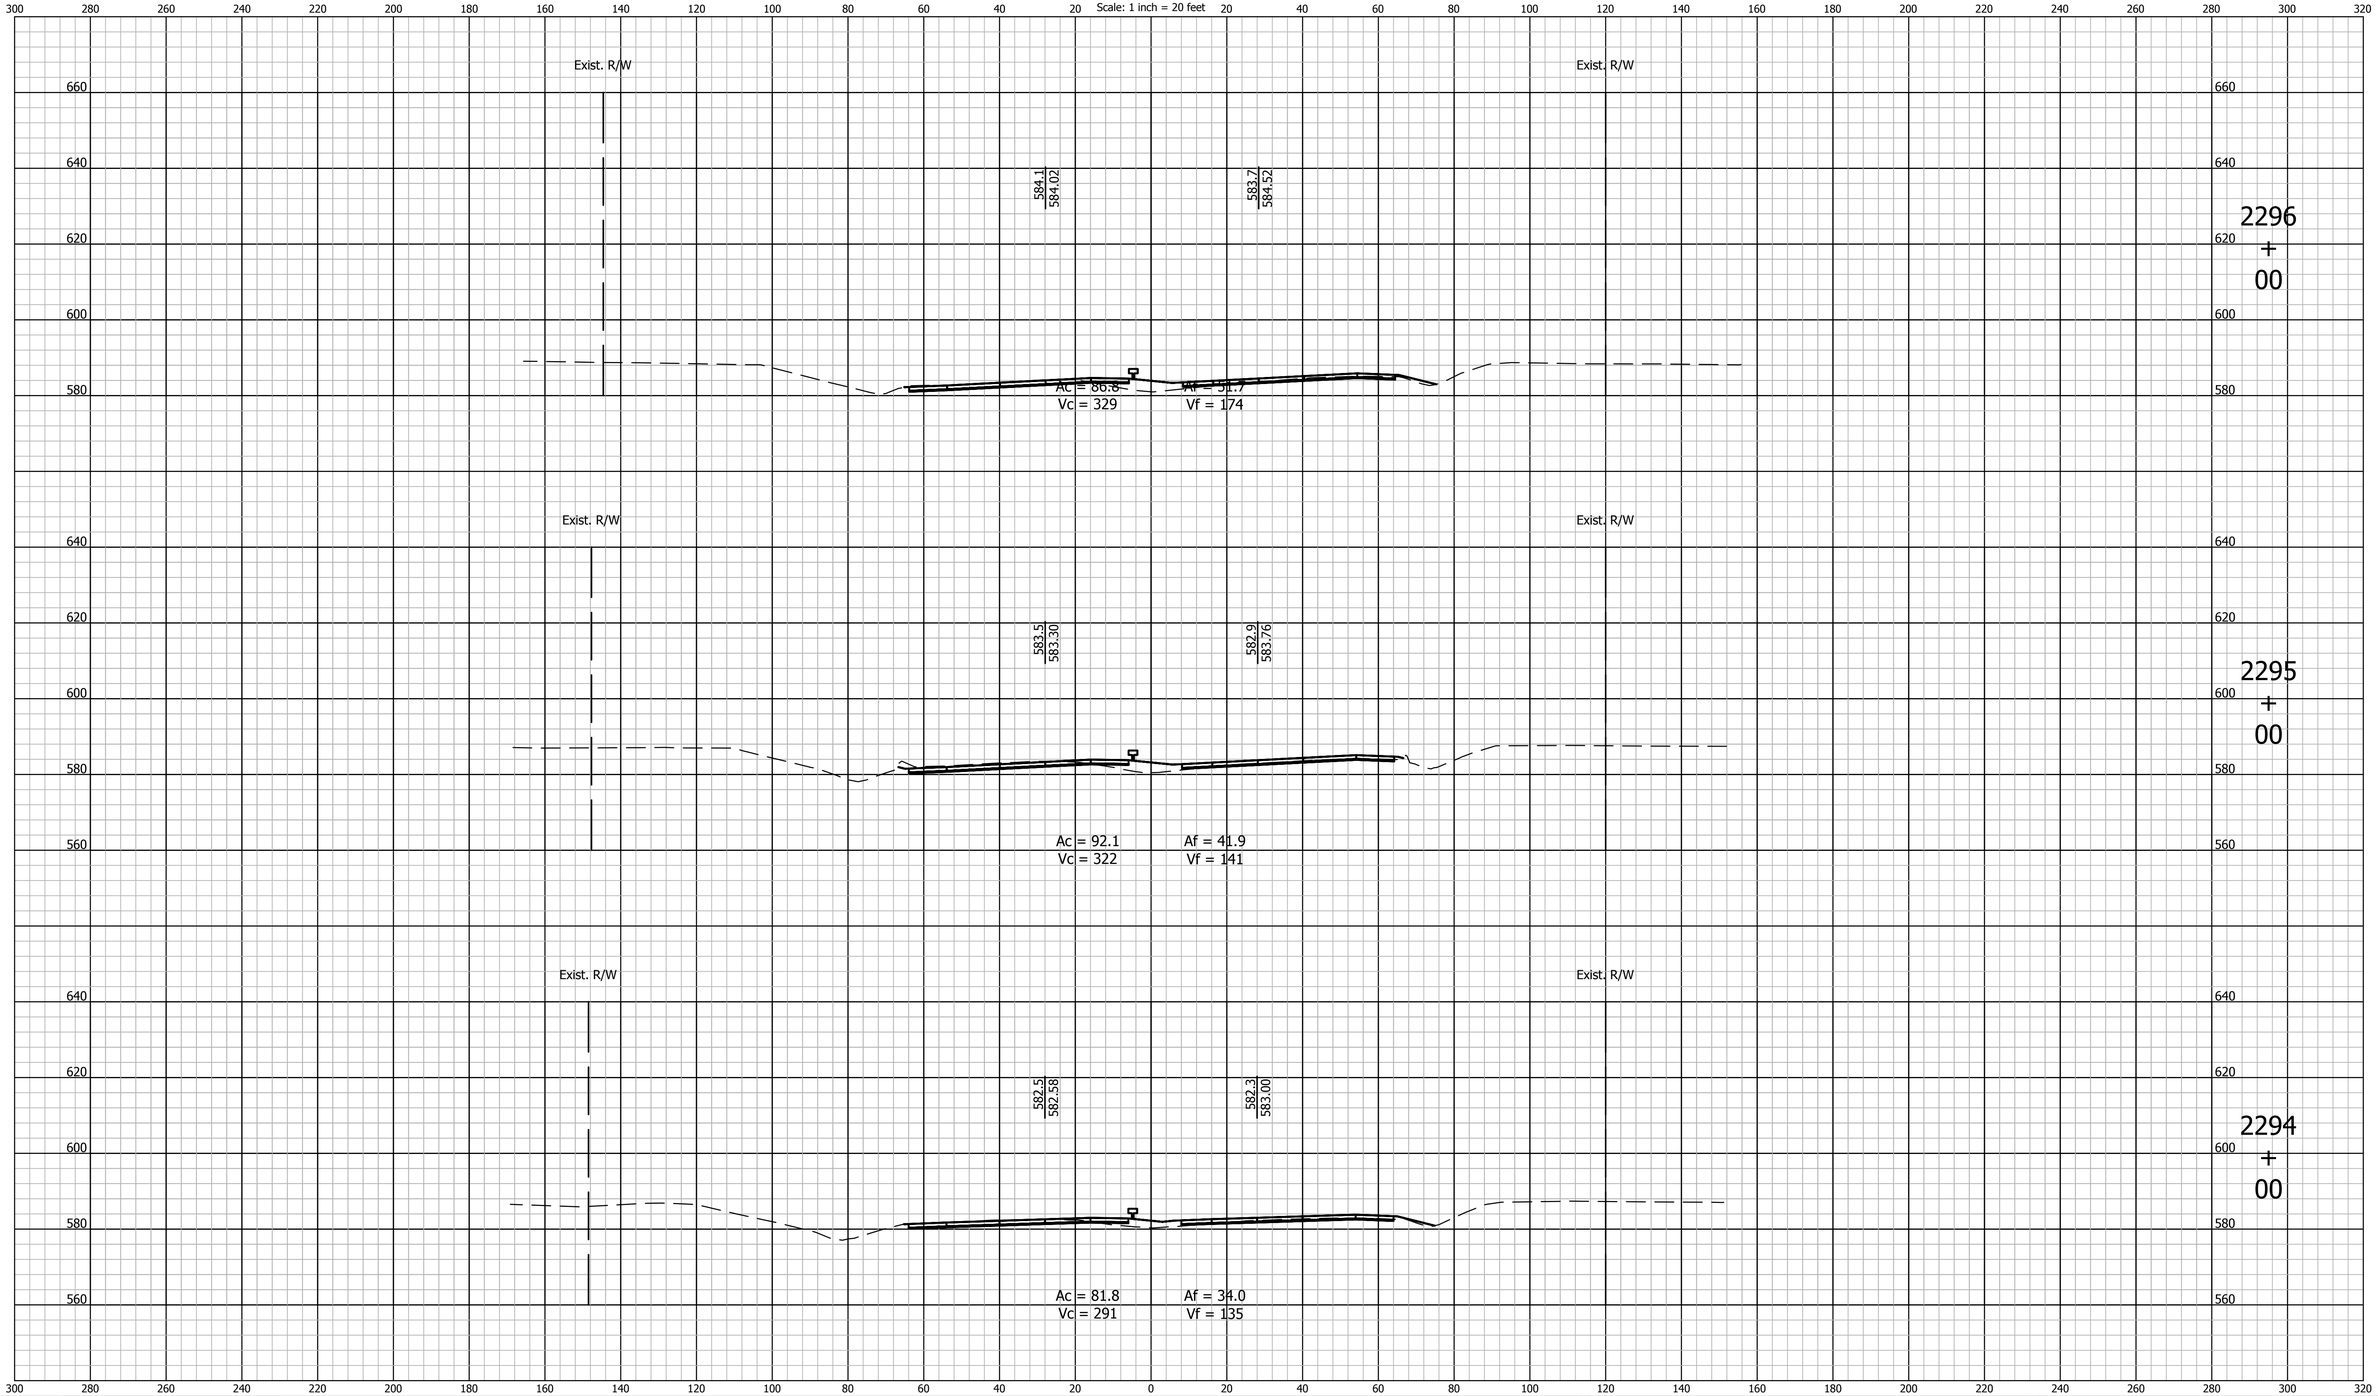

E&B PAVING, Inc
World-Class Solutions at a Local Level℠

UNITED Consulting

1625 N. Post Road
Indianapolis, IN 46219
Phone 317-895-2585
Fax 317-895-2596
www.ucindy.com

RECOMMENDED FOR APPROVAL

DESIGN ENGINEER DATE

DESIGNED: BWS DRAWN: MAC

CHECKED: BJP CHECKED: BJP

INDIANA
DEPARTMENT OF TRANSPORTATION

CROSS SECTIONS
LINE "A"

HORIZONTAL SCALE	BRIDGE FILE
1" = 20'	-
VERTICAL SCALE	DESIGNATION
1" = 20'	0501212

SURVEY BOOK	SHEETS		
-	28	of	251
CONTRACT	PROJECT		
R-28940	0501212		

File Name: P:\C3D\MK16-465\Road\Dwg\Plans\X Sections Line A 2213+00 to 2411+00.dwg Plot Date: 4/25/2017 Plotted By: Pierson, Brian

CROSS SECTIONS

Scale: 1 inch = 20 feet

2299 + 00

Exist. R/W

587.1
586.41

586.6
587.03

Exist. R/W

Ac = 137.0
Vc = 460

Af = 27.7
Vf = 118

2298 + 00

Exist. R/W

585.9
585.51

585.4
586.10

Exist. R/W

Ac = 112.6
Vc = 391

Af = 35.7
Vf = 143

2297 + 00

Exist. R/W

585.1
584.73

584.6
585.28

Exist. R/W

Ac = 99.5
Vc = 343

Af = 41.7
Vf = 173

E&B PAVING, Inc
World-Class Solutions at a Local Level™

UNITED Consulting

1625 N. Post Road
Indianapolis, IN 46219
Phone 317-895-2585
Fax 317-895-2596
www.ucindy.com

RECOMMENDED FOR APPROVAL

DESIGN ENGINEER DATE

DESIGNED: BWS DRAWN: MAC

CHECKED: BJP CHECKED: BJP

INDIANA
DEPARTMENT OF TRANSPORTATION

CROSS SECTIONS
LINE "A"

HORIZONTAL SCALE	BRIDGE FILE
1" = 20'	-
VERTICAL SCALE	DESIGNATION
1" = 20'	0501212

SURVEY BOOK	SHEETS		
-	29	of	251
CONTRACT	PROJECT		
R-28940	0501212		

File Name: P:\C3D\MK16-465\Road\Dwg\Plans\X Sections Line A 2213+00 to 2411+00.dwg Plot Date: 4/25/2017 Plotted By: Pierson, Brian

CROSS SECTIONS
Scale: 1 inch = 20 feet

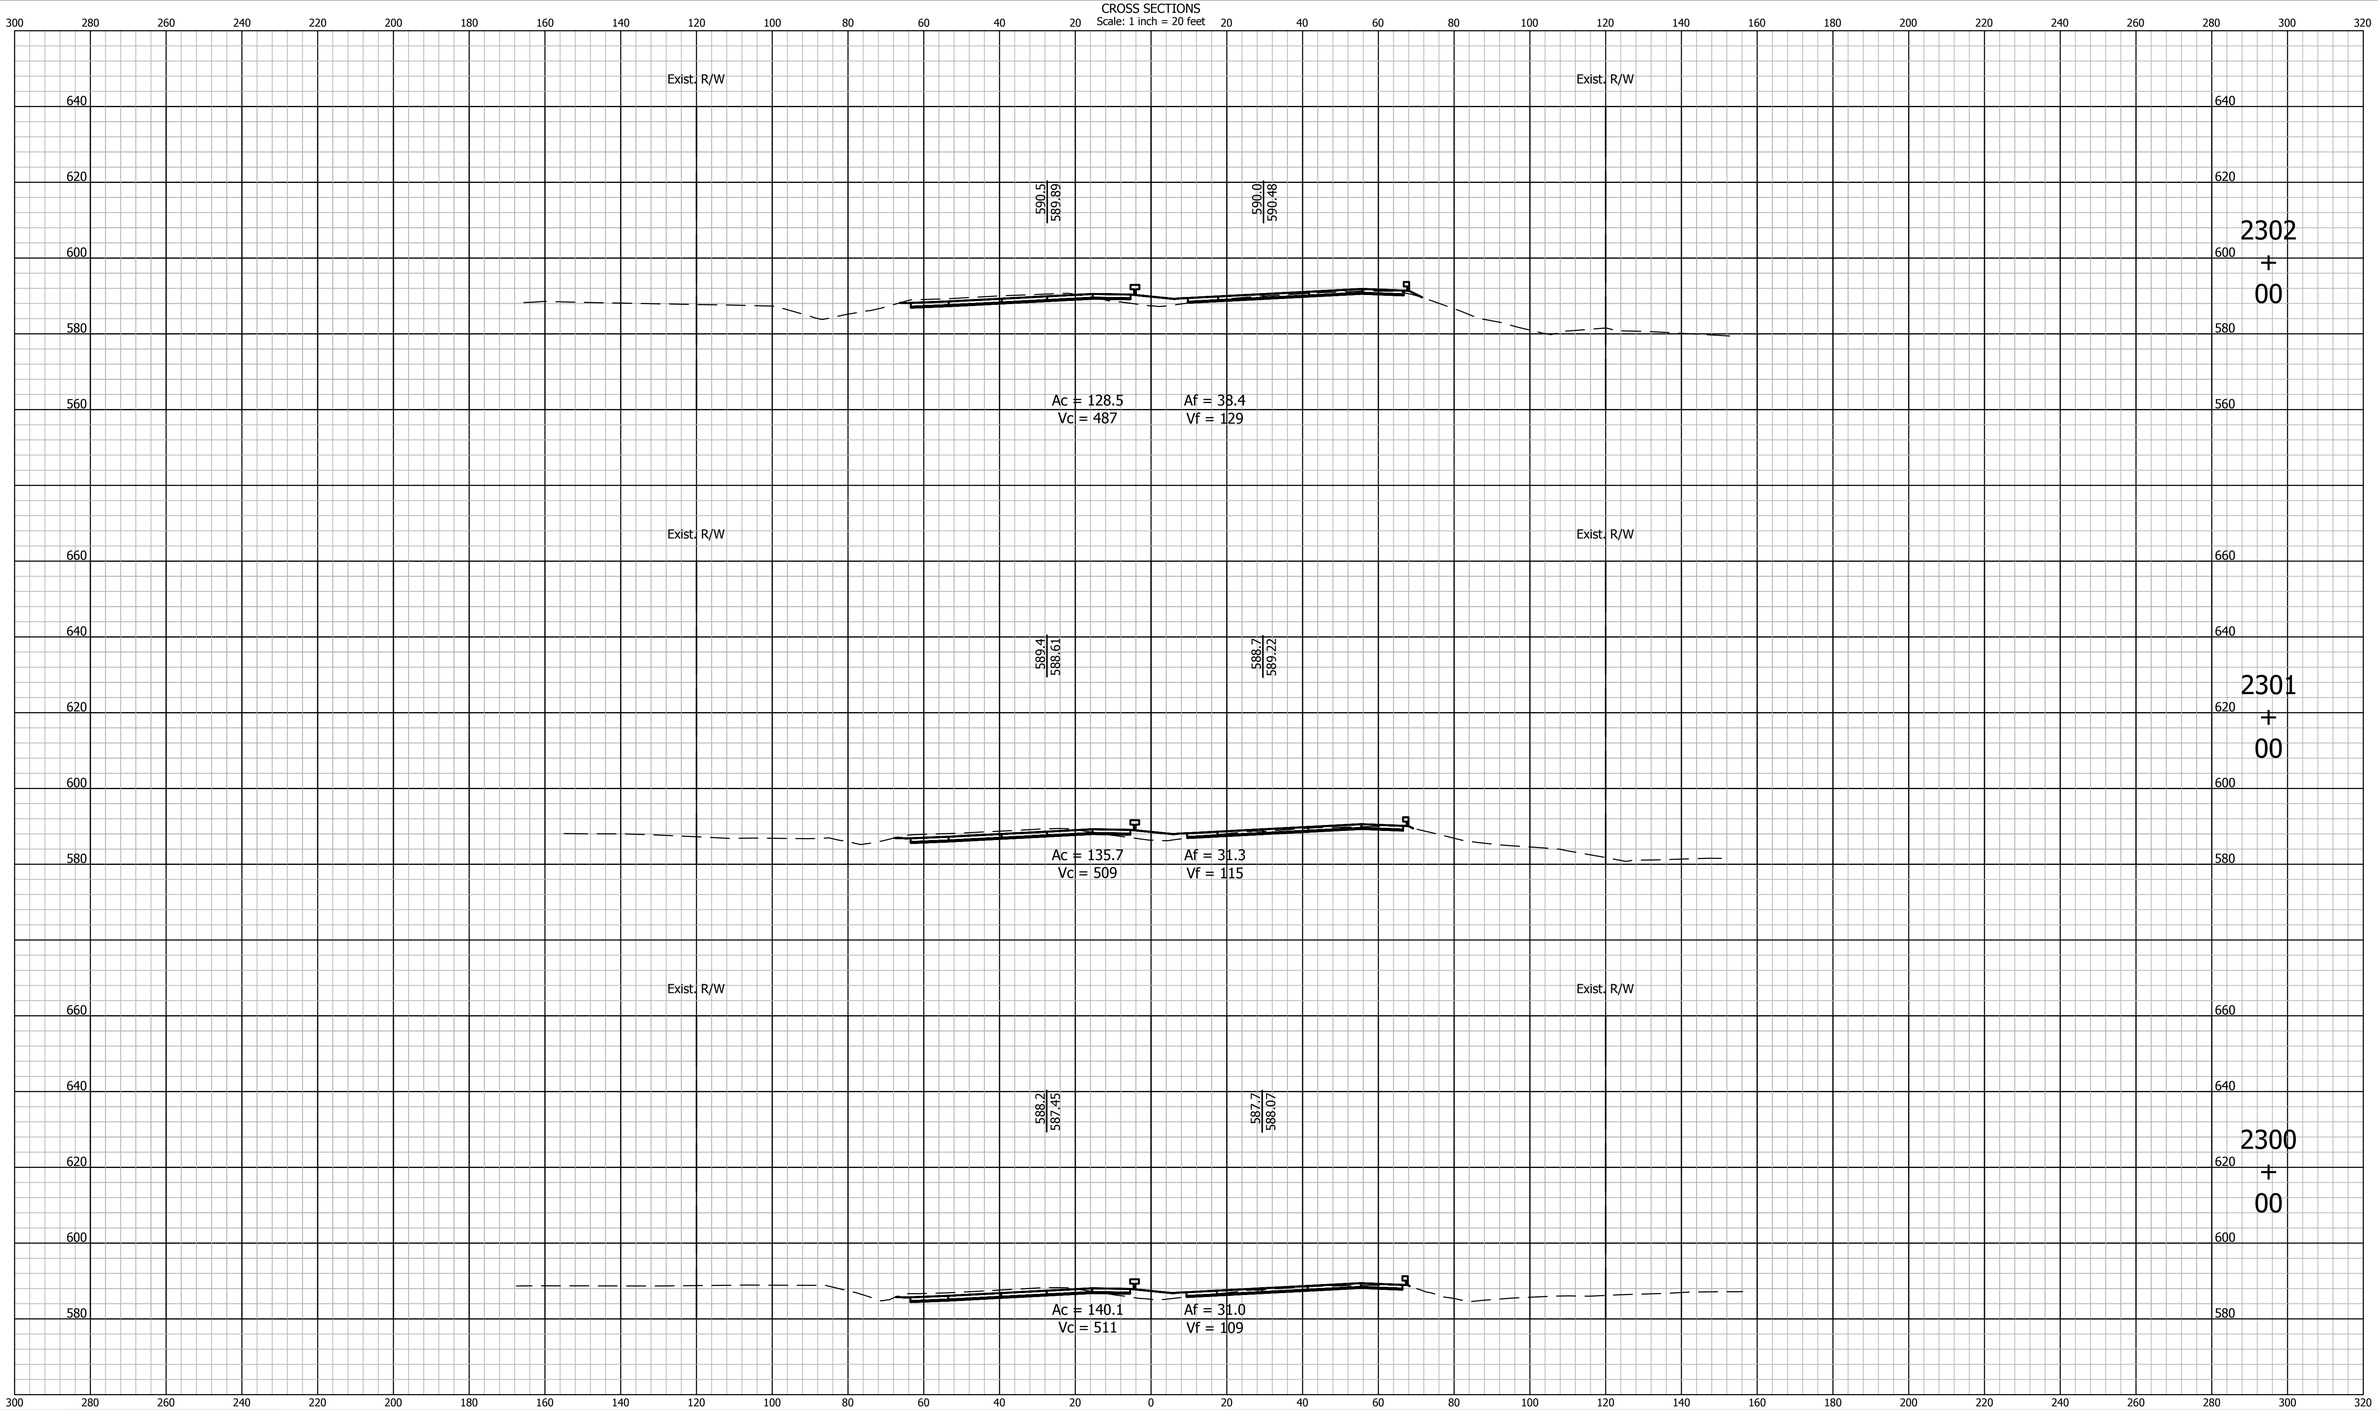

E&B PAVING, Inc
World-Class Solutions at a Local Level™

UNITED Consulting

1625 N. Post Road
Indianapolis, IN 46219
Phone 317-895-2585
Fax 317-895-2596
www.ucindy.com

RECOMMENDED FOR APPROVAL _____ DESIGN ENGINEER DATE

DESIGNED: BWS DRAWN: MAC

CHECKED: BJP CHECKED: BJP

INDIANA
DEPARTMENT OF TRANSPORTATION

CROSS SECTIONS
LINE "A"

HORIZONTAL SCALE	BRIDGE FILE
1" = 20'	-
VERTICAL SCALE	DESIGNATION
1" = 20'	0501212

SURVEY BOOK	SHEETS
-	30 of 251
CONTRACT	PROJECT
R-28940	0501212

File Name: P:\C3D\MK16-465\Road\Dwg\Plans\X Sections Line A 2213+00 to 2411+00.dwg Plot Date: 4/25/2017 Plotted By: Pierson, Brian

CROSS SECTIONS
Scale: 1 inch = 20 feet

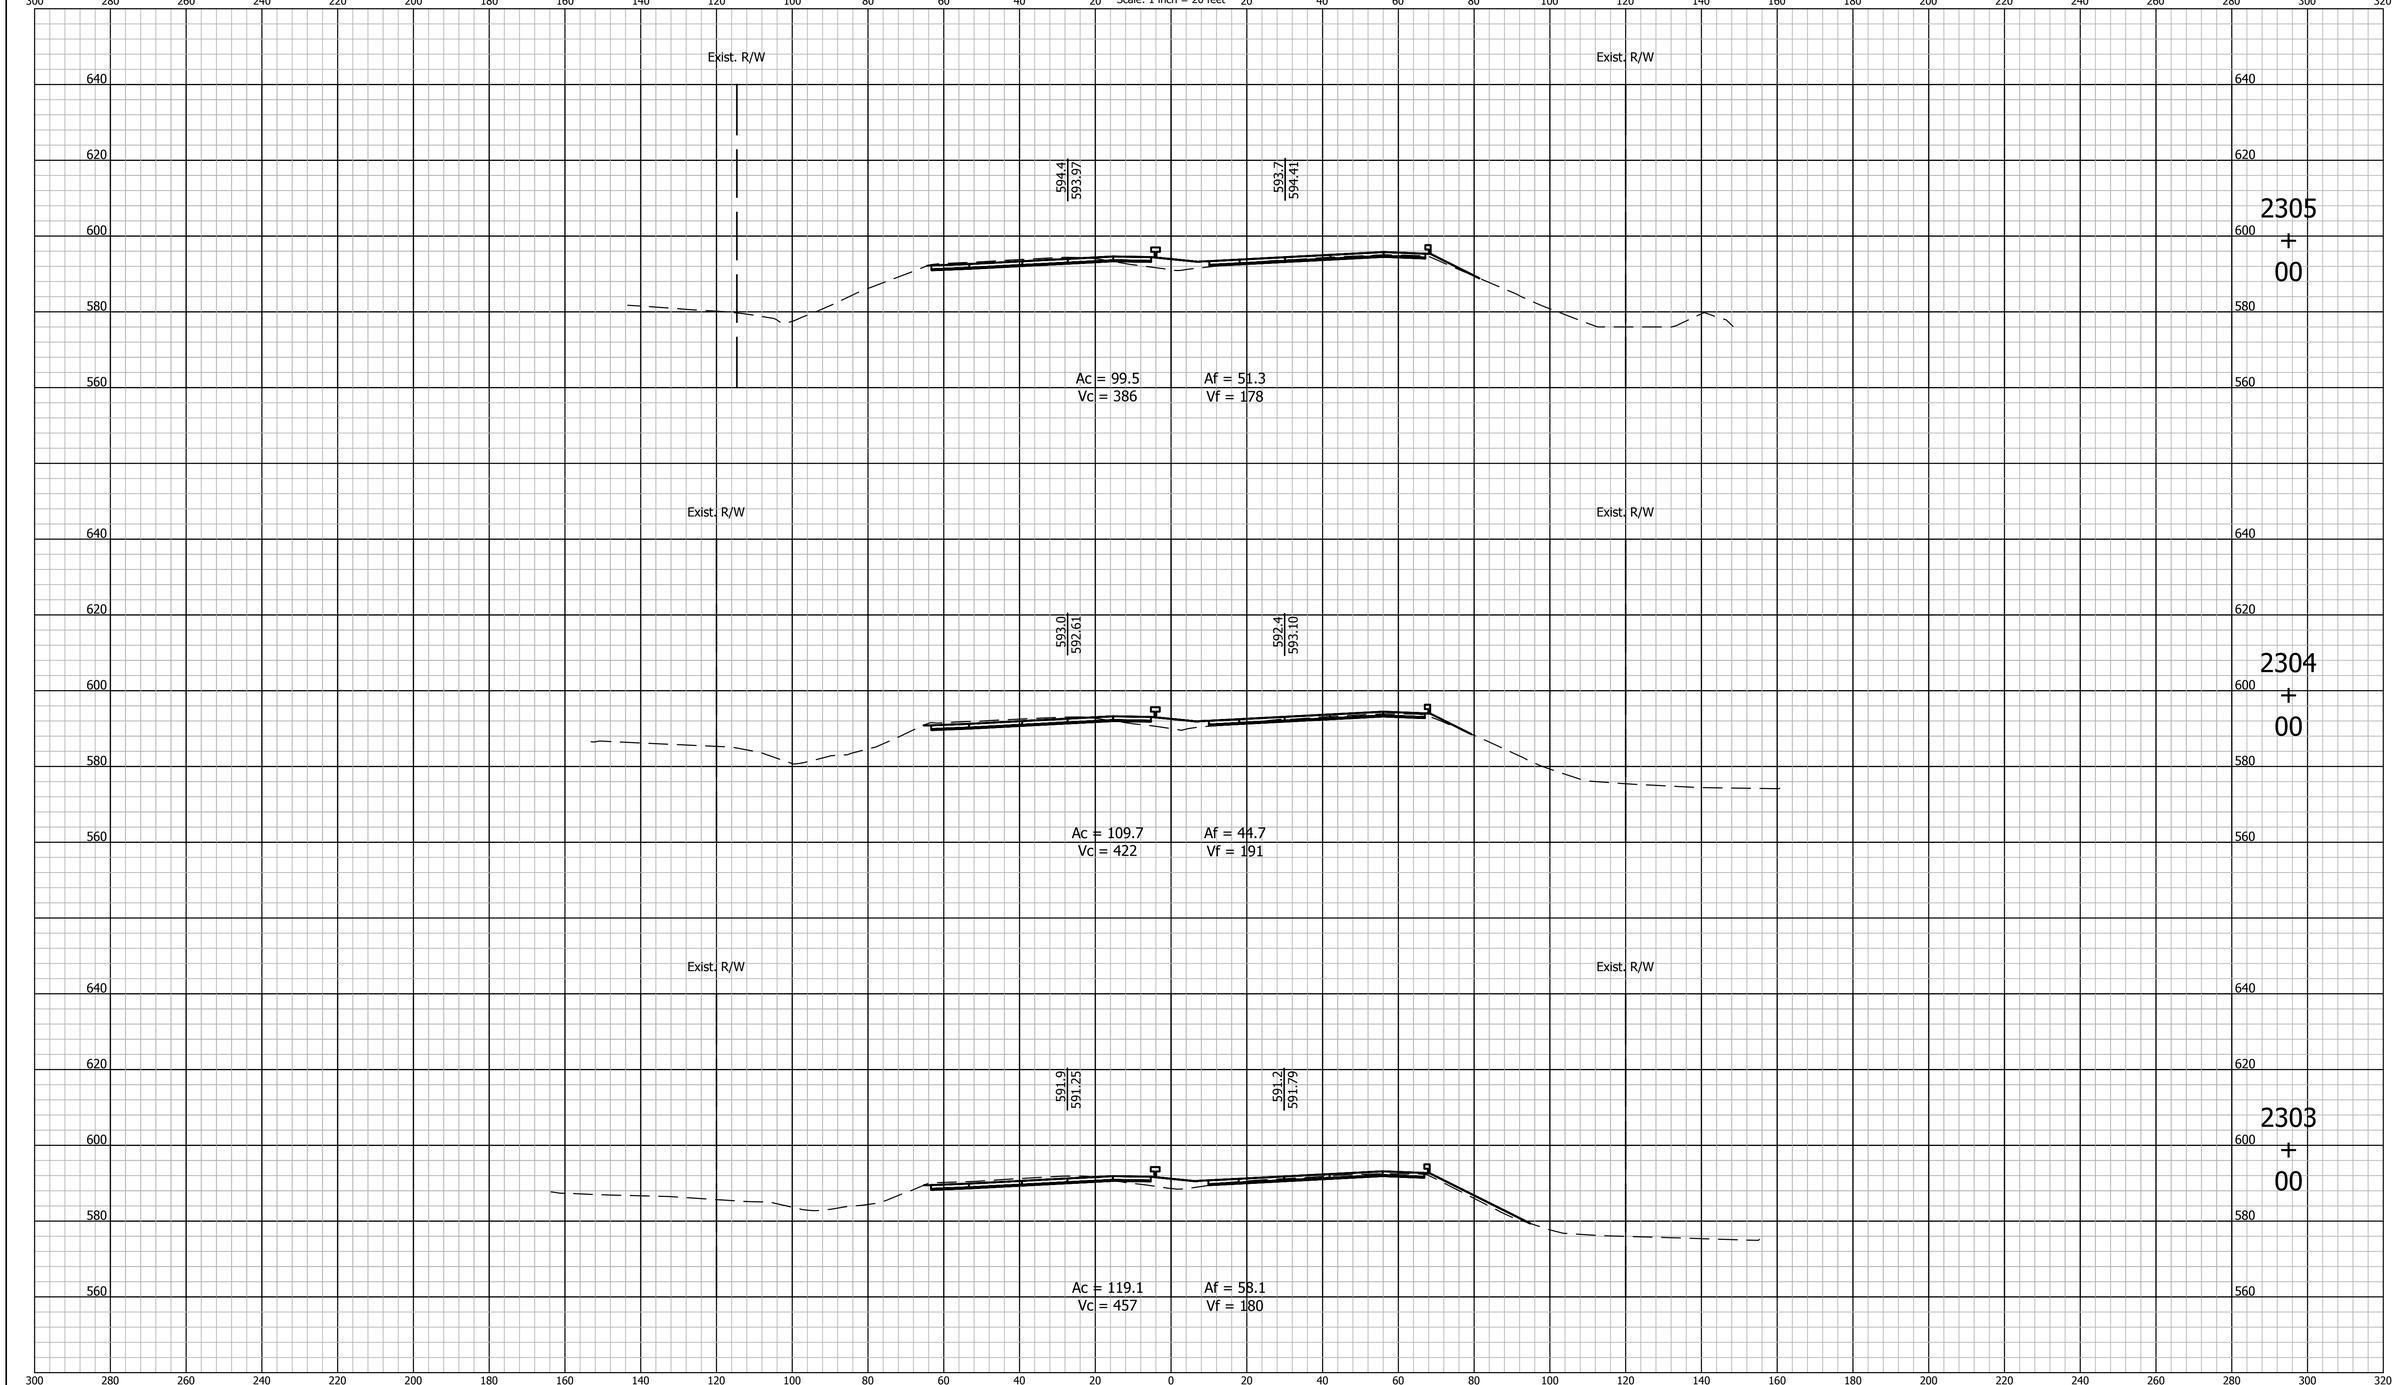

E&B PAVING, Inc
World-Class Solutions at a Local Level℠.

UNITED Consulting

1625 N. Post Road
Indianapolis, IN 46219
Phone 317-895-2585
Fax 317-895-2596
www.ucindy.com

RECOMMENDED FOR APPROVAL _____ DESIGN ENGINEER DATE

DESIGNED: BWS DRAWN: MAC

CHECKED: BJP CHECKED: BJP

INDIANA
DEPARTMENT OF TRANSPORTATION

CROSS SECTIONS
LINE "A"

HORIZONTAL SCALE	BRIDGE FILE
1" = 20'	-
VERTICAL SCALE	DESIGNATION
1" = 20'	0501212

SURVEY BOOK	SHEETS
-	31 of 251
CONTRACT	PROJECT
R-28940	0501212

File Name: P:\C3D\MK16-465\Road\Dwg\Plans\X Sections Line A 2213+00 to 2411+00.dwg Plot Date: 4/25/2017 Plotted By: Pierson, Brian

CROSS SECTIONS
Scale: 1 inch = 20 feet

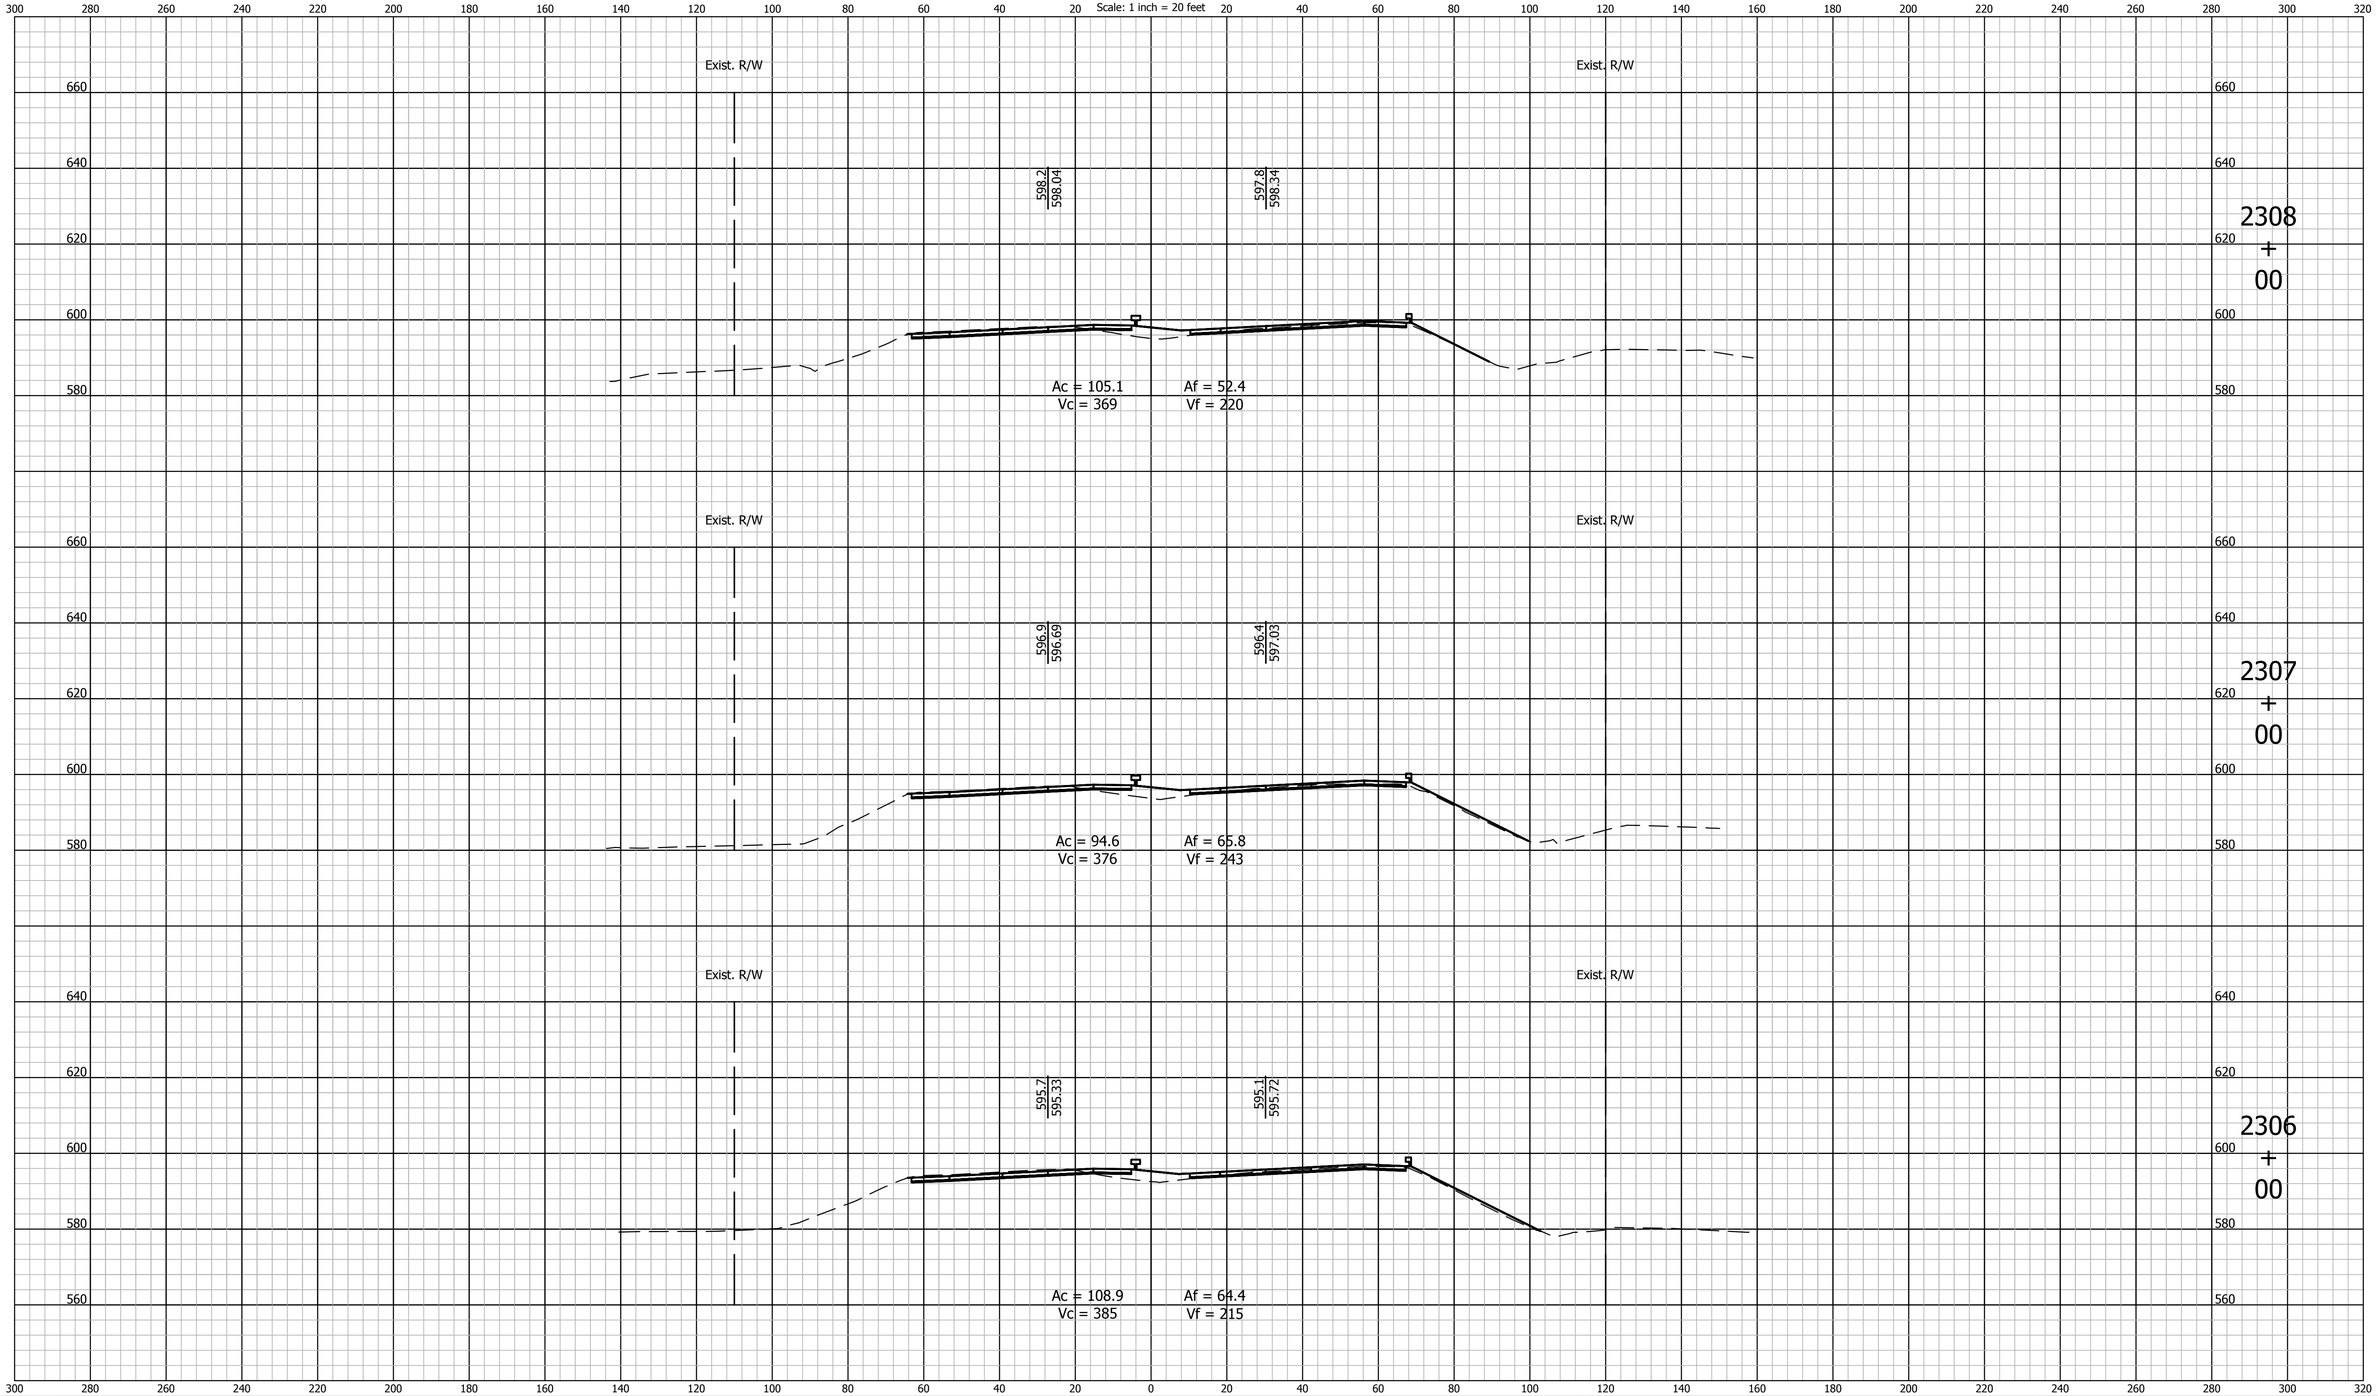

E&B PAVING, Inc
World-Class Solutions at a Local Level™

UNITED Consulting

1625 N. Post Road
Indianapolis, IN 46219
Phone 317-895-2585
Fax 317-895-2596
www.ucindy.com

RECOMMENDED FOR APPROVAL _____
DESIGN ENGINEER DATE

DESIGNED: BWS DRAWN: MAC
CHECKED: BJP CHECKED: BJP

INDIANA
DEPARTMENT OF TRANSPORTATION

CROSS SECTIONS
LINE "A"

HORIZONTAL SCALE	BRIDGE FILE
1" = 20'	-
VERTICAL SCALE	DESIGNATION
1" = 20'	0501212

SURVEY BOOK	SHEETS		
-	32	of	251
CONTRACT	PROJECT		
R-28940	0501212		

File Name: P:\C3D\MK16-465\Road\Dwg\Plans\X Sections Line A 2213+00 to 2411+00.dwg Plot Date: 4/25/2017 Plotted By: Pierson, Brian

CROSS SECTIONS
Scale: 1 inch = 20 feet

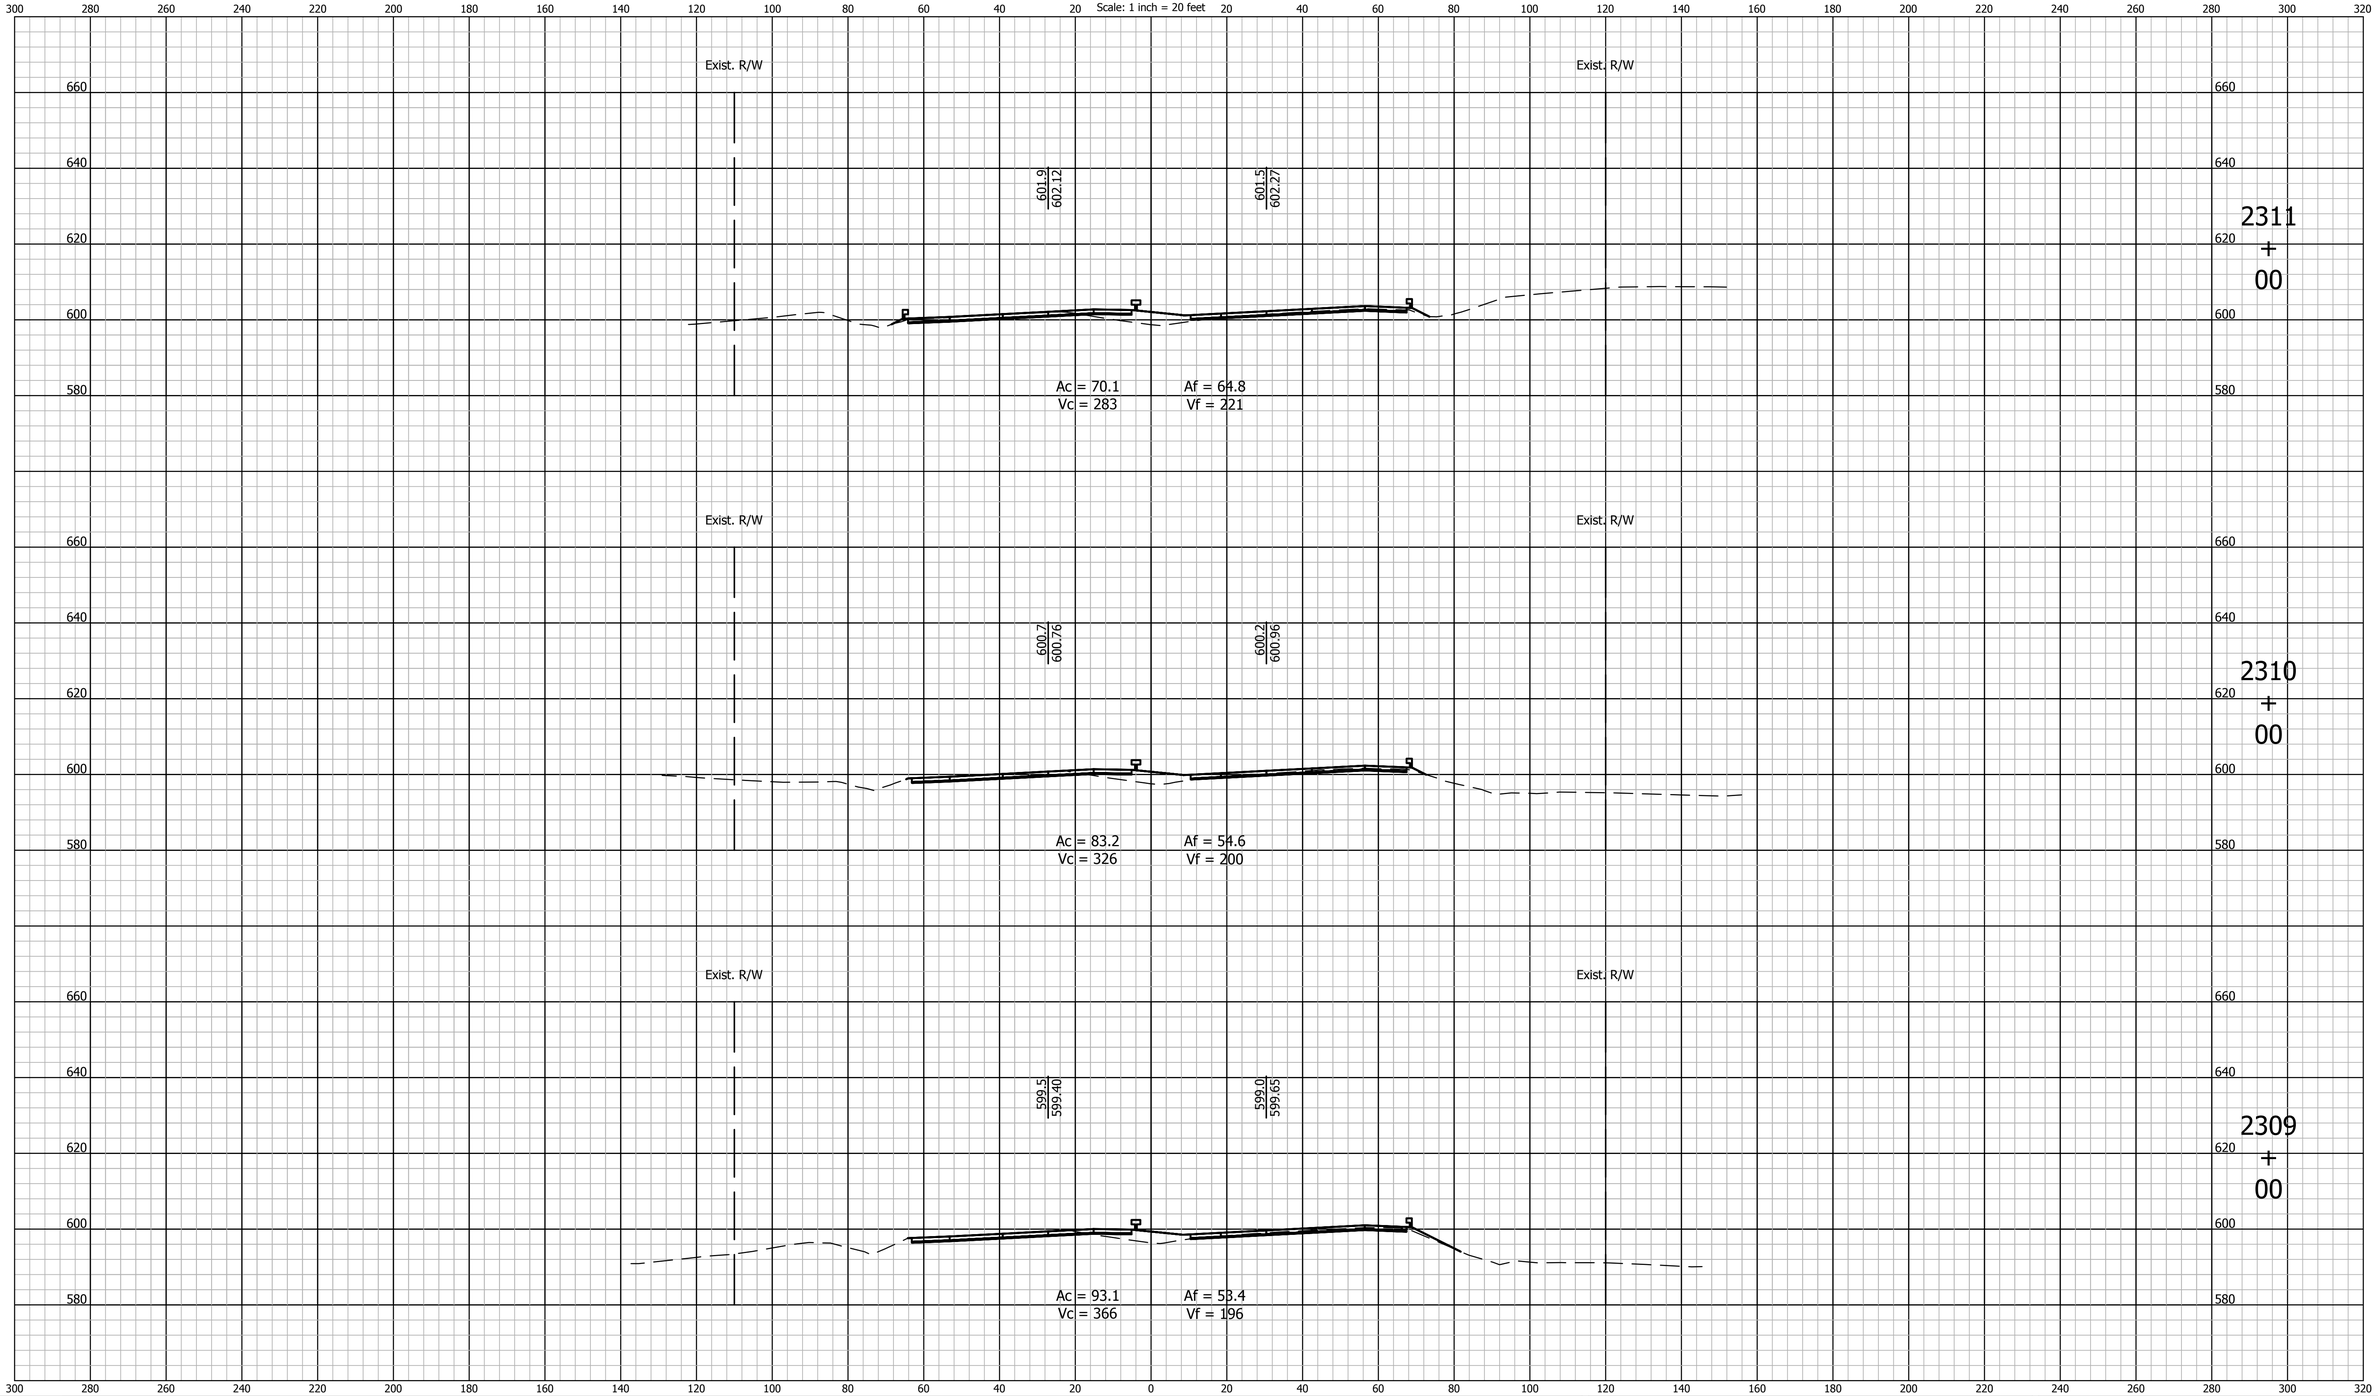

E&B PAVING, Inc
World-Class Solutions at a Local Level™

UNITED Consulting

1625 N. Post Road
Indianapolis, IN 46219
Phone 317-895-2585
Fax 317-895-2596
www.ucindy.com

RECOMMENDED FOR APPROVAL _____ DESIGN ENGINEER DATE

DESIGNED: BWS DRAWN: MAC

CHECKED: BJP CHECKED: BJP

INDIANA
DEPARTMENT OF TRANSPORTATION

CROSS SECTIONS
LINE "A"

HORIZONTAL SCALE	BRIDGE FILE
1" = 20'	-
VERTICAL SCALE	DESIGNATION
1" = 20'	0501212

SURVEY BOOK	SHEETS		
-	33	of	251
CONTRACT	PROJECT		
R-28940	0501212		

File Name: P:\C3D\MK16-465\Road\Dwg\Plans\X Sections Line A 2213+00 to 2411+00.dwg Plot Date: 4/25/2017 Plotted By: Pierson, Brian

CROSS SECTIONS

Scale: 1 inch = 20 feet

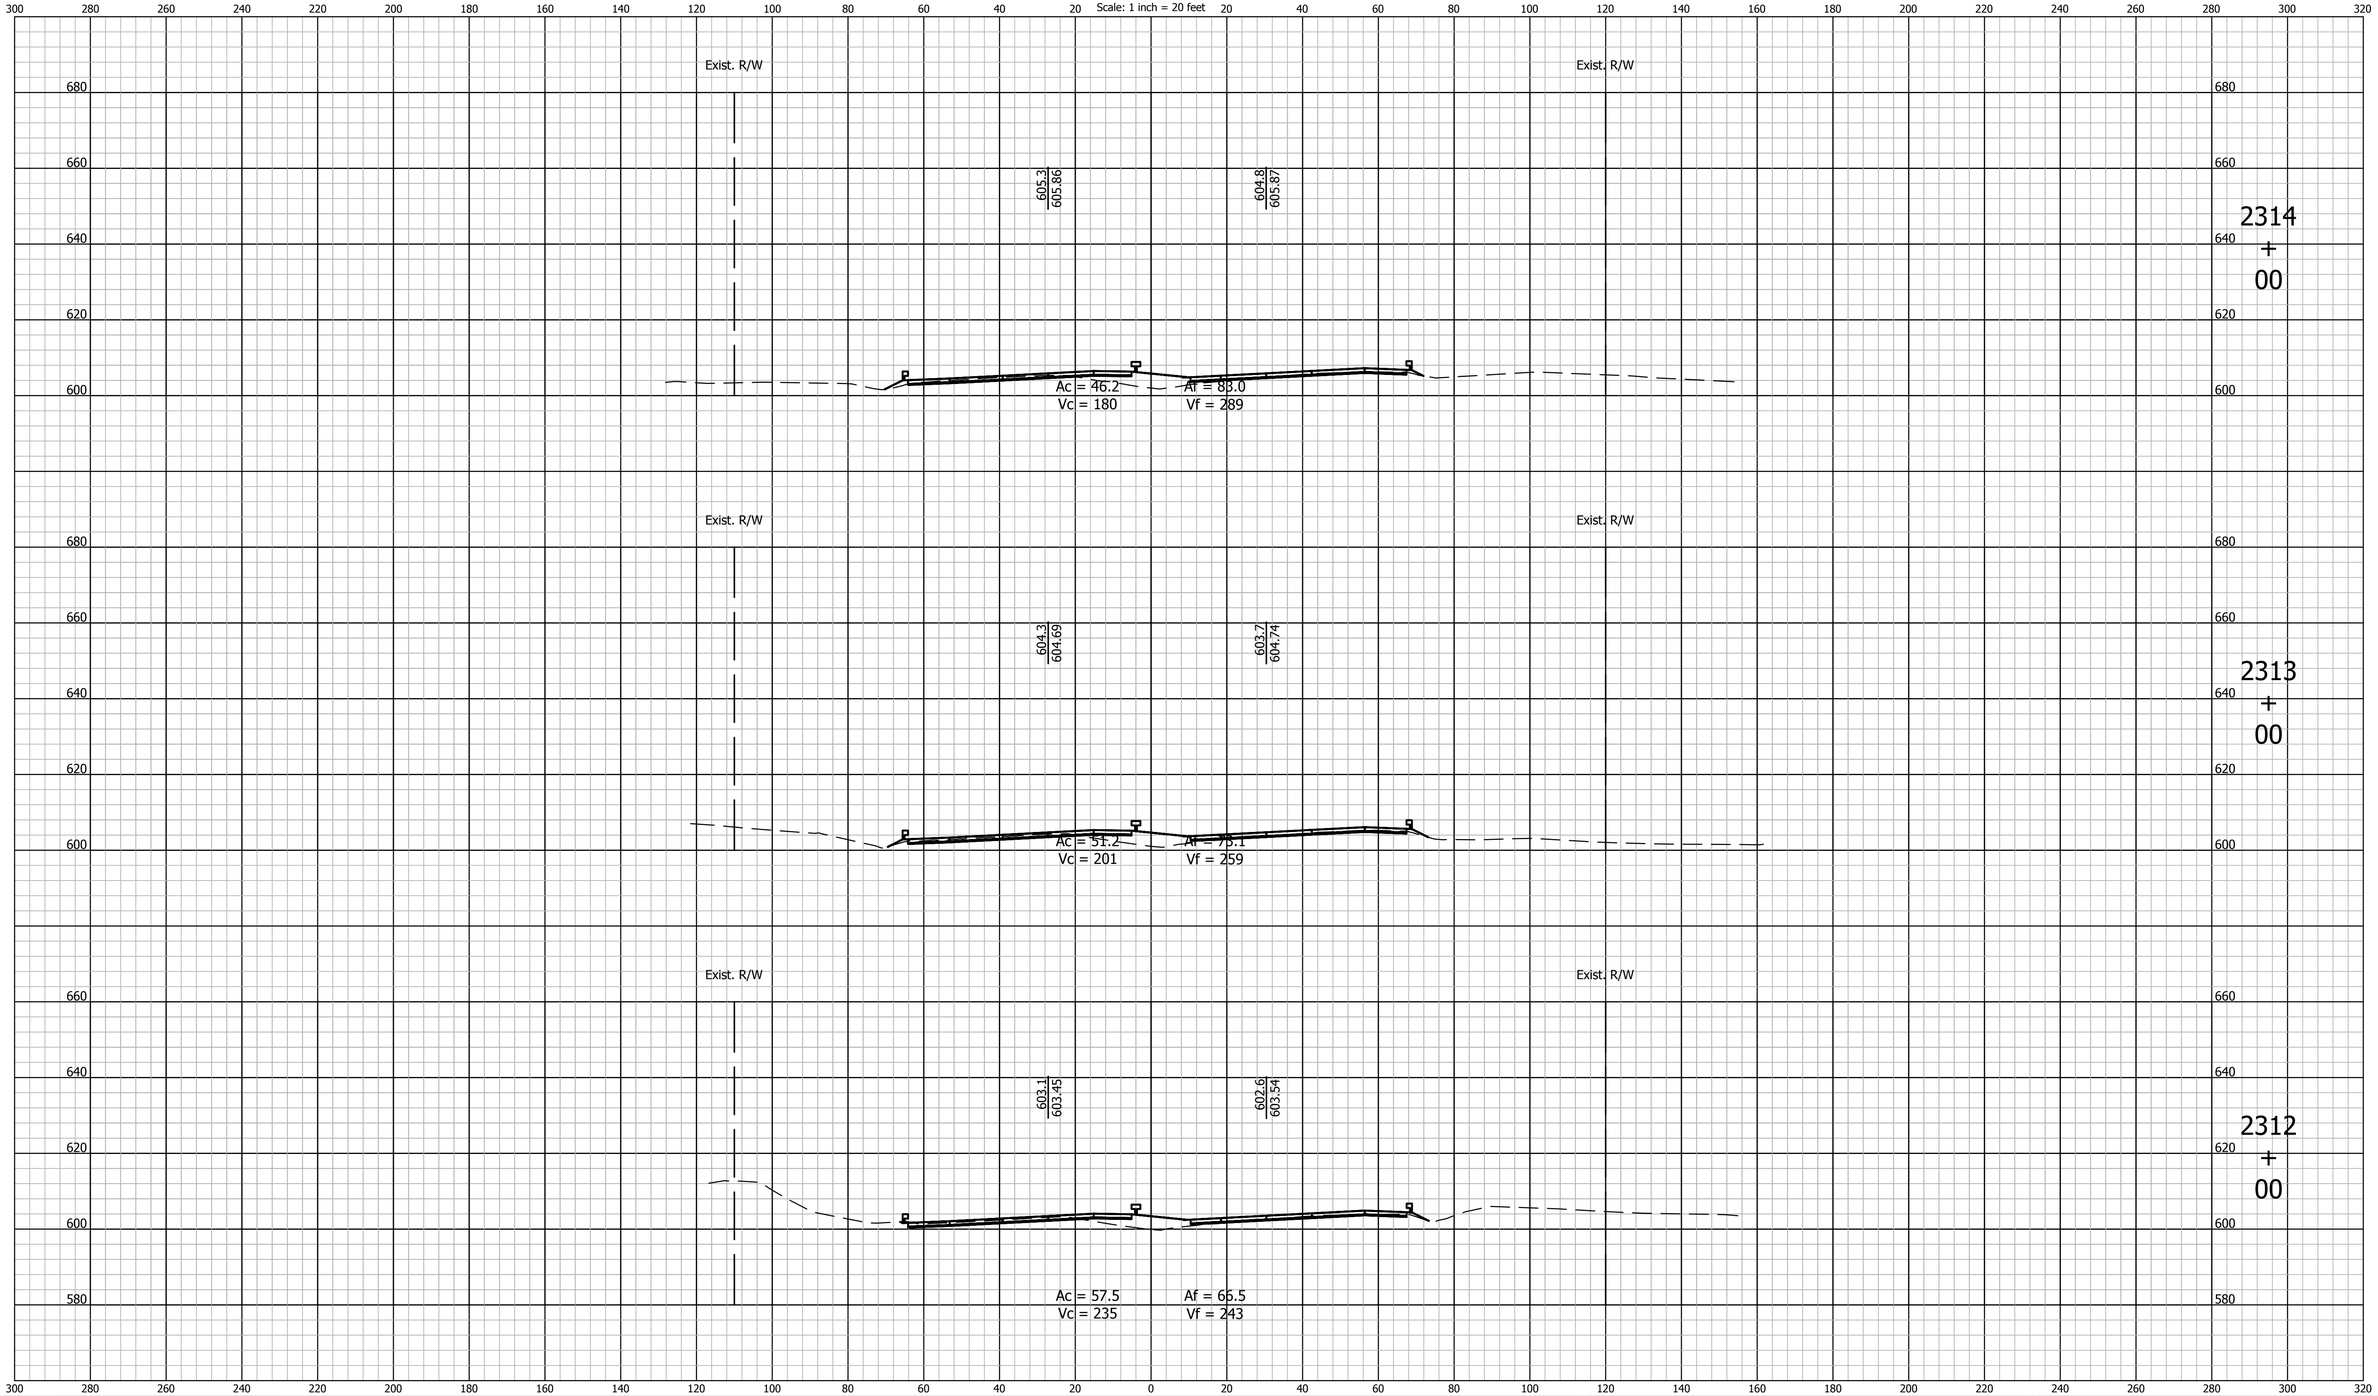

E&B PAVING, Inc
World-Class Solutions at a Local Level™

UNITED Consulting

1625 N. Post Road
Indianapolis, IN 46219
Phone 317-895-2585
Fax 317-895-2596
www.ucindy.com

RECOMMENDED FOR APPROVAL _____ DESIGN ENGINEER DATE

DESIGNED: BWS DRAWN: MAC

CHECKED: BJP CHECKED: BJP

INDIANA
DEPARTMENT OF TRANSPORTATION

CROSS SECTIONS
LINE "A"

HORIZONTAL SCALE	BRIDGE FILE
1" = 20'	-
VERTICAL SCALE	DESIGNATION
1" = 20'	0501212

SURVEY BOOK	SHEETS		
-	34	of	251
CONTRACT	PROJECT		
R-28940	0501212		

File Name: P:\C3D\MK16-465\Road\Dwg\Plans\X Sections Line A 2213+00 to 2411+00.dwg Plot Date: 4/25/2017 Plotted By: Pierson, Brian

CROSS SECTIONS
Scale: 1 inch = 20 feet

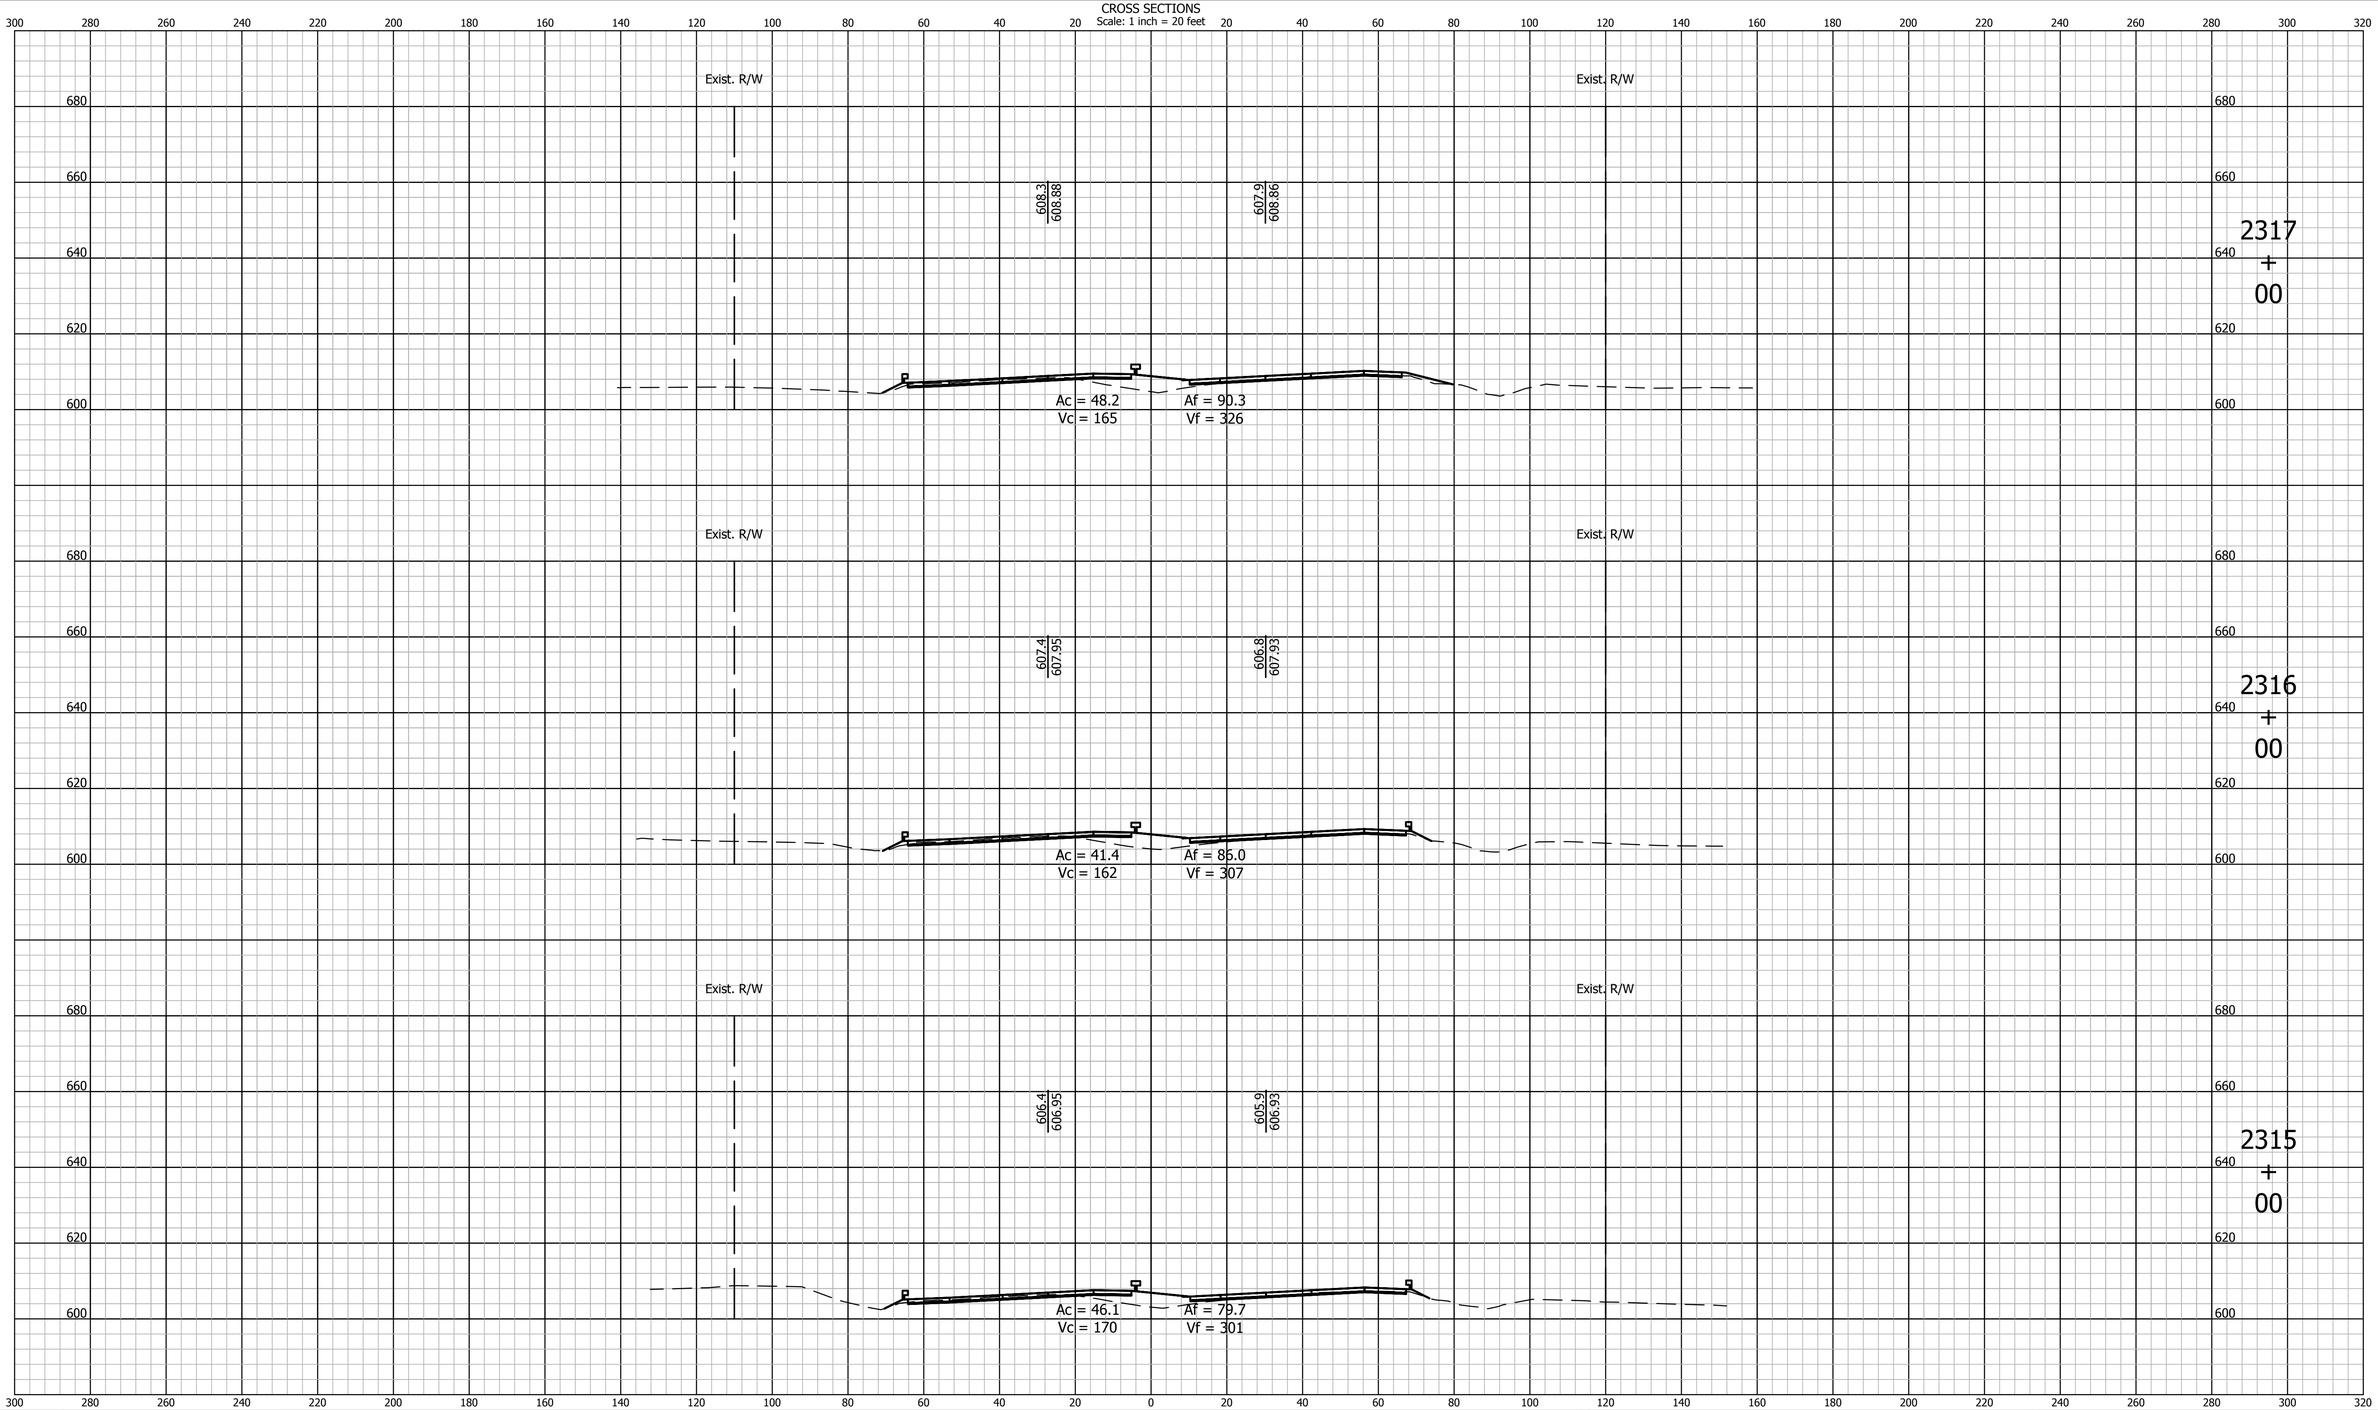

E&B PAVING, Inc
World-Class Solutions at a Local Level™

UNITED Consulting
1625 N. Post Road
Indianapolis, IN 46219
Phone 317-895-2585
Fax 317-895-2596
www.ucindy.com

RECOMMENDED FOR APPROVAL _____ DESIGN ENGINEER DATE

DESIGNED: BWS DRAWN: MAC

CHECKED: BJP CHECKED: BJP

INDIANA
DEPARTMENT OF TRANSPORTATION

CROSS SECTIONS
LINE "A"

HORIZONTAL SCALE	BRIDGE FILE
1" = 20'	-
VERTICAL SCALE	DESIGNATION
1" = 20'	0501212

SURVEY BOOK	SHEETS		
-	35	of	251
CONTRACT	PROJECT		
R-28940	0501212		

File Name: P:\C3D\MK16-465\Road\Dwg\Plans\X Sections Line A 2213+00 to 2411+00.dwg Plot Date: 4/25/2017 Plotted By: Pierson, Brian

CROSS SECTIONS
Scale: 1 inch = 20 feet

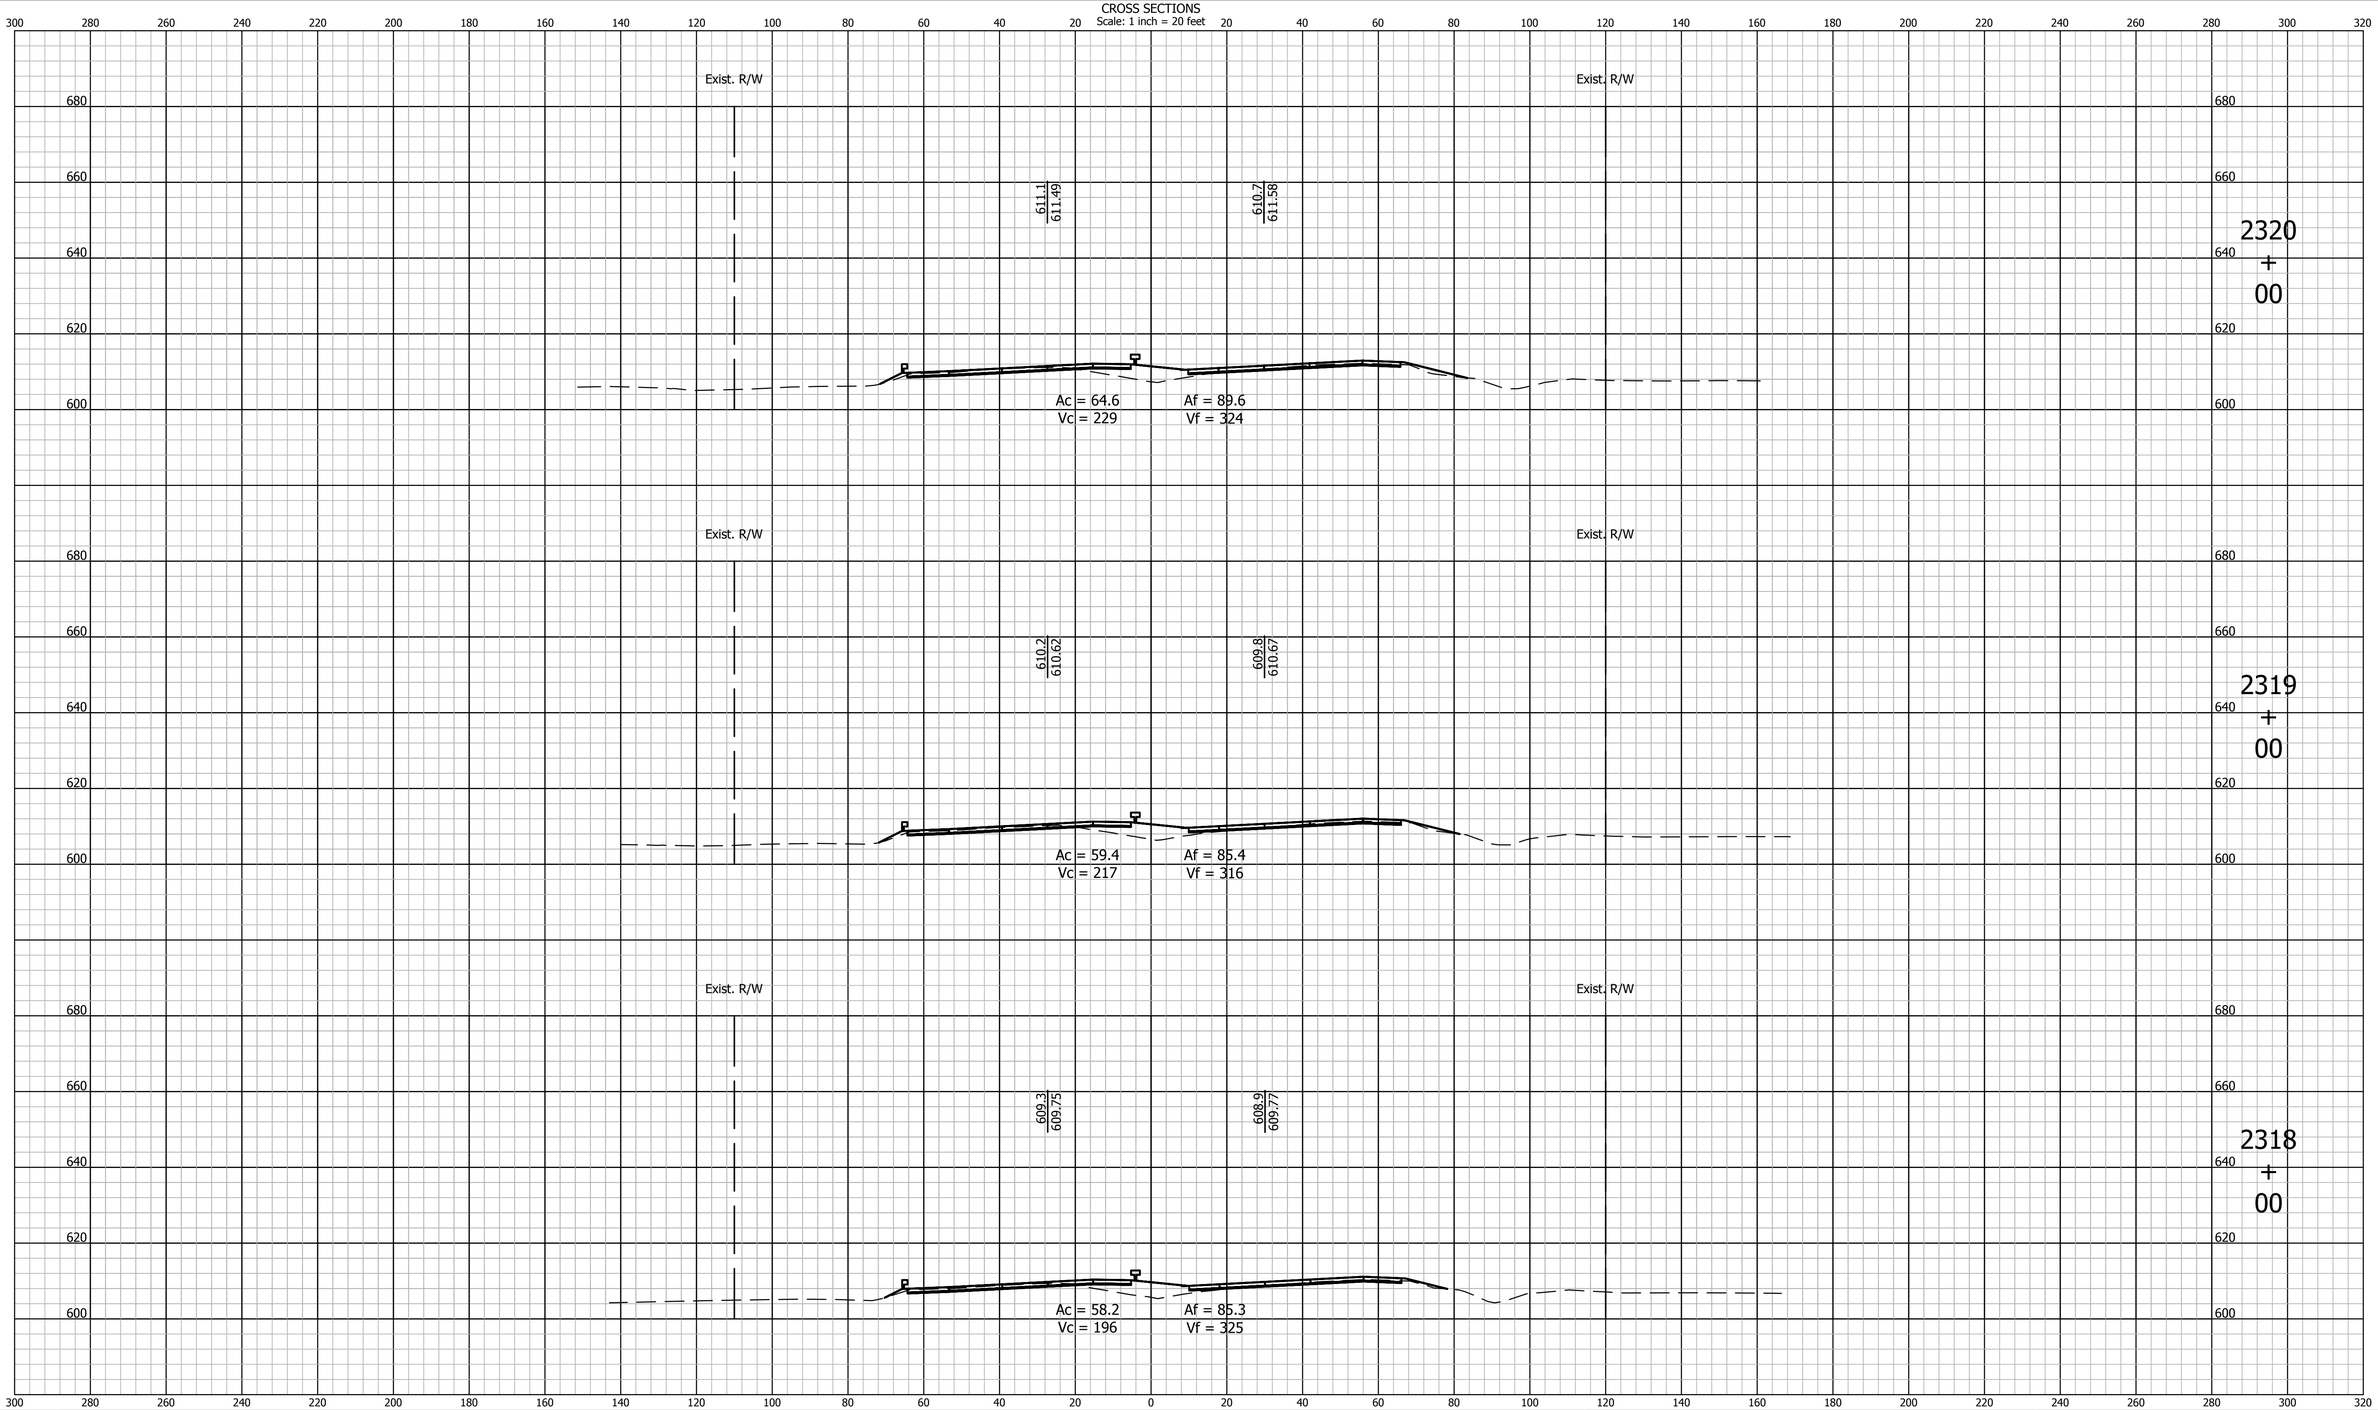

E&B PAVING, Inc
World-Class Solutions at a Local Level™

UNITED Consulting

1625 N. Post Road
Indianapolis, IN 46219
Phone 317-895-2585
Fax 317-895-2596
www.ucindy.com

RECOMMENDED FOR APPROVAL _____ DESIGN ENGINEER DATE

DESIGNED: BWS | DRAWN: MAC

CHECKED: BJP | CHECKED: BJP

INDIANA
DEPARTMENT OF TRANSPORTATION

CROSS SECTIONS
LINE "A"

HORIZONTAL SCALE	BRIDGE FILE
1" = 20'	-
VERTICAL SCALE	DESIGNATION
1" = 20'	0501212

SURVEY BOOK	SHEETS		
-	36	of	251
CONTRACT	PROJECT		
R-28940	0501212		

File Name: P:\C3D\MK16-465\Road\Dwg\Plans\X Sections Line A 2213+00 to 2411+00.dwg Plot Date: 4/25/2017 Plotted By: Pierson, Brian

CROSS SECTIONS

Scale: 1 inch = 20 feet

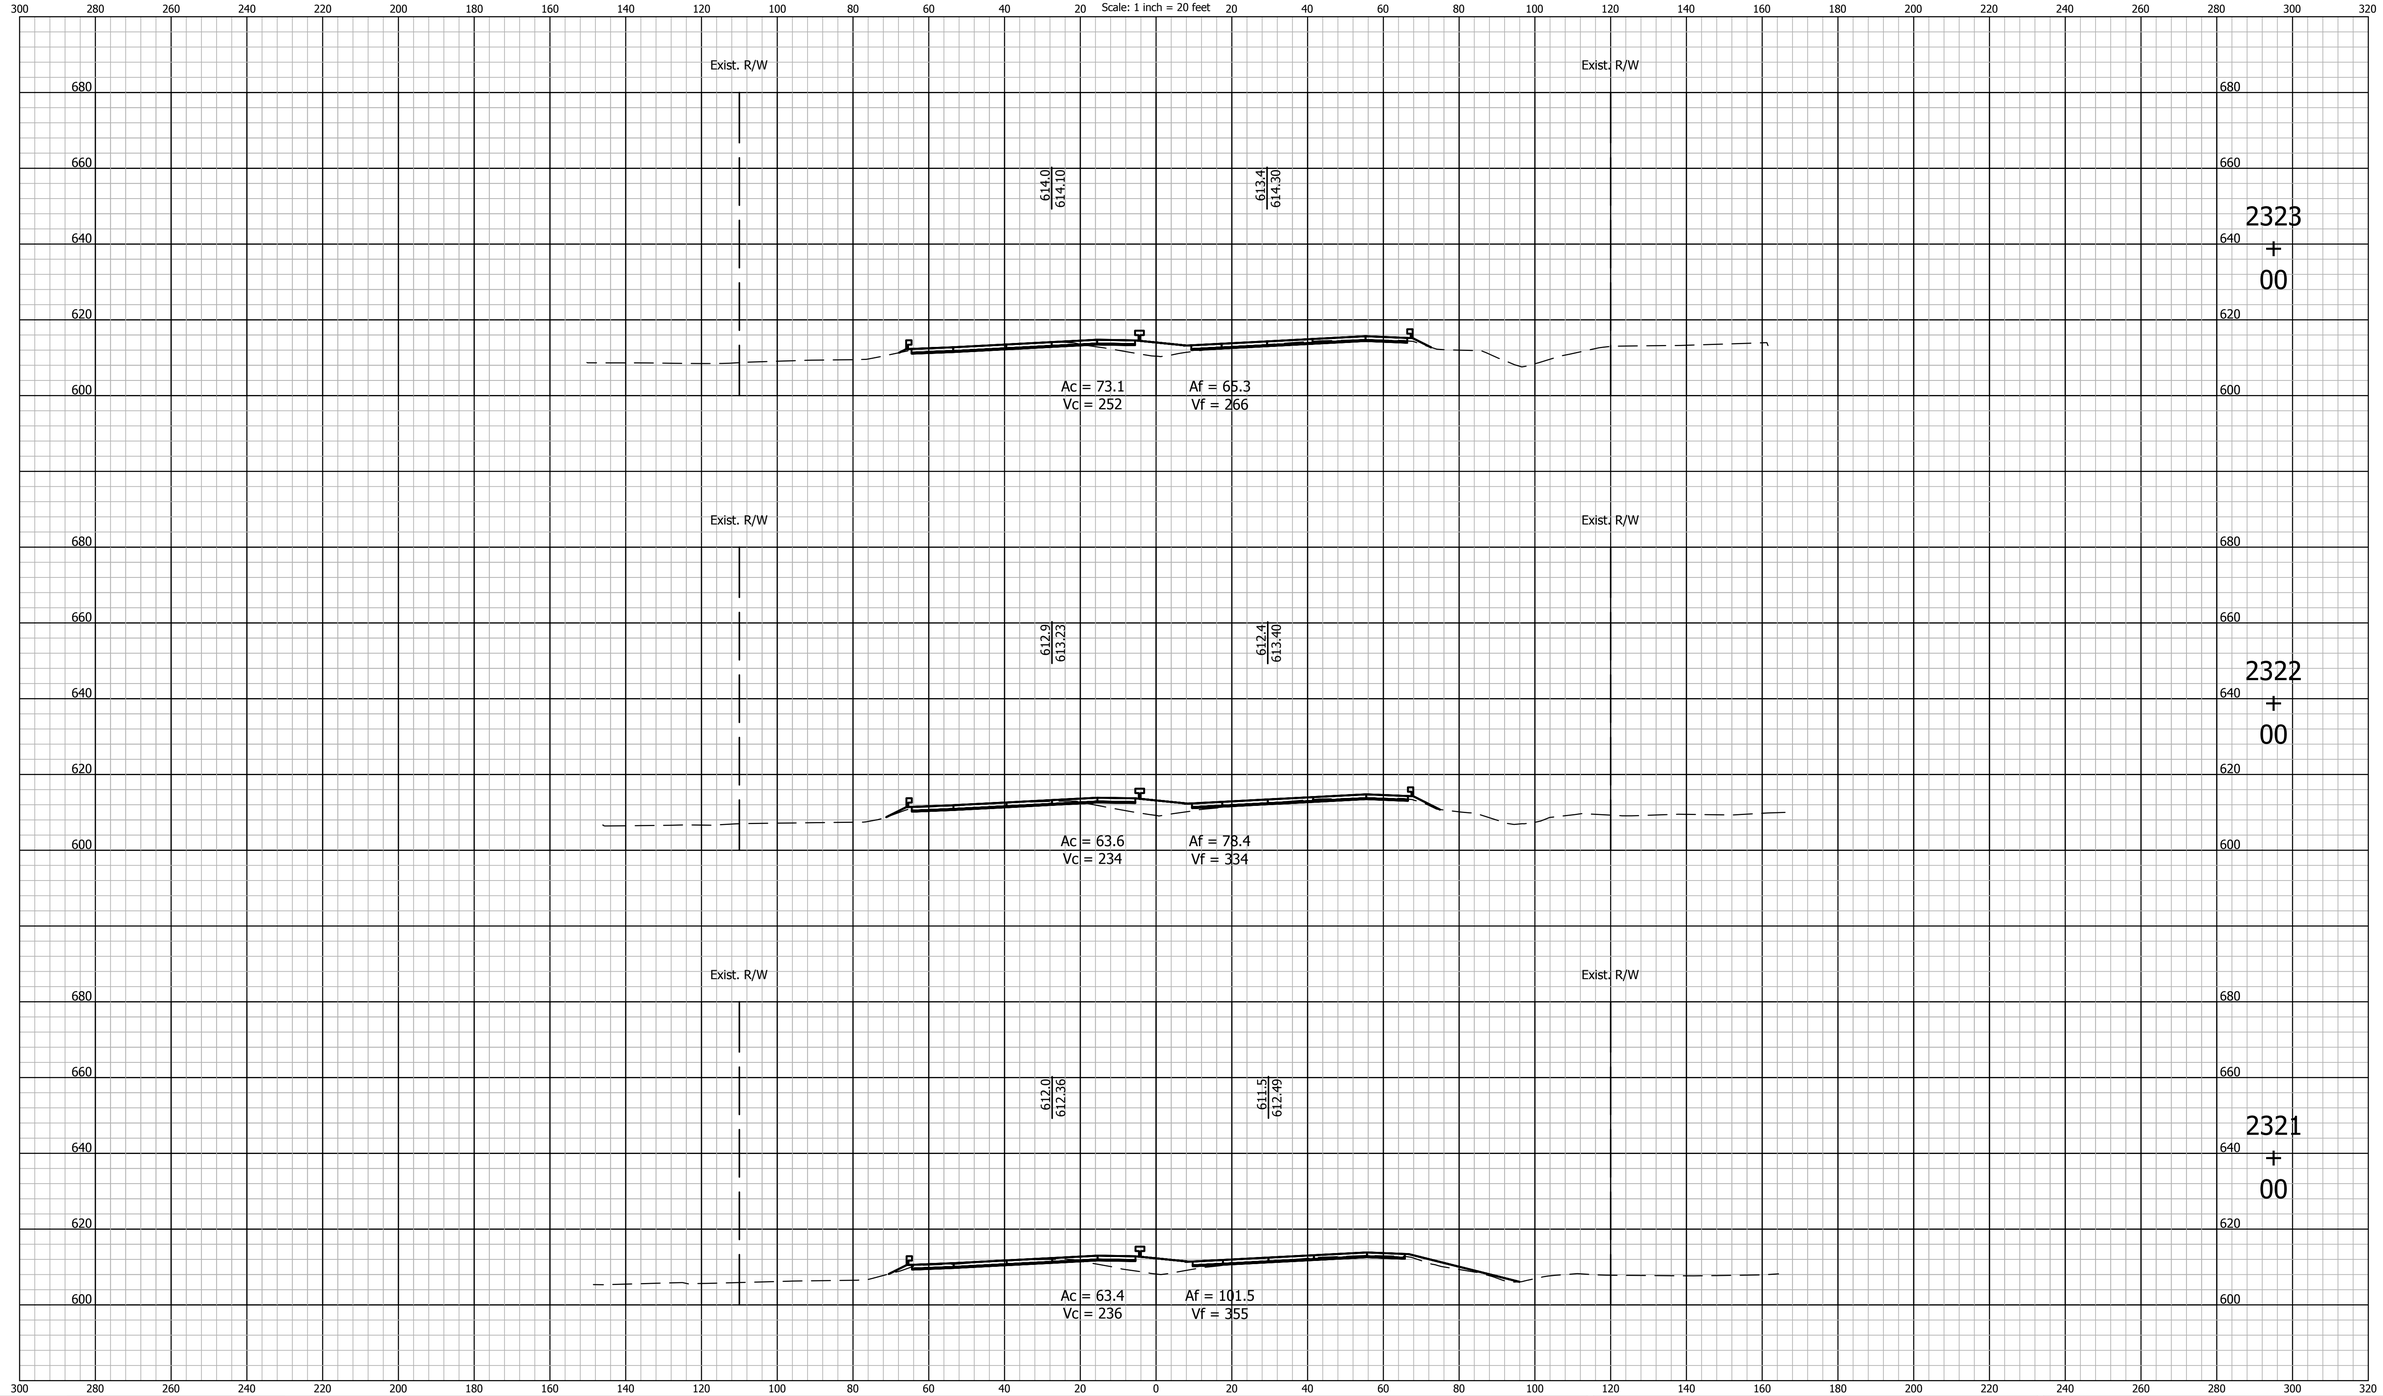

E&B PAVING, Inc
World-Class Solutions at a Local Level™

UNITED Consulting

1625 N. Post Road
Indianapolis, IN 46219
Phone 317-895-2585
Fax 317-895-2596
www.ucindy.com

RECOMMENDED FOR APPROVAL _____ DESIGN ENGINEER DATE

DESIGNED: BWS DRAWN: MAC

CHECKED: BJP CHECKED: BJP

INDIANA
DEPARTMENT OF TRANSPORTATION

CROSS SECTIONS
LINE "A"

HORIZONTAL SCALE	BRIDGE FILE
1" = 20'	-
VERTICAL SCALE	DESIGNATION
1" = 20'	0501212

SURVEY BOOK	SHEETS		
-	37	of	251
CONTRACT	PROJECT		
R-28940	0501212		

File Name: P:\C3D\MK16-465\Road\Dwg\Plans\X Sections Line A 2213+00 to 2411+00.dwg Plot Date: 4/25/2017 Plotted By: Pierson, Brian

CROSS SECTIONS

Scale: 1 inch = 20 feet

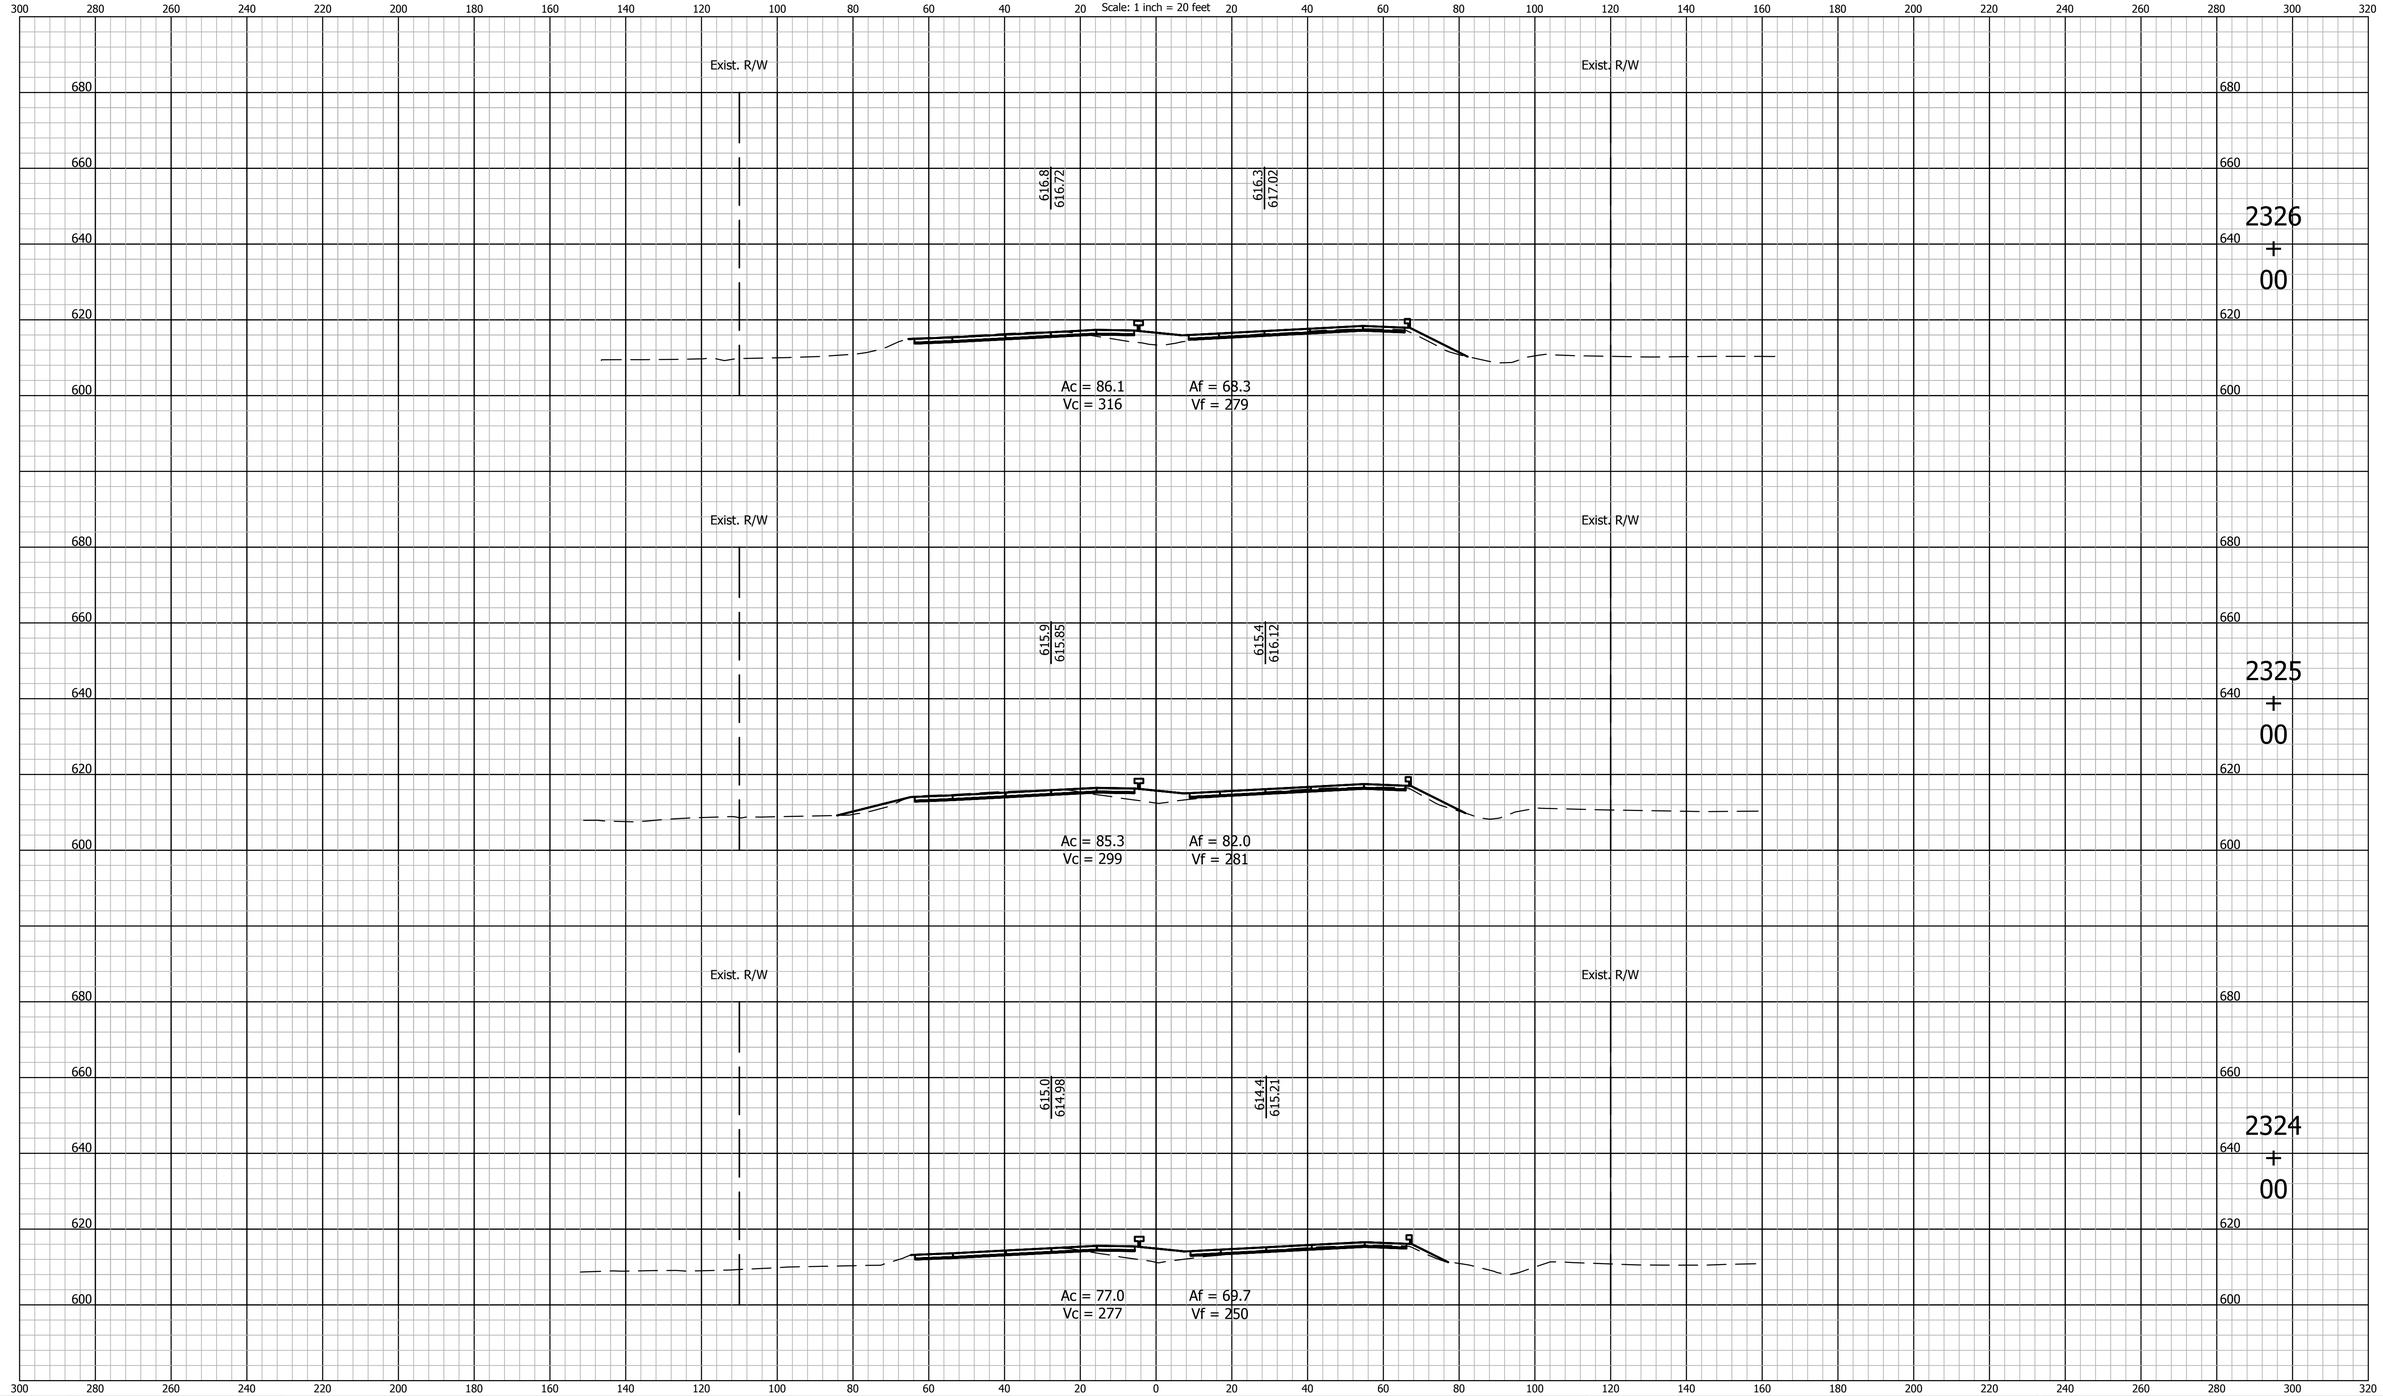

E&B PAVING, Inc
World-Class Solutions at a Local Level™

UNITED Consulting

1625 N. Post Road
Indianapolis, IN 46219
Phone 317-895-2585
Fax 317-895-2596
www.ucindy.com

RECOMMENDED FOR APPROVAL _____
DESIGN ENGINEER DATE

DESIGNED: BWS | DRAWN: MAC
CHECKED: BJP | CHECKED: BJP

INDIANA
DEPARTMENT OF TRANSPORTATION

CROSS SECTIONS
LINE "A"

HORIZONTAL SCALE	BRIDGE FILE
1" = 20'	-
VERTICAL SCALE	DESIGNATION
1" = 20'	0501212

SURVEY BOOK	SHEETS		
-	38	of	251
CONTRACT	PROJECT		
R-28940	0501212		

File Name: P:\C3D\MK16-465\Road\Dwg\Plans\X Sections Line A 2213+00 to 2411+00.dwg Plot Date: 4/25/2017 Plotted By: Pierson, Brian

CROSS SECTIONS

Scale: 1 inch = 20 feet

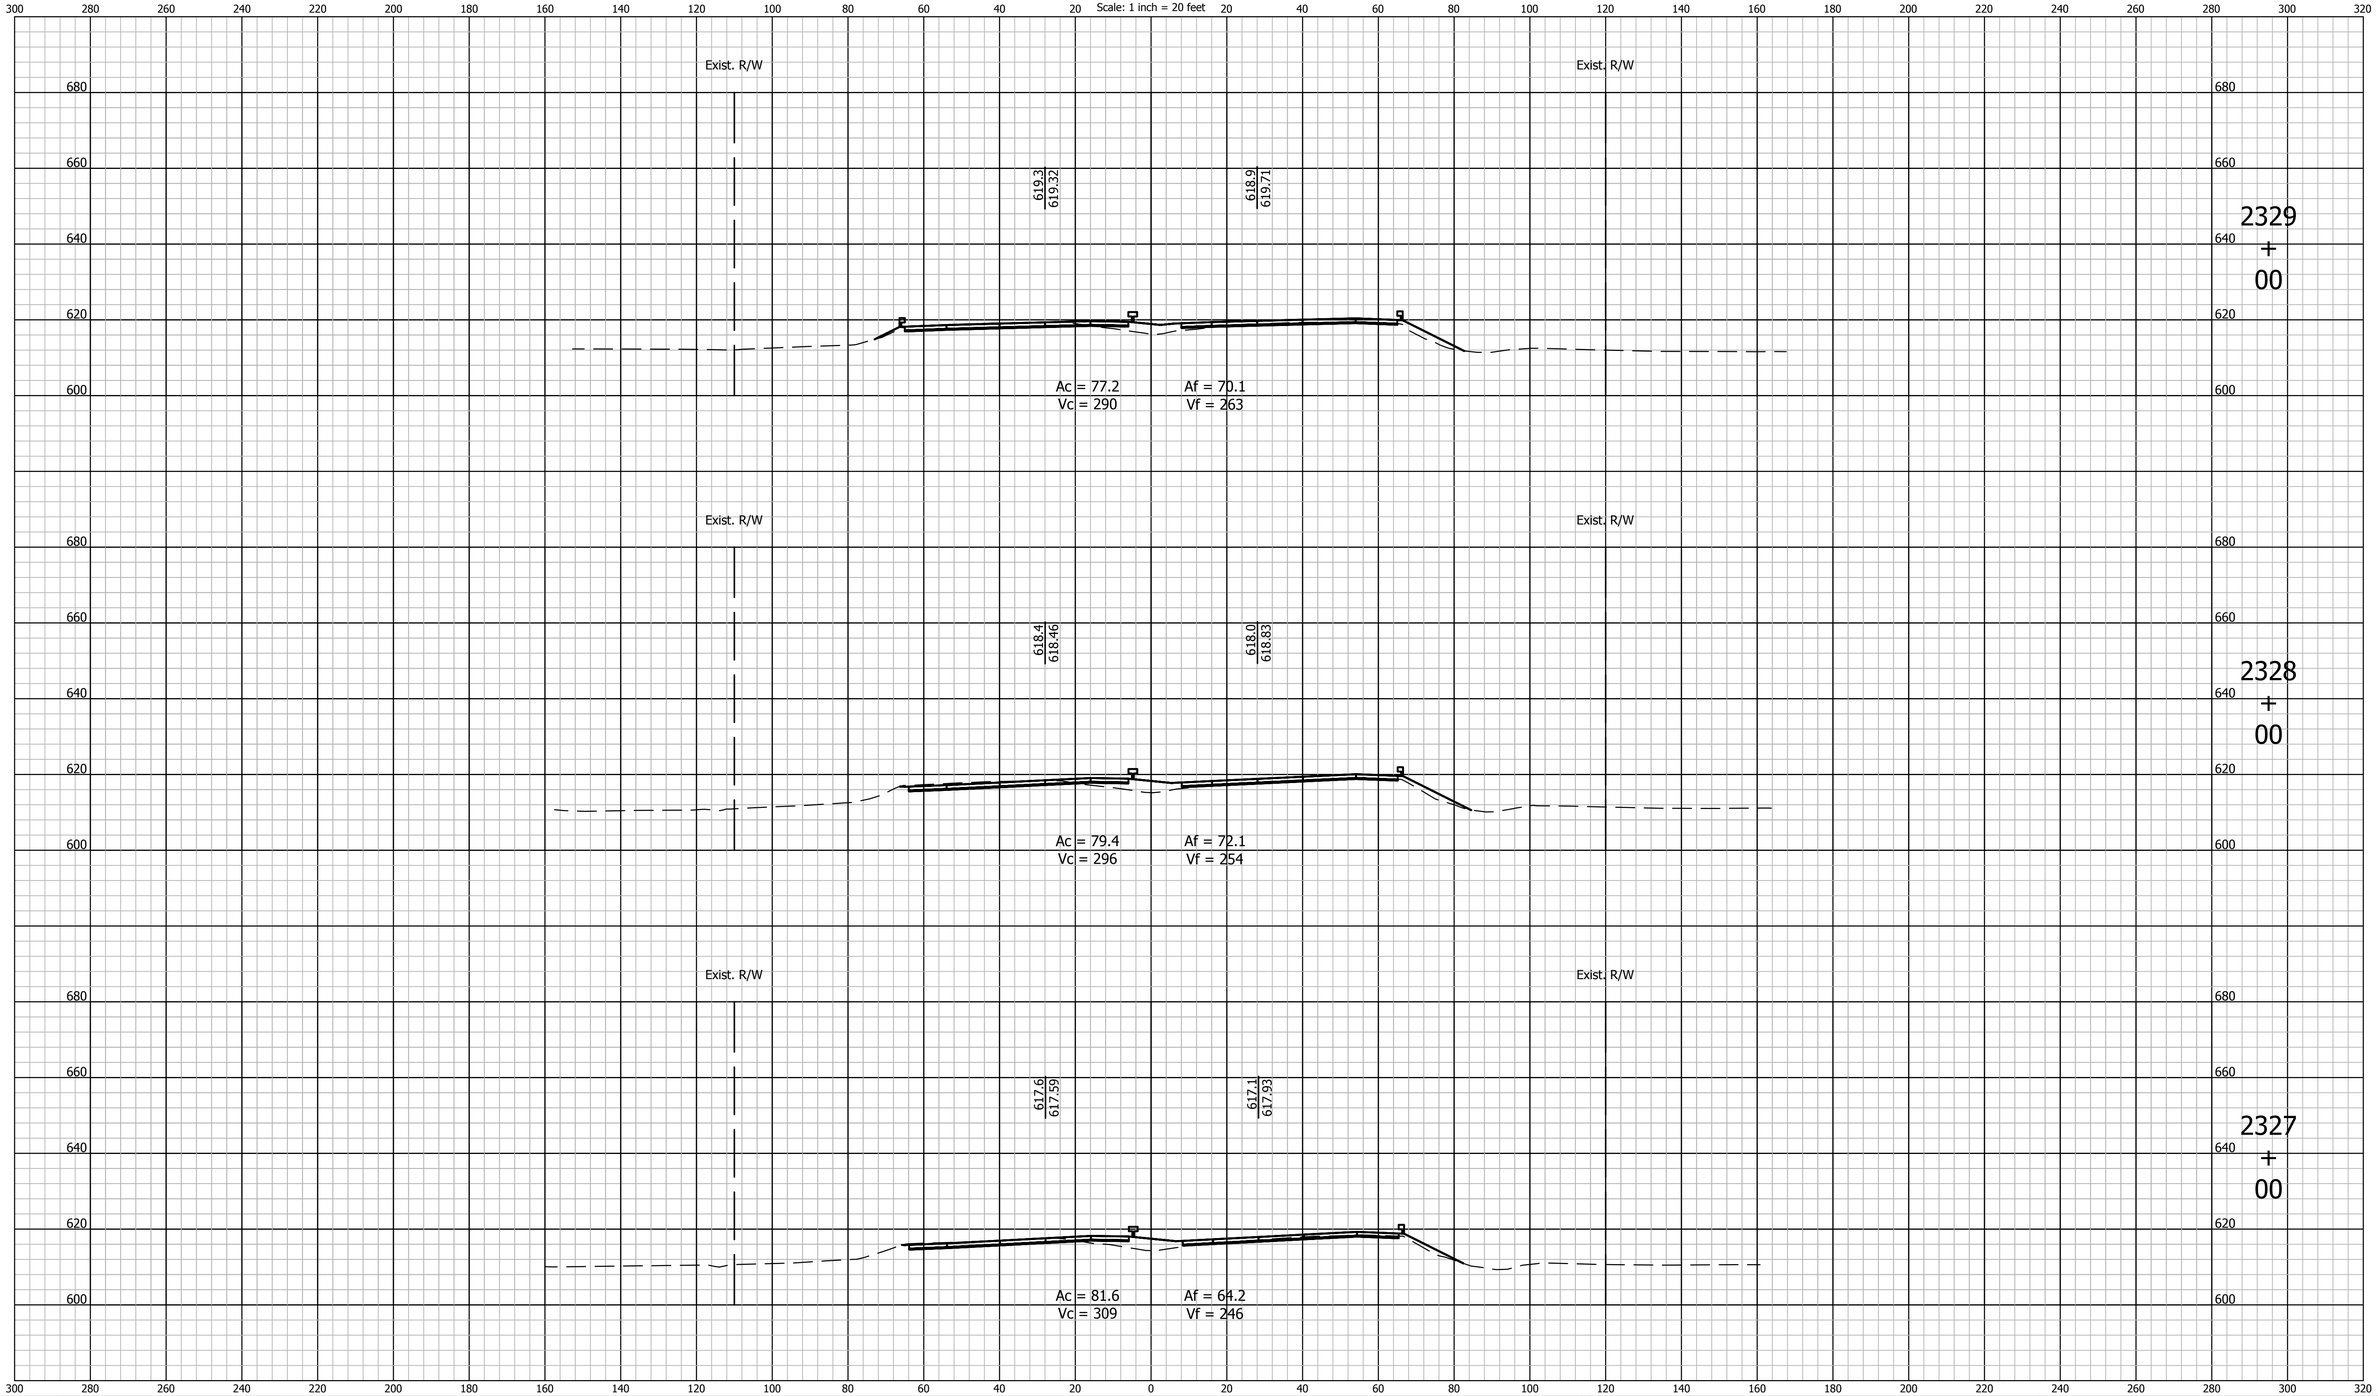

E&B PAVING, Inc
World-Class Solutions at a Local Level™

UNITED Consulting

1625 N. Post Road
Indianapolis, IN 46219
Phone 317-895-2585
Fax 317-895-2596
www.ucindy.com

RECOMMENDED FOR APPROVAL _____
DESIGN ENGINEER DATE

DESIGNED: BWS | DRAWN: MAC
CHECKED: BJP | CHECKED: BJP

INDIANA
DEPARTMENT OF TRANSPORTATION

CROSS SECTIONS
LINE "A"

HORIZONTAL SCALE	BRIDGE FILE
1" = 20'	-
VERTICAL SCALE	DESIGNATION
1" = 20'	0501212

SURVEY BOOK	SHEETS		
-	39	of	251
CONTRACT	PROJECT		
R-28940	0501212		

File Name: P:\C3D\MK16-465\Road\Dwg\Plans\X Sections Line A 2213+00 to 2411+00.dwg Plot Date: 4/25/2017 Plotted By: Pierson, Brian

CROSS SECTIONS
Scale: 1 inch = 20 feet

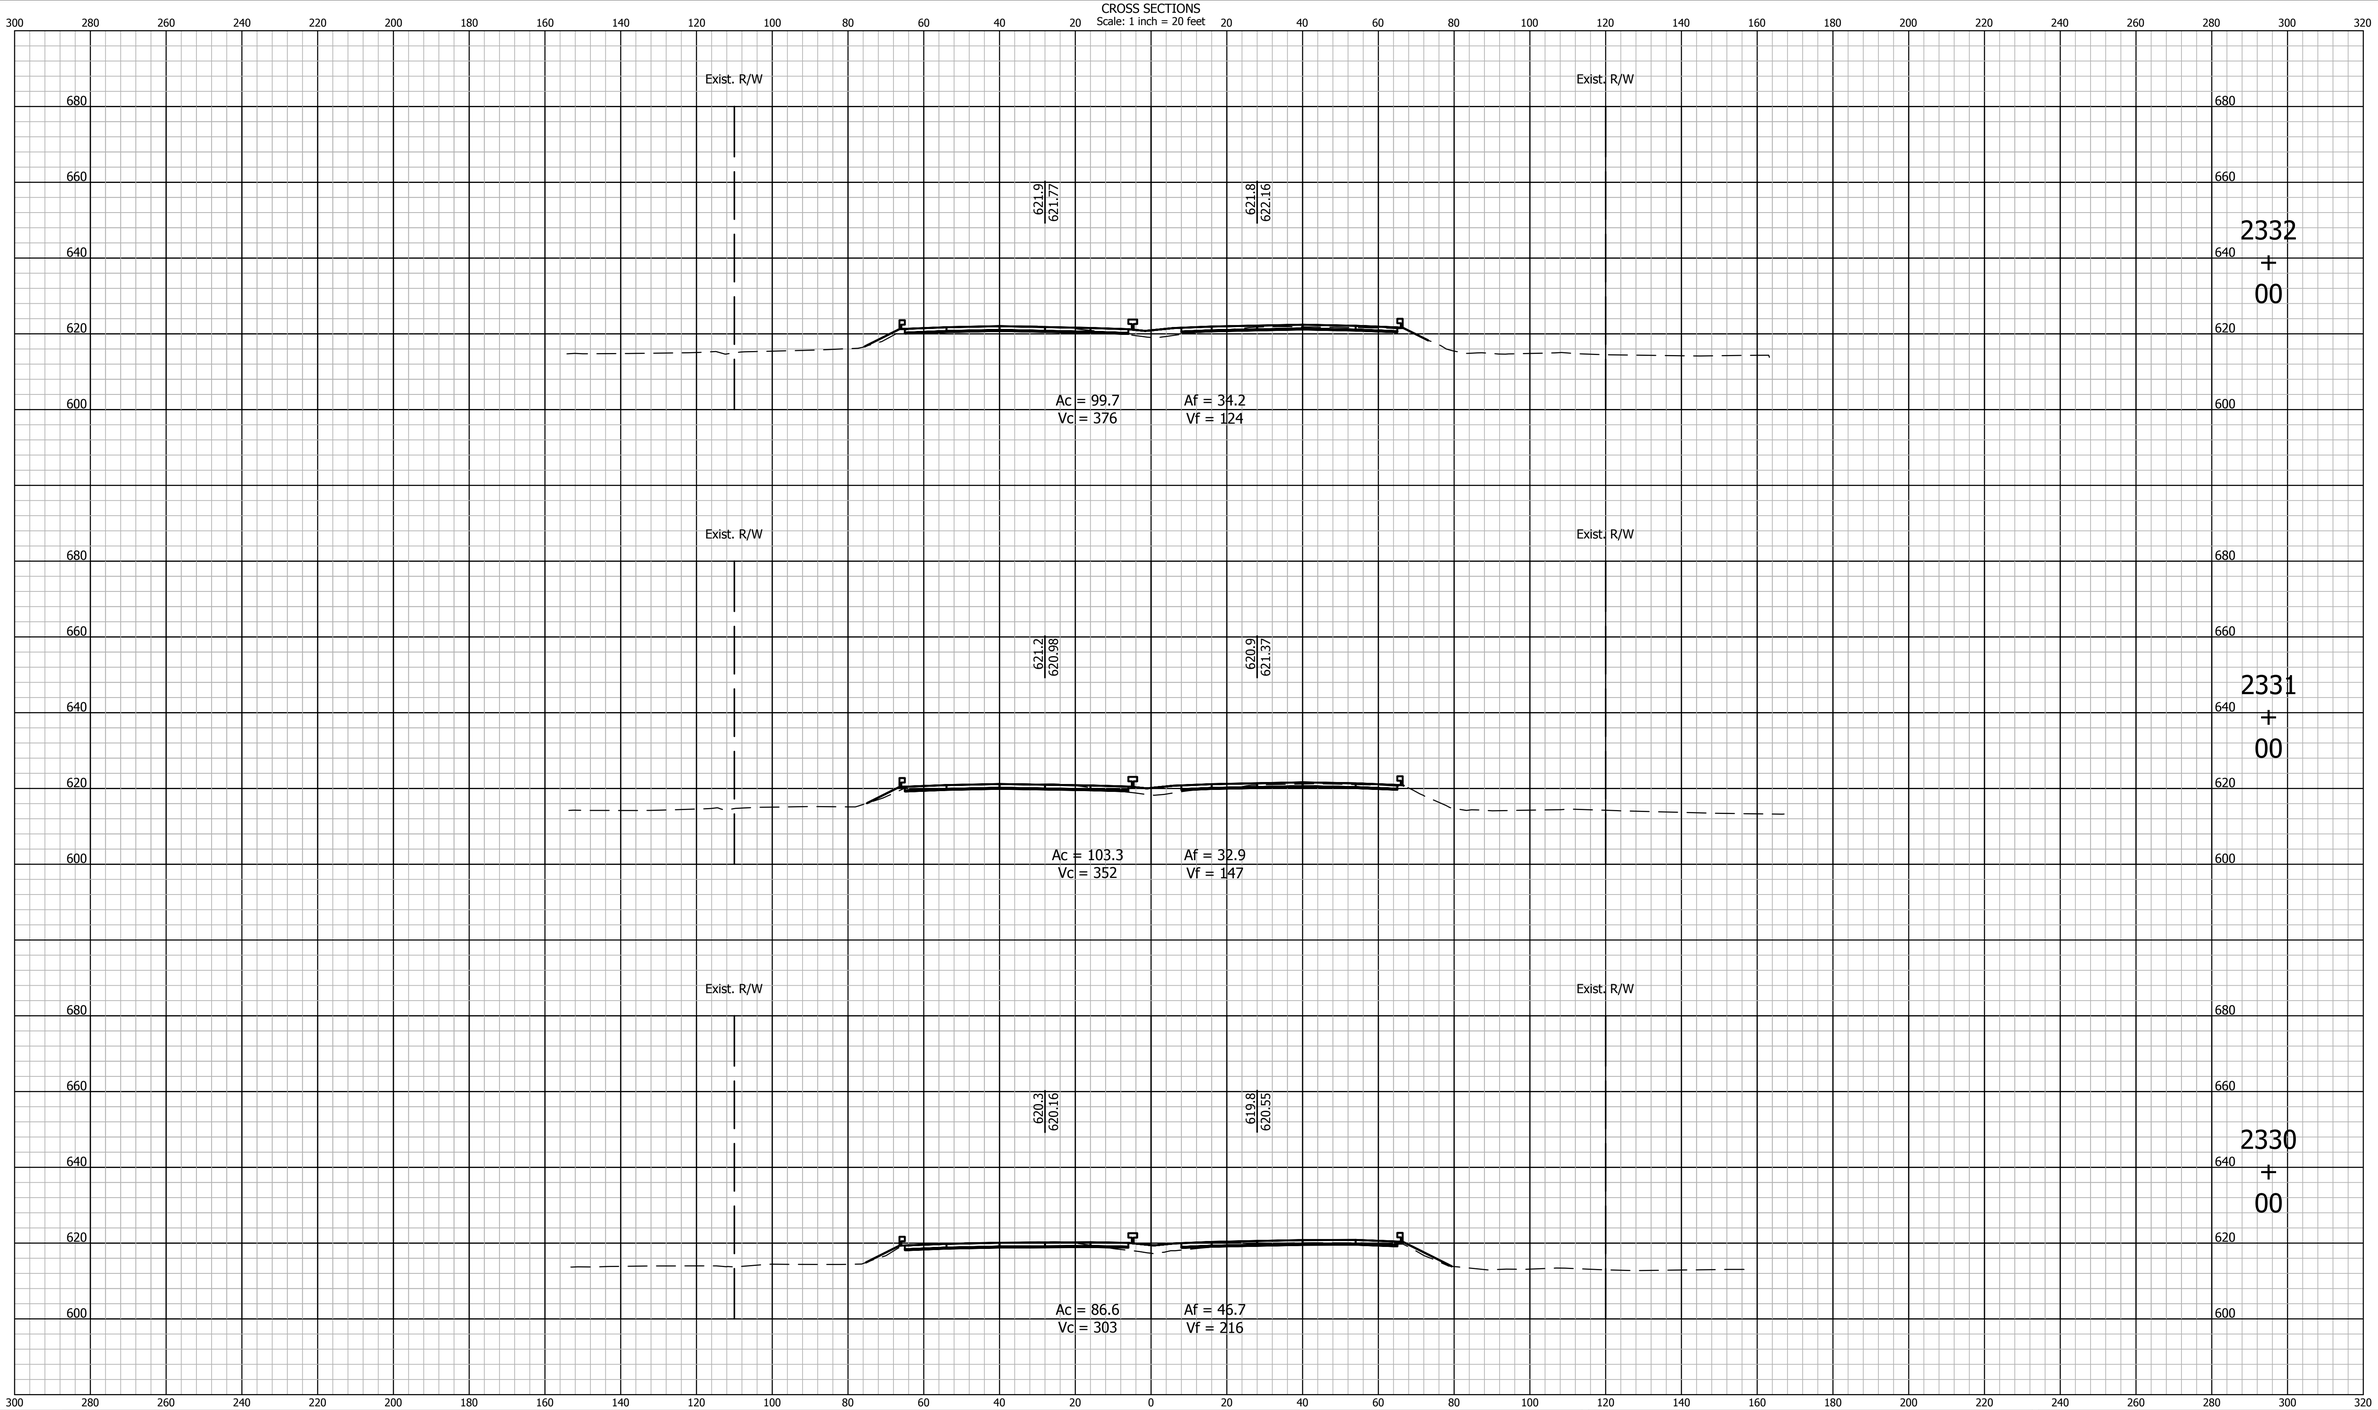

E&B PAVING, Inc
World-Class Solutions at a Local Level™

UNITED Consulting

1625 N. Post Road
Indianapolis, IN 46219
Phone 317-895-2585
Fax 317-895-2596
www.ucindy.com

RECOMMENDED FOR APPROVAL _____ DESIGN ENGINEER DATE

DESIGNED: BWS | DRAWN: MAC

CHECKED: BJP | CHECKED: BJP

INDIANA
DEPARTMENT OF TRANSPORTATION

CROSS SECTIONS
LINE "A"

HORIZONTAL SCALE	BRIDGE FILE
1" = 20'	-
VERTICAL SCALE	DESIGNATION
1" = 20'	0501212

SURVEY BOOK	SHEETS		
-	40	of	251
CONTRACT	PROJECT		
R-28940	0501212		

File Name: P:\C3D\MK16-465\Road\Dwg\Plans\X Sections Line A 2213+00 to 2411+00.dwg Plot Date: 4/25/2017 Plotted By: Pierson, Brian

CROSS SECTIONS

Scale: 1 inch = 20 feet

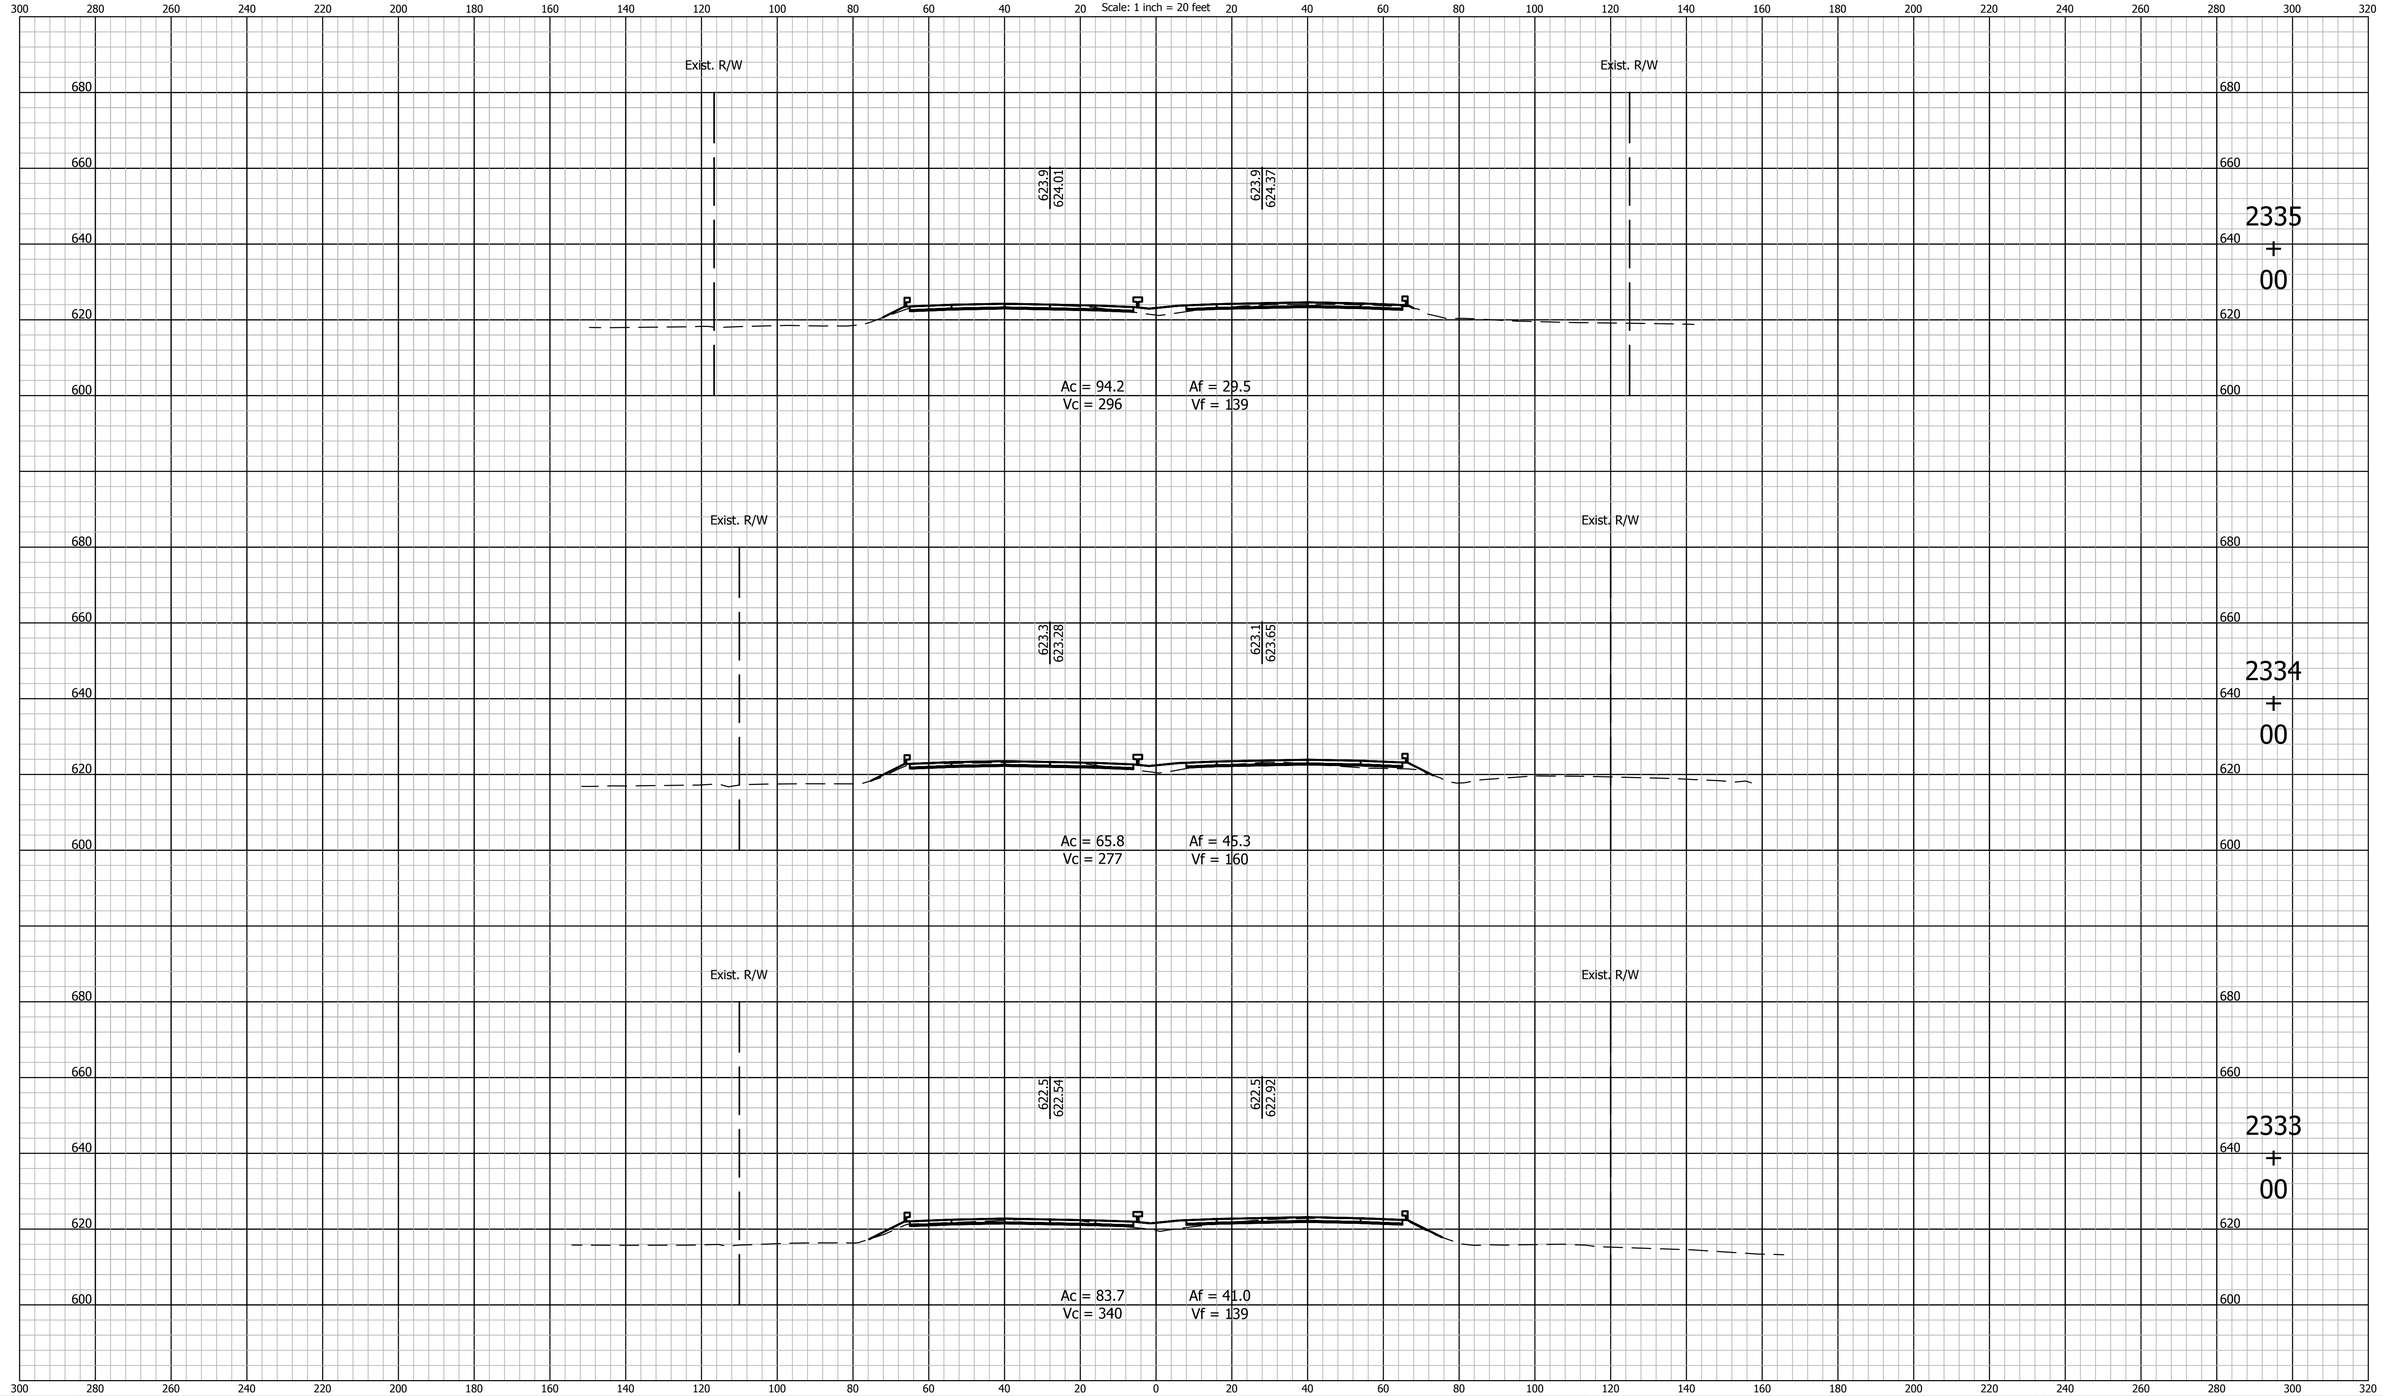

E&B PAVING, Inc
World-Class Solutions at a Local Level™

UNITED Consulting

1625 N. Post Road
Indianapolis, IN 46219
Phone 317-895-2585
Fax 317-895-2596
www.ucindy.com

RECOMMENDED FOR APPROVAL _____ DESIGN ENGINEER DATE

DESIGNED: BWS DRAWN: MAC

CHECKED: BJP CHECKED: BJP

INDIANA
DEPARTMENT OF TRANSPORTATION

CROSS SECTIONS
LINE "A"

HORIZONTAL SCALE	BRIDGE FILE
1" = 20'	-
VERTICAL SCALE	DESIGNATION
1" = 20'	0501212

SURVEY BOOK	SHEETS		
-	41	of	251
CONTRACT	PROJECT		
R-28940	0501212		

File Name: P:\C3D\MK16-465\Road\Dwg\Plans\X Sections Line A 2213+00 to 2411+00.dwg Plot Date: 4/25/2017 Plotted By: Pierson, Brian

CROSS SECTIONS
Scale: 1 inch = 20 feet

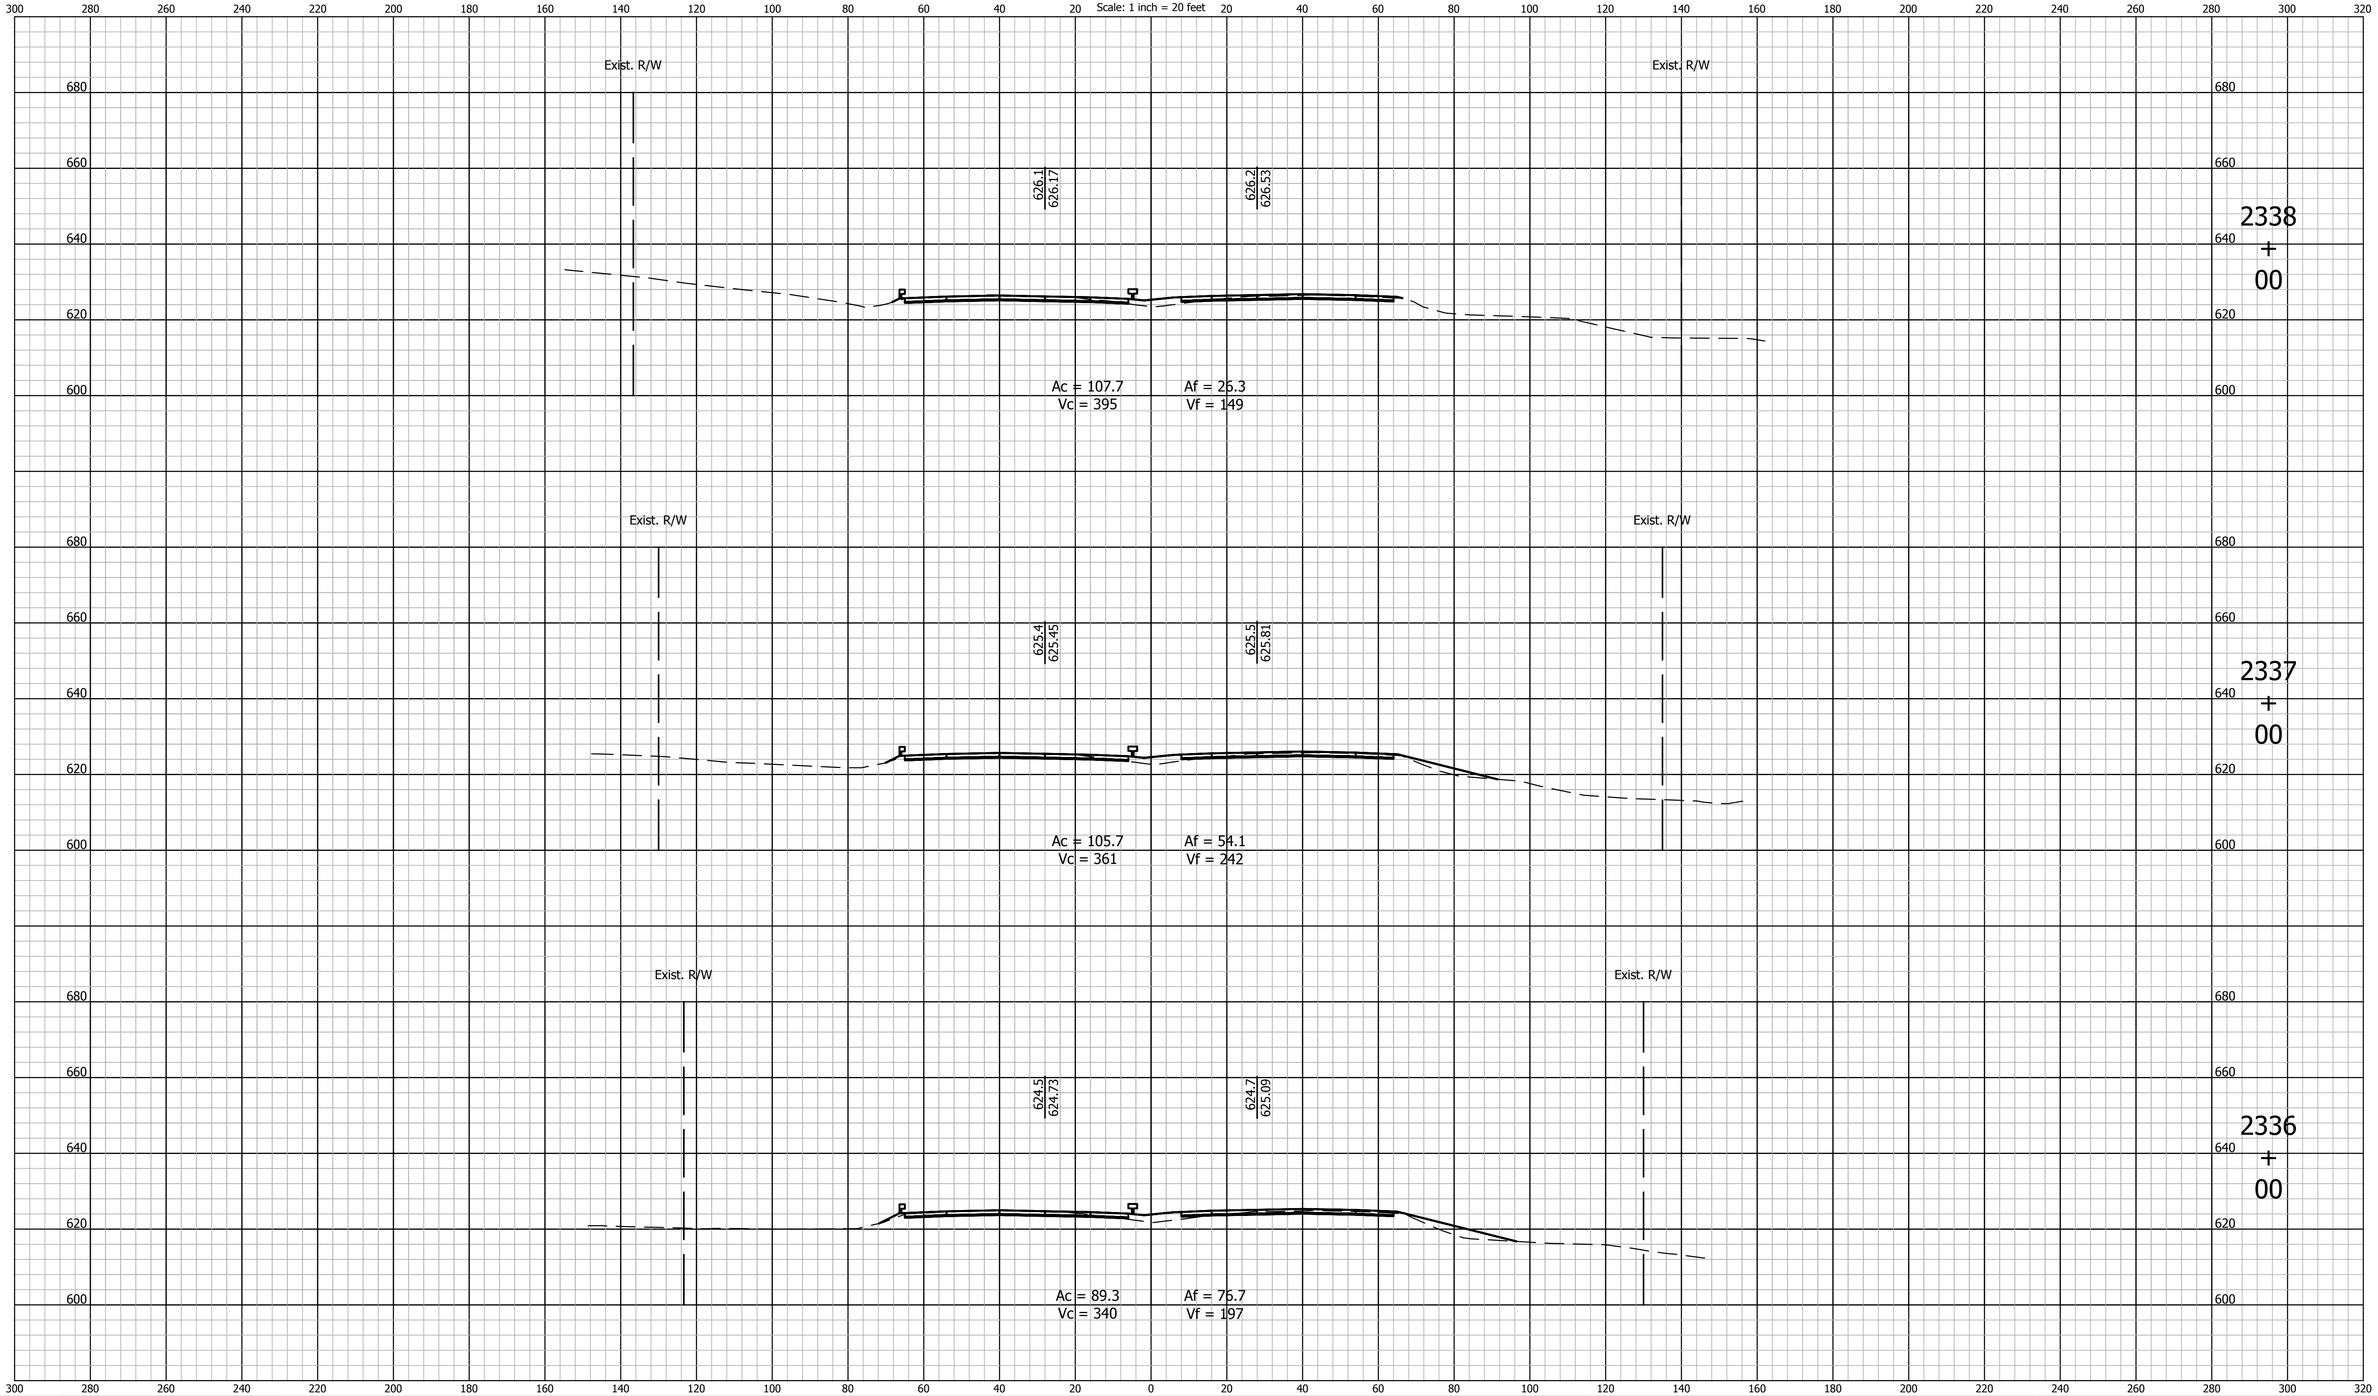

E&B PAVING, Inc
World-Class Solutions at a Local Level™

UNITED Consulting

1625 N. Post Road
Indianapolis, IN 46219
Phone 317-895-2585
Fax 317-895-2596
www.ucindy.com

RECOMMENDED FOR APPROVAL _____
DESIGN ENGINEER DATE

DESIGNED: BWS DRAWN: MAC
CHECKED: BJP CHECKED: BJP

INDIANA
DEPARTMENT OF TRANSPORTATION

CROSS SECTIONS
LINE "A"

HORIZONTAL SCALE	BRIDGE FILE
1" = 20'	-
VERTICAL SCALE	DESIGNATION
1" = 20'	0501212

SURVEY BOOK	SHEETS		
-	42	of	251
CONTRACT	PROJECT		
R-28940	0501212		

File Name: P:\C3D\MK16-465\Road\Dwg\Plans\X Sections Line A 2213+00 to 2411+00.dwg Plot Date: 4/25/2017 Plotted By: Pierson, Brian

CROSS SECTIONS

Scale: 1 inch = 20 feet

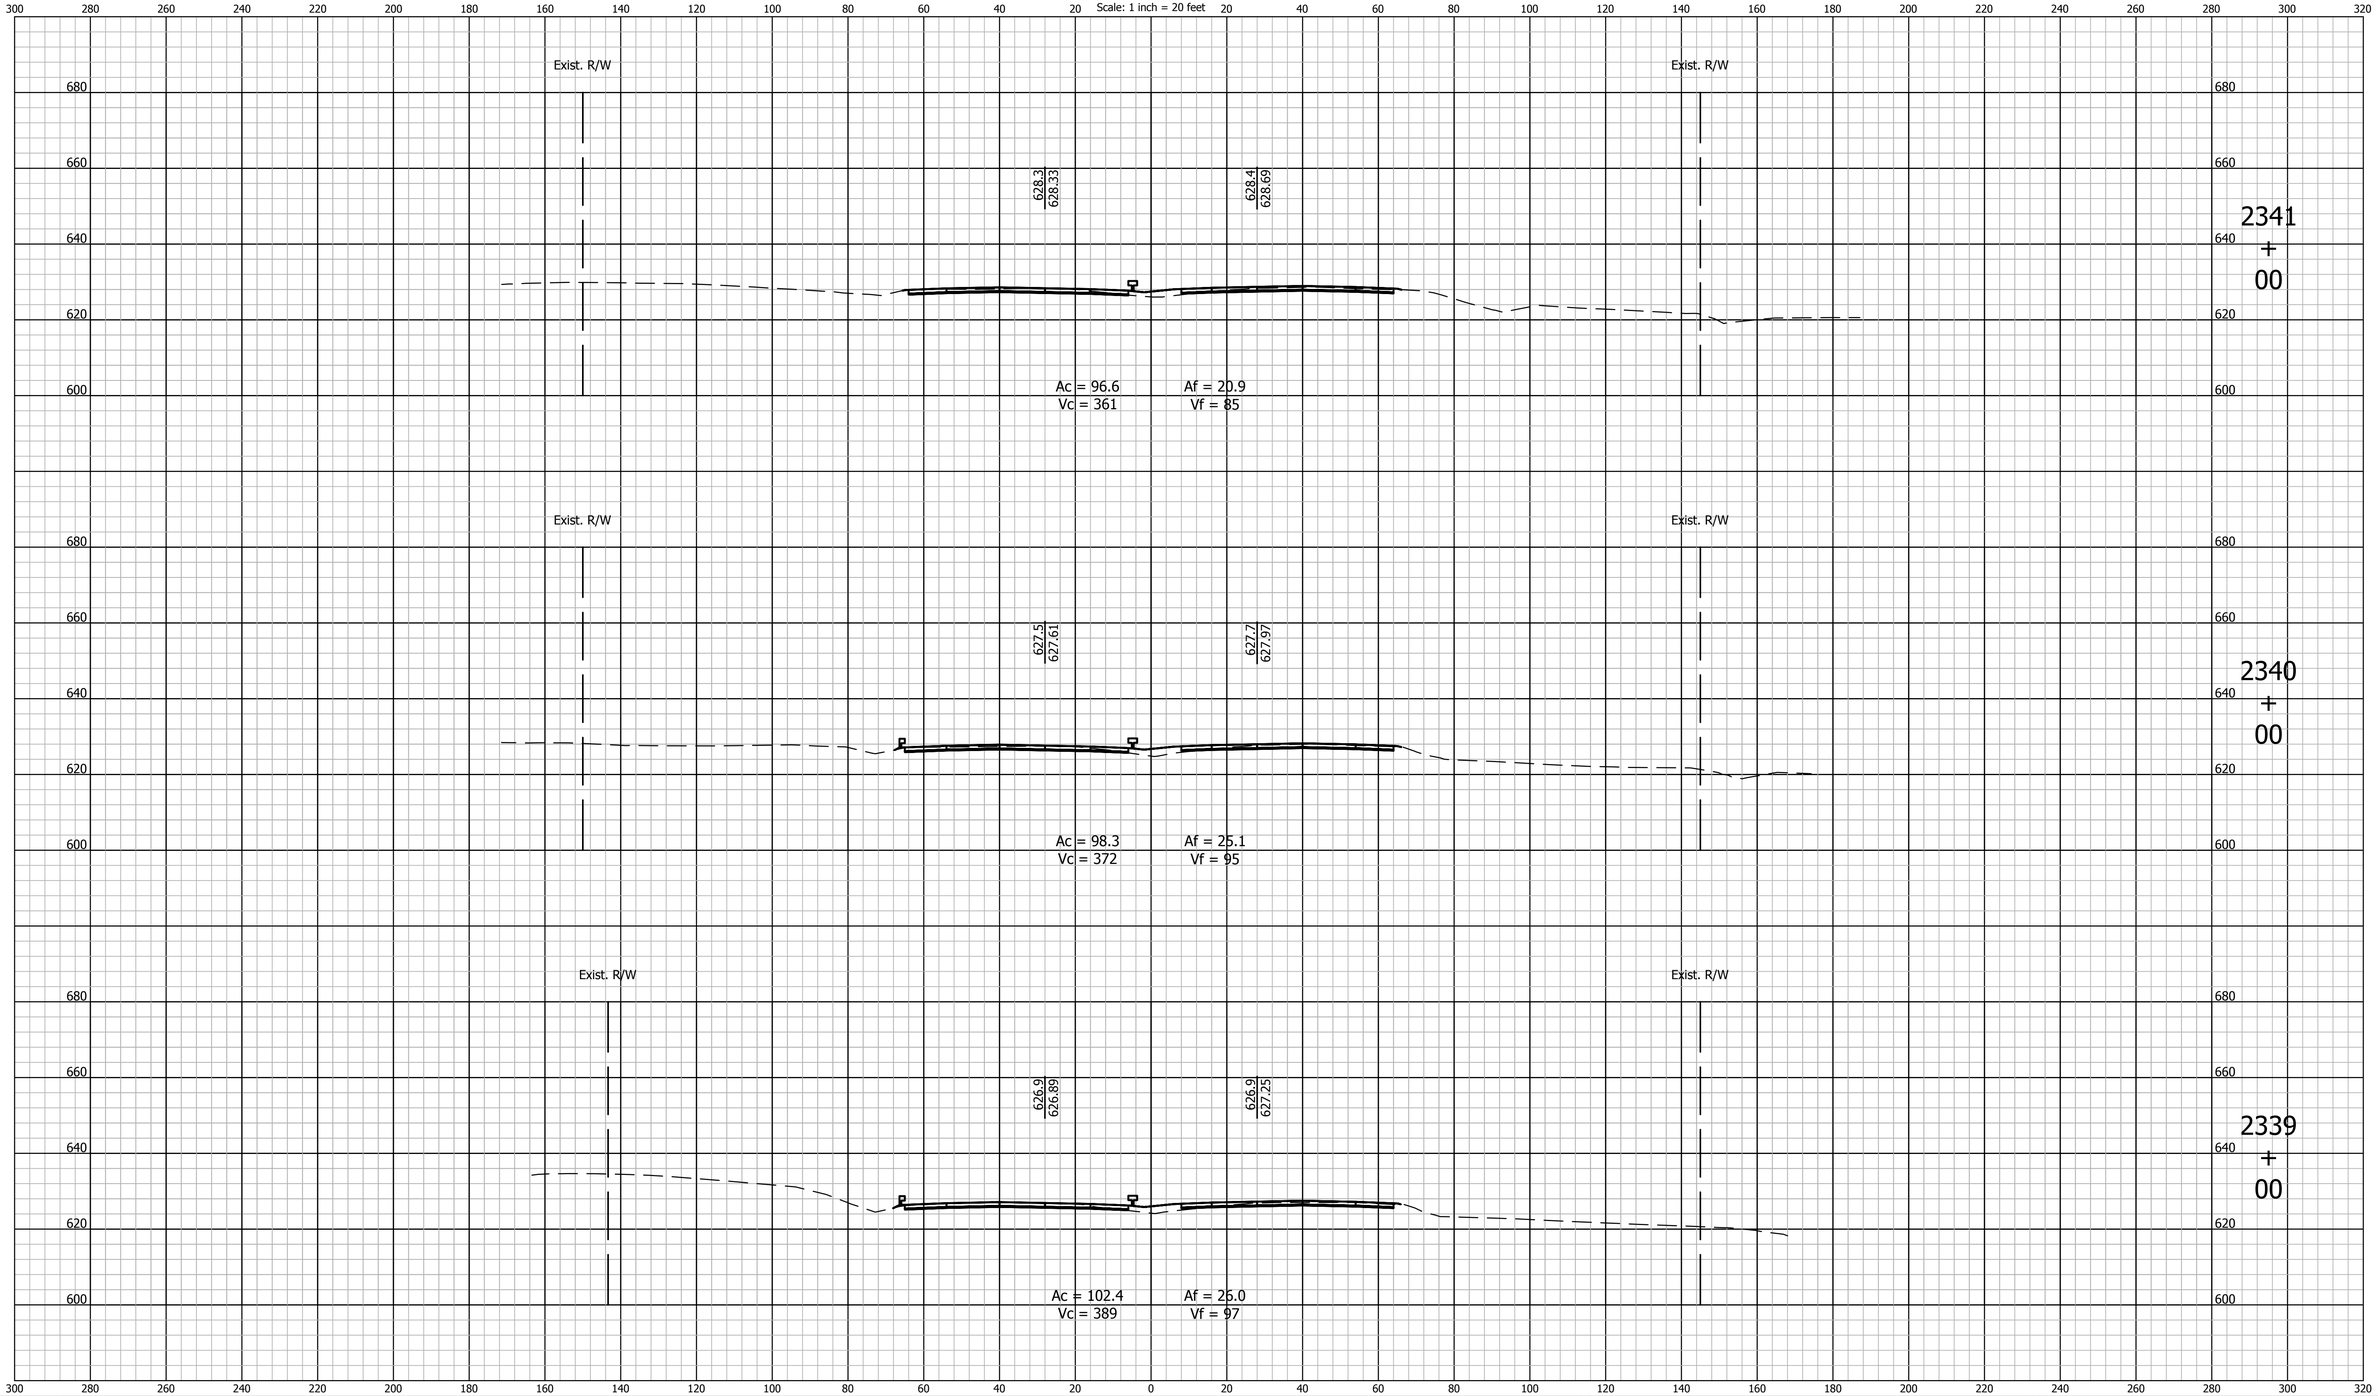

E&B PAVING, Inc
World-Class Solutions at a Local Level℠.

UNITED Consulting

1625 N. Post Road
Indianapolis, IN 46219
Phone 317-895-2585
Fax 317-895-2596
www.ucindy.com

RECOMMENDED FOR APPROVAL _____ DESIGN ENGINEER DATE

DESIGNED: BWS DRAWN: MAC

CHECKED: BJP CHECKED: BJP

INDIANA
DEPARTMENT OF TRANSPORTATION

CROSS SECTIONS
LINE "A"

HORIZONTAL SCALE	BRIDGE FILE
1" = 20'	-
VERTICAL SCALE	DESIGNATION
1" = 20'	0501212
SURVEY BOOK	SHEETS
-	43 of 251
CONTRACT	PROJECT
R-28940	0501212

CROSS SECTIONS
Scale: 1 inch = 20 feet

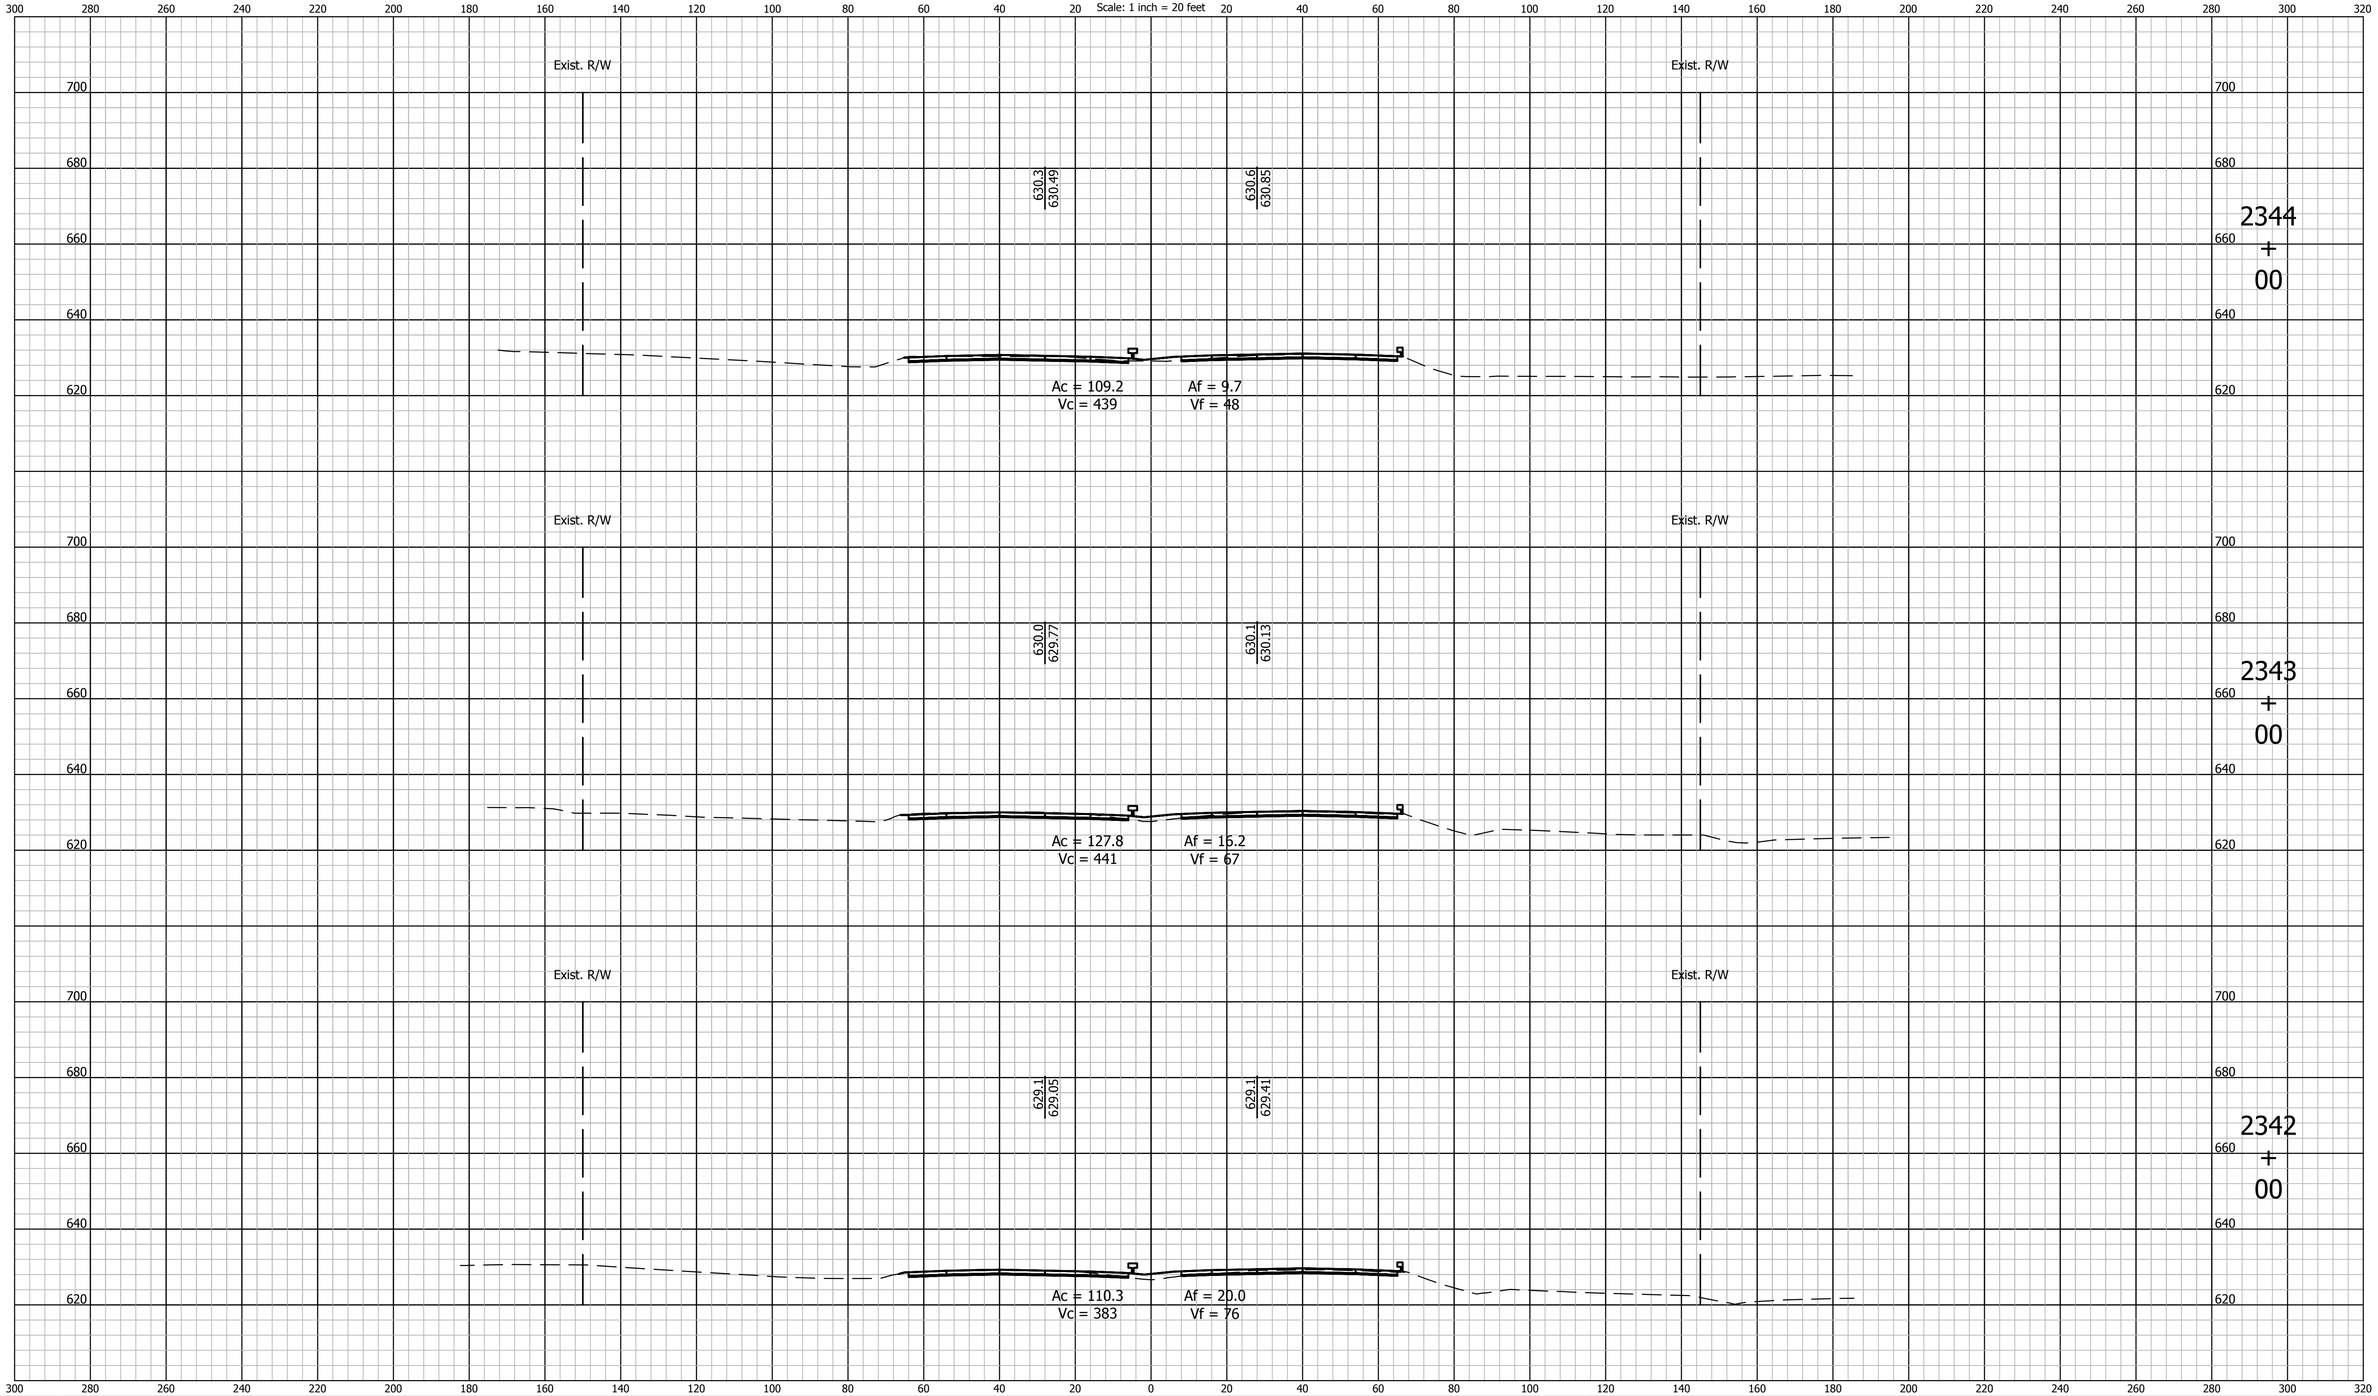

E&B PAVING, Inc
World-Class Solutions at a Local Level™

UNITED Consulting

1625 N. Post Road
Indianapolis, IN 46219
Phone 317-895-2585
Fax 317-895-2596
www.ucindy.com

RECOMMENDED FOR APPROVAL _____ DESIGN ENGINEER DATE

DESIGNED: BWS DRAWN: MAC

CHECKED: BJP CHECKED: BJP

INDIANA
DEPARTMENT OF TRANSPORTATION

CROSS SECTIONS
LINE "A"

HORIZONTAL SCALE	BRIDGE FILE
1" = 20'	-
VERTICAL SCALE	DESIGNATION
1" = 20'	0501212

SURVEY BOOK	SHEETS		
-	44	of	251
CONTRACT	PROJECT		
R-28940	0501212		

File Name: P:\C3D\MK16-465\Road\Dwg\Plans\X Sections Line A 2213+00 to 2411+00.dwg Plot Date: 4/25/2017 Plotted By: Pierson, Brian

CROSS SECTIONS
Scale: 1 inch = 20 feet

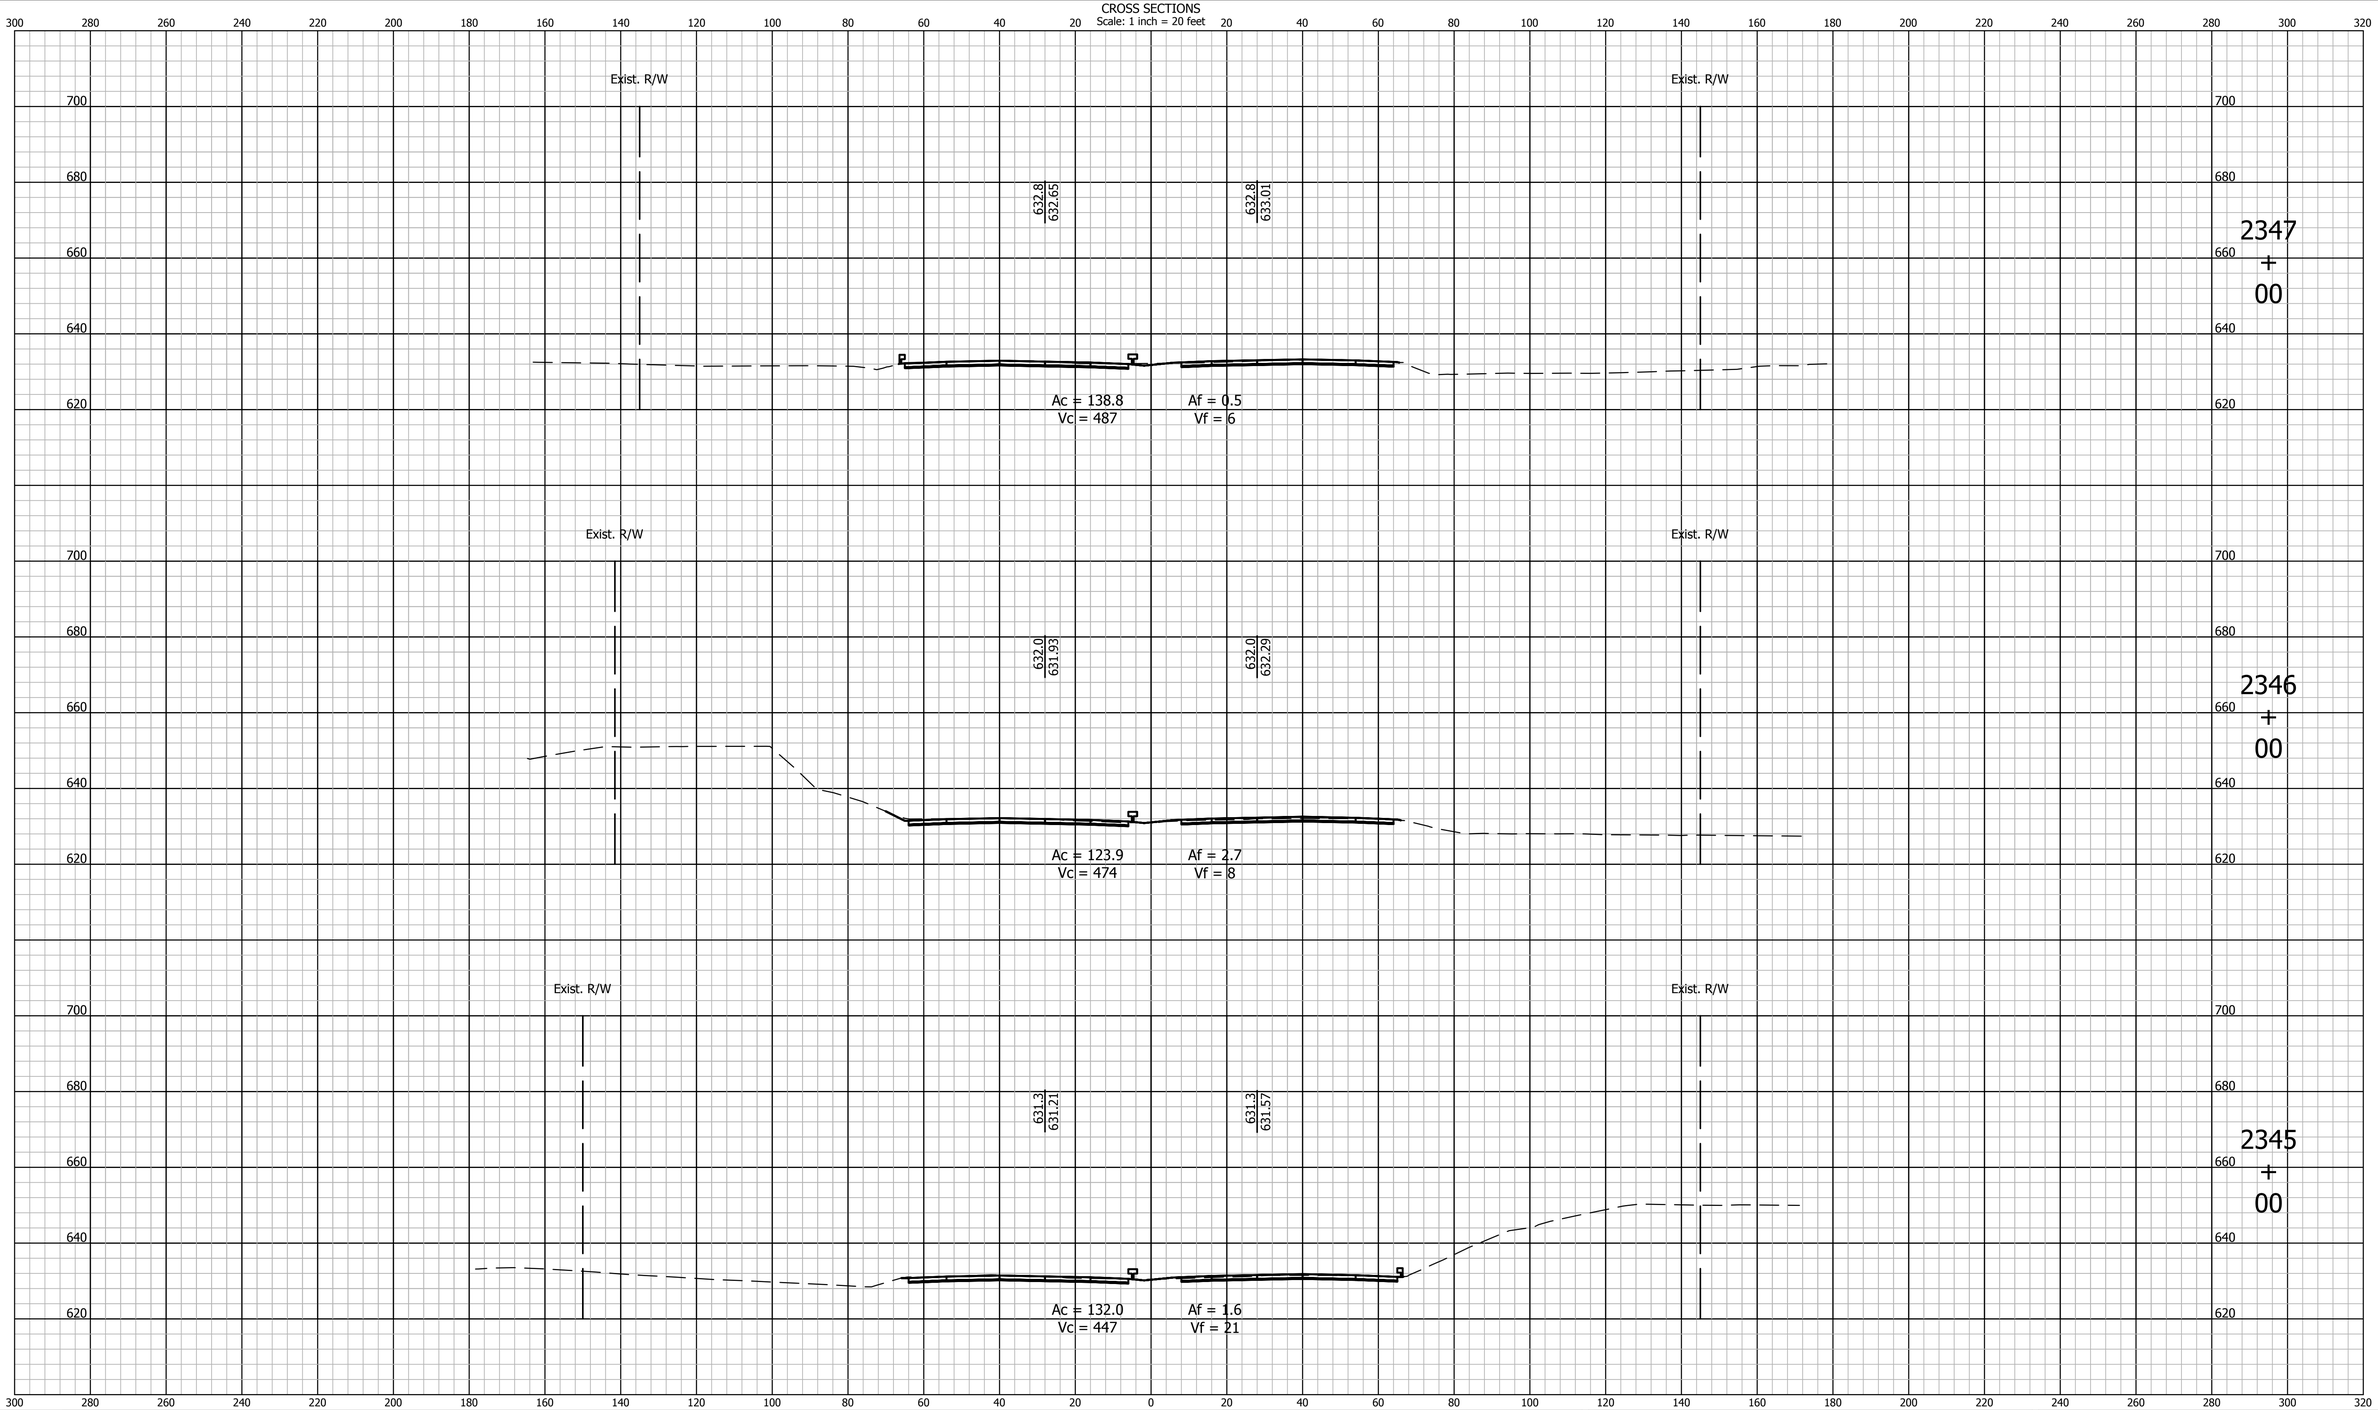

E&B PAVING, Inc
World-Class Solutions at a Local Level℠

UNITED Consulting
1625 N. Post Road
Indianapolis, IN 46219
Phone 317-895-2585
Fax 317-895-2596
www.ucindy.com

RECOMMENDED FOR APPROVAL
DESIGN ENGINEER DATE

DESIGNED: BWS DRAWN: MAC
CHECKED: BJP CHECKED: BJP

INDIANA
DEPARTMENT OF TRANSPORTATION

CROSS SECTIONS
LINE "A"

HORIZONTAL SCALE	BRIDGE FILE
1" = 20'	-
VERTICAL SCALE	DESIGNATION
1" = 20'	0501212

SURVEY BOOK	SHEETS
-	45 of 251
CONTRACT	PROJECT
R-28940	0501212

File Name: P:\C3D\MK16-465\Road\Dwg\Plans\X Sections Line A 2213+00 to 2411+00.dwg Plot Date: 4/25/2017 Plotted By: Pierson, Brian

CROSS SECTIONS

Scale: 1 inch = 20 feet

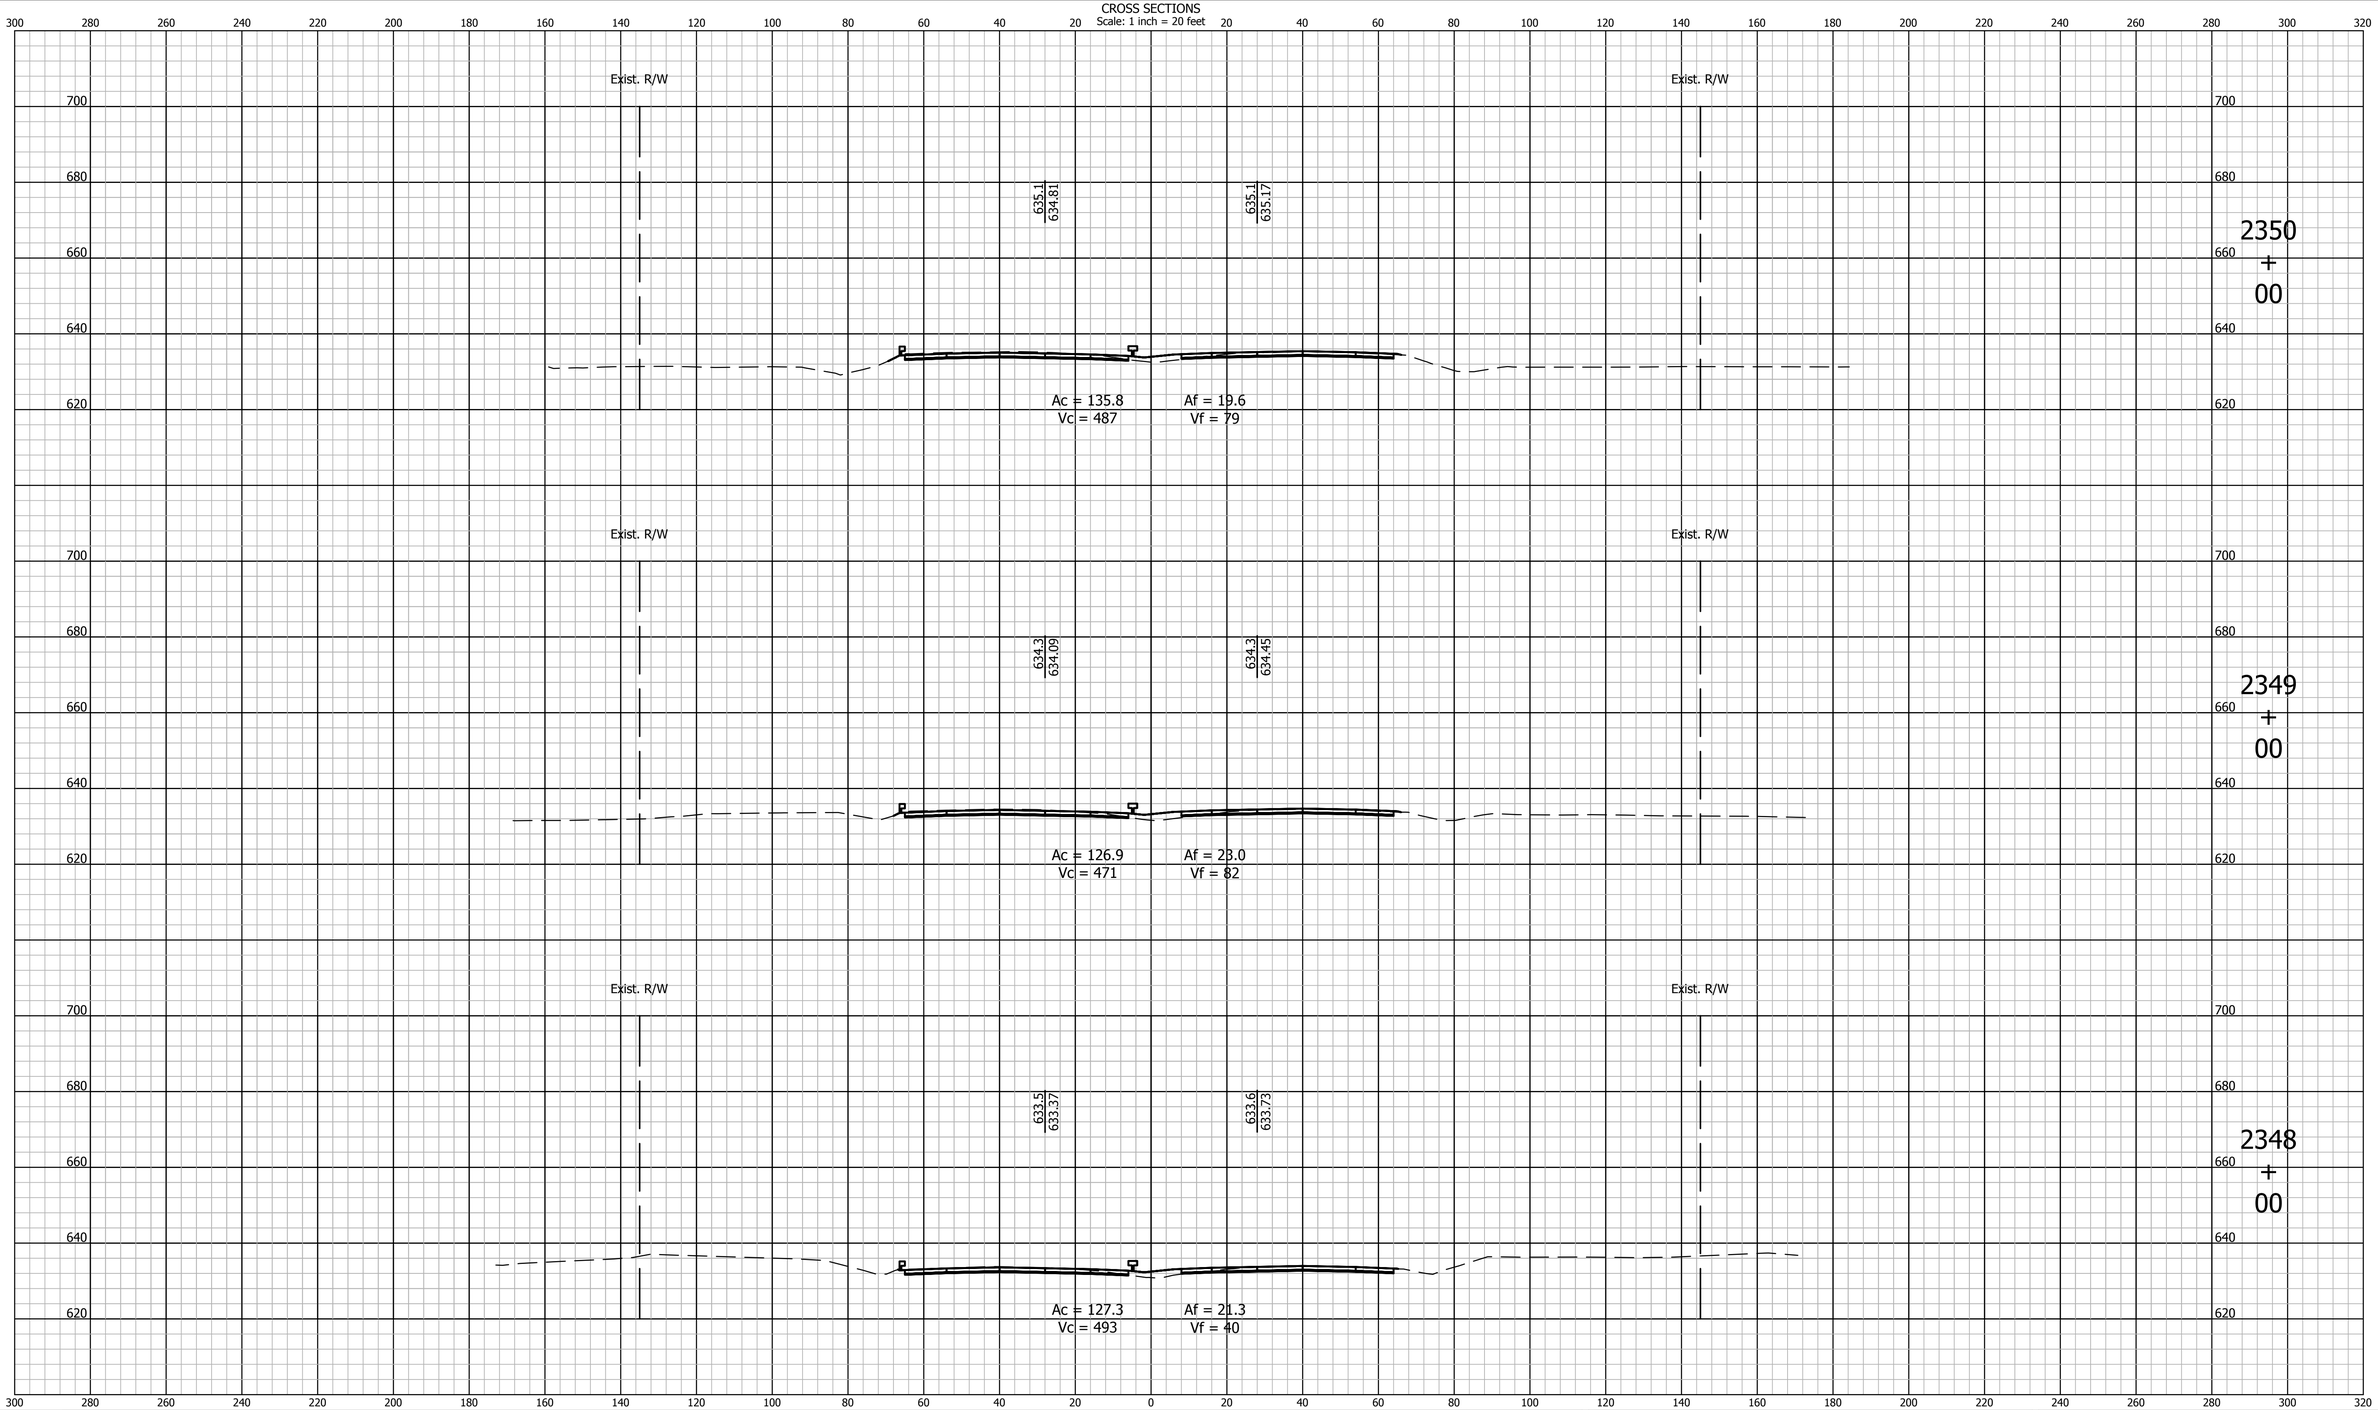

E&B PAVING, Inc
World-Class Solutions at a Local Level™

UNITED Consulting

1625 N. Post Road
Indianapolis, IN 46219
Phone 317-895-2585
Fax 317-895-2596
www.ucindy.com

RECOMMENDED FOR APPROVAL _____ DESIGN ENGINEER DATE

DESIGNED: BWS DRAWN: MAC

CHECKED: BJP CHECKED: BJP

INDIANA
DEPARTMENT OF TRANSPORTATION

CROSS SECTIONS
LINE "A"

HORIZONTAL SCALE	BRIDGE FILE
1" = 20'	-
VERTICAL SCALE	DESIGNATION
1" = 20'	0501212

SURVEY BOOK	SHEETS		
-	46	of	251
CONTRACT	PROJECT		
R-28940	0501212		

File Name: P:\C3D\MK16-465\Road\Dwg\Plans\X Sections Line A 2213+00 to 2411+00.dwg Plot Date: 4/25/2017 Plotted By: Pierson, Brian

CROSS SECTIONS

Scale: 1 inch = 20 feet

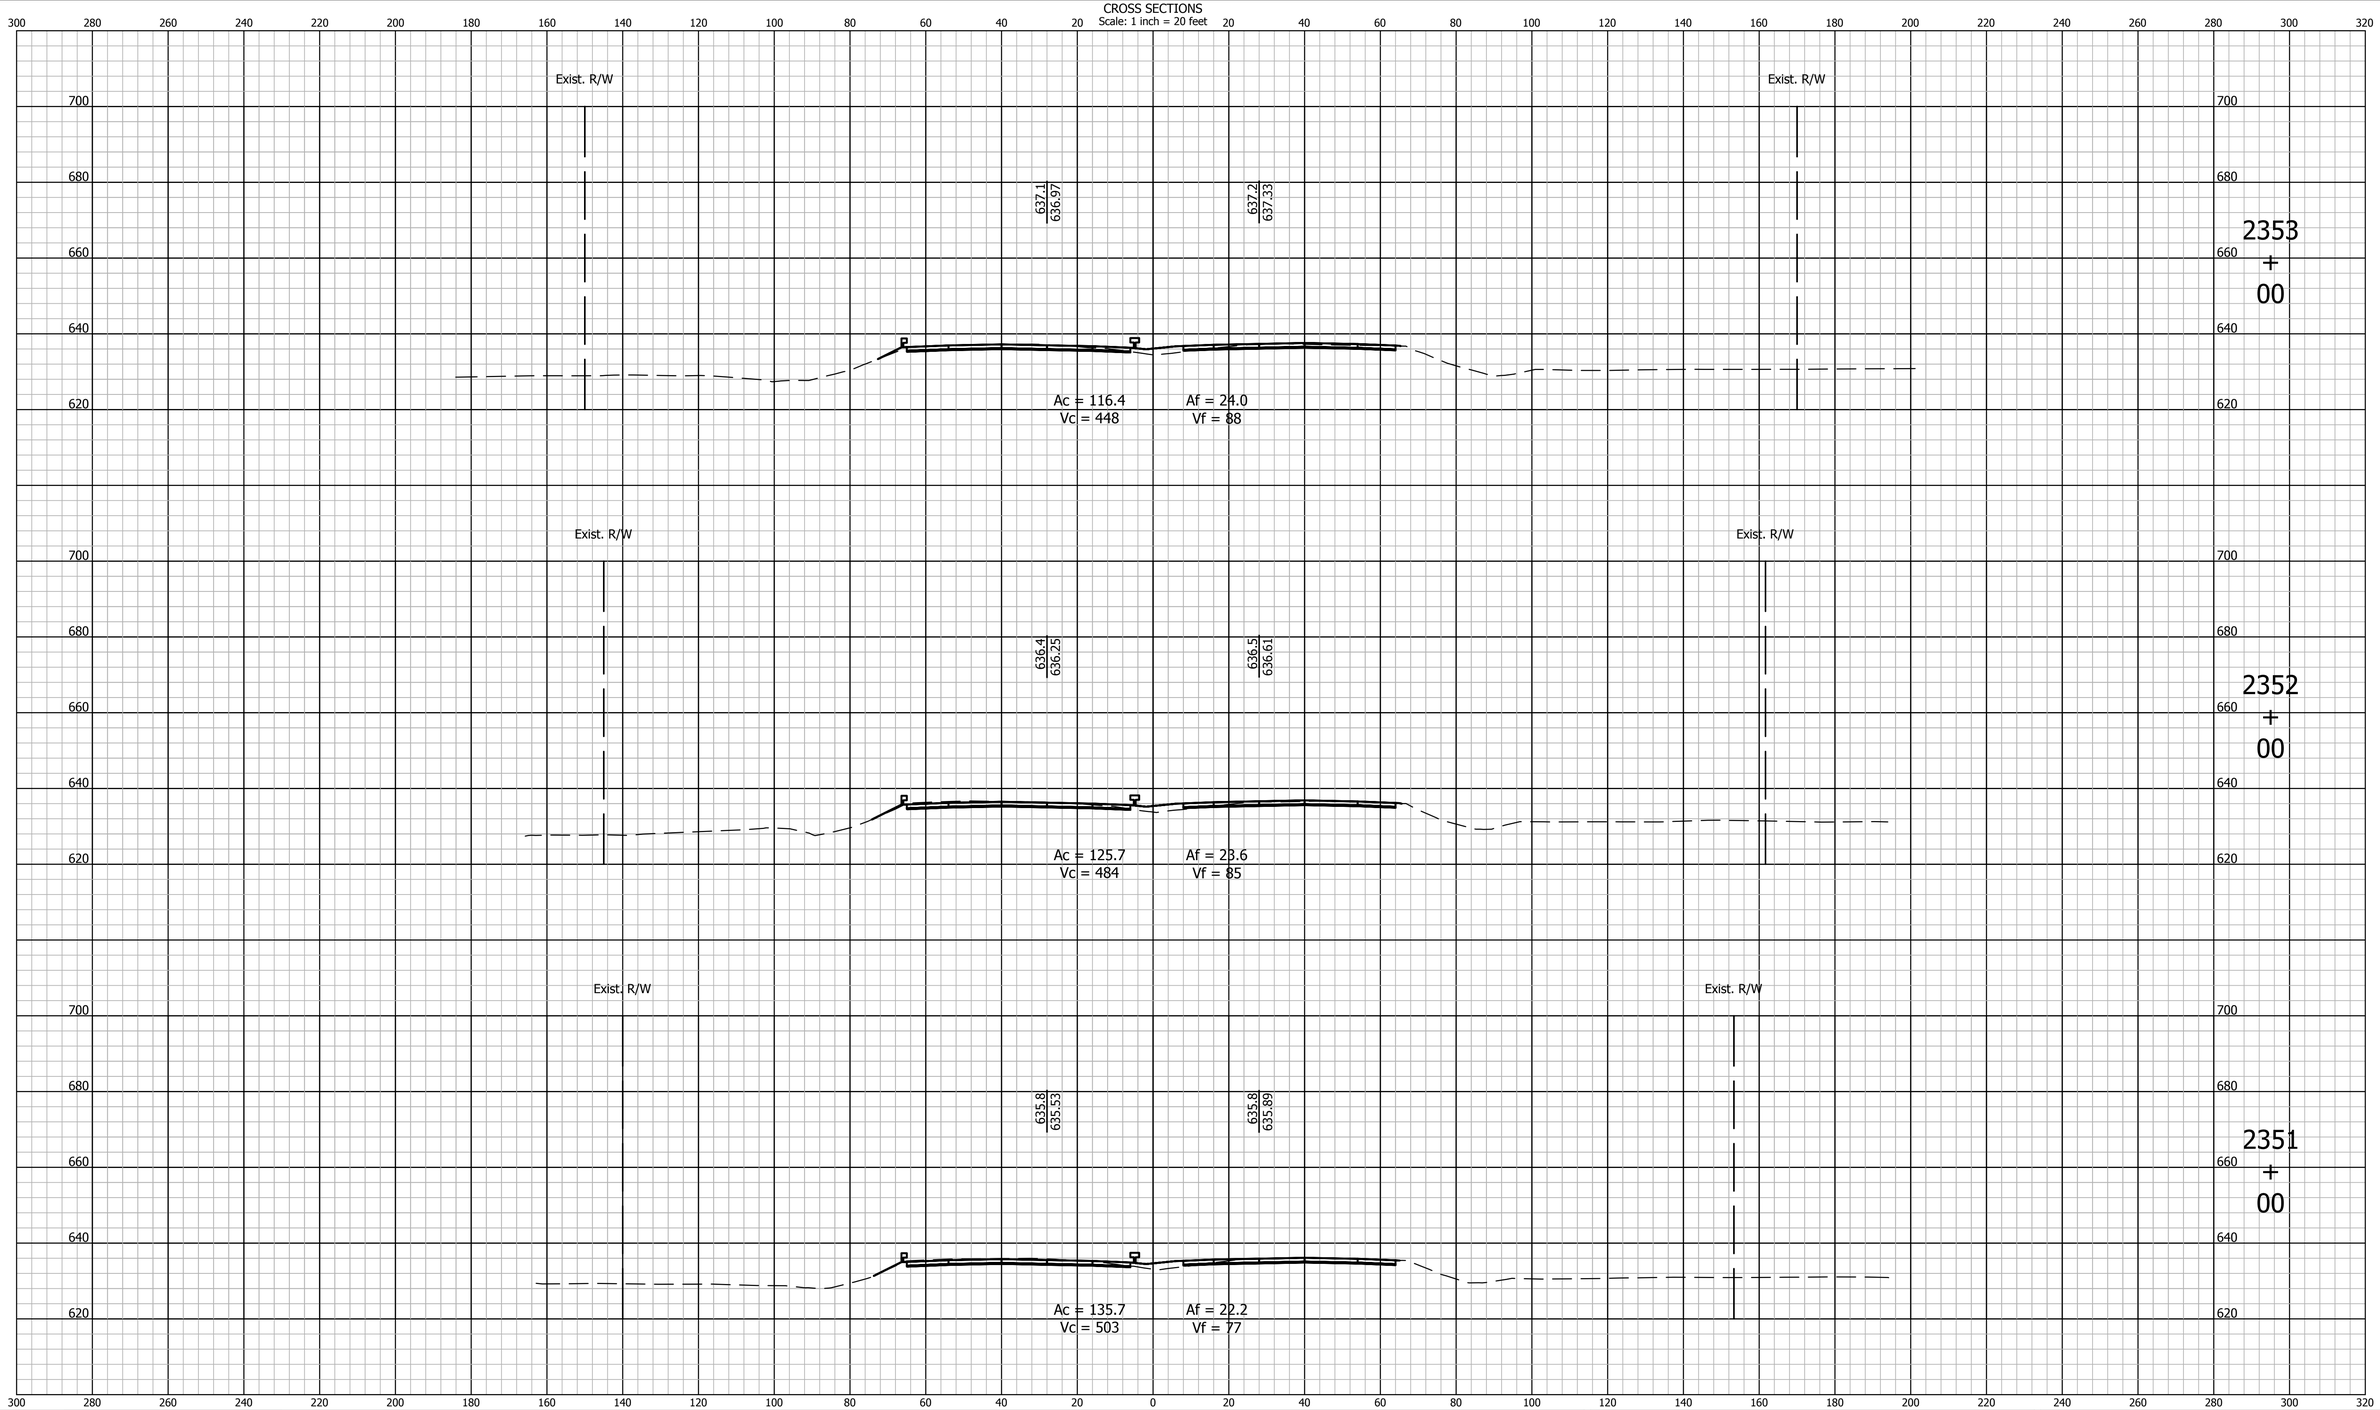

E&B PAVING, Inc
World-Class Solutions at a Local Level™

UNITED Consulting

1625 N. Post Road
Indianapolis, IN 46219
Phone 317-895-2585
Fax 317-895-2596
www.ucindy.com

RECOMMENDED FOR APPROVAL _____ DESIGN ENGINEER DATE

DESIGNED: BWS DRAWN: MAC

CHECKED: BJP CHECKED: BJP

INDIANA
DEPARTMENT OF TRANSPORTATION

CROSS SECTIONS
LINE "A"

HORIZONTAL SCALE	BRIDGE FILE
1" = 20'	-
VERTICAL SCALE	DESIGNATION
1" = 20'	0501212

SURVEY BOOK	SHEETS		
-	47	of	251
CONTRACT	PROJECT		
R-28940	0501212		

File Name: P:\C3D\MK16-465\Road\Dwg\Plans\X Sections Line A 2213+00 to 2411+00.dwg Plot Date: 4/25/2017 Plotted By: Pierson, Brian

CROSS SECTIONS
Scale: 1 inch = 20 feet

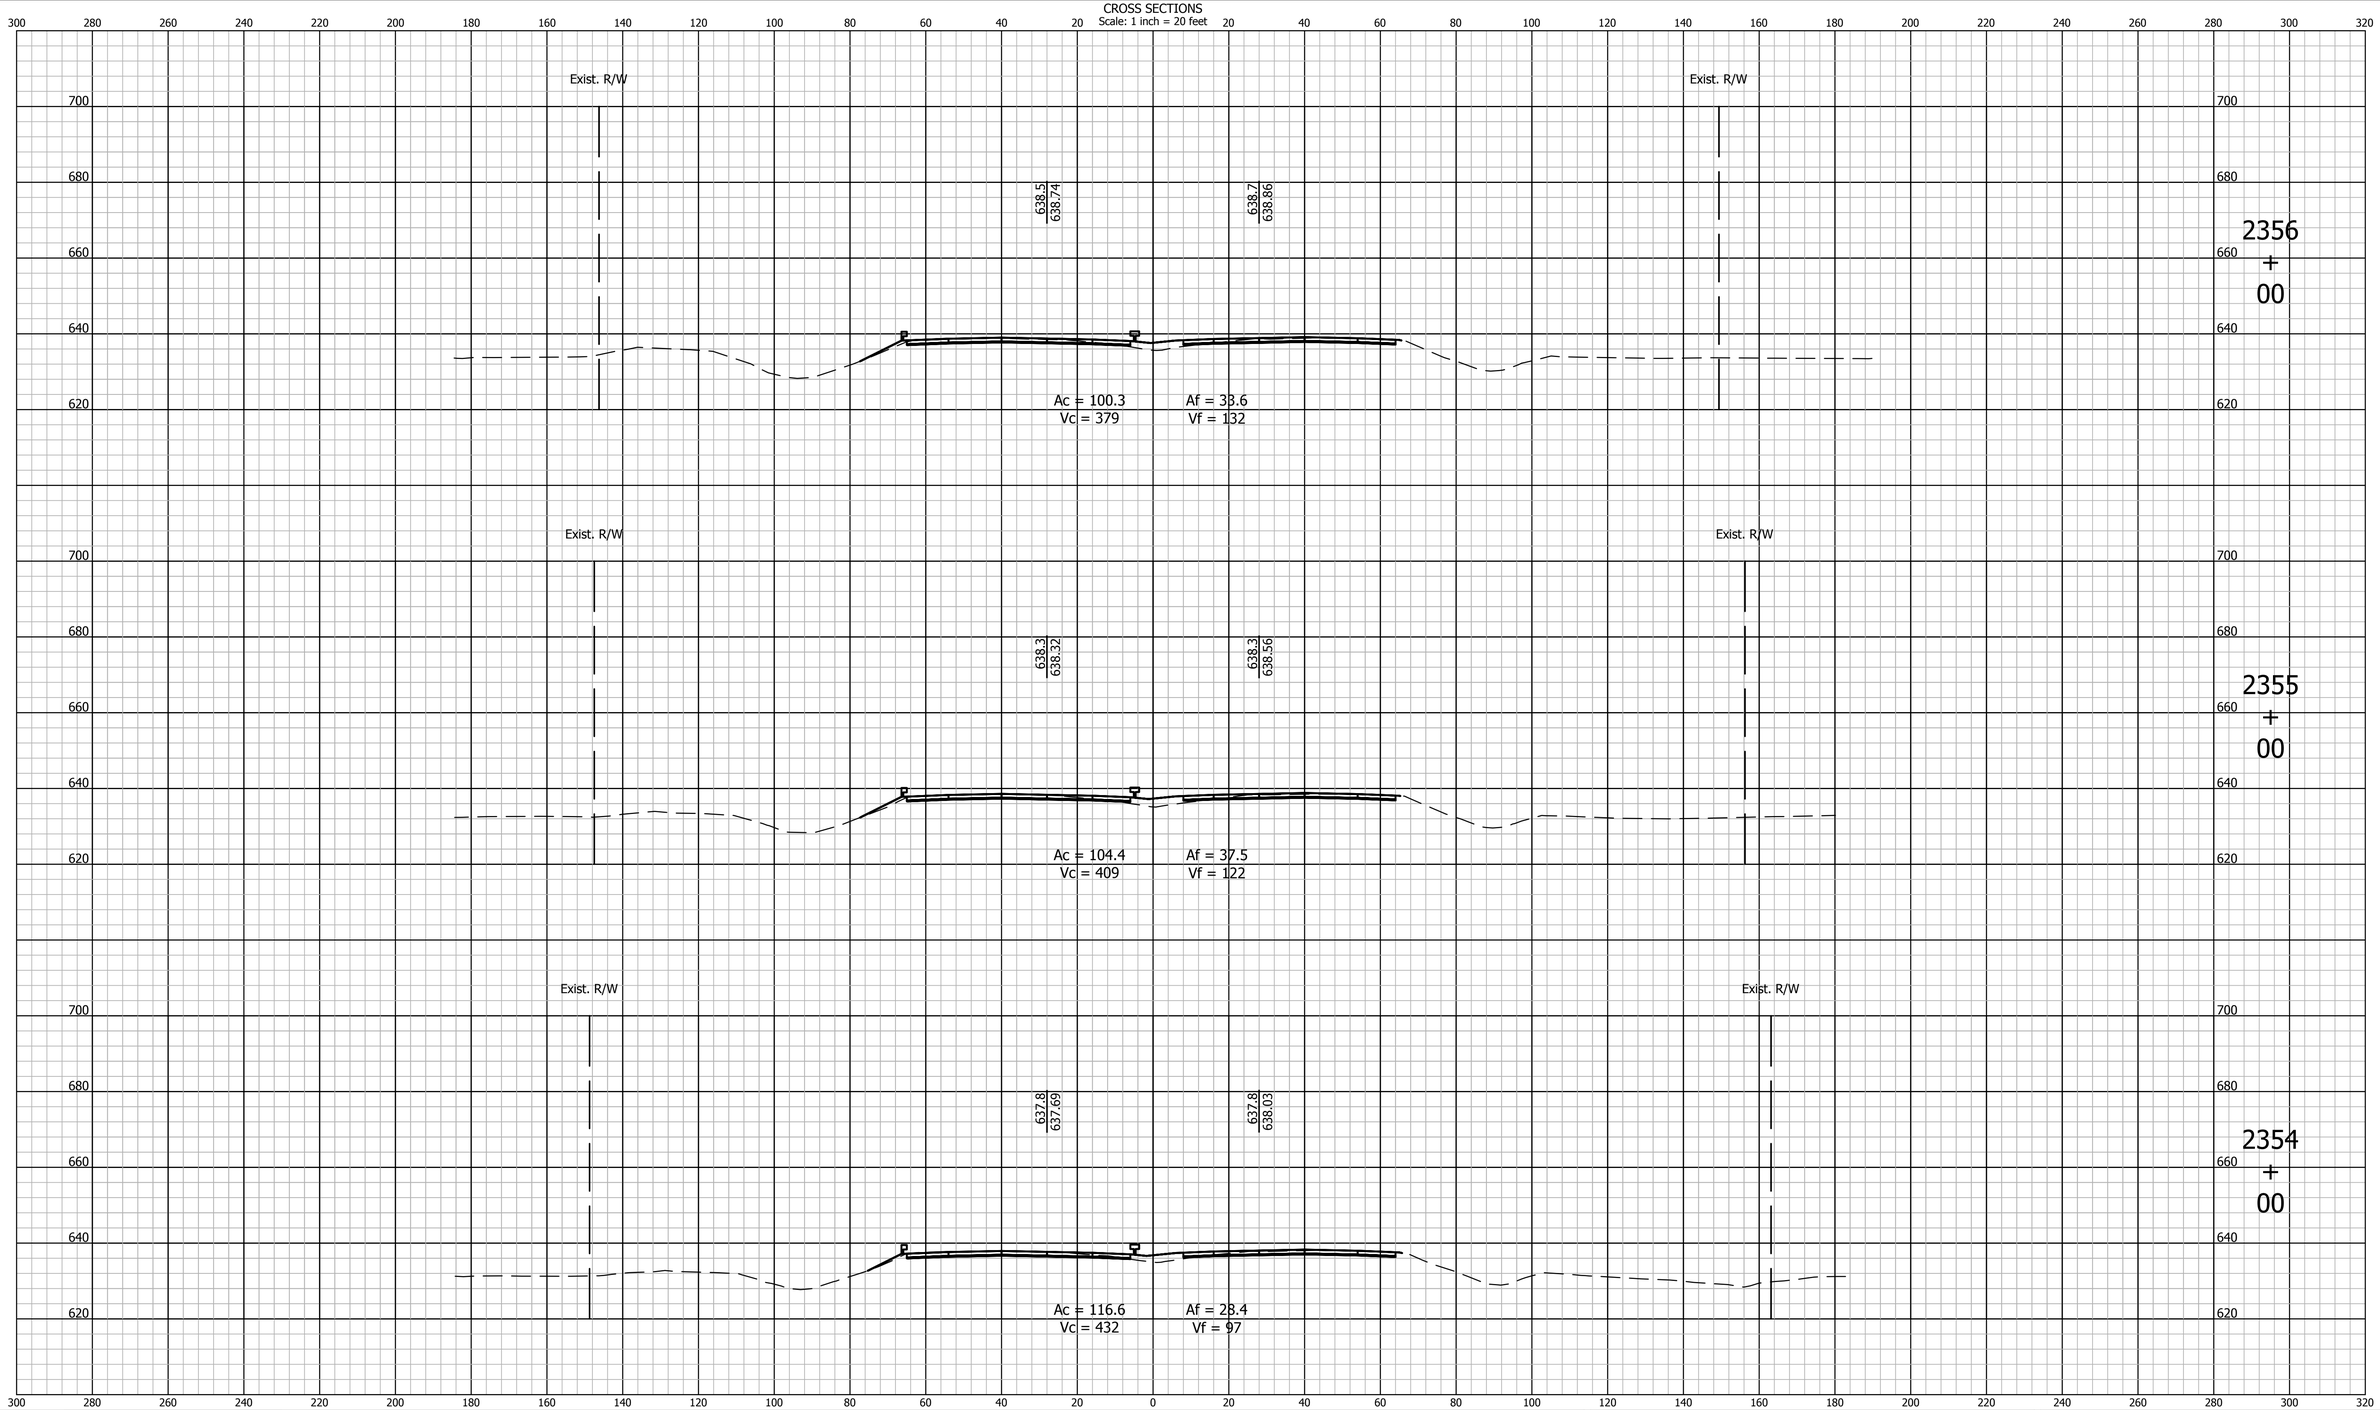

E&B PAVING, Inc
World-Class Solutions at a Local Level™

UNITED Consulting

1625 N. Post Road
Indianapolis, IN 46219
Phone 317-895-2585
Fax 317-895-2596
www.ucindy.com

RECOMMENDED FOR APPROVAL _____
DESIGN ENGINEER DATE

DESIGNED: BWS | DRAWN: MAC
CHECKED: BJP | CHECKED: BJP

INDIANA
DEPARTMENT OF TRANSPORTATION

CROSS SECTIONS
LINE "A"

HORIZONTAL SCALE	BRIDGE FILE
1" = 20'	-
VERTICAL SCALE	DESIGNATION
1" = 20'	0501212

SURVEY BOOK	SHEETS		
-	48	of	251
CONTRACT	PROJECT		
R-28940	0501212		

File Name: P:\C3D\MK16-465\Road\Dwg\Plans\X Sections Line A 2213+00 to 2411+00.dwg Plot Date: 4/25/2017 Plotted By: Pierson, Brian

CROSS SECTIONS
Scale: 1 inch = 20 feet

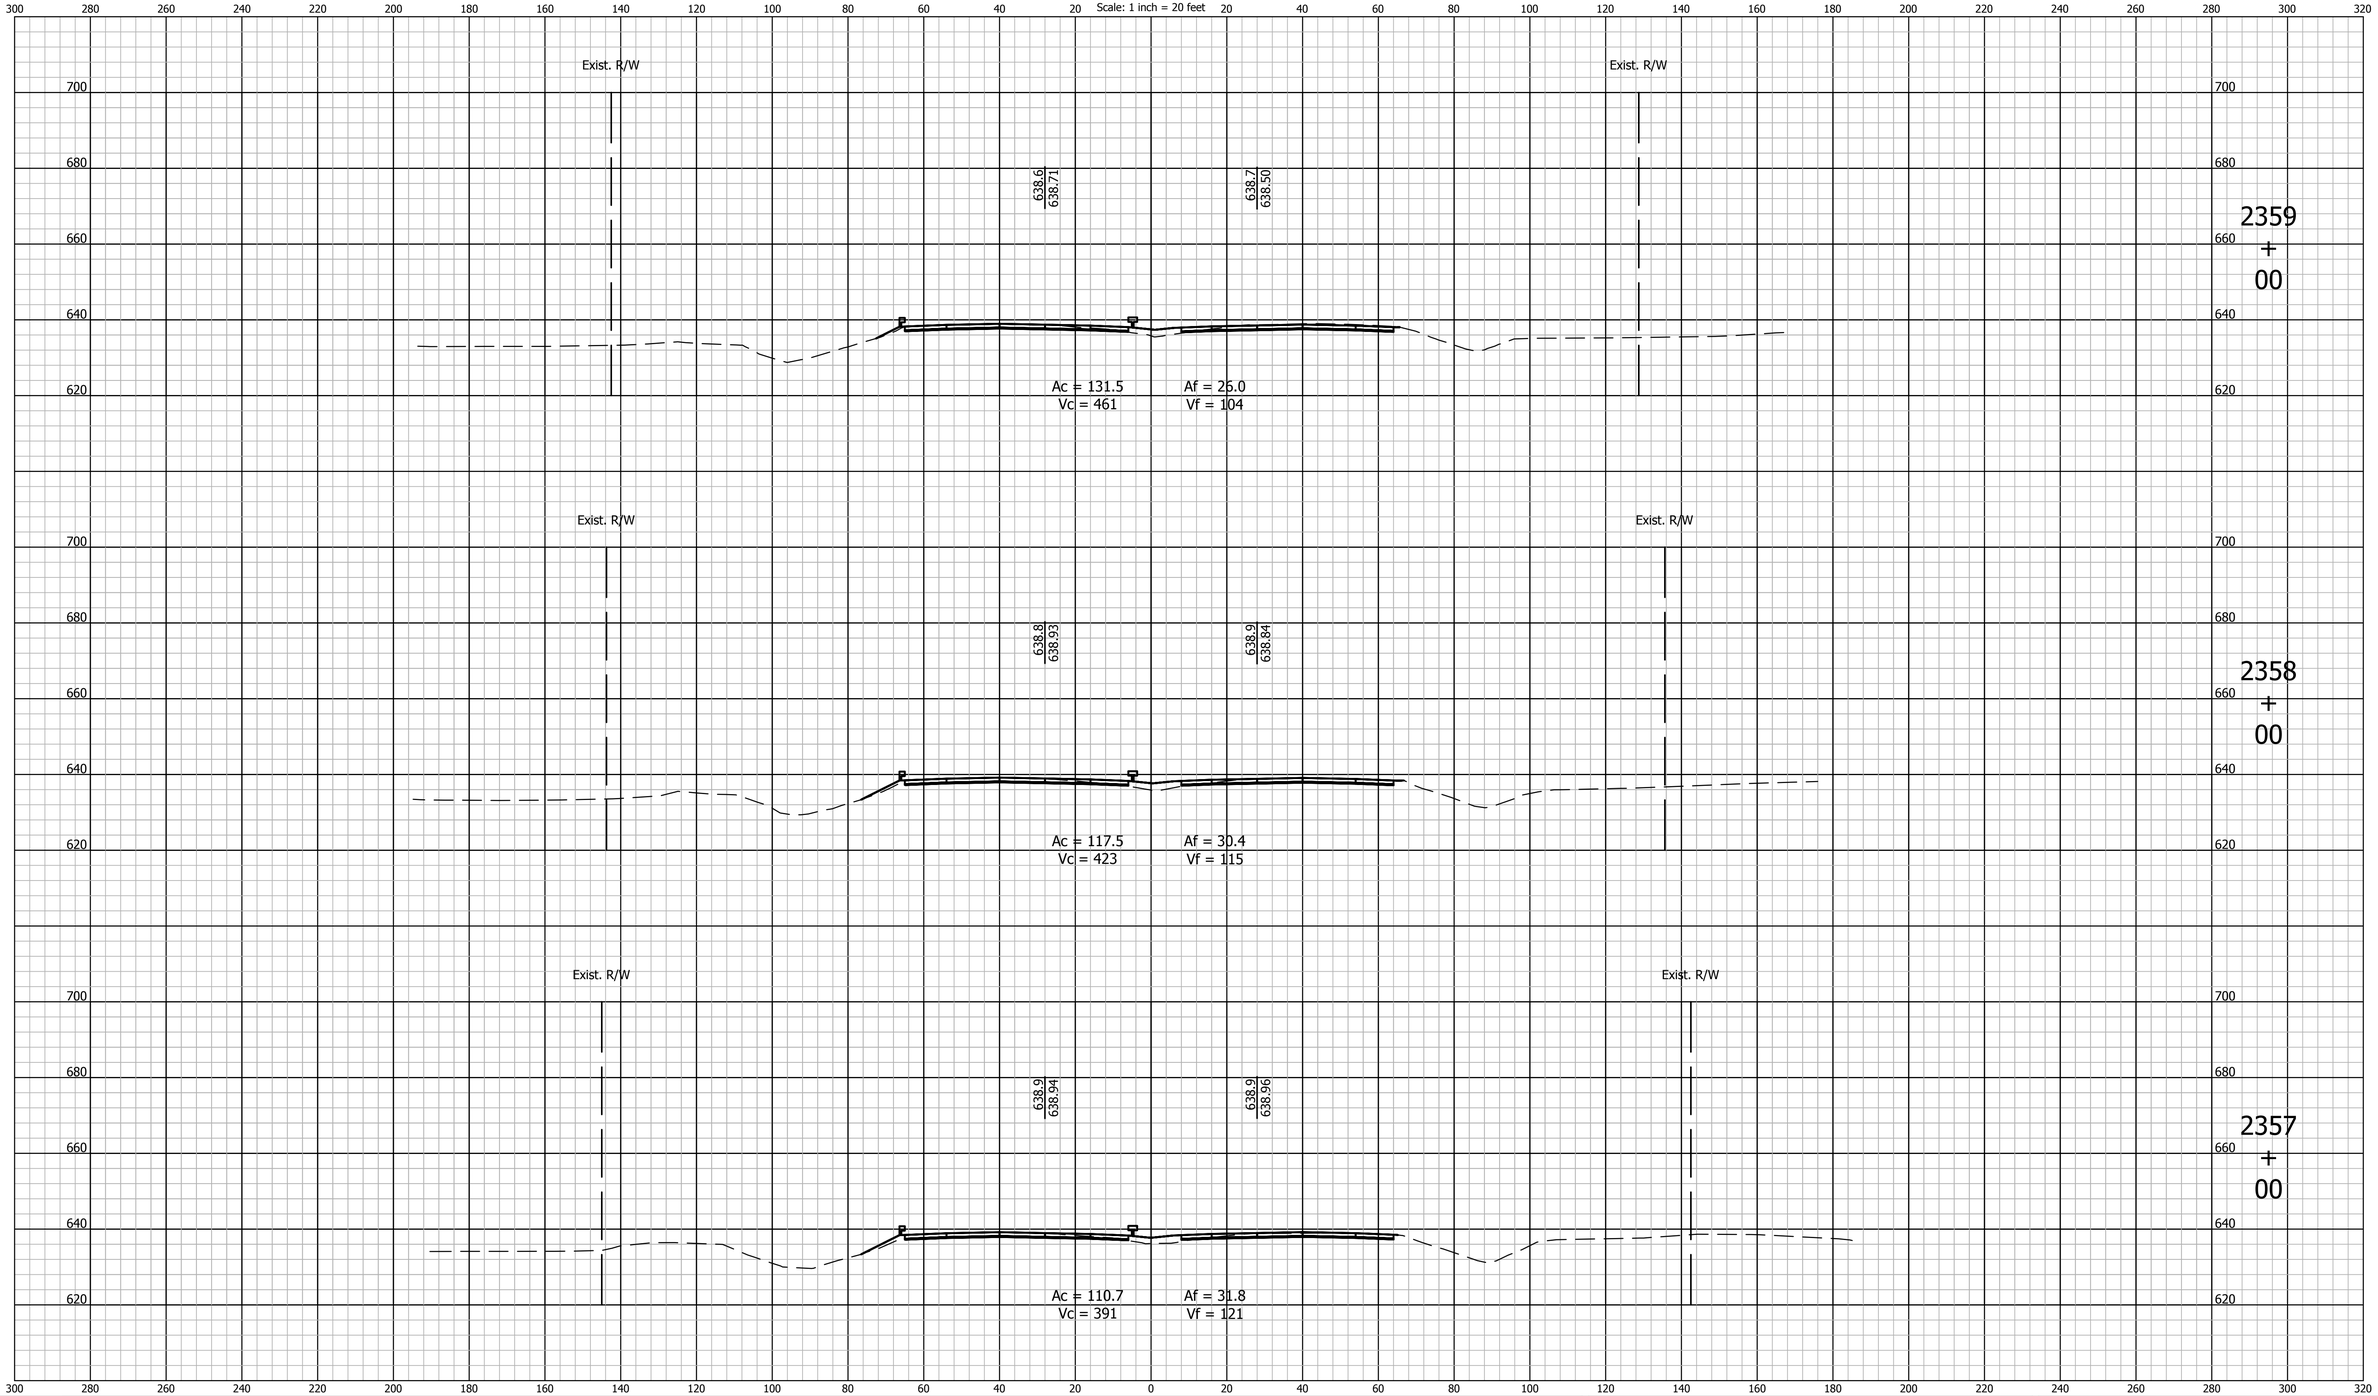

E&B PAVING, Inc
World-Class Solutions at a Local Level™

UNITED Consulting

1625 N. Post Road
Indianapolis, IN 46219
Phone 317-895-2585
Fax 317-895-2596
www.ucindy.com

RECOMMENDED FOR APPROVAL _____ DESIGN ENGINEER DATE

DESIGNED: BWS DRAWN: MAC

CHECKED: BJP CHECKED: BJP

INDIANA
DEPARTMENT OF TRANSPORTATION

CROSS SECTIONS
LINE "A"

HORIZONTAL SCALE	BRIDGE FILE
1" = 20'	-
VERTICAL SCALE	DESIGNATION
1" = 20'	0501212

SURVEY BOOK	SHEETS		
-	49	of	251
CONTRACT	PROJECT		
R-28940	0501212		

File Name: P:\C3D\MK16-465\Road\Dwg\Plans\X Sections Line A 2213+00 to 2411+00.dwg Plot Date: 4/25/2017 Plotted By: Pierson, Brian

CROSS SECTIONS
Scale: 1 inch = 20 feet

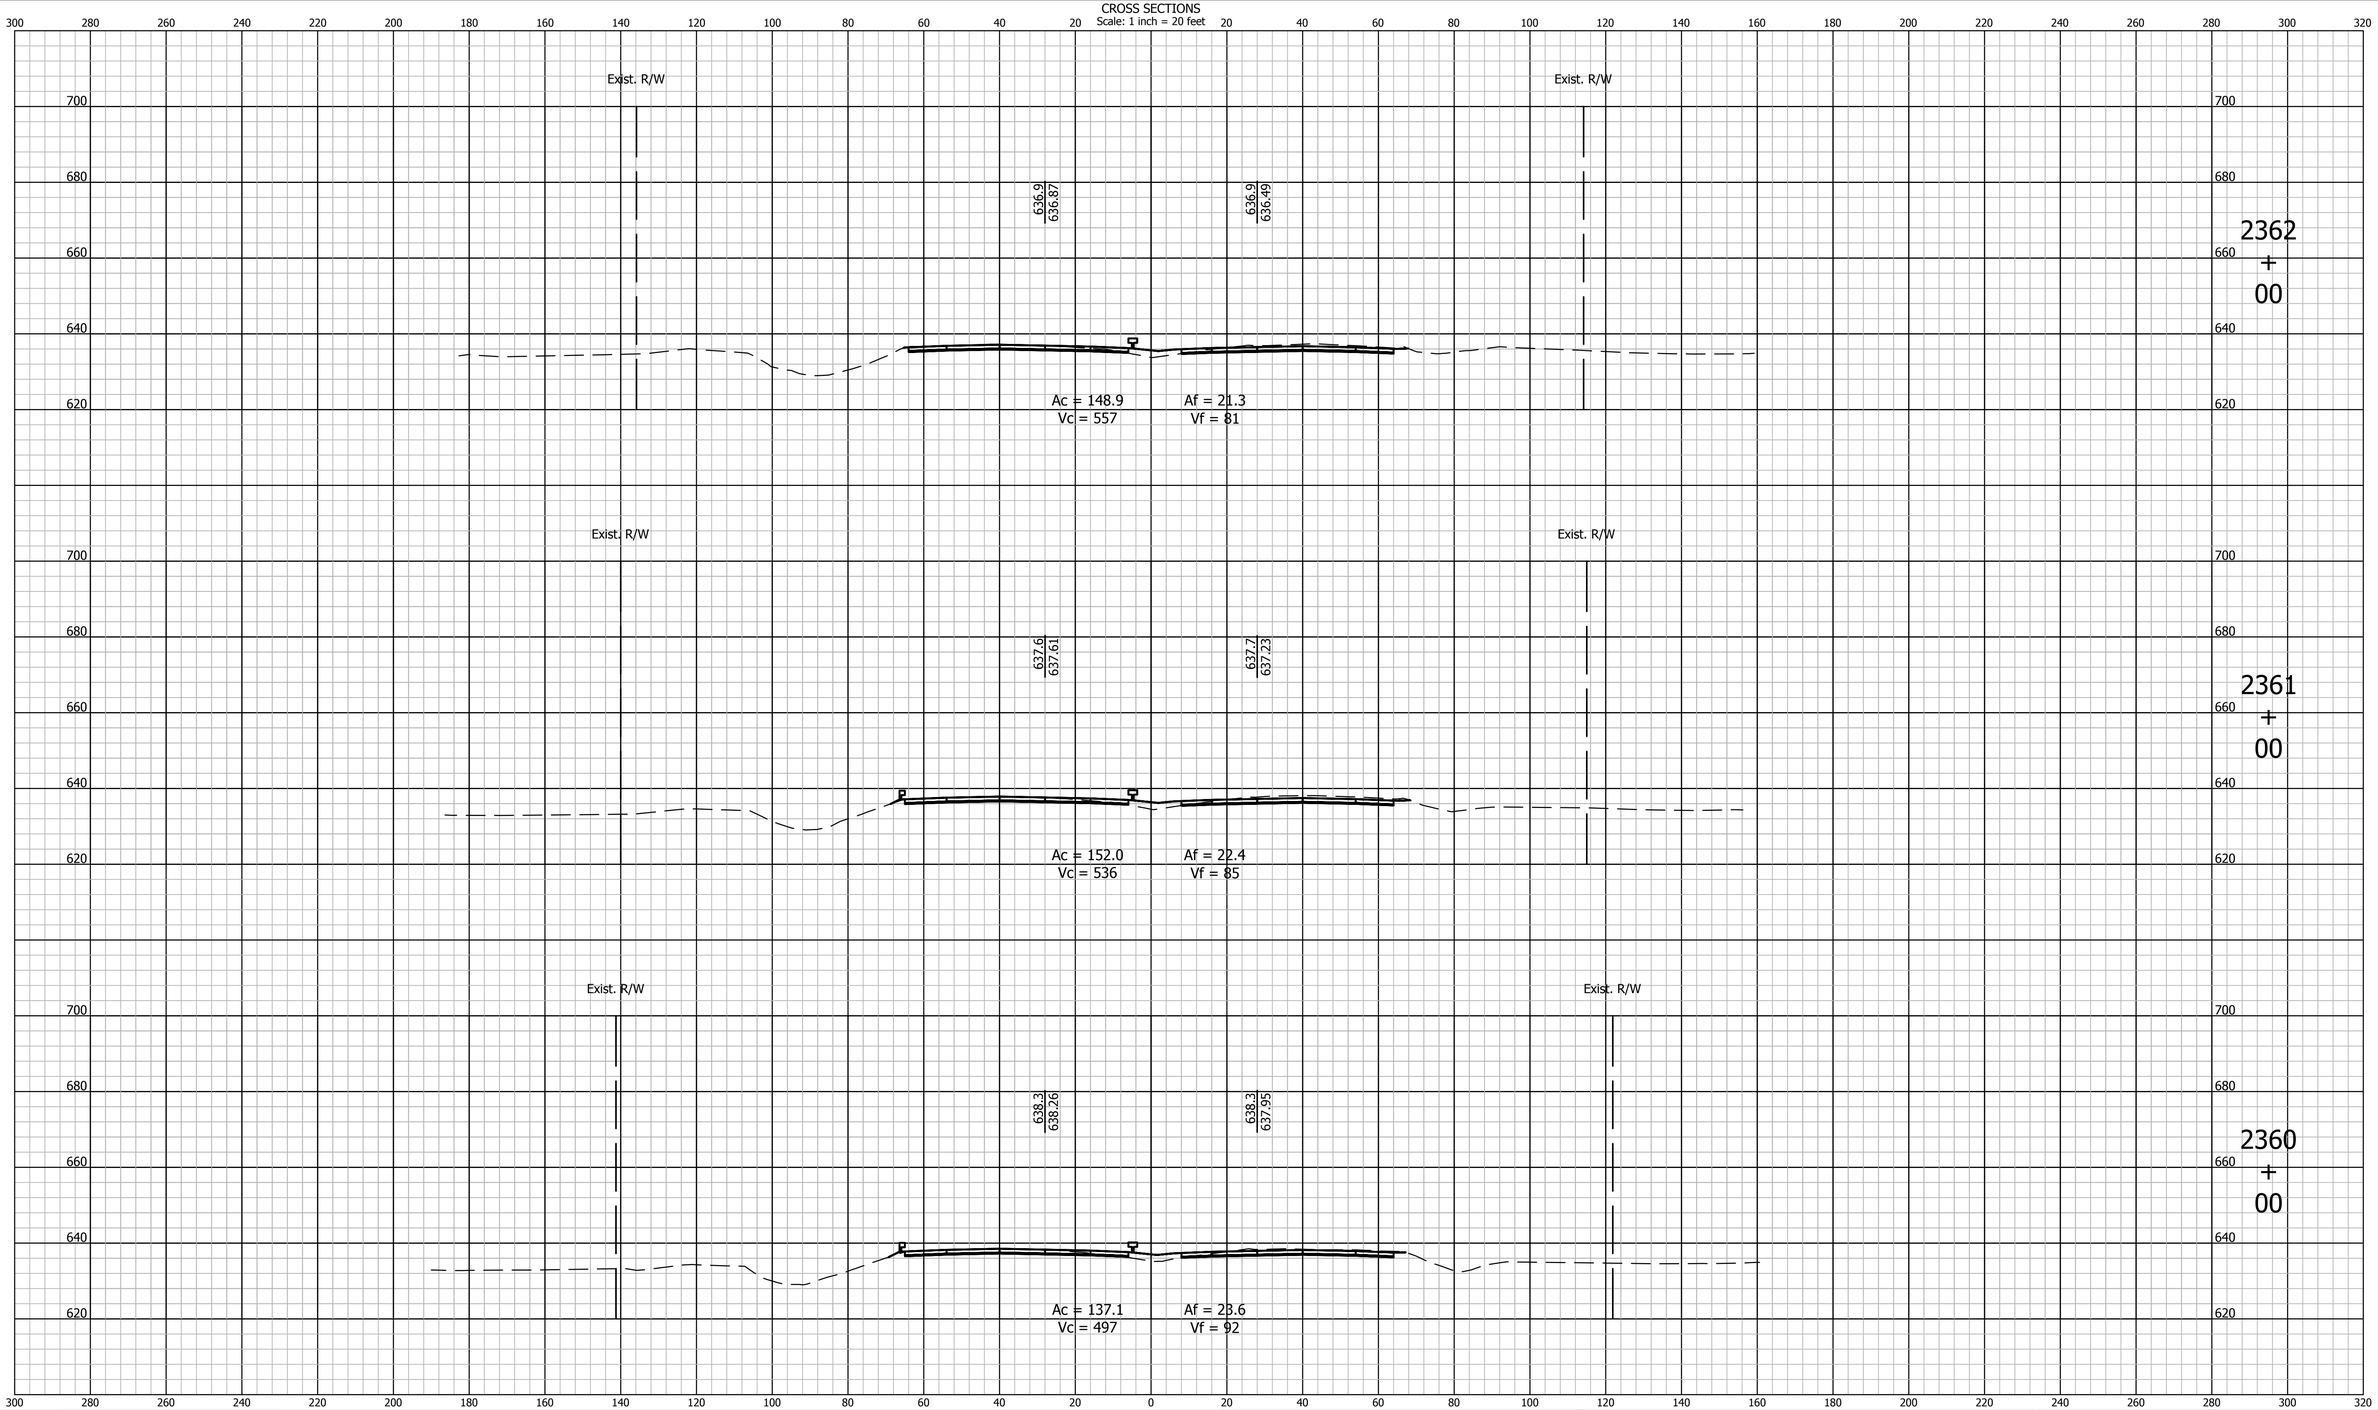

E&B PAVING, Inc
World-Class Solutions at a Local Level℠

UNITED Consulting
1625 N. Post Road
Indianapolis, IN 46219
Phone 317-895-2585
Fax 317-895-2596
www.ucindy.com

RECOMMENDED FOR APPROVAL _____ DESIGN ENGINEER DATE

DESIGNED: BWS | DRAWN: MAC

CHECKED: BJP | CHECKED: BJP

INDIANA
DEPARTMENT OF TRANSPORTATION

CROSS SECTIONS
LINE "A"

HORIZONTAL SCALE	BRIDGE FILE
1" = 20'	-
VERTICAL SCALE	DESIGNATION
1" = 20'	0501212

SURVEY BOOK	SHEETS		
-	50	of	251
CONTRACT	PROJECT		
R-28940	0501212		

File Name: P:\C3D\MK16-465\Road\Dwg\Plans\X Sections Line A 2213+00 to 2411+00.dwg Plot Date: 4/25/2017 Plotted By: Pierson, Brian

CROSS SECTIONS
Scale: 1 inch = 20 feet

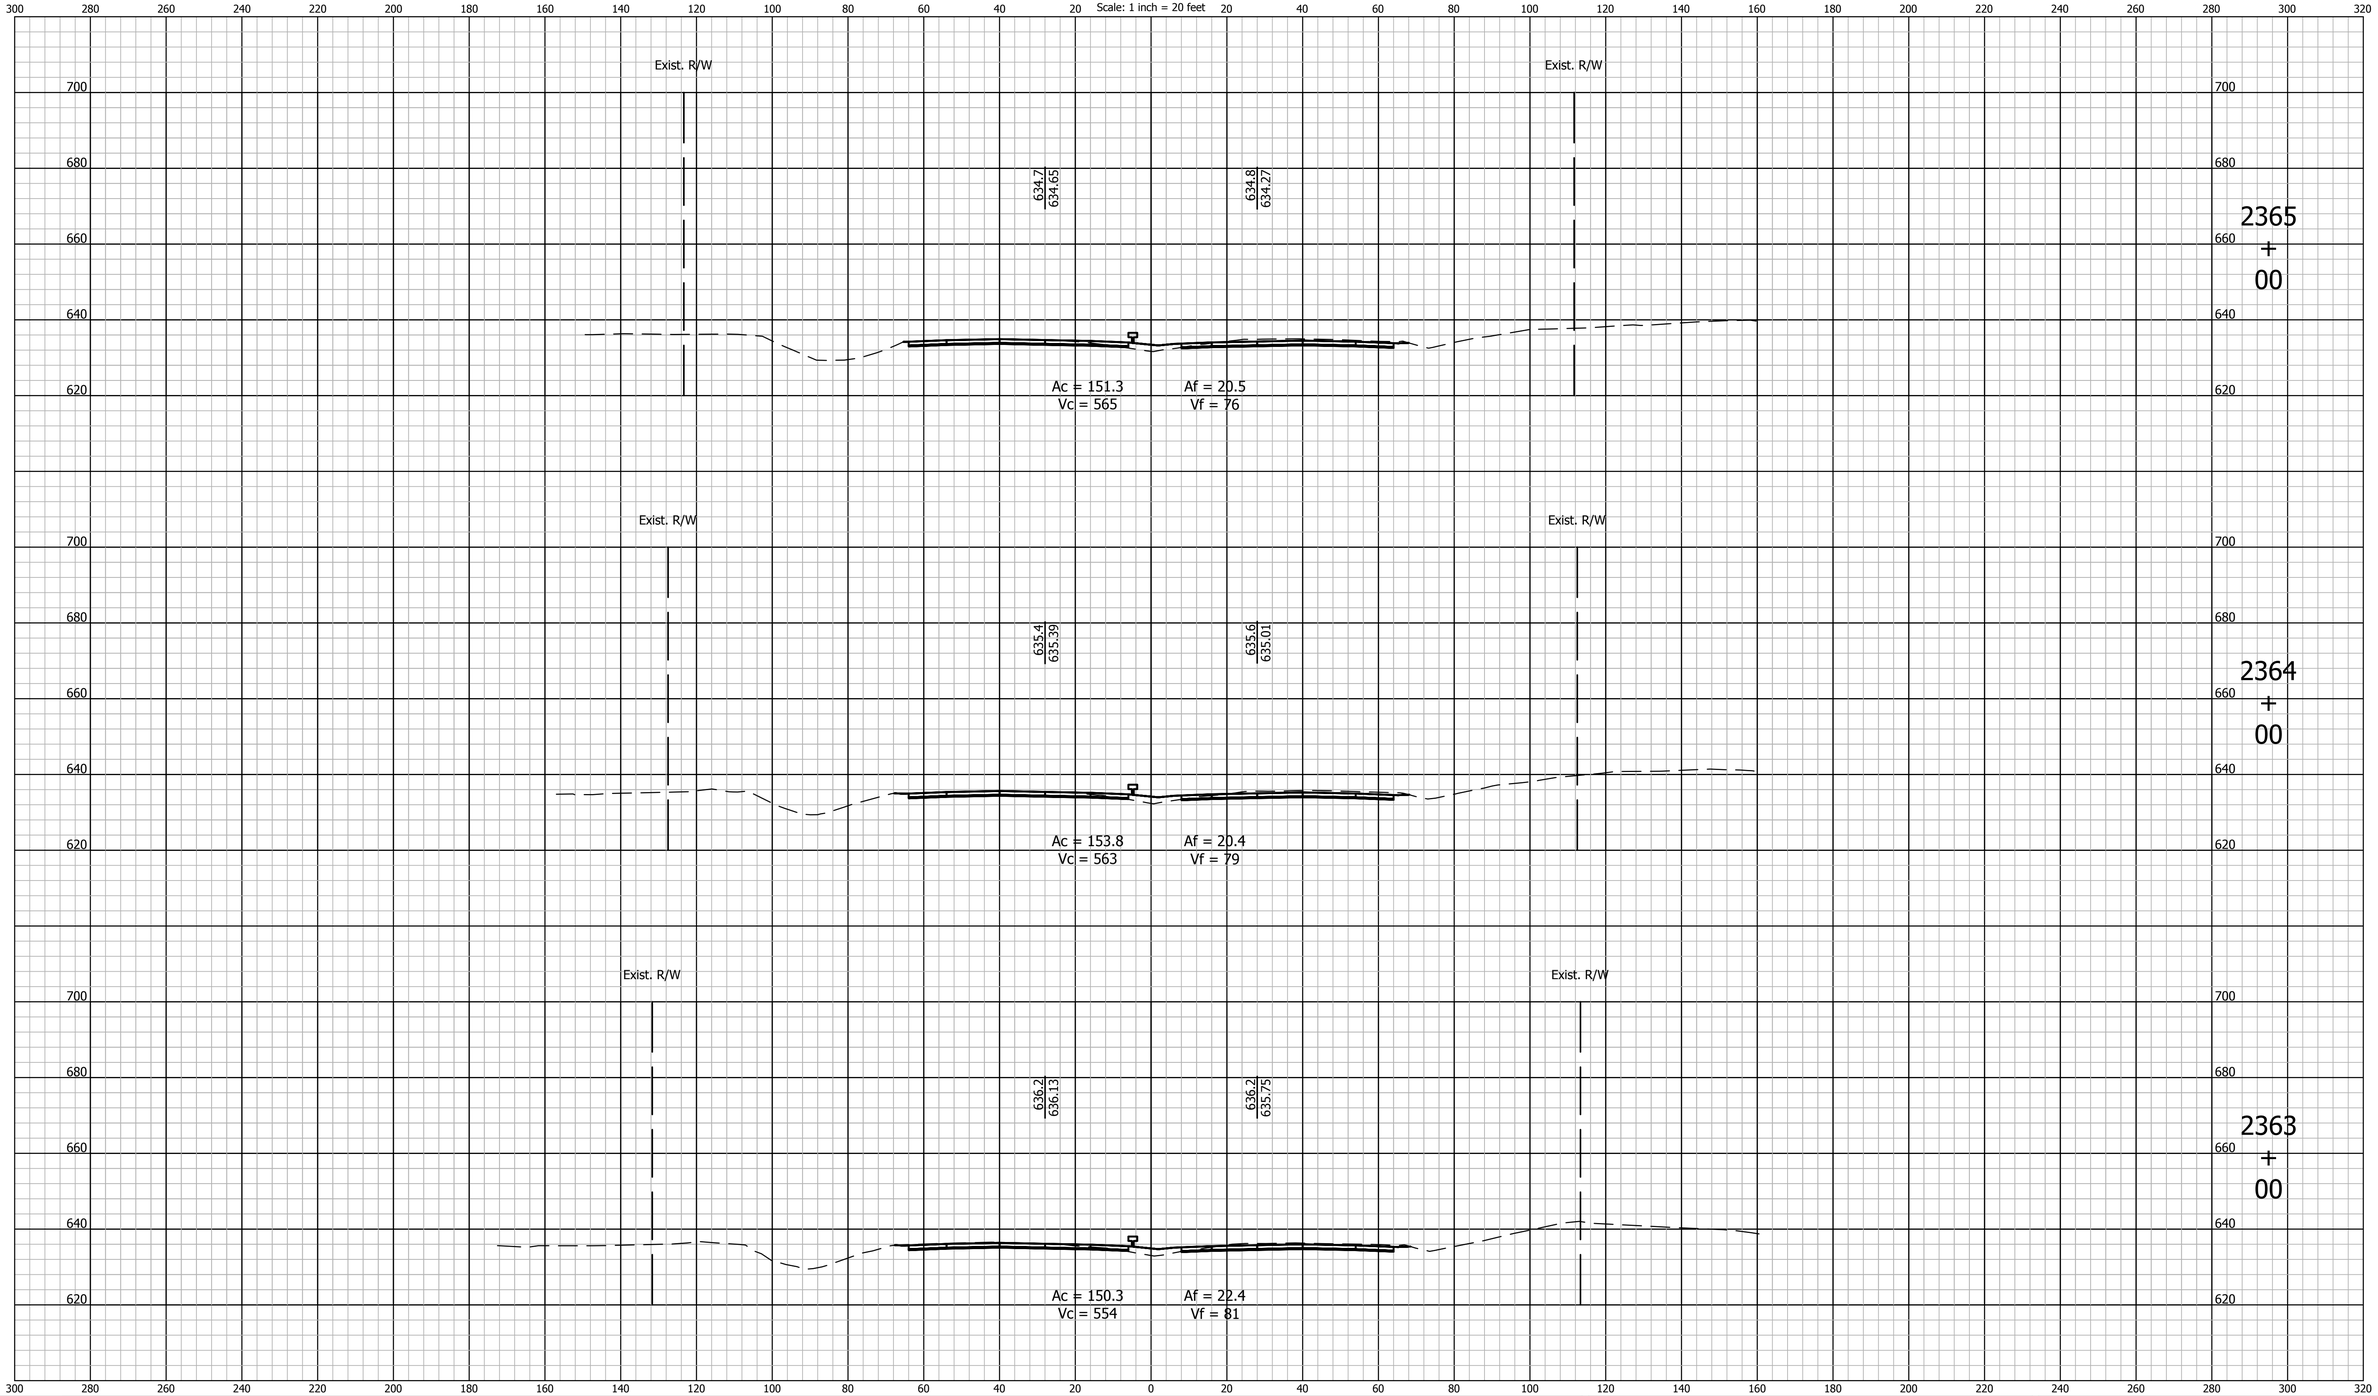

E&B PAVING, Inc
World-Class Solutions at a Local Level™

UNITED Consulting

1625 N. Post Road
Indianapolis, IN 46219
Phone 317-895-2585
Fax 317-895-2596
www.ucindy.com

RECOMMENDED FOR APPROVAL _____ DESIGN ENGINEER DATE

DESIGNED: BWS | DRAWN: MAC

CHECKED: BJP | CHECKED: BJP

INDIANA
DEPARTMENT OF TRANSPORTATION

CROSS SECTIONS
LINE "A"

HORIZONTAL SCALE	BRIDGE FILE
1" = 20'	-
VERTICAL SCALE	DESIGNATION
1" = 20'	0501212

SURVEY BOOK	SHEETS		
-	51	of	251
CONTRACT	PROJECT		
R-28940	0501212		

File Name: P:\C3D\MK16-465\Road\Dwg\Plans\X Sections Line A 2213+00 to 2411+00.dwg Plot Date: 4/25/2017 Plotted By: Pierson, Brian

CROSS SECTIONS
Scale: 1 inch = 20 feet

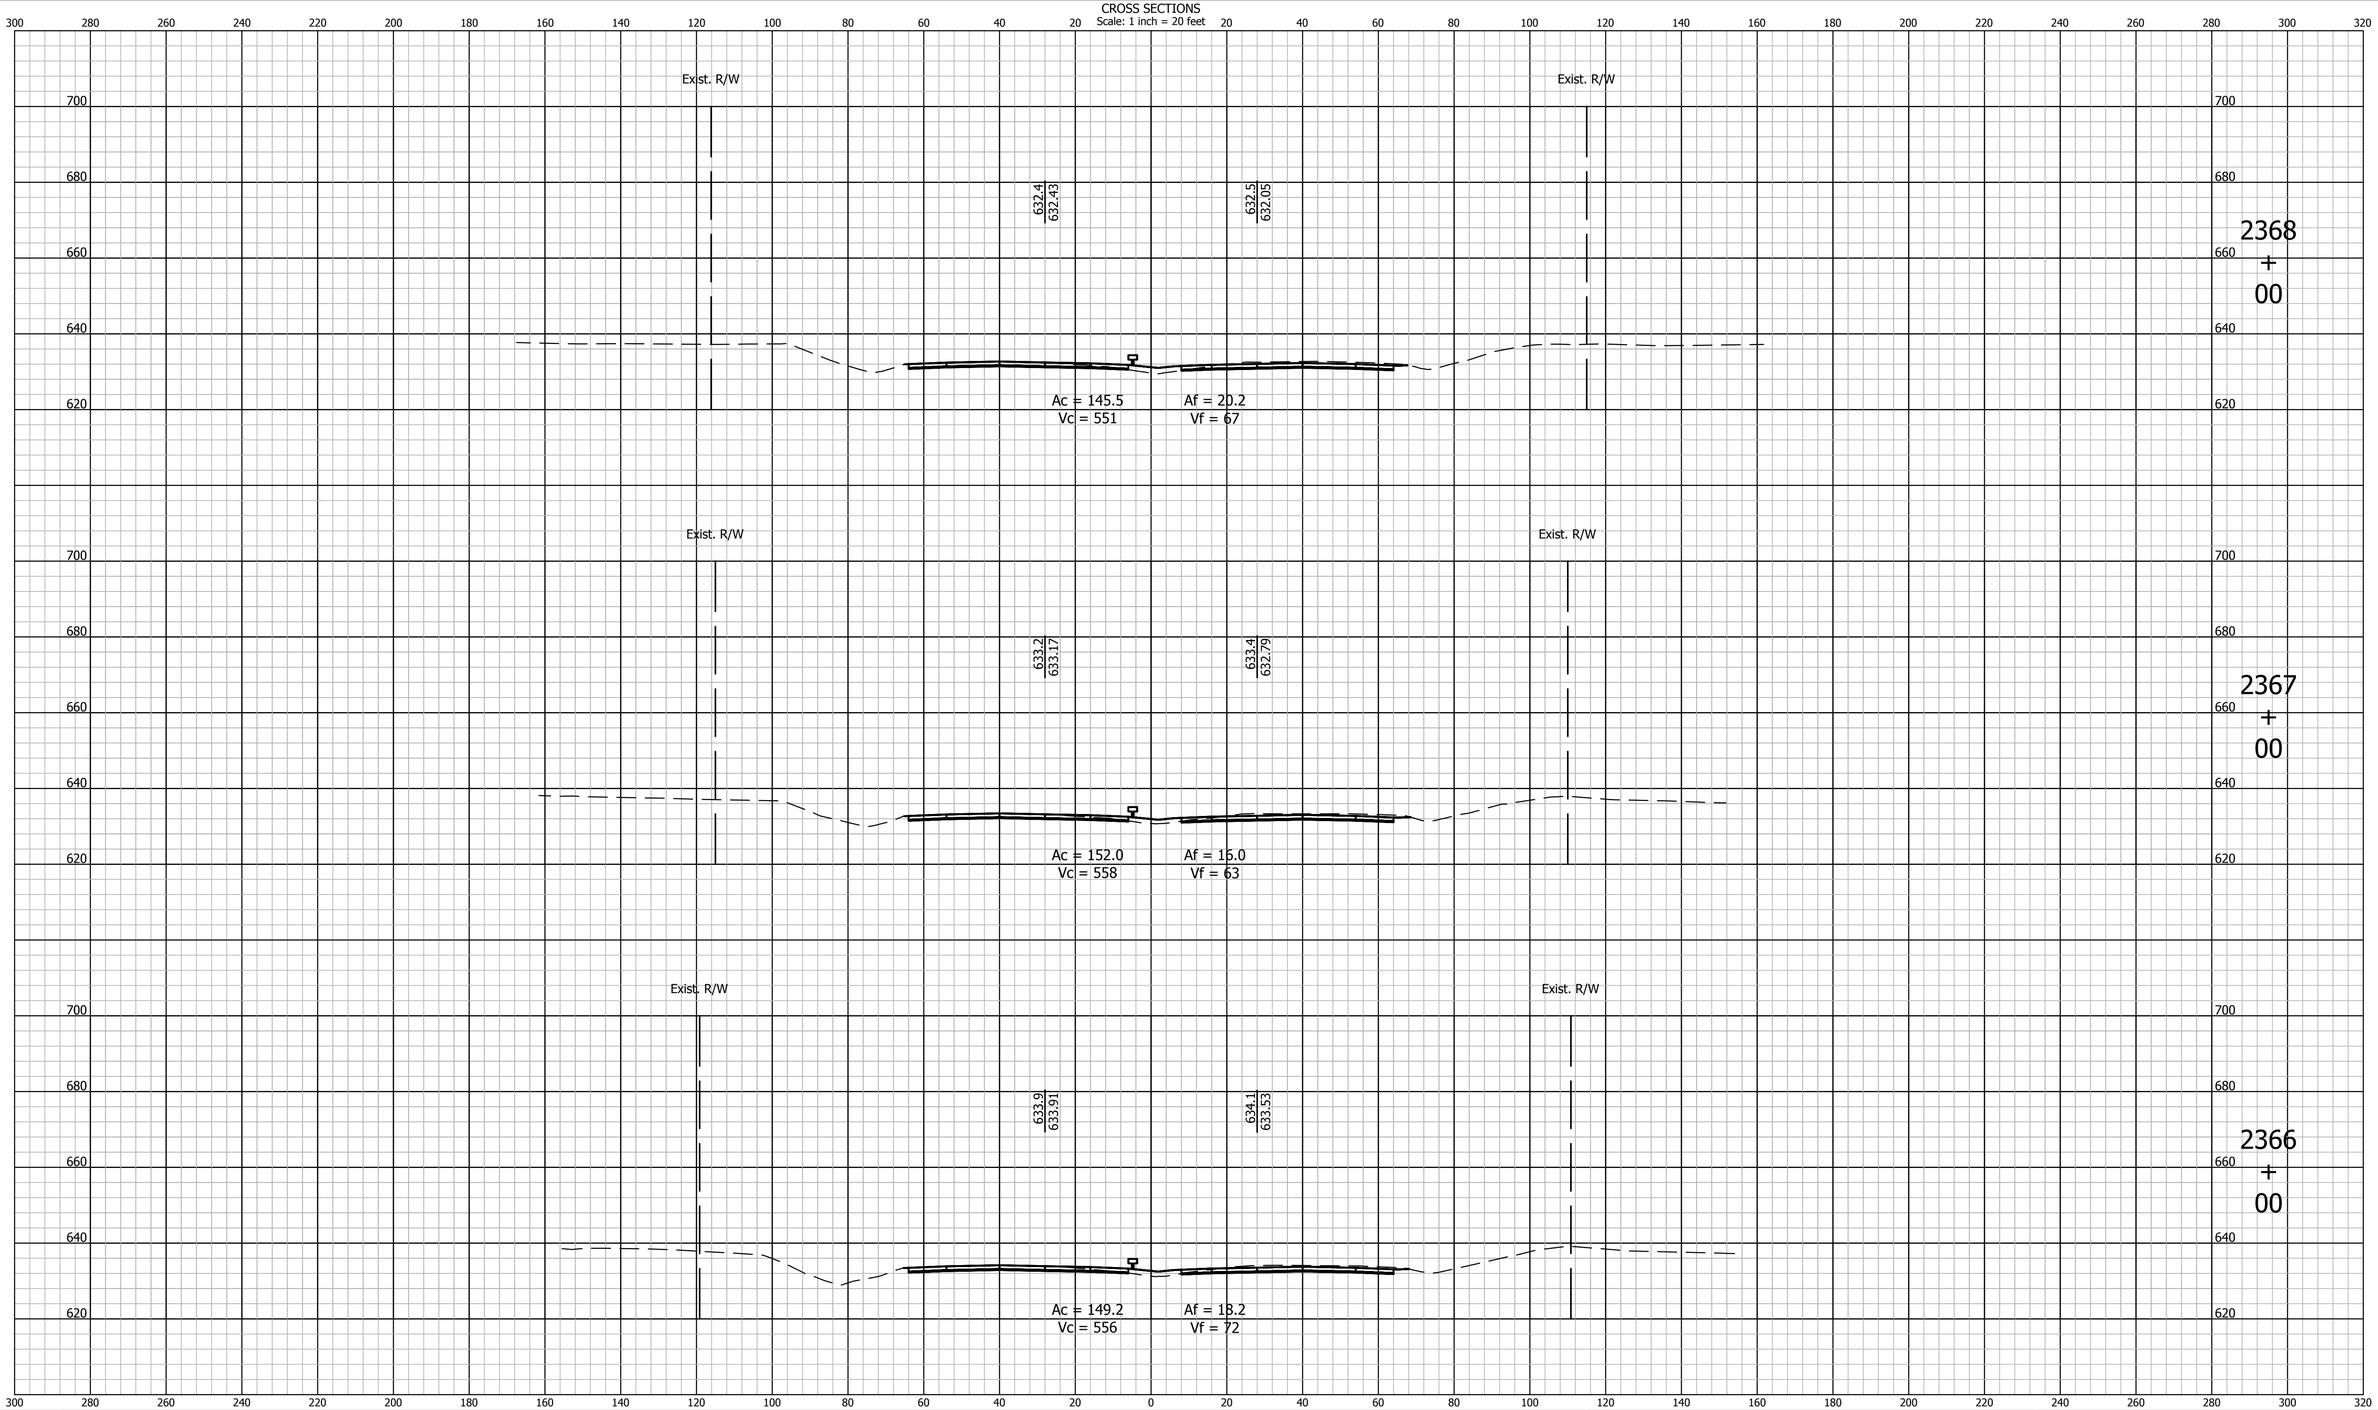

E&B PAVING, Inc
World-Class Solutions at a Local Level℠

UNITED Consulting

1625 N. Post Road
Indianapolis, IN 46219
Phone 317-895-2585
Fax 317-895-2596
www.ucindy.com

RECOMMENDED FOR APPROVAL _____ DESIGN ENGINEER DATE

DESIGNED: BWS DRAWN: MAC

CHECKED: BJP CHECKED: BJP

INDIANA
DEPARTMENT OF TRANSPORTATION

CROSS SECTIONS
LINE "A"

HORIZONTAL SCALE	BRIDGE FILE
1" = 20'	-
VERTICAL SCALE	DESIGNATION
1" = 20'	0501212

SURVEY BOOK	SHEETS		
-	52	of	251
CONTRACT	PROJECT		
R-28940	0501212		

File Name: P:\C3D\MK16-465\Road\Dwg\Plans\X Sections Line A 2213+00 to 2411+00.dwg Plot Date: 4/25/2017 Plotted By: Pierson, Brian

CROSS SECTIONS
Scale: 1 inch = 20 feet

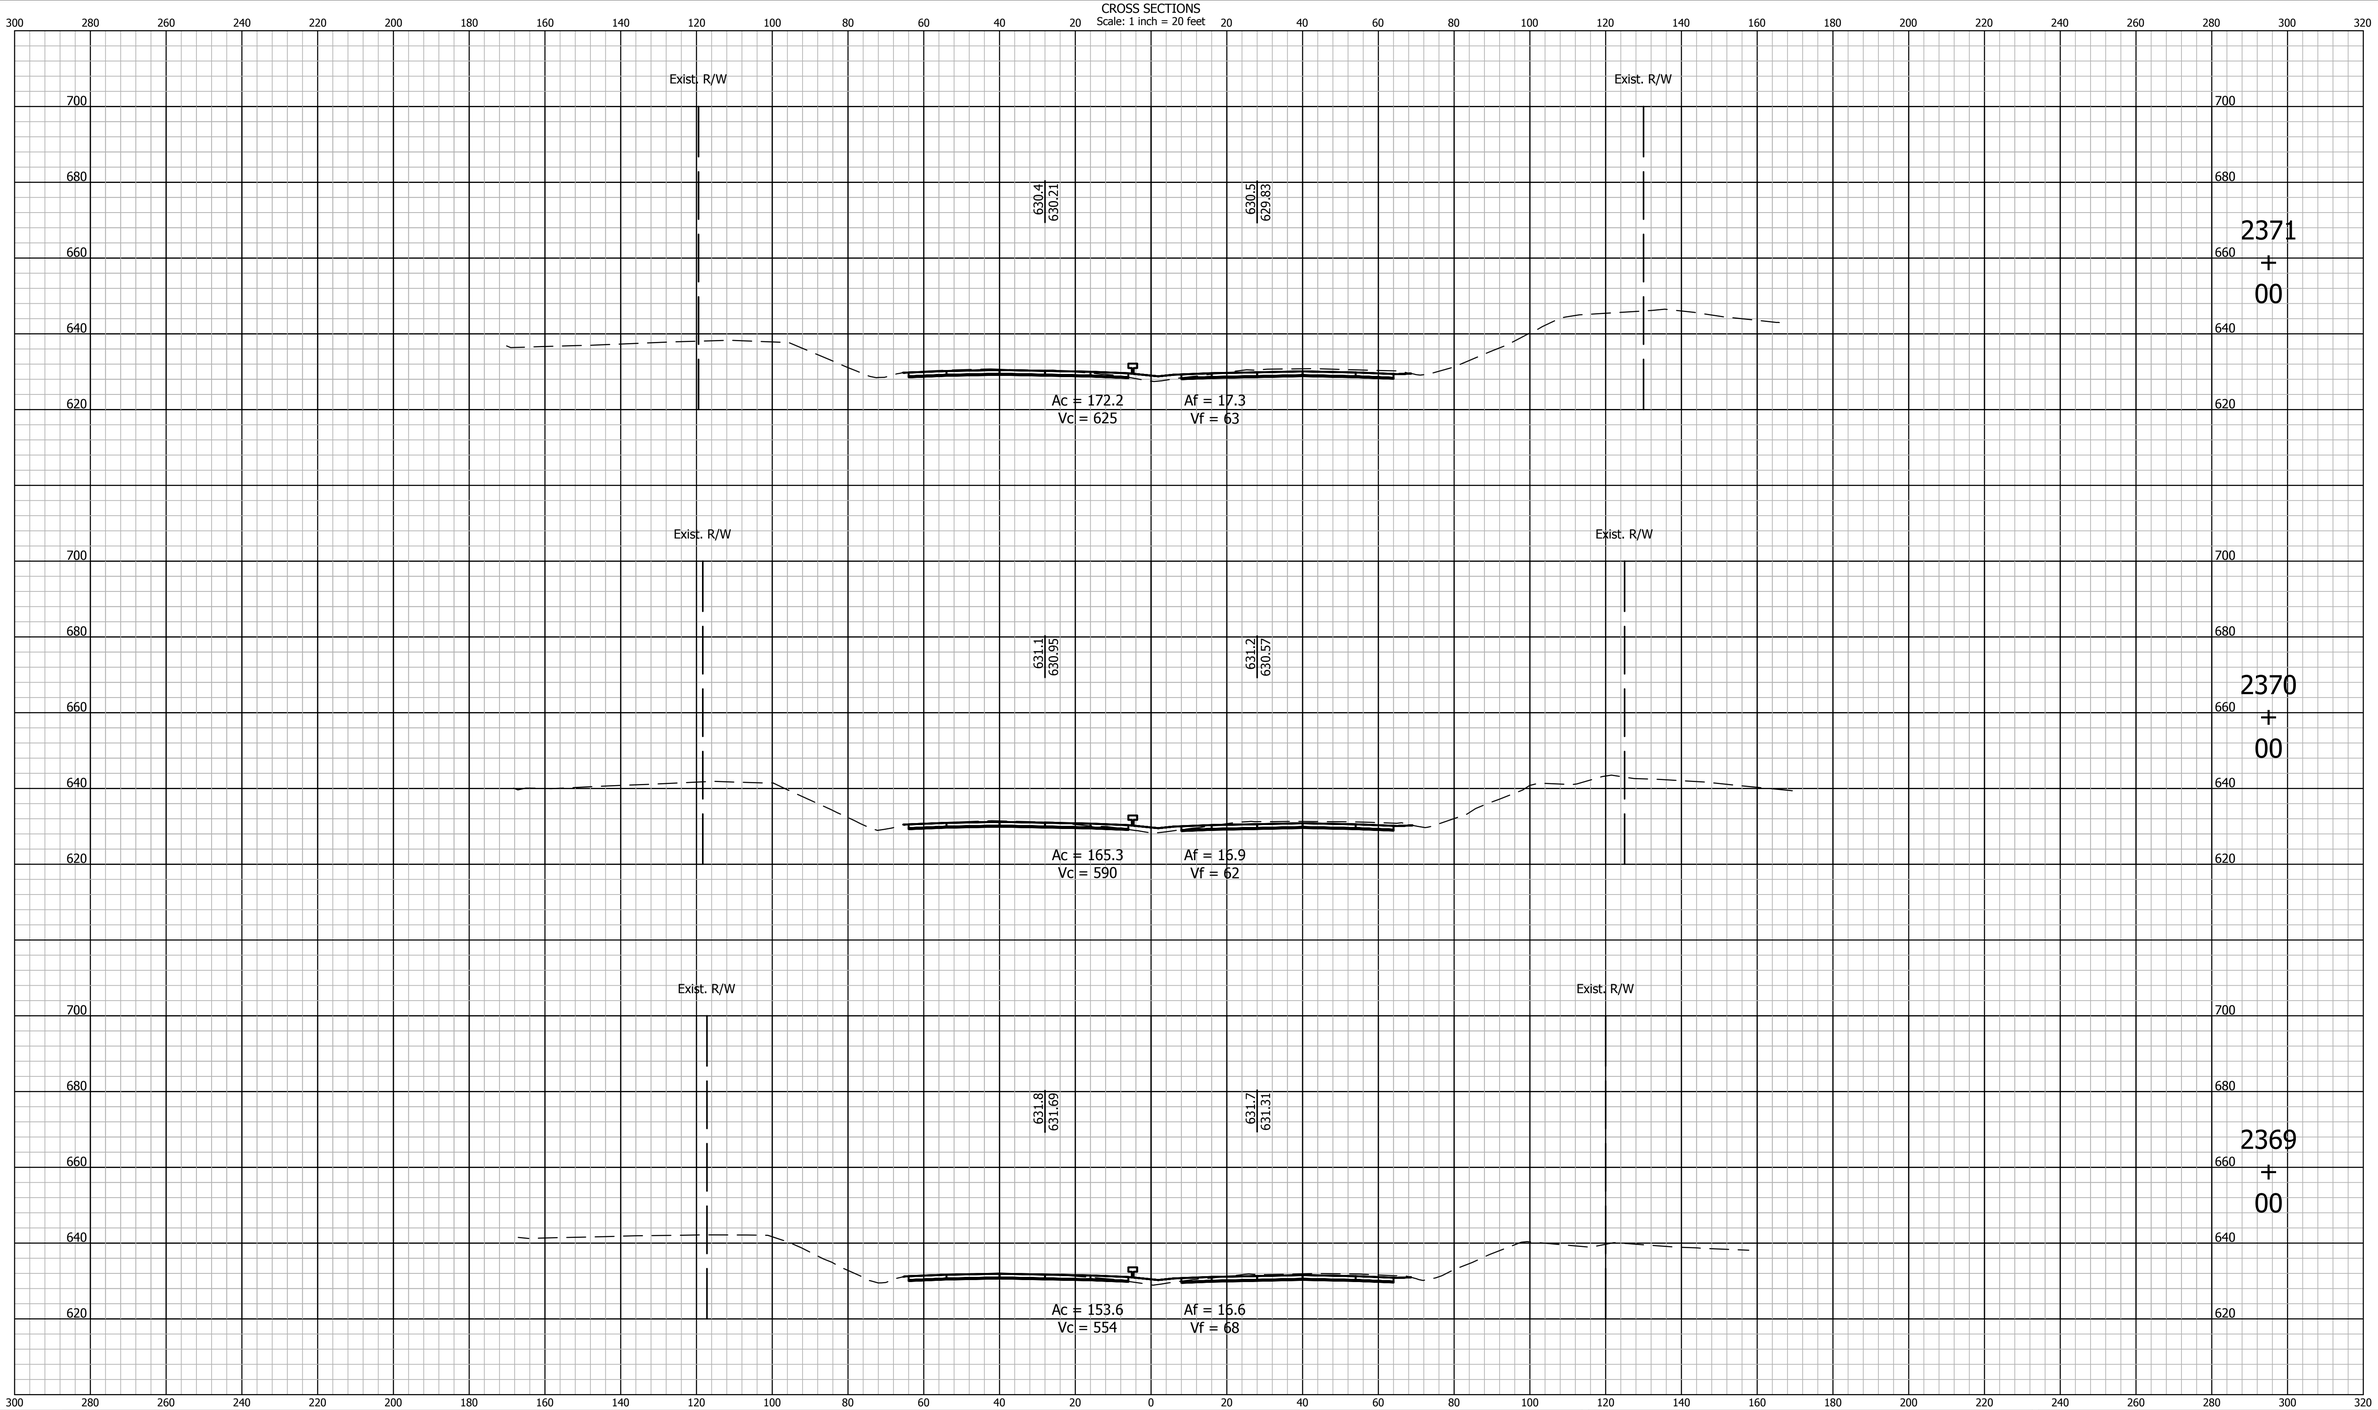

E&B PAVING, Inc
World-Class Solutions at a Local Level™

UNITED Consulting

1625 N. Post Road
Indianapolis, IN 46219
Phone 317-895-2585
Fax 317-895-2596
www.ucindy.com

RECOMMENDED FOR APPROVAL _____ DESIGN ENGINEER DATE

DESIGNED: BWS | DRAWN: MAC

CHECKED: BJP | CHECKED: BJP

INDIANA
DEPARTMENT OF TRANSPORTATION

CROSS SECTIONS
LINE "A"

HORIZONTAL SCALE	BRIDGE FILE
1" = 20'	-
VERTICAL SCALE	DESIGNATION
1" = 20'	0501212

SURVEY BOOK	SHEETS		
-	53	of	251
CONTRACT	PROJECT		
R-28940	0501212		

File Name: P:\C3D\MK16-465\Road\Dwg\Plans\X Sections Line A 2213+00 to 2411+00.dwg Plot Date: 4/25/2017 Plotted By: Pierson, Brian

CROSS SECTIONS
Scale: 1 inch = 20 feet

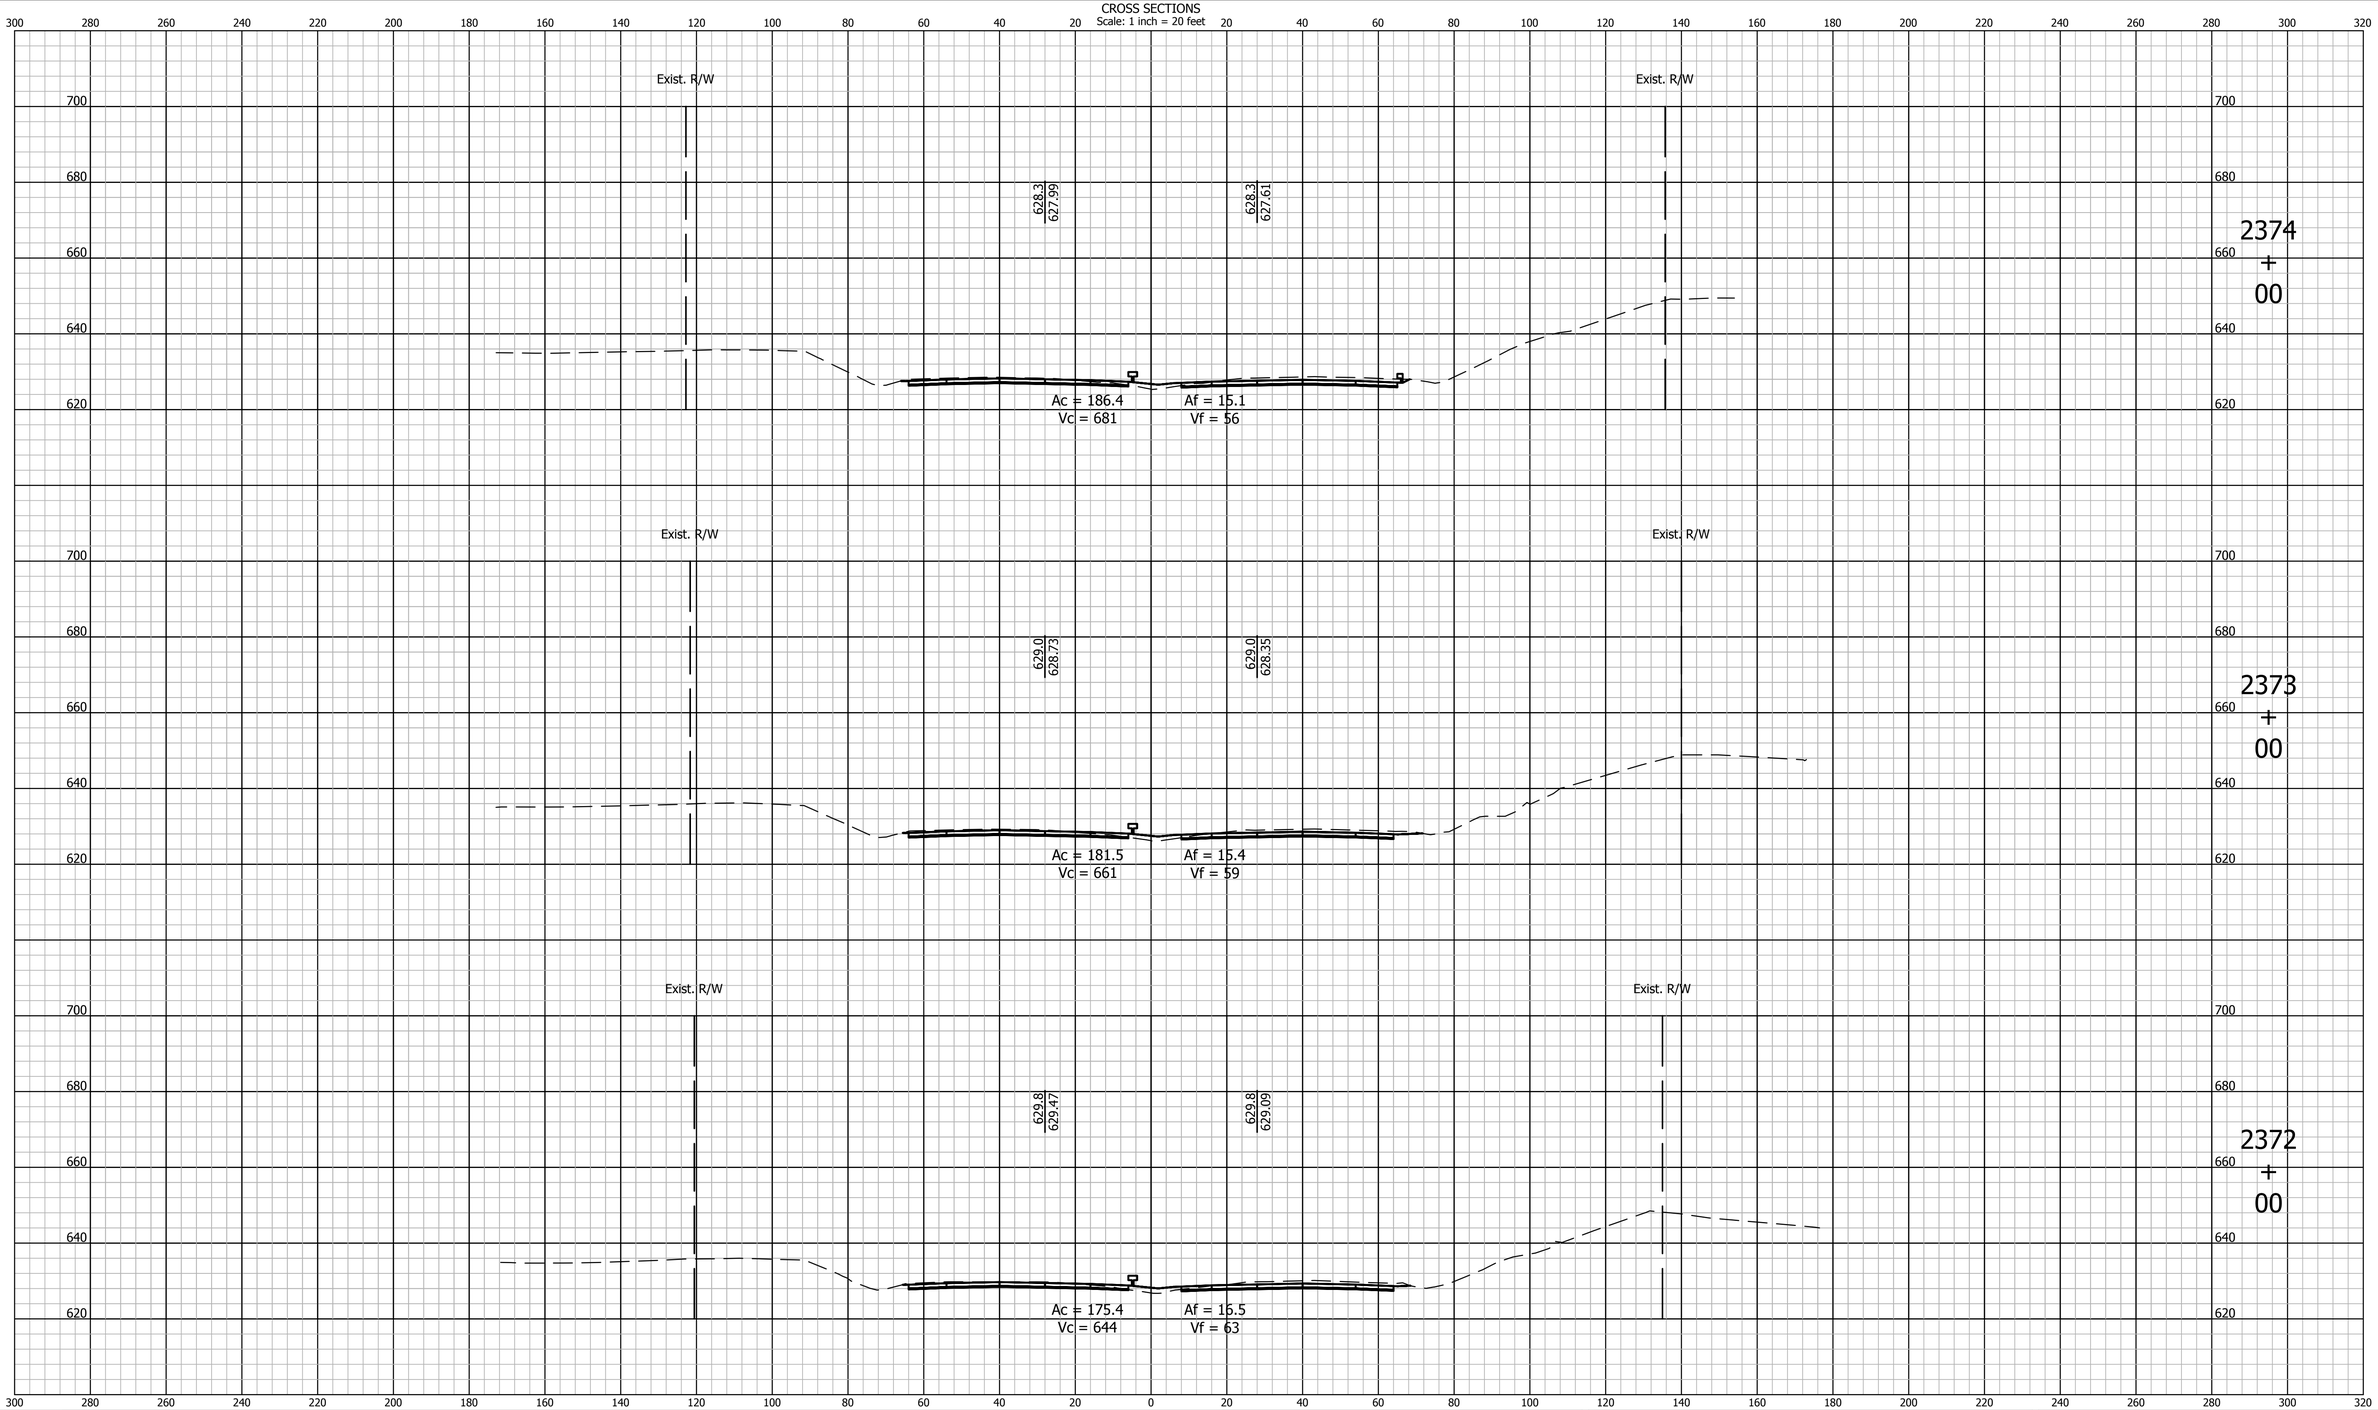

E&B PAVING, Inc
World-Class Solutions at a Local Level℠

UNITED Consulting
1625 N. Post Road
Indianapolis, IN 46219
Phone 317-895-2585
Fax 317-895-2596
www.ucindy.com

RECOMMENDED FOR APPROVAL _____ DESIGN ENGINEER DATE

DESIGNED: BWS | DRAWN: MAC

CHECKED: BJP | CHECKED: BJP

INDIANA
DEPARTMENT OF TRANSPORTATION

CROSS SECTIONS
LINE "A"

HORIZONTAL SCALE	BRIDGE FILE
1" = 20'	-
VERTICAL SCALE	DESIGNATION
1" = 20'	0501212

SURVEY BOOK	SHEETS		
-	54	of	251
CONTRACT	PROJECT		
R-28940	0501212		

File Name: P:\C3D\MK16-465\Road\Dwg\Plans\X Sections Line A 2213+00 to 2411+00.dwg Plot Date: 4/25/2017 Plotted By: Pierson, Brian

CROSS SECTIONS
Scale: 1 inch = 20 feet

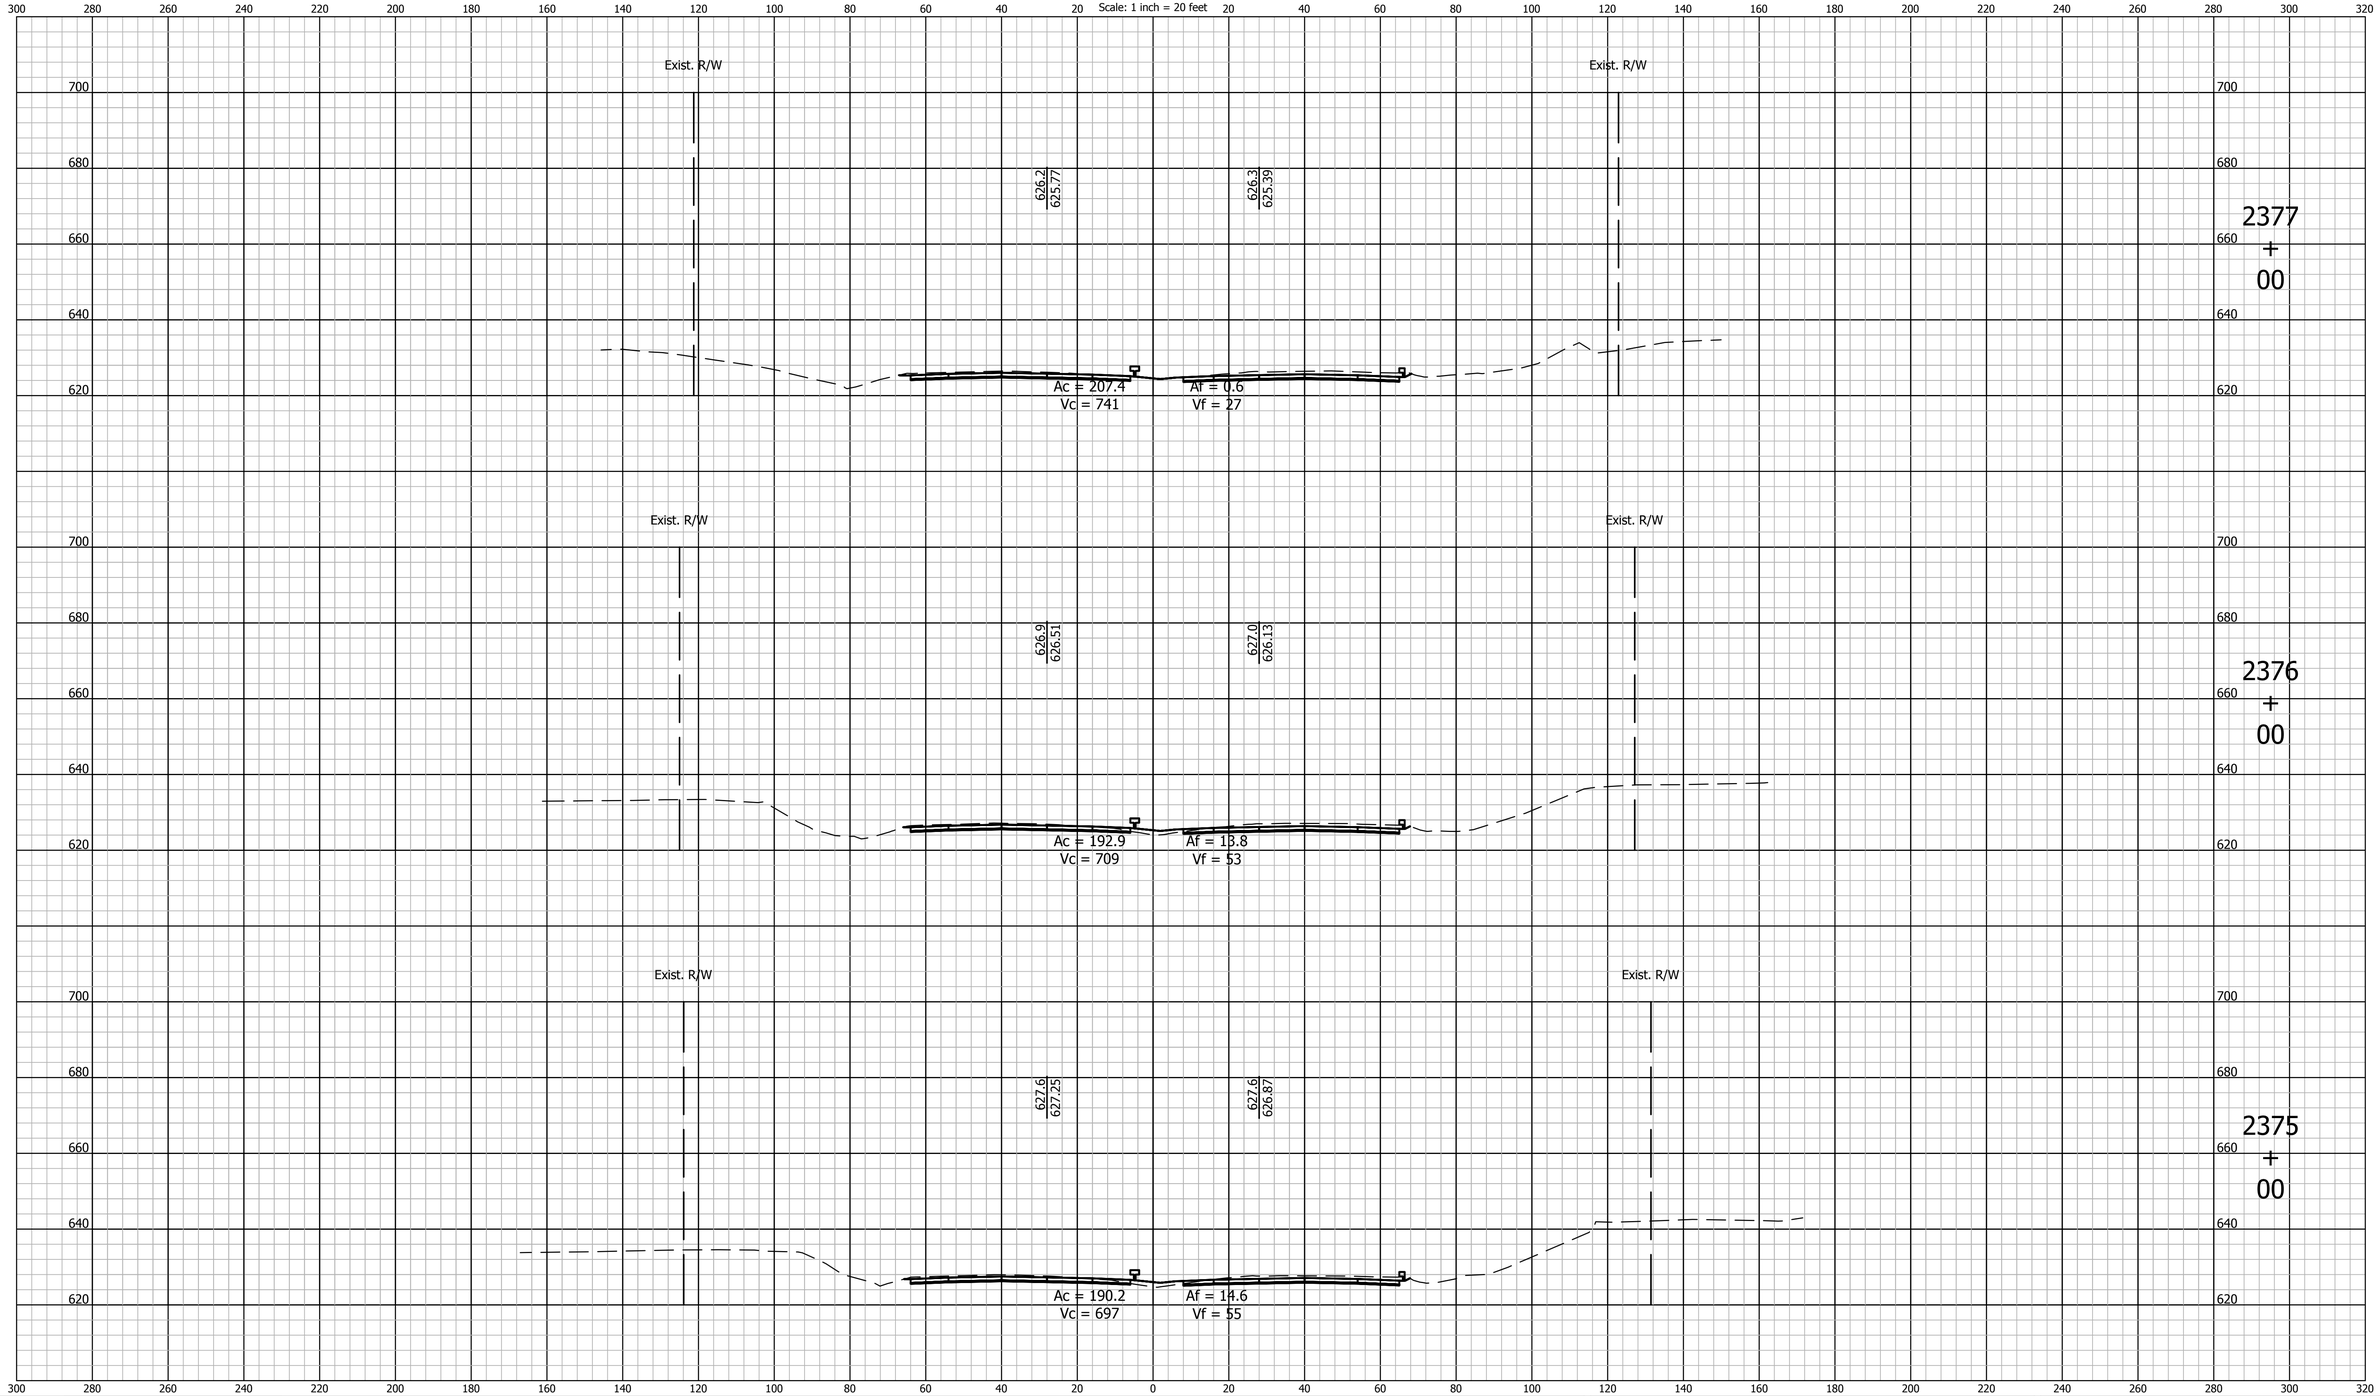

E&B PAVING, Inc
World-Class Solutions at a Local Level™

UNITED Consulting

1625 N. Post Road
Indianapolis, IN 46219
Phone 317-895-2585
Fax 317-895-2596
www.ucindy.com

RECOMMENDED FOR APPROVAL _____ DESIGN ENGINEER DATE

DESIGNED: BWS | DRAWN: MAC

CHECKED: BJP | CHECKED: BJP

INDIANA
DEPARTMENT OF TRANSPORTATION

CROSS SECTIONS
LINE "A"

HORIZONTAL SCALE	BRIDGE FILE
1" = 20'	-
VERTICAL SCALE	DESIGNATION
1" = 20'	0501212

SURVEY BOOK	SHEETS		
-	55	of	251
CONTRACT	PROJECT		
R-28940	0501212		

File Name: P:\C3D\MK16-465\Road\Dwg\Plans\X Sections Line A 2213+00 to 2411+00.dwg Plot Date: 4/25/2017 Plotted By: Pierson, Brian

CROSS SECTIONS
Scale: 1 inch = 20 feet

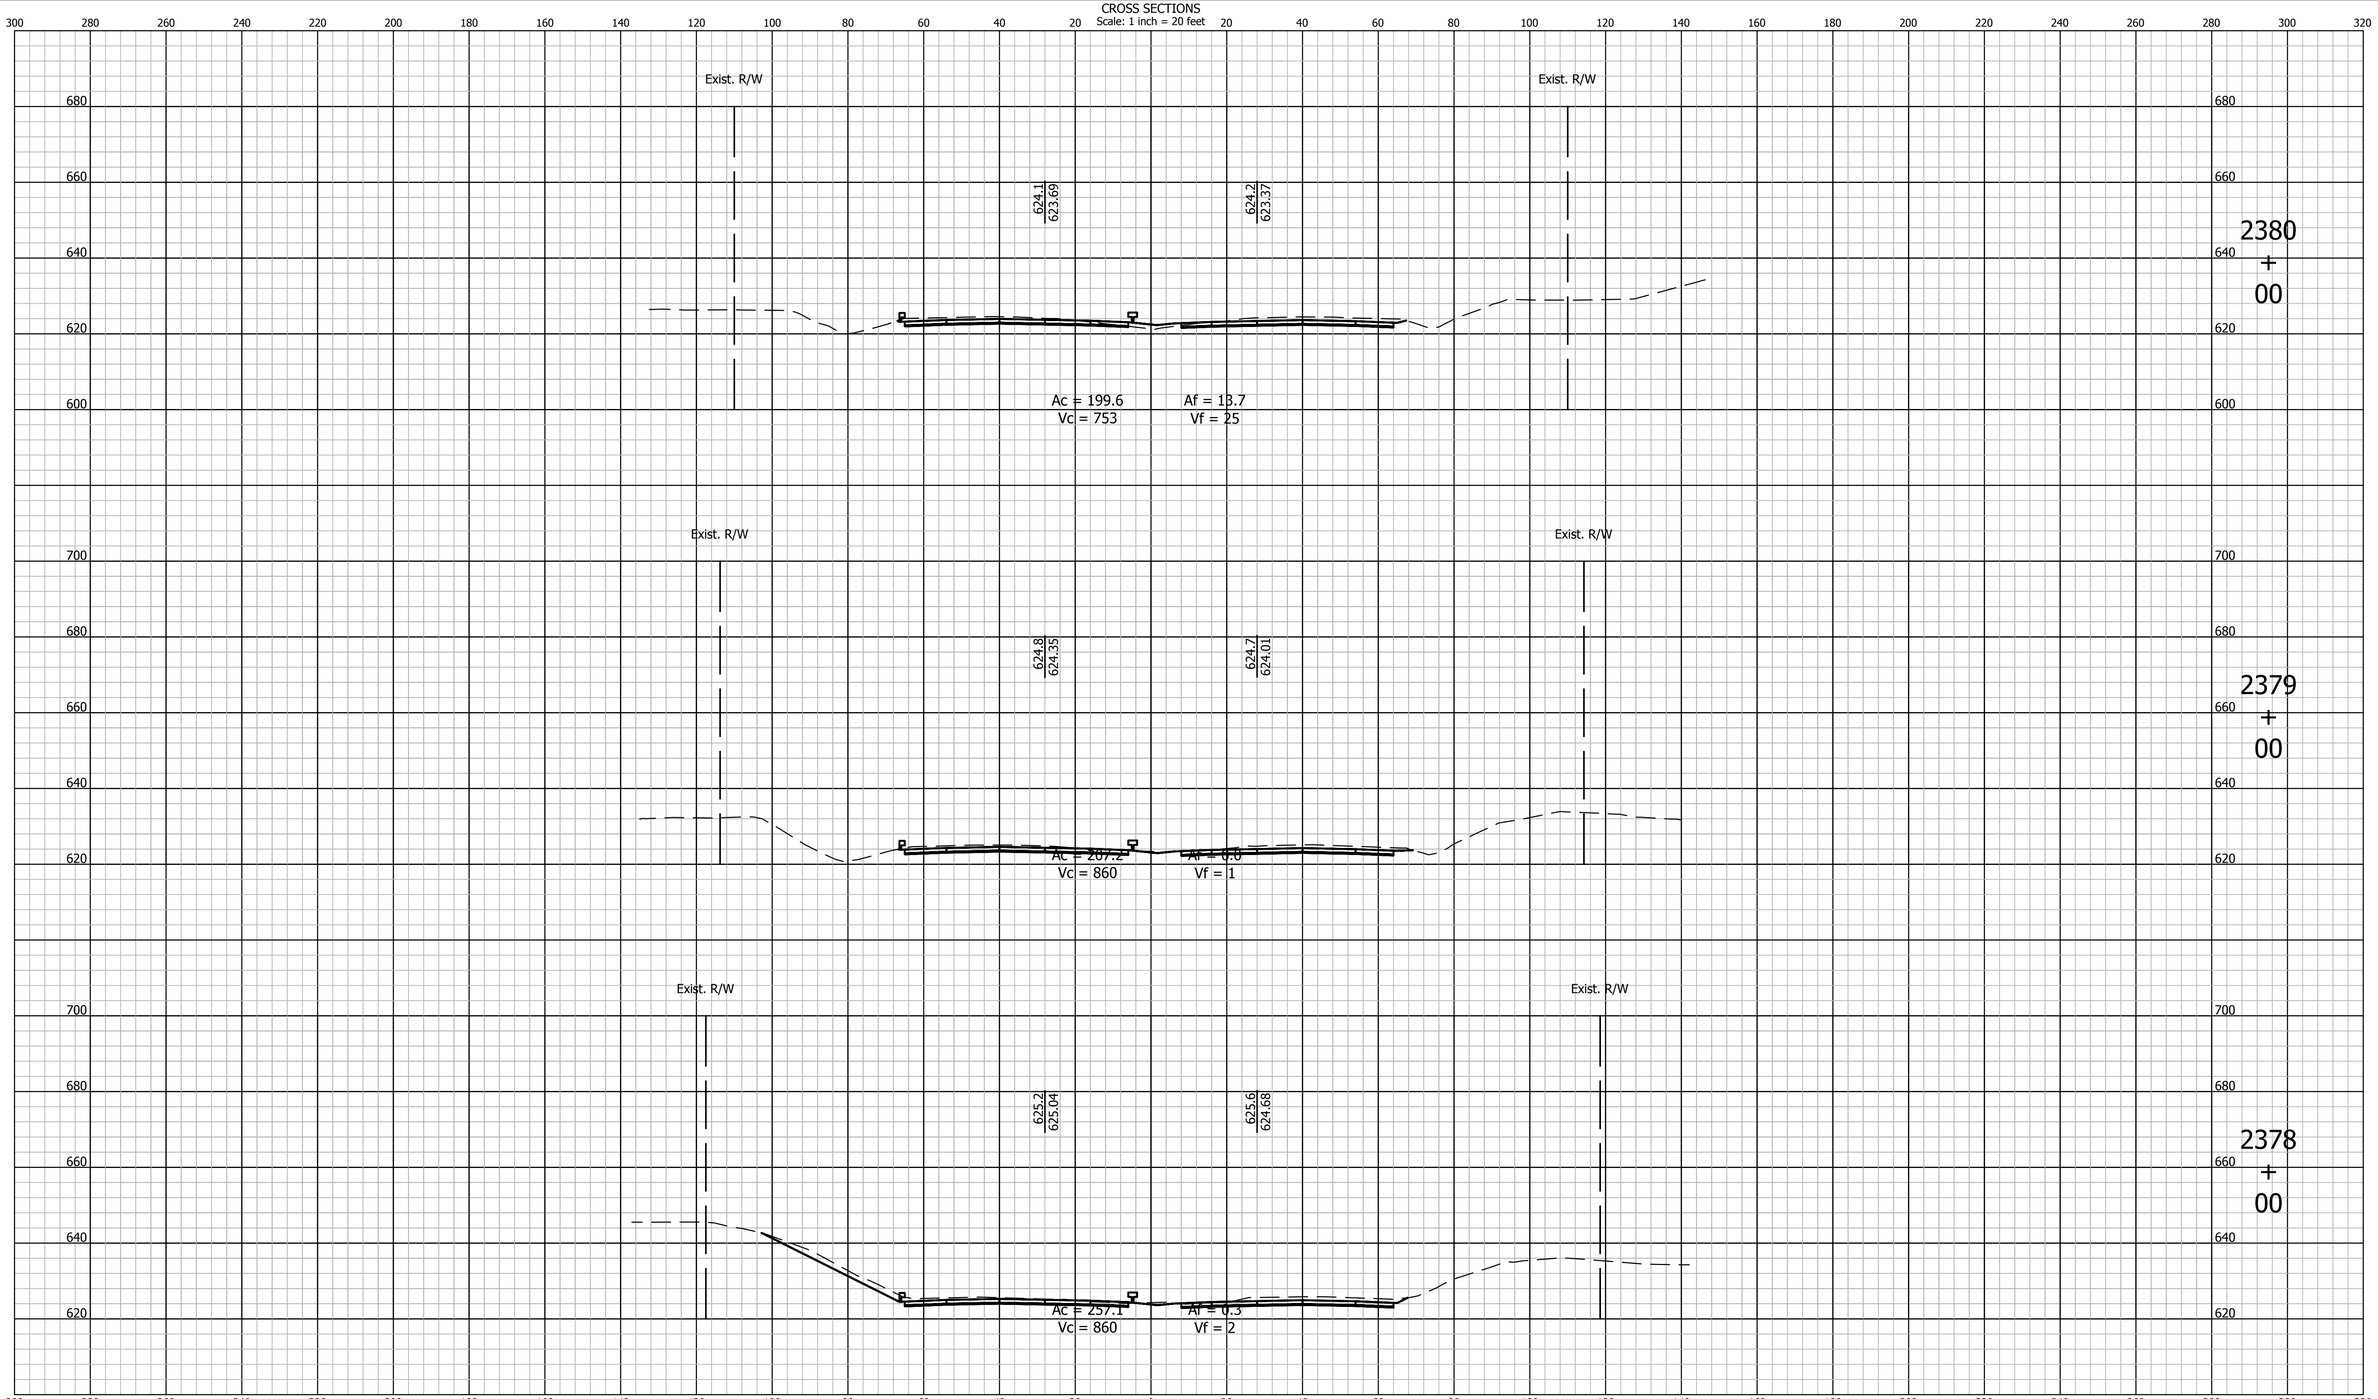

E&B PAVING, Inc
World-Class Solutions at a Local Level℠

UNITED Consulting

1625 N. Post Road
Indianapolis, IN 46219
Phone 317-895-2585
Fax 317-895-2596
www.ucindy.com

RECOMMENDED FOR APPROVAL _____ DESIGN ENGINEER _____ DATE

DESIGNED: BWS | DRAWN: MAC

CHECKED: BJP | CHECKED: BJP

INDIANA
DEPARTMENT OF TRANSPORTATION

CROSS SECTIONS
LINE "A"

HORIZONTAL SCALE	BRIDGE FILE
1" = 20'	-
VERTICAL SCALE	DESIGNATION
1" = 20'	0501212

SURVEY BOOK	SHEETS
-	56 of 251
CONTRACT	PROJECT
R-28940	0501212

File Name: P:\C3D\MK16-465\Road\Dwg\Plans\X Sections Line A 2213+00 to 2411+00.dwg Plot Date: 4/25/2017 Plotted By: Pierson, Brian

CROSS SECTIONS

Scale: 1 inch = 20 feet

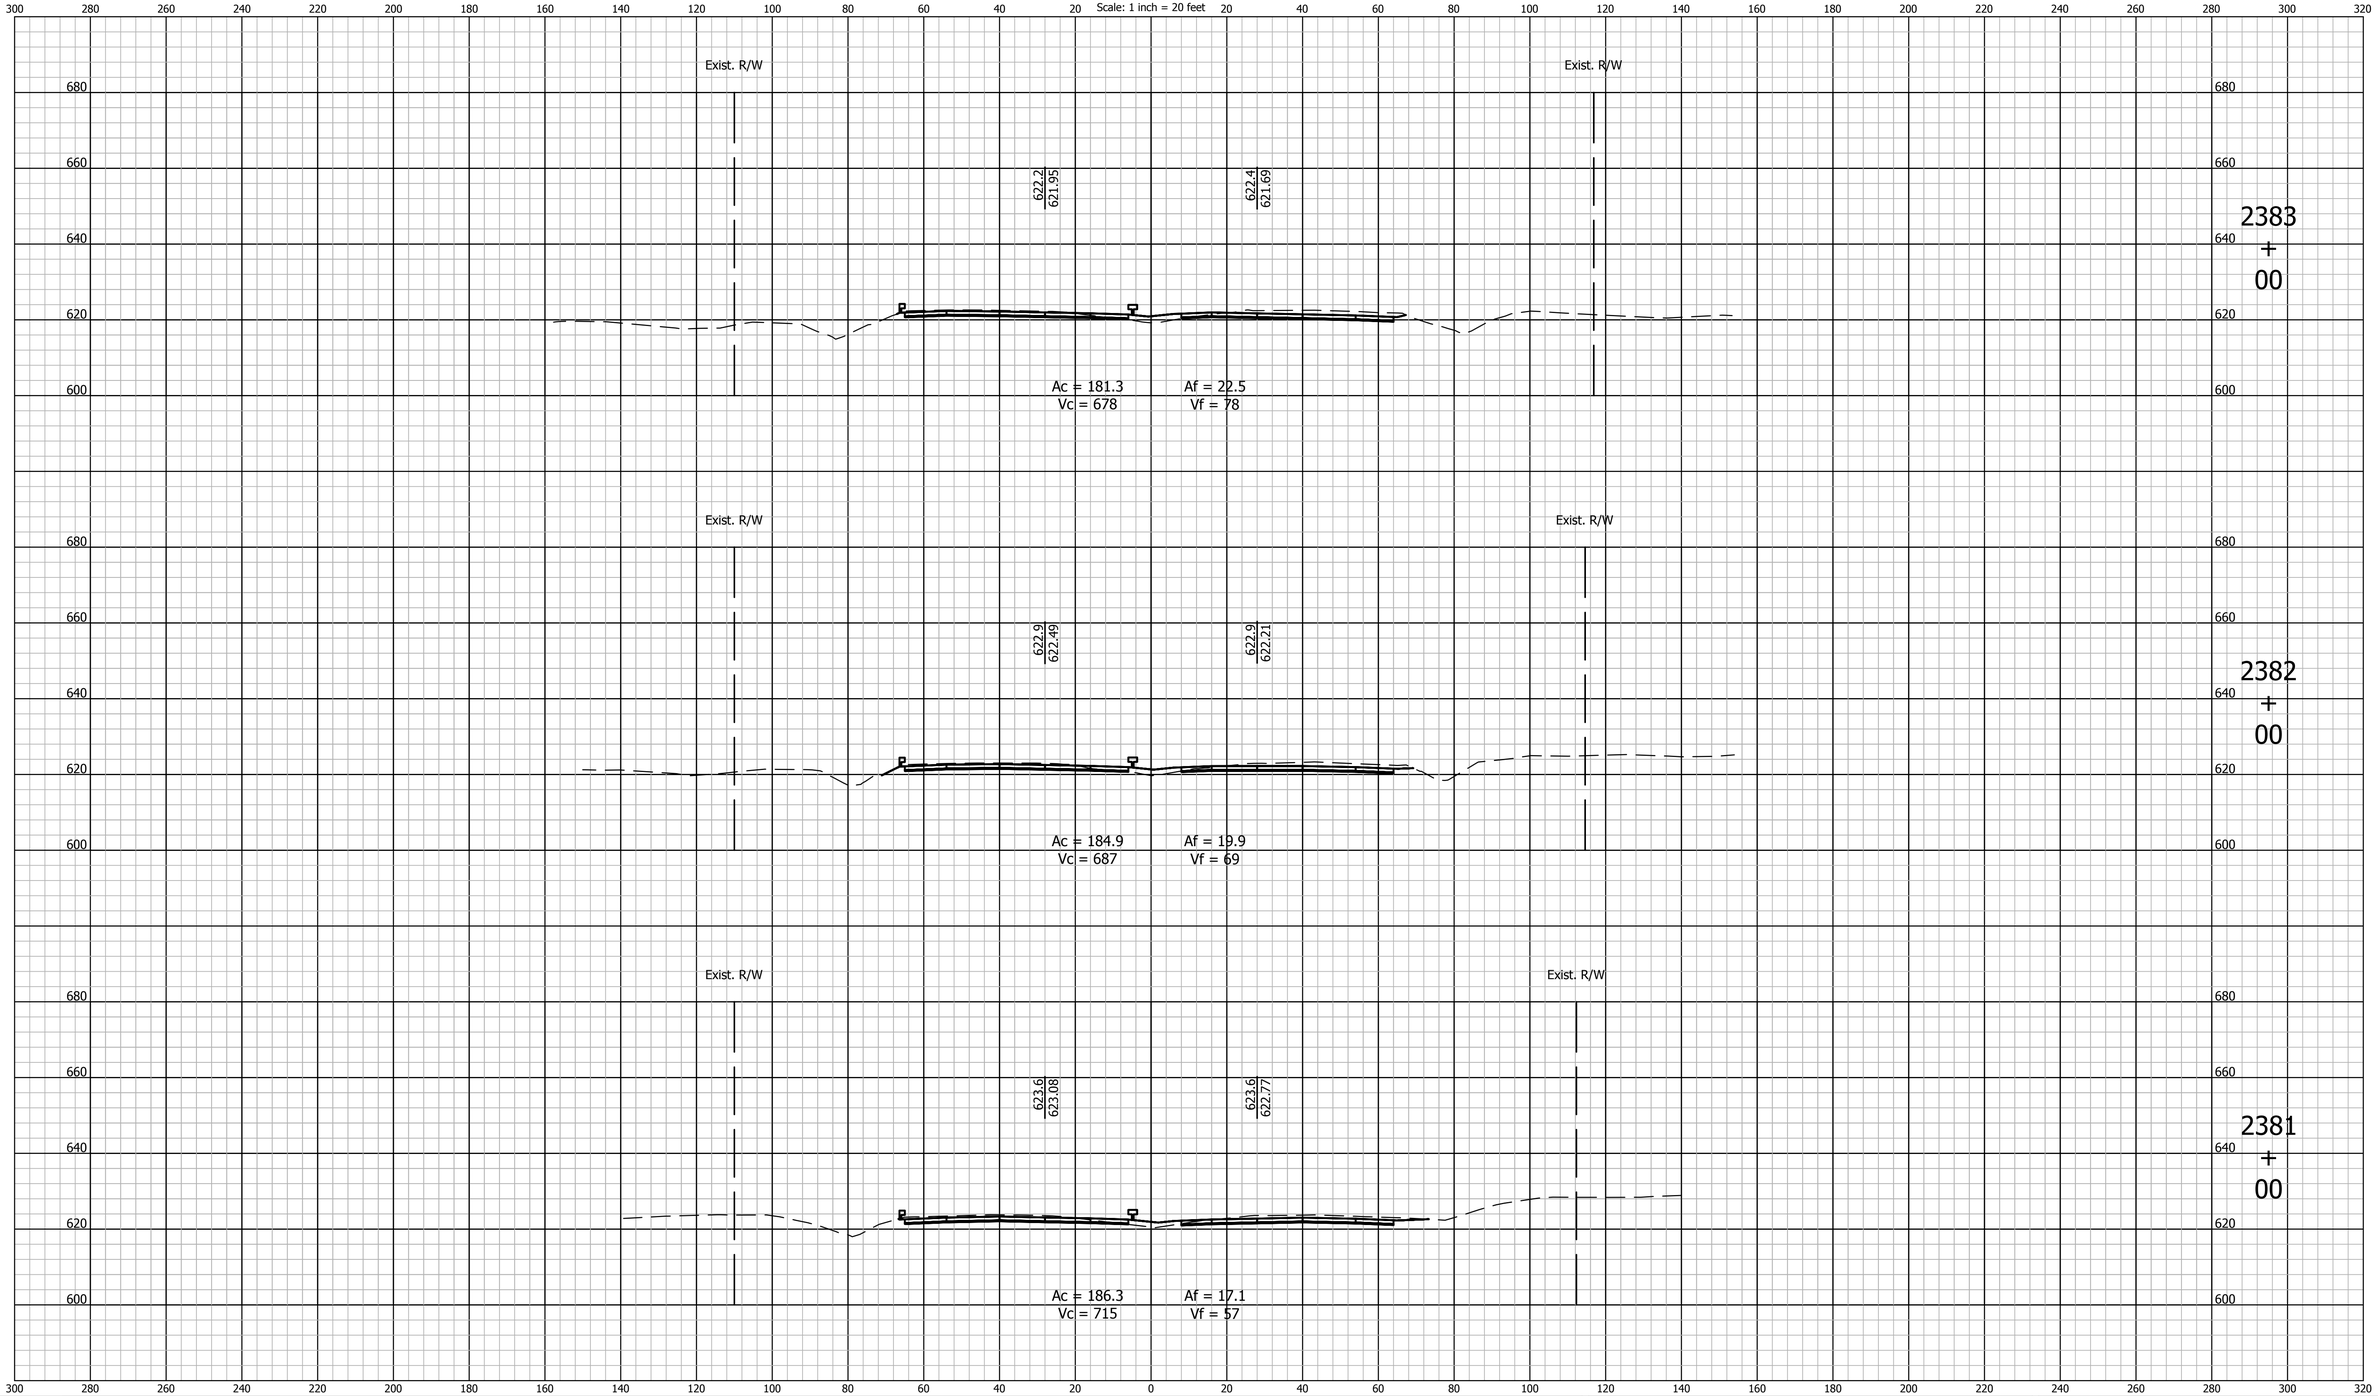

E&B PAVING, Inc
World-Class Solutions at a Local Level™

UNITED Consulting

1625 N. Post Road
Indianapolis, IN 46219
Phone 317-895-2585
Fax 317-895-2596
www.ucindy.com

RECOMMENDED FOR APPROVAL _____ DESIGN ENGINEER _____ DATE

DESIGNED: BWS | DRAWN: MAC

CHECKED: BJP | CHECKED: BJP

INDIANA
DEPARTMENT OF TRANSPORTATION

CROSS SECTIONS
LINE "A"

HORIZONTAL SCALE	BRIDGE FILE
1" = 20'	-
VERTICAL SCALE	DESIGNATION
1" = 20'	0501212

SURVEY BOOK	SHEETS		
-	57	of	251
CONTRACT	PROJECT		
R-28940	0501212		

File Name: P:\C3D\MK16-465\Road\Dwg\Plans\X Sections Line A 2213+00 to 2411+00.dwg Plot Date: 4/25/2017 Plotted By: Pierson, Brian

CROSS SECTIONS
Scale: 1 inch = 20 feet

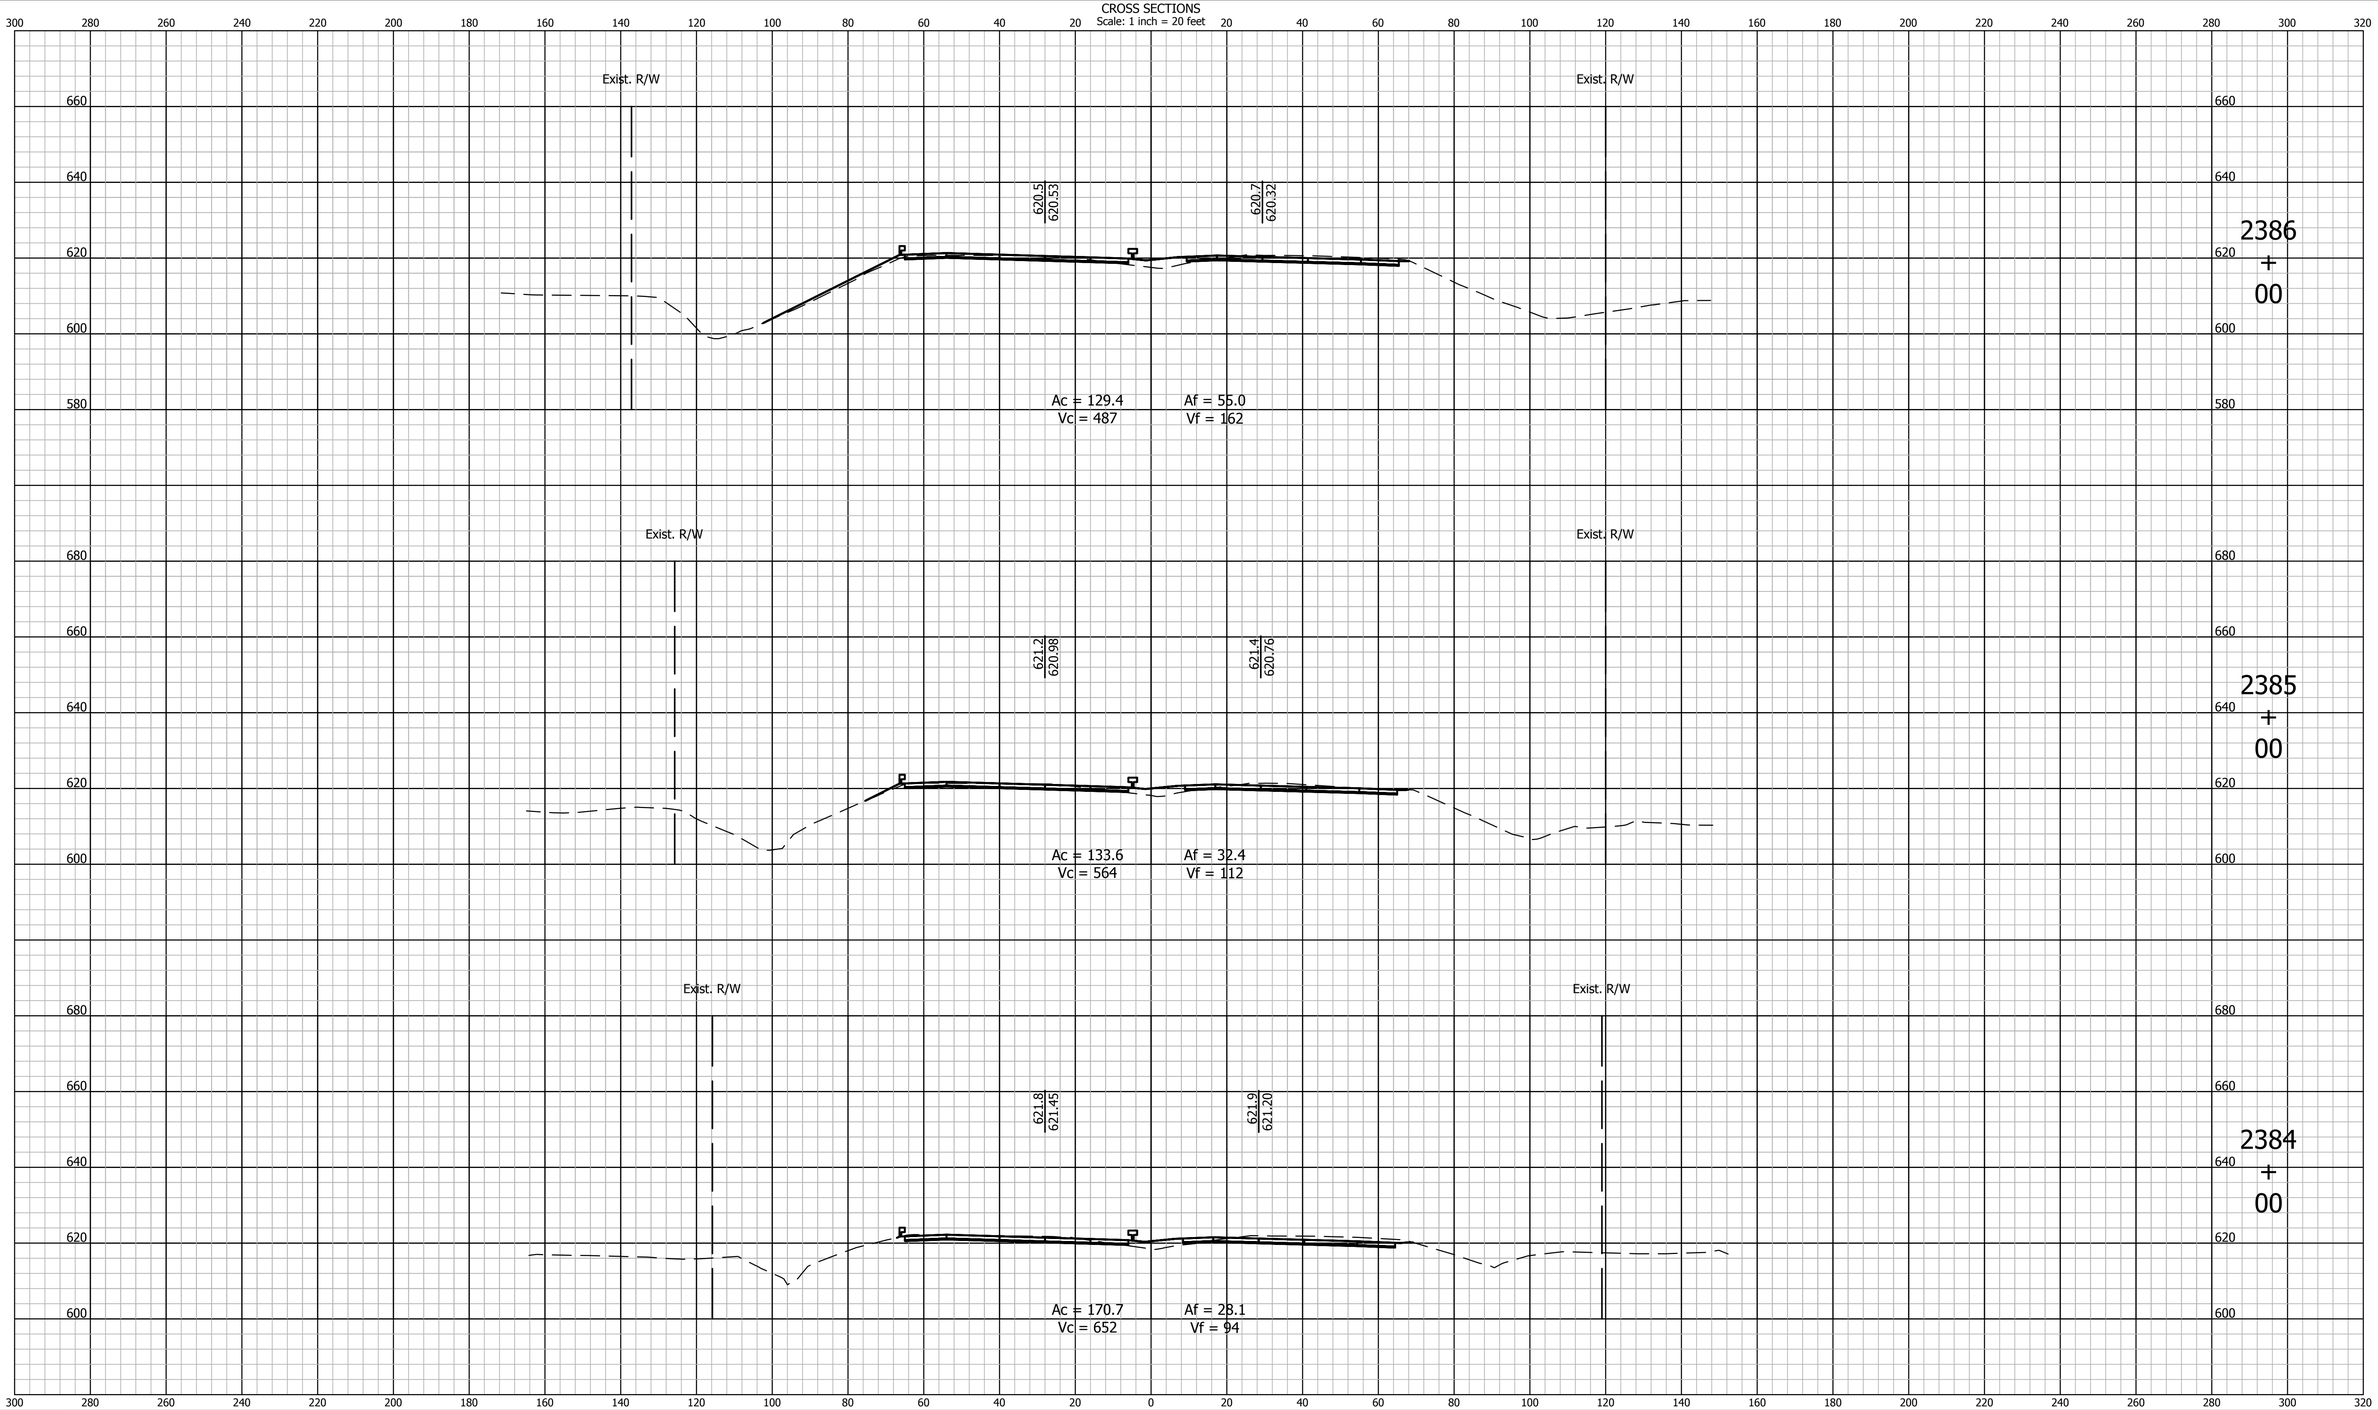

E&B PAVING, Inc
World-Class Solutions at a Local Level™

UNITED Consulting

1625 N. Post Road
Indianapolis, IN 46219
Phone 317-895-2585
Fax 317-895-2596
www.ucindy.com

RECOMMENDED FOR APPROVAL _____
DESIGN ENGINEER DATE

DESIGNED: BWS | DRAWN: MAC
CHECKED: BJP | CHECKED: BJP

INDIANA
DEPARTMENT OF TRANSPORTATION

CROSS SECTIONS
LINE "A"

HORIZONTAL SCALE	BRIDGE FILE
1" = 20'	-
VERTICAL SCALE	DESIGNATION
1" = 20'	0501212

SURVEY BOOK	SHEETS
-	58 of 251
CONTRACT	PROJECT
R-28940	0501212

File Name: P:\C3D\MK16-465\Road\Dwg\Plans\X Sections Line A 2213+00 to 2411+00.dwg Plot Date: 4/25/2017 Plotted By: Pierson, Brian

CROSS SECTIONS

Scale: 1 inch = 20 feet

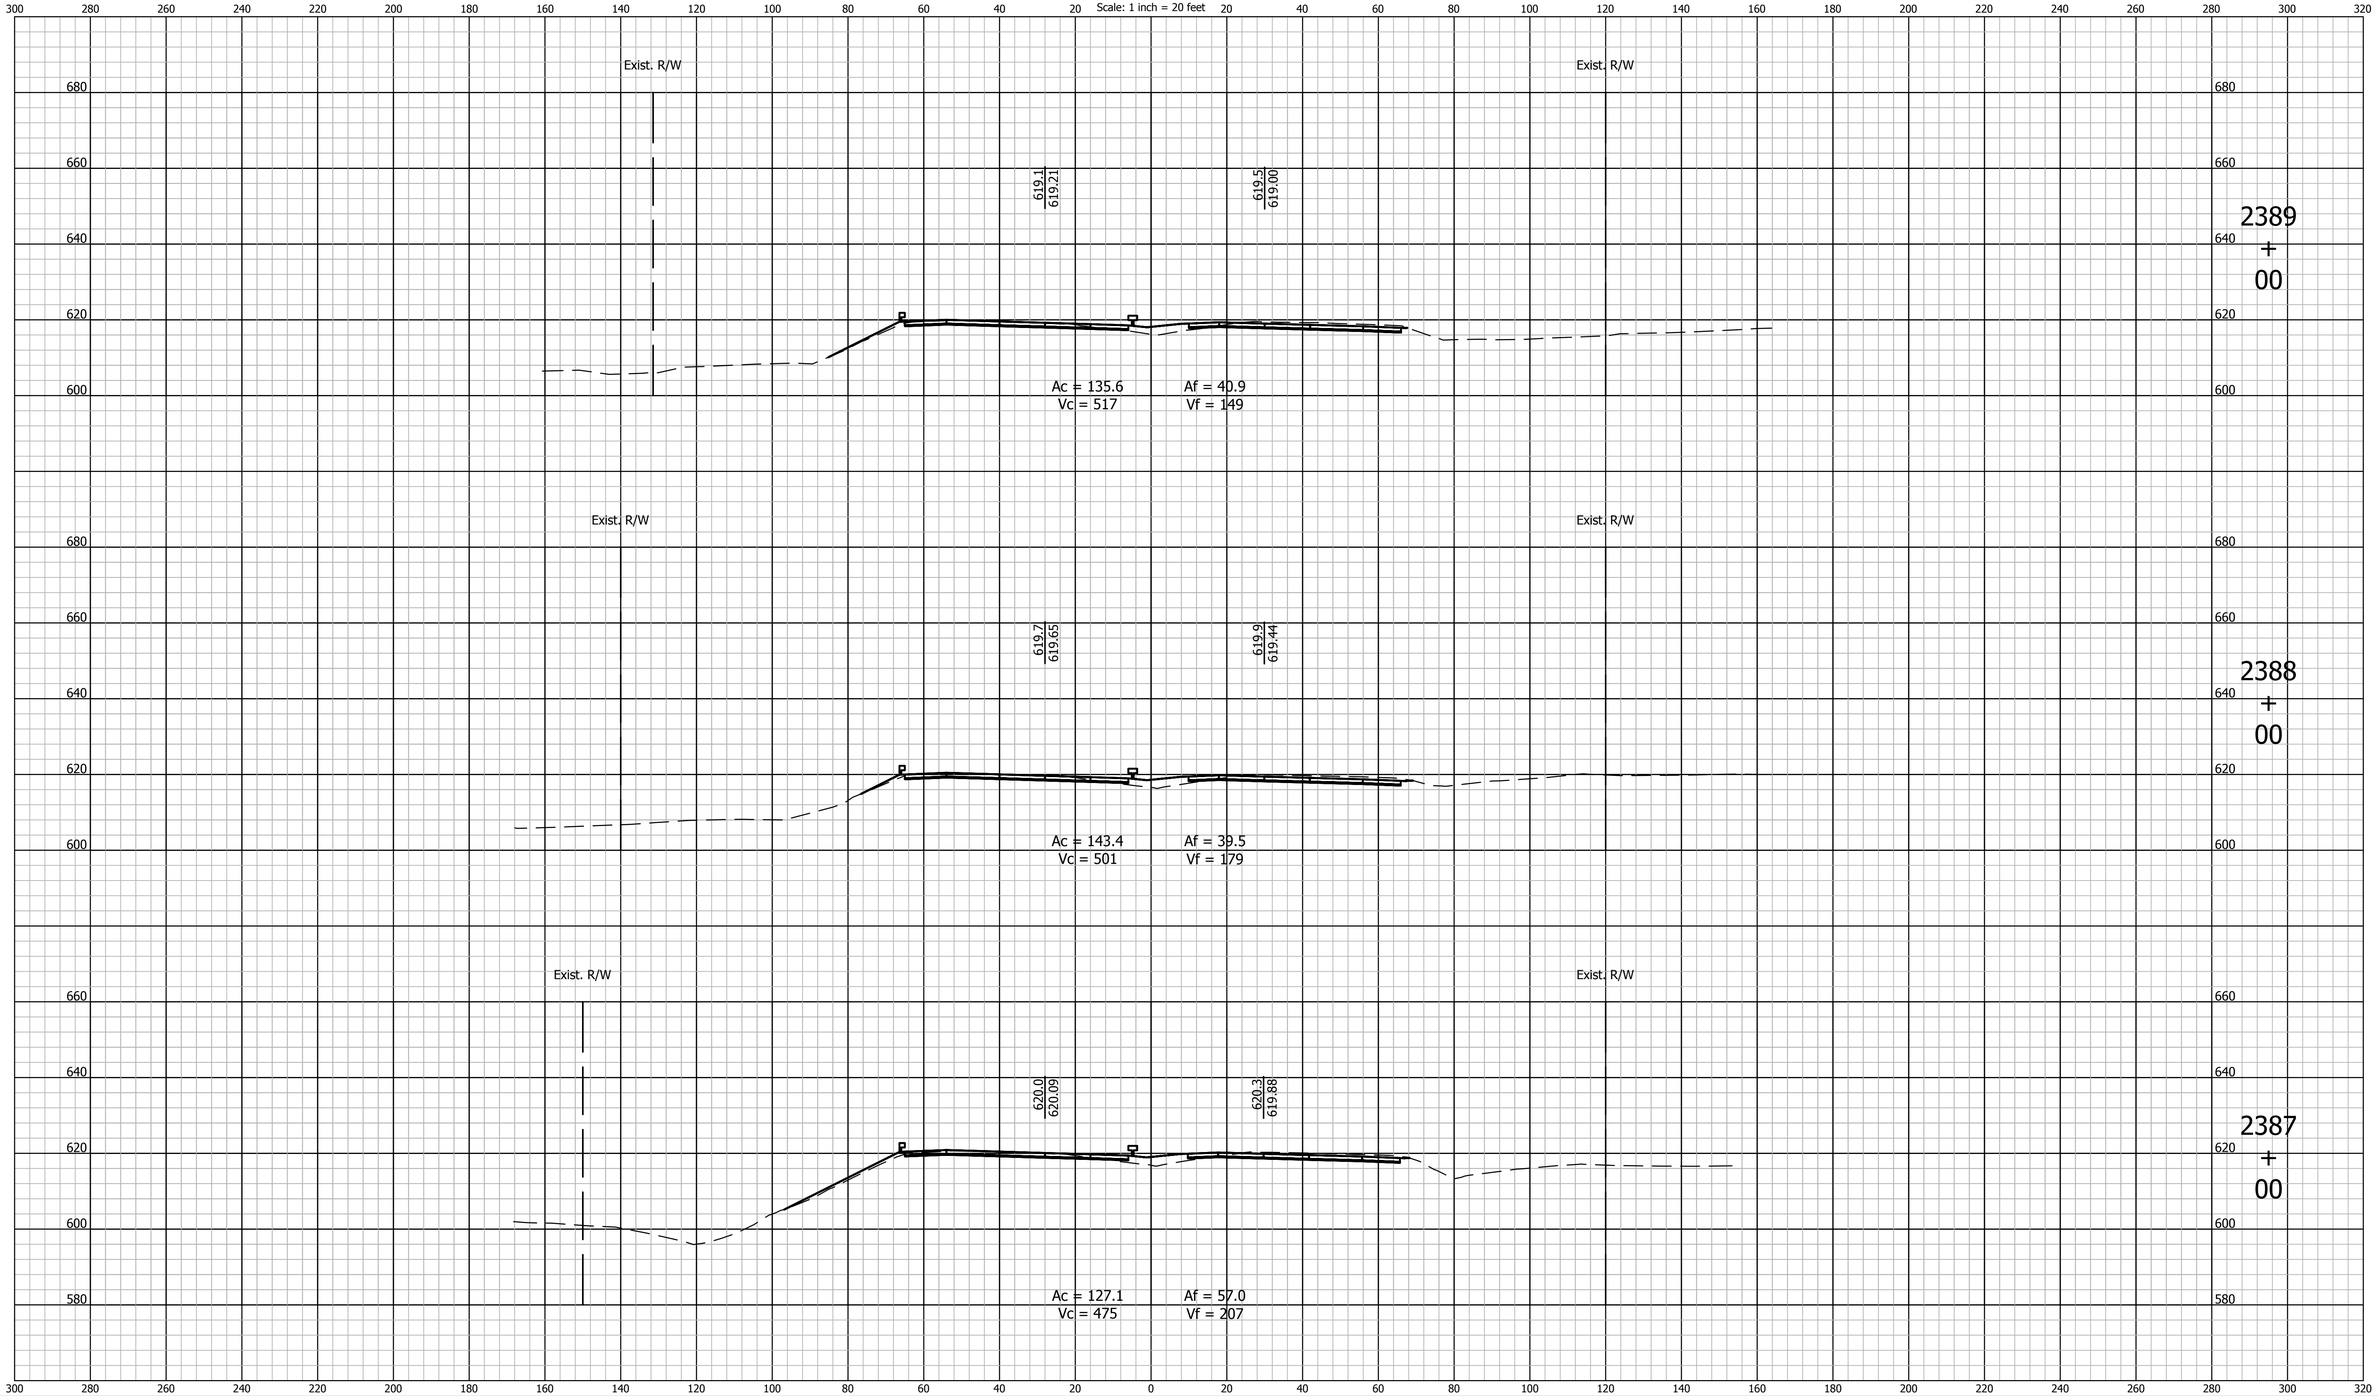

E&B PAVING, Inc
World-Class Solutions at a Local Level™

UNITED Consulting

1625 N. Post Road
Indianapolis, IN 46219
Phone 317-895-2585
Fax 317-895-2596
www.ucindy.com

RECOMMENDED FOR APPROVAL _____ DESIGN ENGINEER DATE

DESIGNED: BWS DRAWN: MAC

CHECKED: BJP CHECKED: BJP

INDIANA
DEPARTMENT OF TRANSPORTATION

CROSS SECTIONS
LINE "A"

HORIZONTAL SCALE	BRIDGE FILE
1" = 20'	-
VERTICAL SCALE	DESIGNATION
1" = 20'	0501212

SURVEY BOOK	SHEETS
-	59 of 251
CONTRACT	PROJECT
R-28940	0501212

File Name: P:\C3D\MK16-465\Road\Dwg\Plans\X Sections Line A 2213+00 to 2411+00.dwg Plot Date: 4/25/2017 Plotted By: Pierson, Brian

CROSS SECTIONS
Scale: 1 inch = 20 feet

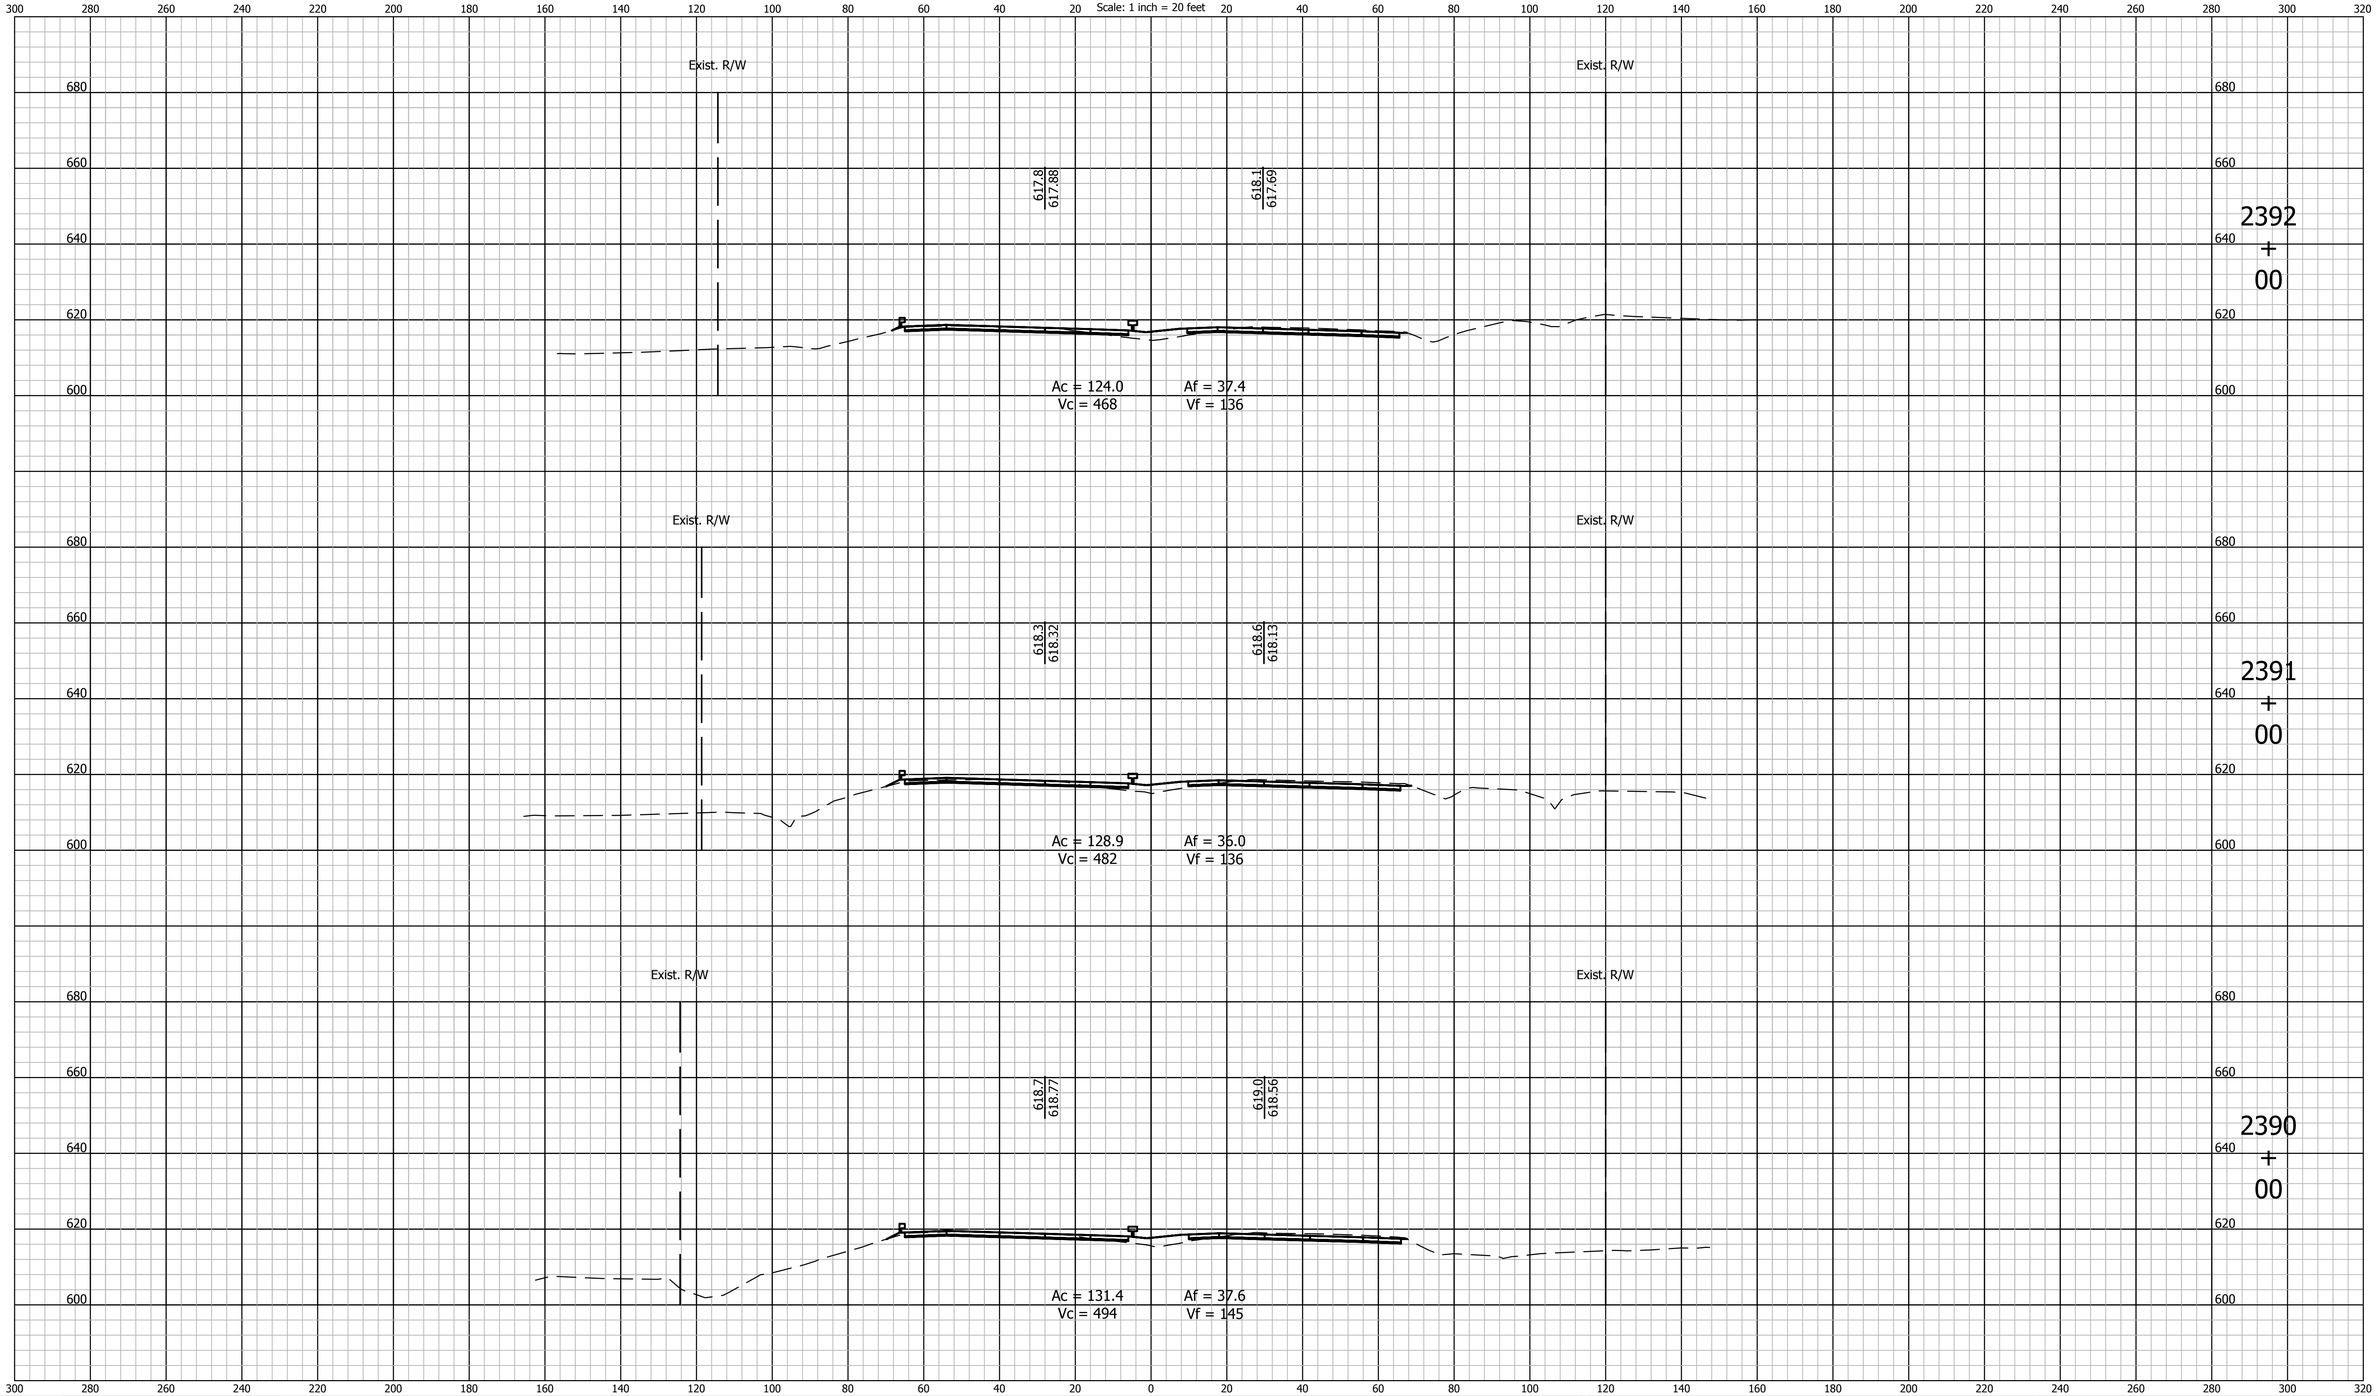

E&B PAVING, Inc
World-Class Solutions at a Local Level™

UNITED Consulting

1625 N. Post Road
Indianapolis, IN 46219
Phone 317-895-2585
Fax 317-895-2596
www.ucindy.com

RECOMMENDED FOR APPROVAL _____ DESIGN ENGINEER DATE

DESIGNED: BWS DRAWN: MAC

CHECKED: BJP CHECKED: BJP

INDIANA
DEPARTMENT OF TRANSPORTATION

CROSS SECTIONS
LINE "A"

HORIZONTAL SCALE	BRIDGE FILE
1" = 20'	-
VERTICAL SCALE	DESIGNATION
1" = 20'	0501212

SURVEY BOOK	SHEETS		
-	60	of	251
CONTRACT	PROJECT		
R-28940	0501212		

File Name: P:\C3D\MK16-465\Road\Dwg\Plans\X Sections Line A 2213+00 to 2411+00.dwg Plot Date: 4/25/2017 Plotted By: Pierson, Brian

CROSS SECTIONS
Scale: 1 inch = 20 feet

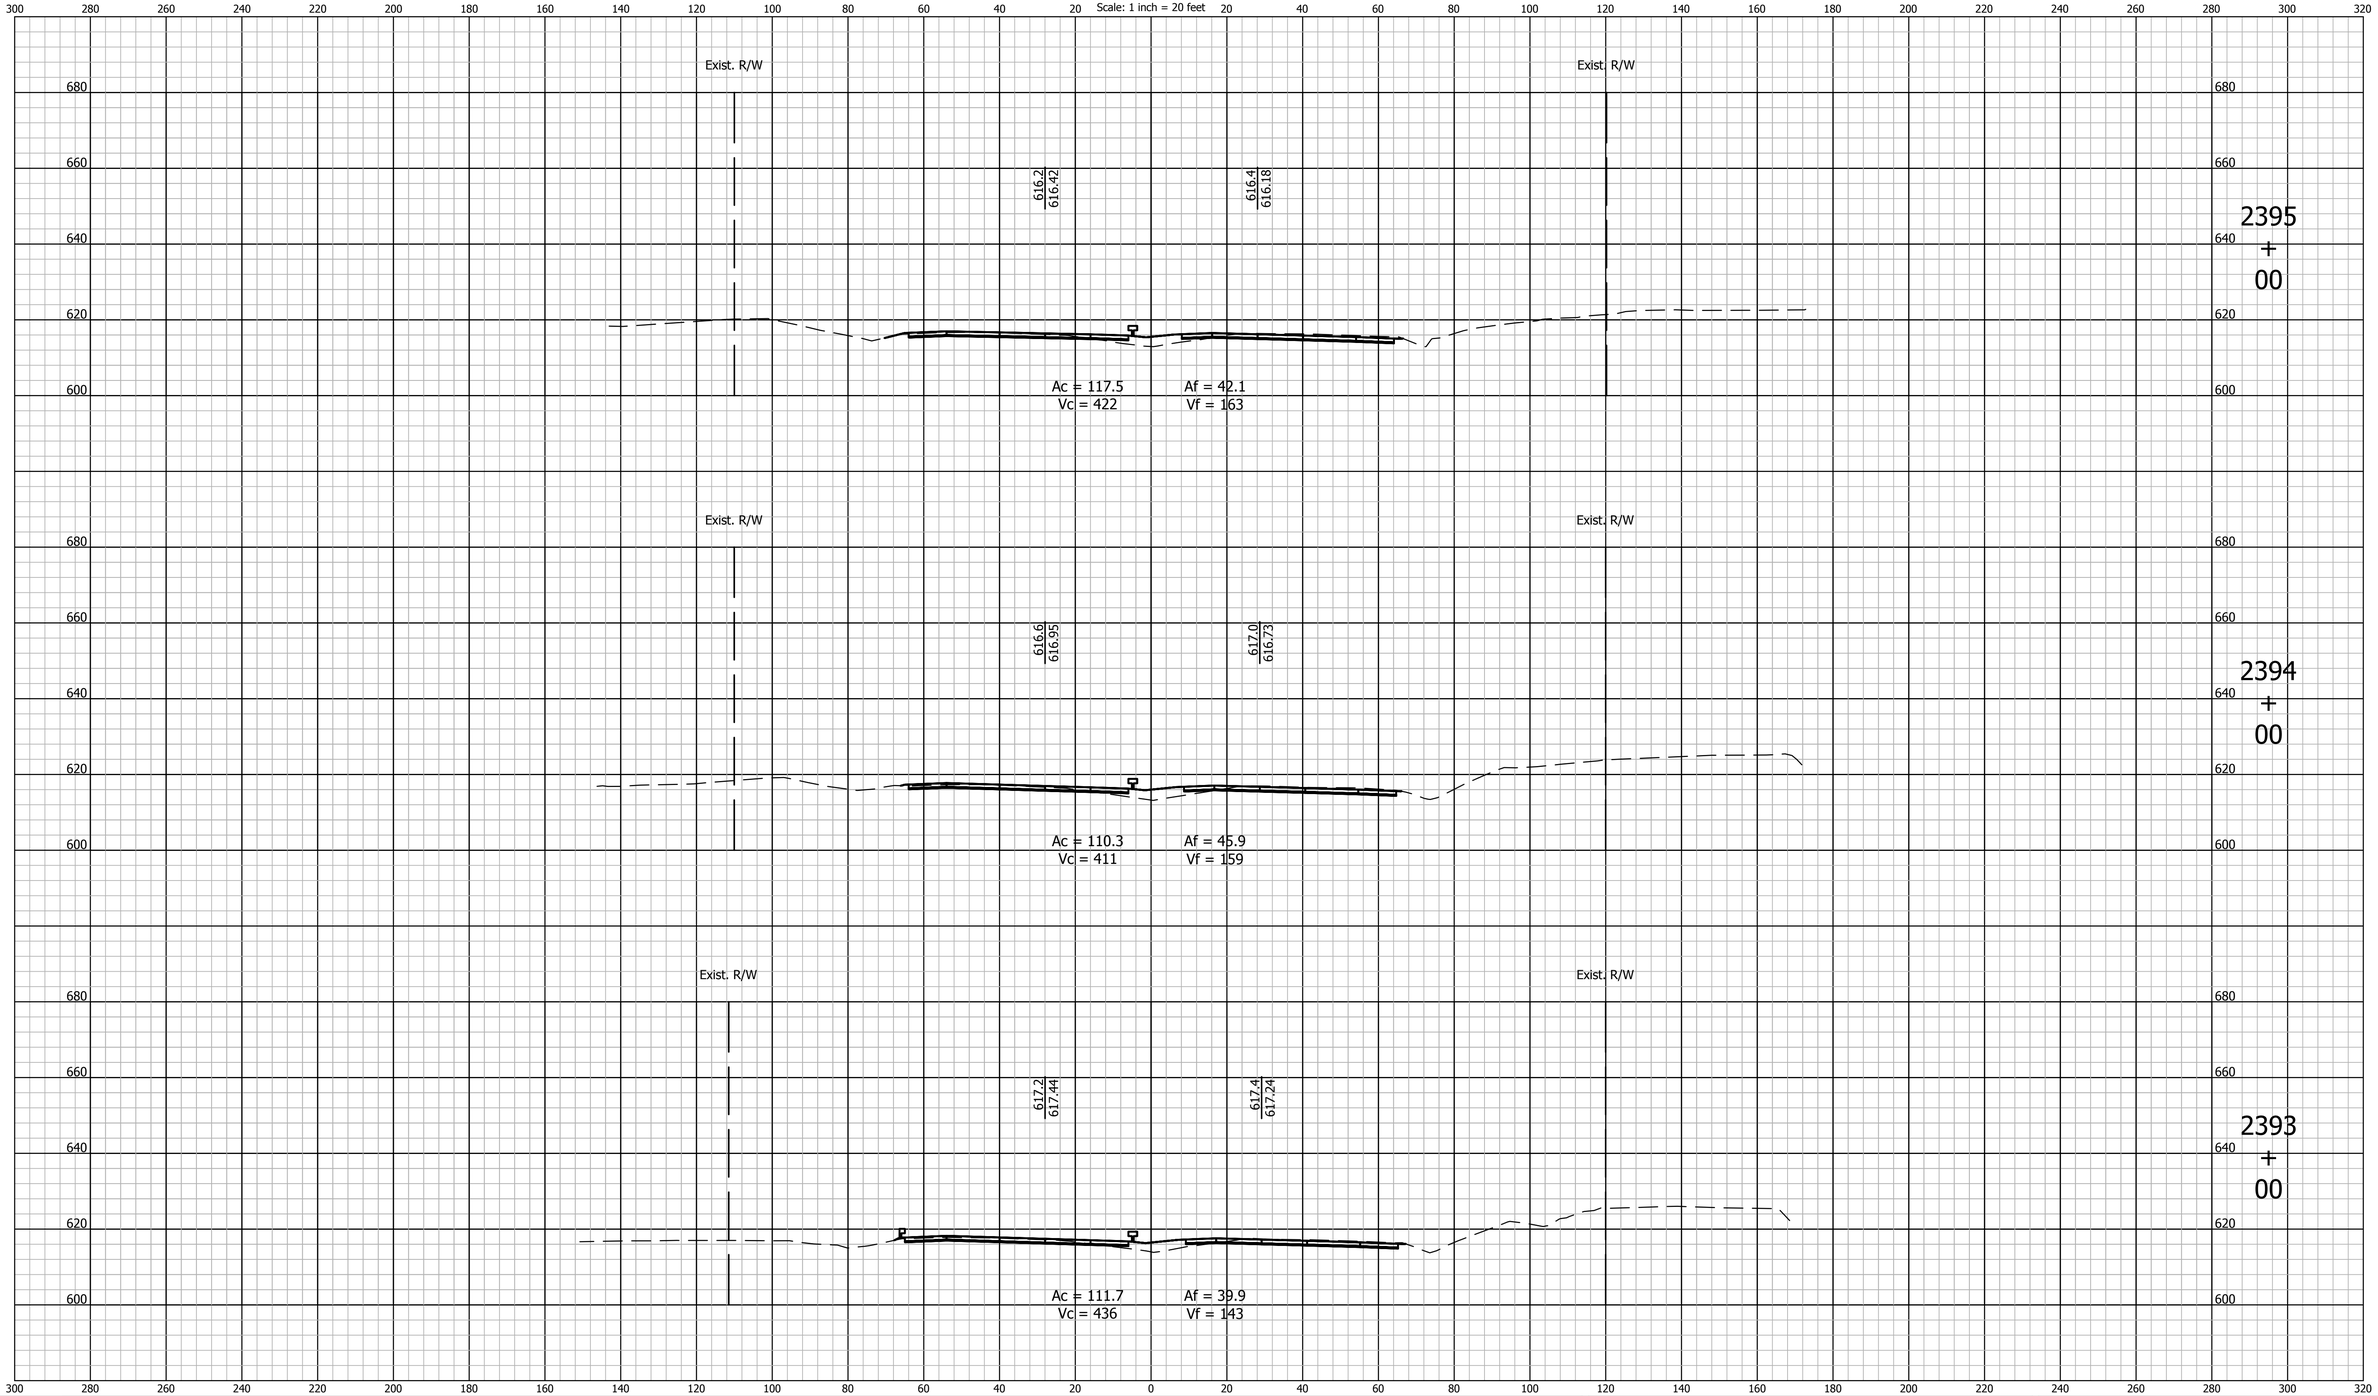

E&B PAVING, Inc
World-Class Solutions at a Local Level™

UNITED Consulting

1625 N. Post Road
Indianapolis, IN 46219
Phone 317-895-2585
Fax 317-895-2596
www.ucindy.com

RECOMMENDED FOR APPROVAL _____ DESIGN ENGINEER _____ DATE

DESIGNED: BWS | DRAWN: MAC

CHECKED: BJP | CHECKED: BJP

INDIANA
DEPARTMENT OF TRANSPORTATION

CROSS SECTIONS
LINE "A"

HORIZONTAL SCALE	BRIDGE FILE
1" = 20'	-
VERTICAL SCALE	DESIGNATION
1" = 20'	0501212

SURVEY BOOK	SHEETS		
-	61	of	251
CONTRACT	PROJECT		
R-28940	0501212		

File Name: P:\C3D\MK16-465\Road\Dwg\Plans\X Sections Line A 2213+00 to 2411+00.dwg Plot Date: 4/25/2017 Plotted By: Pierson, Brian

CROSS SECTIONS
Scale: 1 inch = 20 feet

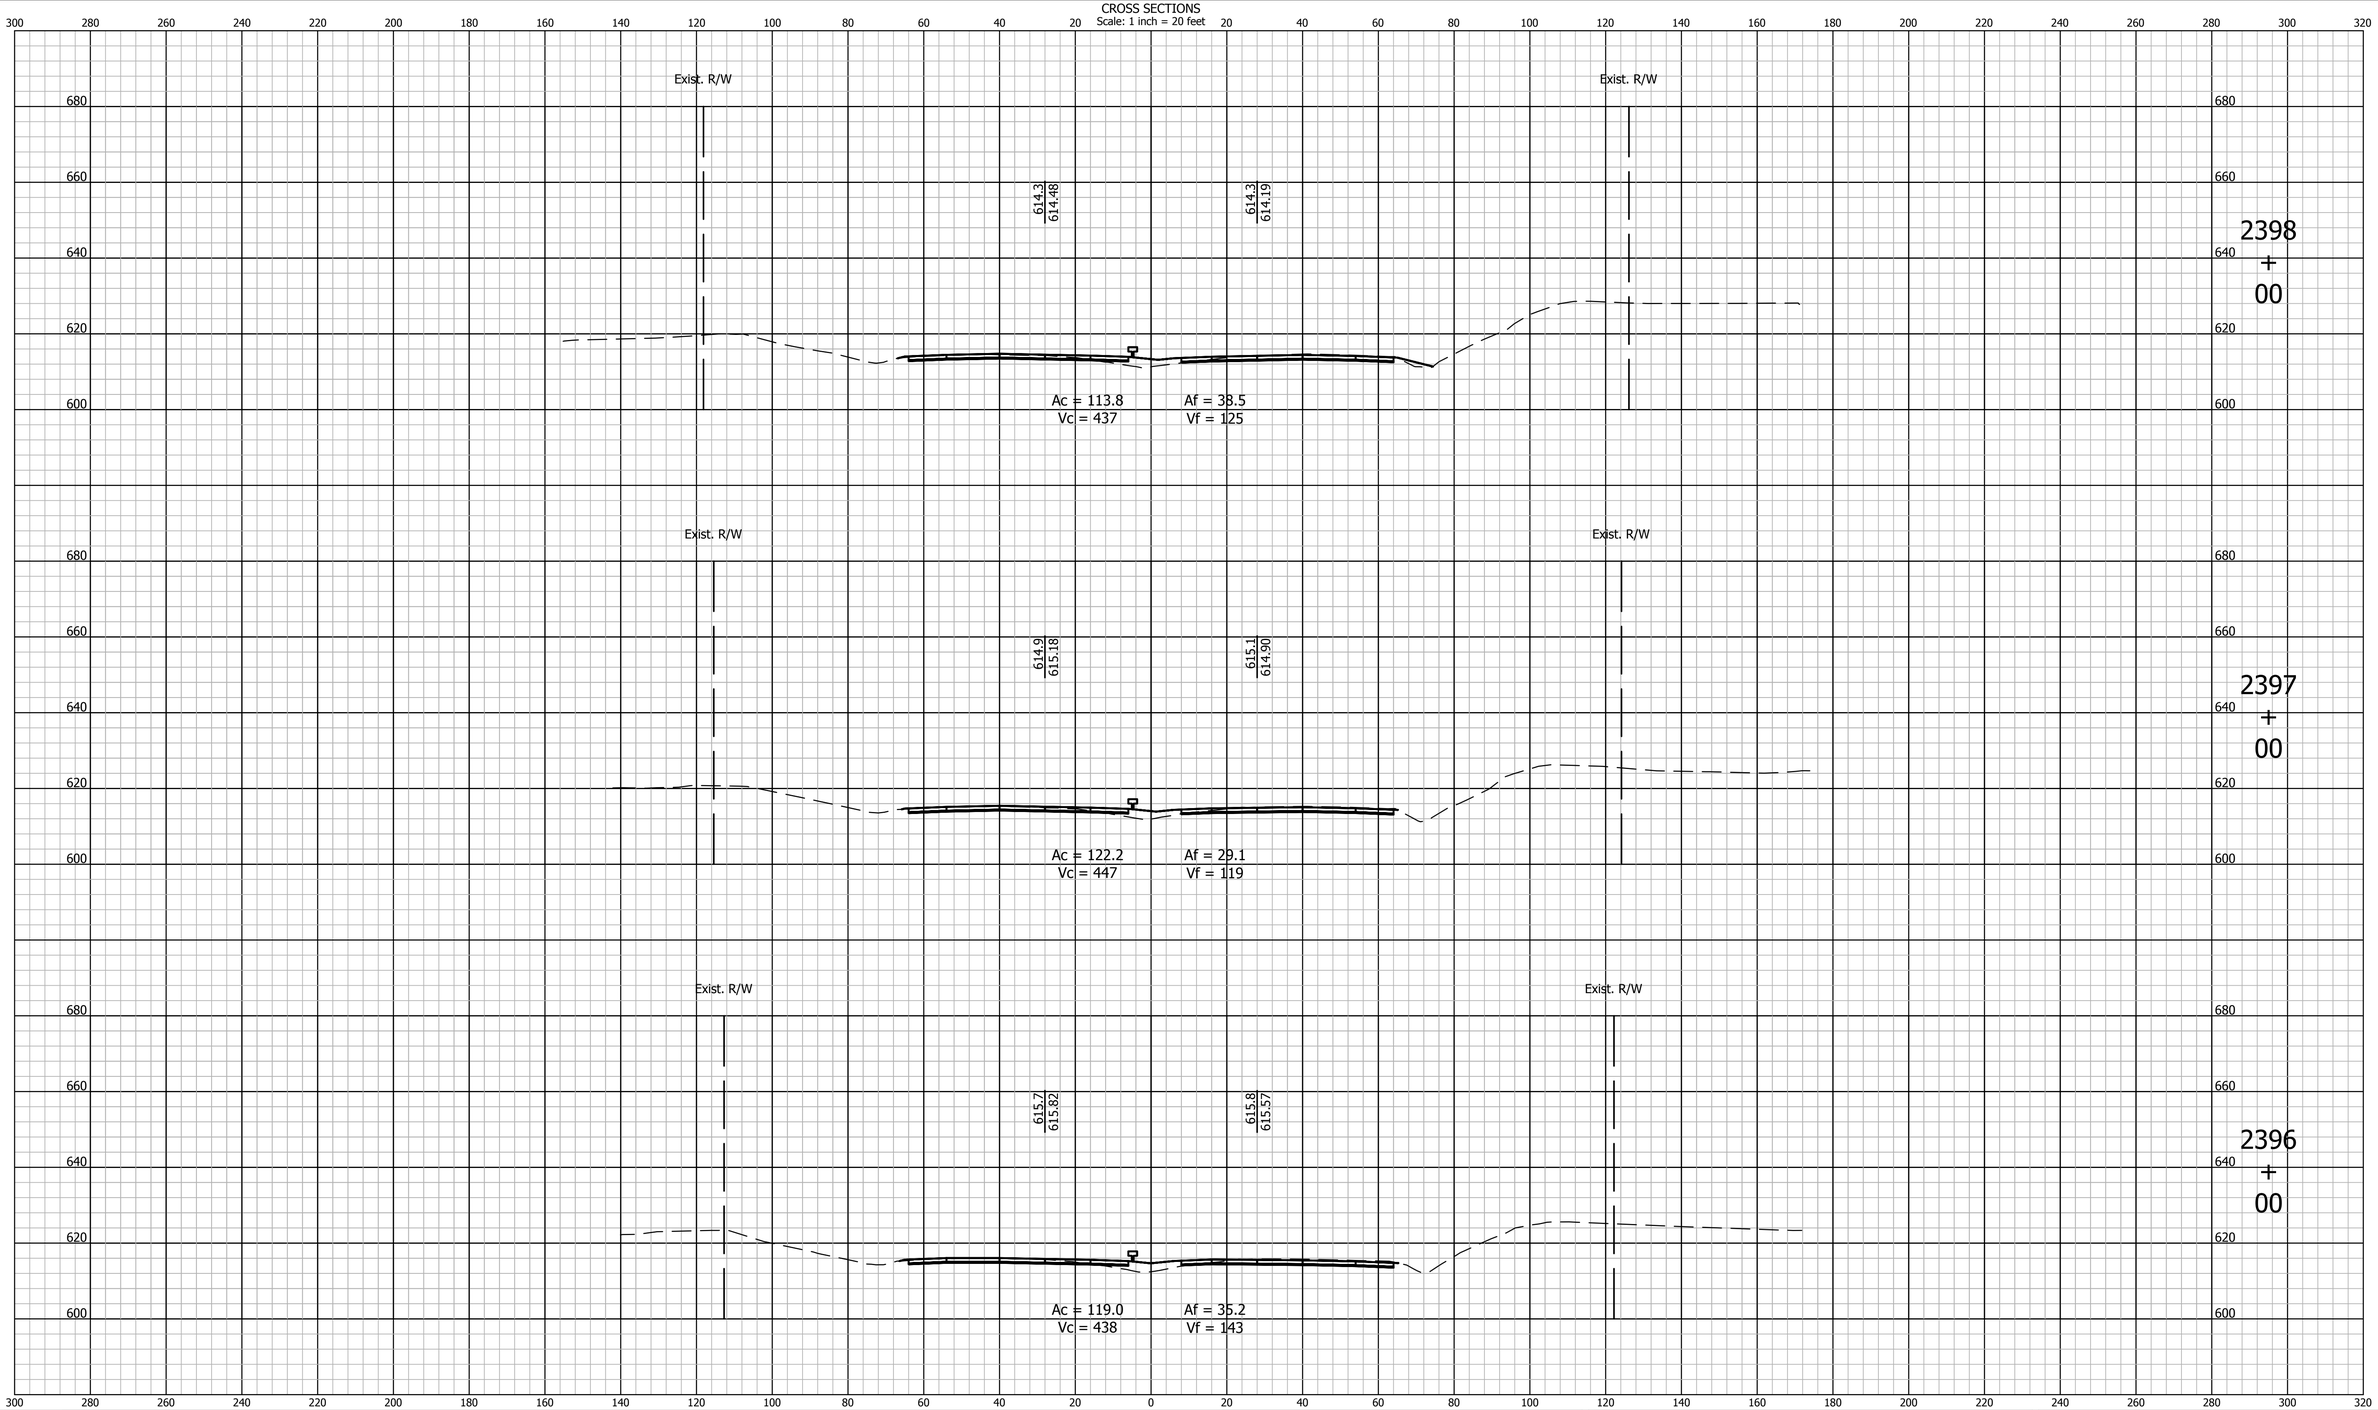

E&B PAVING, Inc
World-Class Solutions at a Local Level™

UNITED Consulting

1625 N. Post Road
Indianapolis, IN 46219
Phone 317-895-2585
Fax 317-895-2596
www.ucindy.com

RECOMMENDED FOR APPROVAL _____
DESIGN ENGINEER DATE

DESIGNED: BWS | DRAWN: MAC
CHECKED: BJP | CHECKED: BJP

INDIANA
DEPARTMENT OF TRANSPORTATION

CROSS SECTIONS
LINE "A"

HORIZONTAL SCALE	BRIDGE FILE
1" = 20'	-
VERTICAL SCALE	DESIGNATION
1" = 20'	0501212

SURVEY BOOK	SHEETS
-	62 of 251
CONTRACT	PROJECT
R-28940	0501212

File Name: P:\C3D\MK16-465\Road\Dwg\Plans\X Sections Line A 2213+00 to 2411+00.dwg Plot Date: 4/25/2017 Plotted By: Pierson, Brian

CROSS SECTIONS
Scale: 1 inch = 20 feet

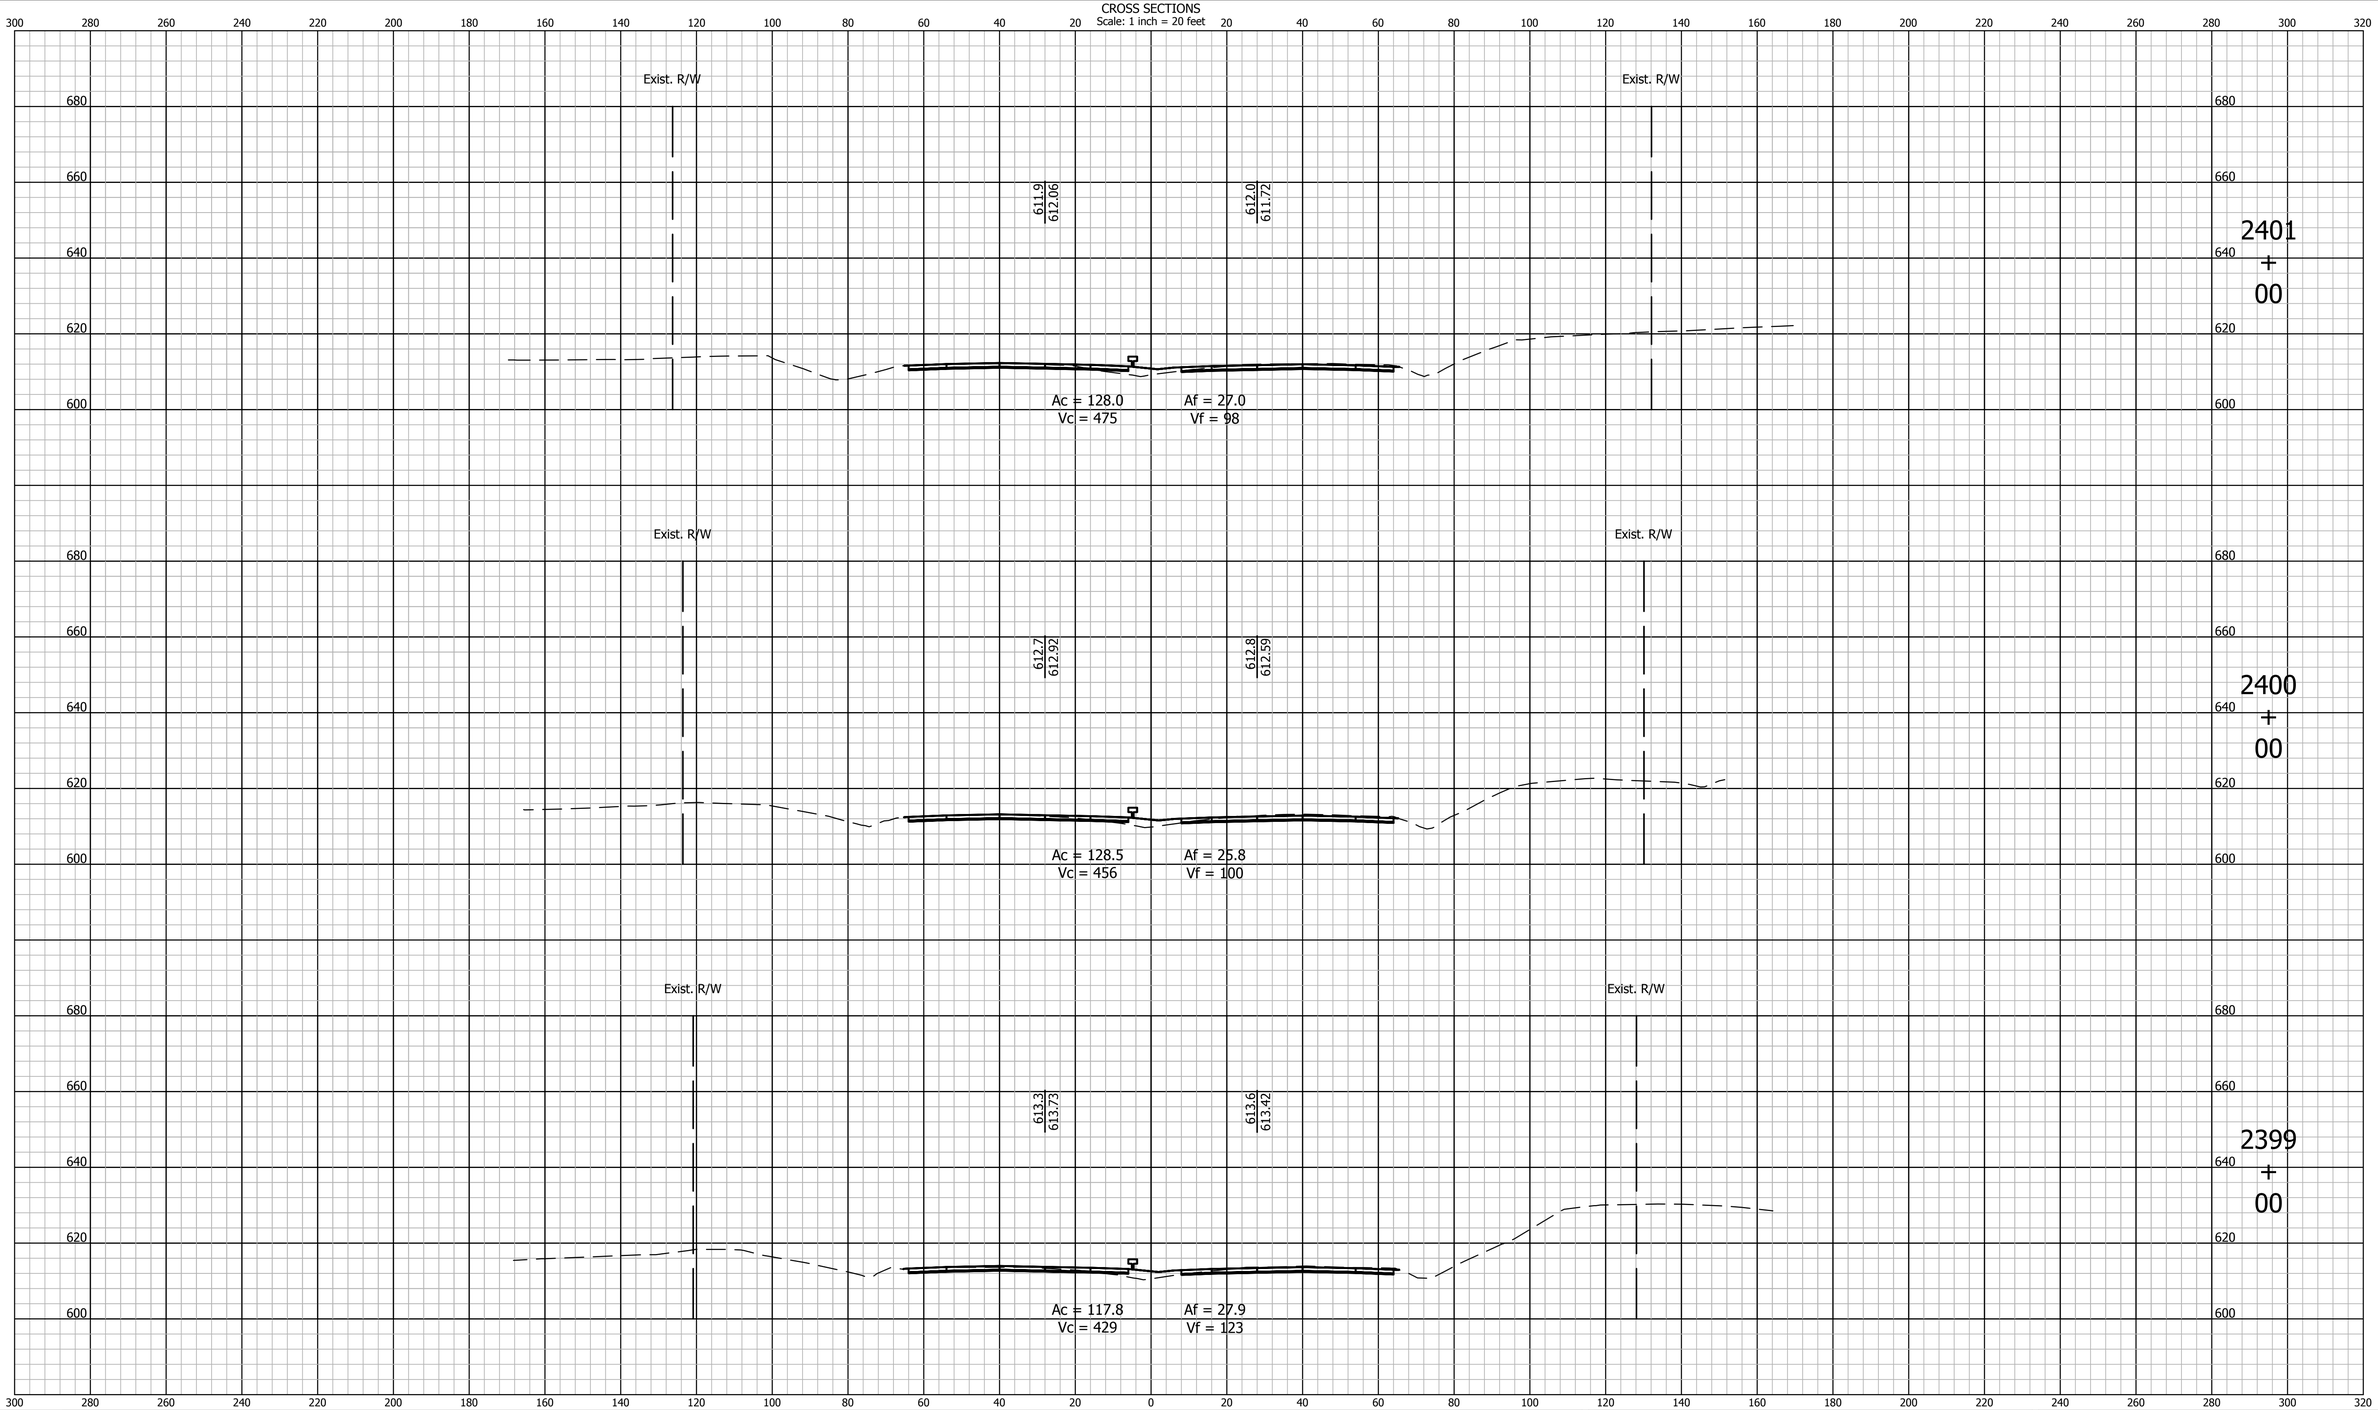

E&B PAVING, Inc
World-Class Solutions at a Local Level™

UNITED Consulting

1625 N. Post Road
Indianapolis, IN 46219
Phone 317-895-2585
Fax 317-895-2596
www.ucindy.com

RECOMMENDED FOR APPROVAL _____ DESIGN ENGINEER DATE

DESIGNED: BWS | DRAWN: MAC

CHECKED: BJP | CHECKED: BJP

INDIANA
DEPARTMENT OF TRANSPORTATION

CROSS SECTIONS
LINE "A"

HORIZONTAL SCALE	BRIDGE FILE
1" = 20'	-
VERTICAL SCALE	DESIGNATION
1" = 20'	0501212

SURVEY BOOK	SHEETS		
-	63	of	251
CONTRACT	PROJECT		
R-28940	0501212		

File Name: P:\C3D\MK16-465\Road\Dwg\Plans\X Sections Line A 2213+00 to 2411+00.dwg Plot Date: 4/25/2017 Plotted By: Pierson, Brian

CROSS SECTIONS

Scale: 1 inch = 20 feet

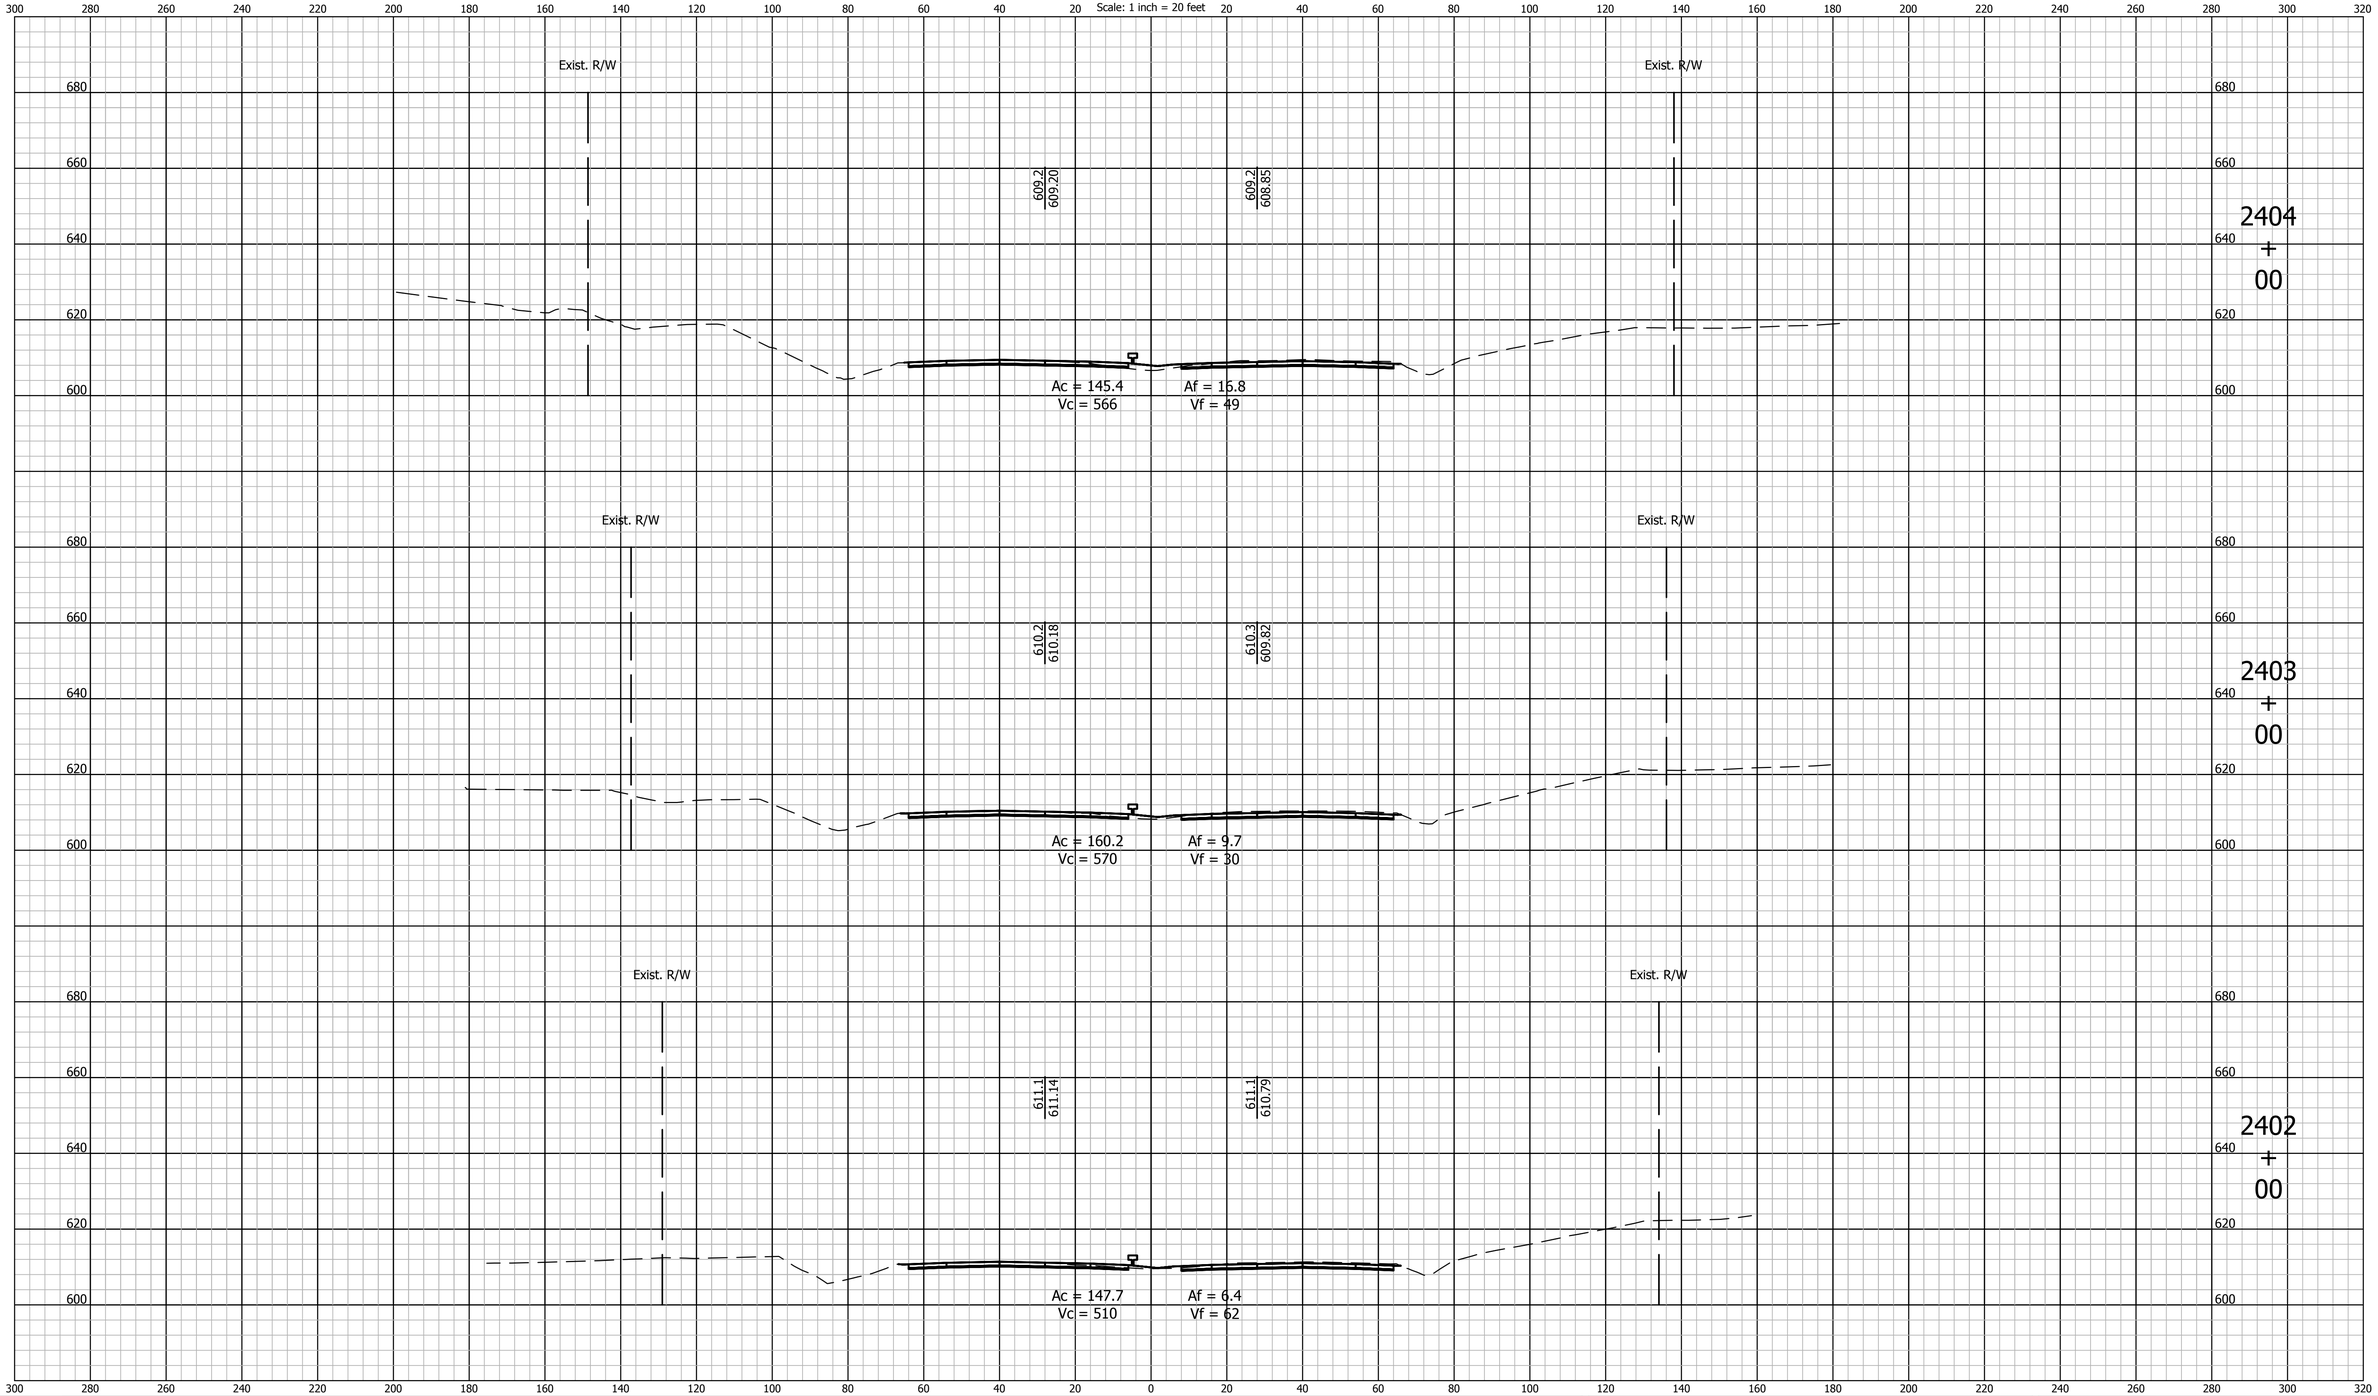

E&B PAVING, Inc
World-Class Solutions at a Local Level™

UNITED Consulting

1625 N. Post Road
Indianapolis, IN 46219
Phone 317-895-2585
Fax 317-895-2596
www.ucindy.com

RECOMMENDED FOR APPROVAL _____ DESIGN ENGINEER DATE

DESIGNED: BWS DRAWN: MAC

CHECKED: BJP CHECKED: BJP

INDIANA
DEPARTMENT OF TRANSPORTATION

CROSS SECTIONS
LINE "A"

HORIZONTAL SCALE	BRIDGE FILE
1" = 20'	-
VERTICAL SCALE	DESIGNATION
1" = 20'	0501212

SURVEY BOOK	SHEETS		
-	64	of	251
CONTRACT	PROJECT		
R-28940	0501212		

File Name: P:\C3D\MK16-465\Road\Dwg\Plans\X Sections Line A 2213+00 to 2411+00.dwg Plot Date: 4/25/2017 Plotted By: Pierson, Brian

CROSS SECTIONS
Scale: 1 inch = 20 feet

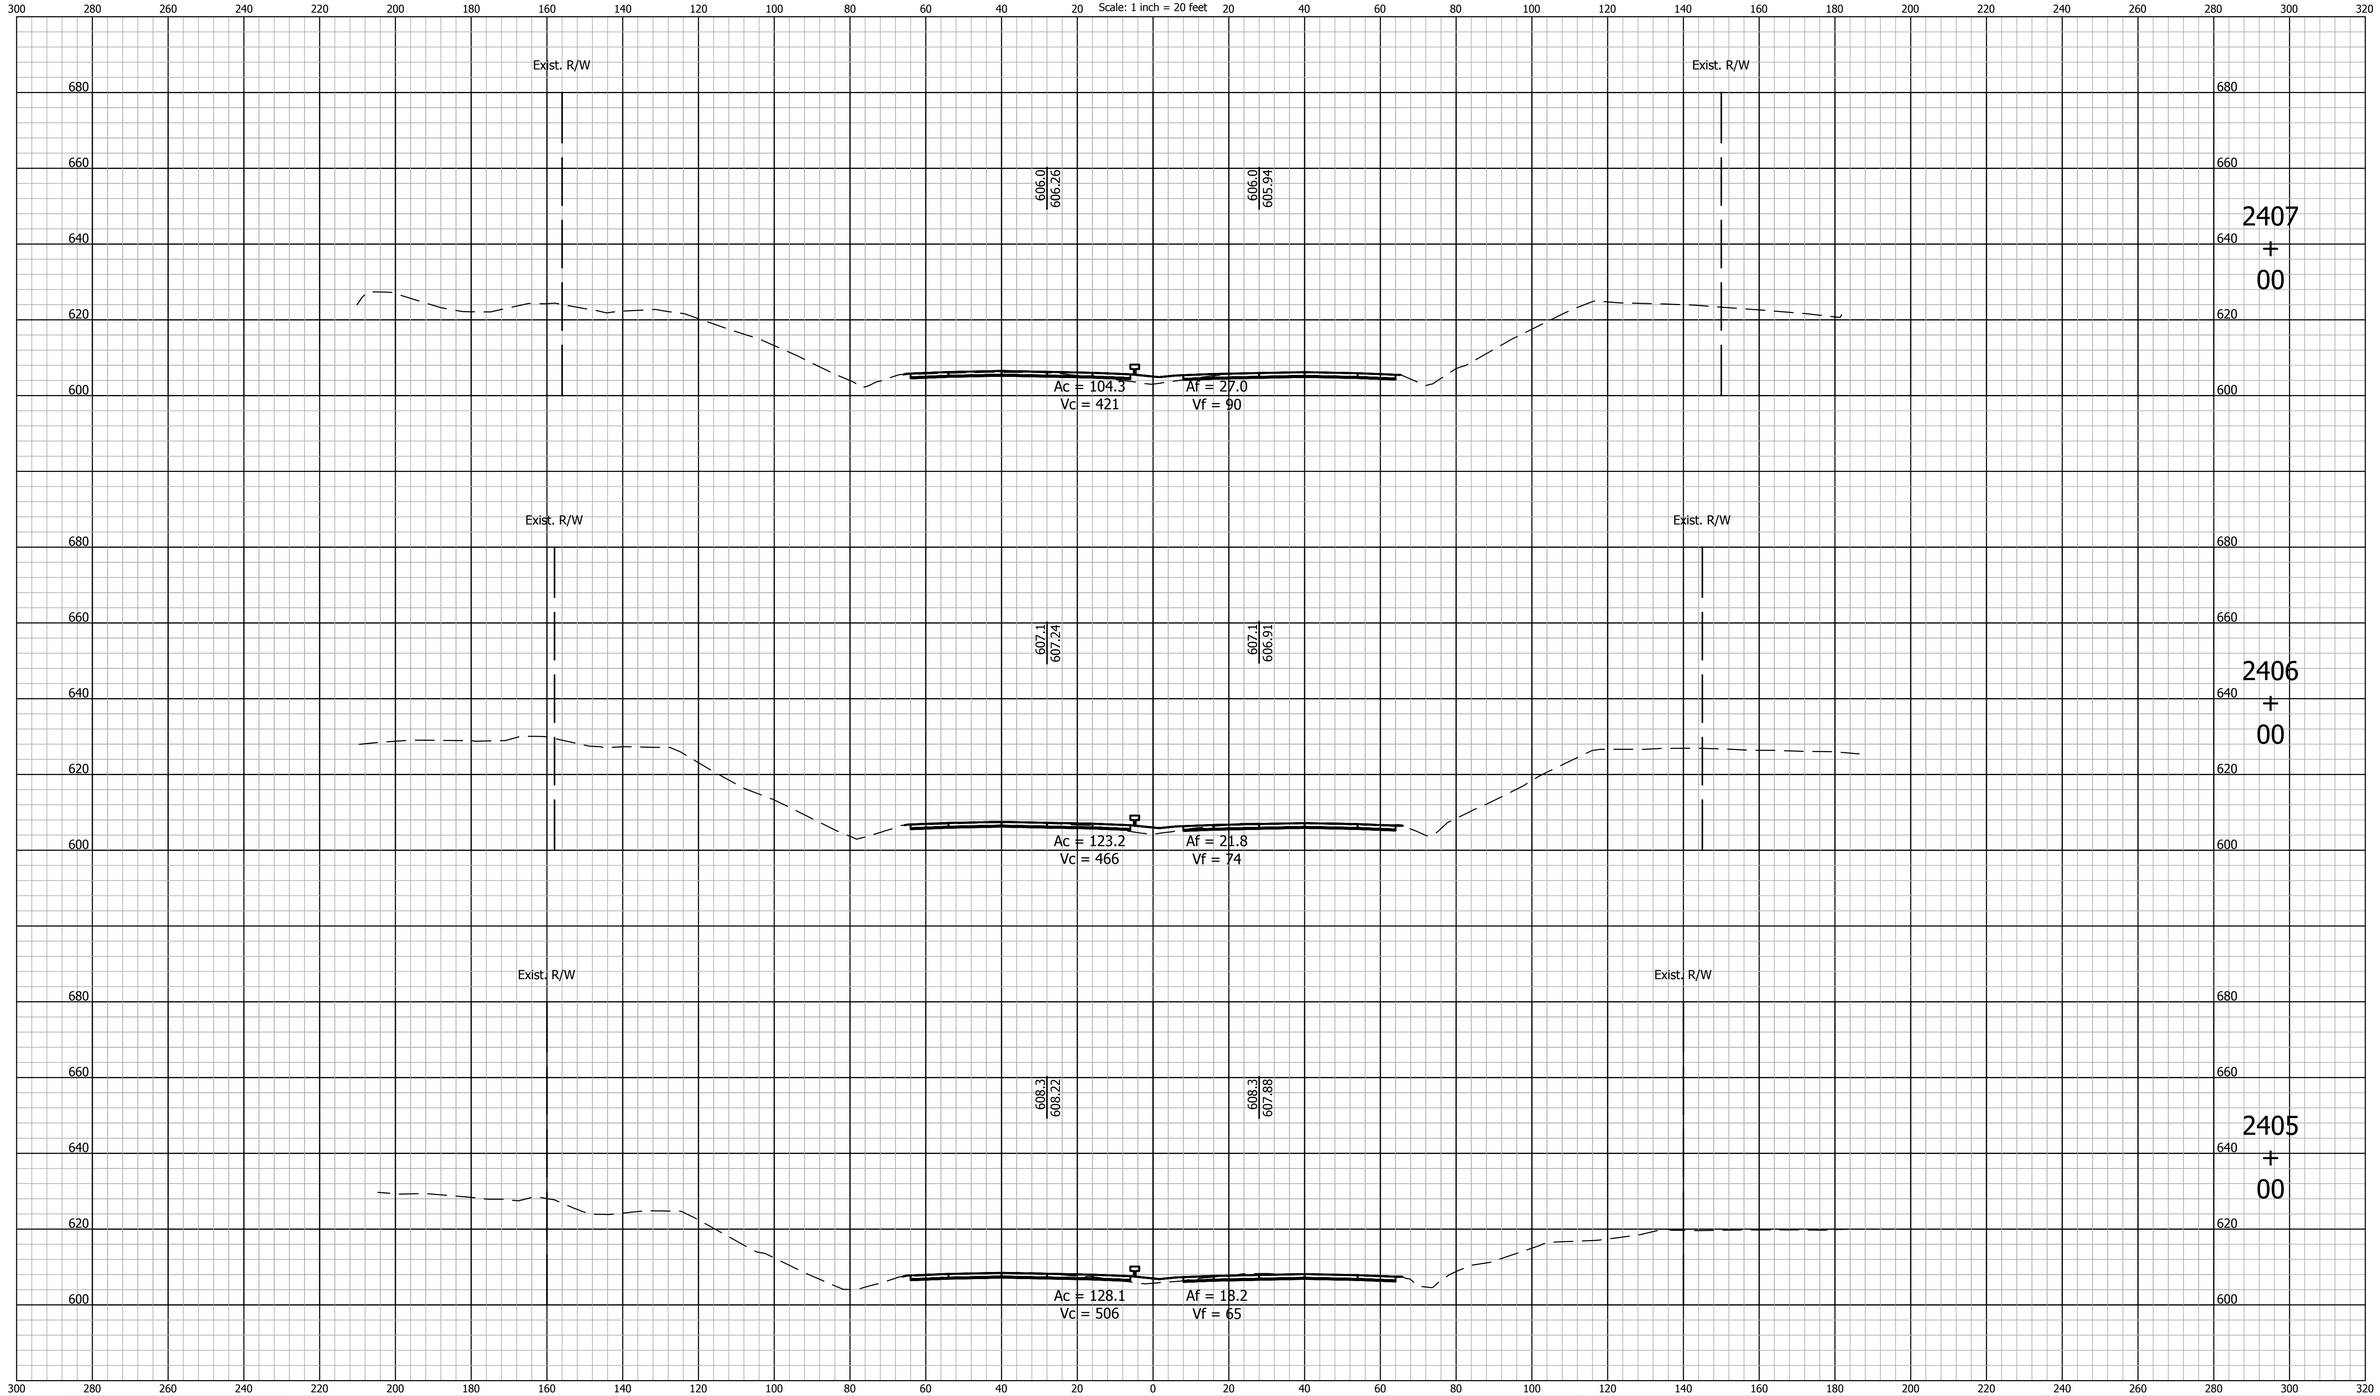

E&B PAVING, Inc
World-Class Solutions at a Local Level℠

UNITED Consulting
1625 N. Post Road
Indianapolis, IN 46219
Phone 317-895-2585
Fax 317-895-2596
www.ucindy.com

RECOMMENDED FOR APPROVAL _____ DESIGN ENGINEER DATE

DESIGNED: BWS | DRAWN: MAC

CHECKED: BJP | CHECKED: BJP

INDIANA
DEPARTMENT OF TRANSPORTATION

CROSS SECTIONS
LINE "A"

HORIZONTAL SCALE	BRIDGE FILE
1" = 20'	-
VERTICAL SCALE	DESIGNATION
1" = 20'	0501212

SURVEY BOOK	SHEETS
-	65 of 251
CONTRACT	PROJECT
R-28940	0501212

File Name: P:\C3D\MK16-465\Road\Dwg\Plans\X Sections Line A 2213+00 to 2411+00.dwg Plot Date: 4/25/2017 Plotted By: Pierson, Brian

CROSS SECTIONS
Scale: 1 inch = 20 feet

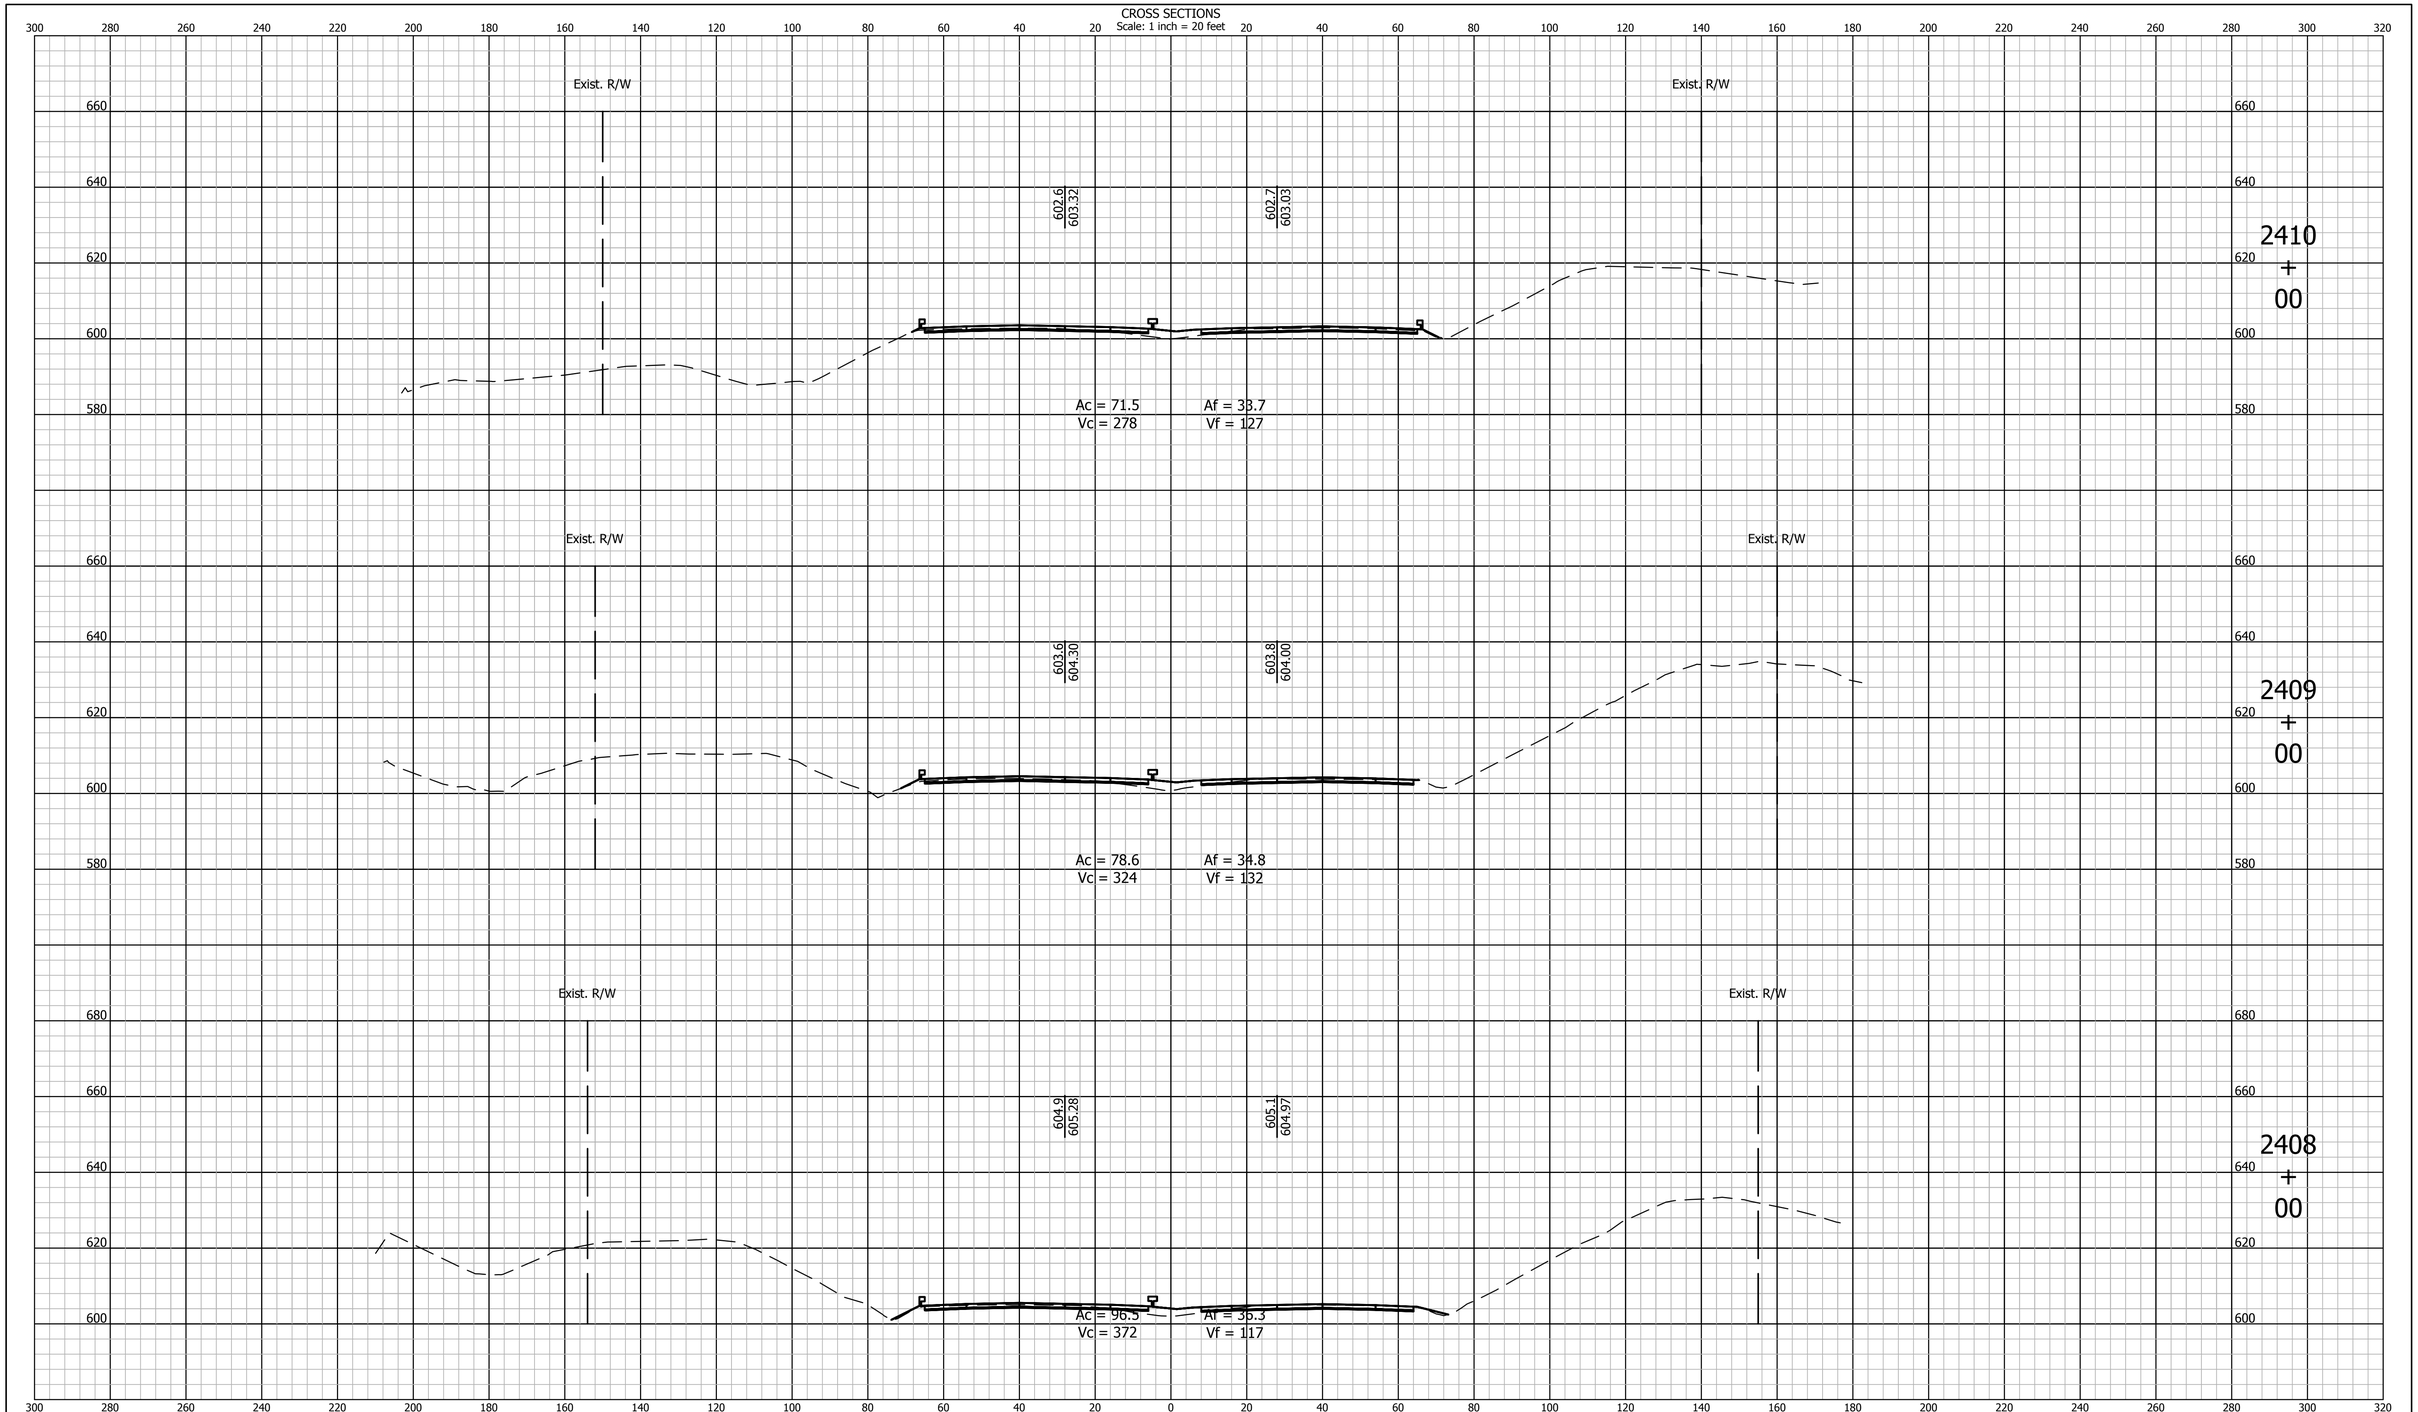

E&B PAVING, Inc
World-Class Solutions at a Local Level™.

UNITED Consulting

1625 N. Post Road
Indianapolis, IN 46219
Phone 317-895-2585
Fax 317-895-2596
www.ucindy.com

RECOMMENDED FOR APPROVAL _____ DESIGN ENGINEER DATE

DESIGNED: BWS DRAWN: MAC

CHECKED: BJP CHECKED: BJP

INDIANA
DEPARTMENT OF TRANSPORTATION

CROSS SECTIONS
LINE "A"

HORIZONTAL SCALE	BRIDGE FILE
1" = 20'	-
VERTICAL SCALE	DESIGNATION
1" = 20'	0501212
SURVEY BOOK	SHEETS
-	66 of 251
CONTRACT	PROJECT
R-28940	0501212

CROSS SECTIONS
Scale: 1 inch = 20 feet

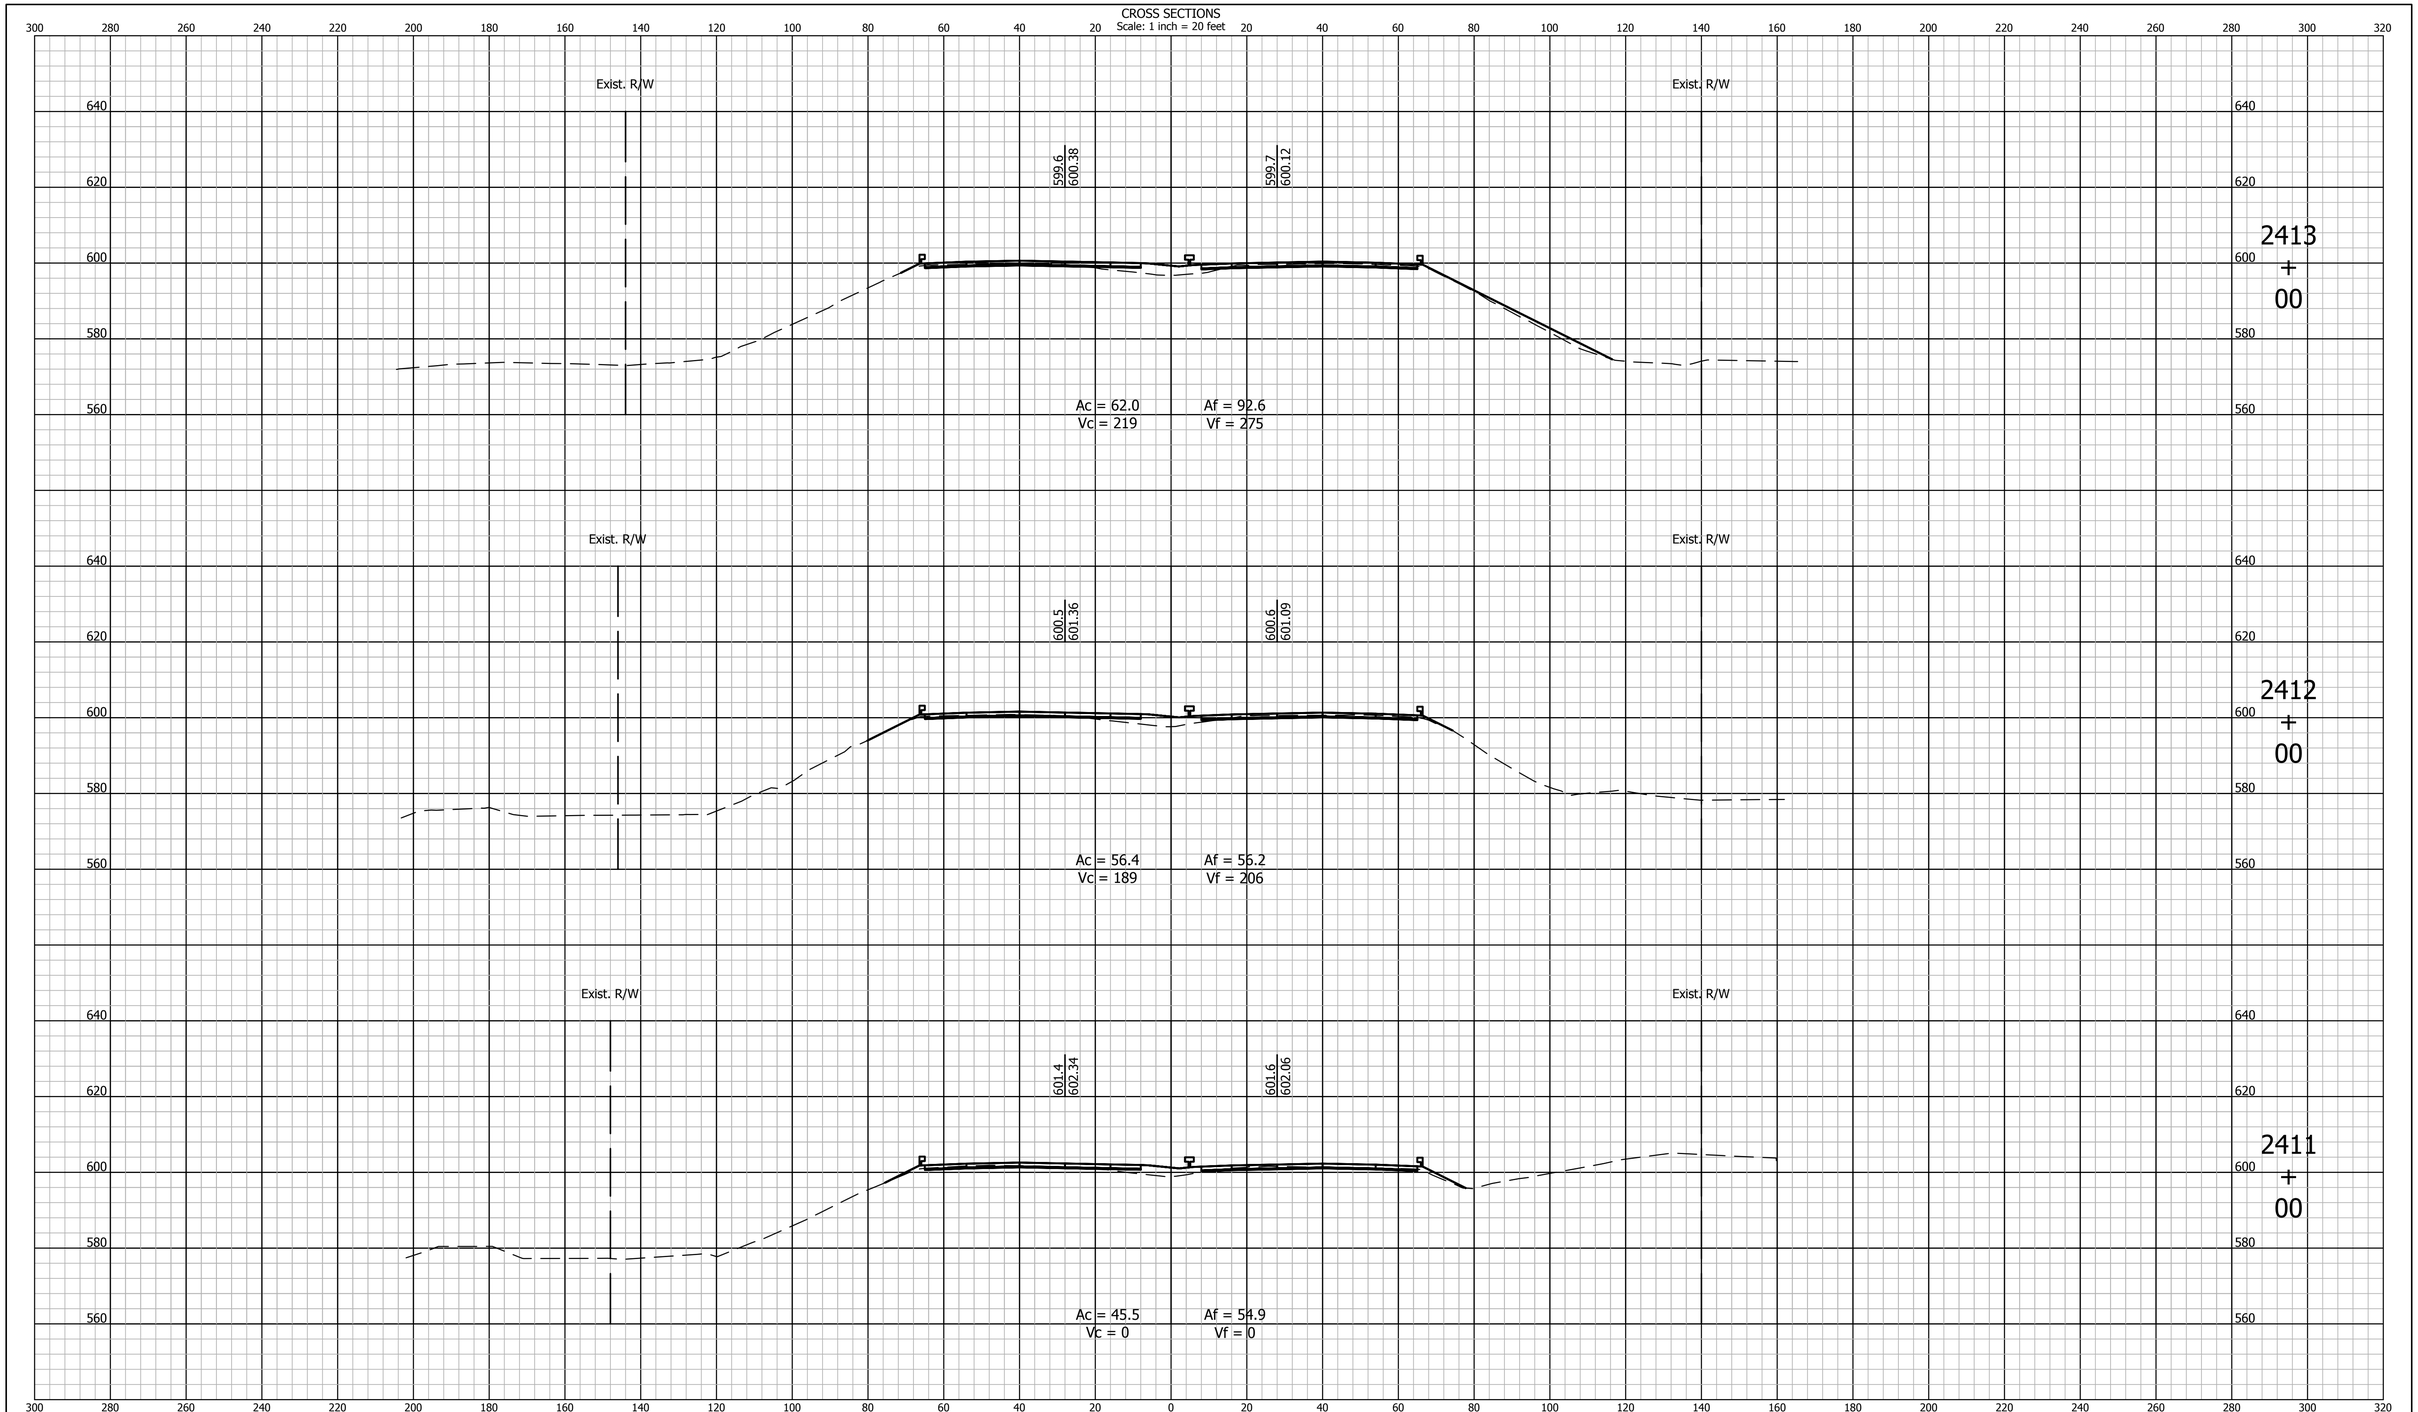

UNITED Consulting
1625 N. Post Road
Indianapolis, IN 46219
Phone 317-895-2585
Fax 317-895-2596
www.ucindy.com

RECOMMENDED FOR APPROVAL _____ DESIGN ENGINEER DATE

DESIGNED: BWS DRAWN: MAC

CHECKED: BJP CHECKED: BJP

INDIANA
DEPARTMENT OF TRANSPORTATION

CROSS SECTIONS
LINE "A"

HORIZONTAL SCALE	BRIDGE FILE
1" = 20'	-
VERTICAL SCALE	DESIGNATION
1" = 20'	0501212
SURVEY BOOK	SHEETS
-	67 of 251
CONTRACT	PROJECT
R-28940	0501212

File Name: P:\C3D\MK16-465\Road\Dwg\Plans\X Sections Line A 2411+00 to 2530+00.dwg Plot Date: 4/25/2017 Plotted By: Pierson, Brian

CROSS SECTIONS
Scale: 1 inch = 20 feet

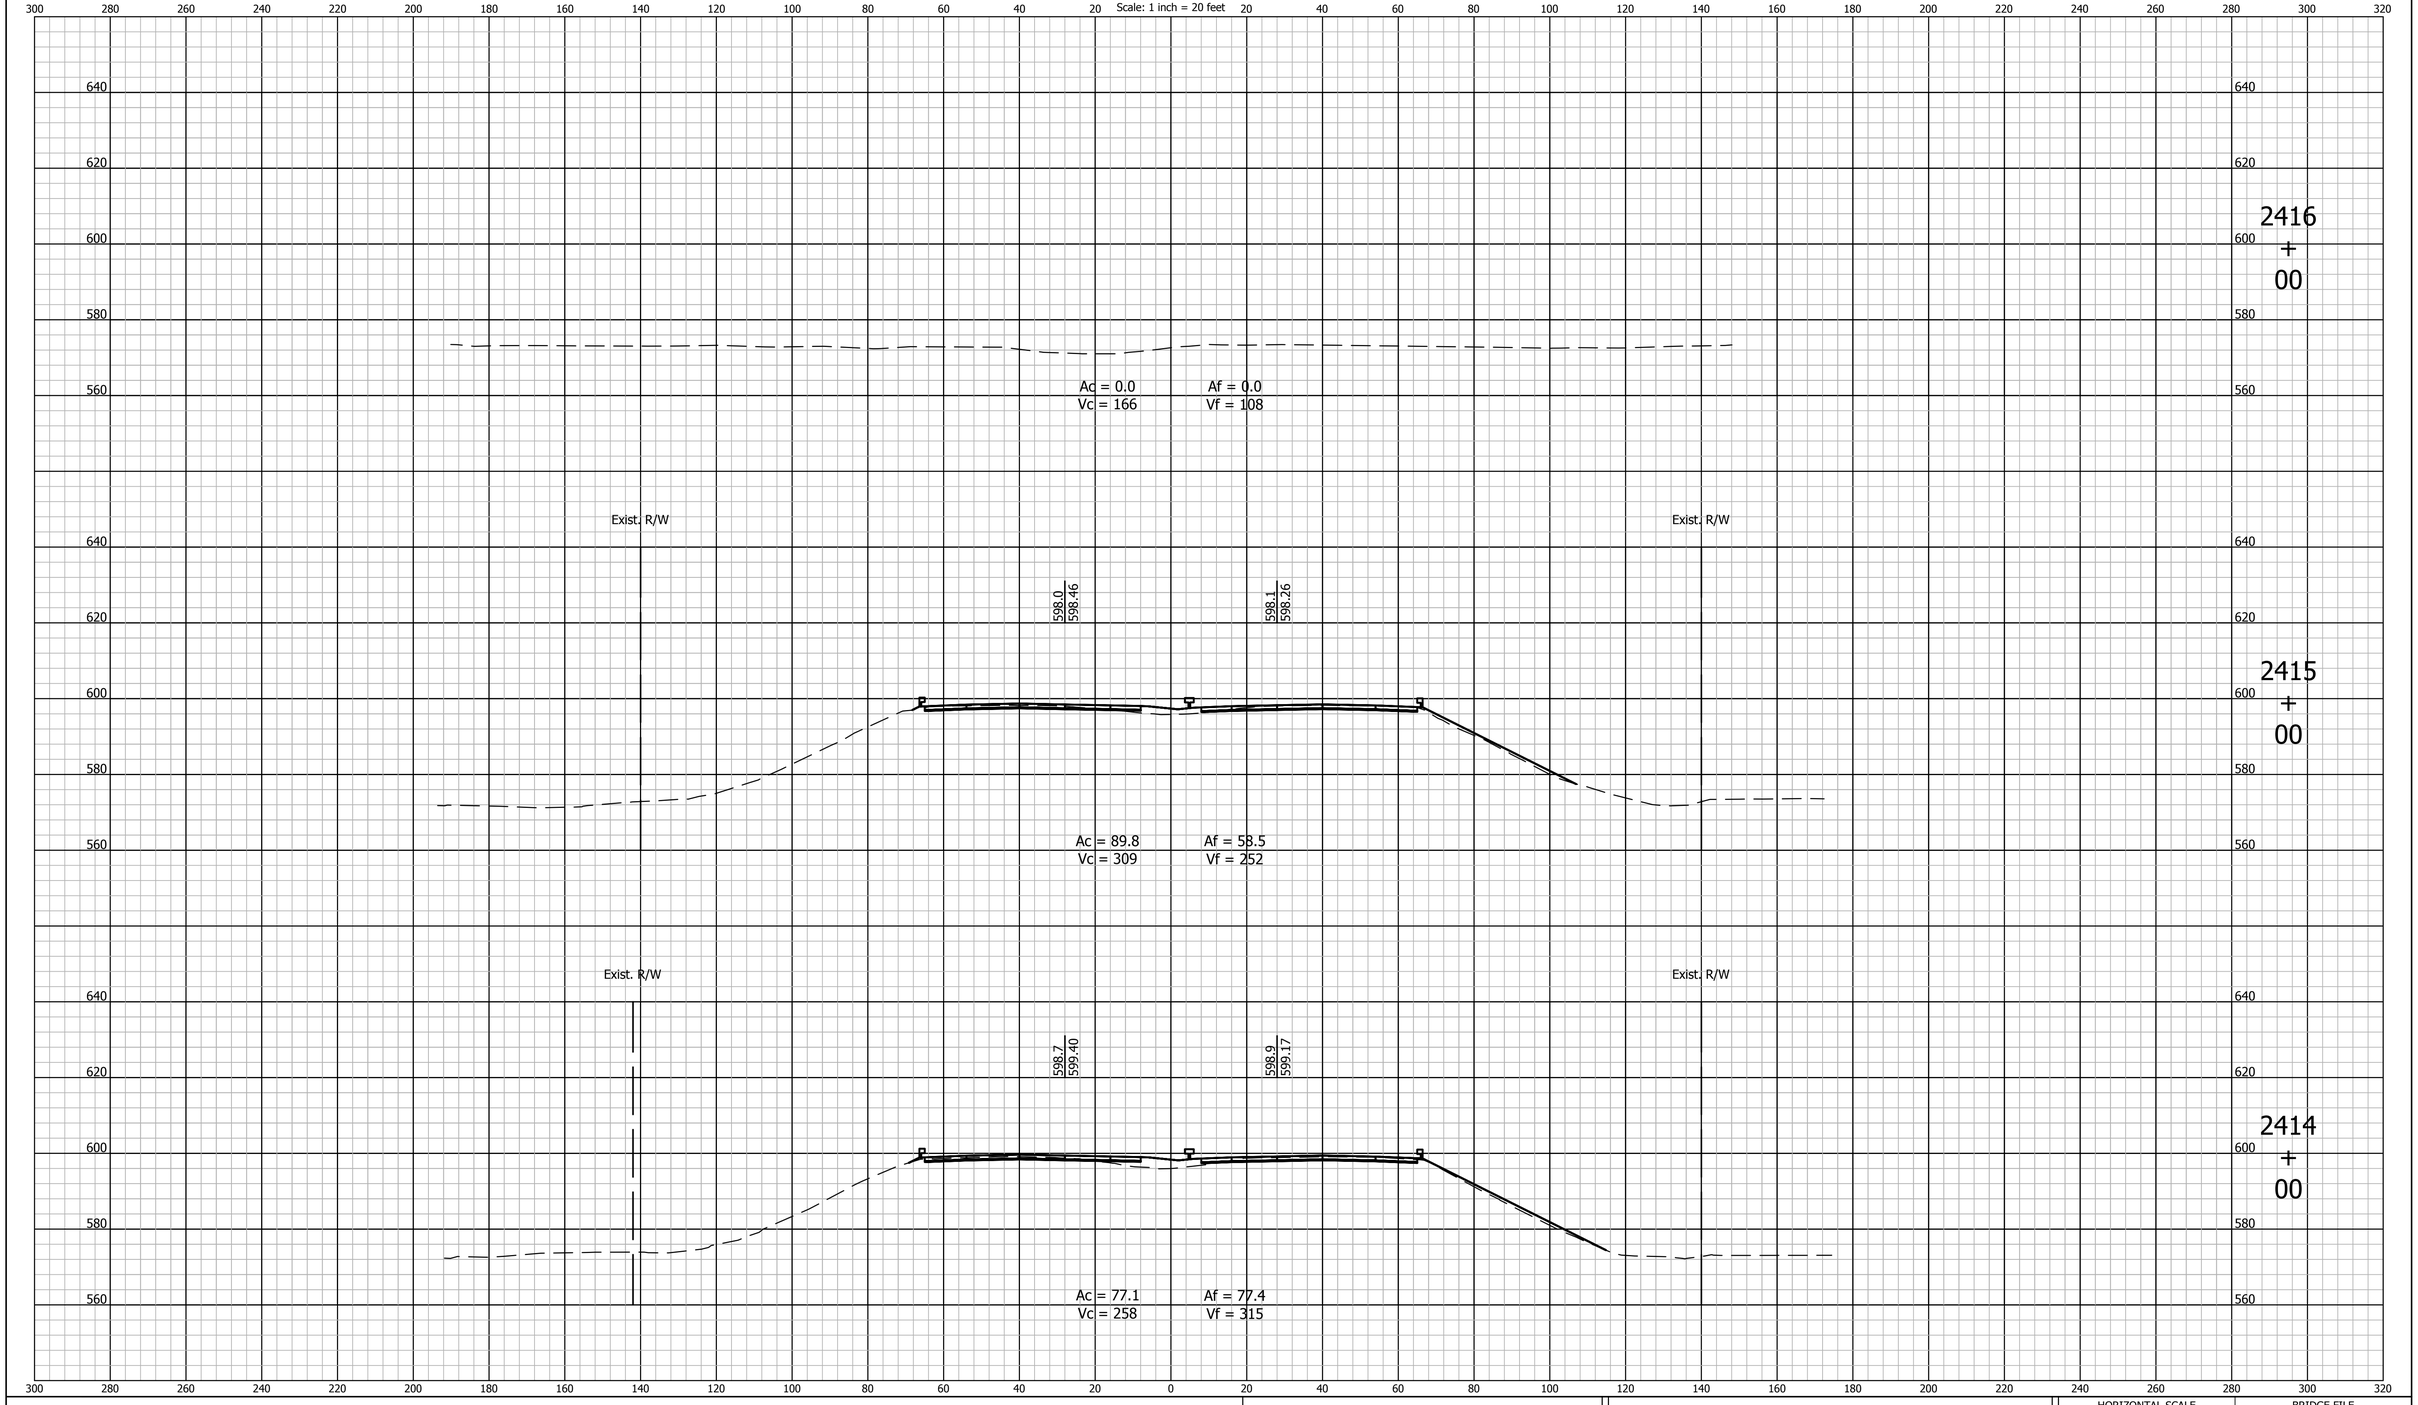

UNITED Consulting
1625 N. Post Road
Indianapolis, IN 46219
Phone 317-895-2585
Fax 317-895-2596
www.ucindy.com

RECOMMENDED FOR APPROVAL _____ DESIGN ENGINEER DATE

DESIGNED: BWS DRAWN: MAC

CHECKED: BJP CHECKED: BJP

INDIANA
DEPARTMENT OF TRANSPORTATION

CROSS SECTIONS
LINE "A"

HORIZONTAL SCALE	BRIDGE FILE
1" = 20'	-
VERTICAL SCALE	DESIGNATION
1" = 20'	0501212

SURVEY BOOK	SHEETS		
-	68	of	251
CONTRACT	PROJECT		
R-28940	0501212		

File Name: P:\C3D\MK16-465\Road\Dwg\Plans\X Sections Line A 2411+00 to 2530+00.dwg Plot Date: 4/25/2017 Plotted By: Pierson, Brian

CROSS SECTIONS
Scale: 1 inch = 20 feet

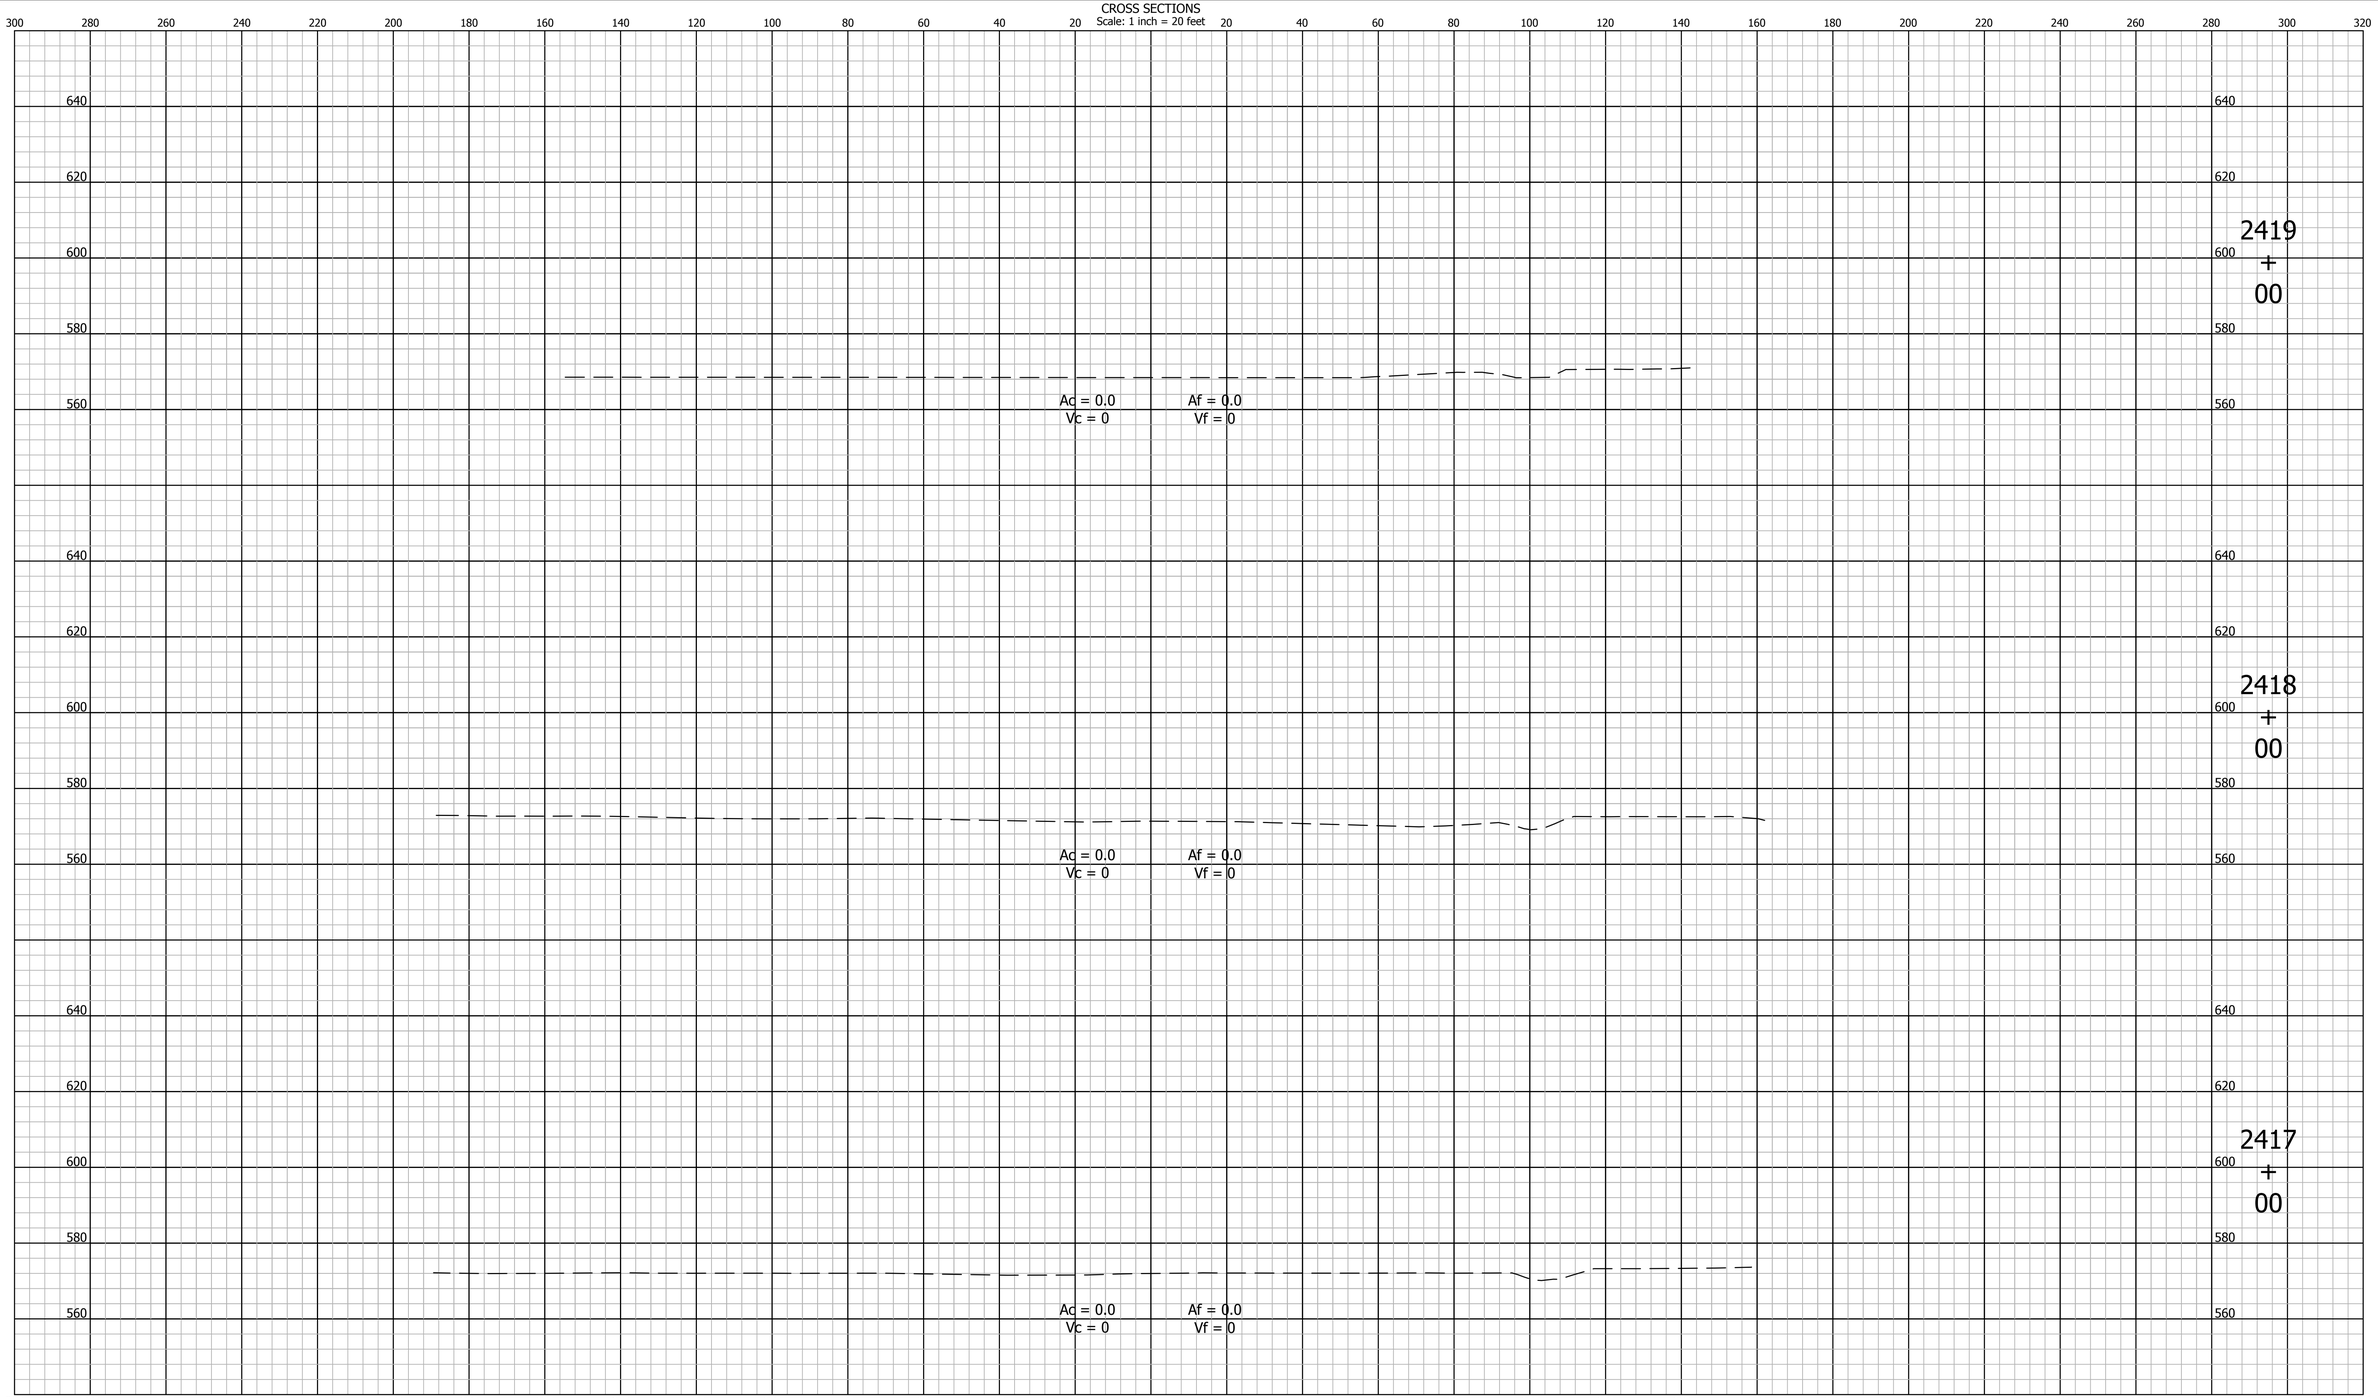

UNITED Consulting
1625 N. Post Road
Indianapolis, IN 46219
Phone 317-895-2585
Fax 317-895-2596
www.ucindy.com

RECOMMENDED FOR APPROVAL _____ DESIGN ENGINEER _____ DATE

DESIGNED: BWS | DRAWN: MAC

CHECKED: BJP | CHECKED: BJP

INDIANA
DEPARTMENT OF TRANSPORTATION

CROSS SECTIONS
LINE "A"

HORIZONTAL SCALE	BRIDGE FILE
1" = 20'	-
VERTICAL SCALE	DESIGNATION
1" = 20'	0501212

SURVEY BOOK	SHEETS
-	69 of 251
CONTRACT	PROJECT
R-28940	0501212

File Name: P:\C3D\MK16-465\Road\Dwg\Plans\X Sections Line A 2411+00 to 2530+00.dwg Plot Date: 4/25/2017 Plotted By: Pierson, Brian

CROSS SECTIONS
Scale: 1 inch = 20 feet

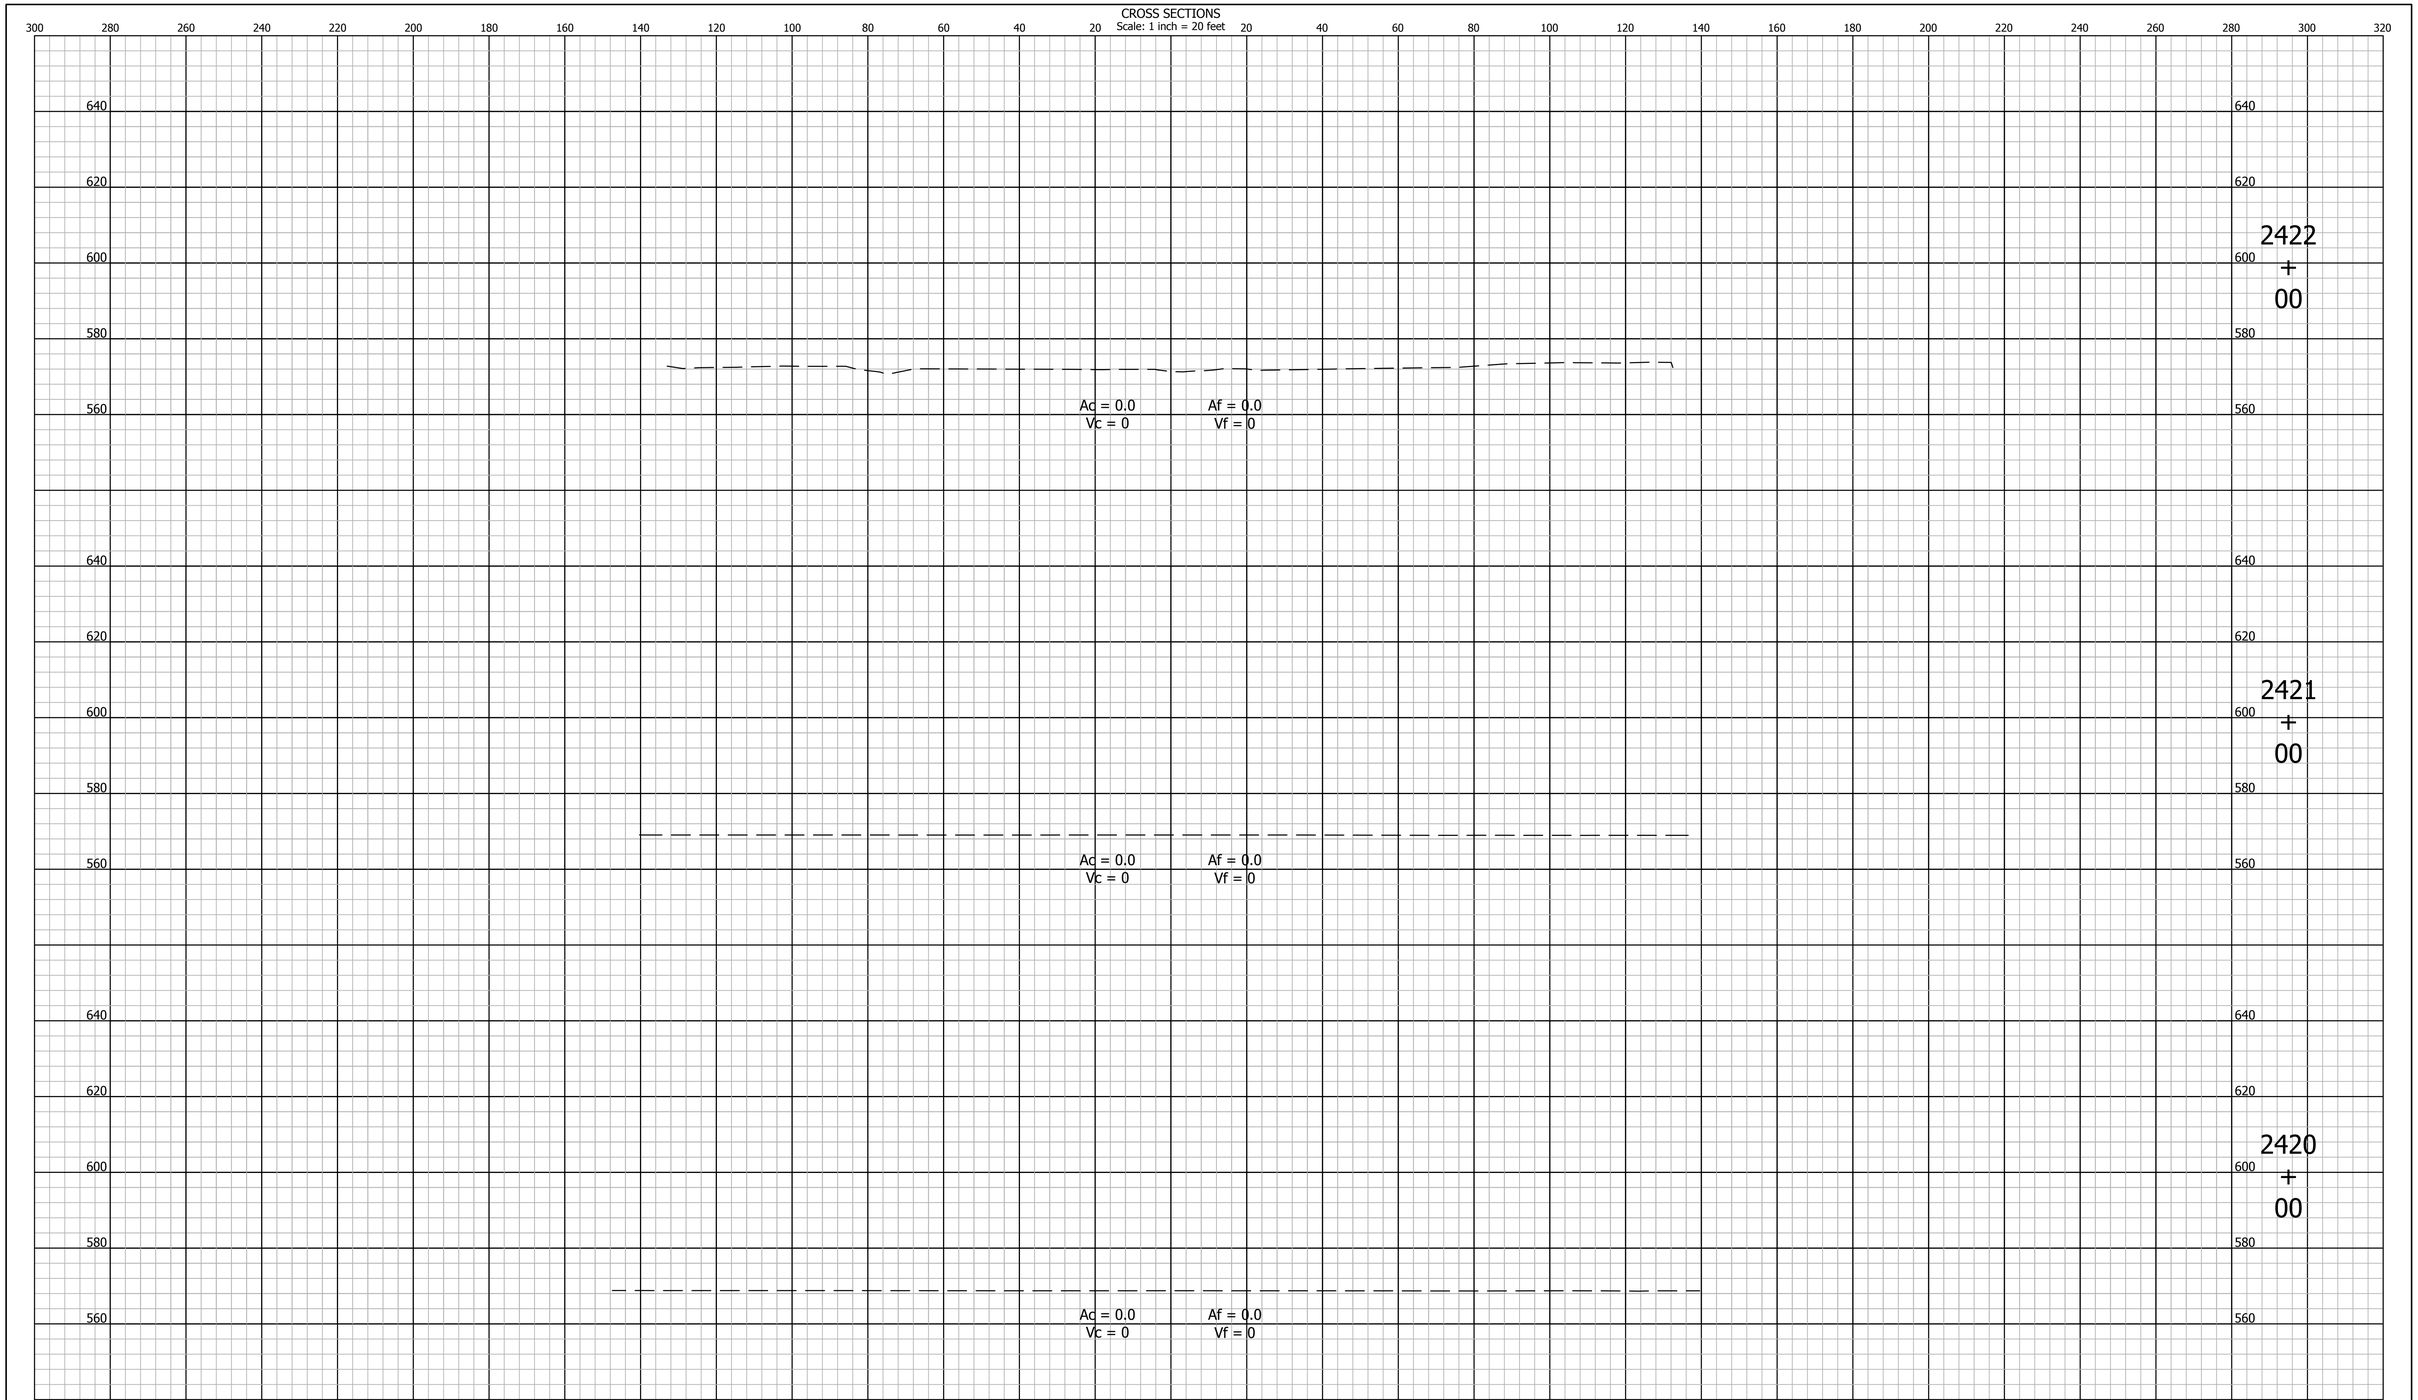

UNITED Consulting
1625 N. Post Road
Indianapolis, IN 46219
Phone 317-895-2585
Fax 317-895-2596
www.ucindy.com

RECOMMENDED FOR APPROVAL _____ DESIGN ENGINEER _____ DATE

DESIGNED: BWS | DRAWN: MAC

CHECKED: BJP | CHECKED: BJP

INDIANA
DEPARTMENT OF TRANSPORTATION

CROSS SECTIONS
LINE "A"

HORIZONTAL SCALE	BRIDGE FILE
1" = 20'	-
VERTICAL SCALE	DESIGNATION
1" = 20'	0501212

SURVEY BOOK	SHEETS
-	70 of 251
CONTRACT	PROJECT
R-28940	0501212

File Name: P:\C3D\MK16-465\Road\Dwg\Plans\X Sections Line A 2411+00 to 2530+00.dwg Plot Date: 4/25/2017 Plotted By: Pierson, Brian

CROSS SECTIONS
Scale: 1 inch = 20 feet

2425 + 00

Ac = 0.0 Af = 0.0
Vc = 0 Vf = 0

2424 + 00

Ac = 0.0 Af = 0.0
Vc = 0 Vf = 0

2423 + 00

Ac = 0.0 Af = 0.0
Vc = 0 Vf = 0

UNITED Consulting
1625 N. Post Road
Indianapolis, IN 46219
Phone 317-895-2585
Fax 317-895-2596
www.ucindy.com

RECOMMENDED FOR APPROVAL _____ DESIGN ENGINEER DATE

DESIGNED: BWS DRAWN: MAC
CHECKED: BJP CHECKED: BJP

INDIANA
DEPARTMENT OF TRANSPORTATION

CROSS SECTIONS
LINE "A"

HORIZONTAL SCALE	BRIDGE FILE
1" = 20'	-
VERTICAL SCALE	DESIGNATION
1" = 20'	0501212

SURVEY BOOK	SHEETS		
-	71	of	251
CONTRACT	PROJECT		
R-28940	0501212		

File Name: P:\C3D\MK16-465\Road\Dwg\Plans\X Sections Line A 2411+00 to 2530+00.dwg Plot Date: 4/25/2017 Plotted By: Pierson, Brian

CROSS SECTIONS
Scale: 1 inch = 20 feet

2428 + 00

Ac = 0.0 Af = 0.0
Vc = 0 Vf = 0

2427 + 00

Ac = 0.0 Af = 0.0
Vc = 0 Vf = 0

2426 + 00

Ac = 0.0 Af = 0.0
Vc = 0 Vf = 0

UNITED Consulting
1625 N. Post Road
Indianapolis, IN 46219
Phone 317-895-2585
Fax 317-895-2596
www.ucindy.com

RECOMMENDED FOR APPROVAL _____ DESIGN ENGINEER DATE

DESIGNED: BWS DRAWN: MAC

CHECKED: BJP CHECKED: BJP

INDIANA
DEPARTMENT OF TRANSPORTATION

CROSS SECTIONS
LINE "A"

HORIZONTAL SCALE	BRIDGE FILE
1" = 20'	-
VERTICAL SCALE	DESIGNATION
1" = 20'	0501212

SURVEY BOOK	SHEETS
-	72 of 251
CONTRACT	PROJECT
R-28940	0501212

File Name: P:\C3D\MK16-465\Road\Dwg\Plans\X Sections Line A 2411+00 to 2530+00.dwg Plot Date: 4/25/2017 Plotted By: Pierson, Brian

CROSS SECTIONS
Scale: 1 inch = 20 feet

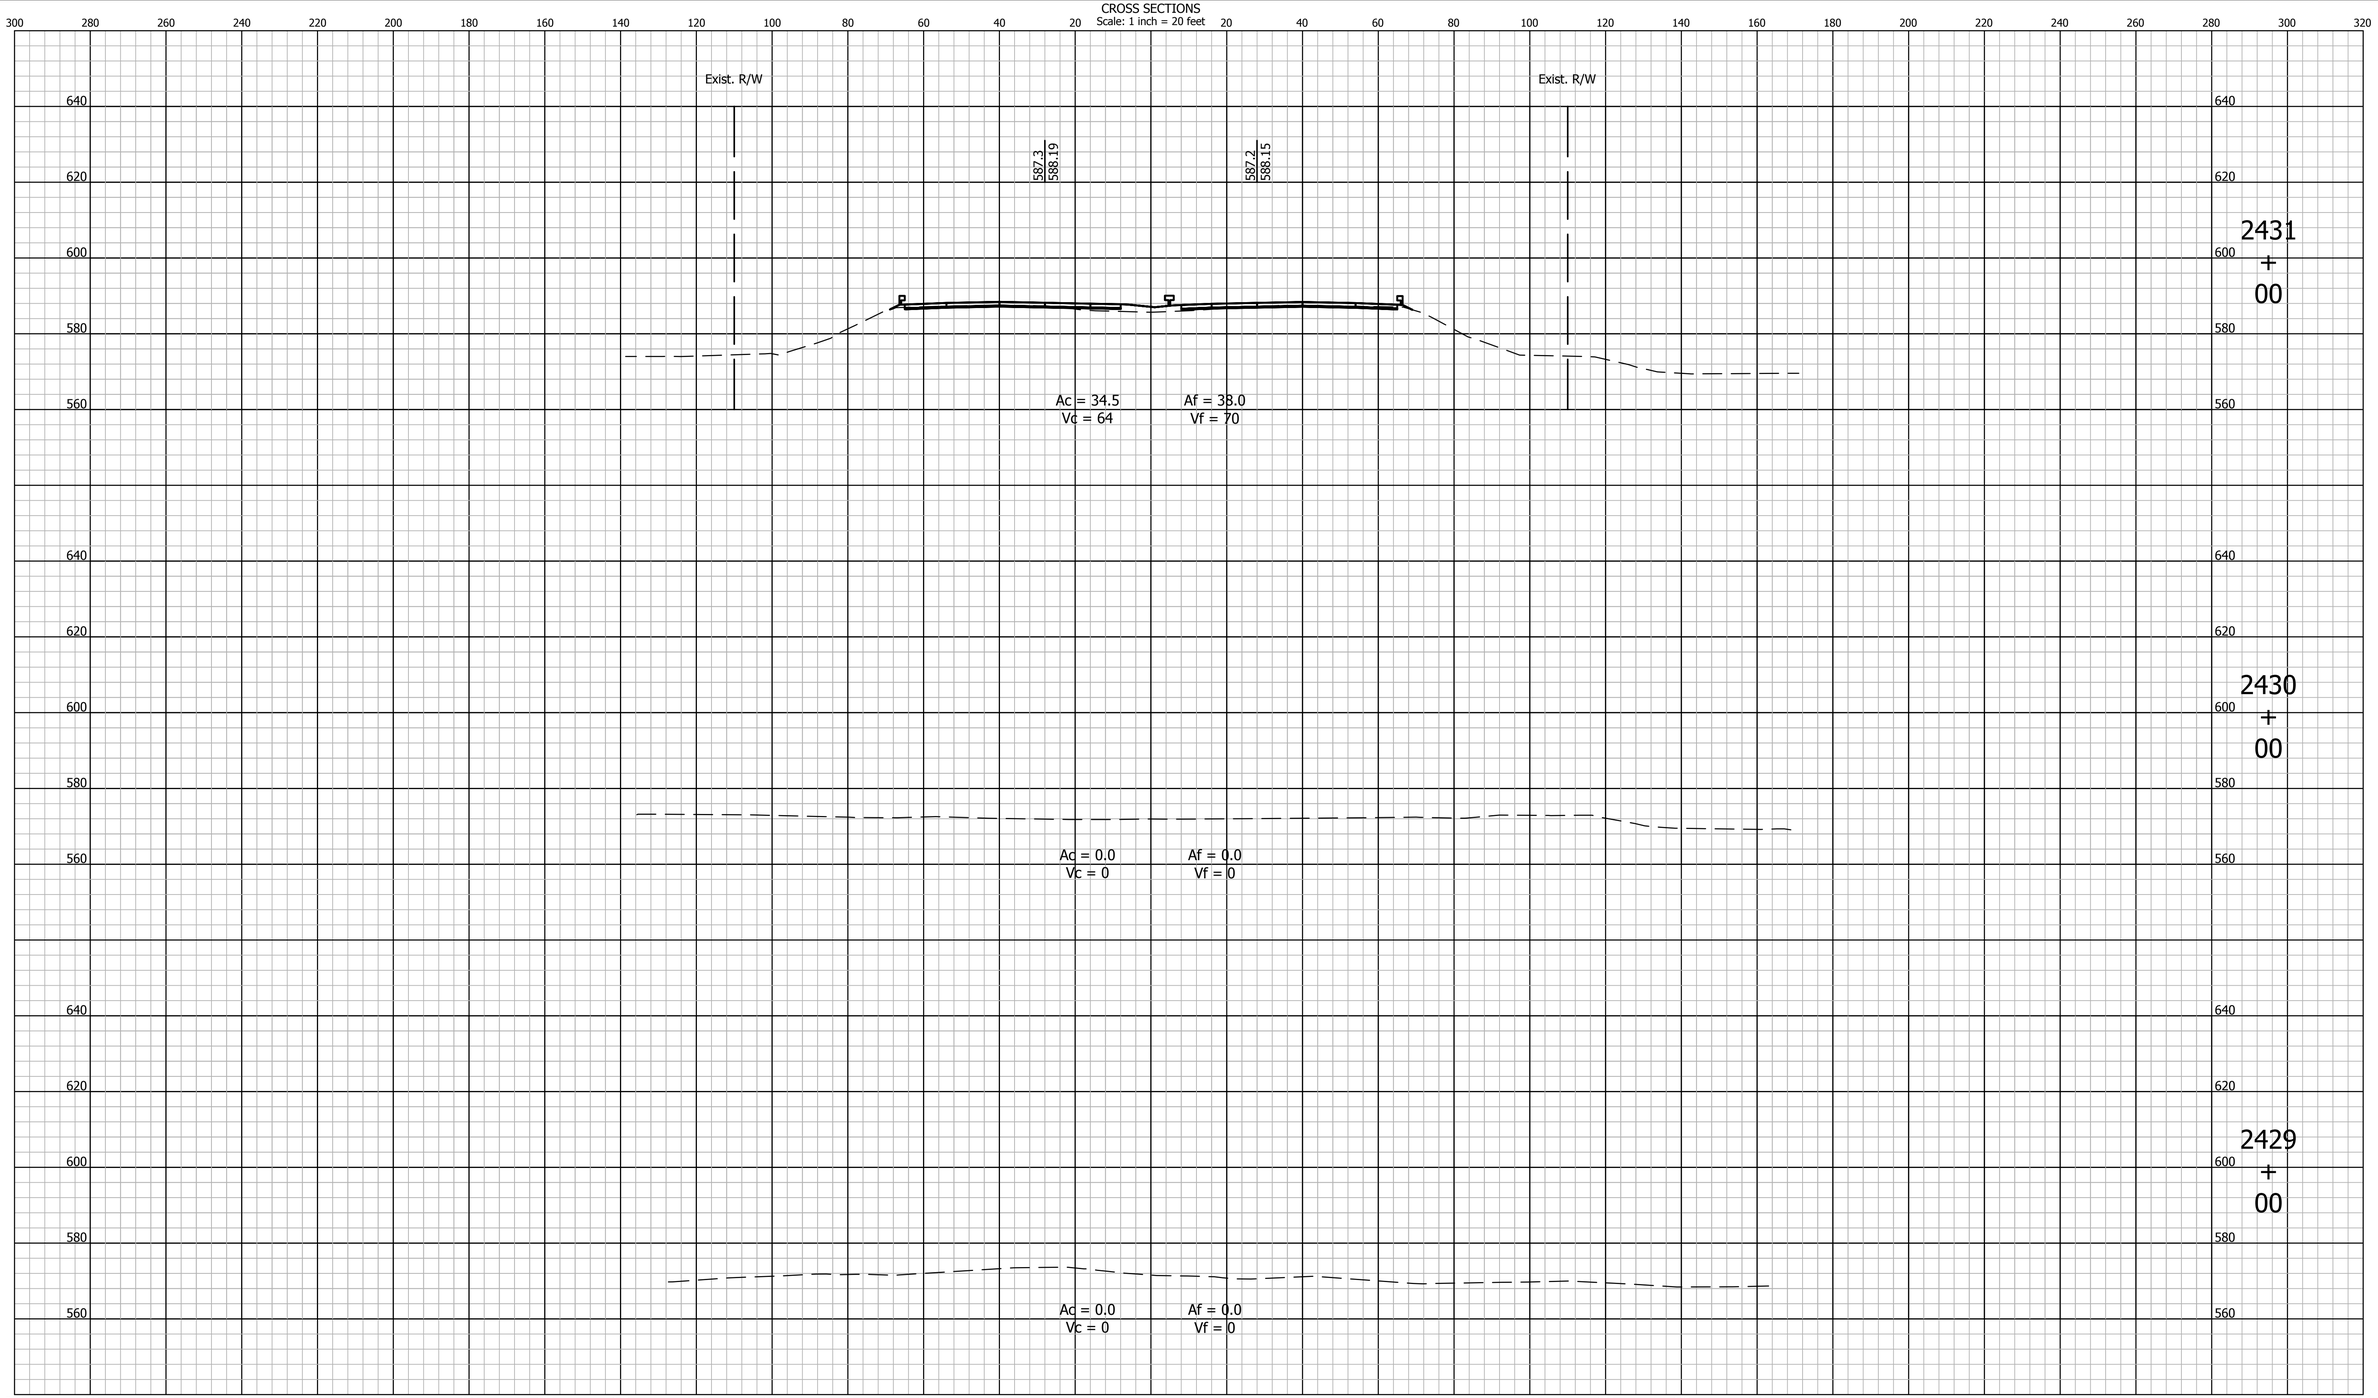

UNITED Consulting
1625 N. Post Road
Indianapolis, IN 46219
Phone 317-895-2585
Fax 317-895-2596
www.ucindy.com

RECOMMENDED FOR APPROVAL _____ DESIGN ENGINEER _____ DATE

DESIGNED: BWS | DRAWN: MAC

CHECKED: BJP | CHECKED: BJP

INDIANA
DEPARTMENT OF TRANSPORTATION

CROSS SECTIONS
LINE "A"

HORIZONTAL SCALE	BRIDGE FILE
1" = 20'	-
VERTICAL SCALE	DESIGNATION
1" = 20'	0501212

SURVEY BOOK	SHEETS
-	73 of 251
CONTRACT	PROJECT
R-28940	0501212

File Name: P:\C3D\MK16-465\Road\Dwg\Plans\X Sections Line A 2411+00 to 2530+00.dwg Plot Date: 4/25/2017 Plotted By: Pierson, Brian

CROSS SECTIONS

Scale: 1 inch = 20 feet

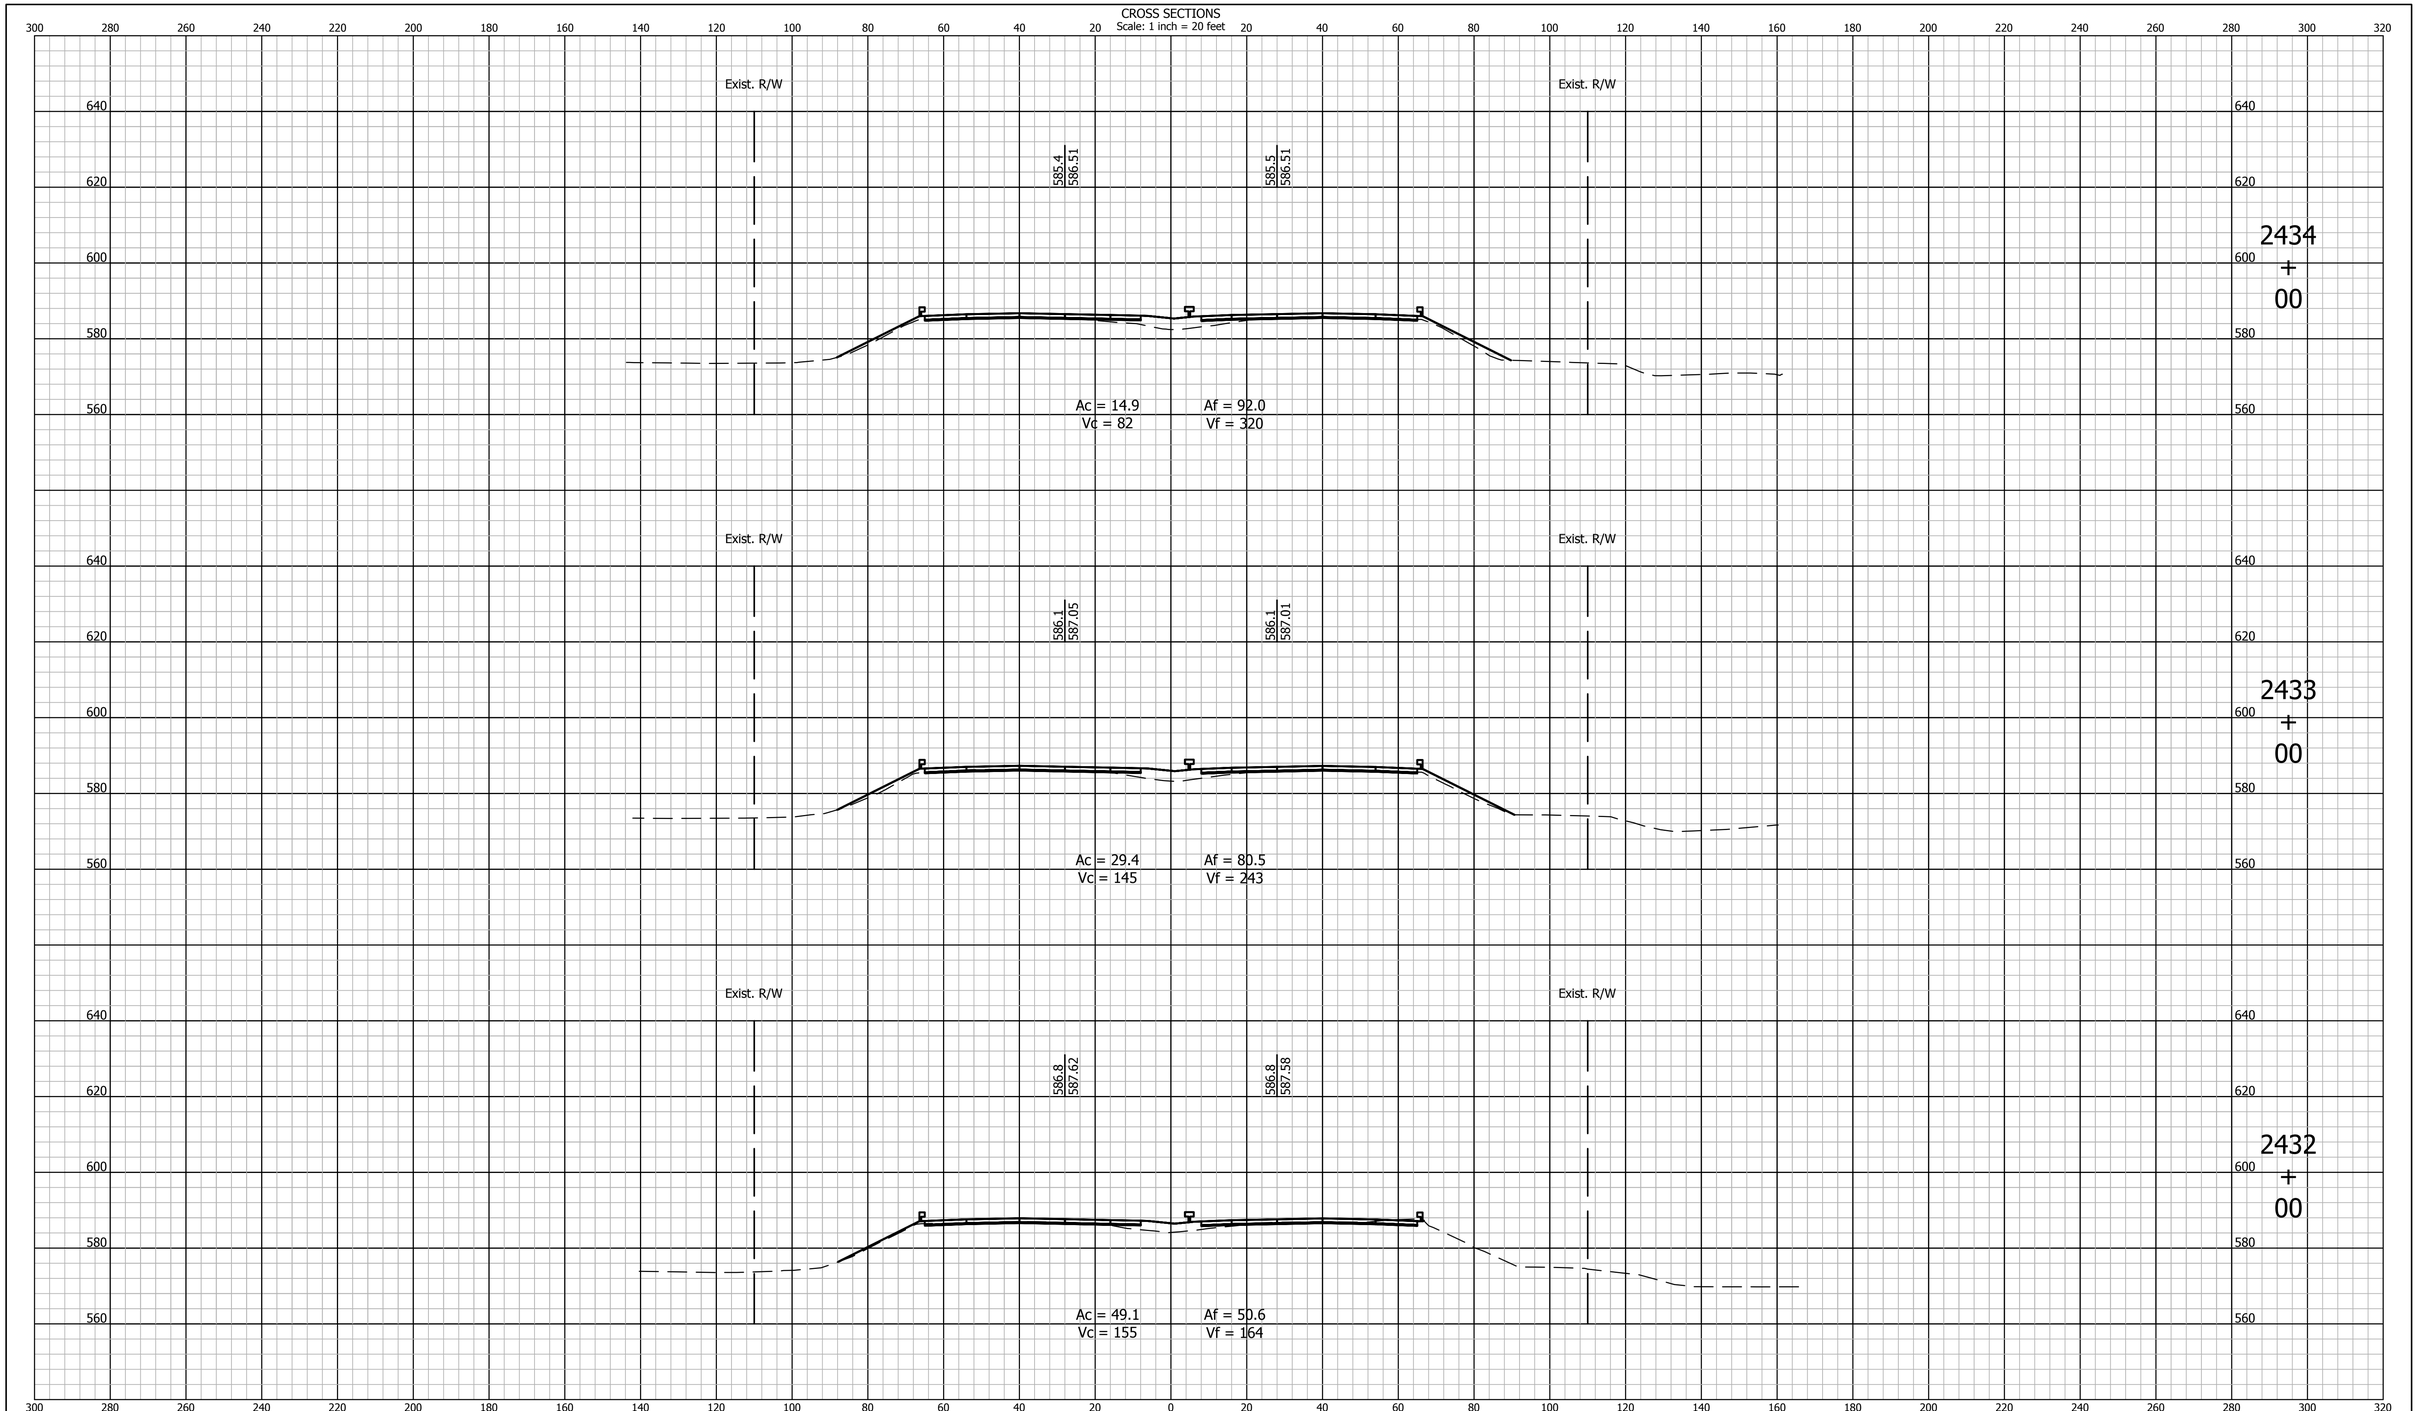

UNITED Consulting

1625 N. Post Road
Indianapolis, IN 46219
Phone 317-895-2585
Fax 317-895-2596
www.ucindy.com

RECOMMENDED FOR APPROVAL _____ DESIGN ENGINEER _____ DATE

DESIGNED: BWS | DRAWN: MAC

CHECKED: BJP | CHECKED: BJP

INDIANA
DEPARTMENT OF TRANSPORTATION

CROSS SECTIONS
LINE "A"

HORIZONTAL SCALE	BRIDGE FILE
1" = 20'	-
VERTICAL SCALE	DESIGNATION
1" = 20'	0501212

SURVEY BOOK	SHEETS		
-	74	of	251
CONTRACT	PROJECT		
R-28940	0501212		

File Name: P:\C3D\MK16-465\Road\Dwg\Plans\X Sections Line A 2411+00 to 2530+00.dwg Plot Date: 4/25/2017 Plotted By: Pierson, Brian

CROSS SECTIONS
Scale: 1 inch = 20 feet

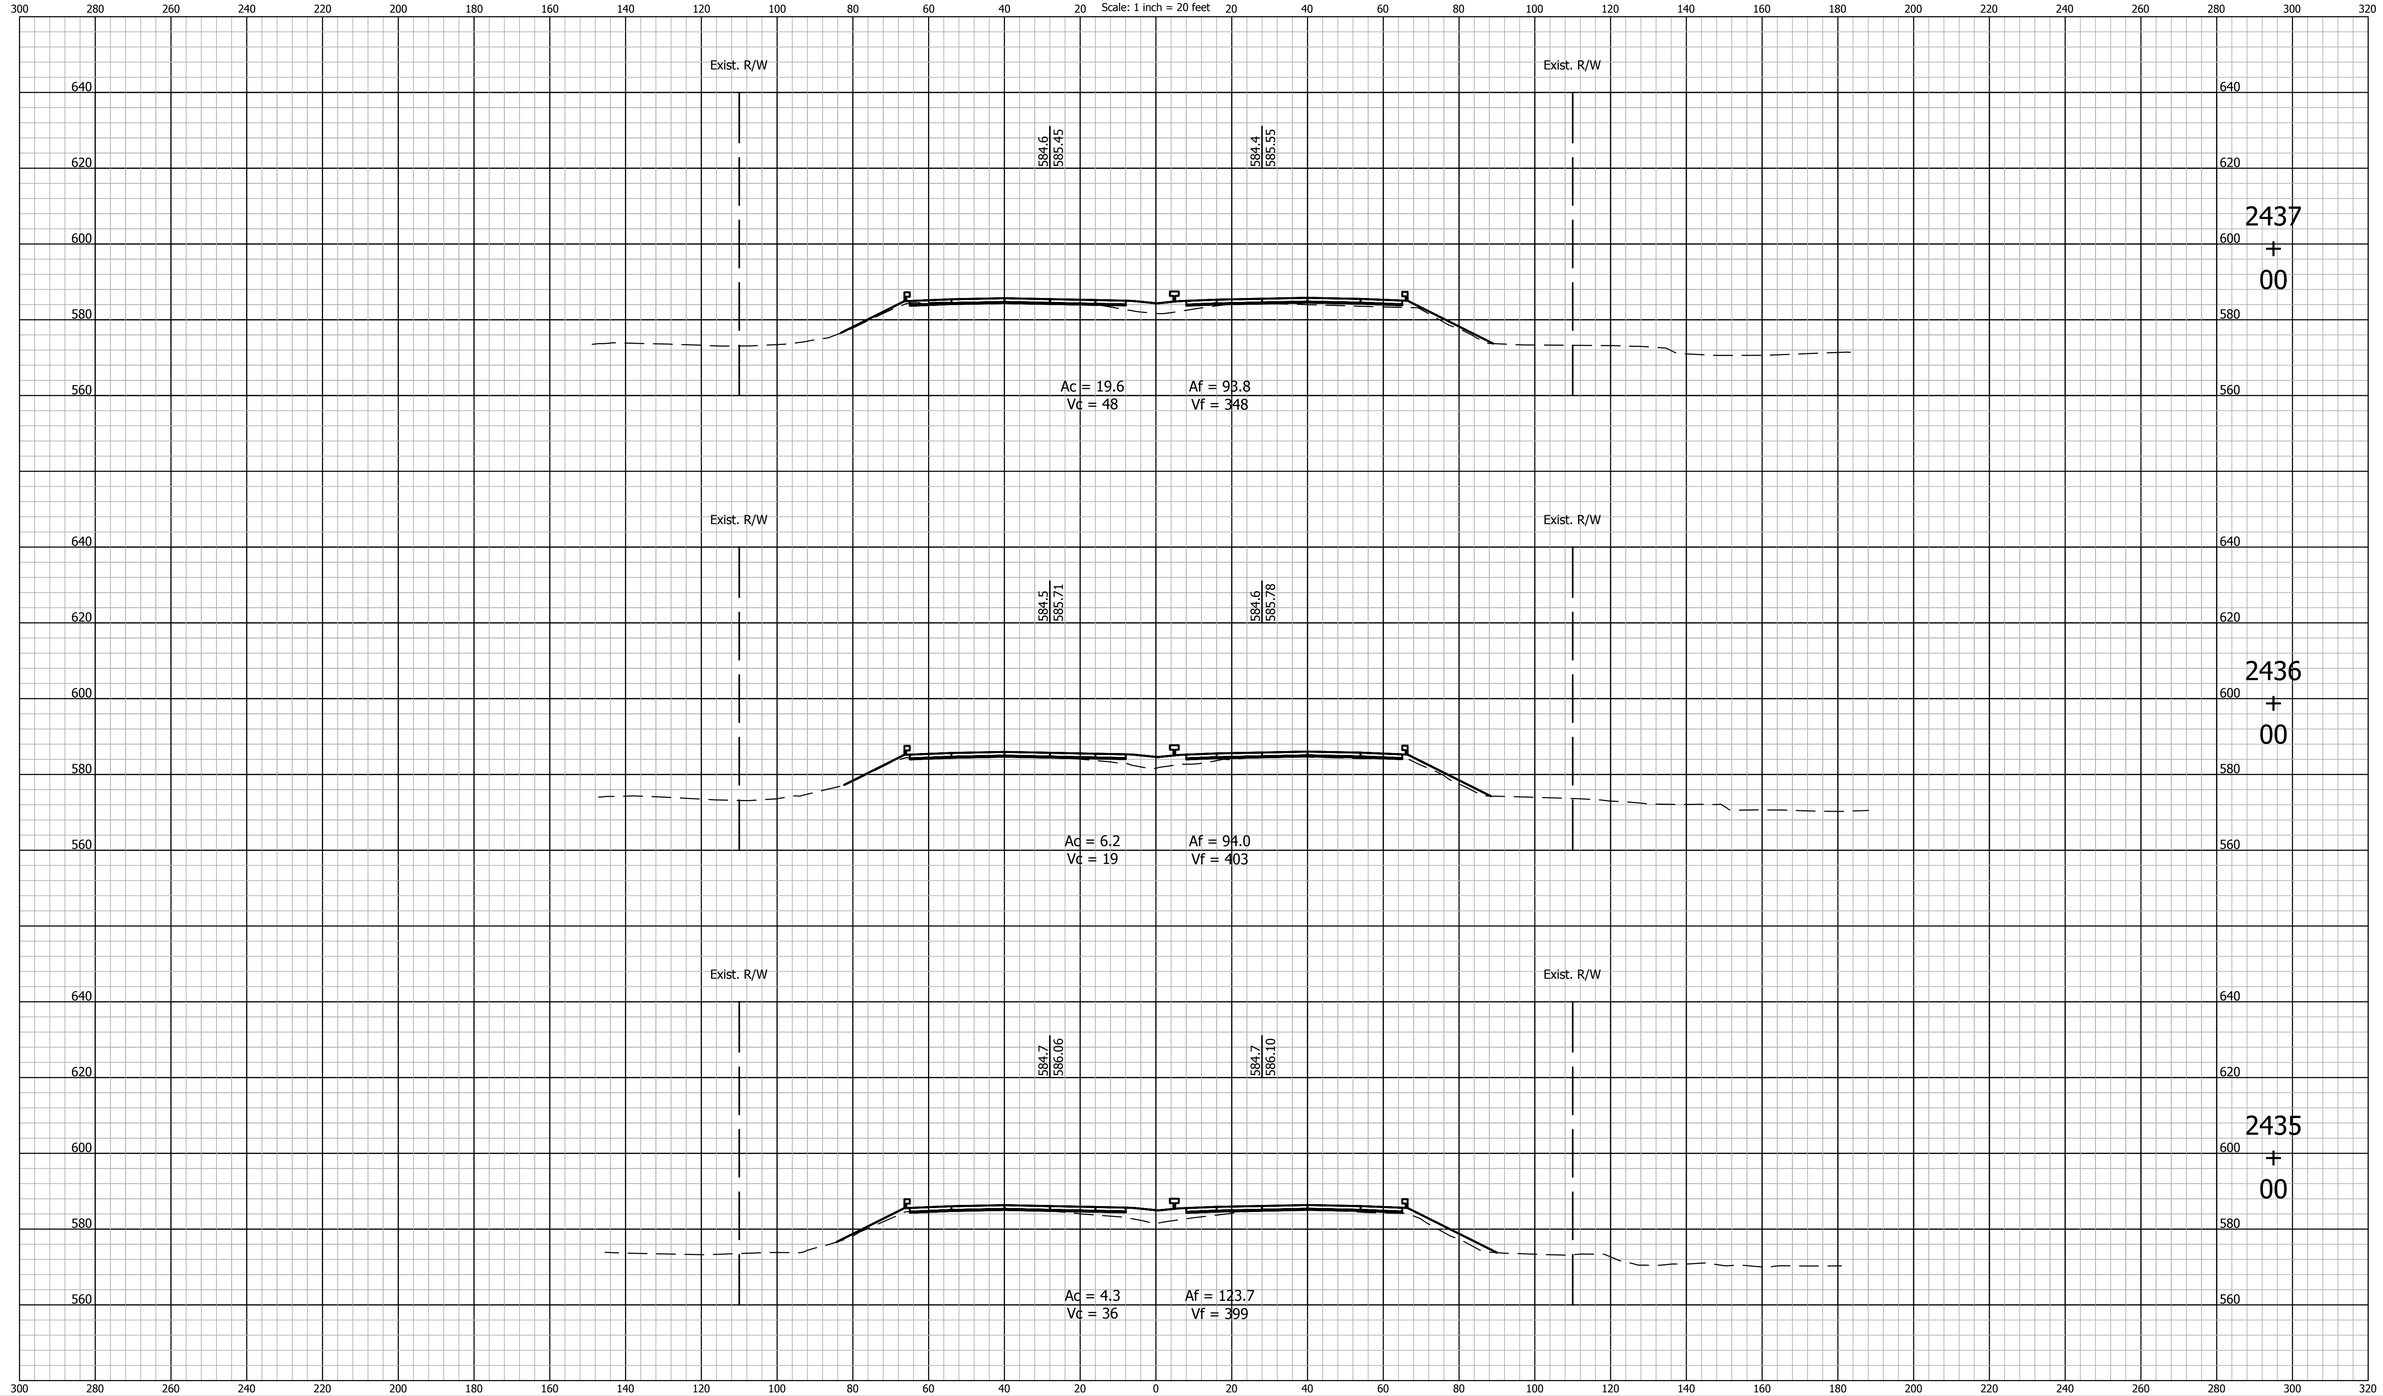

UNITED Consulting
1625 N. Post Road
Indianapolis, IN 46219
Phone 317-895-2585
Fax 317-895-2596
www.ucindy.com

RECOMMENDED FOR APPROVAL _____ DESIGN ENGINEER _____ DATE

DESIGNED: BWS | DRAWN: MAC

CHECKED: BJP | CHECKED: BJP

INDIANA
DEPARTMENT OF TRANSPORTATION

CROSS SECTIONS
LINE "A"

HORIZONTAL SCALE	BRIDGE FILE
1" = 20'	-
VERTICAL SCALE	DESIGNATION
1" = 20'	0501212

SURVEY BOOK	SHEETS
-	75 of 251
CONTRACT	PROJECT
R-28940	0501212

File Name: P:\C3D\MK16-465\Road\Dwg\Plans\X Sections Line A 2411+00 to 2530+00.dwg Plot Date: 4/25/2017 Plotted By: Pierson, Brian

CROSS SECTIONS
Scale: 1 inch = 20 feet

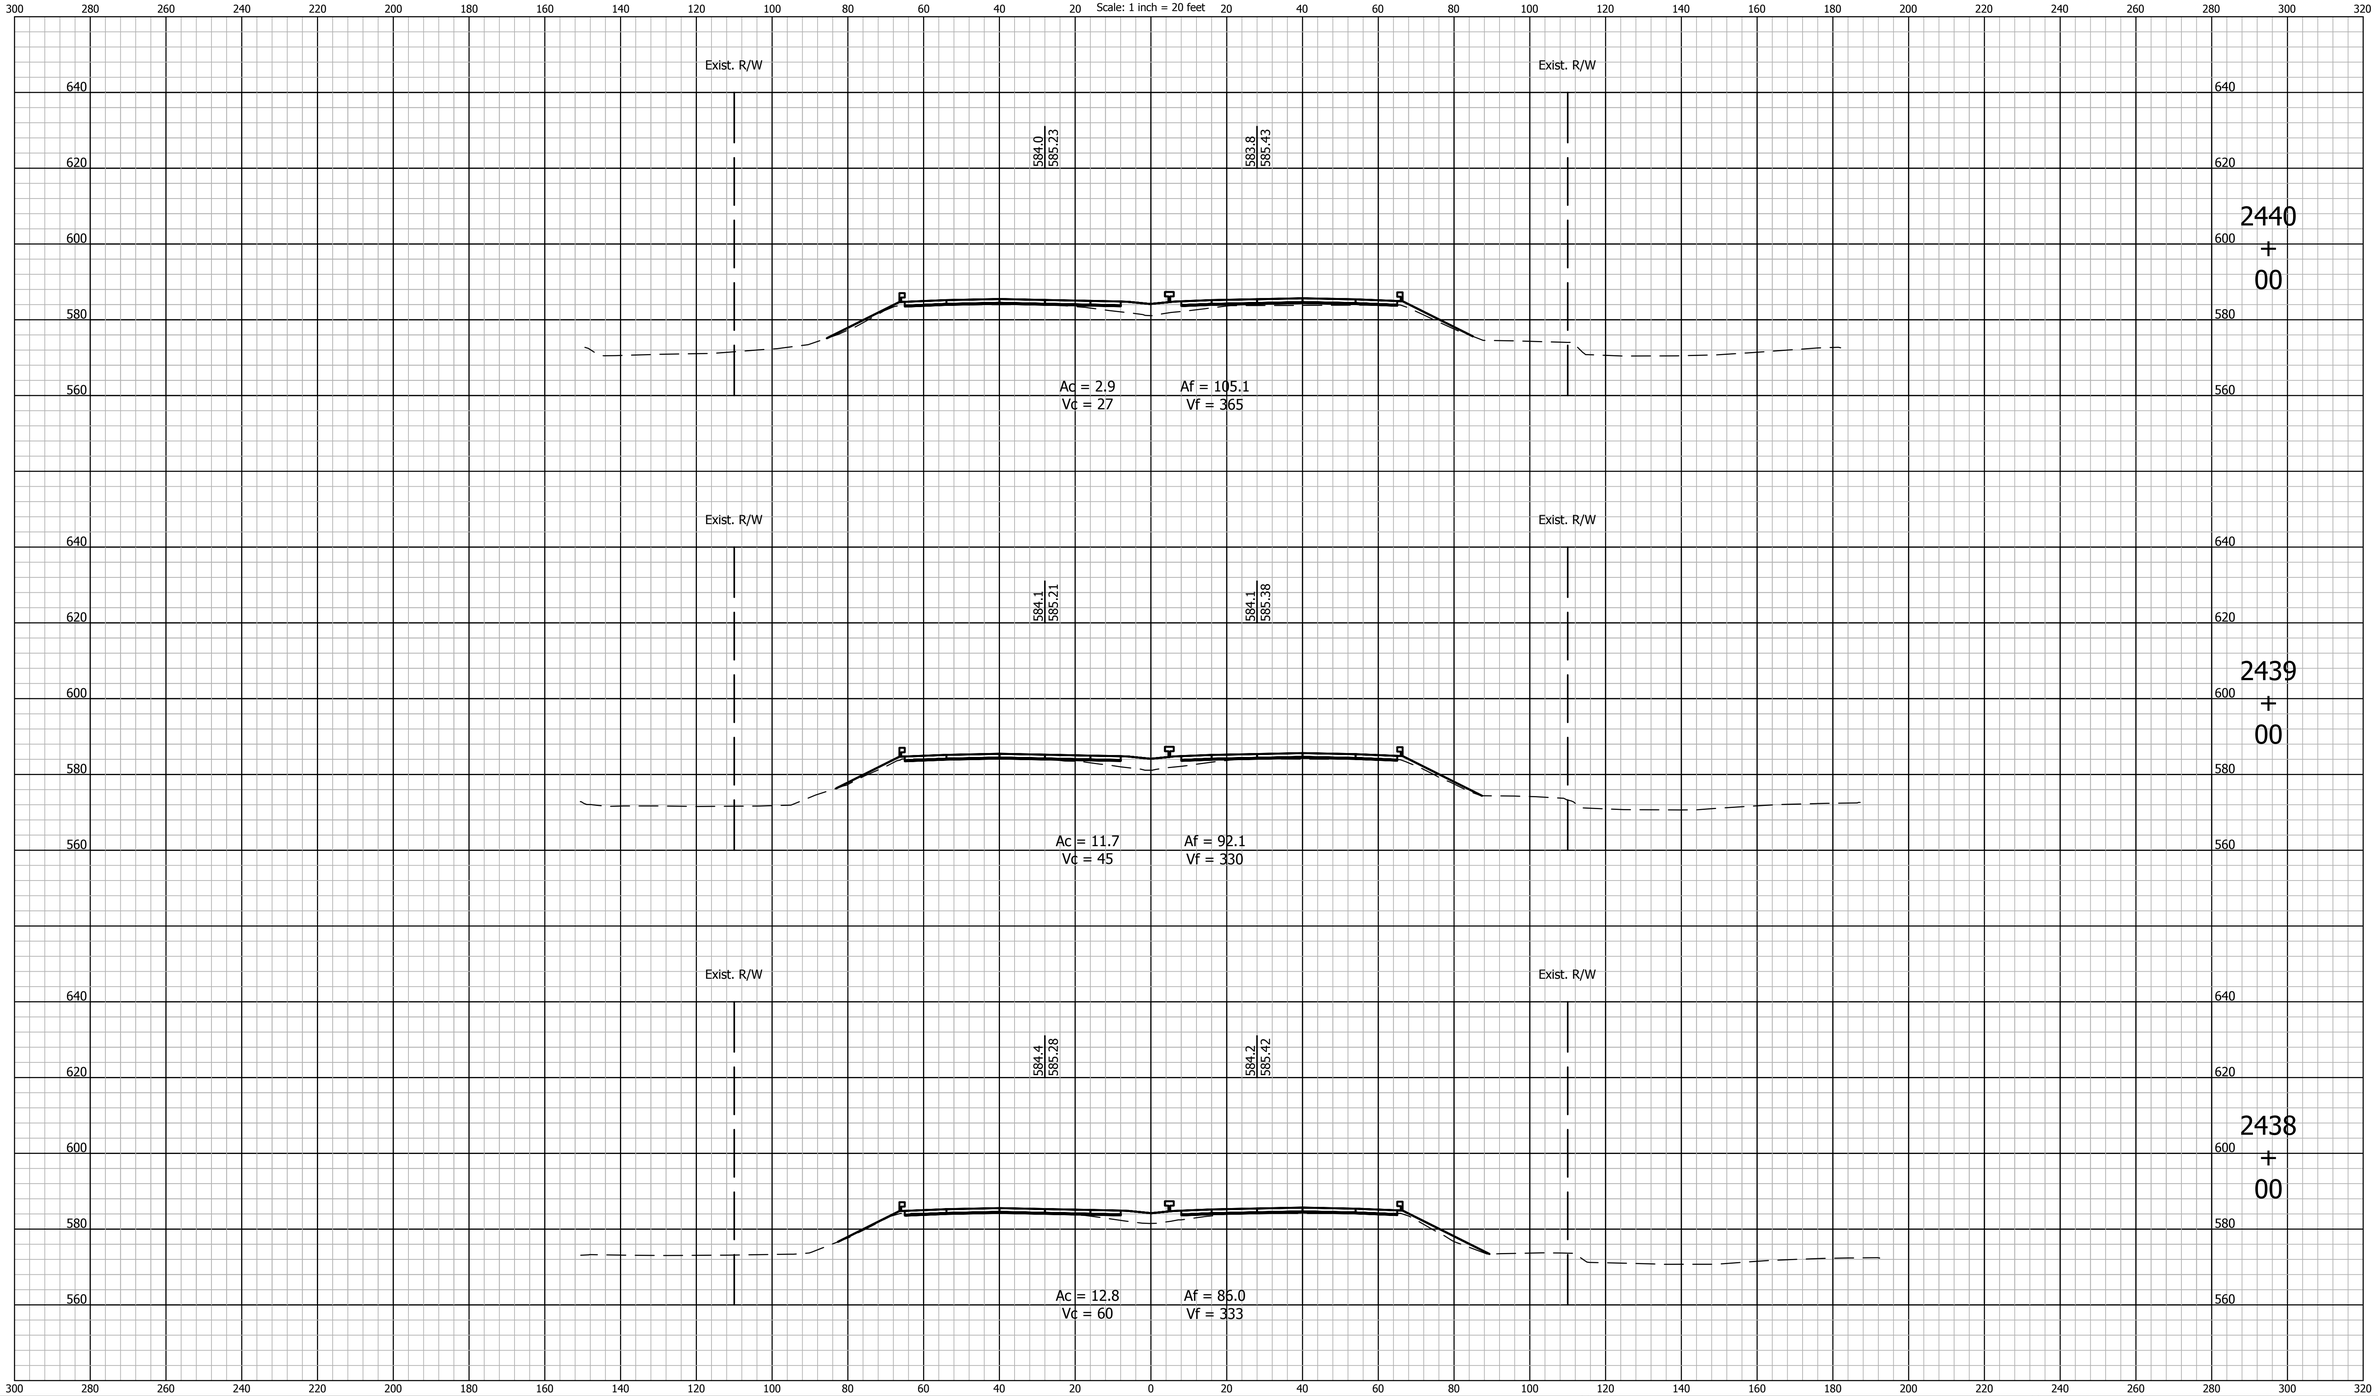

UNITED Consulting
1625 N. Post Road
Indianapolis, IN 46219
Phone 317-895-2585
Fax 317-895-2596
www.ucindy.com

RECOMMENDED FOR APPROVAL _____ DESIGN ENGINEER _____ DATE

DESIGNED: BWS | DRAWN: MAC

CHECKED: BJP | CHECKED: BJP

INDIANA
DEPARTMENT OF TRANSPORTATION

CROSS SECTIONS
LINE "A"

HORIZONTAL SCALE	BRIDGE FILE
1" = 20'	-
VERTICAL SCALE	DESIGNATION
1" = 20'	0501212

SURVEY BOOK	SHEETS
-	76 of 251
CONTRACT	PROJECT
R-28940	0501212

File Name: P:\C3D\MK16-465\Road\Dwg\Plans\X Sections Line A 2411+00 to 2530+00.dwg Plot Date: 4/25/2017 Plotted By: Pierson, Brian

CROSS SECTIONS
Scale: 1 inch = 20 feet

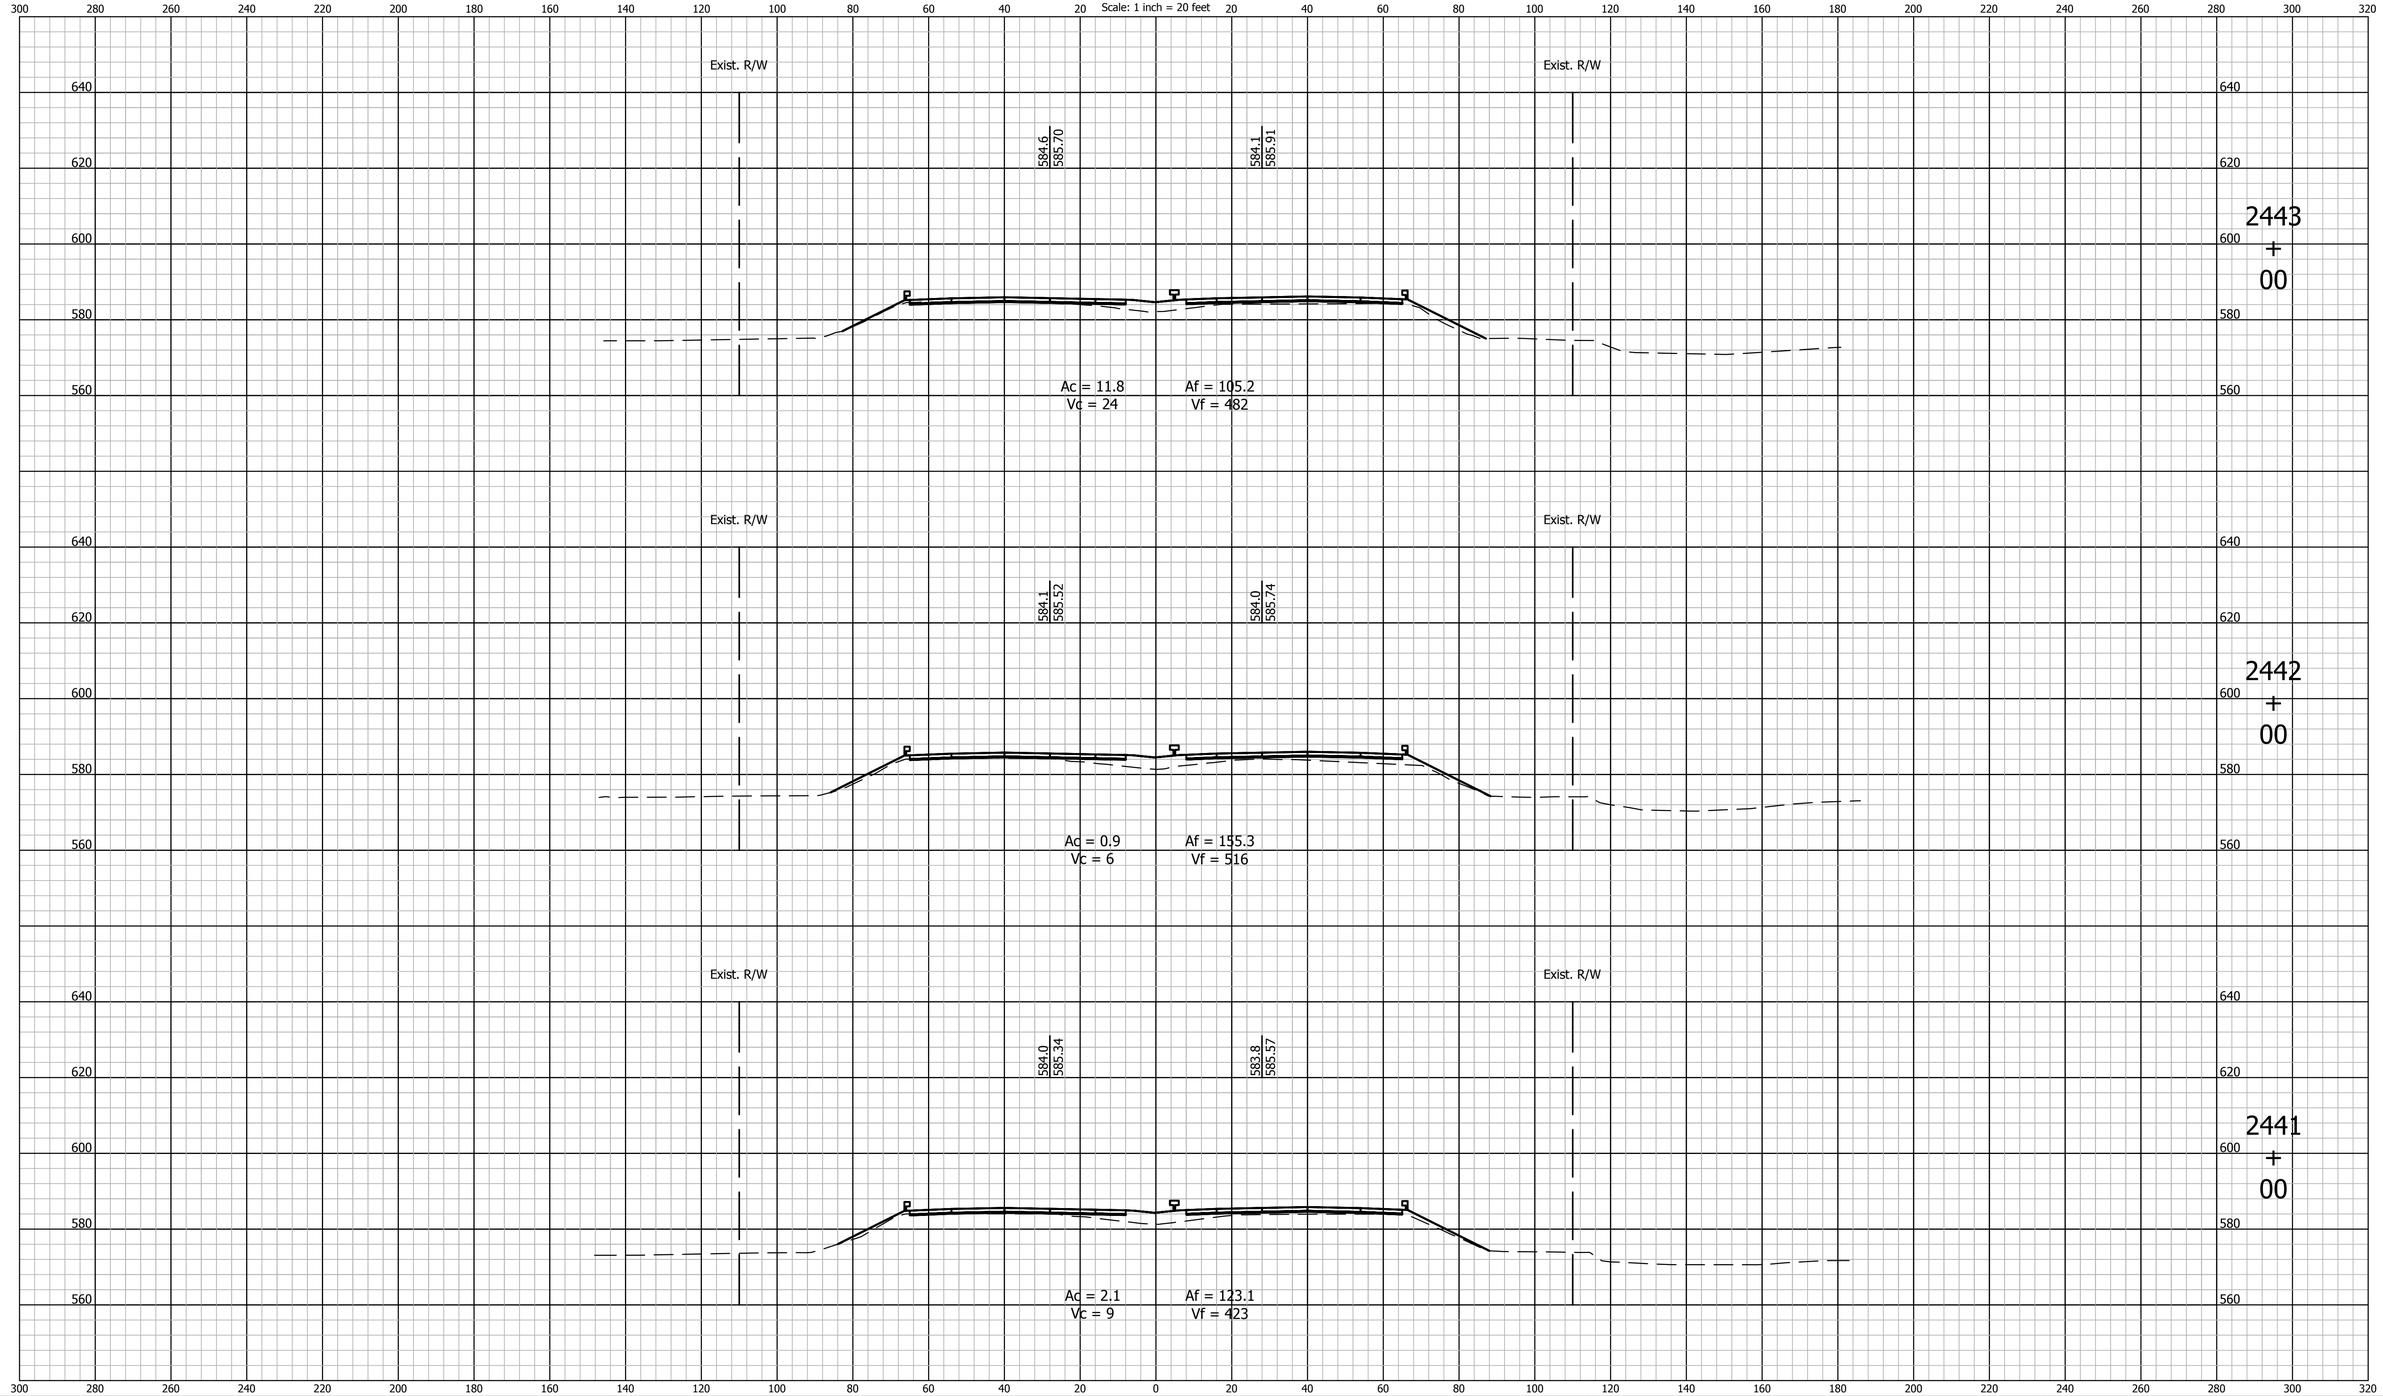

UNITED Consulting
1625 N. Post Road
Indianapolis, IN 46219
Phone 317-895-2585
Fax 317-895-2596
www.ucindy.com

RECOMMENDED FOR APPROVAL _____ DESIGN ENGINEER _____ DATE

DESIGNED: BWS | DRAWN: MAC

CHECKED: BJP | CHECKED: BJP

INDIANA
DEPARTMENT OF TRANSPORTATION

CROSS SECTIONS
LINE "A"

HORIZONTAL SCALE	BRIDGE FILE
1" = 20'	-
VERTICAL SCALE	DESIGNATION
1" = 20'	0501212
SURVEY BOOK	SHEETS
-	77 of 251
CONTRACT	PROJECT
R-28940	0501212

File Name: P:\C3D\MK16-465\Road\Dwg\Plans\X Sections Line A 2411+00 to 2530+00.dwg Plot Date: 4/25/2017 Plotted By: Pierson, Brian

CROSS SECTIONS
Scale: 1 inch = 20 feet

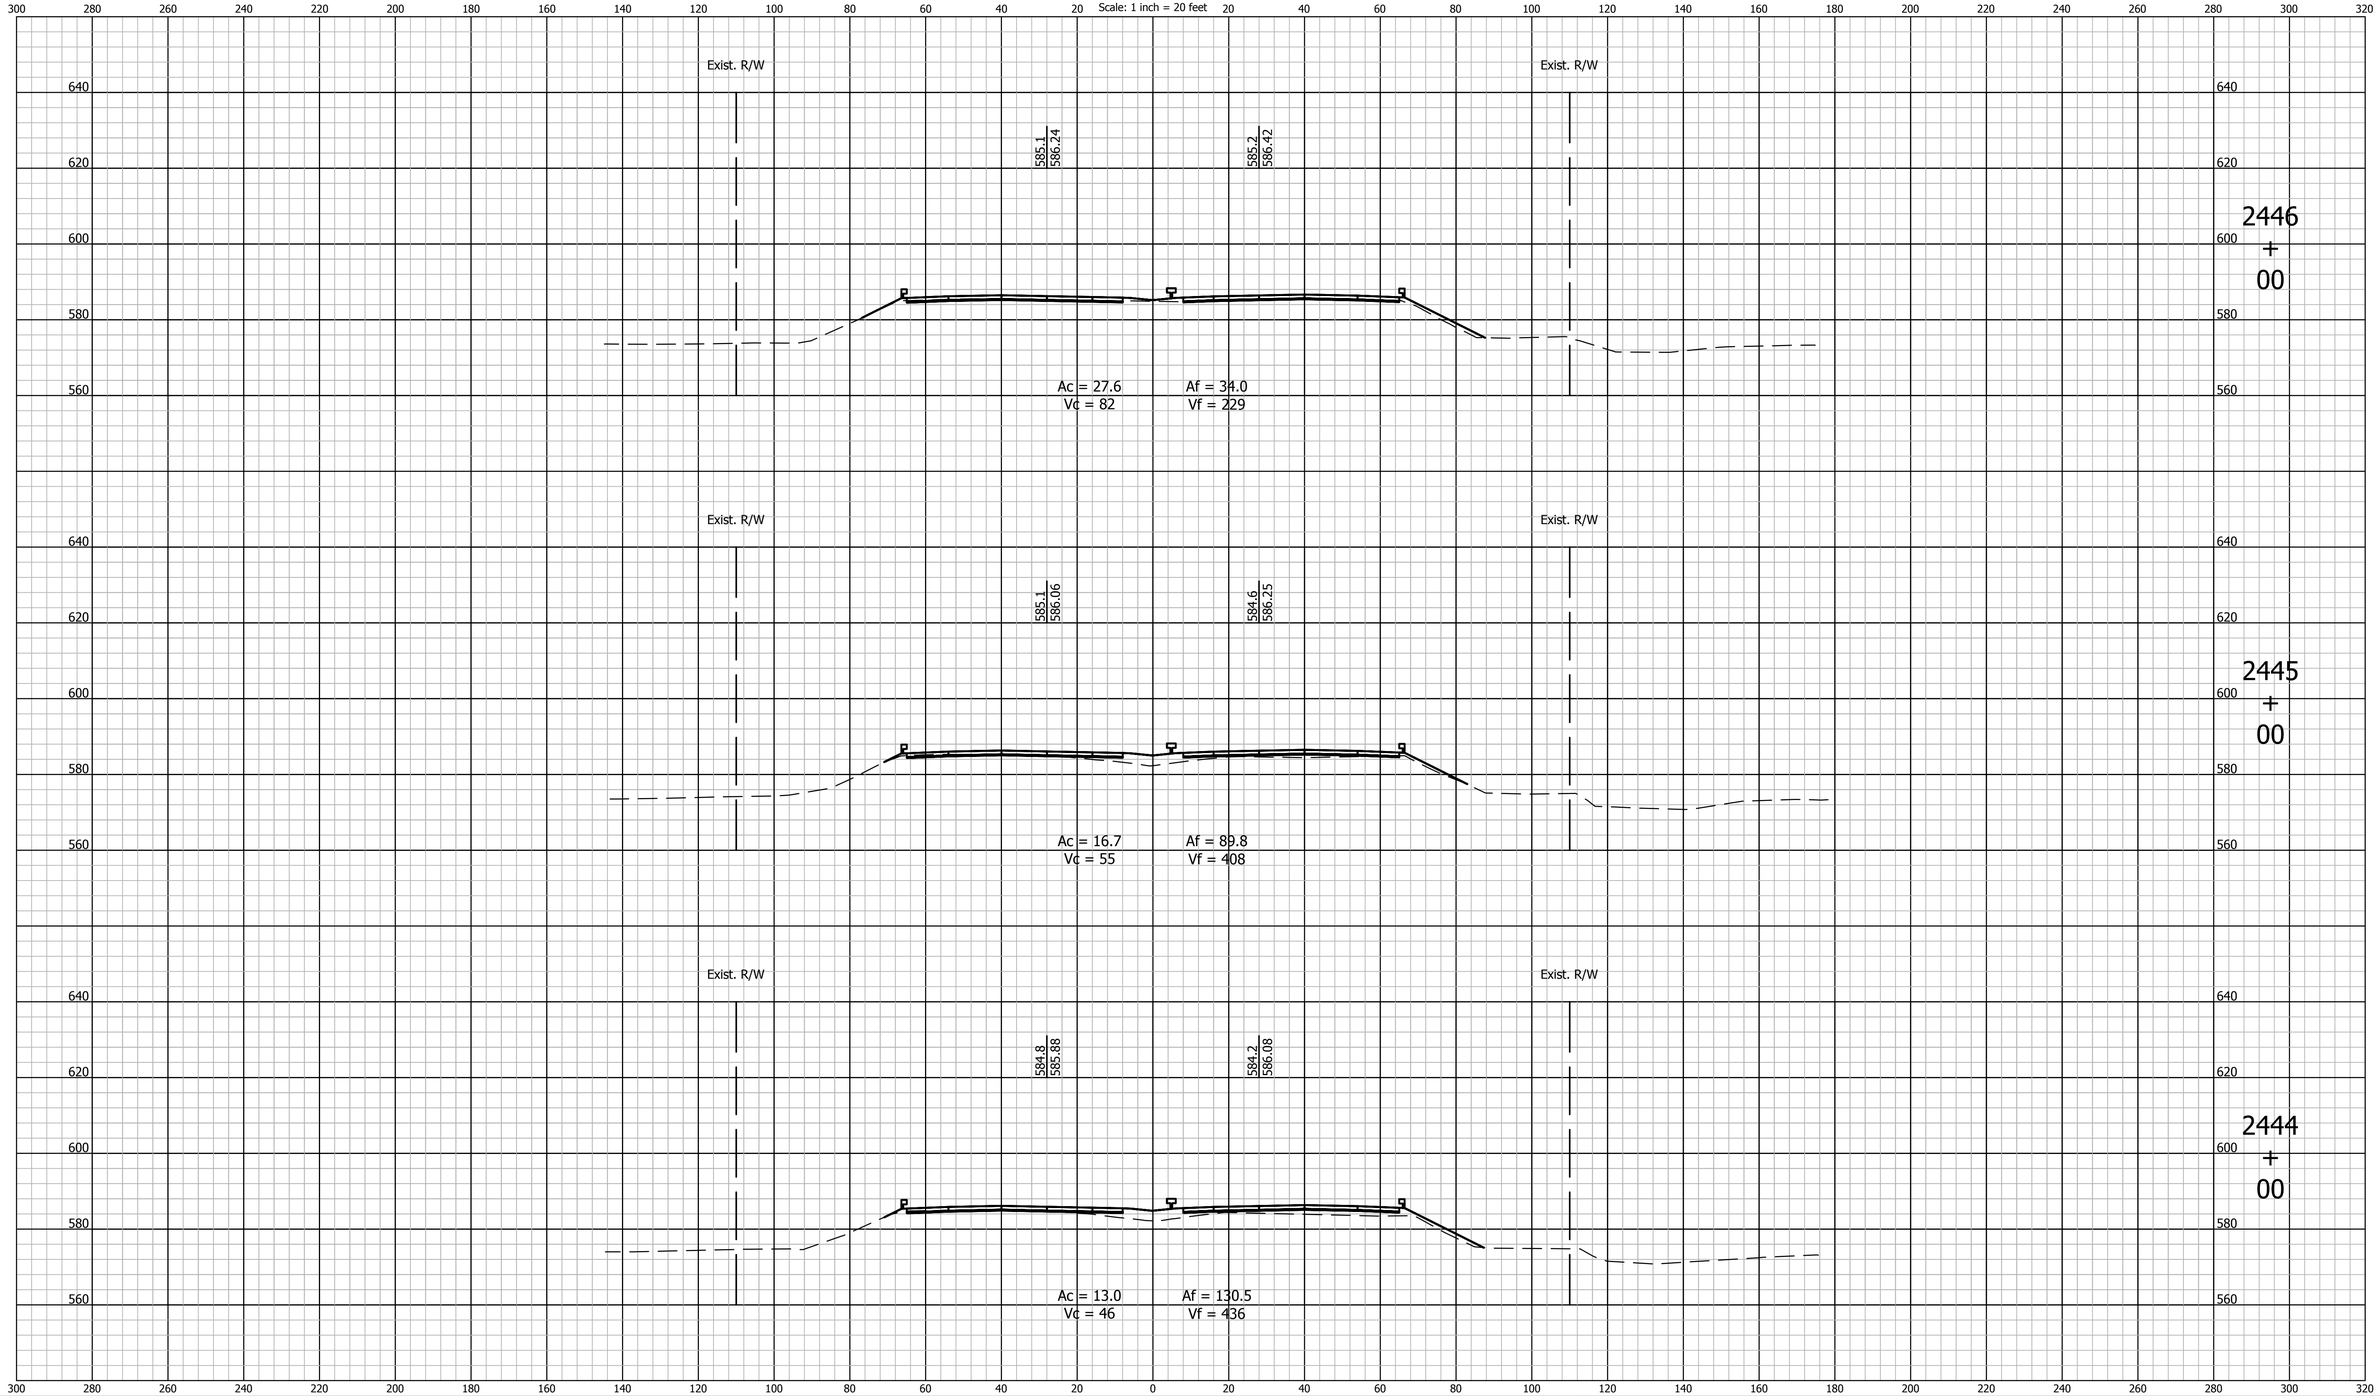

UNITED Consulting
1625 N. Post Road
Indianapolis, IN 46219
Phone 317-895-2585
Fax 317-895-2596
www.ucindy.com

RECOMMENDED FOR APPROVAL _____ DESIGN ENGINEER DATE

DESIGNED: BWS | DRAWN: MAC

CHECKED: BJP | CHECKED: BJP

INDIANA
DEPARTMENT OF TRANSPORTATION

CROSS SECTIONS
LINE "A"

HORIZONTAL SCALE	BRIDGE FILE
1" = 20'	-
VERTICAL SCALE	DESIGNATION
1" = 20'	0501212

SURVEY BOOK	SHEETS
-	78 of 251
CONTRACT	PROJECT
R-28940	0501212

File Name: P:\C3D\MK16-465\Road\Dwg\Plans\X Sections Line A 2411+00 to 2530+00.dwg Plot Date: 4/25/2017 Plotted By: Pierson, Brian

CROSS SECTIONS
Scale: 1 inch = 20 feet

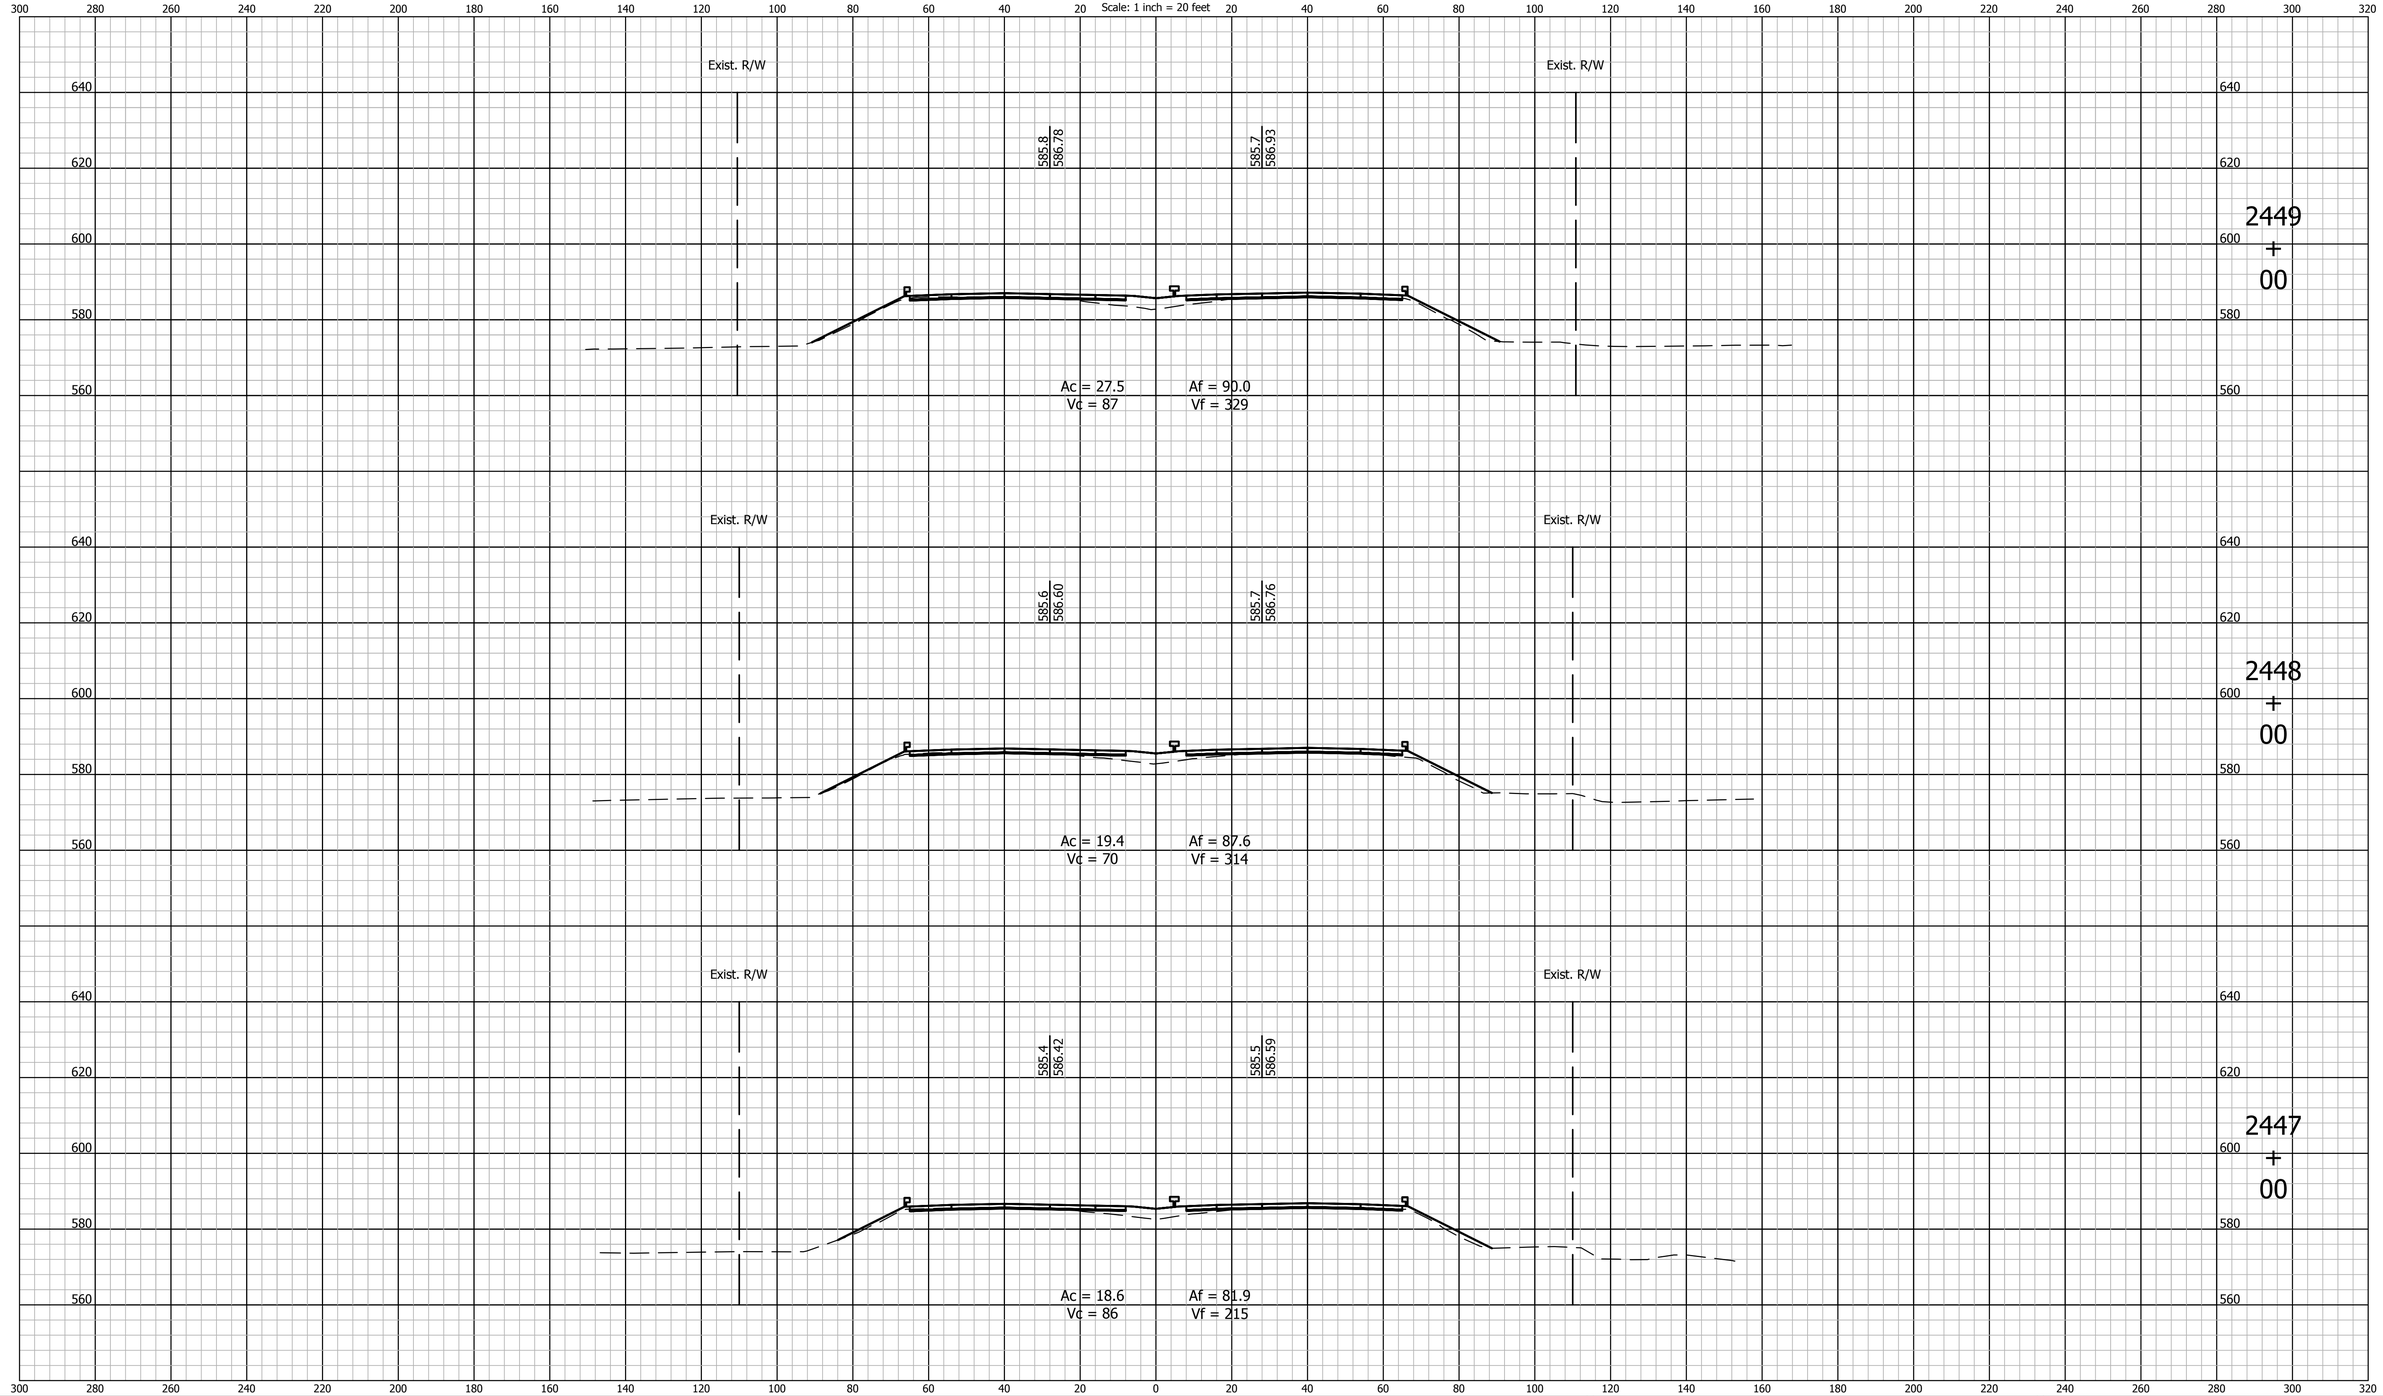

UNITED Consulting
1625 N. Post Road
Indianapolis, IN 46219
Phone 317-895-2585
Fax 317-895-2596
www.ucindy.com

RECOMMENDED FOR APPROVAL _____ DESIGN ENGINEER DATE

DESIGNED: BWS DRAWN: MAC

CHECKED: BJP CHECKED: BJP

INDIANA
DEPARTMENT OF TRANSPORTATION

CROSS SECTIONS
LINE "A"

HORIZONTAL SCALE	BRIDGE FILE
1" = 20'	-
VERTICAL SCALE	DESIGNATION
1" = 20'	0501212

SURVEY BOOK	SHEETS
-	79 of 251
CONTRACT	PROJECT
R-28940	0501212

File Name: P:\C3D\MK16-465\Road\Dwg\Plans\X Sections Line A 2411+00 to 2530+00.dwg Plot Date: 4/25/2017 Plotted By: Pierson, Brian

CROSS SECTIONS

Scale: 1 inch = 20 feet

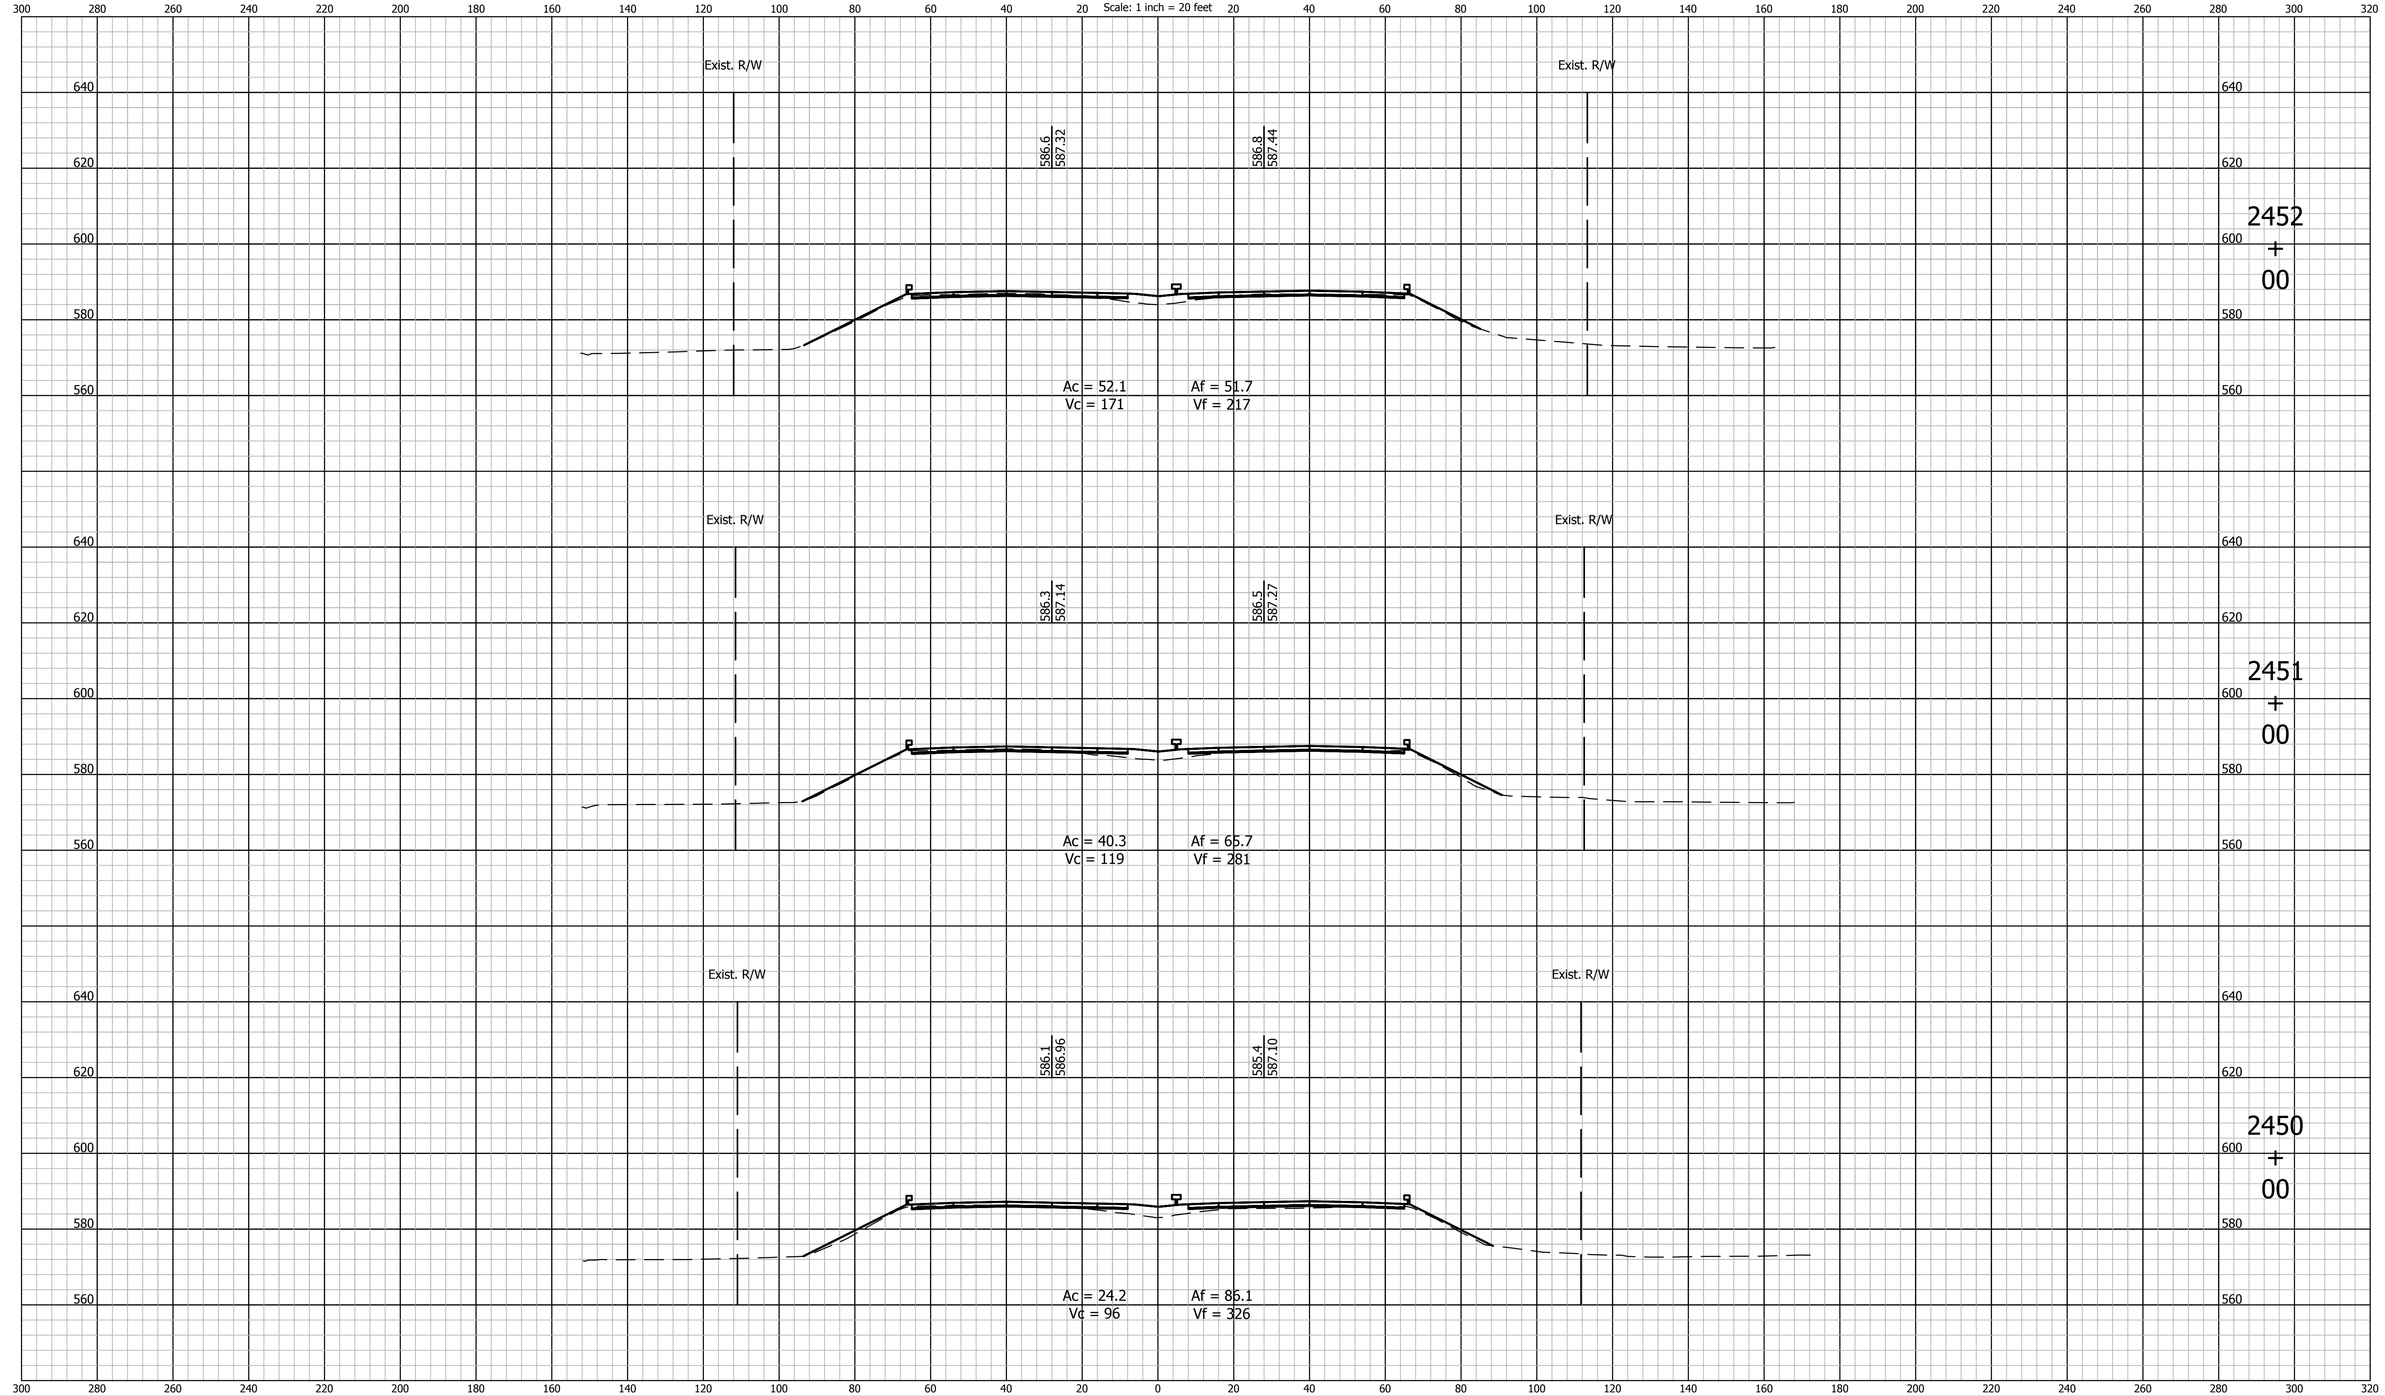

UNITED Consulting

1625 N. Post Road
Indianapolis, IN 46219
Phone 317-895-2585
Fax 317-895-2596
www.ucindy.com

RECOMMENDED FOR APPROVAL _____ DESIGN ENGINEER DATE

DESIGNED: BWS DRAWN: MAC

CHECKED: BJP CHECKED: BJP

INDIANA
DEPARTMENT OF TRANSPORTATION

CROSS SECTIONS
LINE "A"

HORIZONTAL SCALE	BRIDGE FILE
1" = 20'	-
VERTICAL SCALE	DESIGNATION
1" = 20'	0501212

SURVEY BOOK	SHEETS		
-	80	of	251
CONTRACT	PROJECT		
R-28940	0501212		

File Name: P:\C3D\MK16-465\Road\Dwg\Plans\X Sections Line A 2411+00 to 2530+00.dwg Plot Date: 4/25/2017 Plotted By: Pierson, Brian

CROSS SECTIONS

Scale: 1 inch = 20 feet

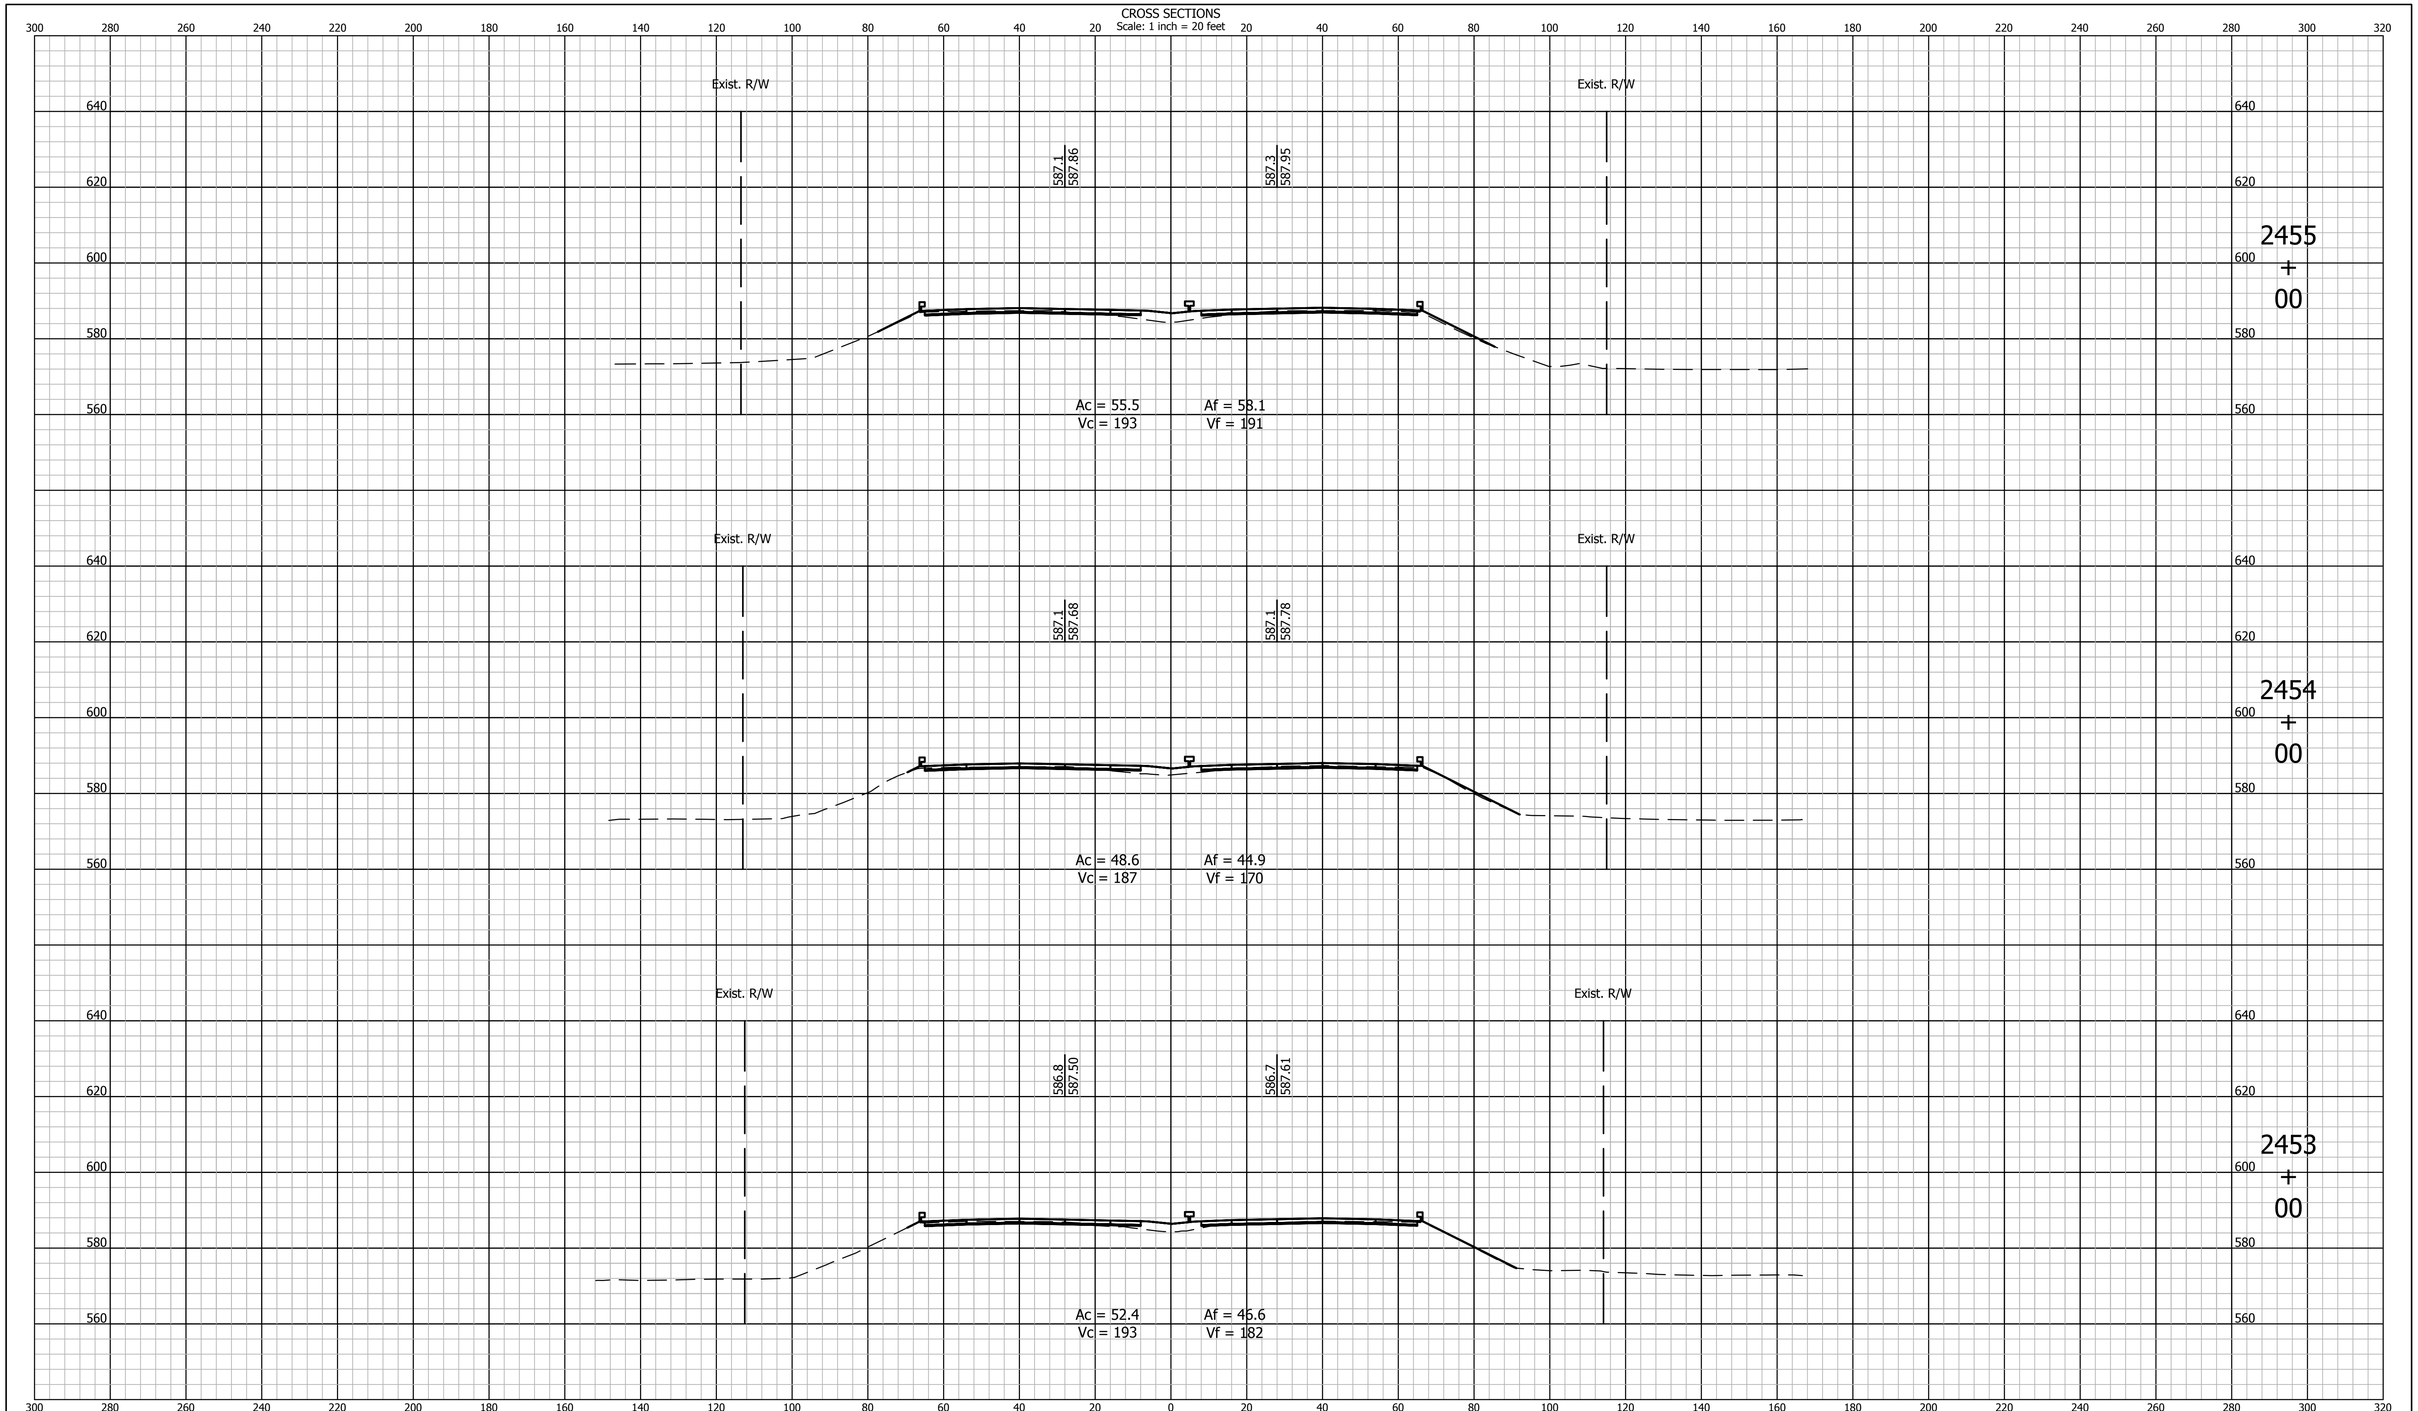

UNITED Consulting

1625 N. Post Road
Indianapolis, IN 46219
Phone 317-895-2585
Fax 317-895-2596
www.ucindy.com

RECOMMENDED FOR APPROVAL _____ DESIGN ENGINEER DATE

DESIGNED: BWS DRAWN: MAC

CHECKED: BJP CHECKED: BJP

INDIANA
DEPARTMENT OF TRANSPORTATION

CROSS SECTIONS
LINE "A"

HORIZONTAL SCALE	BRIDGE FILE
1" = 20'	-
VERTICAL SCALE	DESIGNATION
1" = 20'	0501212

SURVEY BOOK	SHEETS
-	81 of 251
CONTRACT	PROJECT
R-28940	0501212

File Name: P:\C3D\MK16-465\Road\Dwg\Plans\X Sections Line A 2411+00 to 2530+00.dwg Plot Date: 4/25/2017 Plotted By: Pierson, Brian

CROSS SECTIONS

Scale: 1 inch = 20 feet

2458 + 00

Exist. R/W

587.9
588.41

587.4
588.46

Exist. R/W

Ac = 46.5
Vc = 148

Af = 51.7
Vf = 198

2457 + 00

Exist. R/W

587.6
588.23

587.6
588.29

Exist. R/W

Ac = 33.3
Vc = 160

Af = 55.0
Vf = 198

2456 + 00

Exist. R/W

587.4
588.05

587.4
588.12

Exist. R/W

Ac = 52.9
Vc = 201

Af = 52.0
Vf = 204

UNITED Consulting

1625 N. Post Road
Indianapolis, IN 46219
Phone 317-895-2585
Fax 317-895-2596
www.ucindy.com

RECOMMENDED FOR APPROVAL

DESIGN ENGINEER DATE

DESIGNED: BWS DRAWN: MAC

CHECKED: BJP CHECKED: BJP

INDIANA
DEPARTMENT OF TRANSPORTATION

CROSS SECTIONS
LINE "A"

HORIZONTAL SCALE	BRIDGE FILE
1" = 20'	-
VERTICAL SCALE	DESIGNATION
1" = 20'	0501212

SURVEY BOOK	SHEETS		
-	82	of	251
CONTRACT	PROJECT		
R-28940	0501212		

File Name: P:\C3D\MK16-465\Road\Dwg\Plans\X Sections Line A 2411+00 to 2530+00.dwg Plot Date: 4/25/2017 Plotted By: Pierson, Brian

CROSS SECTIONS
Scale: 1 inch = 20 feet

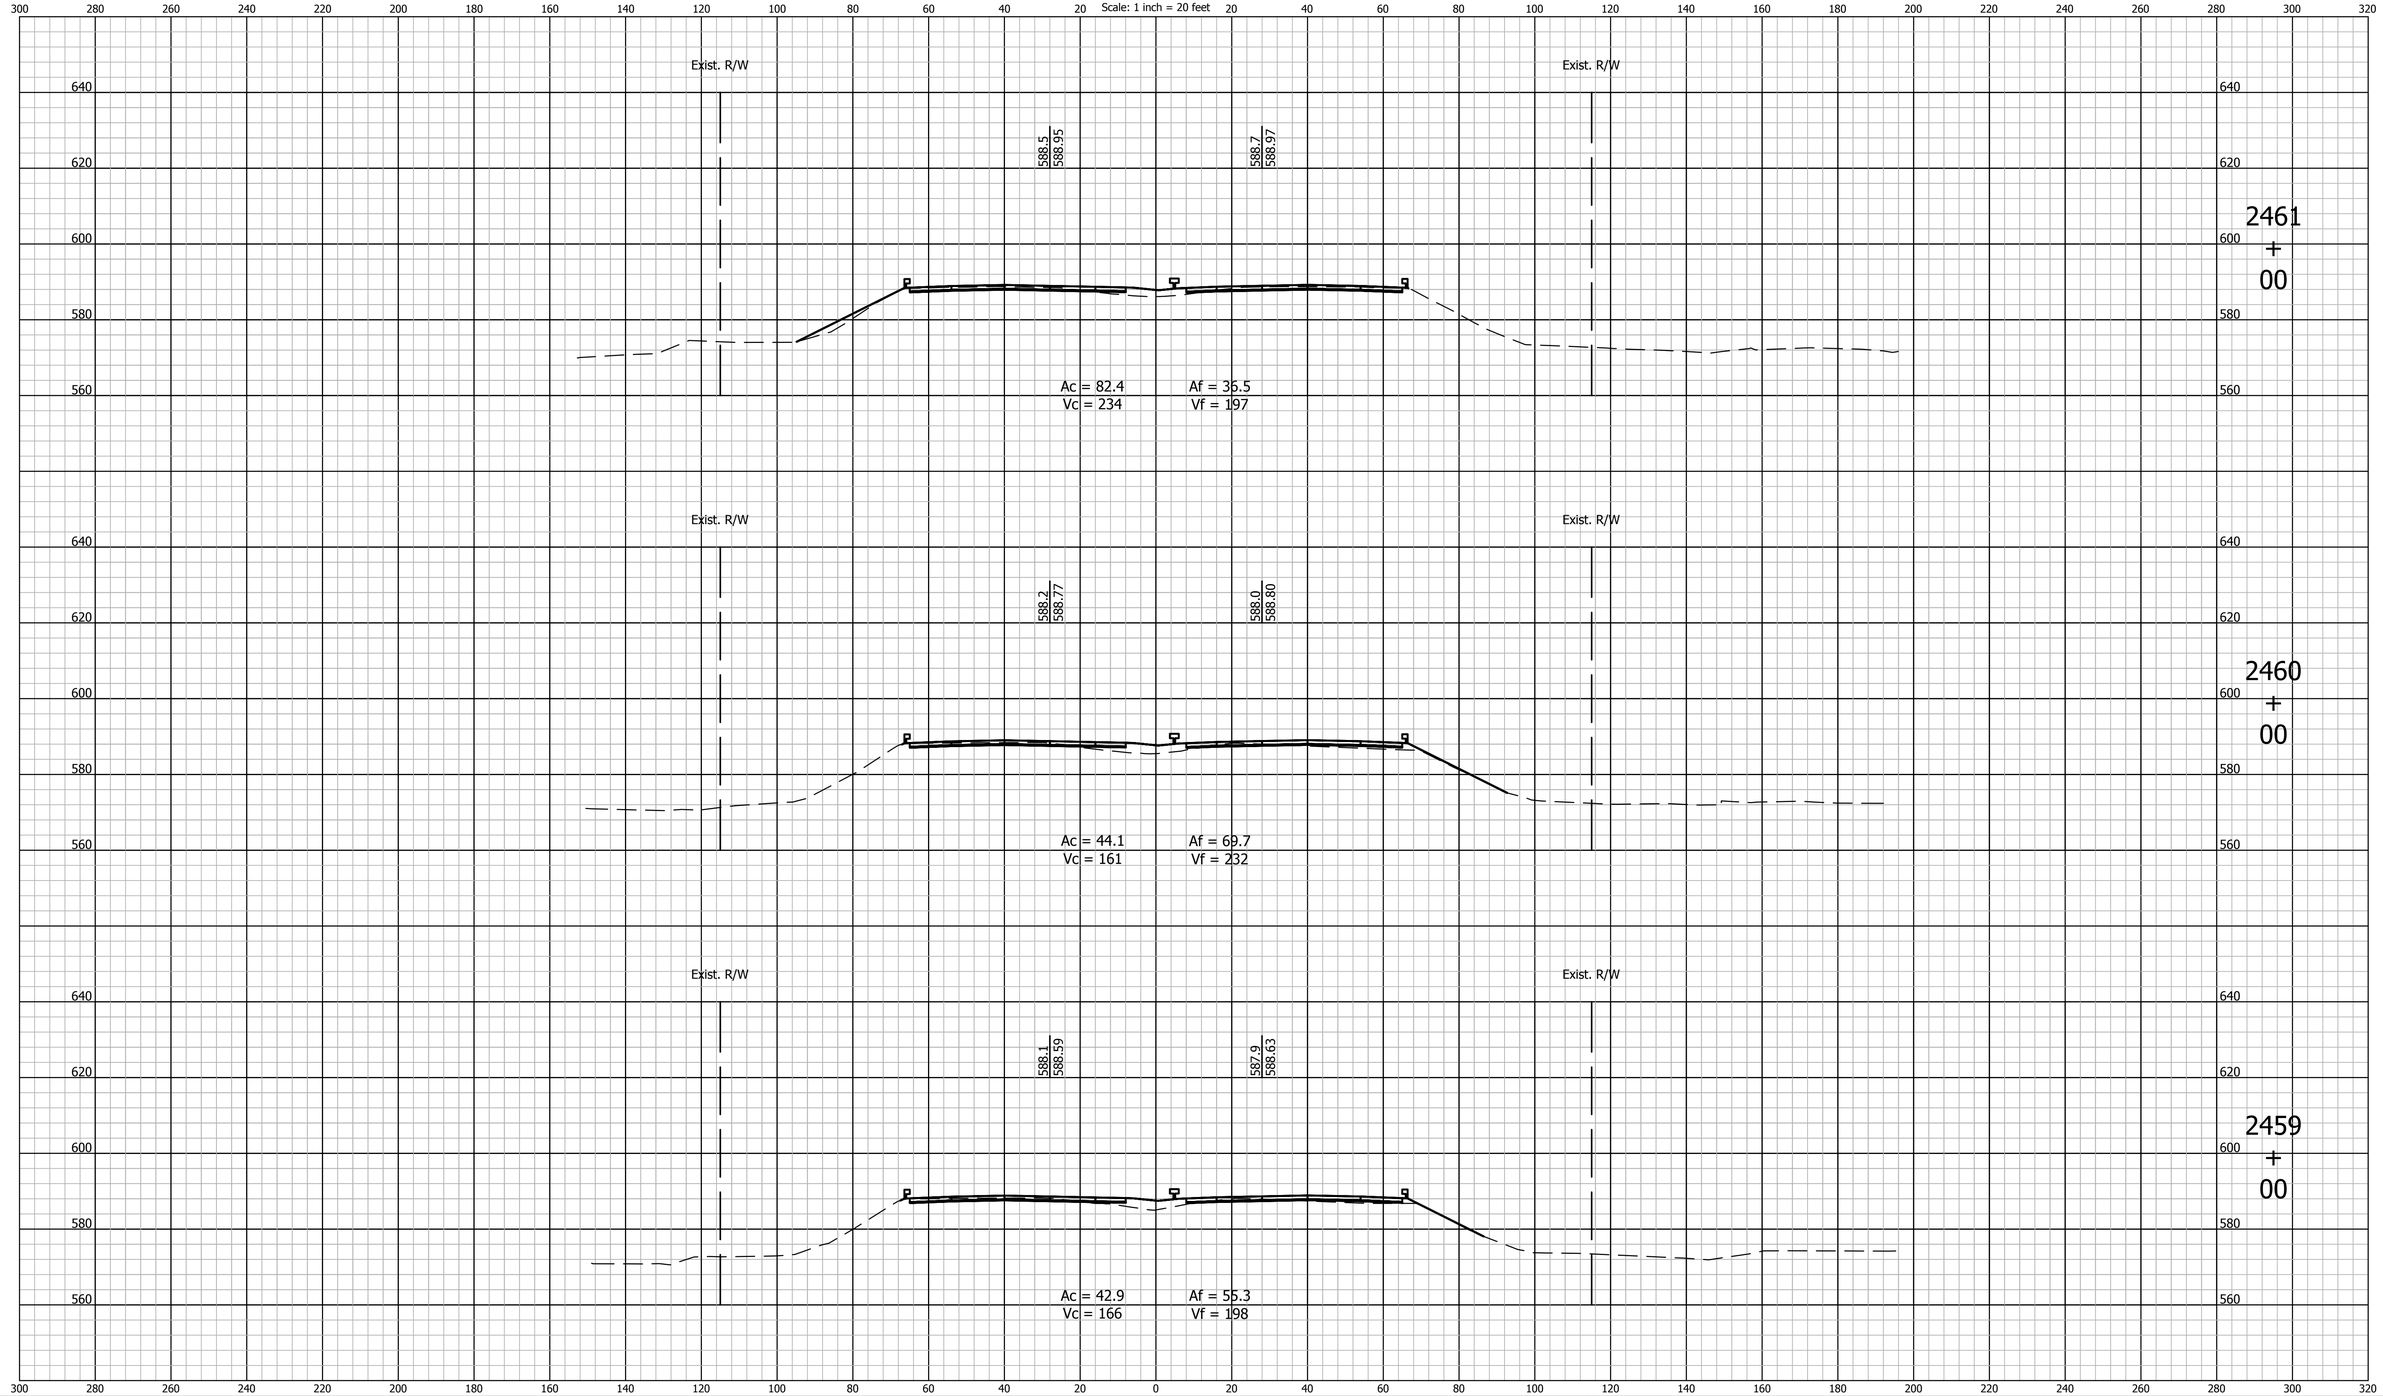

UNITED Consulting
1625 N. Post Road
Indianapolis, IN 46219
Phone 317-895-2585
Fax 317-895-2596
www.ucindy.com

RECOMMENDED FOR APPROVAL _____ DESIGN ENGINEER _____ DATE

DESIGNED: BWS | DRAWN: MAC

CHECKED: BJP | CHECKED: BJP

INDIANA
DEPARTMENT OF TRANSPORTATION

CROSS SECTIONS
LINE "A"

HORIZONTAL SCALE	BRIDGE FILE
1" = 20'	-
VERTICAL SCALE	DESIGNATION
1" = 20'	0501212

SURVEY BOOK	SHEETS
-	83 of 251
CONTRACT	PROJECT
R-28940	0501212

File Name: P:\C3D\MK16-465\Road\Dwg\Plans\X Sections Line A 2411+00 to 2530+00.dwg Plot Date: 4/25/2017 Plotted By: Pierson, Brian

CROSS SECTIONS
Scale: 1 inch = 20 feet

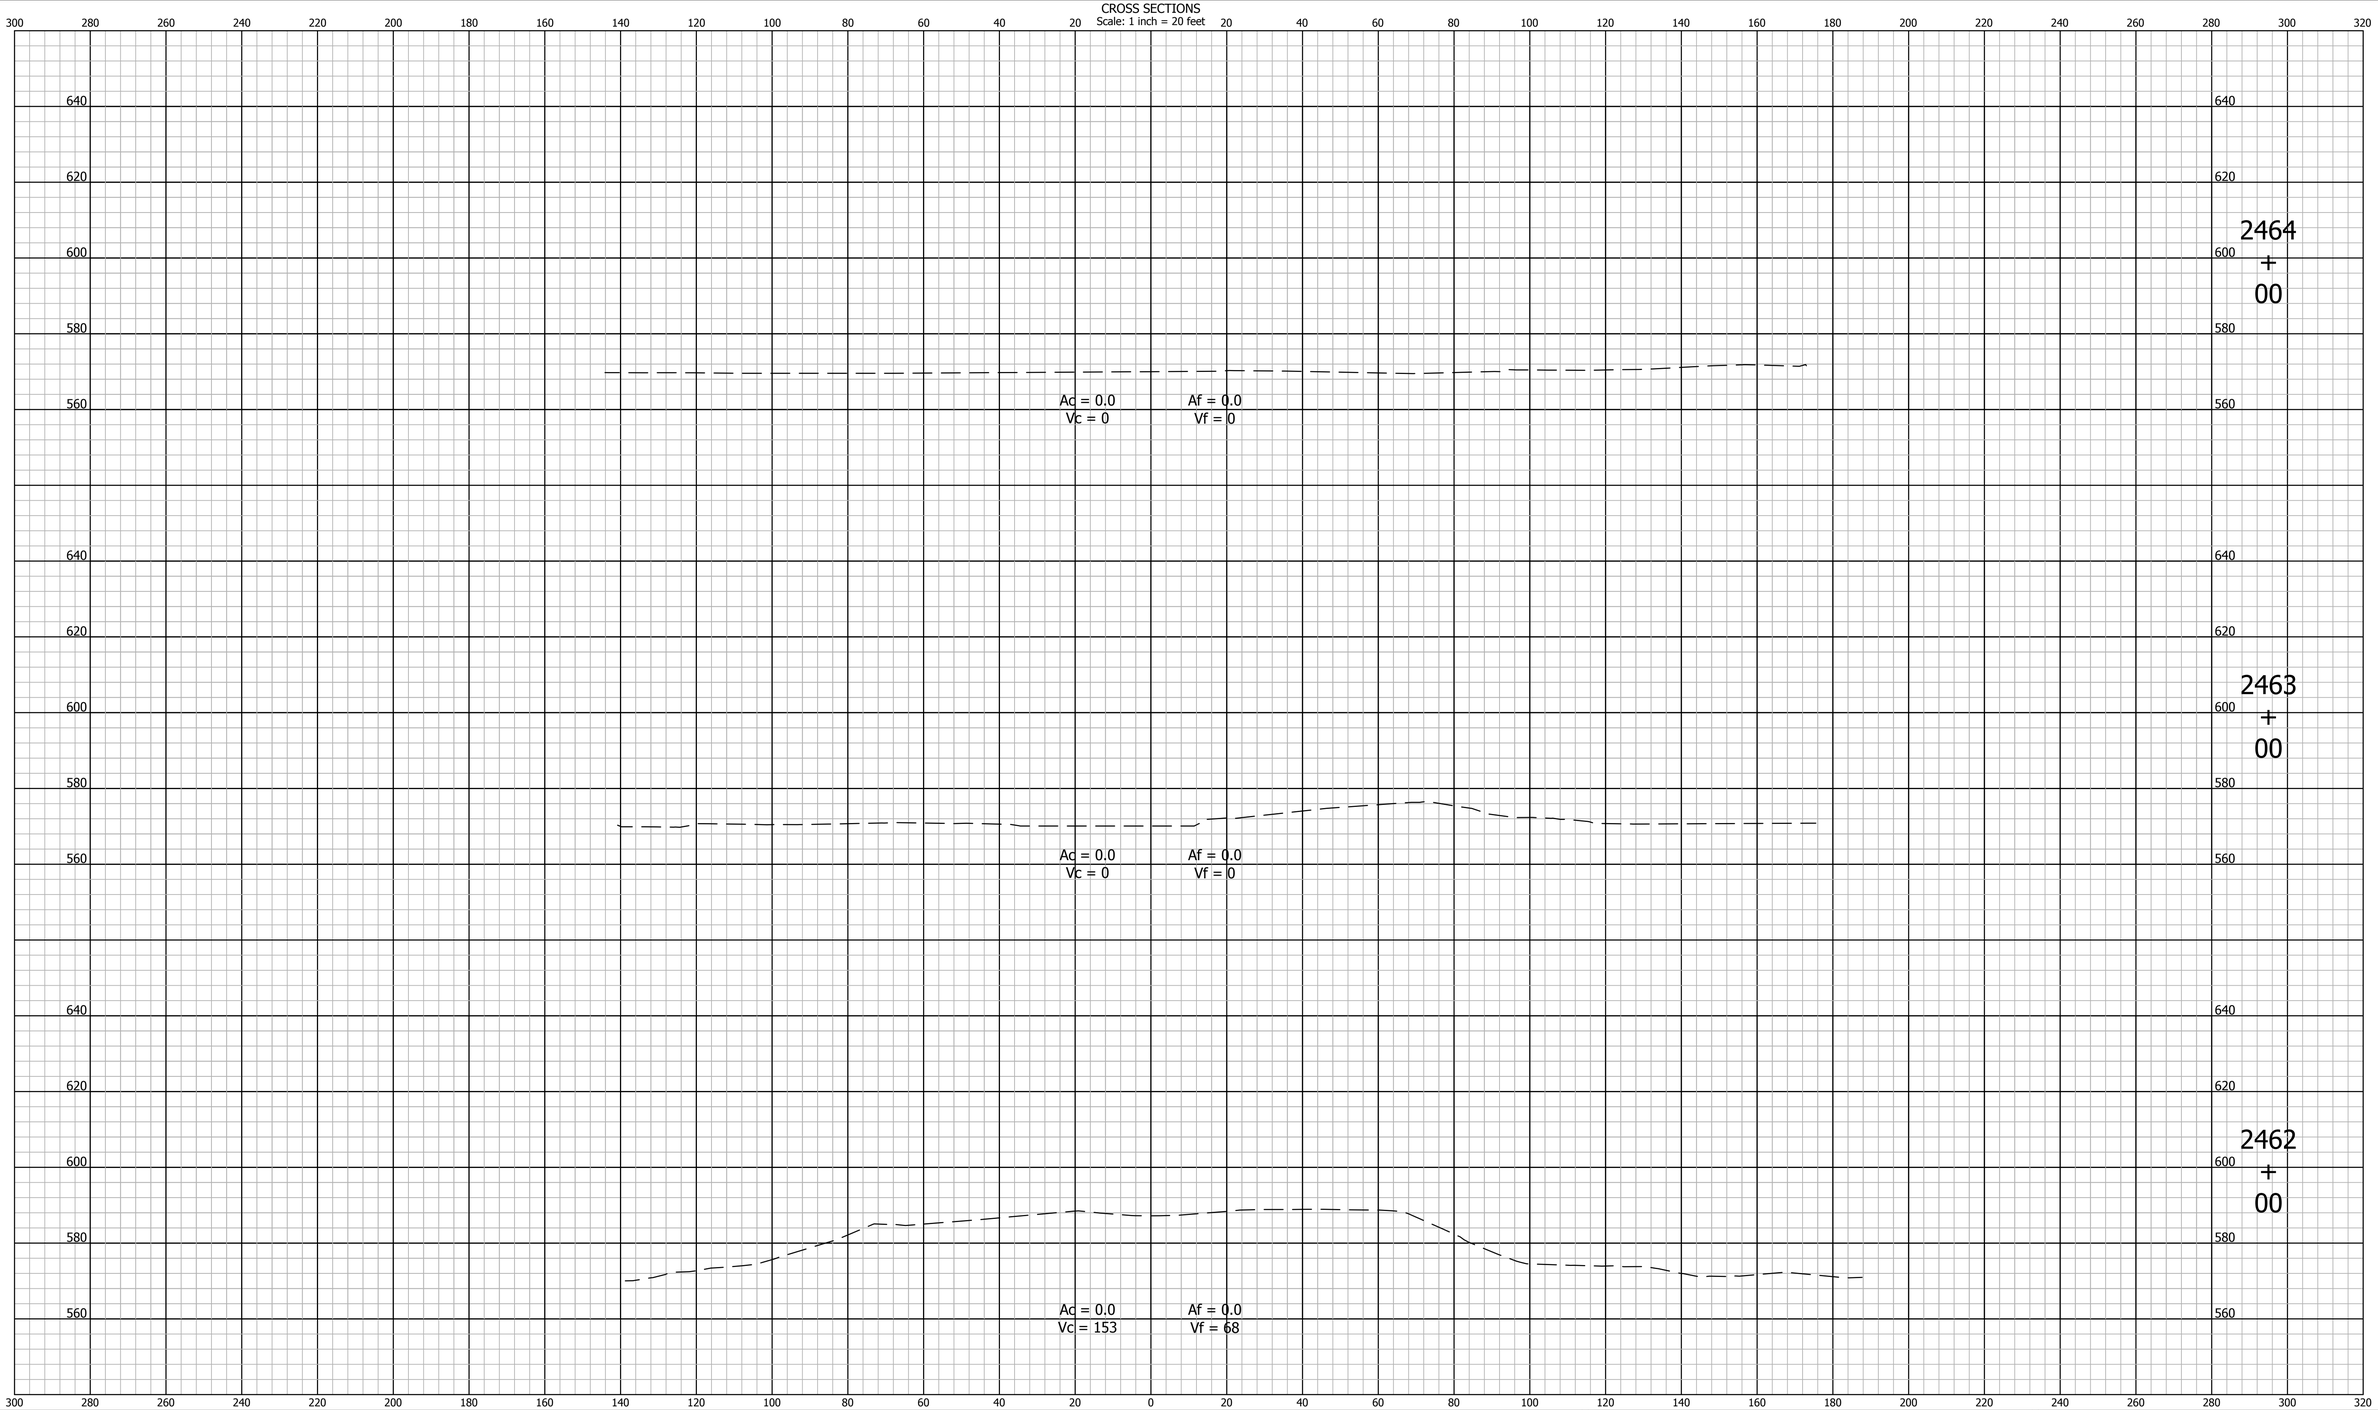

UNITED Consulting
1625 N. Post Road
Indianapolis, IN 46219
Phone 317-895-2585
Fax 317-895-2596
www.ucindy.com

RECOMMENDED FOR APPROVAL _____ DESIGN ENGINEER _____ DATE

DESIGNED: BWS | DRAWN: MAC

CHECKED: BJP | CHECKED: BJP

INDIANA
DEPARTMENT OF TRANSPORTATION

CROSS SECTIONS
LINE "A"

HORIZONTAL SCALE	BRIDGE FILE
1" = 20'	-
VERTICAL SCALE	DESIGNATION
1" = 20'	0501212

SURVEY BOOK	SHEETS
-	84 of 251
CONTRACT	PROJECT
R-28940	0501212

File Name: P:\C3D\MK16-465\Road\Dwg\Plans\X Sections Line A 2411+00 to 2530+00.dwg Plot Date: 4/25/2017 Plotted By: Pierson, Brian

CROSS SECTIONS
Scale: 1 inch = 20 feet

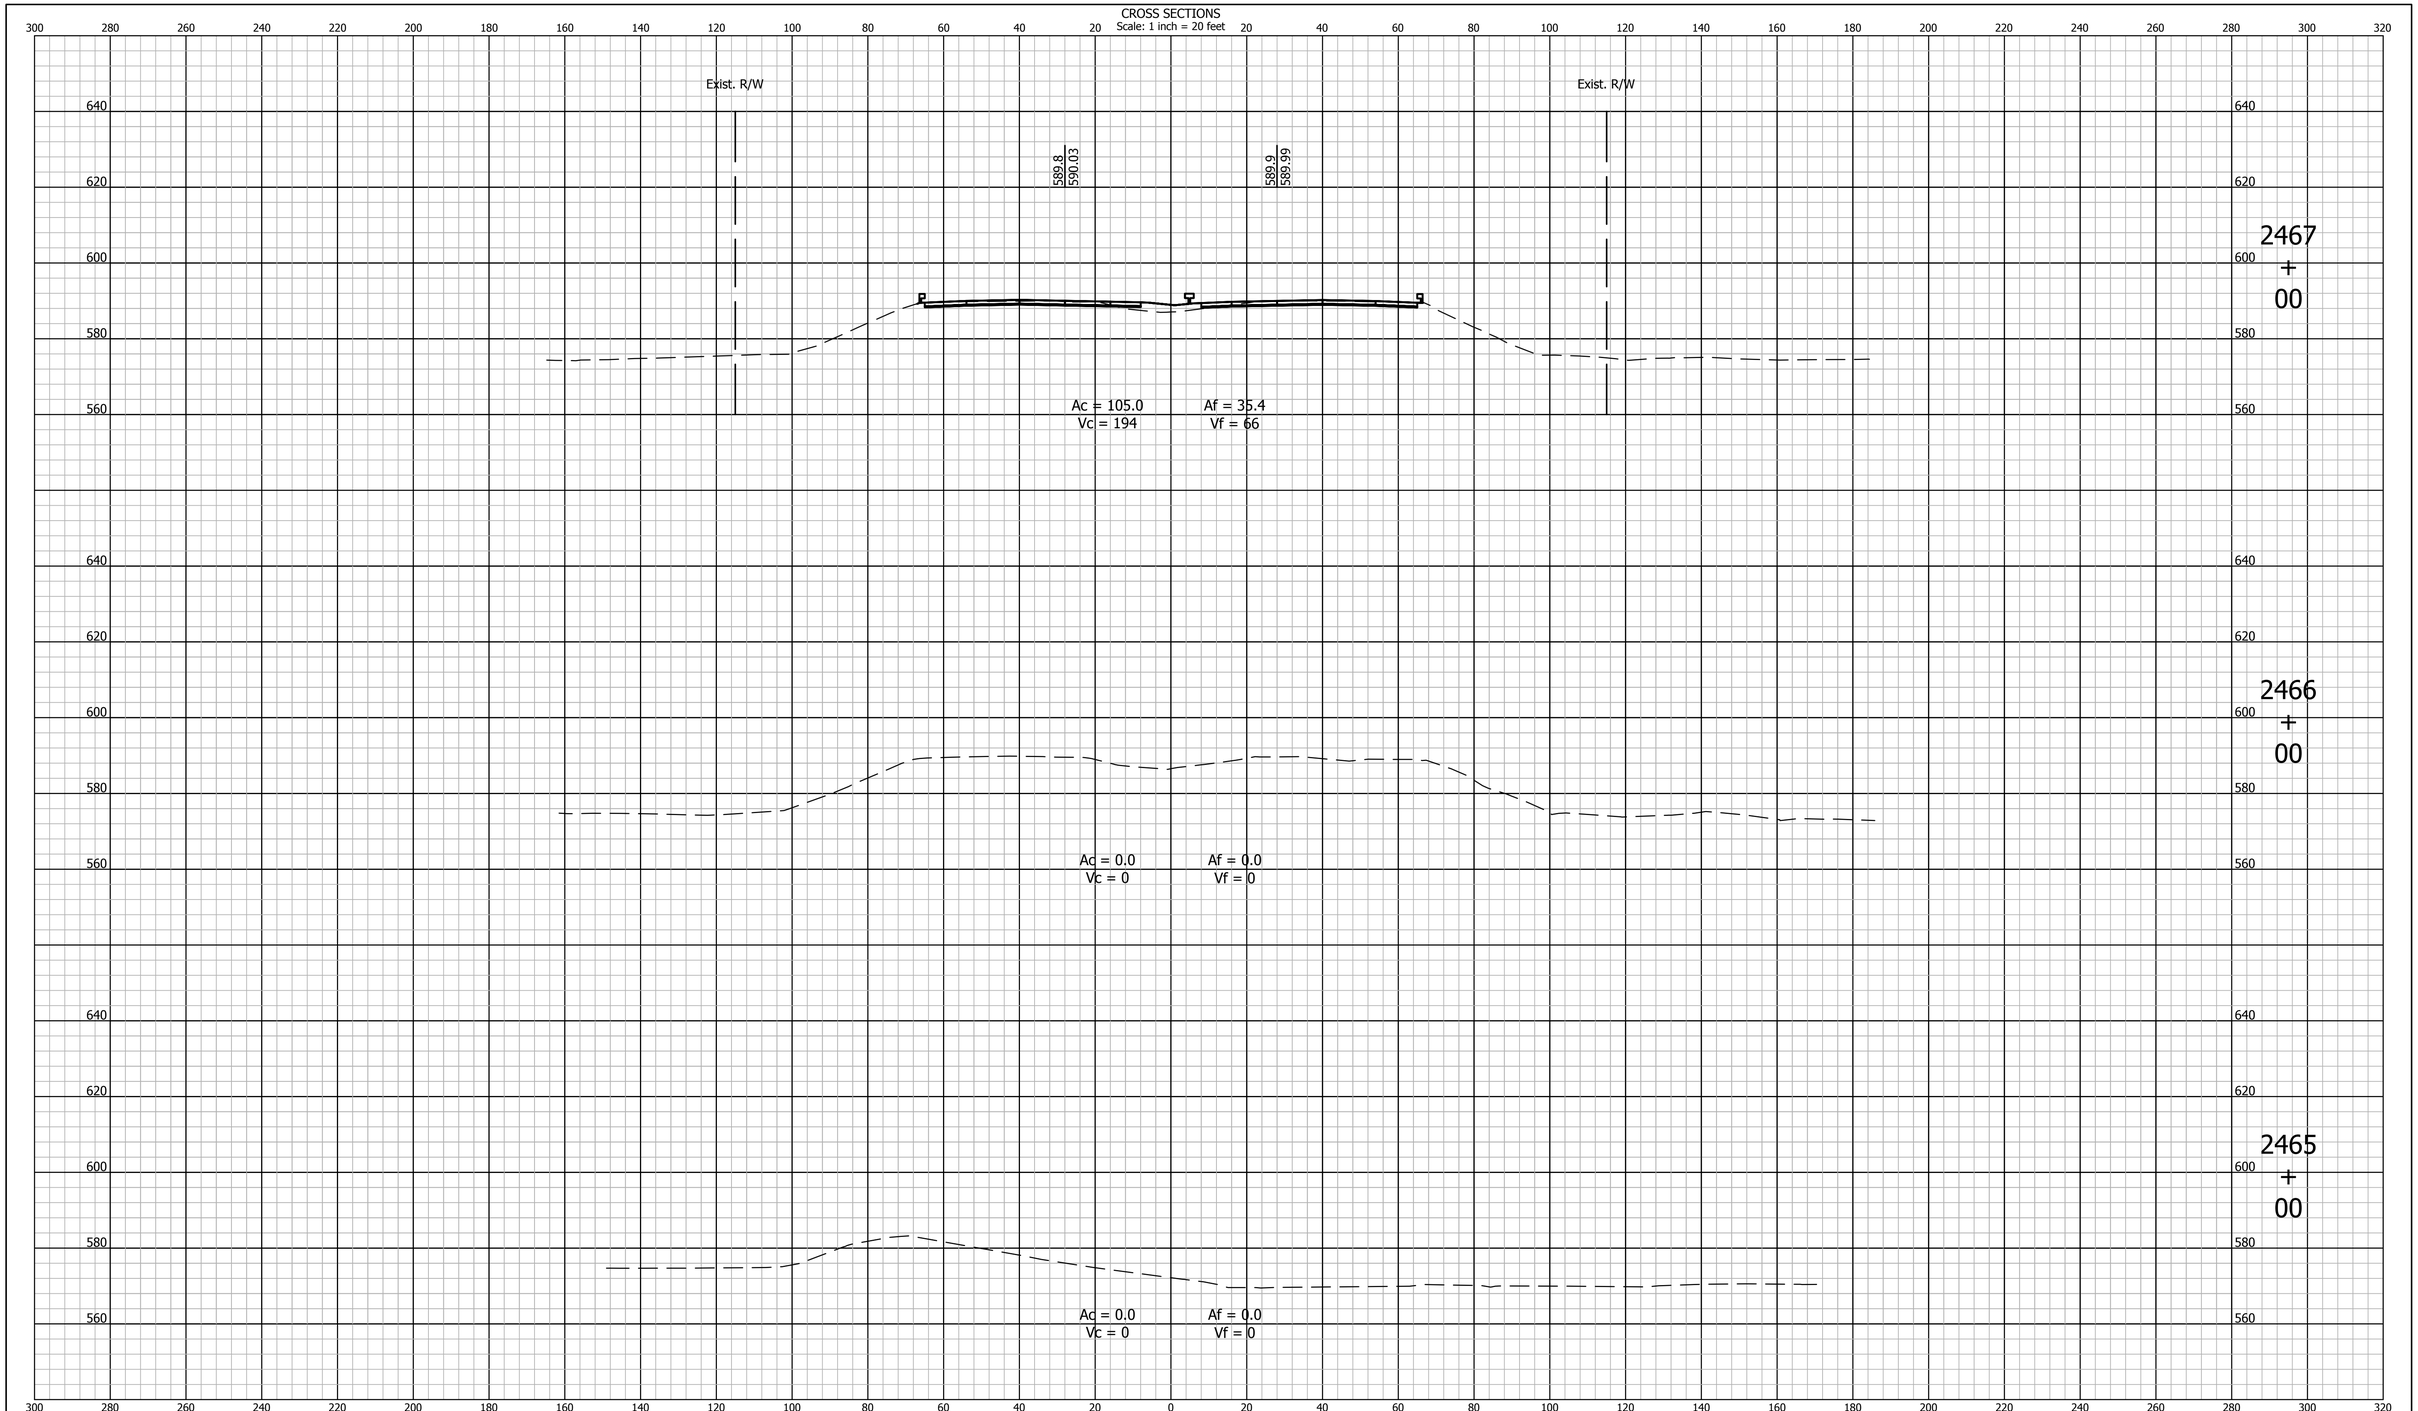

UNITED Consulting
1625 N. Post Road
Indianapolis, IN 46219
Phone 317-895-2585
Fax 317-895-2596
www.ucindy.com

RECOMMENDED FOR APPROVAL _____ DESIGN ENGINEER DATE

DESIGNED: BWS | DRAWN: MAC

CHECKED: BJP | CHECKED: BJP

INDIANA
DEPARTMENT OF TRANSPORTATION

CROSS SECTIONS
LINE "A"

HORIZONTAL SCALE	BRIDGE FILE
1" = 20'	-
VERTICAL SCALE	DESIGNATION
1" = 20'	0501212

SURVEY BOOK	SHEETS		
-	85	of	251
CONTRACT	PROJECT		
R-28940	0501212		

File Name: P:\C3D\MK16-465\Road\Dwg\Plans\X Sections Line A 2411+00 to 2530+00.dwg Plot Date: 4/25/2017 Plotted By: Pierson, Brian

CROSS SECTIONS

Scale: 1 inch = 20 feet

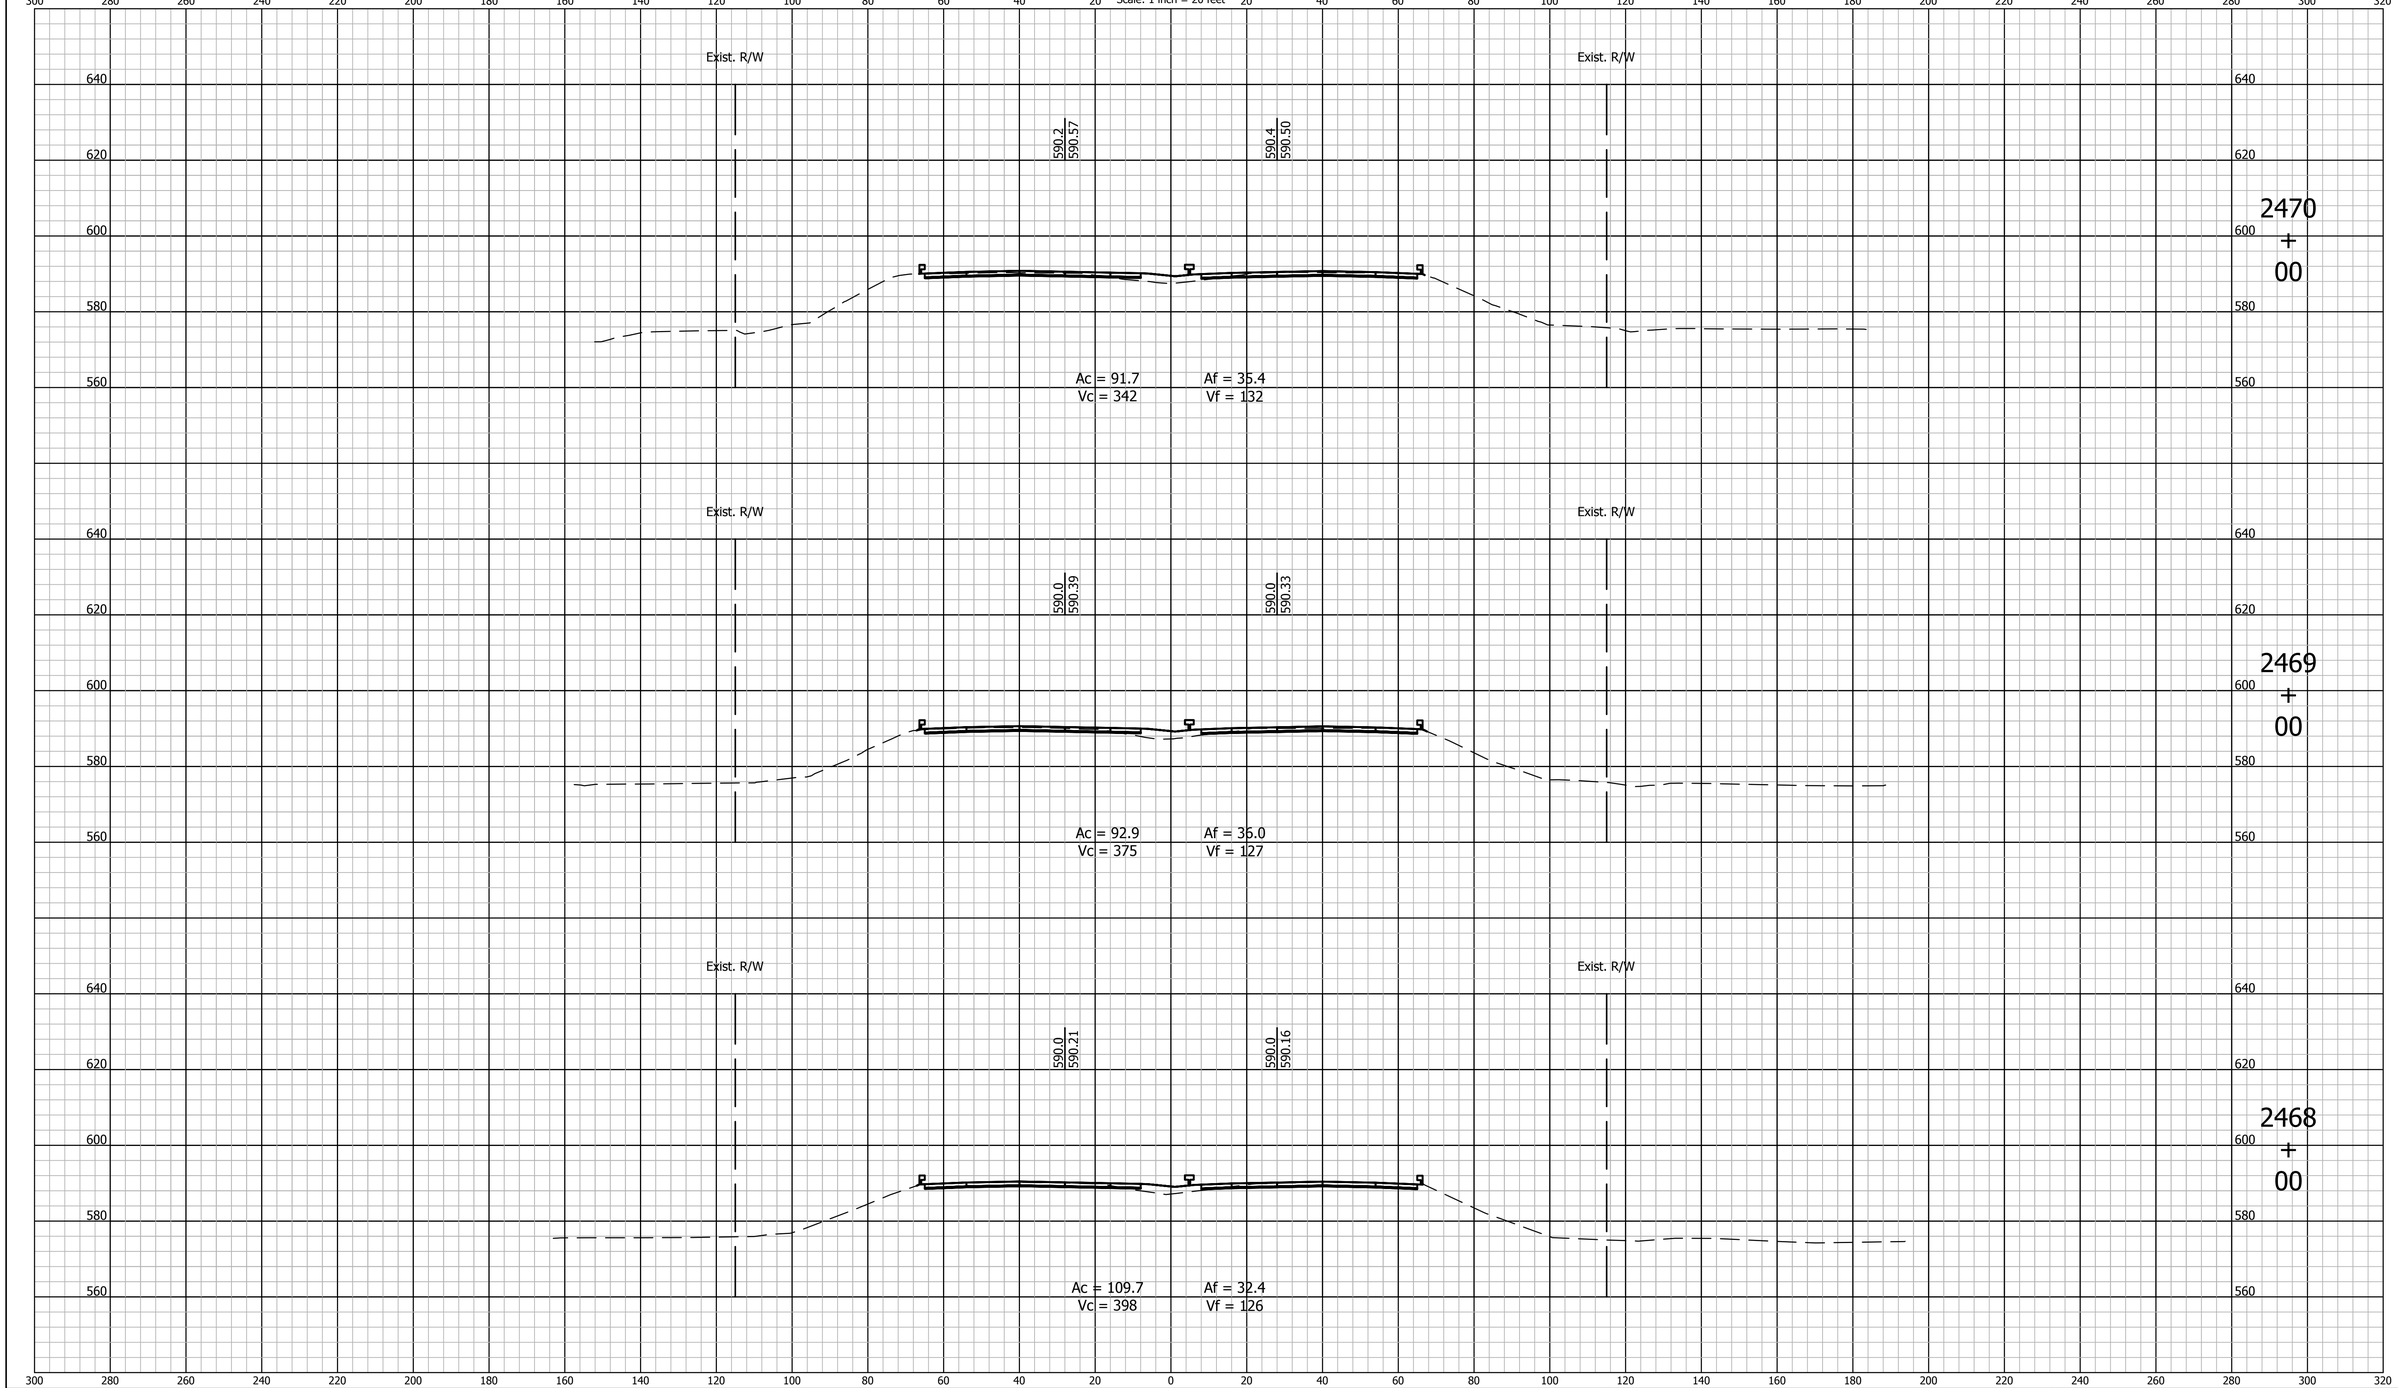

UNITED Consulting

1625 N. Post Road
Indianapolis, IN 46219
Phone 317-895-2585
Fax 317-895-2596
www.ucindy.com

RECOMMENDED FOR APPROVAL

DESIGN ENGINEER DATE

DESIGNED: BWS DRAWN: MAC

CHECKED: BJP CHECKED: BJP

INDIANA
DEPARTMENT OF TRANSPORTATION

CROSS SECTIONS
LINE "A"

HORIZONTAL SCALE	BRIDGE FILE
1" = 20'	-
VERTICAL SCALE	DESIGNATION
1" = 20'	0501212

SURVEY BOOK	SHEETS
-	86 of 251
CONTRACT	PROJECT
R-28940	0501212

File Name: P:\C3D\MK16-465\Road\Dwg\Plans\X Sections Line A 2411+00 to 2530+00.dwg Plot Date: 4/25/2017 Plotted By: Pierson, Brian

CROSS SECTIONS
Scale: 1 inch = 20 feet

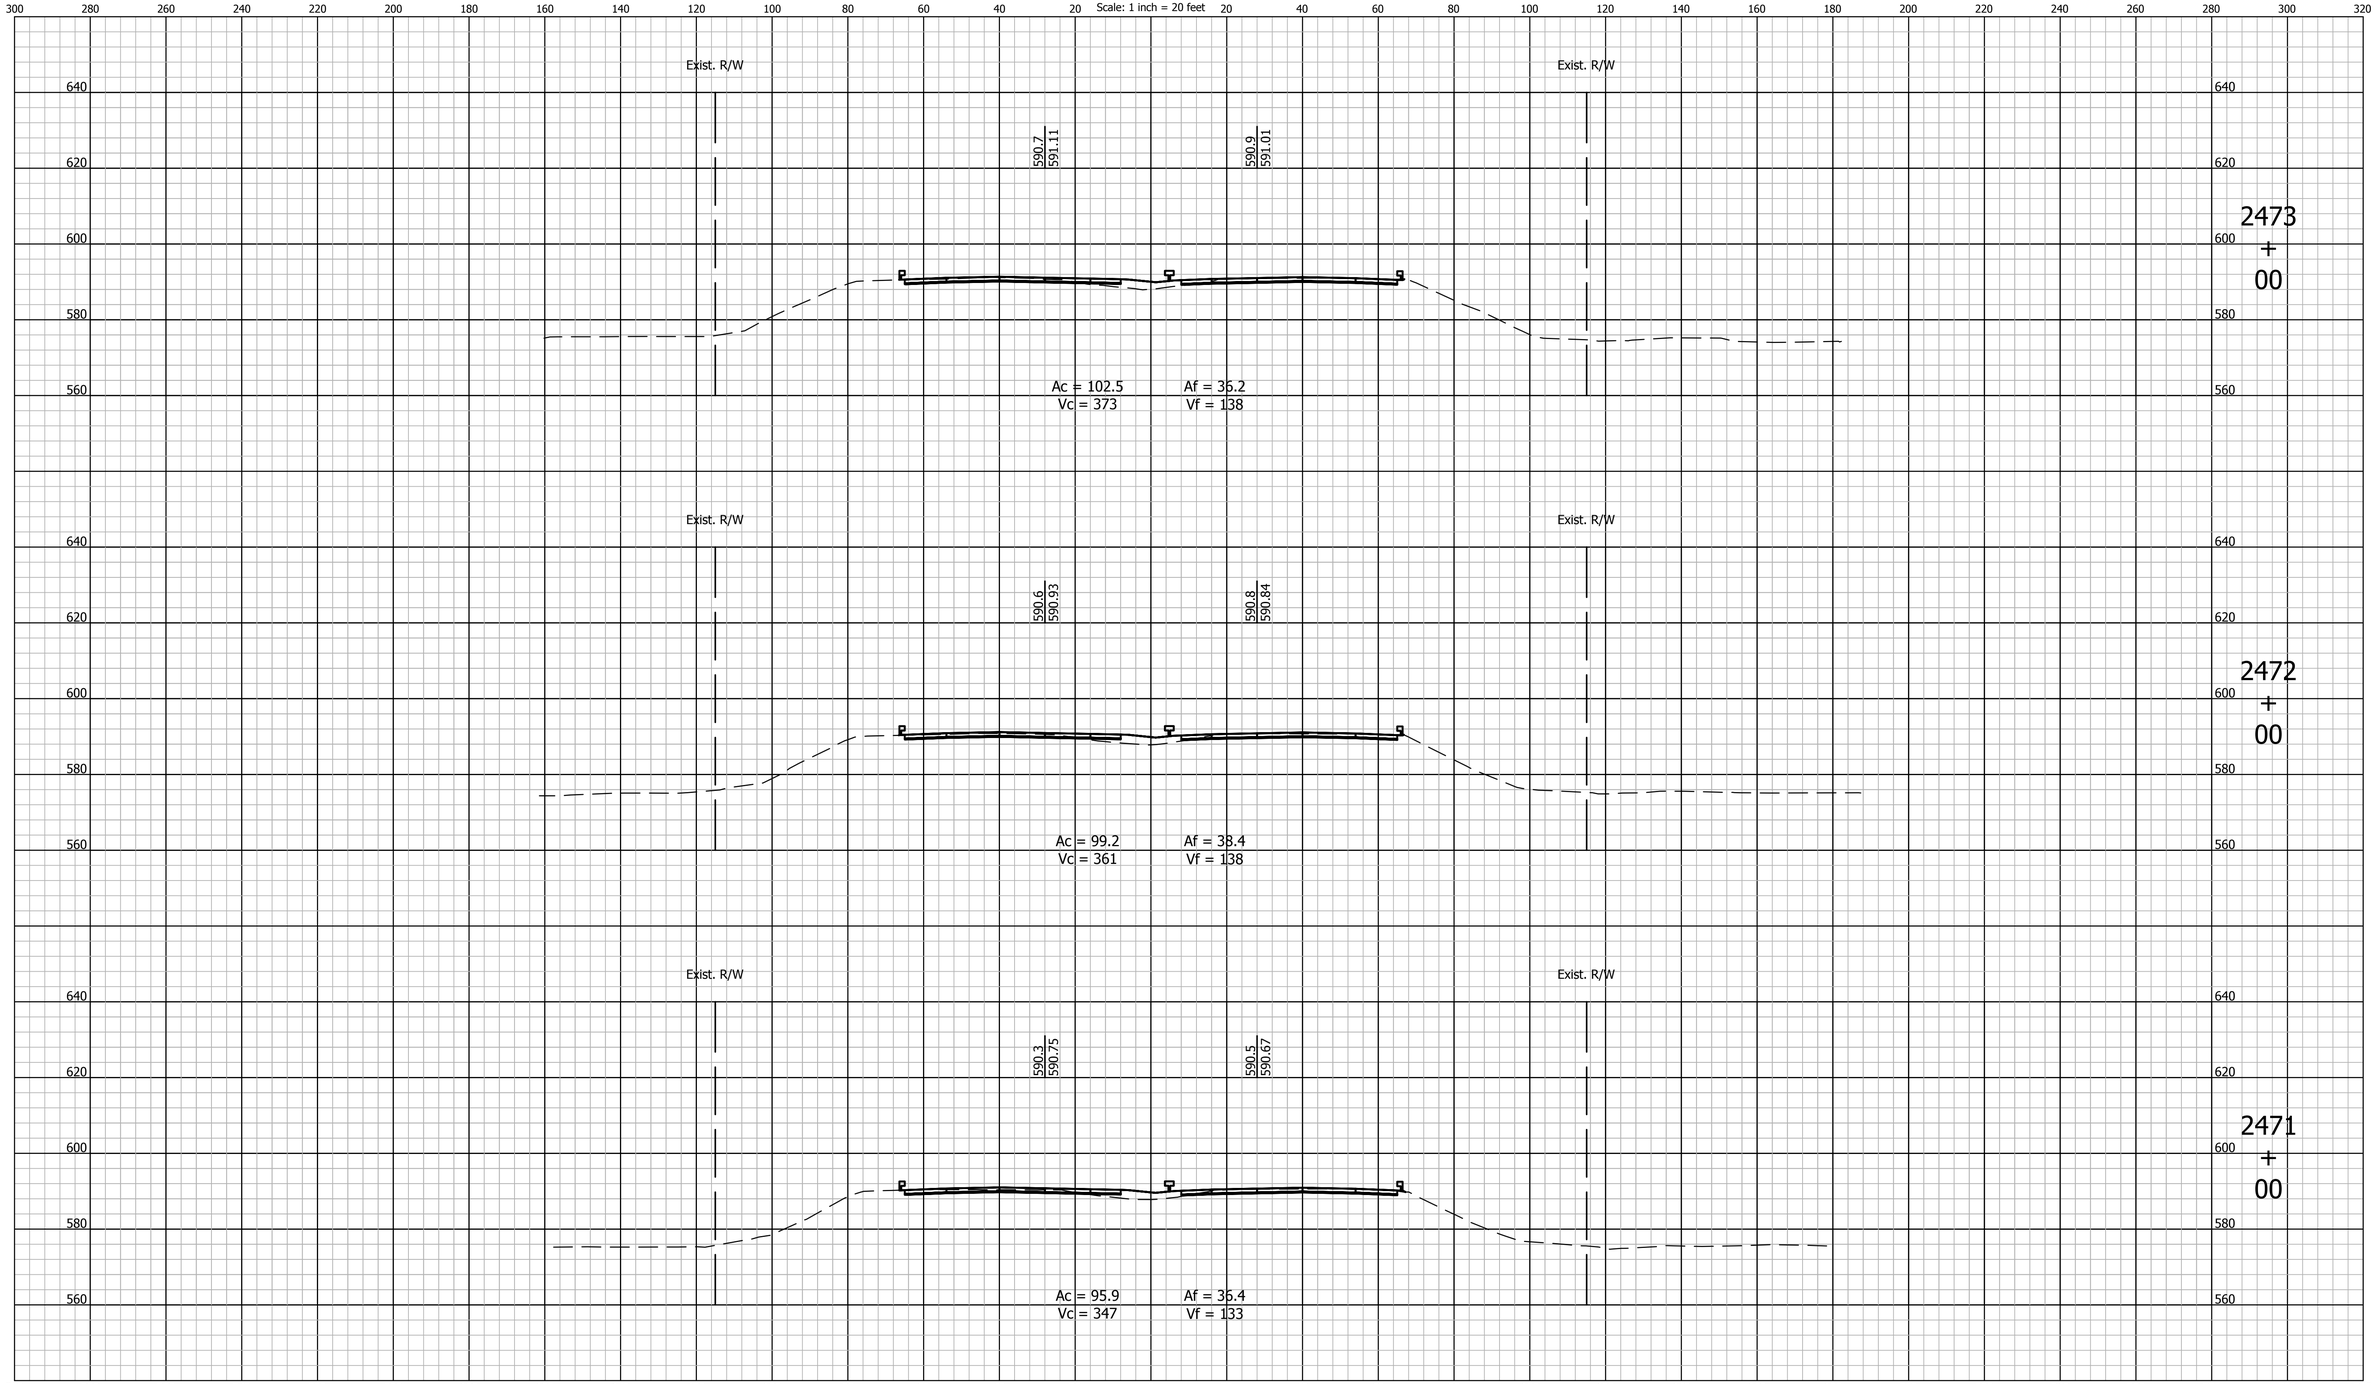

UNITED Consulting
1625 N. Post Road
Indianapolis, IN 46219
Phone 317-895-2585
Fax 317-895-2596
www.ucindy.com

RECOMMENDED FOR APPROVAL _____ DESIGN ENGINEER _____ DATE

DESIGNED: BWS | DRAWN: MAC

CHECKED: BJP | CHECKED: BJP

INDIANA
DEPARTMENT OF TRANSPORTATION

CROSS SECTIONS
LINE "A"

HORIZONTAL SCALE	BRIDGE FILE
1" = 20'	-
VERTICAL SCALE	DESIGNATION
1" = 20'	0501212

SURVEY BOOK	SHEETS
-	87 of 251
CONTRACT	PROJECT
R-28940	0501212

File Name: P:\C3D\MK16-465\Road\Dwg\Plans\X Sections Line A 2411+00 to 2530+00.dwg Plot Date: 4/25/2017 Plotted By: Pierson, Brian

CROSS SECTIONS
Scale: 1 inch = 20 feet

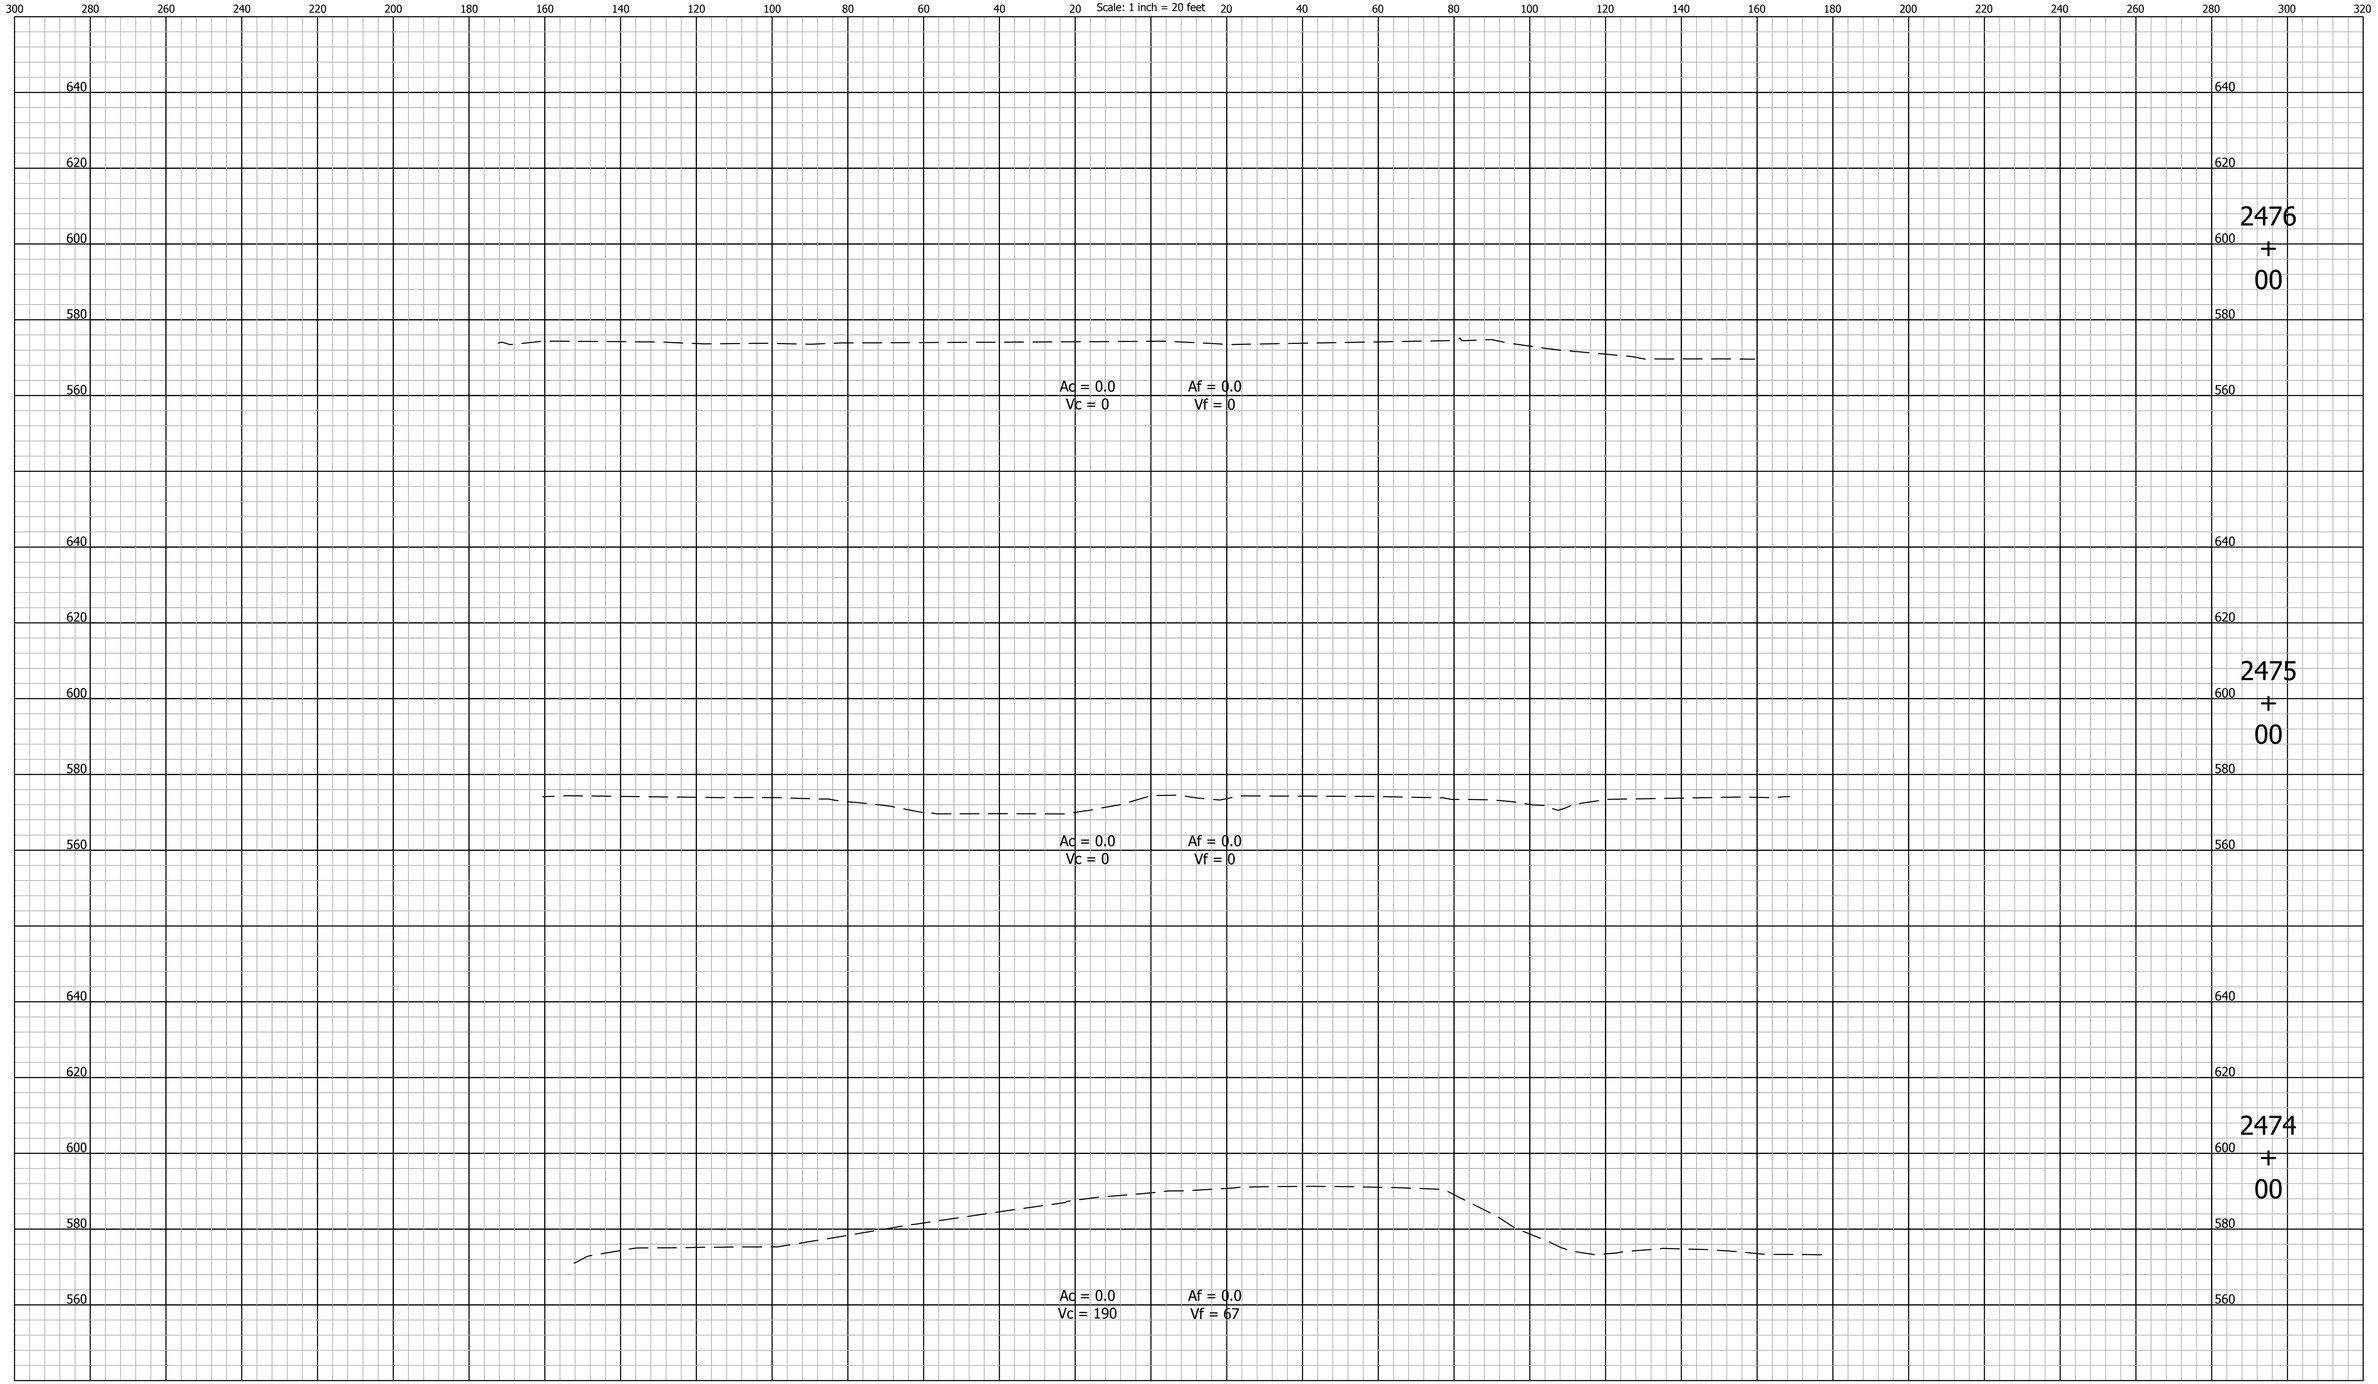

UNITED Consulting
1625 N. Post Road
Indianapolis, IN 46219
Phone 317-895-2585
Fax 317-895-2596
www.ucindy.com

RECOMMENDED FOR APPROVAL _____ DESIGN ENGINEER _____ DATE

DESIGNED: BWS | DRAWN: MAC

CHECKED: BJP | CHECKED: BJP

INDIANA
DEPARTMENT OF TRANSPORTATION

CROSS SECTIONS
LINE "A"

HORIZONTAL SCALE	BRIDGE FILE
1" = 20'	-
VERTICAL SCALE	DESIGNATION
1" = 20'	0501212

SURVEY BOOK	SHEETS
-	88 of 251
CONTRACT	PROJECT
R-28940	0501212

File Name: P:\C3D\MK16-465\Road\Dwg\Plans\X Sections Line A 2411+00 to 2530+00.dwg Plot Date: 4/25/2017 Plotted By: Pierson, Brian

CROSS SECTIONS

Scale: 1 inch = 20 feet

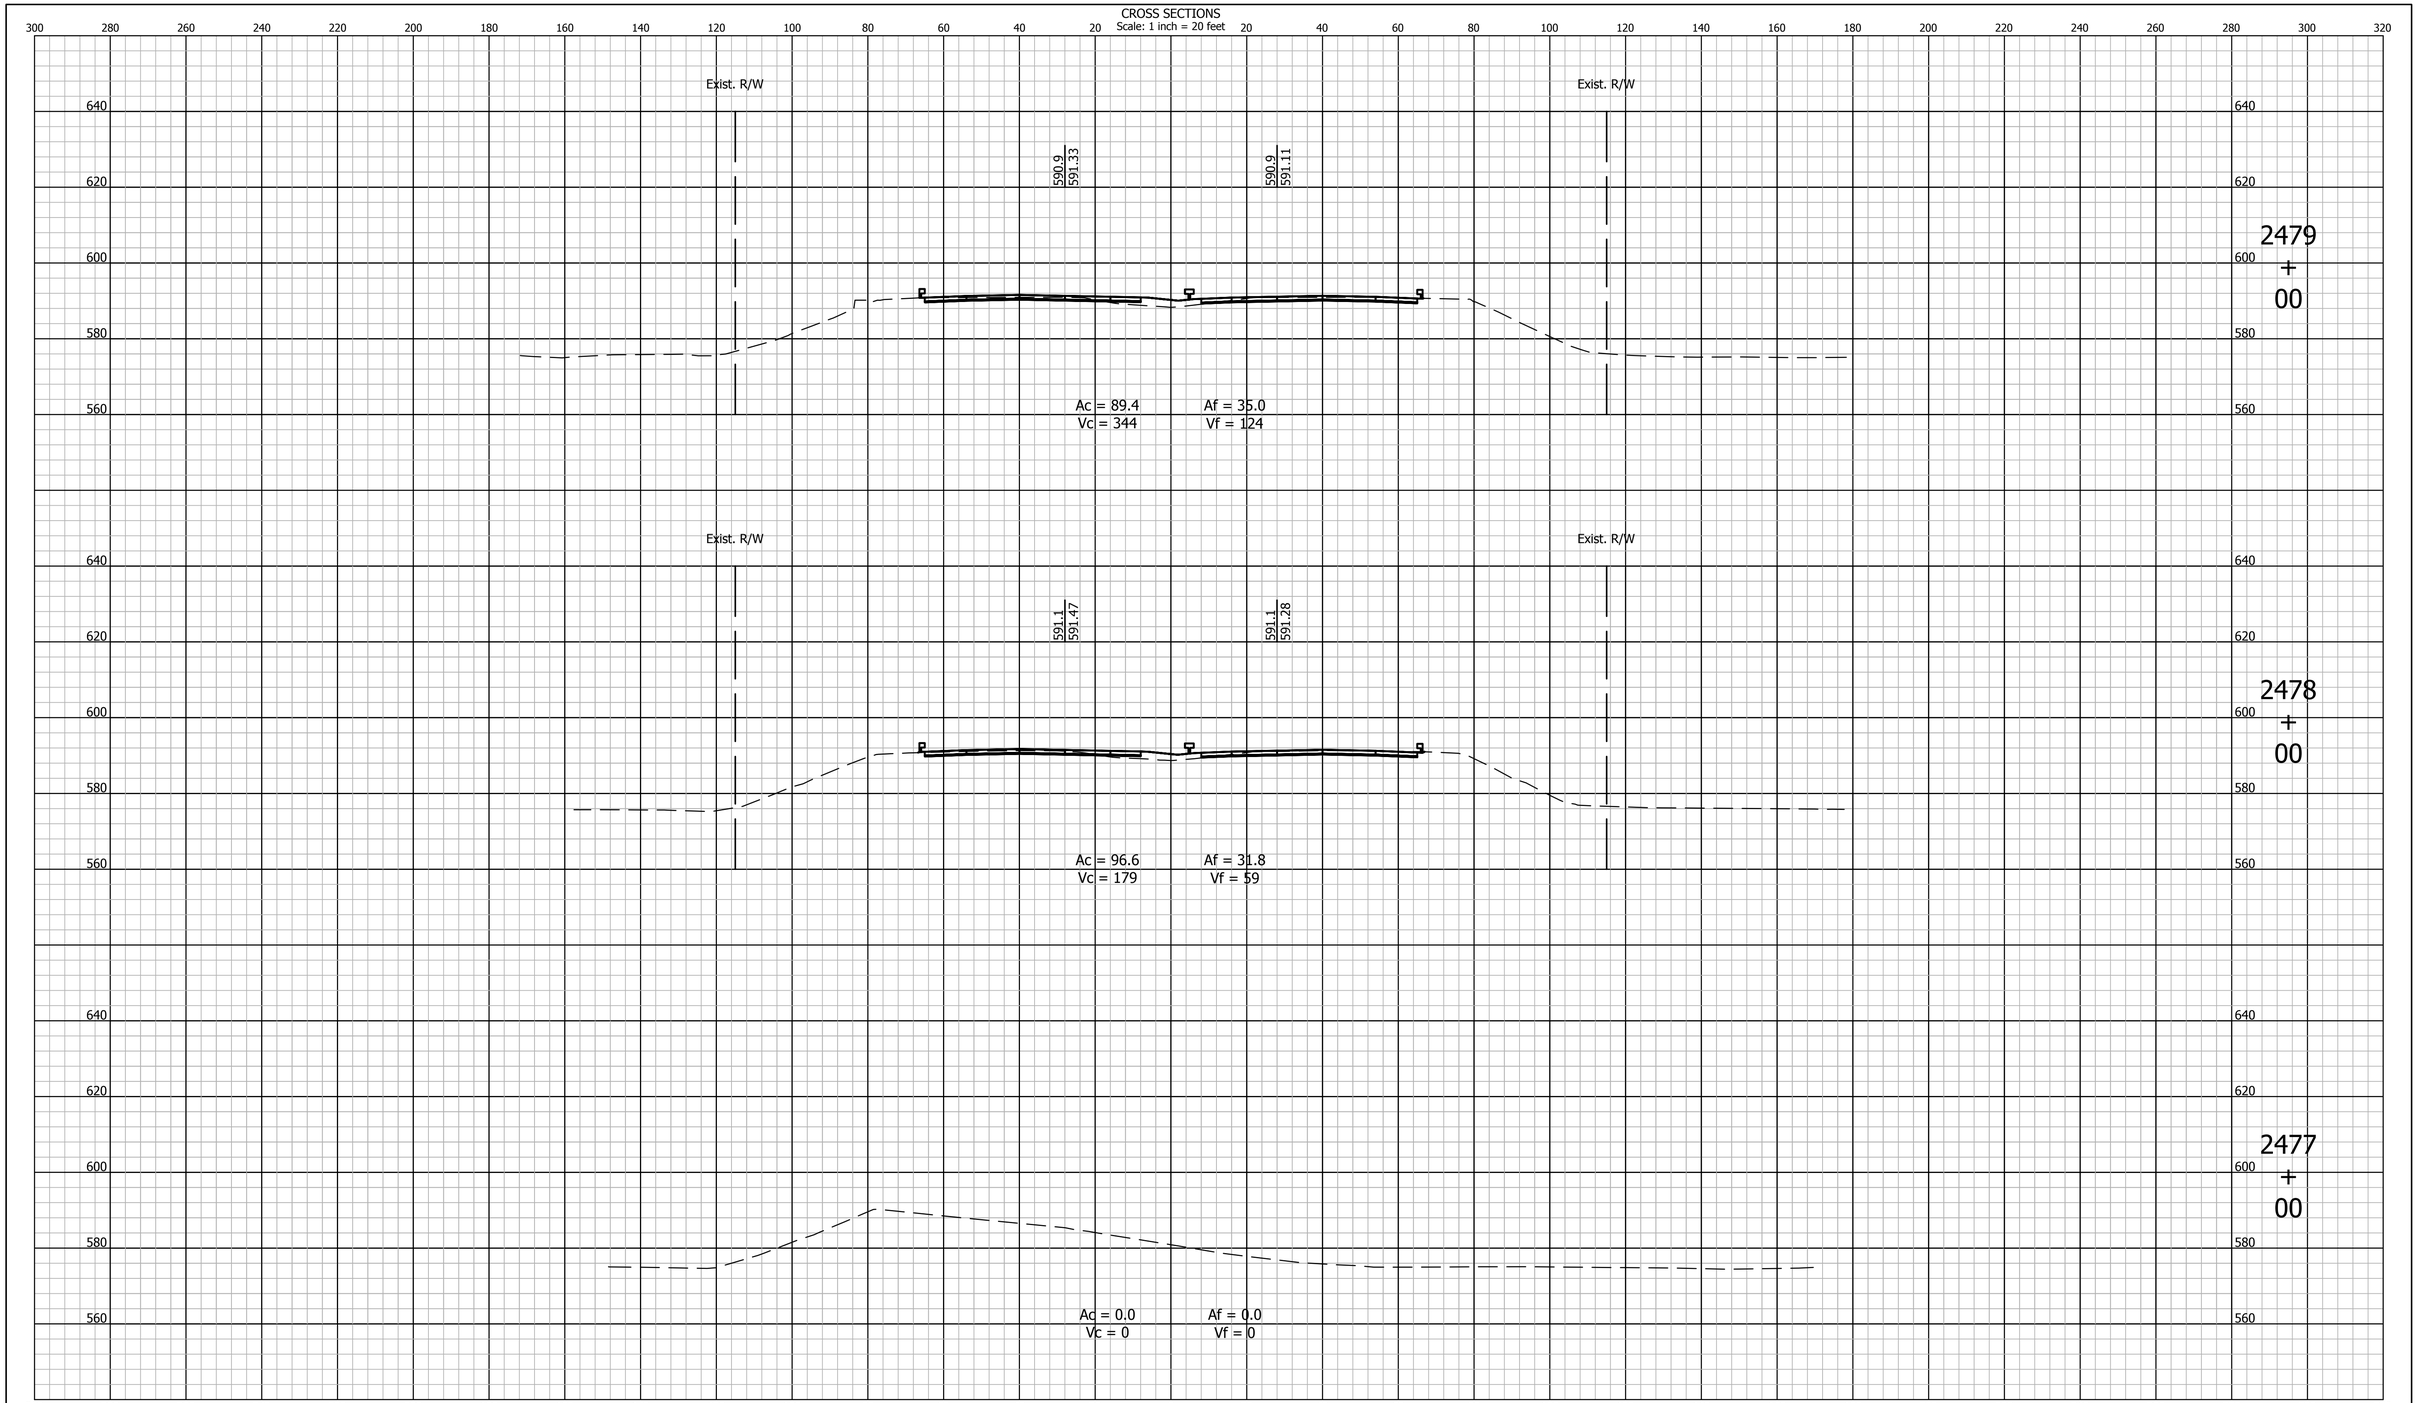

UNITED Consulting

1625 N. Post Road
Indianapolis, IN 46219
Phone 317-895-2585
Fax 317-895-2596
www.ucindy.com

RECOMMENDED FOR APPROVAL

DESIGN ENGINEER DATE

DESIGNED: BWS DRAWN: MAC

CHECKED: BJP CHECKED: BJP

INDIANA
DEPARTMENT OF TRANSPORTATION

CROSS SECTIONS
LINE "A"

HORIZONTAL SCALE	BRIDGE FILE
1" = 20'	-
VERTICAL SCALE	DESIGNATION
1" = 20'	0501212

SURVEY BOOK	SHEETS
-	89 of 251
CONTRACT	PROJECT
R-28940	0501212

File Name: P:\C3D\MK16-465\Road\Dwg\Plans\X Sections Line A 2411+00 to 2530+00.dwg Plot Date: 4/25/2017 Plotted By: Pierson, Brian

CROSS SECTIONS

Scale: 1 inch = 20 feet

2482 + 00

Ac = 0.0 Af = 0.0
Vc = 192 Vf = 69

Exist. R/W

590.5
590.82

590.5
590.53

Exist. R/W

2481 + 00

Ac = 103.6 Af = 37.3
Vc = 362 Vf = 135

Exist. R/W

590.7
591.11

590.7
590.86

Exist. R/W

2480 + 00

Ac = 91.8 Af = 35.7
Vc = 336 Vf = 131

UNITED Consulting
1625 N. Post Road
Indianapolis, IN 46219
Phone 317-895-2585
Fax 317-895-2596
www.ucindy.com

RECOMMENDED FOR APPROVAL _____
DESIGN ENGINEER DATE

DESIGNED: BWS DRAWN: MAC
CHECKED: BJP CHECKED: BJP

INDIANA
DEPARTMENT OF TRANSPORTATION

CROSS SECTIONS
LINE "A"

HORIZONTAL SCALE	BRIDGE FILE
1" = 20'	-
VERTICAL SCALE	DESIGNATION
1" = 20'	0501212

SURVEY BOOK	SHEETS		
-	90	of	251
CONTRACT	PROJECT		
R-28940	0501212		

File Name: P:\C3D\MK16-465\Road\Dwg\Plans\X Sections Line A 2411+00 to 2530+00.dwg Plot Date: 4/25/2017 Plotted By: Pierson, Brian

CROSS SECTIONS
Scale: 1 inch = 20 feet

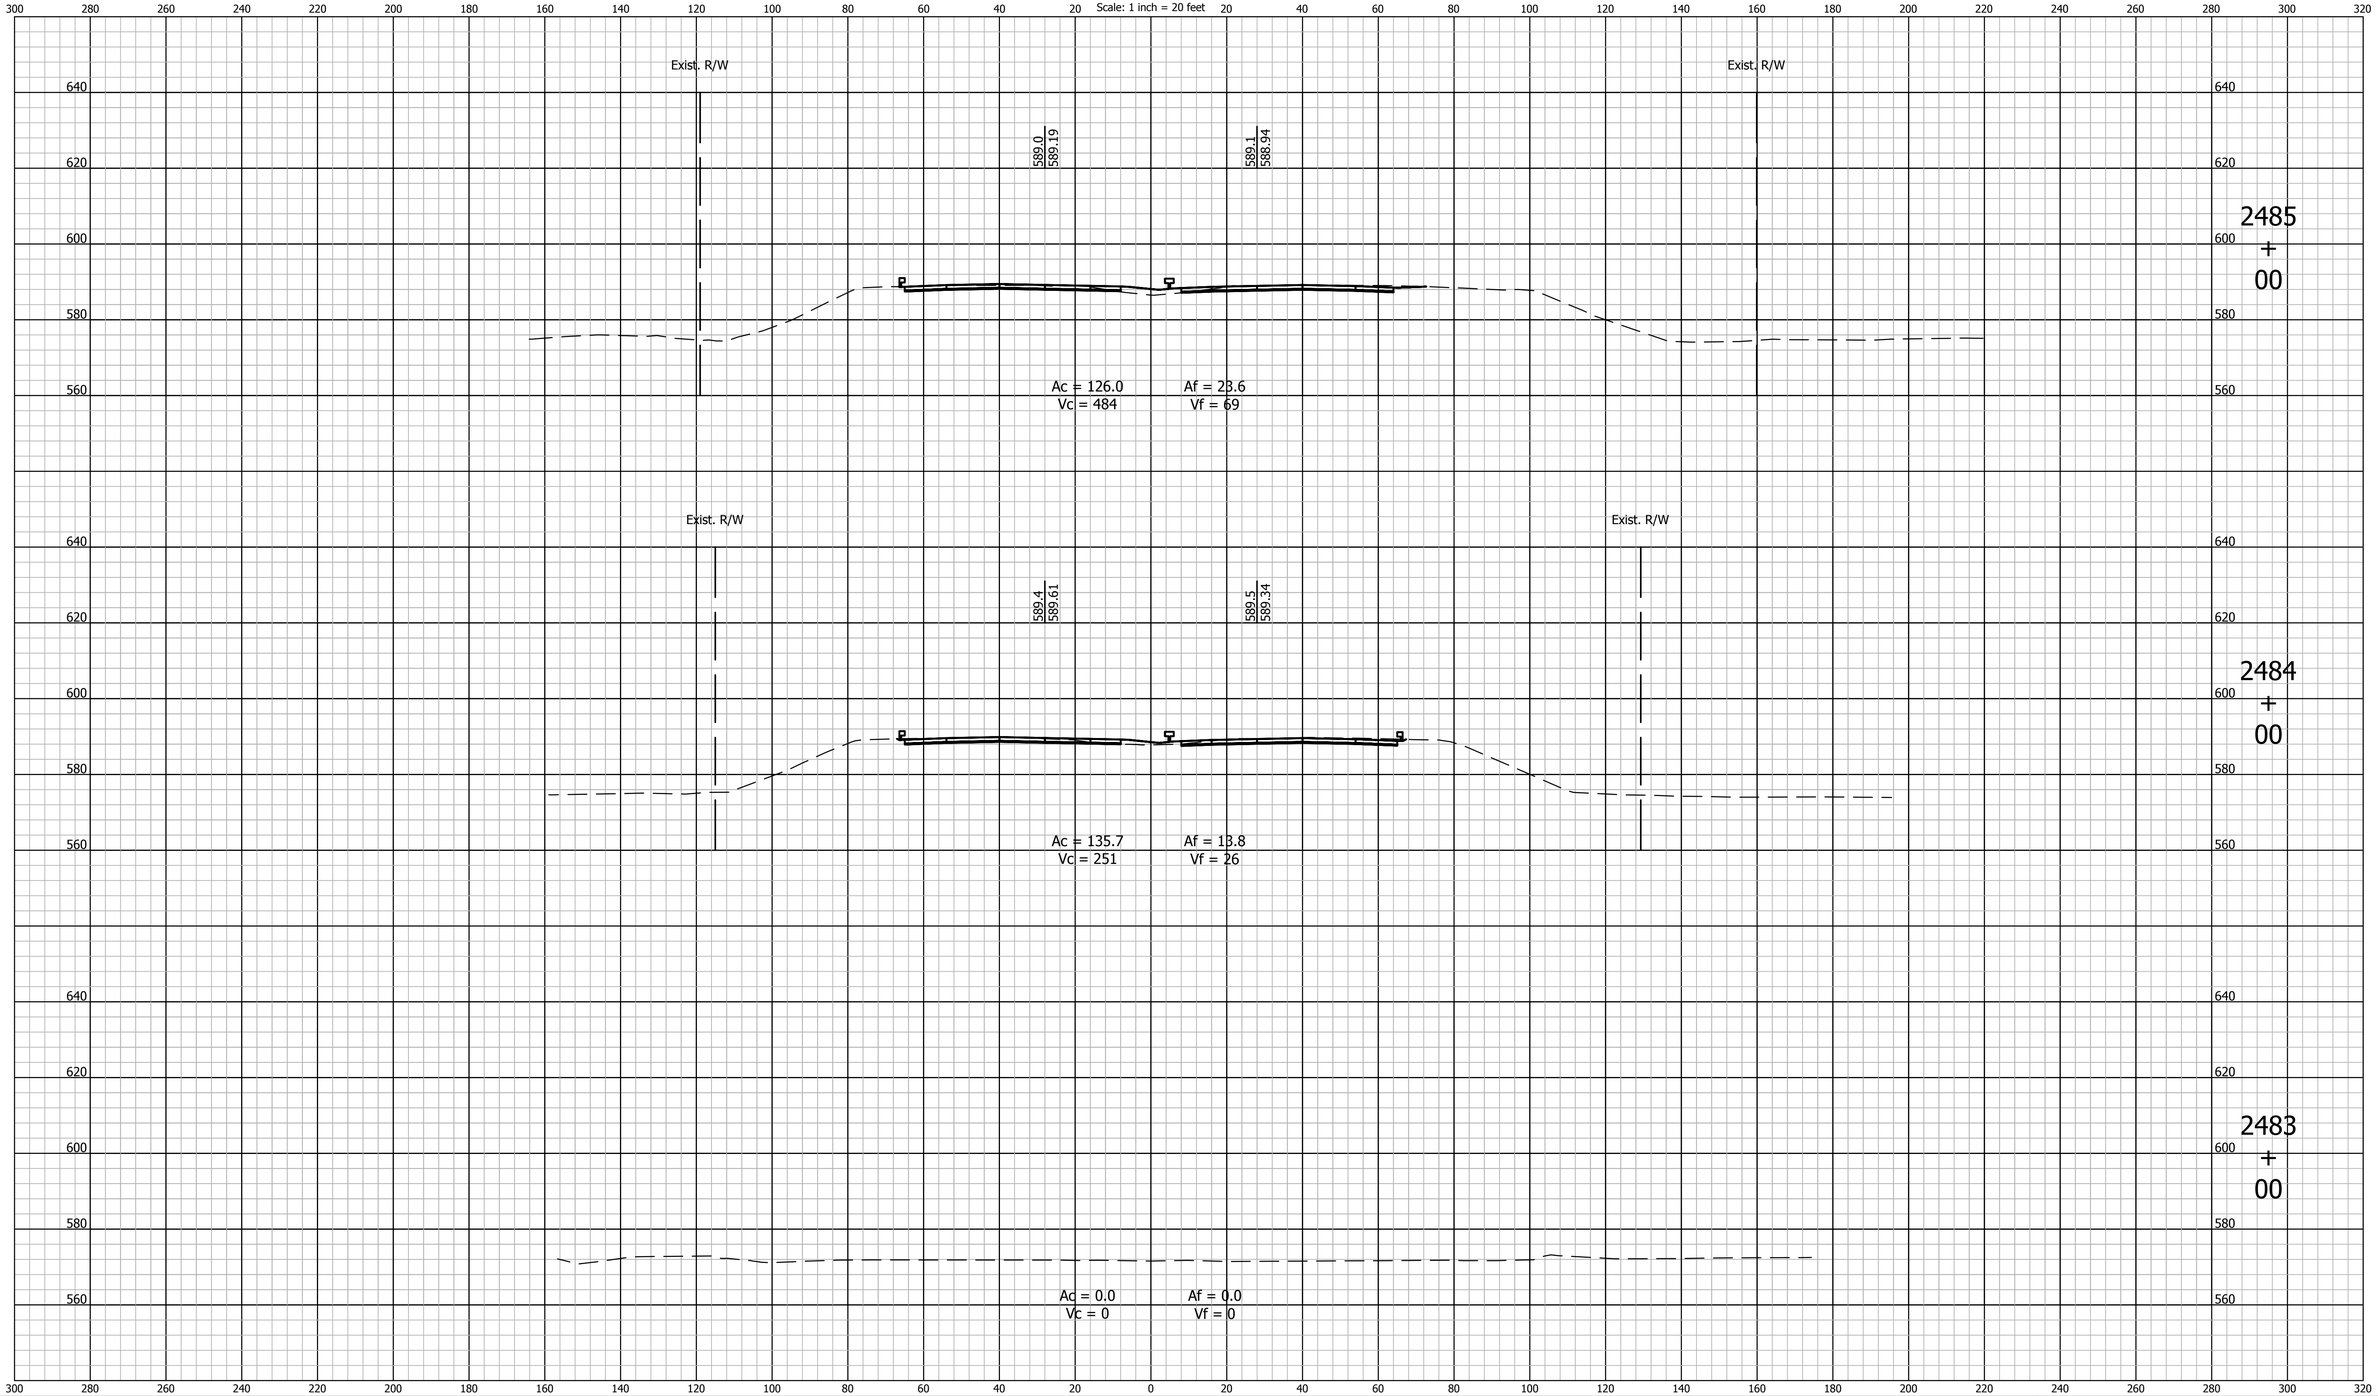

UNITED Consulting
1625 N. Post Road
Indianapolis, IN 46219
Phone 317-895-2585
Fax 317-895-2596
www.ucindy.com

RECOMMENDED FOR APPROVAL _____ DESIGN ENGINEER DATE

DESIGNED: BWS | DRAWN: MAC

CHECKED: BJP | CHECKED: BJP

INDIANA
DEPARTMENT OF TRANSPORTATION

CROSS SECTIONS
LINE "A"

HORIZONTAL SCALE	BRIDGE FILE
1" = 20'	-
VERTICAL SCALE	DESIGNATION
1" = 20'	0501212

SURVEY BOOK	SHEETS		
-	91	of	251
CONTRACT	PROJECT		
R-28940	0501212		

File Name: P:\C3D\MK16-465\Road\Dwg\Plans\X Sections Line A 2411+00 to 2530+00.dwg Plot Date: 4/25/2017 Plotted By: Pierson, Brian

CROSS SECTIONS
Scale: 1 inch = 20 feet

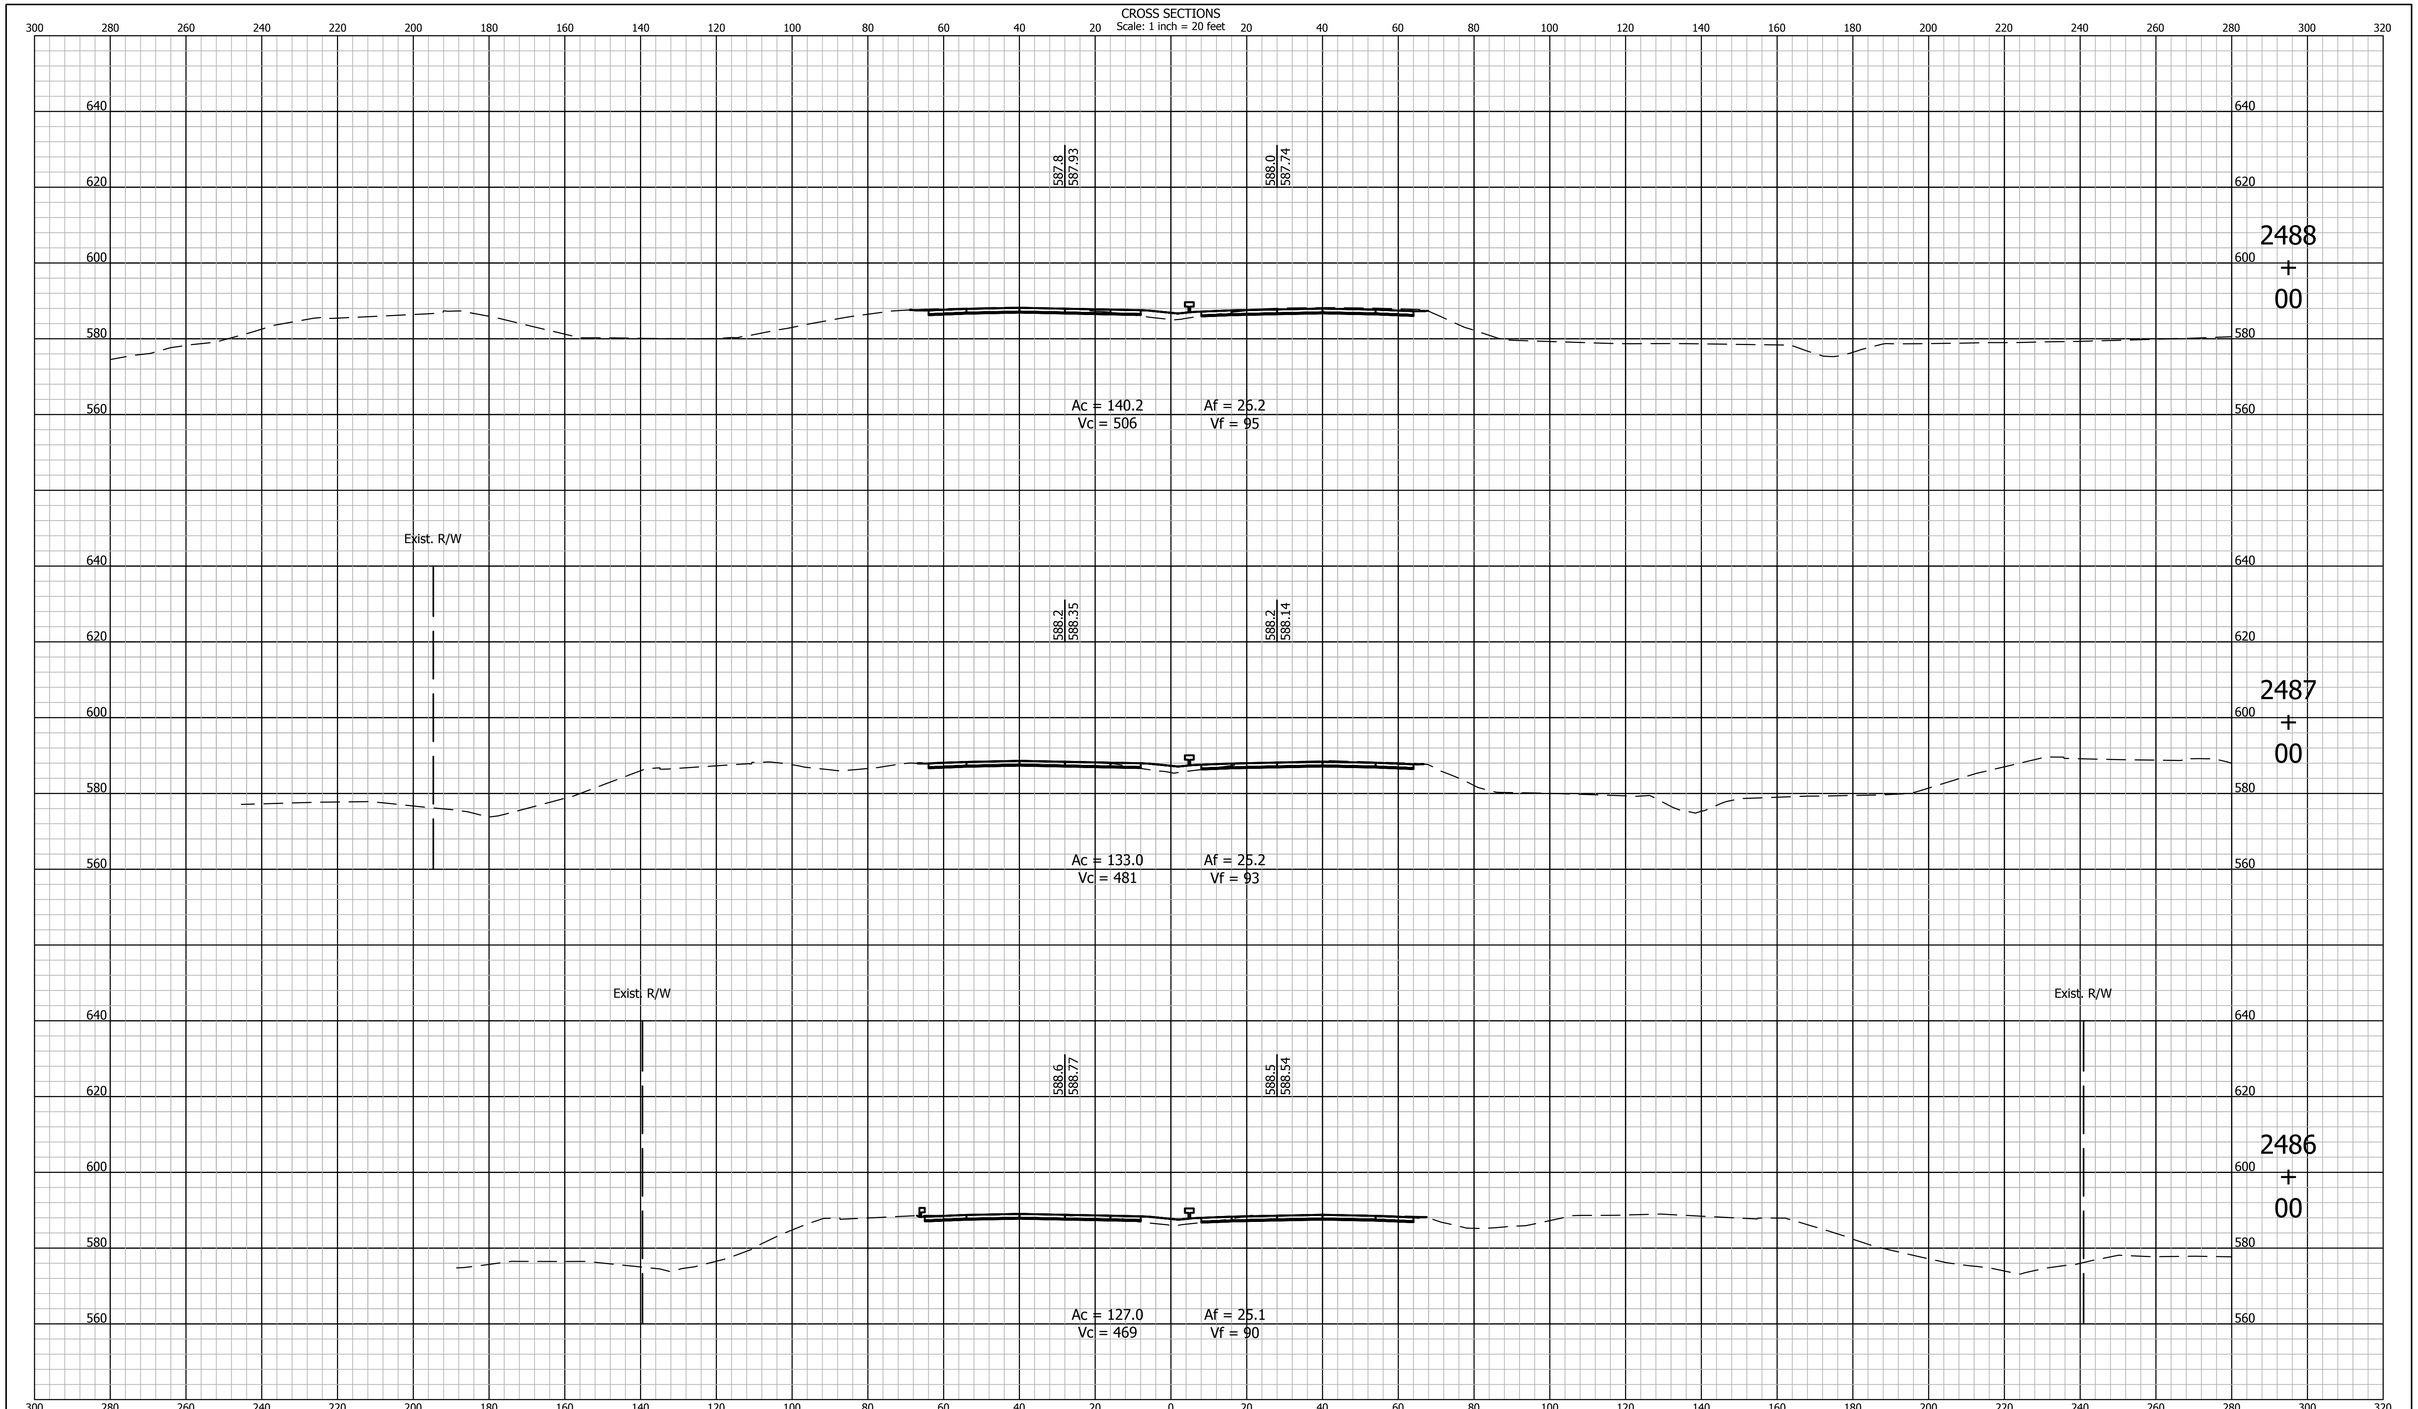

UNITED Consulting
1625 N. Post Road
Indianapolis, IN 46219
Phone 317-895-2585
Fax 317-895-2596
www.ucindy.com

RECOMMENDED FOR APPROVAL _____ DESIGN ENGINEER _____ DATE

DESIGNED: BWS | DRAWN: MAC

CHECKED: BJP | CHECKED: BJP

INDIANA
DEPARTMENT OF TRANSPORTATION

CROSS SECTIONS
LINE "A"

HORIZONTAL SCALE	BRIDGE FILE
1" = 20'	-
VERTICAL SCALE	DESIGNATION
1" = 20'	0501212

SURVEY BOOK	SHEETS		
-	92	of	251
CONTRACT	PROJECT		
R-28940	0501212		

File Name: P:\C3D\MK16-465\Road\Dwg\Plans\X Sections Line A 2411+00 to 2530+00.dwg Plot Date: 4/25/2017 Plotted By: Pierson, Brian

CROSS SECTIONS
Scale: 1 inch = 20 feet

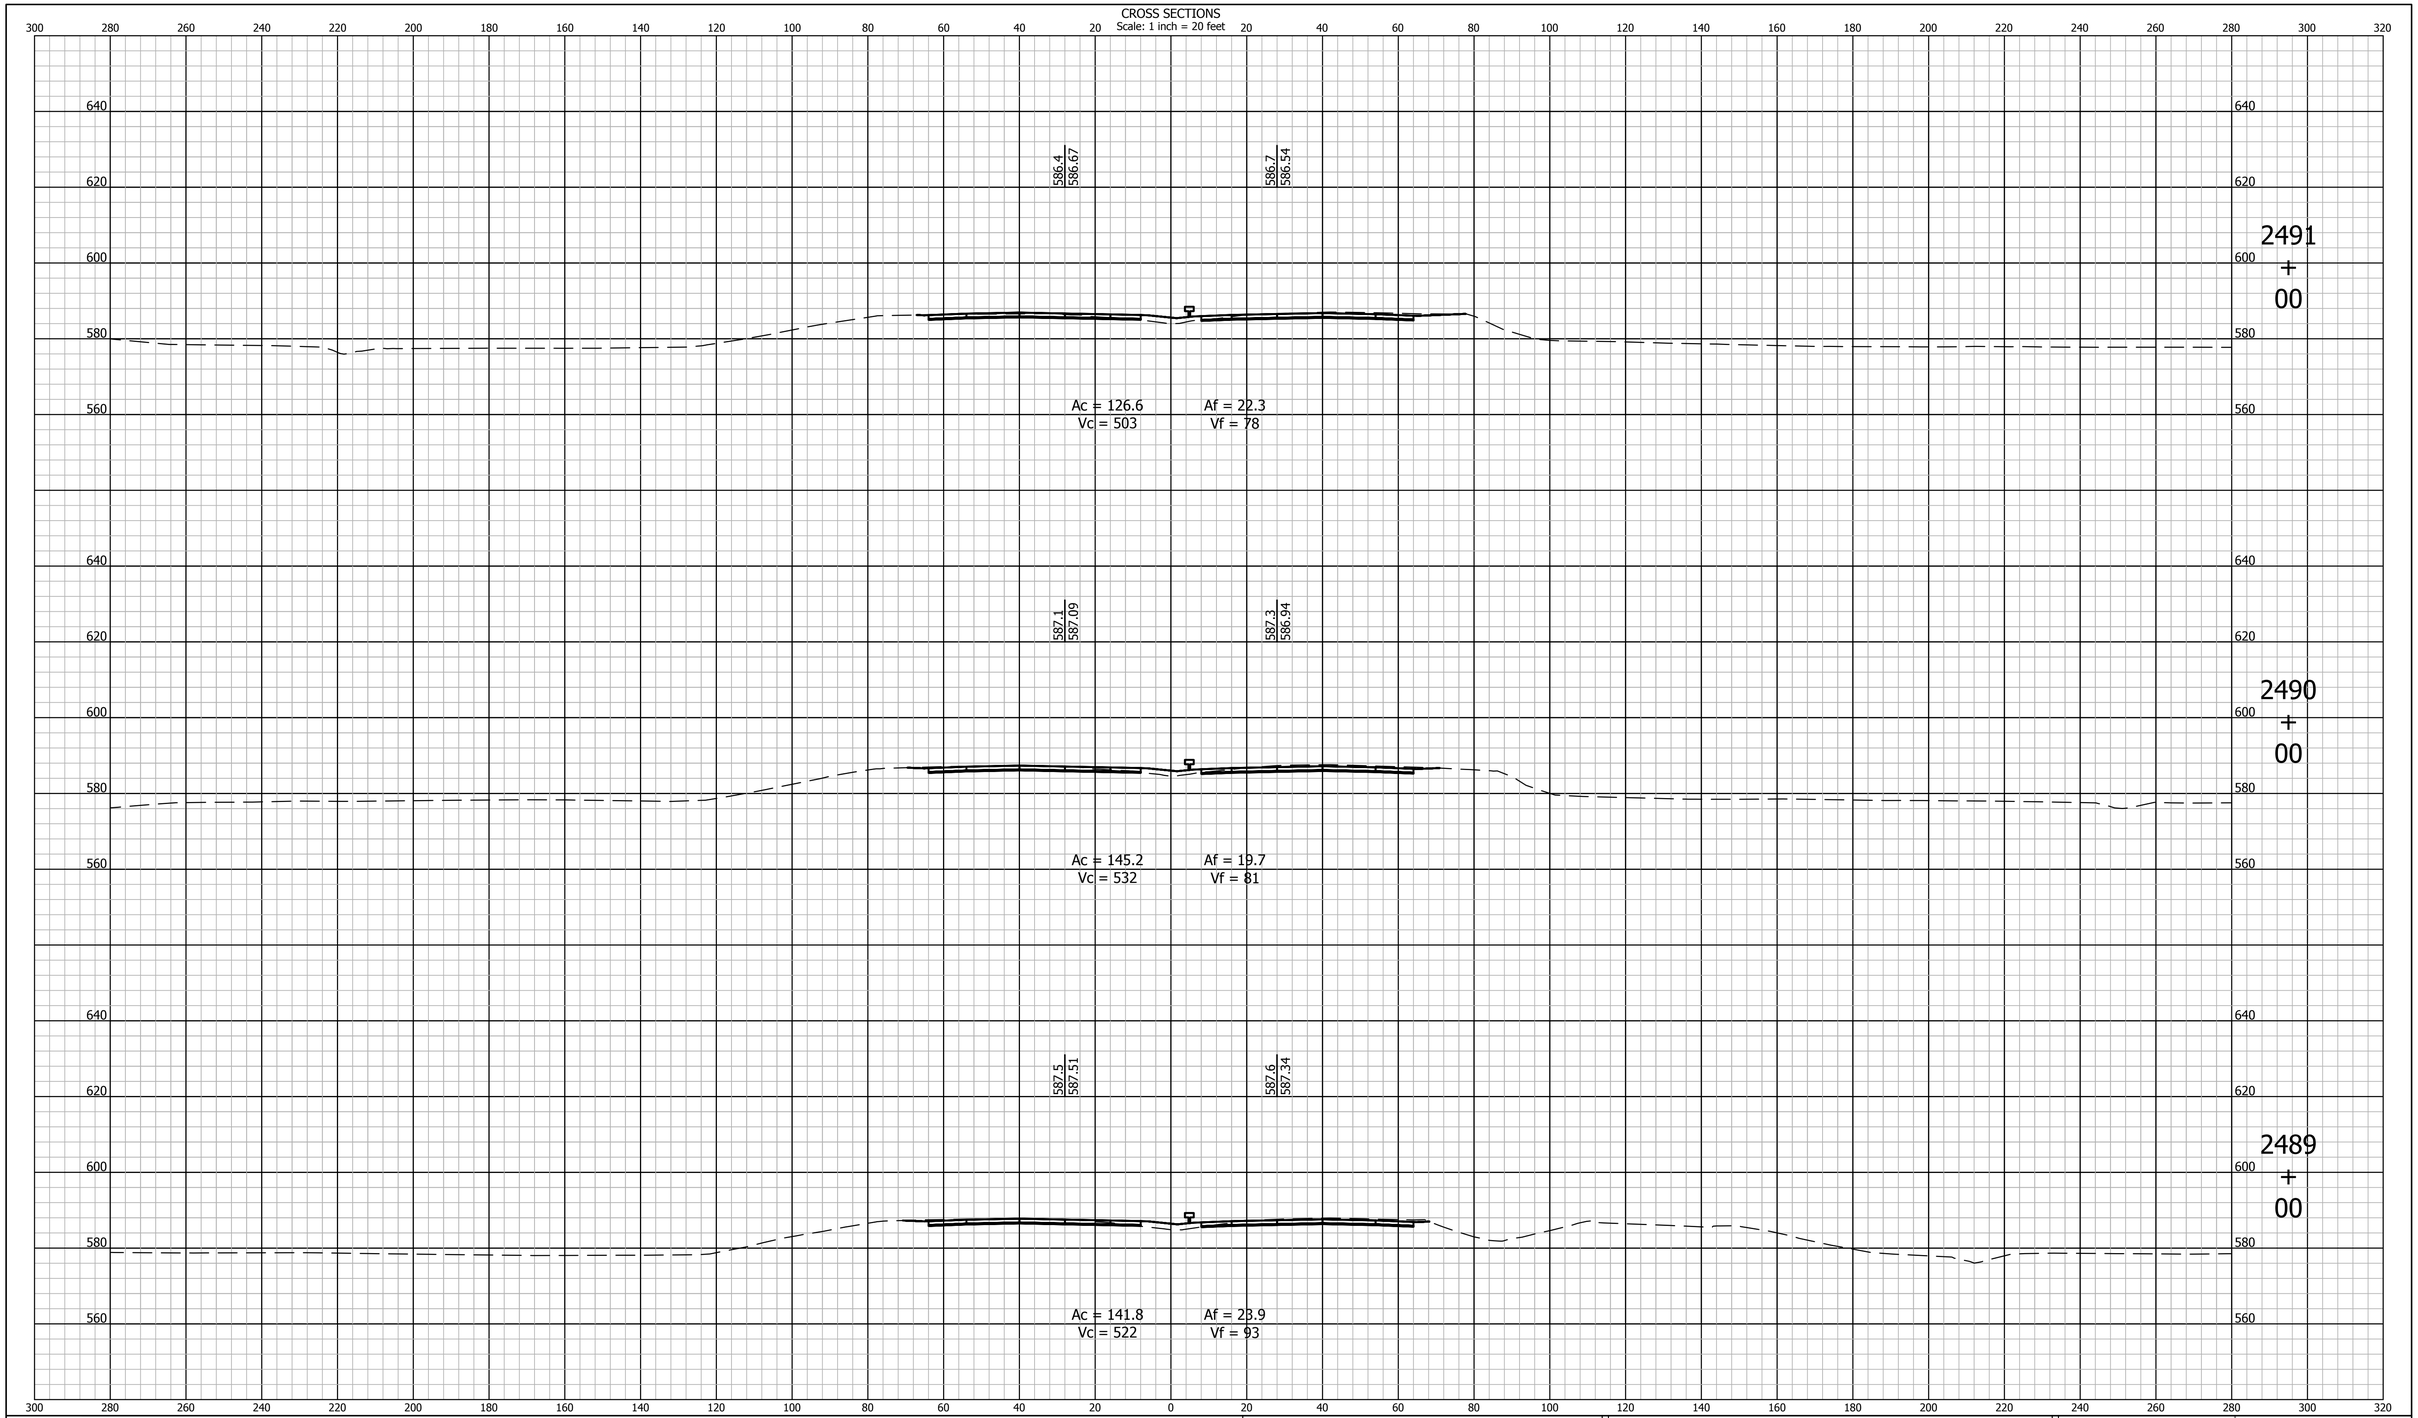

UNITED Consulting
1625 N. Post Road
Indianapolis, IN 46219
Phone 317-895-2585
Fax 317-895-2596
www.ucindy.com

RECOMMENDED FOR APPROVAL _____ DESIGN ENGINEER DATE

DESIGNED: BWS | DRAWN: MAC

CHECKED: BJP | CHECKED: BJP

INDIANA
DEPARTMENT OF TRANSPORTATION

CROSS SECTIONS
LINE "A"

HORIZONTAL SCALE	BRIDGE FILE
1" = 20'	-
VERTICAL SCALE	DESIGNATION
1" = 20'	0501212

SURVEY BOOK	SHEETS		
-	93	of	251
CONTRACT	PROJECT		
R-28940	0501212		

File Name: P:\C3D\MK16-465\Road\Dwg\Plans\X Sections Line A 2411+00 to 2530+00.dwg Plot Date: 4/25/2017 Plotted By: Pierson, Brian

CROSS SECTIONS
Scale: 1 inch = 20 feet

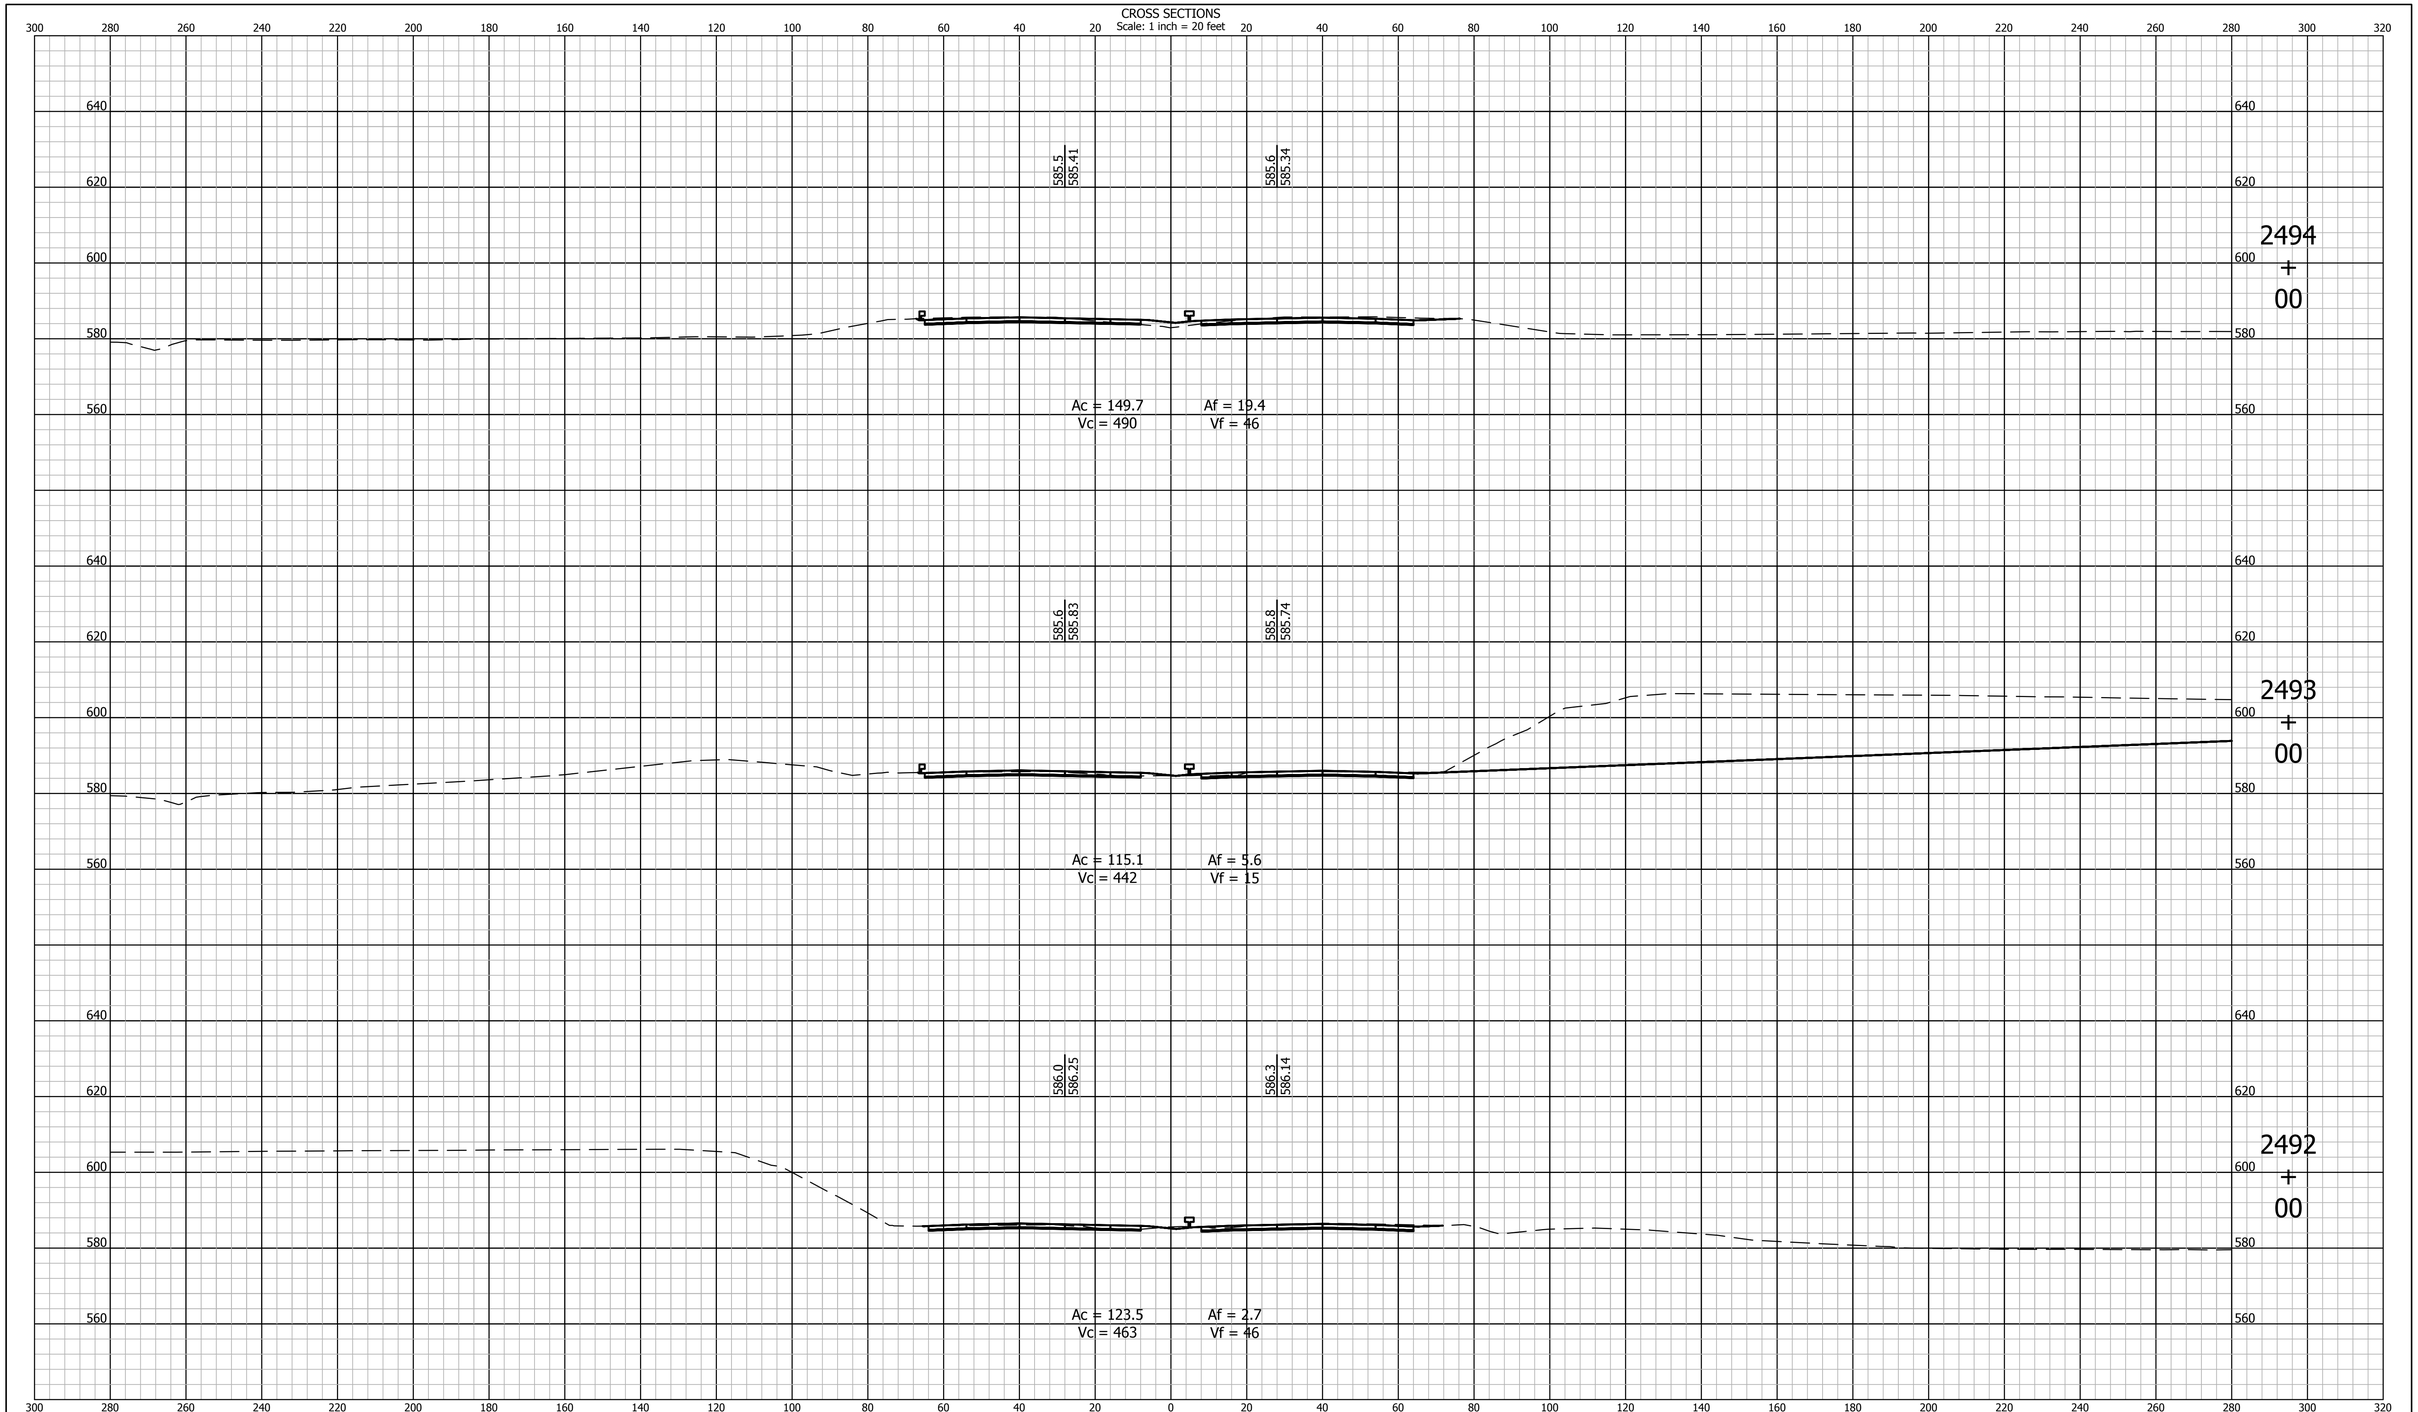

UNITED Consulting
1625 N. Post Road
Indianapolis, IN 46219
Phone 317-895-2585
Fax 317-895-2596
www.ucindy.com

RECOMMENDED FOR APPROVAL _____ DESIGN ENGINEER DATE

DESIGNED: BWS DRAWN: MAC

CHECKED: BJP CHECKED: BJP

INDIANA
DEPARTMENT OF TRANSPORTATION

CROSS SECTIONS
LINE "A"

HORIZONTAL SCALE	BRIDGE FILE
1" = 20'	-
VERTICAL SCALE	DESIGNATION
1" = 20'	0501212
SURVEY BOOK	SHEETS
-	94 of 251
CONTRACT	PROJECT
R-28940	0501212

CROSS SECTIONS
Scale: 1 inch = 20 feet

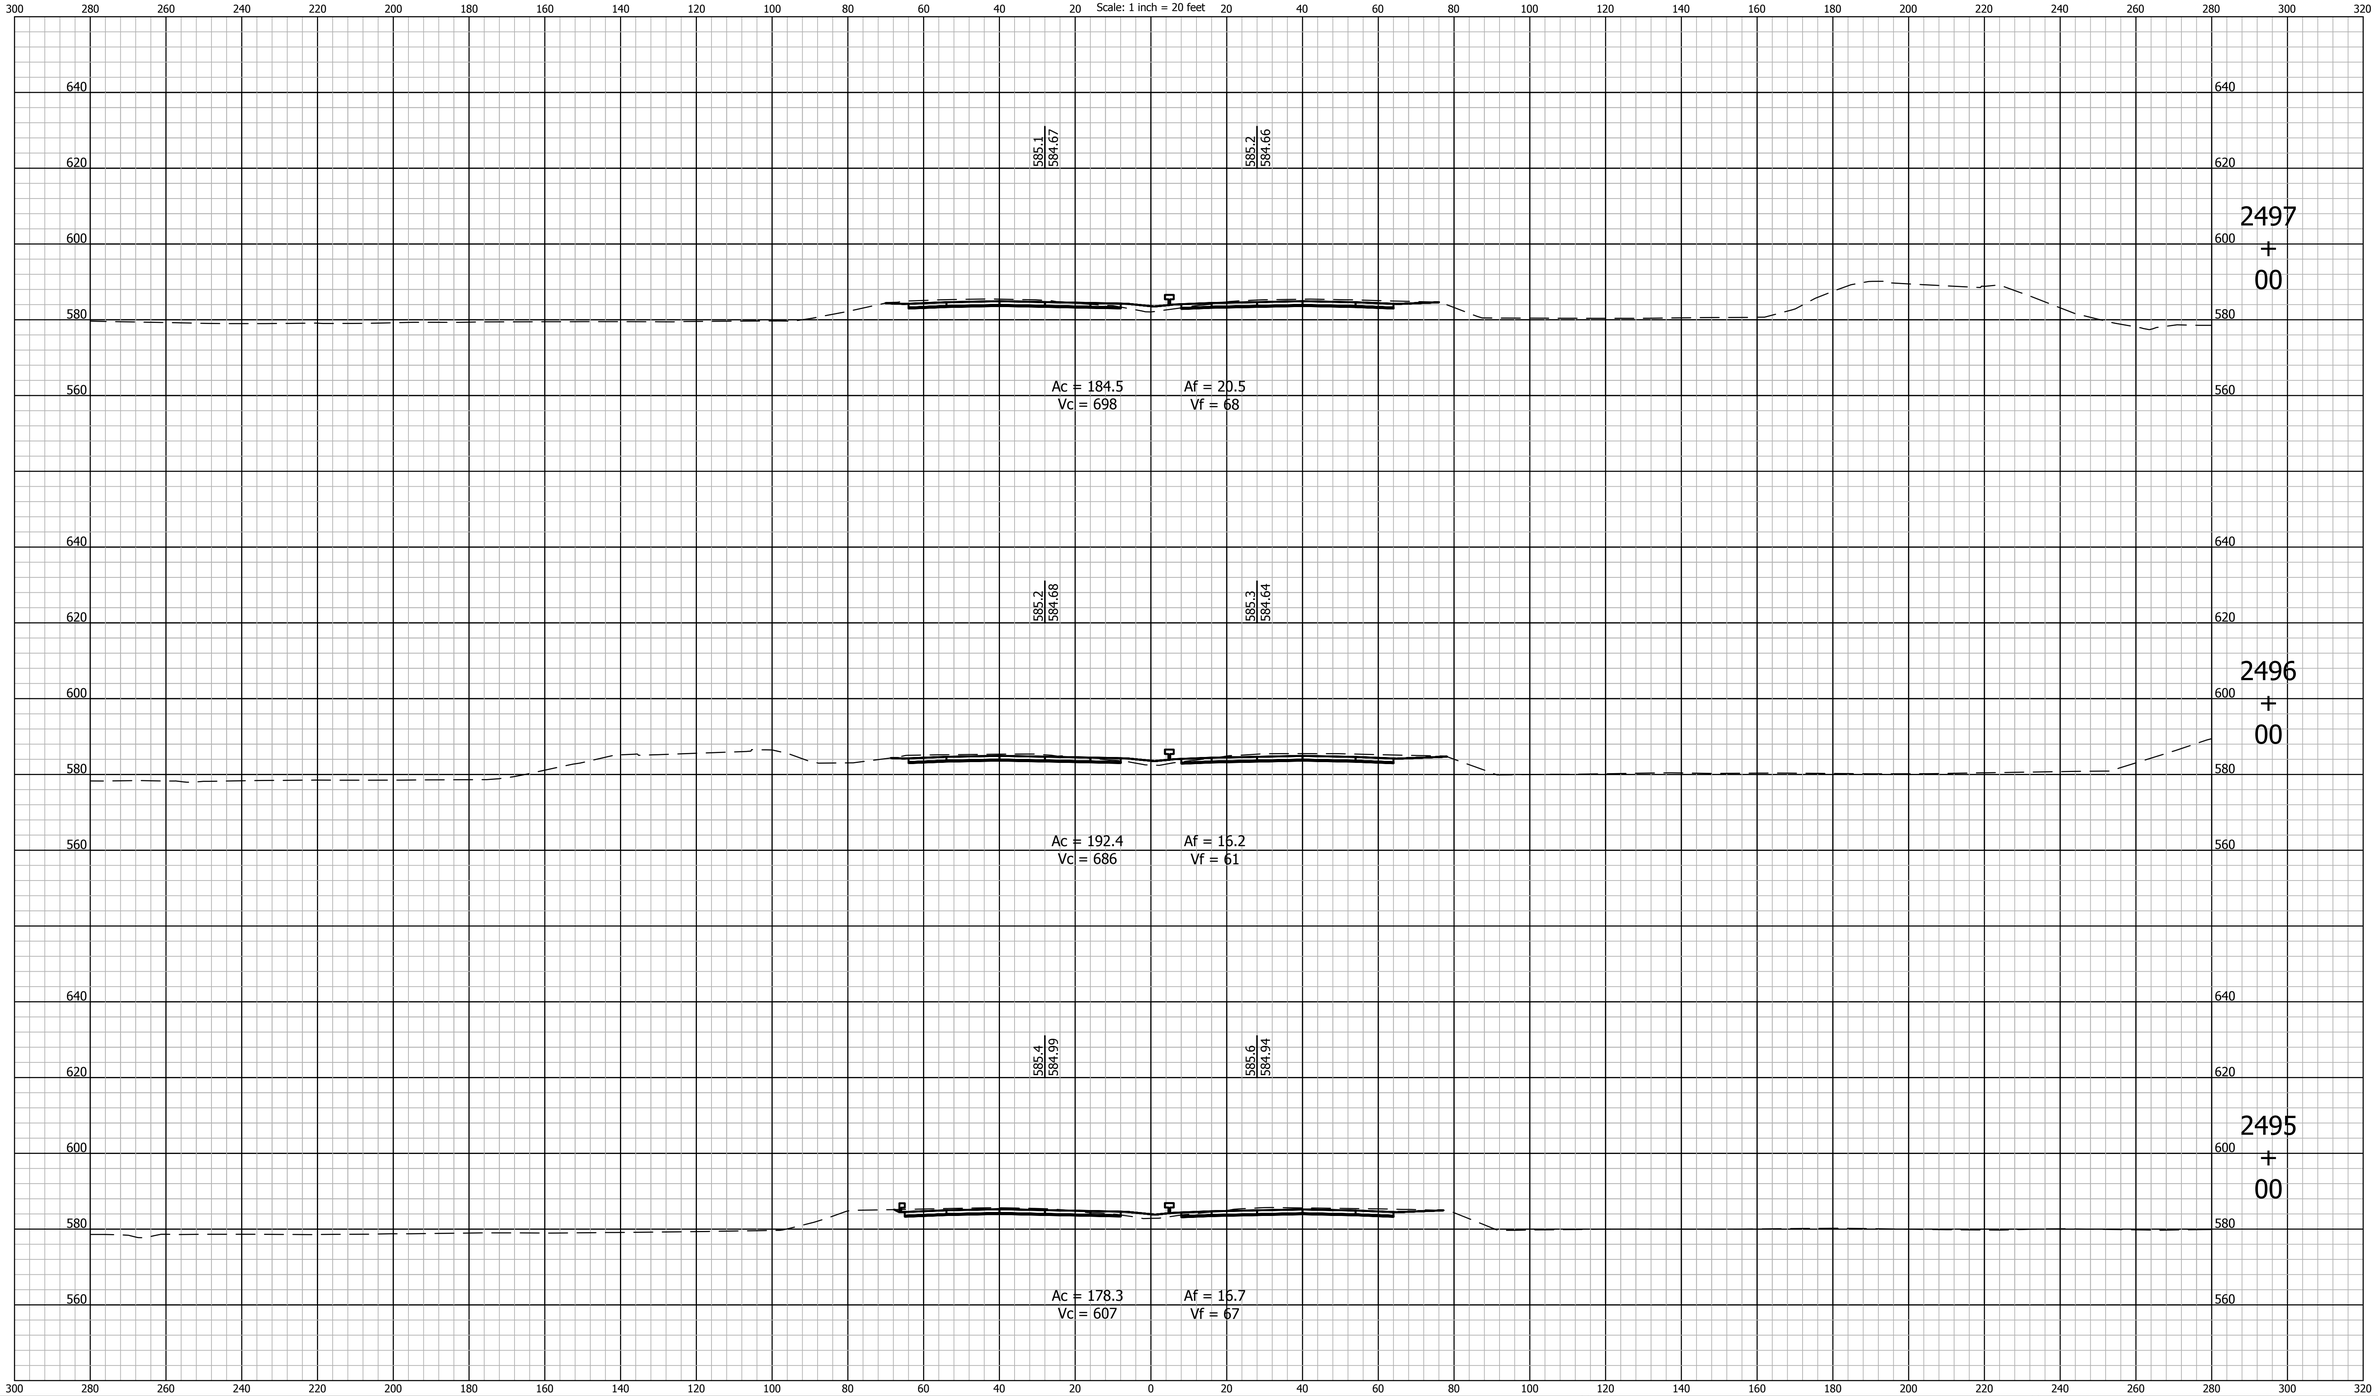

UNITED Consulting
1625 N. Post Road
Indianapolis, IN 46219
Phone 317-895-2585
Fax 317-895-2596
www.ucindy.com

RECOMMENDED FOR APPROVAL _____ DESIGN ENGINEER _____ DATE

DESIGNED: BWS | DRAWN: MAC

CHECKED: BJP | CHECKED: BJP

INDIANA
DEPARTMENT OF TRANSPORTATION

CROSS SECTIONS
LINE "A"

HORIZONTAL SCALE	BRIDGE FILE
1" = 20'	-
VERTICAL SCALE	DESIGNATION
1" = 20'	0501212

SURVEY BOOK	SHEETS
-	95 of 251
CONTRACT	PROJECT
R-28940	0501212

File Name: P:\C3D\MK16-465\Road\Dwg\Plans\X Sections Line A 2411+00 to 2530+00.dwg Plot Date: 4/25/2017 Plotted By: Pierson, Brian

CROSS SECTIONS
Scale: 1 inch = 20 feet

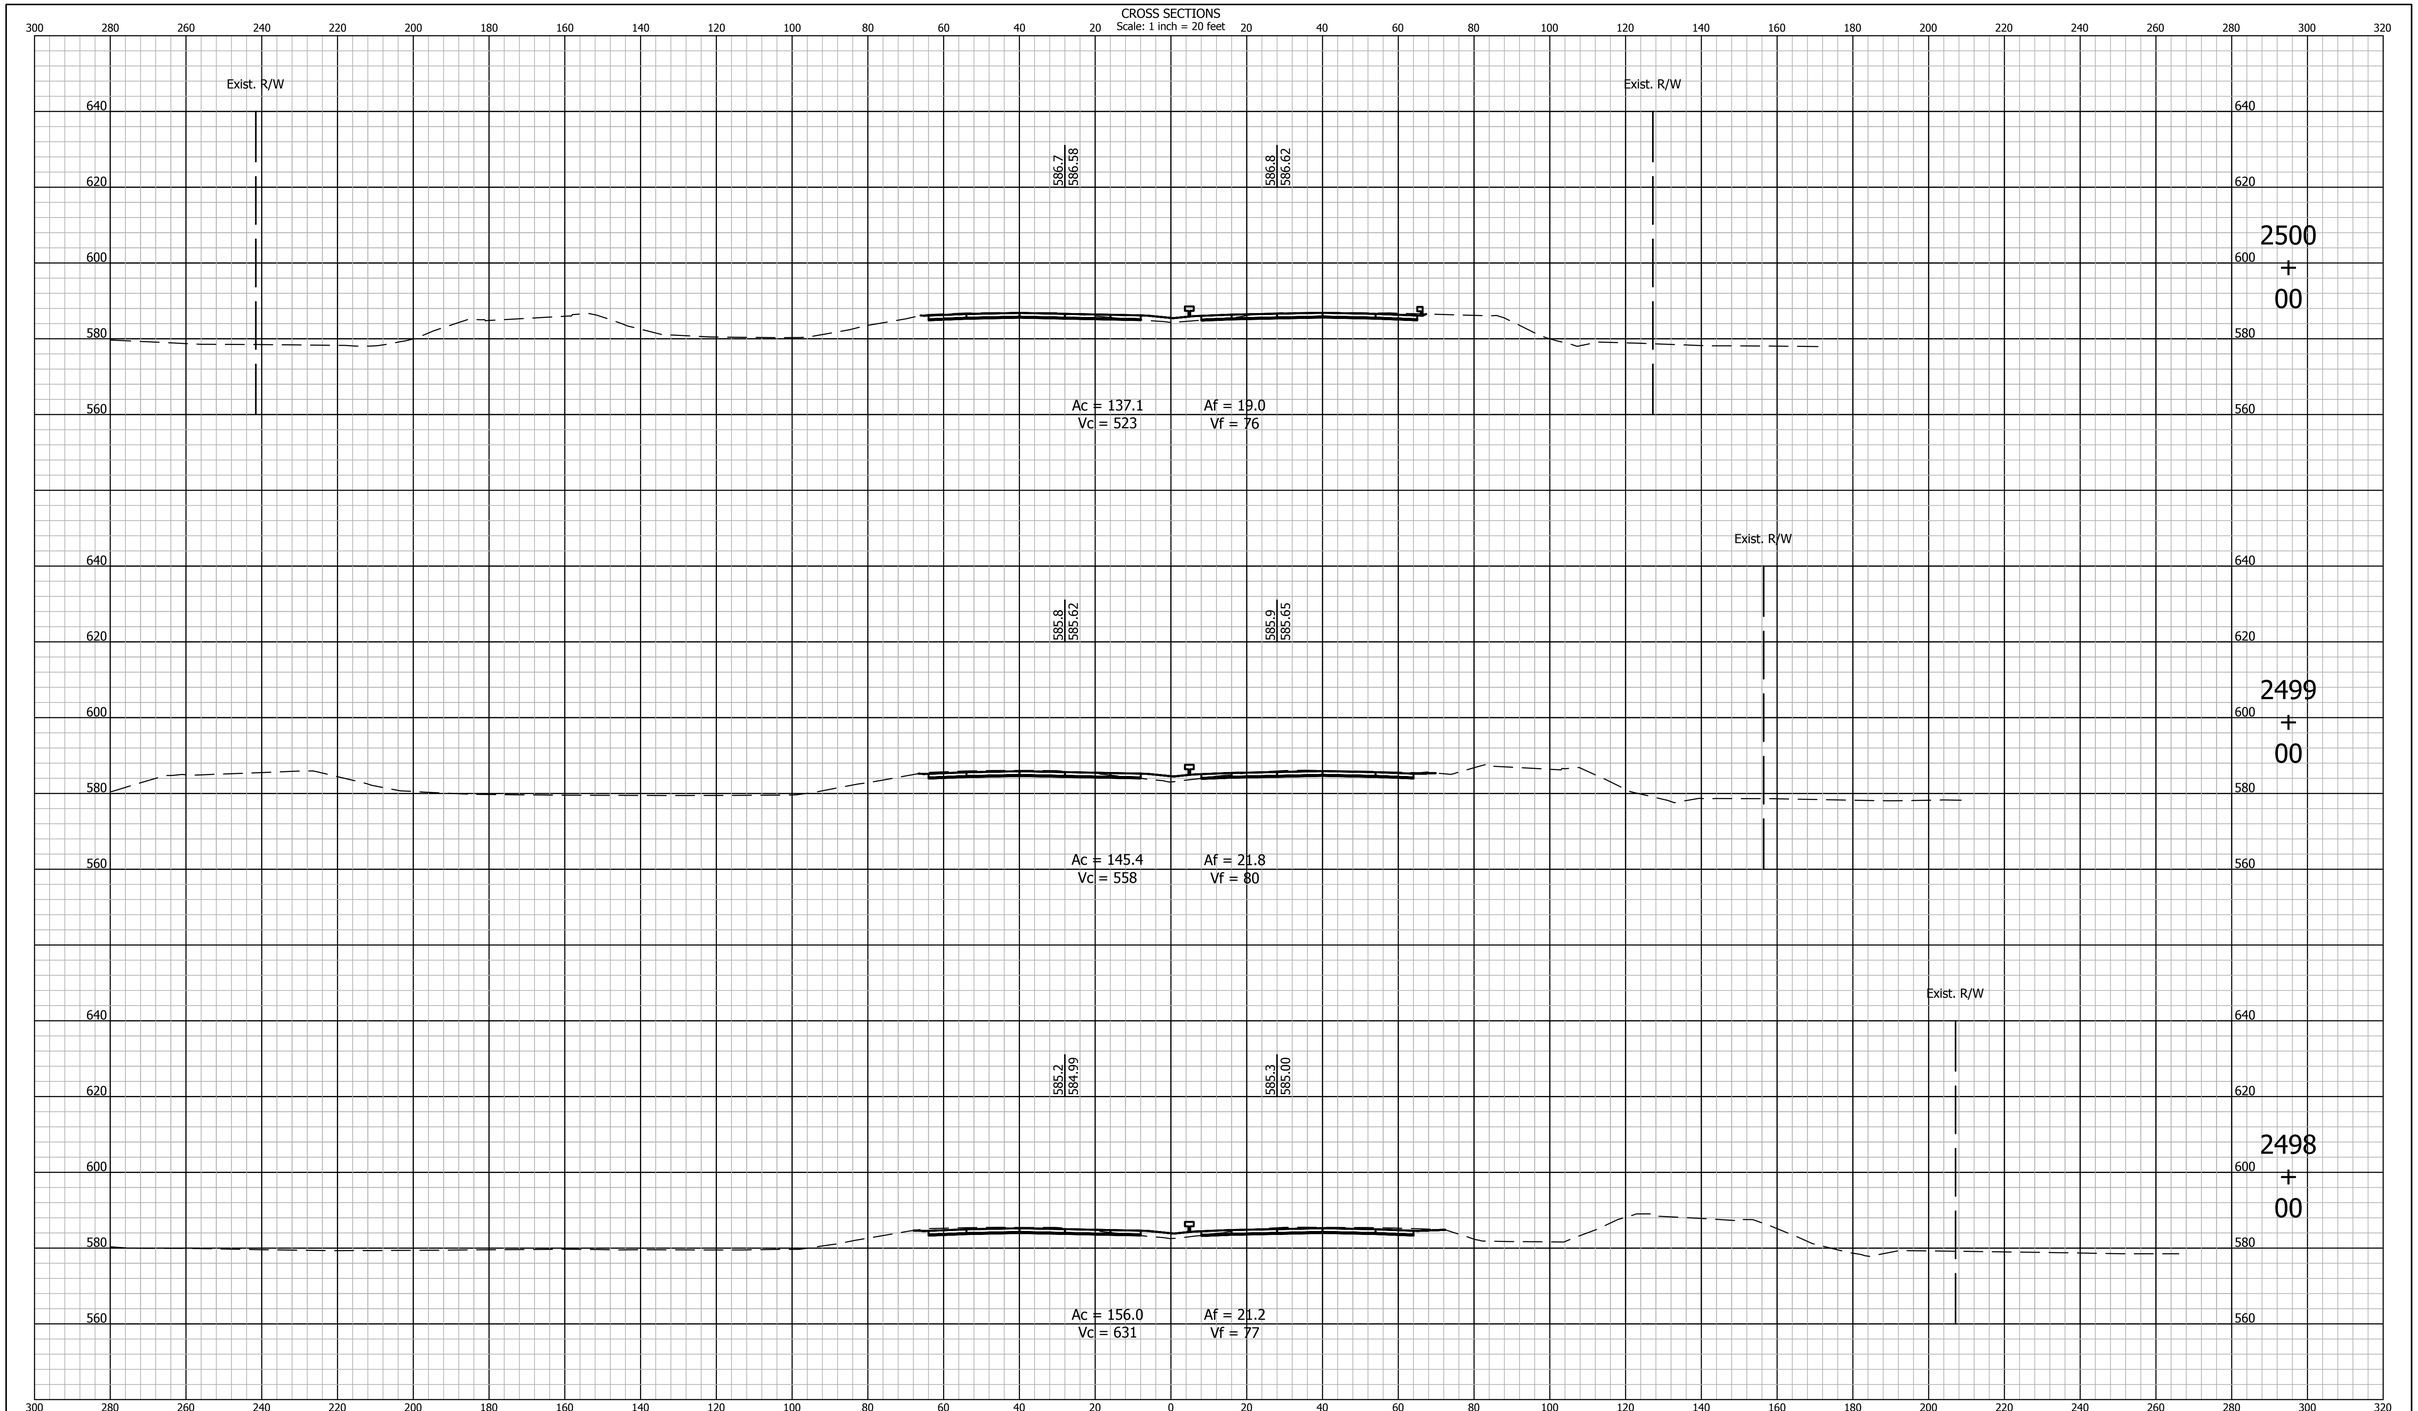

UNITED Consulting
1625 N. Post Road
Indianapolis, IN 46219
Phone 317-895-2585
Fax 317-895-2596
www.ucindy.com

RECOMMENDED FOR APPROVAL _____ DESIGN ENGINEER _____ DATE

DESIGNED: BWS | DRAWN: MAC

CHECKED: BJP | CHECKED: BJP

INDIANA
DEPARTMENT OF TRANSPORTATION

CROSS SECTIONS
LINE "A"

HORIZONTAL SCALE	BRIDGE FILE
1" = 20'	-
VERTICAL SCALE	DESIGNATION
1" = 20'	0501212

SURVEY BOOK	SHEETS		
-	96	of	251
CONTRACT	PROJECT		
R-28940	0501212		

File Name: P:\C3D\MK16-465\Road\Dwg\Plans\X Sections Line A 2411+00 to 2530+00.dwg Plot Date: 4/25/2017 Plotted By: Pierson, Brian

CROSS SECTIONS
Scale: 1 inch = 20 feet

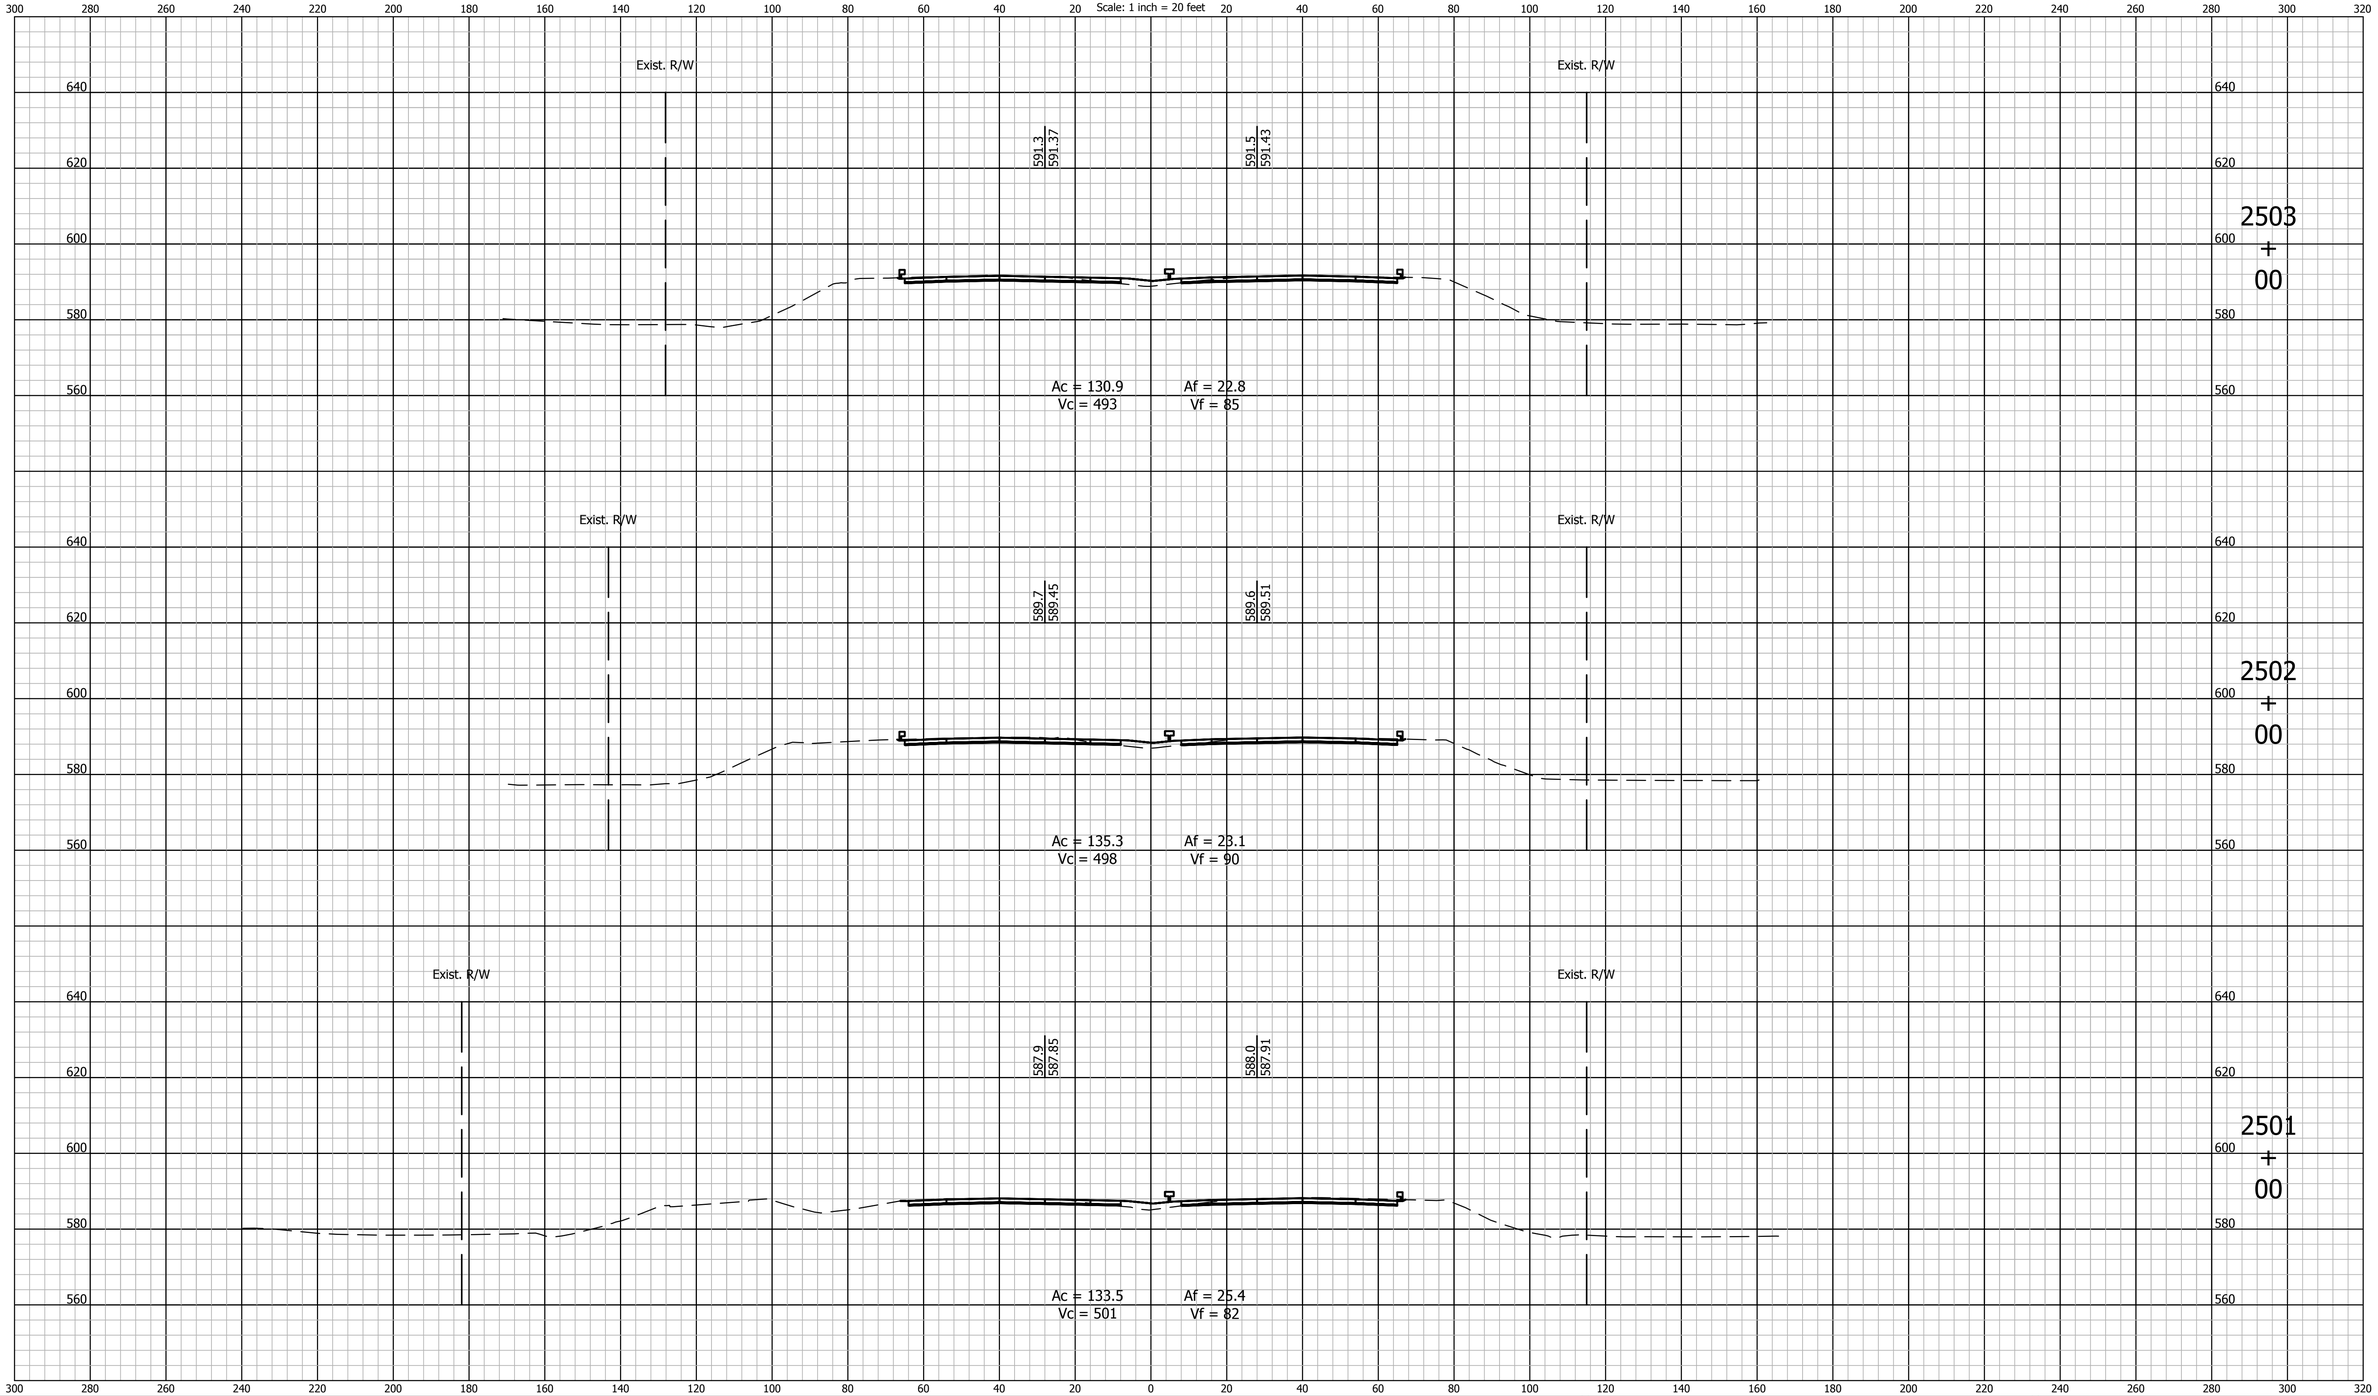

UNITED Consulting
1625 N. Post Road
Indianapolis, IN 46219
Phone 317-895-2585
Fax 317-895-2596
www.ucindy.com

RECOMMENDED FOR APPROVAL _____ DESIGN ENGINEER DATE

DESIGNED: BWS | DRAWN: MAC

CHECKED: BJP | CHECKED: BJP

INDIANA
DEPARTMENT OF TRANSPORTATION

CROSS SECTIONS
LINE "A"

HORIZONTAL SCALE	BRIDGE FILE
1" = 20'	-
VERTICAL SCALE	DESIGNATION
1" = 20'	0501212

SURVEY BOOK	SHEETS
-	97 of 251
CONTRACT	PROJECT
R-28940	0501212

File Name: P:\C3D\MK16-465\Road\Dwg\Plans\X Sections Line A 2411+00 to 2530+00.dwg Plot Date: 4/25/2017 Plotted By: Pierson, Brian

CROSS SECTIONS
Scale: 1 inch = 20 feet

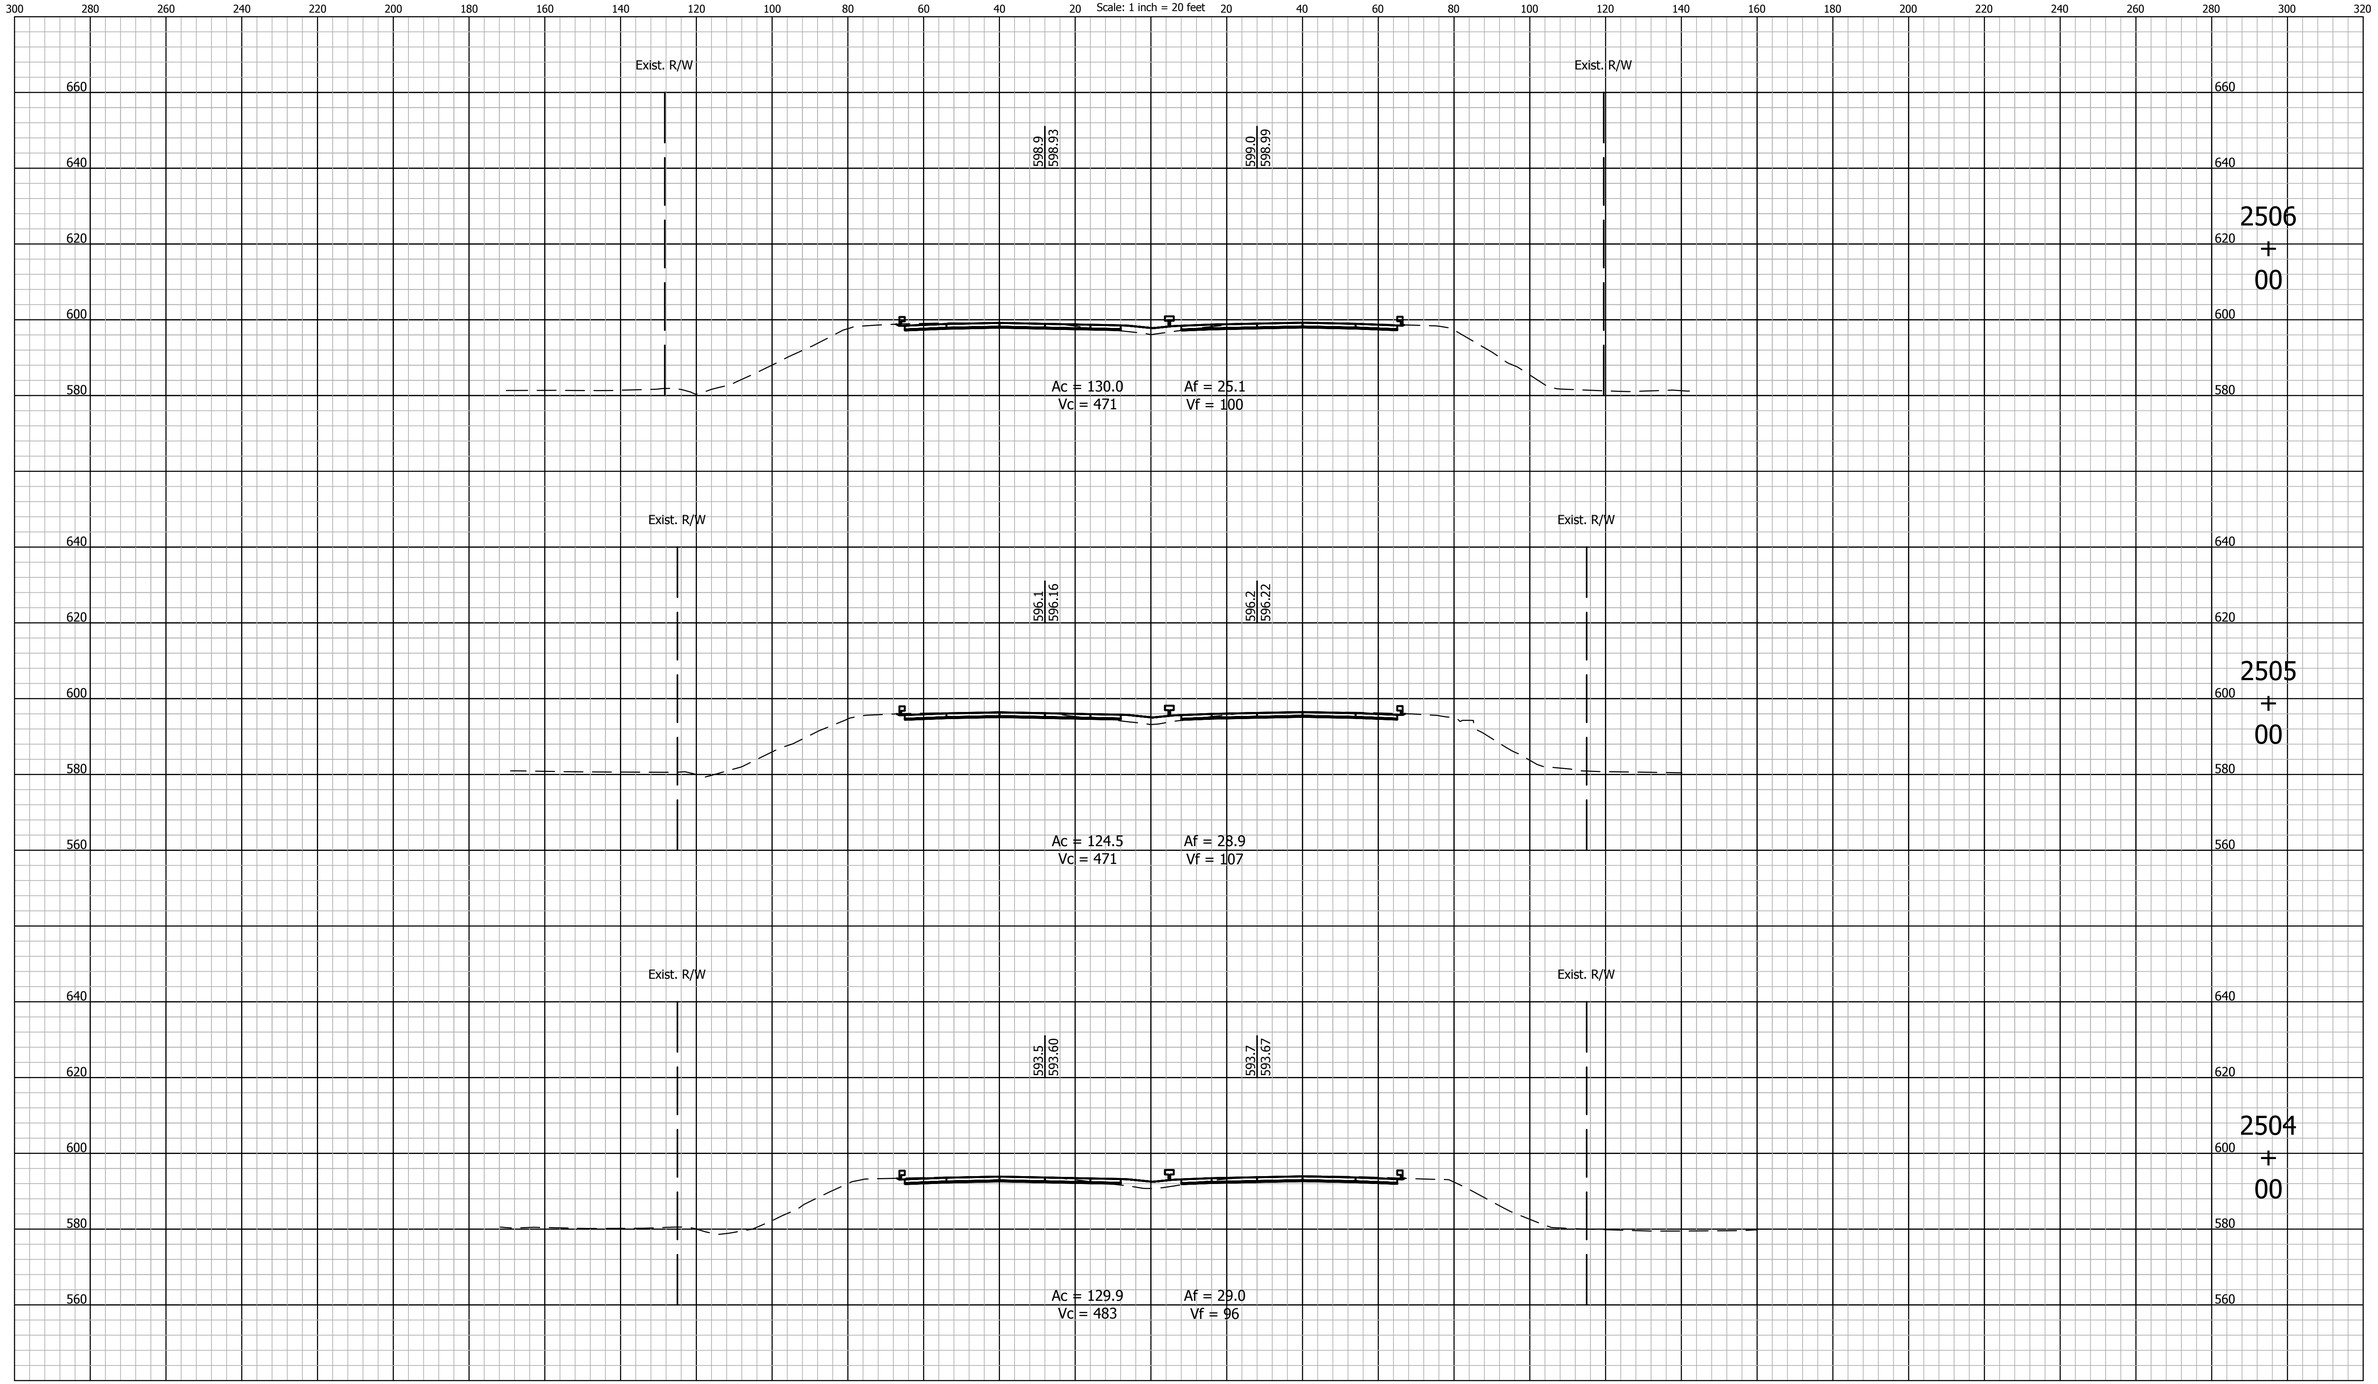

UNITED Consulting
1625 N. Post Road
Indianapolis, IN 46219
Phone 317-895-2585
Fax 317-895-2596
www.ucindy.com

RECOMMENDED FOR APPROVAL _____ DESIGN ENGINEER _____ DATE

DESIGNED: BWS | DRAWN: MAC

CHECKED: BJP | CHECKED: BJP

INDIANA
DEPARTMENT OF TRANSPORTATION

CROSS SECTIONS
LINE "A"

HORIZONTAL SCALE	BRIDGE FILE
1" = 20'	-
VERTICAL SCALE	DESIGNATION
1" = 20'	0501212

SURVEY BOOK	SHEETS
-	98 of 251
CONTRACT	PROJECT
R-28940	0501212

File Name: P:\C3D\MK16-465\Road\Dwg\Plans\X Sections Line A 2411+00 to 2530+00.dwg Plot Date: 4/25/2017 Plotted By: Pierson, Brian

CROSS SECTIONS
Scale: 1 inch = 20 feet

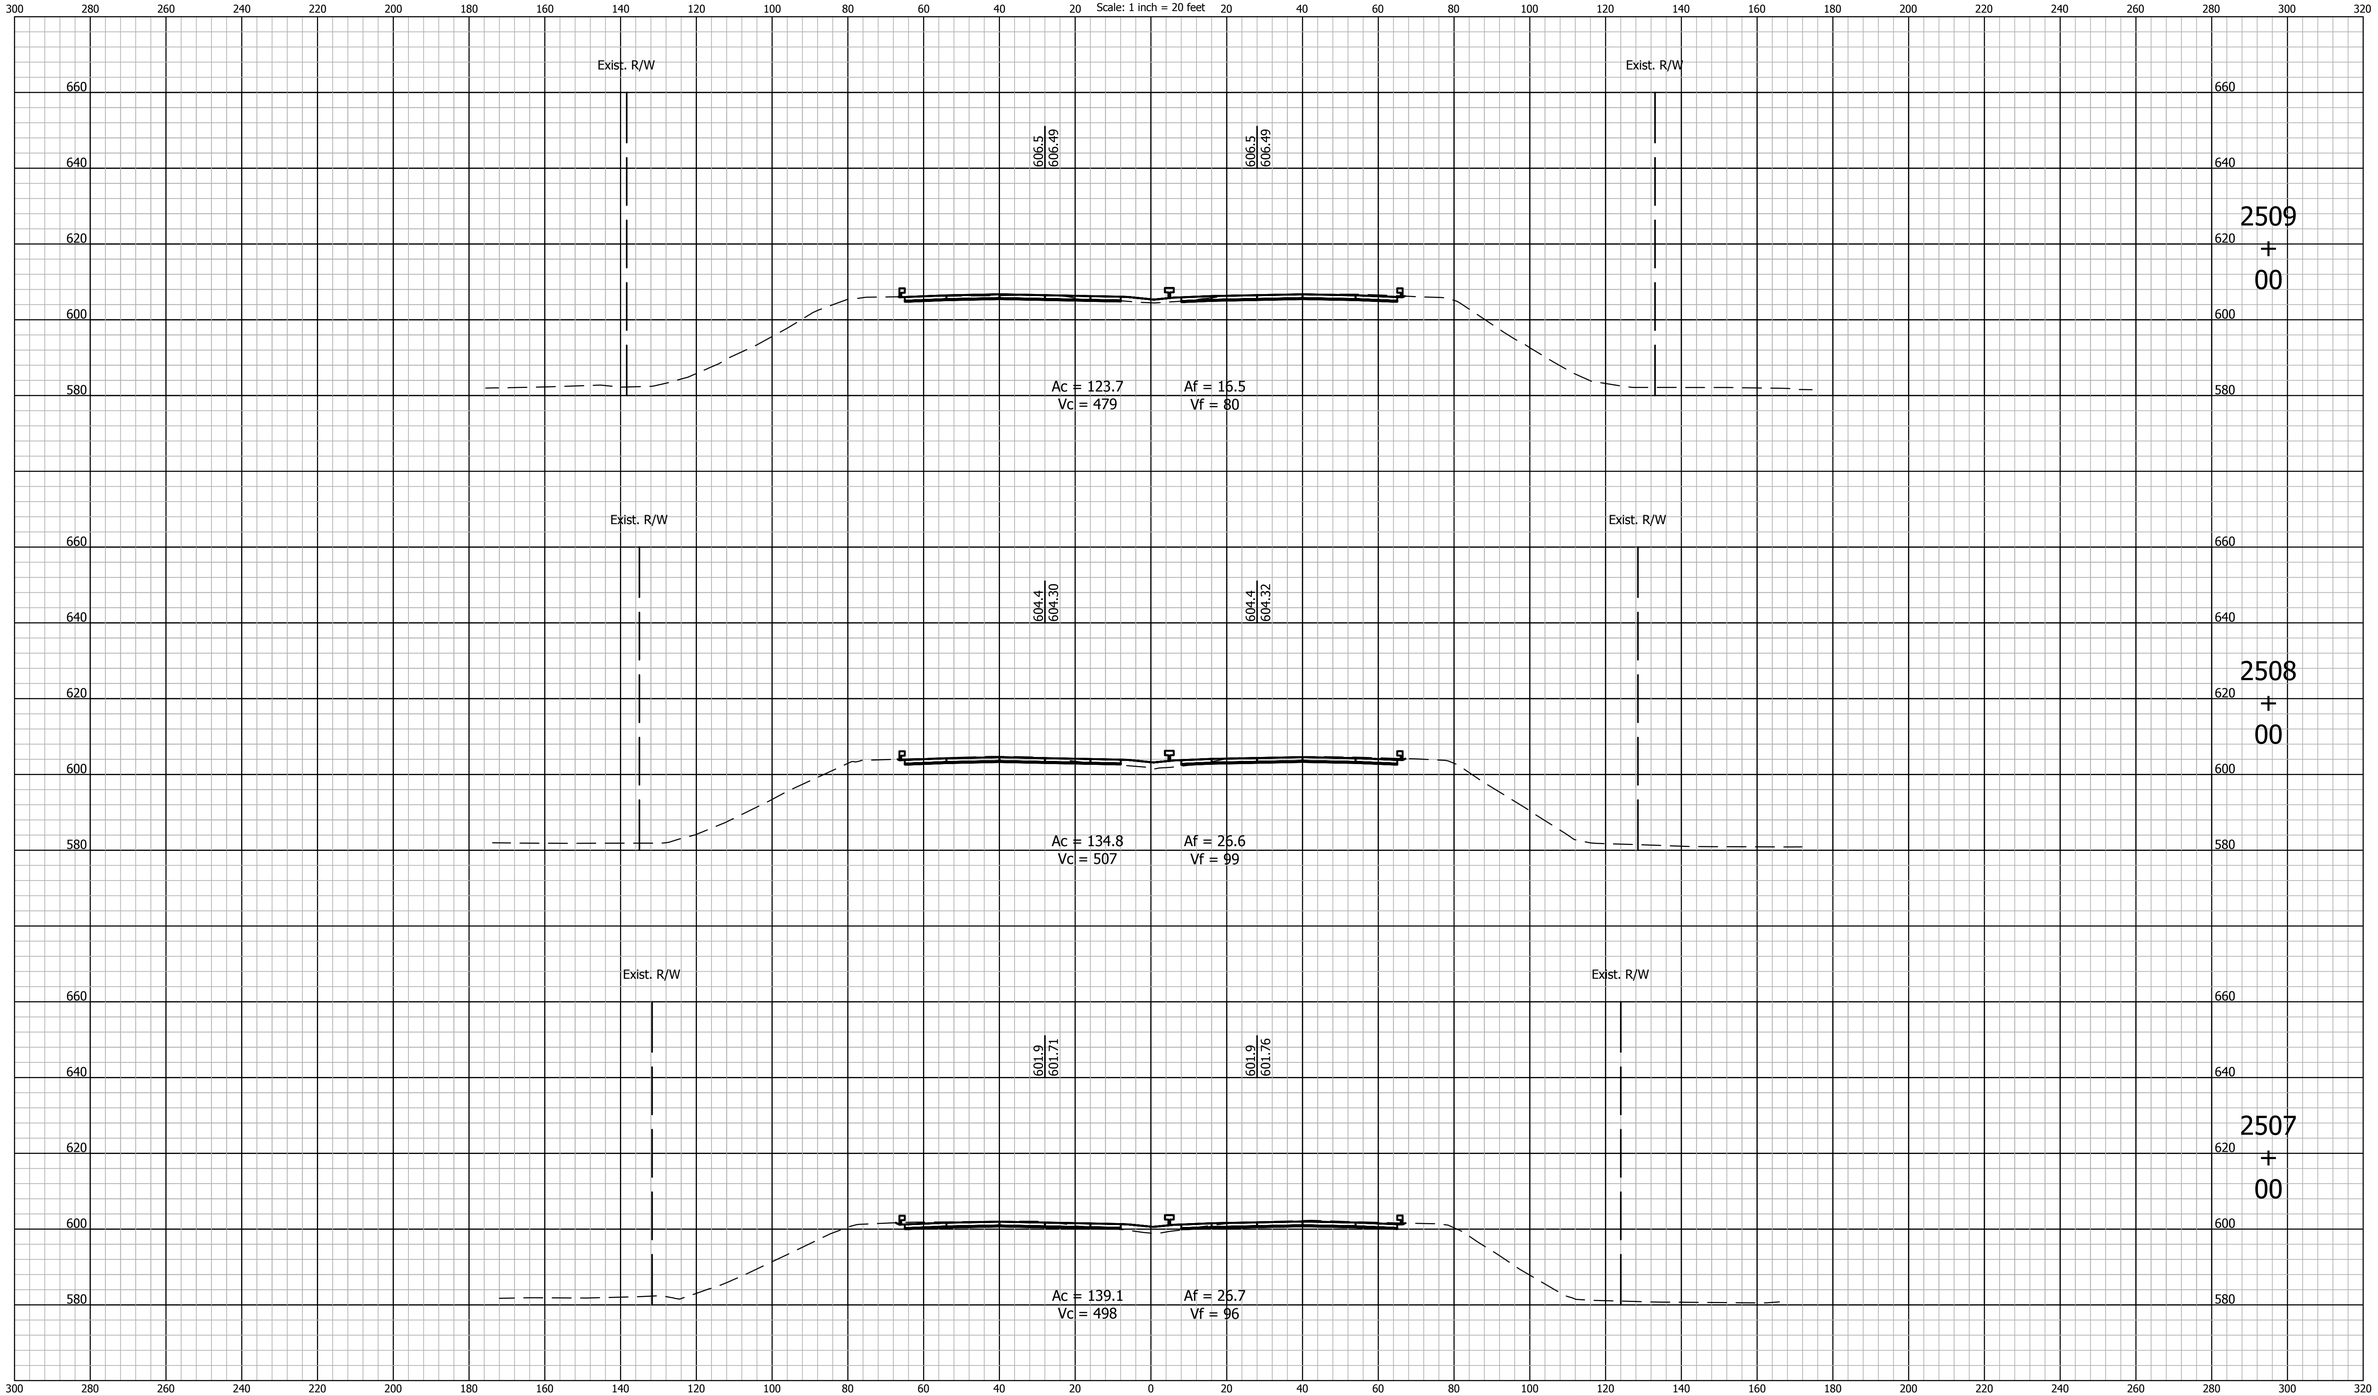

UNITED Consulting
1625 N. Post Road
Indianapolis, IN 46219
Phone 317-895-2585
Fax 317-895-2596
www.ucindy.com

RECOMMENDED FOR APPROVAL _____ DESIGN ENGINEER DATE

DESIGNED: BWS DRAWN: MAC

CHECKED: BJP CHECKED: BJP

INDIANA
DEPARTMENT OF TRANSPORTATION

CROSS SECTIONS
LINE "A"

HORIZONTAL SCALE	BRIDGE FILE
1" = 20'	-
VERTICAL SCALE	DESIGNATION
1" = 20'	0501212

SURVEY BOOK	SHEETS
-	99 of 251
CONTRACT	PROJECT
R-28940	0501212

File Name: P:\C3D\MK16-465\Road\Dwg\Plans\X Sections Line A 2411+00 to 2530+00.dwg Plot Date: 4/25/2017 Plotted By: Pierson, Brian

CROSS SECTIONS
Scale: 1 inch = 20 feet

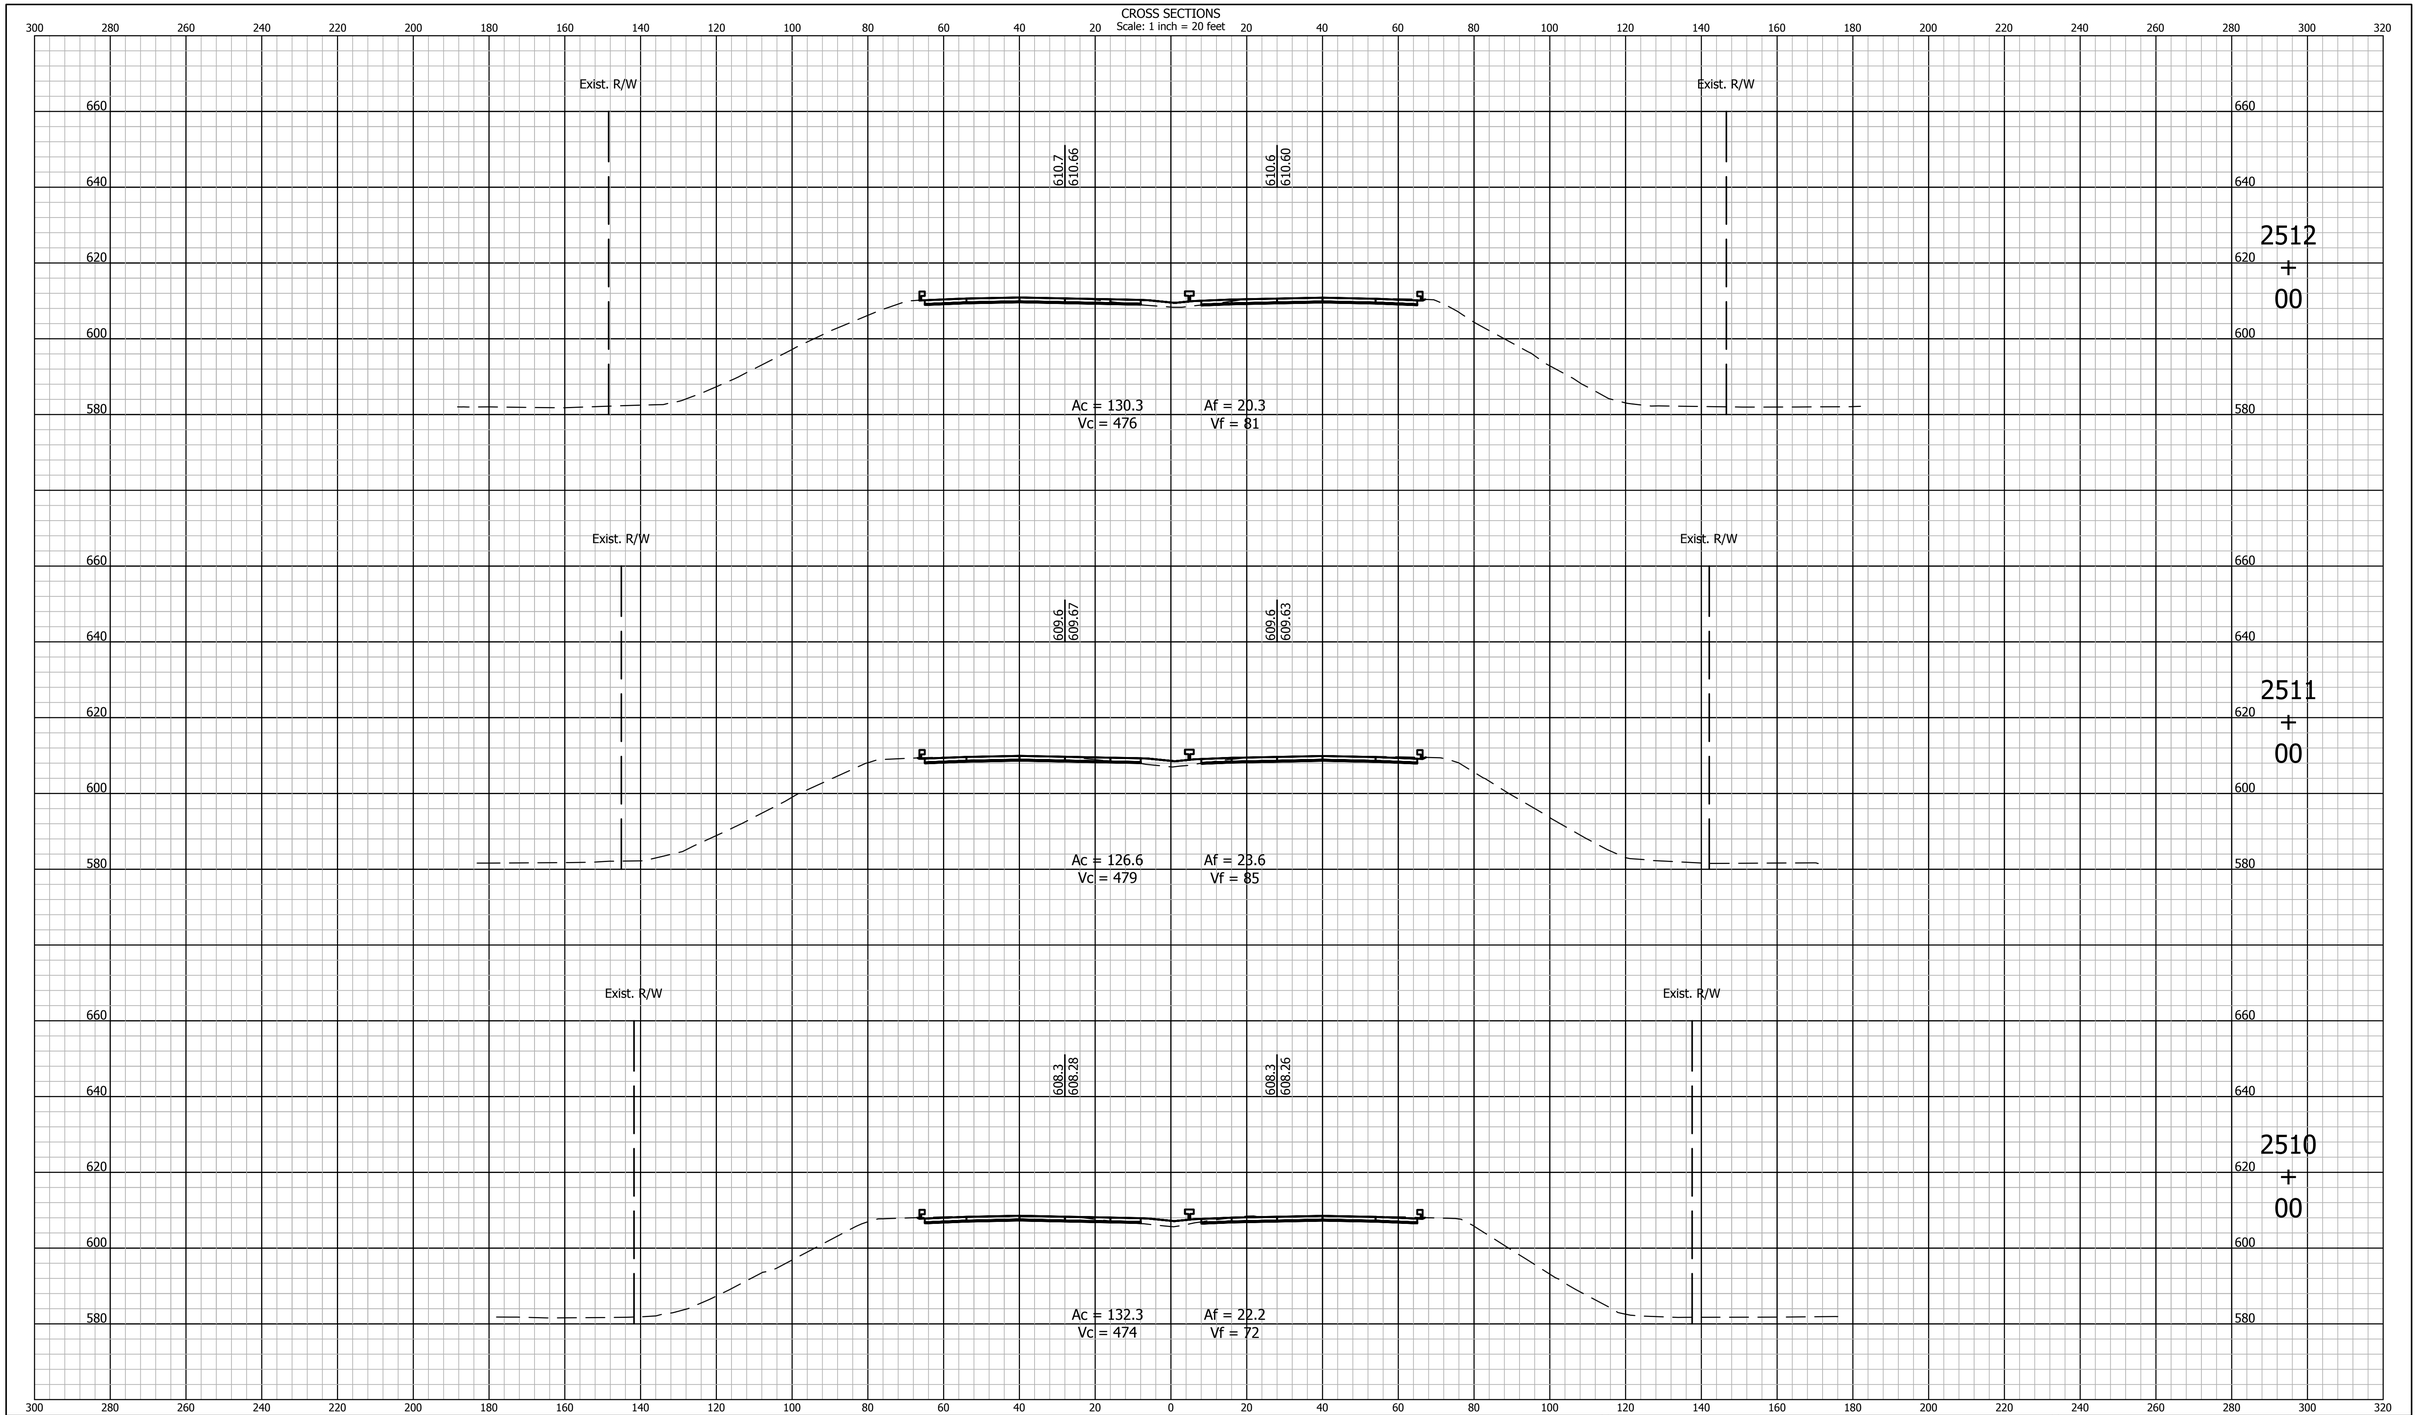

UNITED Consulting
1625 N. Post Road
Indianapolis, IN 46219
Phone 317-895-2585
Fax 317-895-2596
www.ucindy.com

RECOMMENDED FOR APPROVAL _____ DESIGN ENGINEER _____ DATE

DESIGNED: BWS | DRAWN: MAC

CHECKED: BJP | CHECKED: BJP

INDIANA
DEPARTMENT OF TRANSPORTATION

CROSS SECTIONS
LINE "A"

HORIZONTAL SCALE	BRIDGE FILE
1" = 20'	-
VERTICAL SCALE	DESIGNATION
1" = 20'	0501212

SURVEY BOOK	SHEETS		
-	100	of	251
CONTRACT	PROJECT		
R-28940	0501212		

File Name: P:\C3D\MK16-465\Road\Dwg\Plans\X Sections Line A 2411+00 to 2530+00.dwg Plot Date: 4/25/2017 Plotted By: Pierson, Brian

CROSS SECTIONS
Scale: 1 inch = 20 feet

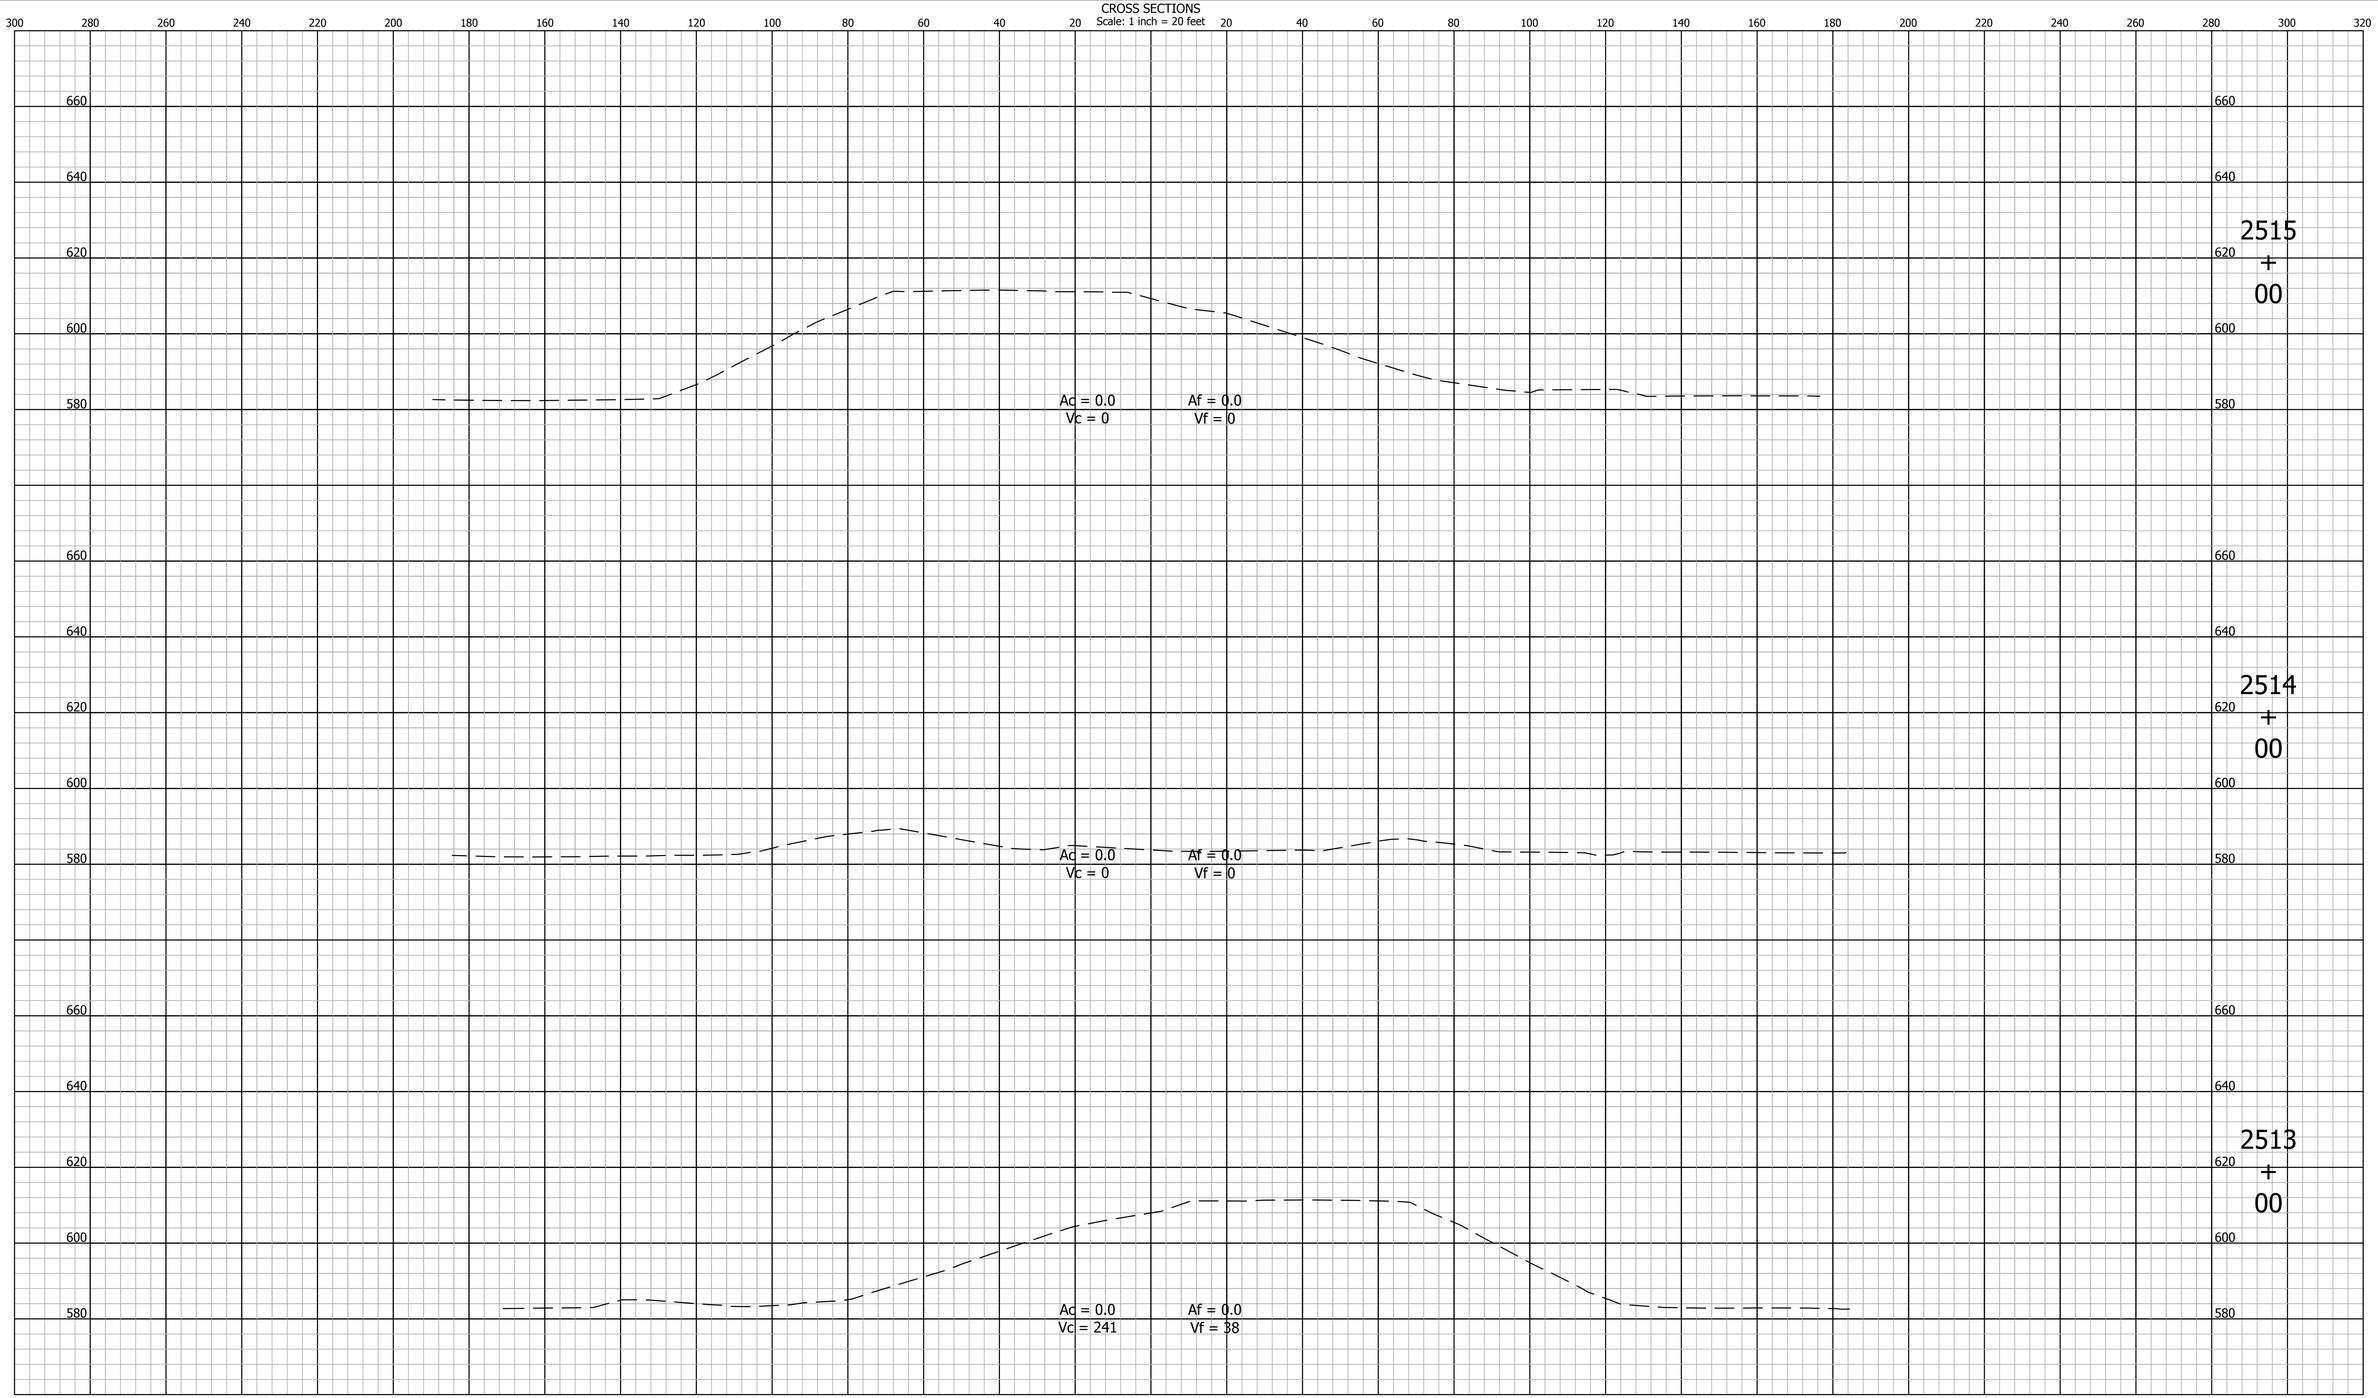

UNITED Consulting
1625 N. Post Road
Indianapolis, IN 46219
Phone 317-895-2585
Fax 317-895-2596
www.ucindy.com

RECOMMENDED FOR APPROVAL _____ DESIGN ENGINEER _____ DATE

DESIGNED: BWS | DRAWN: MAC

CHECKED: BJP | CHECKED: BJP

INDIANA
DEPARTMENT OF TRANSPORTATION

CROSS SECTIONS
LINE "A"

HORIZONTAL SCALE	BRIDGE FILE
1" = 20'	-
VERTICAL SCALE	DESIGNATION
1" = 20'	0501212

SURVEY BOOK	SHEETS
-	101 of 251
CONTRACT	PROJECT
R-28940	0501212

File Name: P:\C3D\MK16-465\Road\Dwg\Plans\X Sections Line A 2411+00 to 2530+00.dwg Plot Date: 4/25/2017 Plotted By: Pierson, Brian

CROSS SECTIONS

Scale: 1 inch = 20 feet

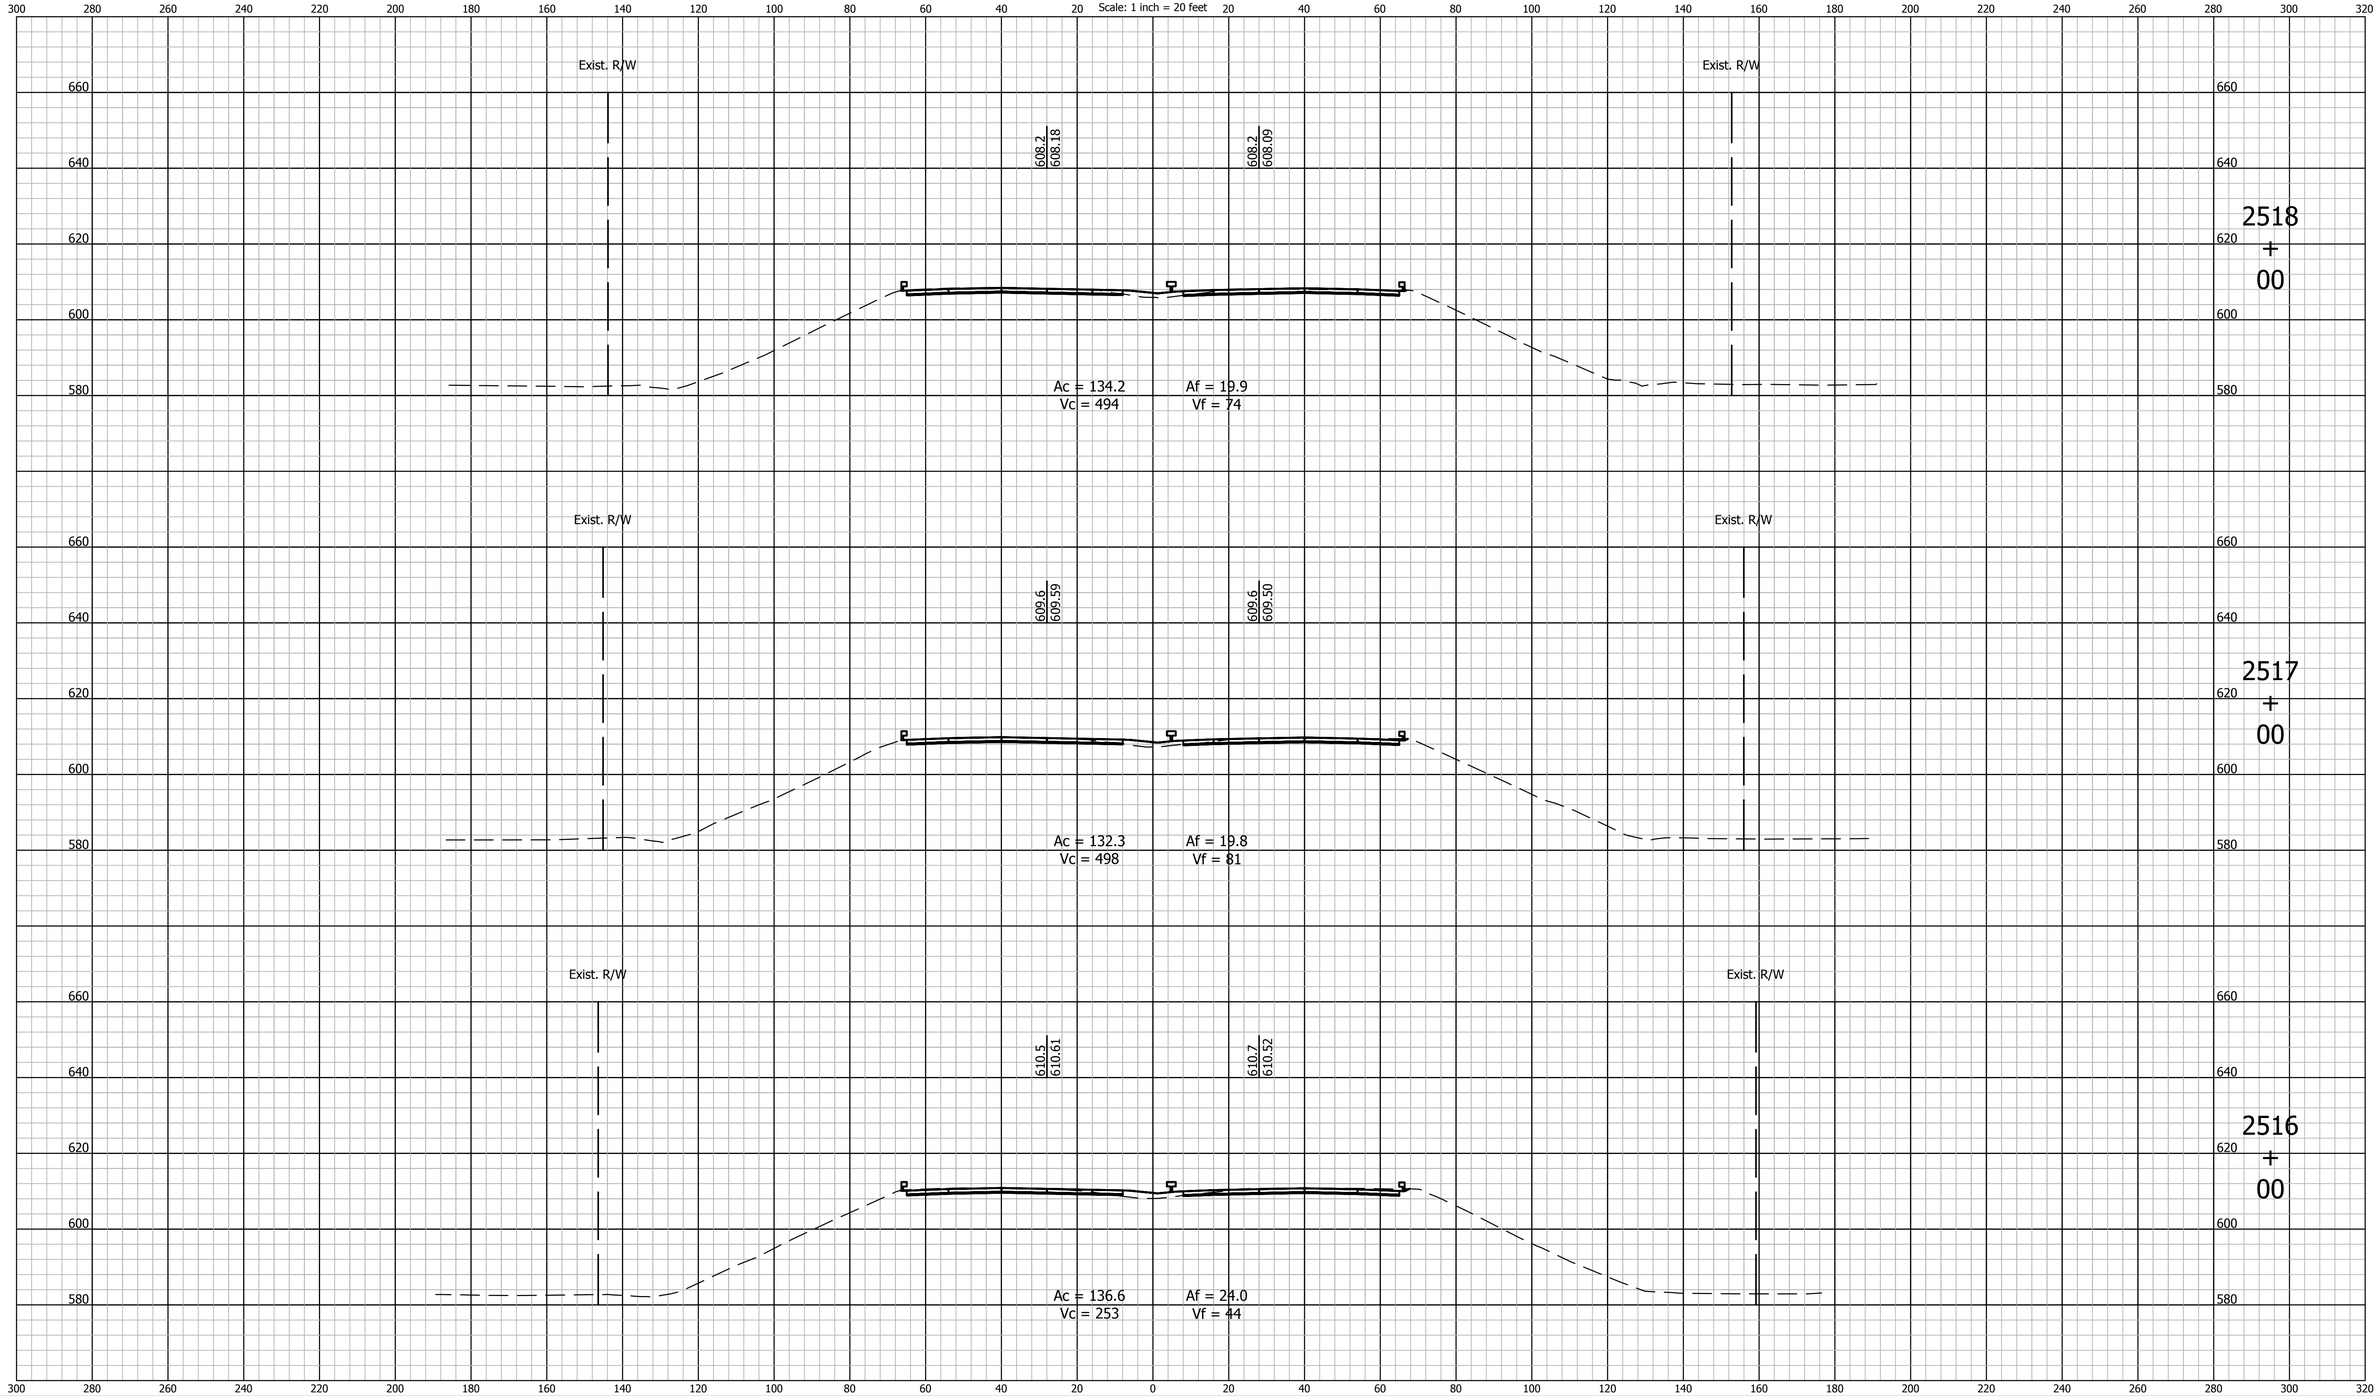

UNITED Consulting

1625 N. Post Road
Indianapolis, IN 46219
Phone 317-895-2585
Fax 317-895-2596
www.ucindy.com

RECOMMENDED FOR APPROVAL _____ DESIGN ENGINEER _____ DATE

DESIGNED: BWS | DRAWN: MAC

CHECKED: BJP | CHECKED: BJP

INDIANA
DEPARTMENT OF TRANSPORTATION

CROSS SECTIONS
LINE "A"

HORIZONTAL SCALE	BRIDGE FILE
1" = 20'	-
VERTICAL SCALE	DESIGNATION
1" = 20'	0501212

SURVEY BOOK	SHEETS		
-	102	of	251
CONTRACT	PROJECT		
R-28940	0501212		

File Name: P:\C3D\MK16-465\Road\Dwg\Plans\X Sections Line A 2411+00 to 2530+00.dwg Plot Date: 4/25/2017 Plotted By: Pierson, Brian

CROSS SECTIONS
Scale: 1 inch = 20 feet

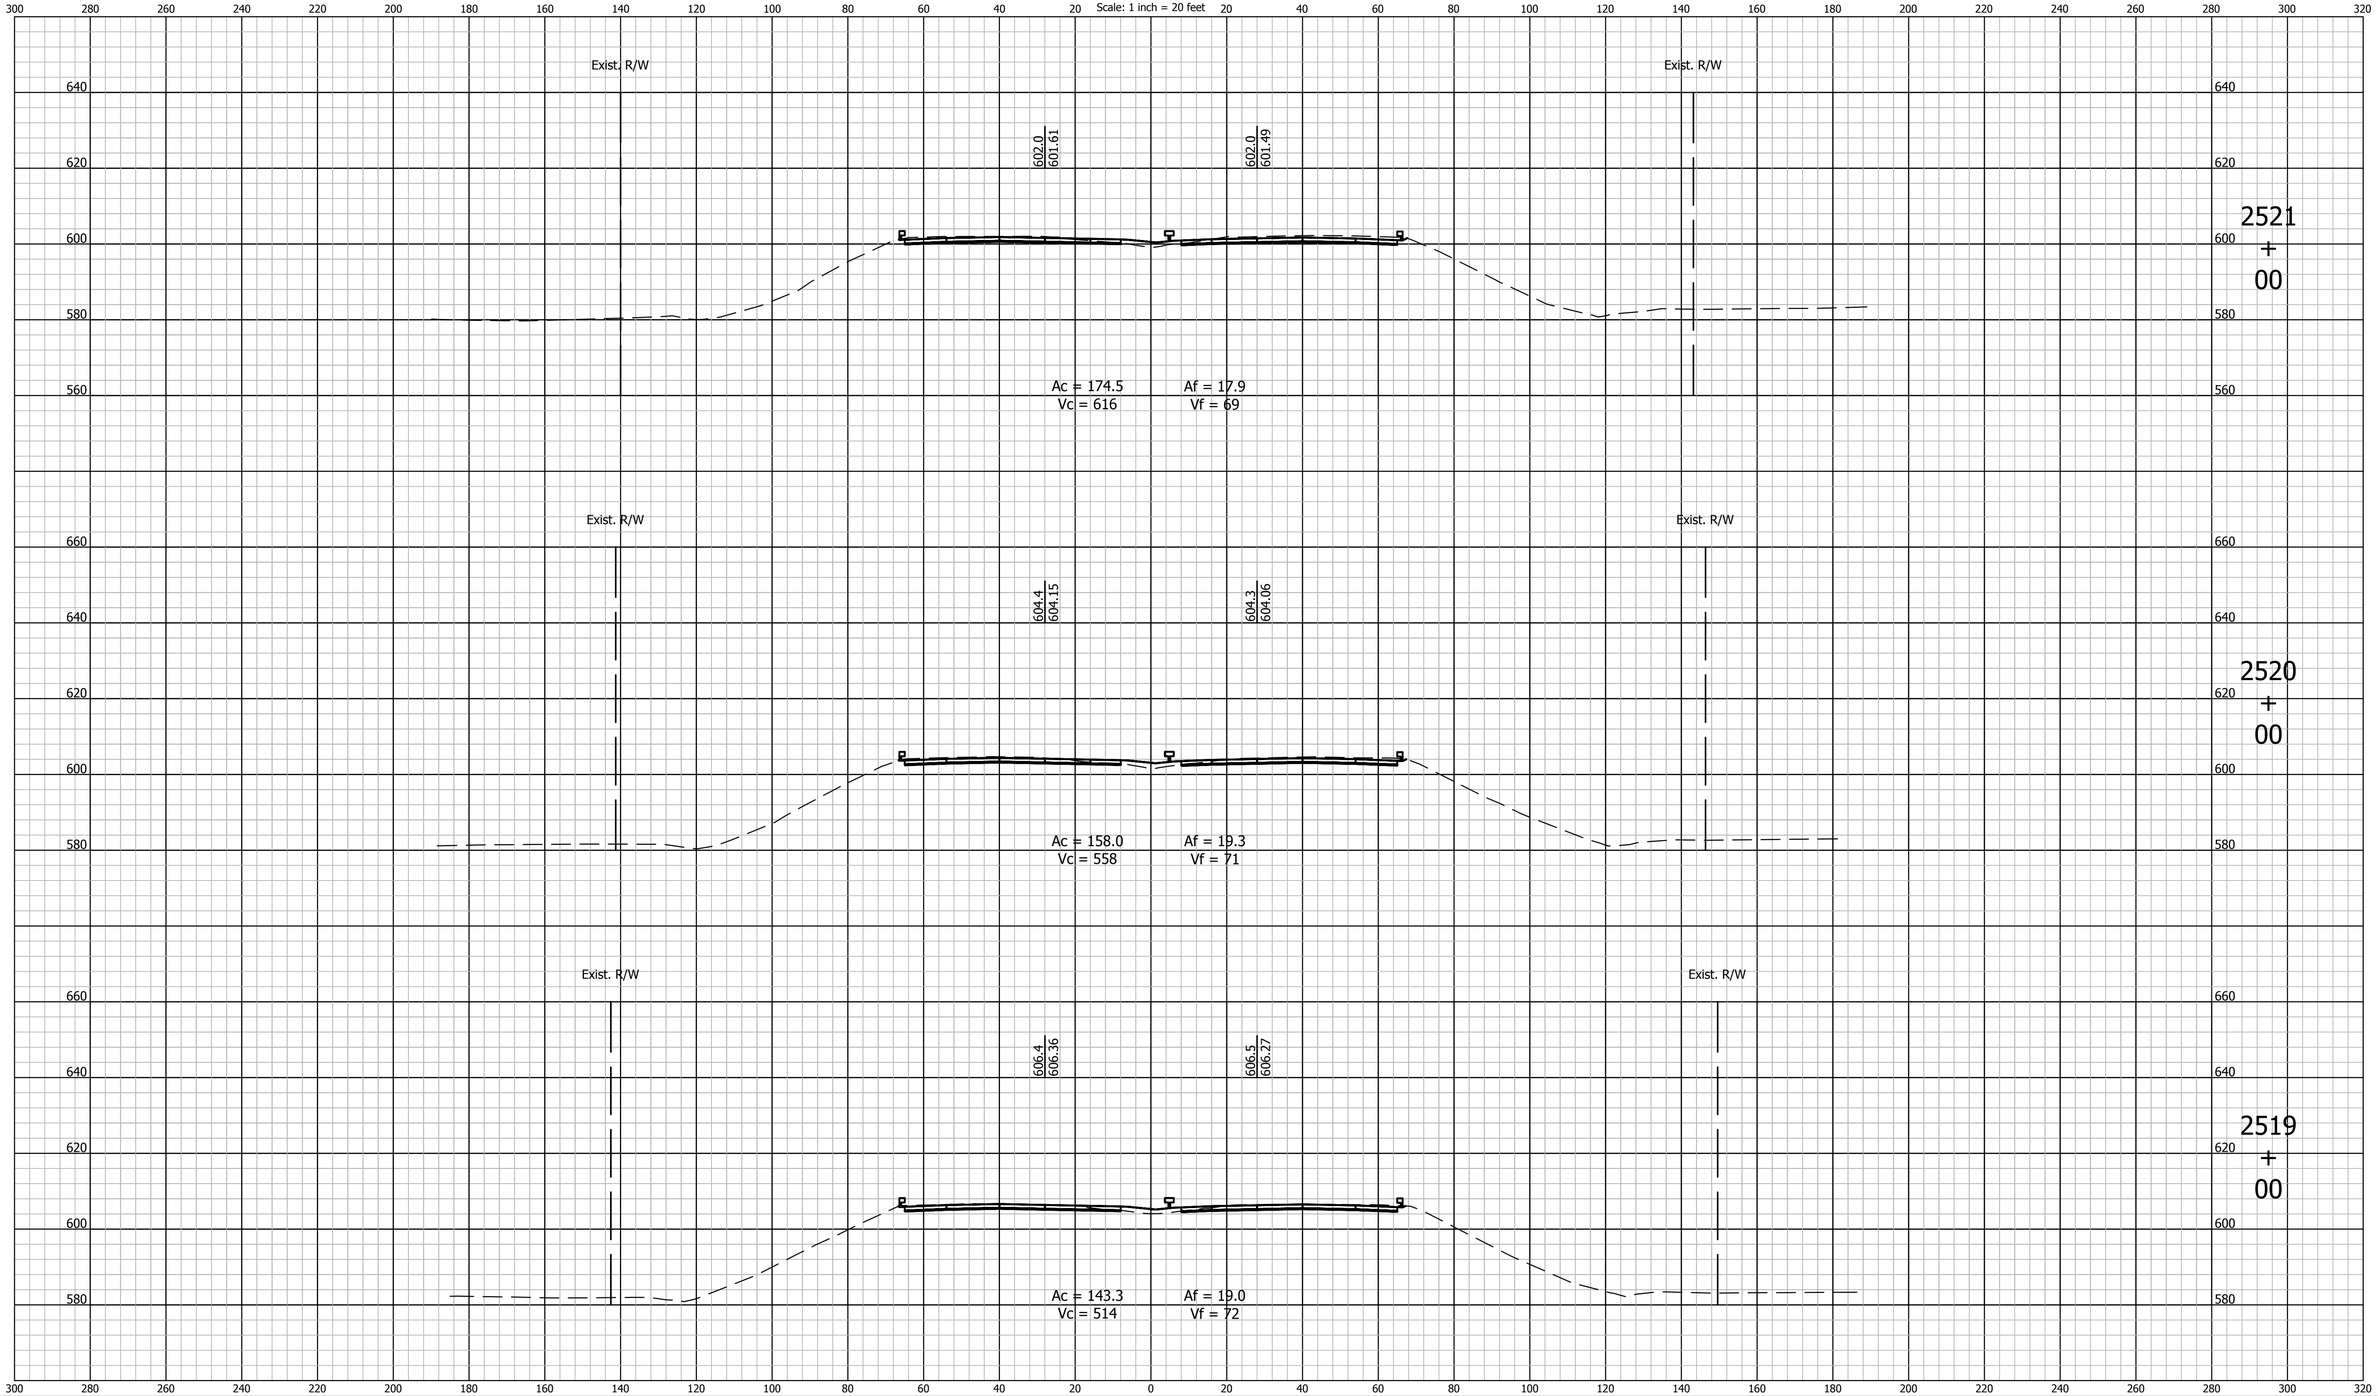

UNITED Consulting
1625 N. Post Road
Indianapolis, IN 46219
Phone 317-895-2585
Fax 317-895-2596
www.ucindy.com

RECOMMENDED FOR APPROVAL _____ DESIGN ENGINEER DATE

DESIGNED: BWS DRAWN: MAC

CHECKED: BJP CHECKED: BJP

INDIANA
DEPARTMENT OF TRANSPORTATION

CROSS SECTIONS
LINE "A"

HORIZONTAL SCALE	BRIDGE FILE
1" = 20'	-
VERTICAL SCALE	DESIGNATION
1" = 20'	0501212

SURVEY BOOK	SHEETS		
-	103	of	251
CONTRACT	PROJECT		
R-28940	0501212		

File Name: P:\C3D\MK16-465\Road\Dwg\Plans\X Sections Line A 2411+00 to 2530+00.dwg Plot Date: 4/25/2017 Plotted By: Pierson, Brian

CROSS SECTIONS
Scale: 1 inch = 20 feet

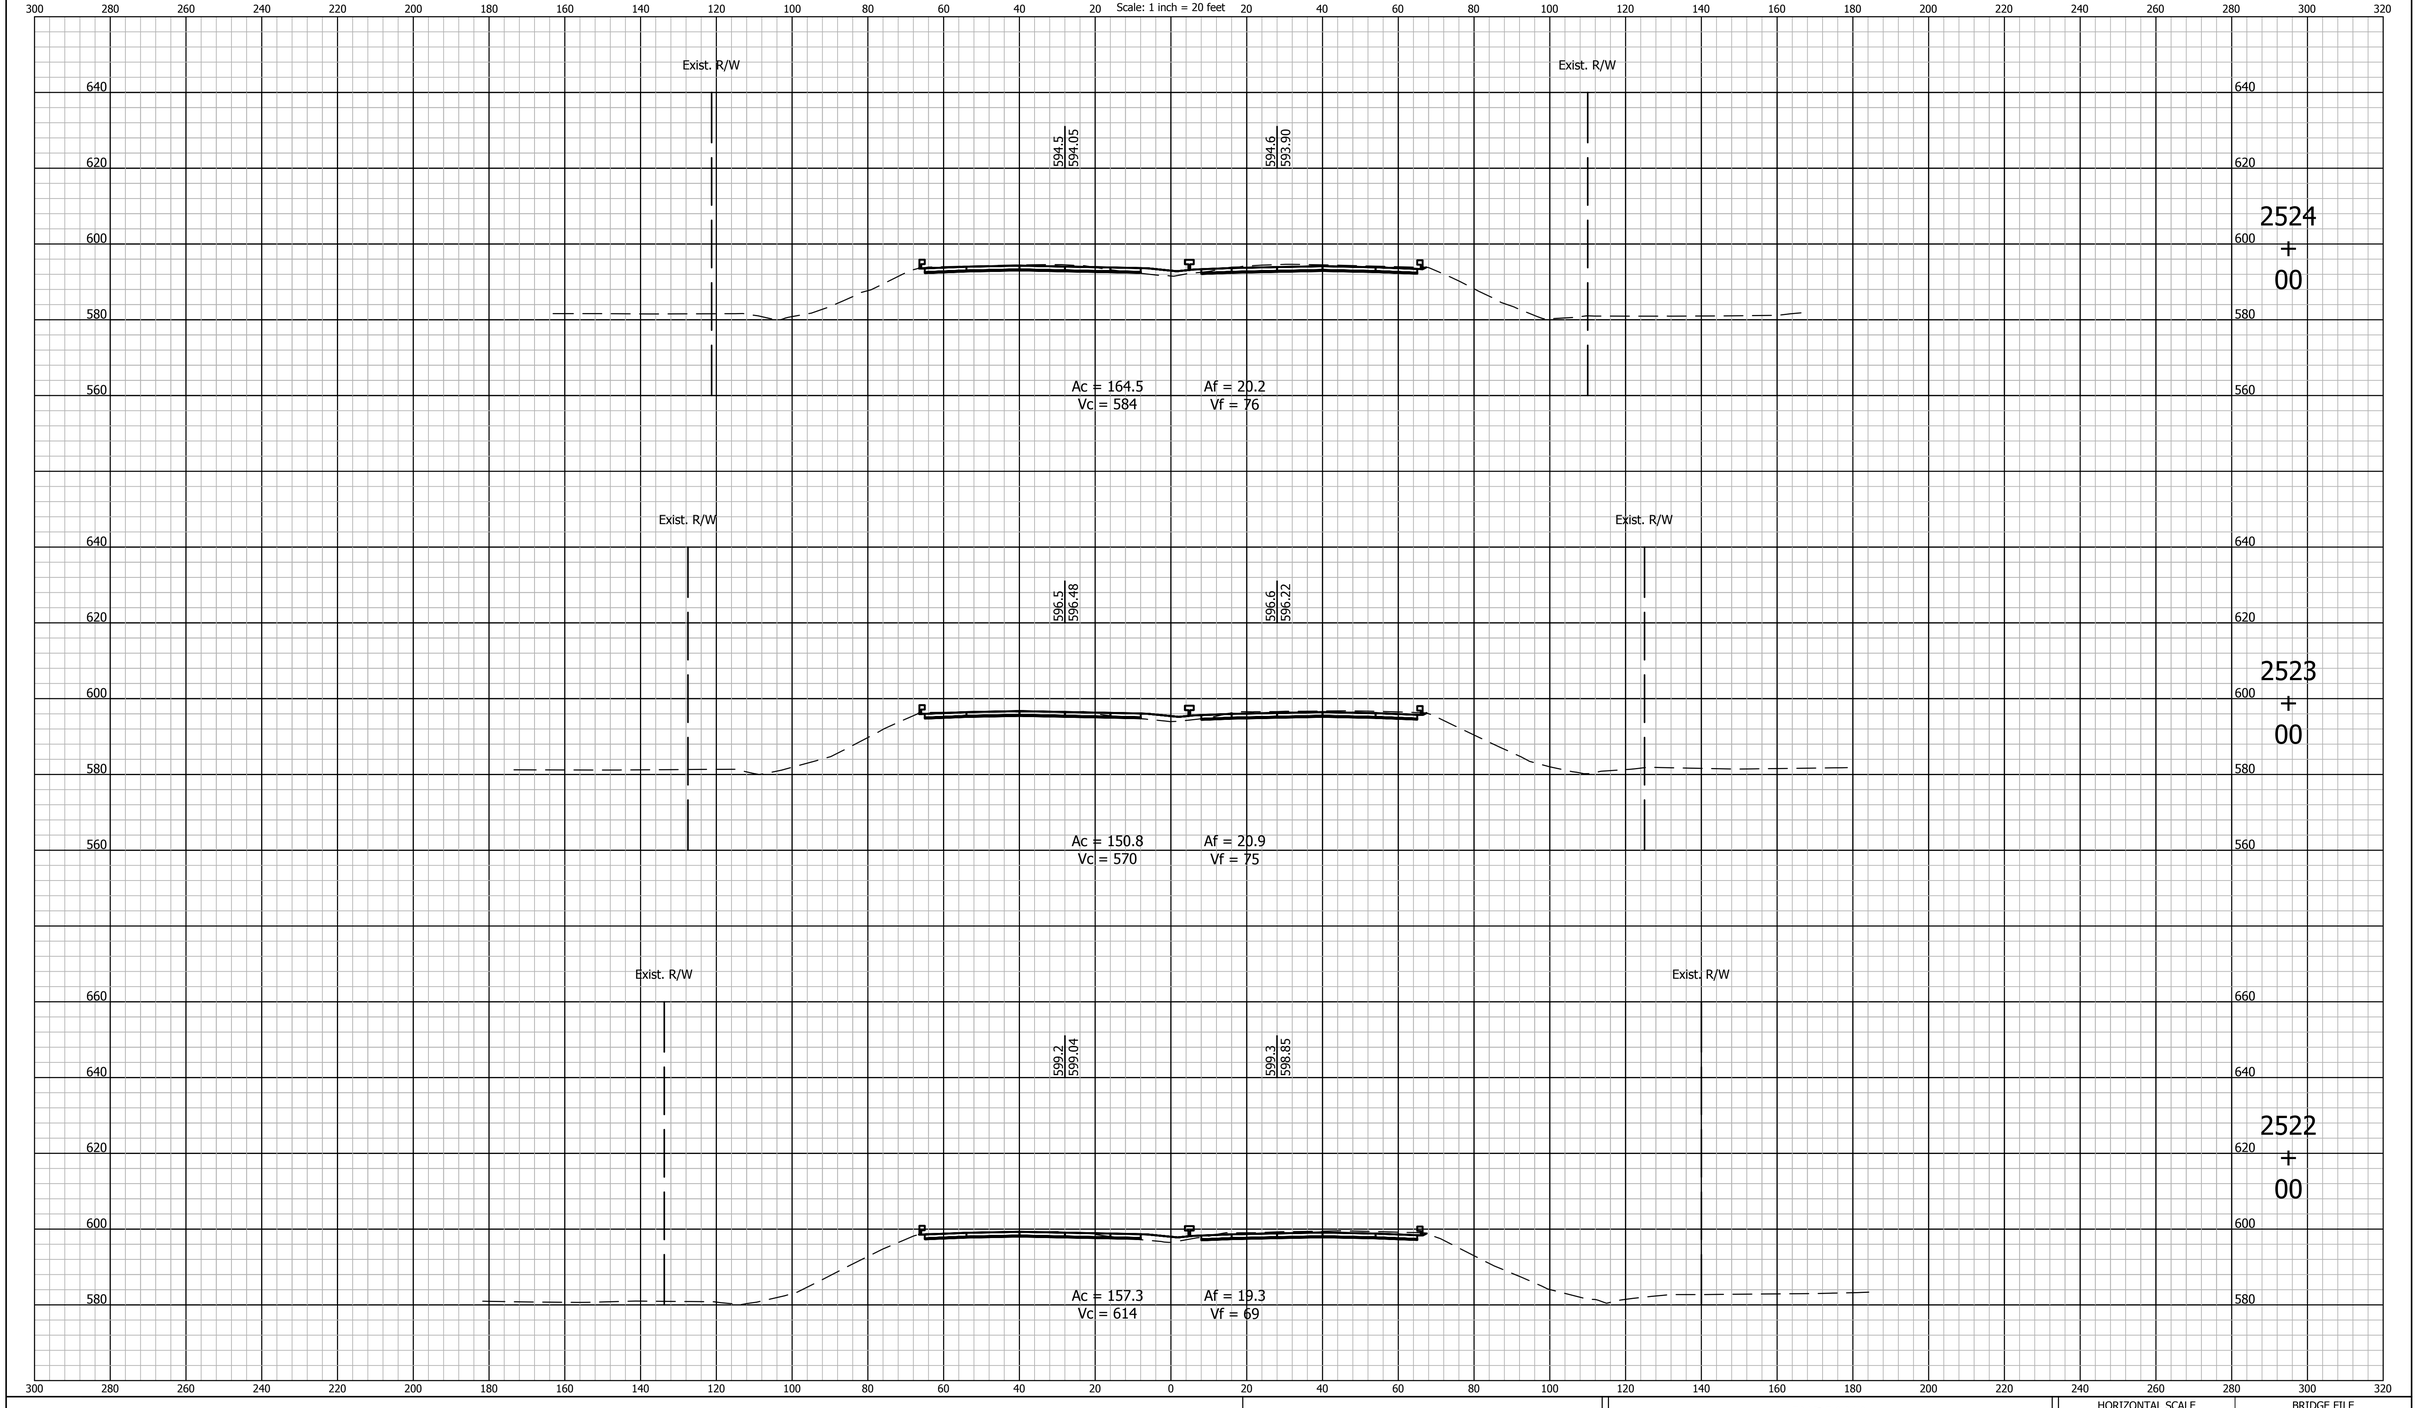

UNITED Consulting
1625 N. Post Road
Indianapolis, IN 46219
Phone 317-895-2585
Fax 317-895-2596
www.ucindy.com

RECOMMENDED FOR APPROVAL
DESIGN ENGINEER DATE

DESIGNED: BWS DRAWN: MAC
CHECKED: BJP CHECKED: BJP

INDIANA
DEPARTMENT OF TRANSPORTATION

CROSS SECTIONS
LINE "A"

HORIZONTAL SCALE	BRIDGE FILE
1" = 20'	-
VERTICAL SCALE	DESIGNATION
1" = 20'	0501212

SURVEY BOOK	SHEETS		
-	104	of	251
CONTRACT	PROJECT		
R-28940	0501212		

File Name: P:\C3D\MK16-465\Road\Dwg\Plans\X Sections Line A 2411+00 to 2530+00.dwg Plot Date: 4/25/2017 Plotted By: Pierson, Brian

CROSS SECTIONS
Scale: 1 inch = 20 feet

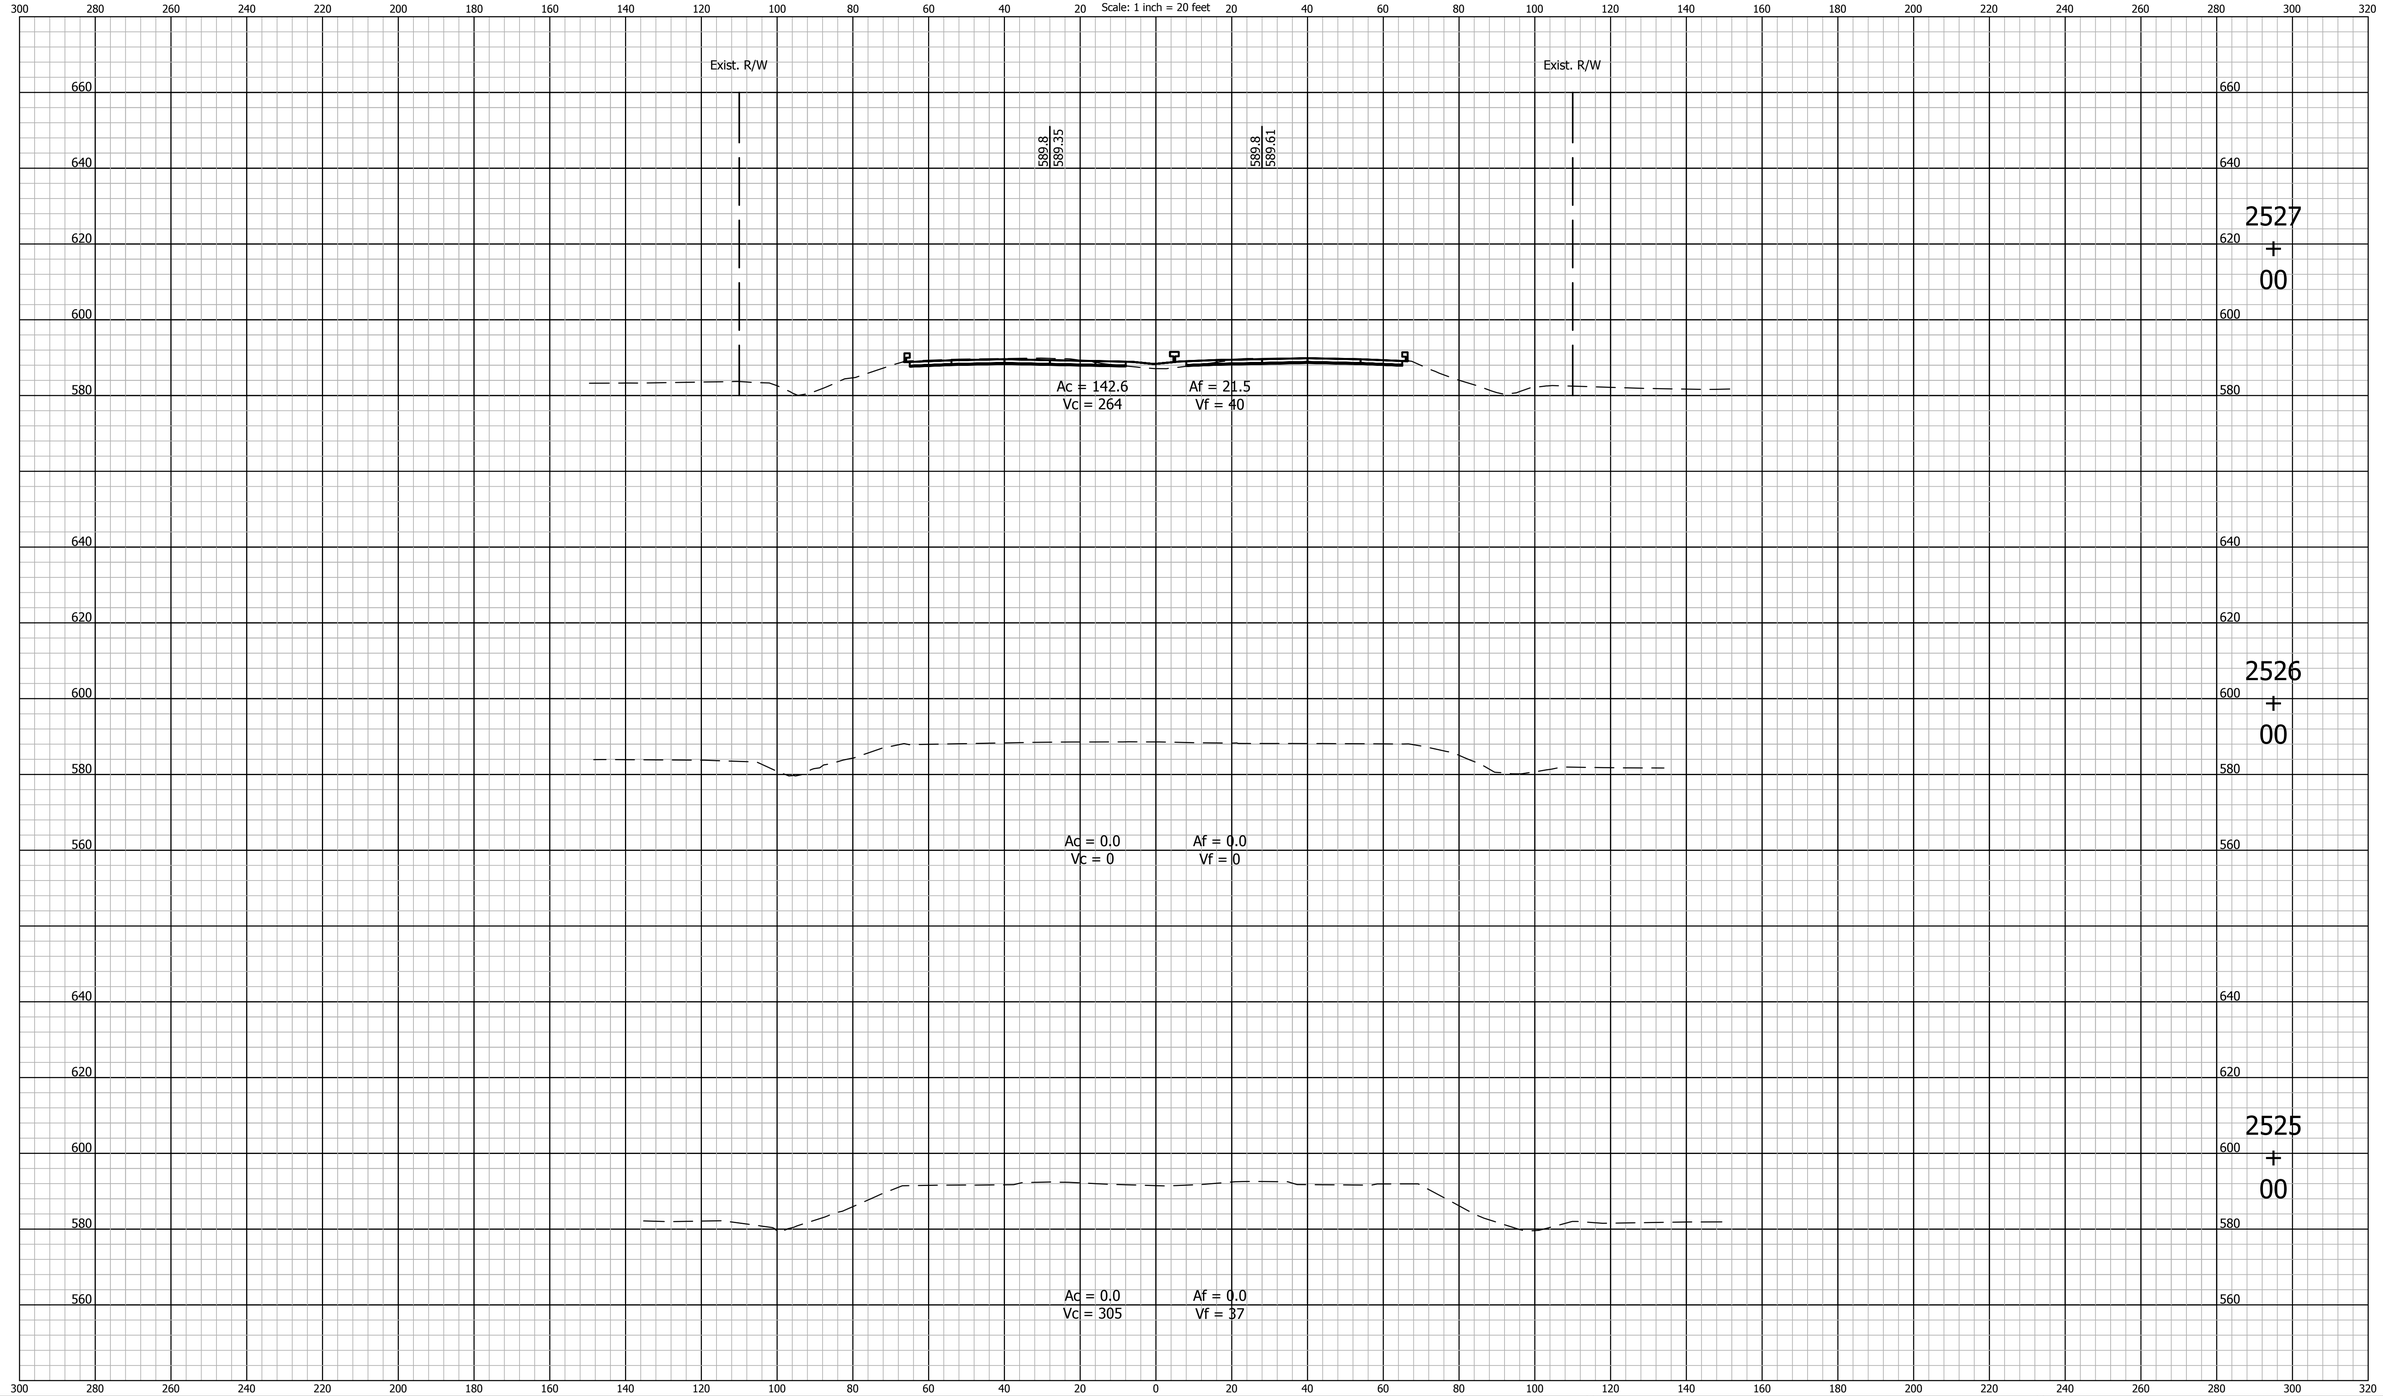

UNITED Consulting
1625 N. Post Road
Indianapolis, IN 46219
Phone 317-895-2585
Fax 317-895-2596
www.ucindy.com

RECOMMENDED FOR APPROVAL _____ DESIGN ENGINEER DATE

DESIGNED: BWS | DRAWN: MAC

CHECKED: BJP | CHECKED: BJP

INDIANA
DEPARTMENT OF TRANSPORTATION

CROSS SECTIONS
LINE "A"

HORIZONTAL SCALE	BRIDGE FILE
1" = 20'	-
VERTICAL SCALE	DESIGNATION
1" = 20'	0501212

SURVEY BOOK	SHEETS		
-	105	of	251
CONTRACT	PROJECT		
R-28940	0501212		

File Name: P:\C3D\MK16-465\Road\Dwg\Plans\X Sections Line A 2411+00 to 2530+00.dwg Plot Date: 4/25/2017 Plotted By: Pierson, Brian

CROSS SECTIONS
Scale: 1 inch = 20 feet

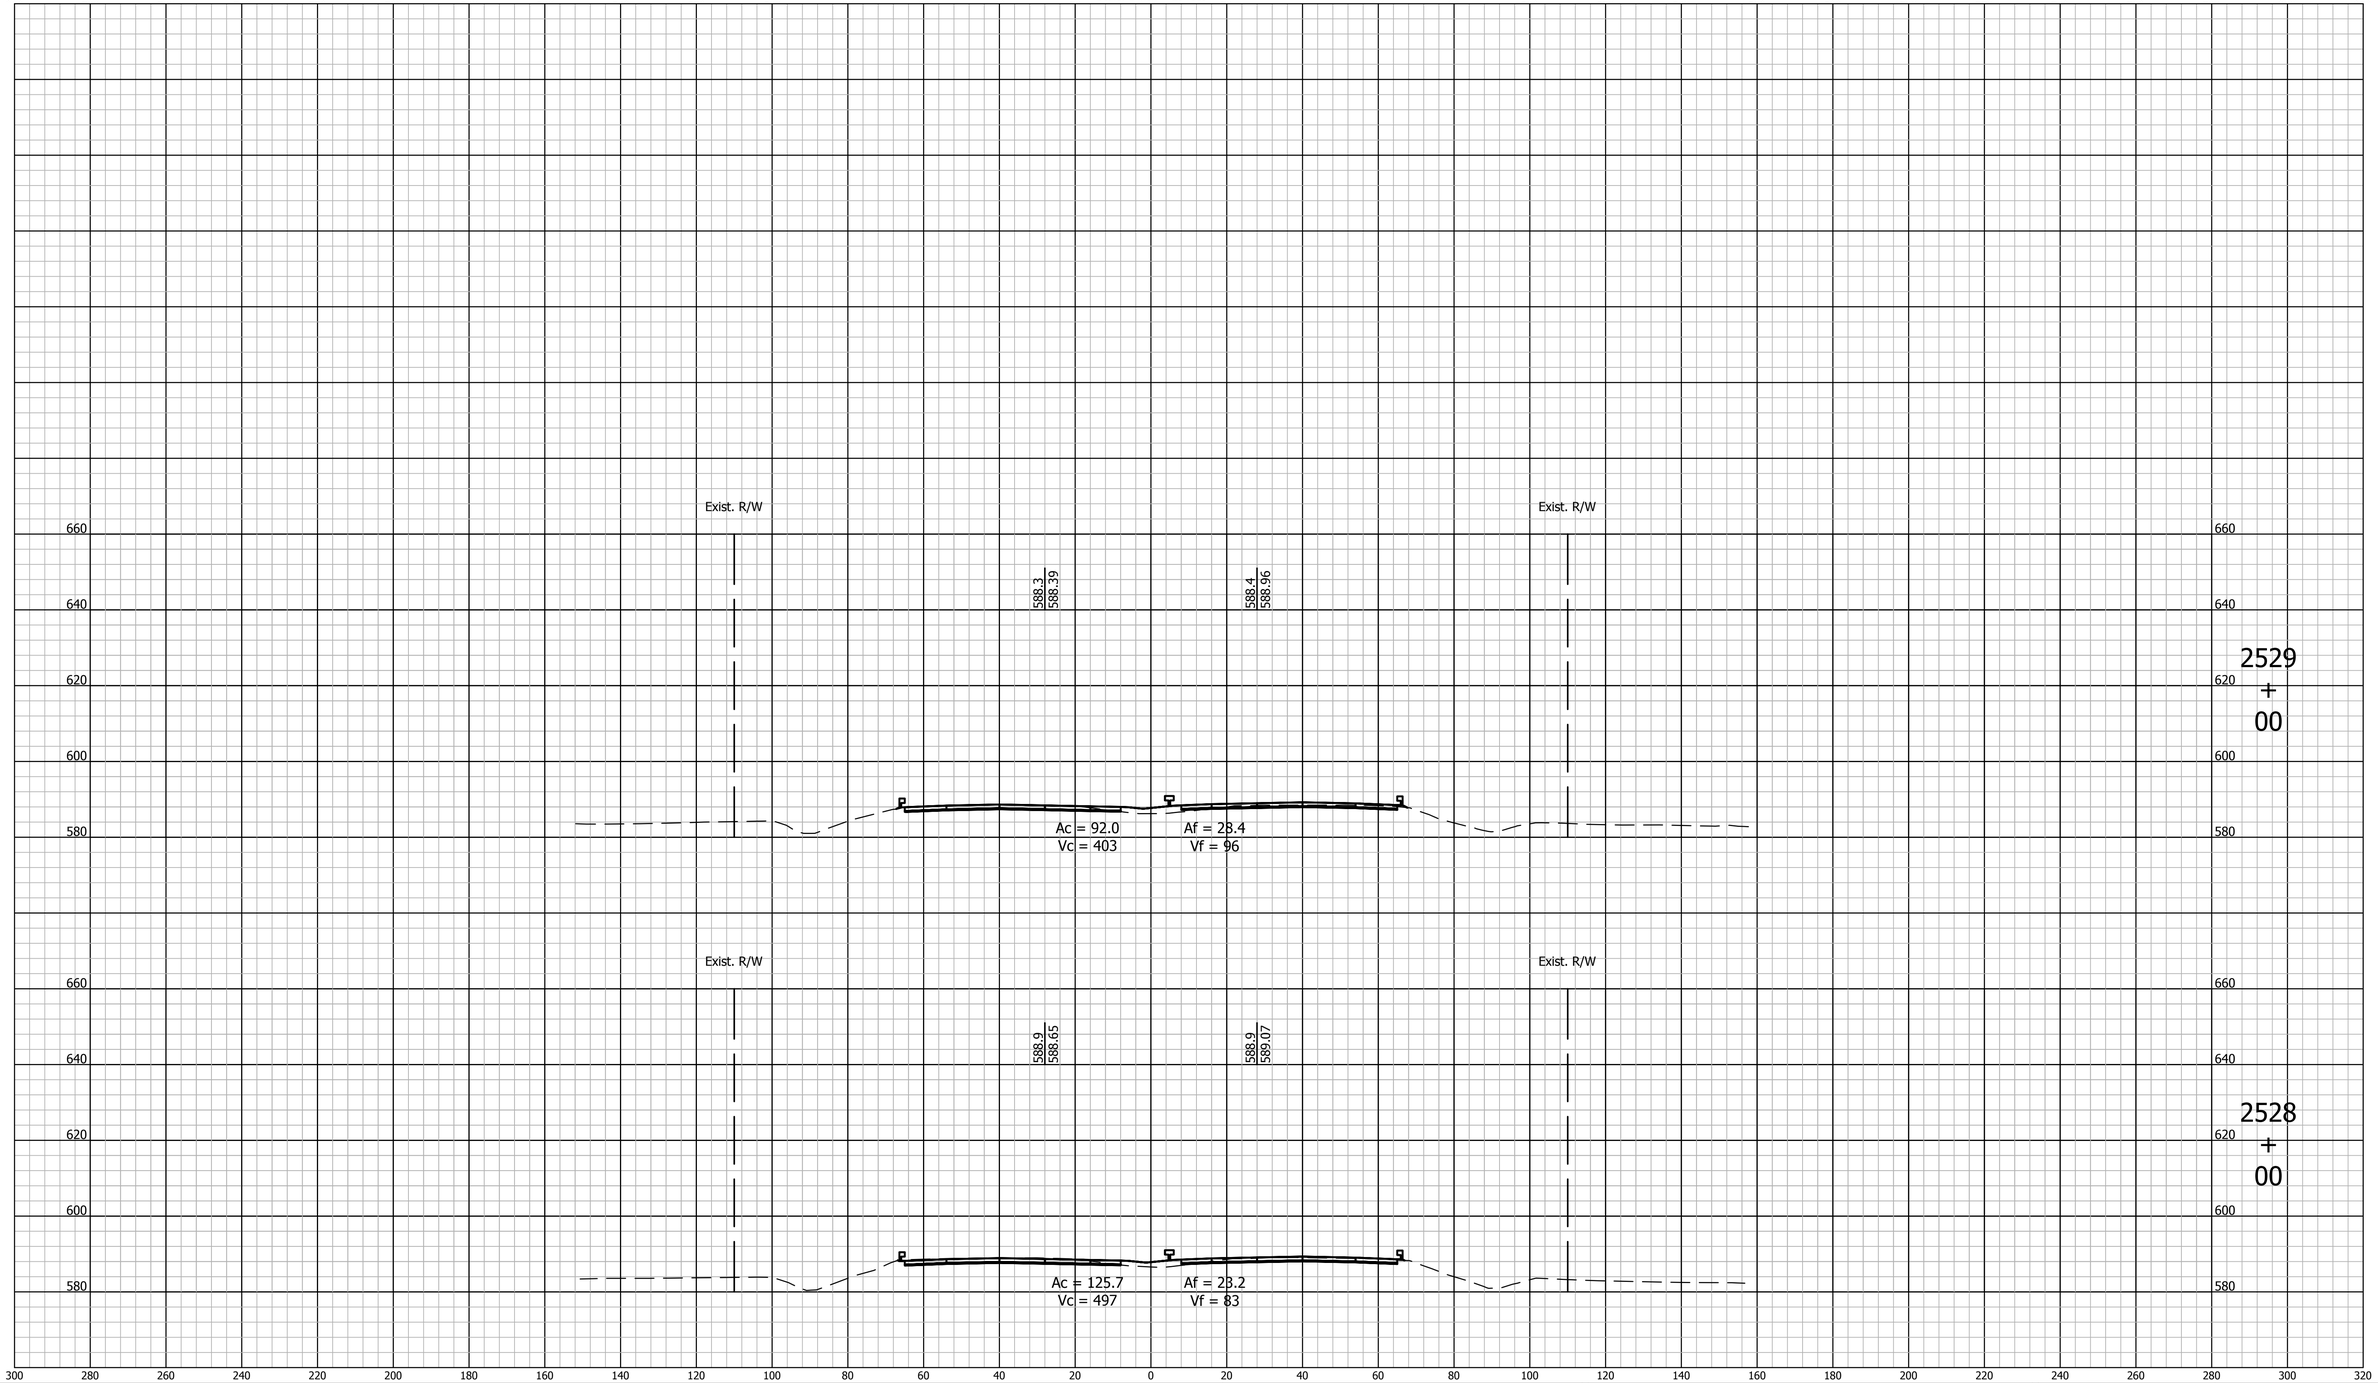

UNITED Consulting
1625 N. Post Road
Indianapolis, IN 46219
Phone 317-895-2585
Fax 317-895-2596
www.ucindy.com

RECOMMENDED FOR APPROVAL _____ DESIGN ENGINEER _____ DATE

DESIGNED: BWS | DRAWN: MAC

CHECKED: BJP | CHECKED: BJP

INDIANA
DEPARTMENT OF TRANSPORTATION

CROSS SECTIONS
LINE "A"

HORIZONTAL SCALE	BRIDGE FILE
1" = 20'	-
VERTICAL SCALE	DESIGNATION
1" = 20'	0501212

SURVEY BOOK	SHEETS
-	106 of 251
CONTRACT	PROJECT
R-28940	0501212

File Name: P:\C3D\MK16-465\Road\Dwg\Plans\X Sections Line A 2411+00 to 2530+00.dwg Plot Date: 4/25/2017 Plotted By: Pierson, Brian

CROSS SECTIONS
Scale: 1 inch = 20 feet

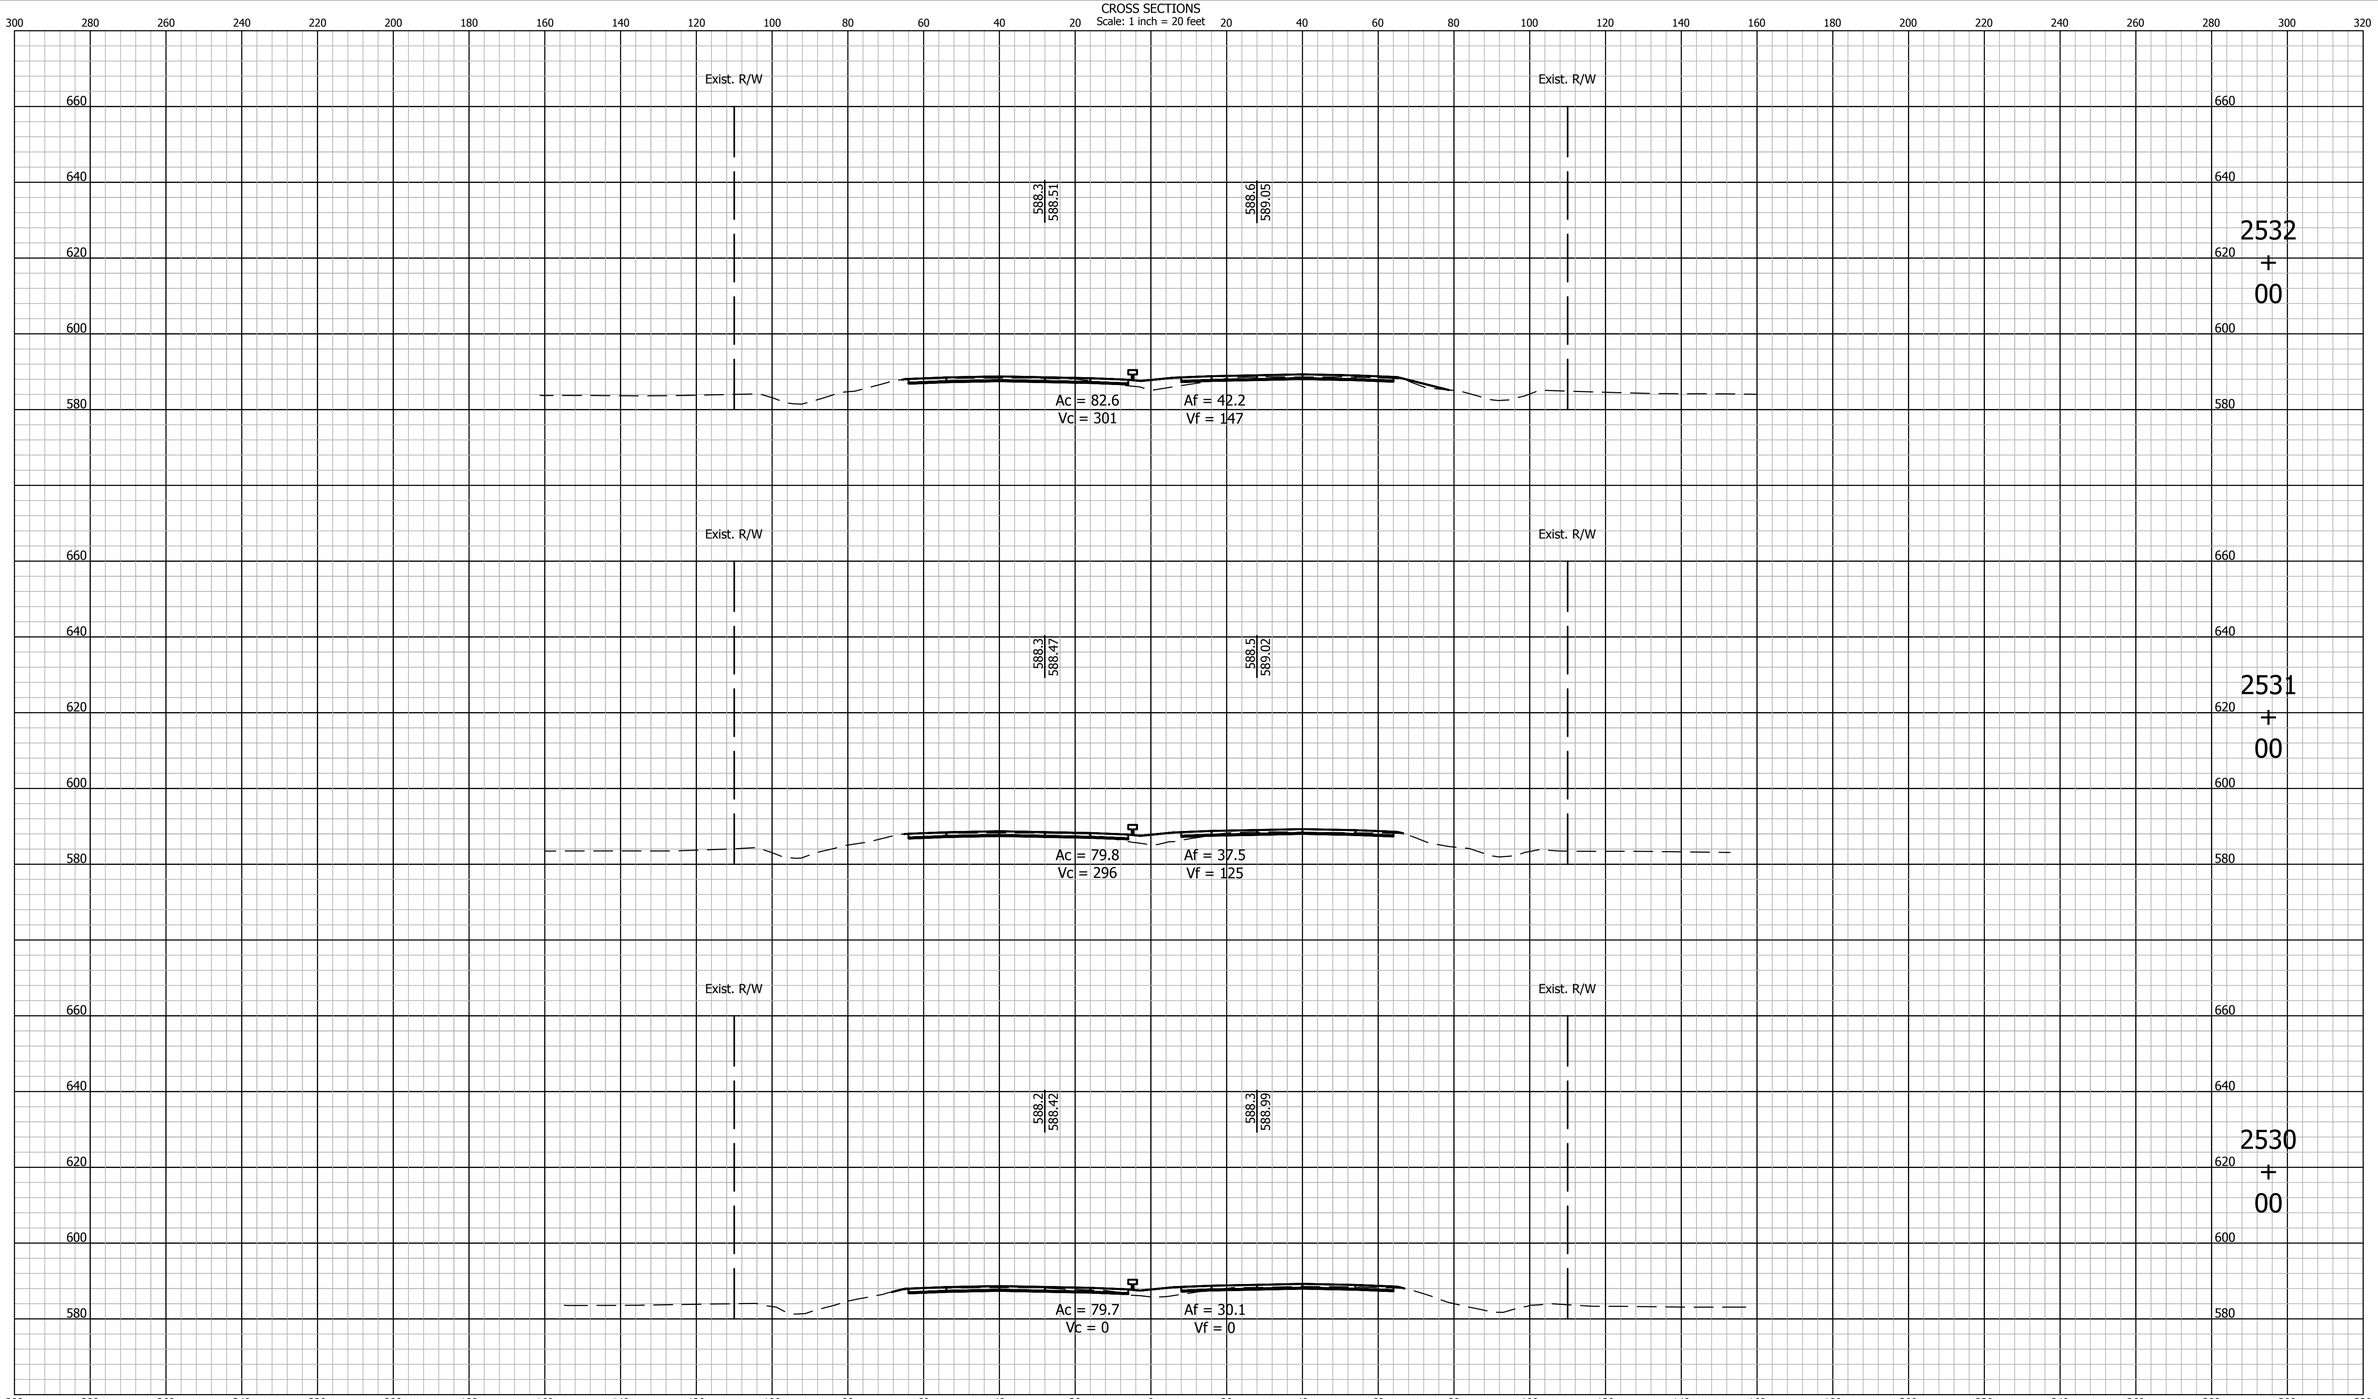

E&B PAVING, Inc
World-Class Solutions at a Local Level™

UNITED Consulting
1625 N. Post Road
Indianapolis, IN 46219
Phone 317-895-2585
Fax 317-895-2596
www.ucindy.com

RECOMMENDED FOR APPROVAL _____ DESIGN ENGINEER _____ DATE

DESIGNED: BWS DRAWN: MAC

CHECKED: BJP CHECKED: BJP

INDIANA
DEPARTMENT OF TRANSPORTATION

CROSS SECTIONS
LINE "A"

HORIZONTAL SCALE	BRIDGE FILE
1" = 20'	-
VERTICAL SCALE	DESIGNATION
1" = 20'	0501212

SURVEY BOOK	SHEETS		
-	107	of	251
CONTRACT	PROJECT		
R-28940	0501212		

File Name: P:\C3D\MK16-465\Road\Dwg\Plans\X Sections Line A 2530+00 to 2748+00.dwg Plot Date: 4/25/2017 Plotted By: Pierson, Brian

CROSS SECTIONS
Scale: 1 inch = 20 feet

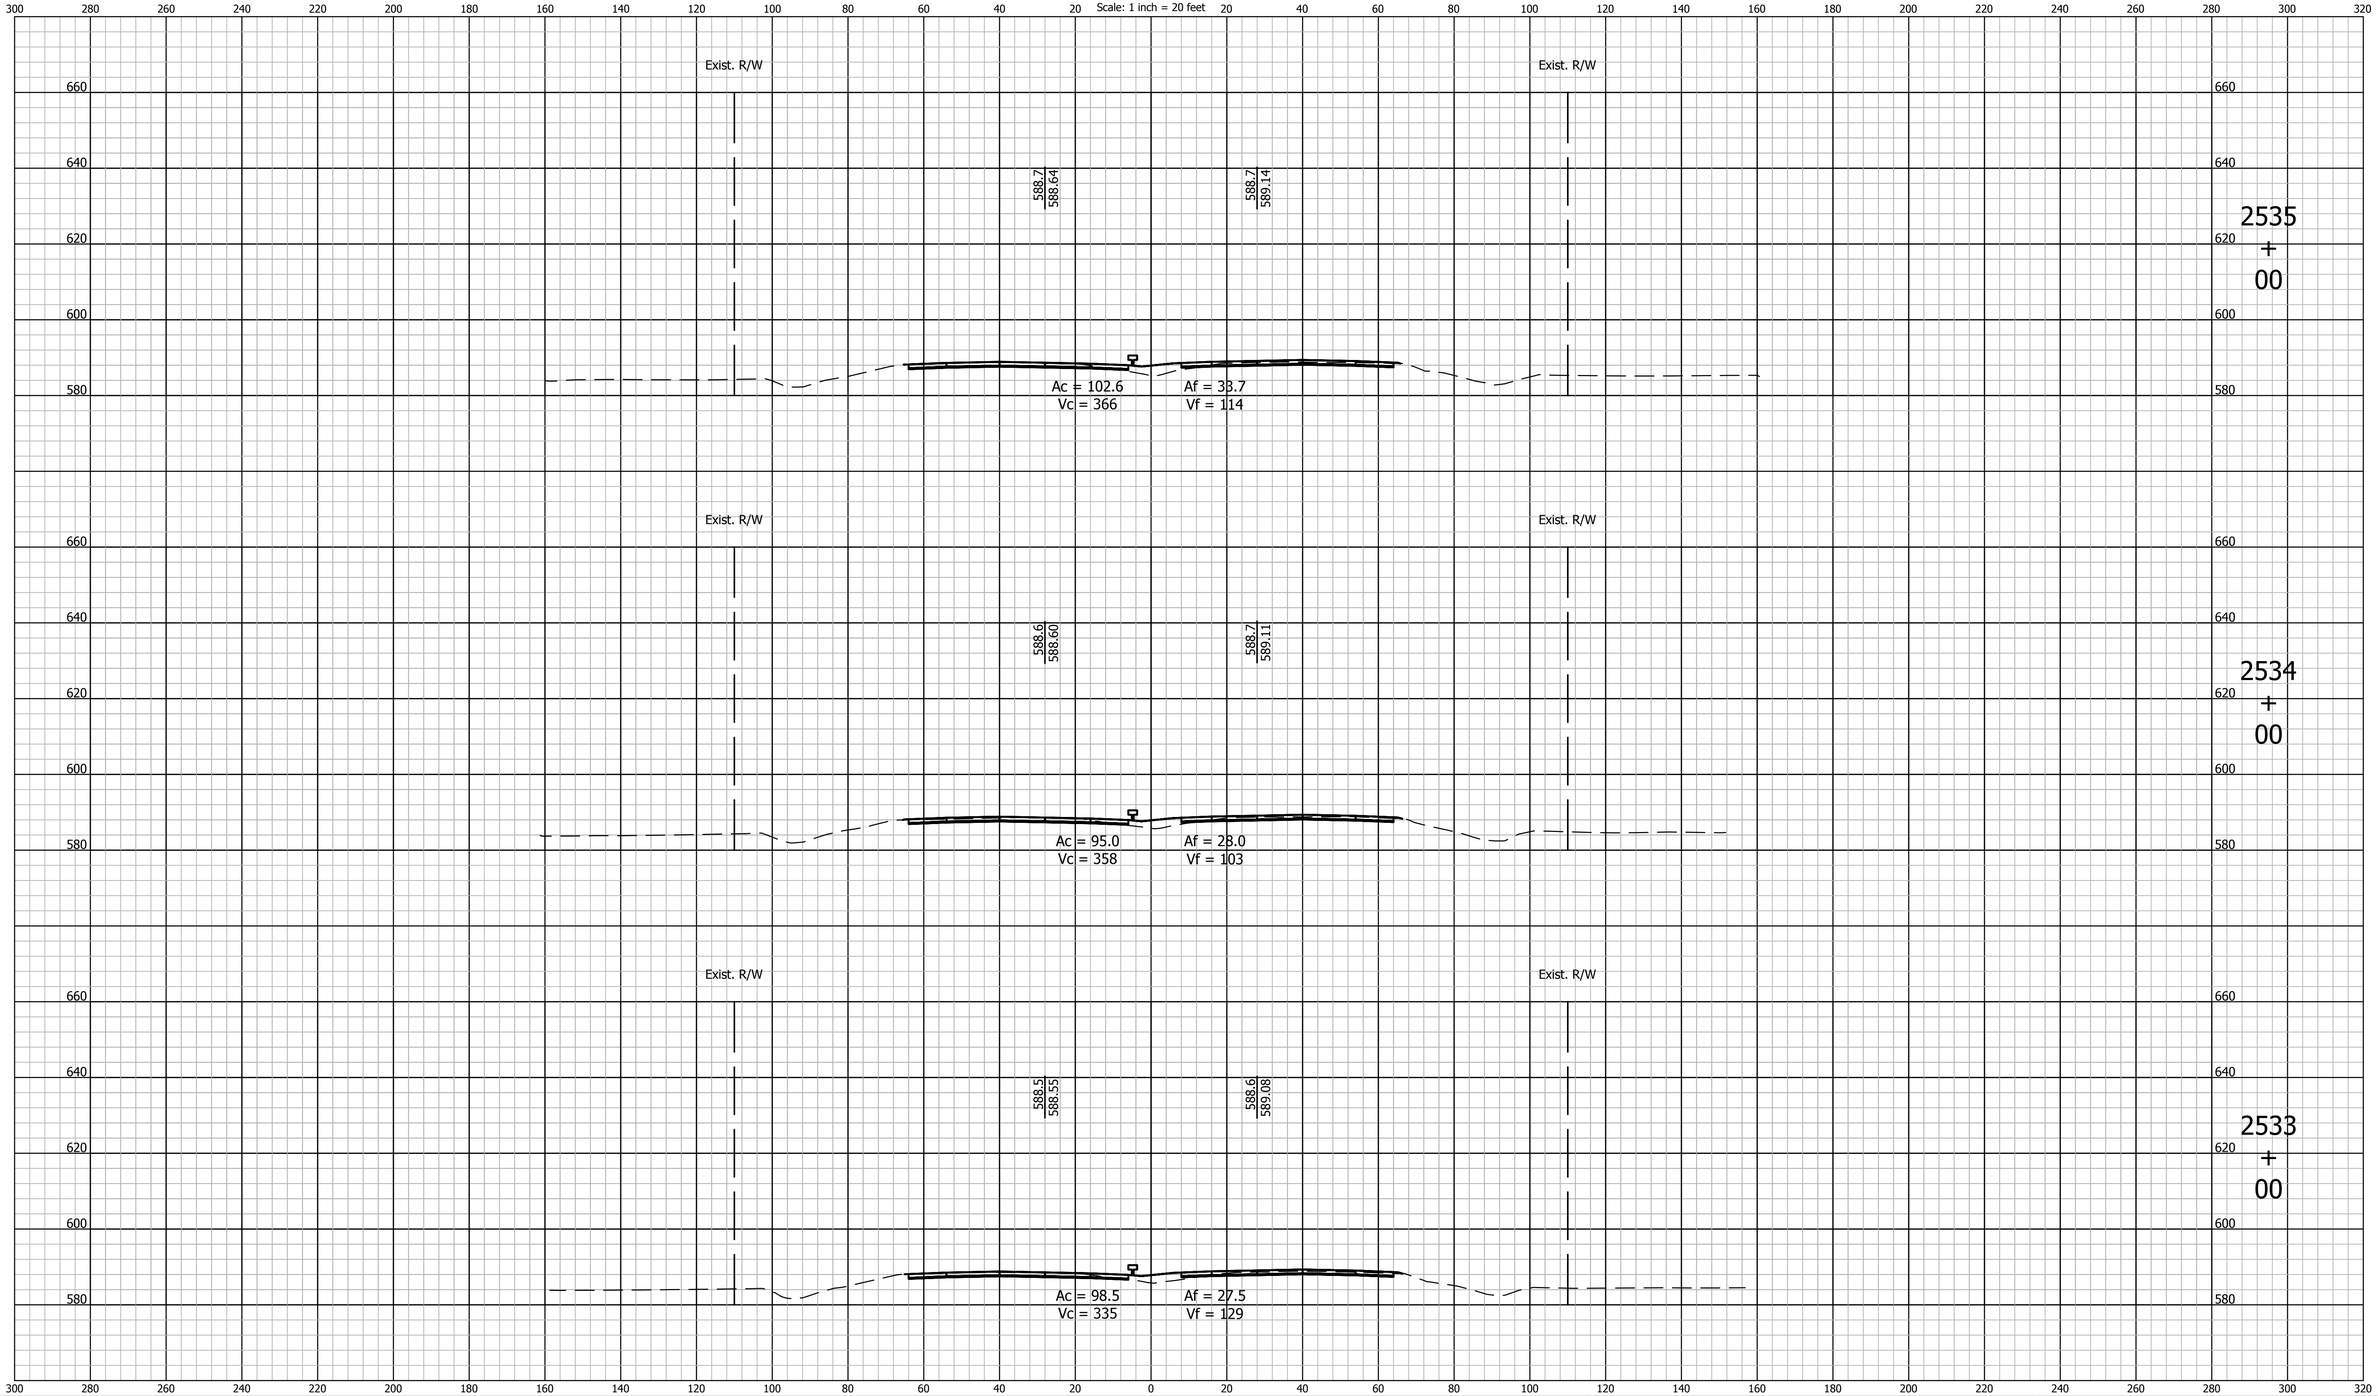

E&B PAVING, Inc
World-Class Solutions at a Local Level℠

UNITED Consulting

1625 N. Post Road
Indianapolis, IN 46219
Phone 317-895-2585
Fax 317-895-2596
www.ucindy.com

RECOMMENDED FOR APPROVAL _____ DESIGN ENGINEER DATE

DESIGNED: BWS | DRAWN: MAC

CHECKED: BJP | CHECKED: BJP

INDIANA
DEPARTMENT OF TRANSPORTATION

CROSS SECTIONS
LINE "A"

HORIZONTAL SCALE	BRIDGE FILE
1" = 20'	-
VERTICAL SCALE	DESIGNATION
1" = 20'	0501212

SURVEY BOOK	SHEETS		
-	108	of	251
CONTRACT	PROJECT		
R-28940	0501212		

File Name: P:\C3D\MK16-465\Road\Dwg\Plans\X Sections Line A 2530+00 to 2748+00.dwg Plot Date: 4/25/2017 Plotted By: Pierson, Brian

CROSS SECTIONS

Scale: 1 inch = 20 feet

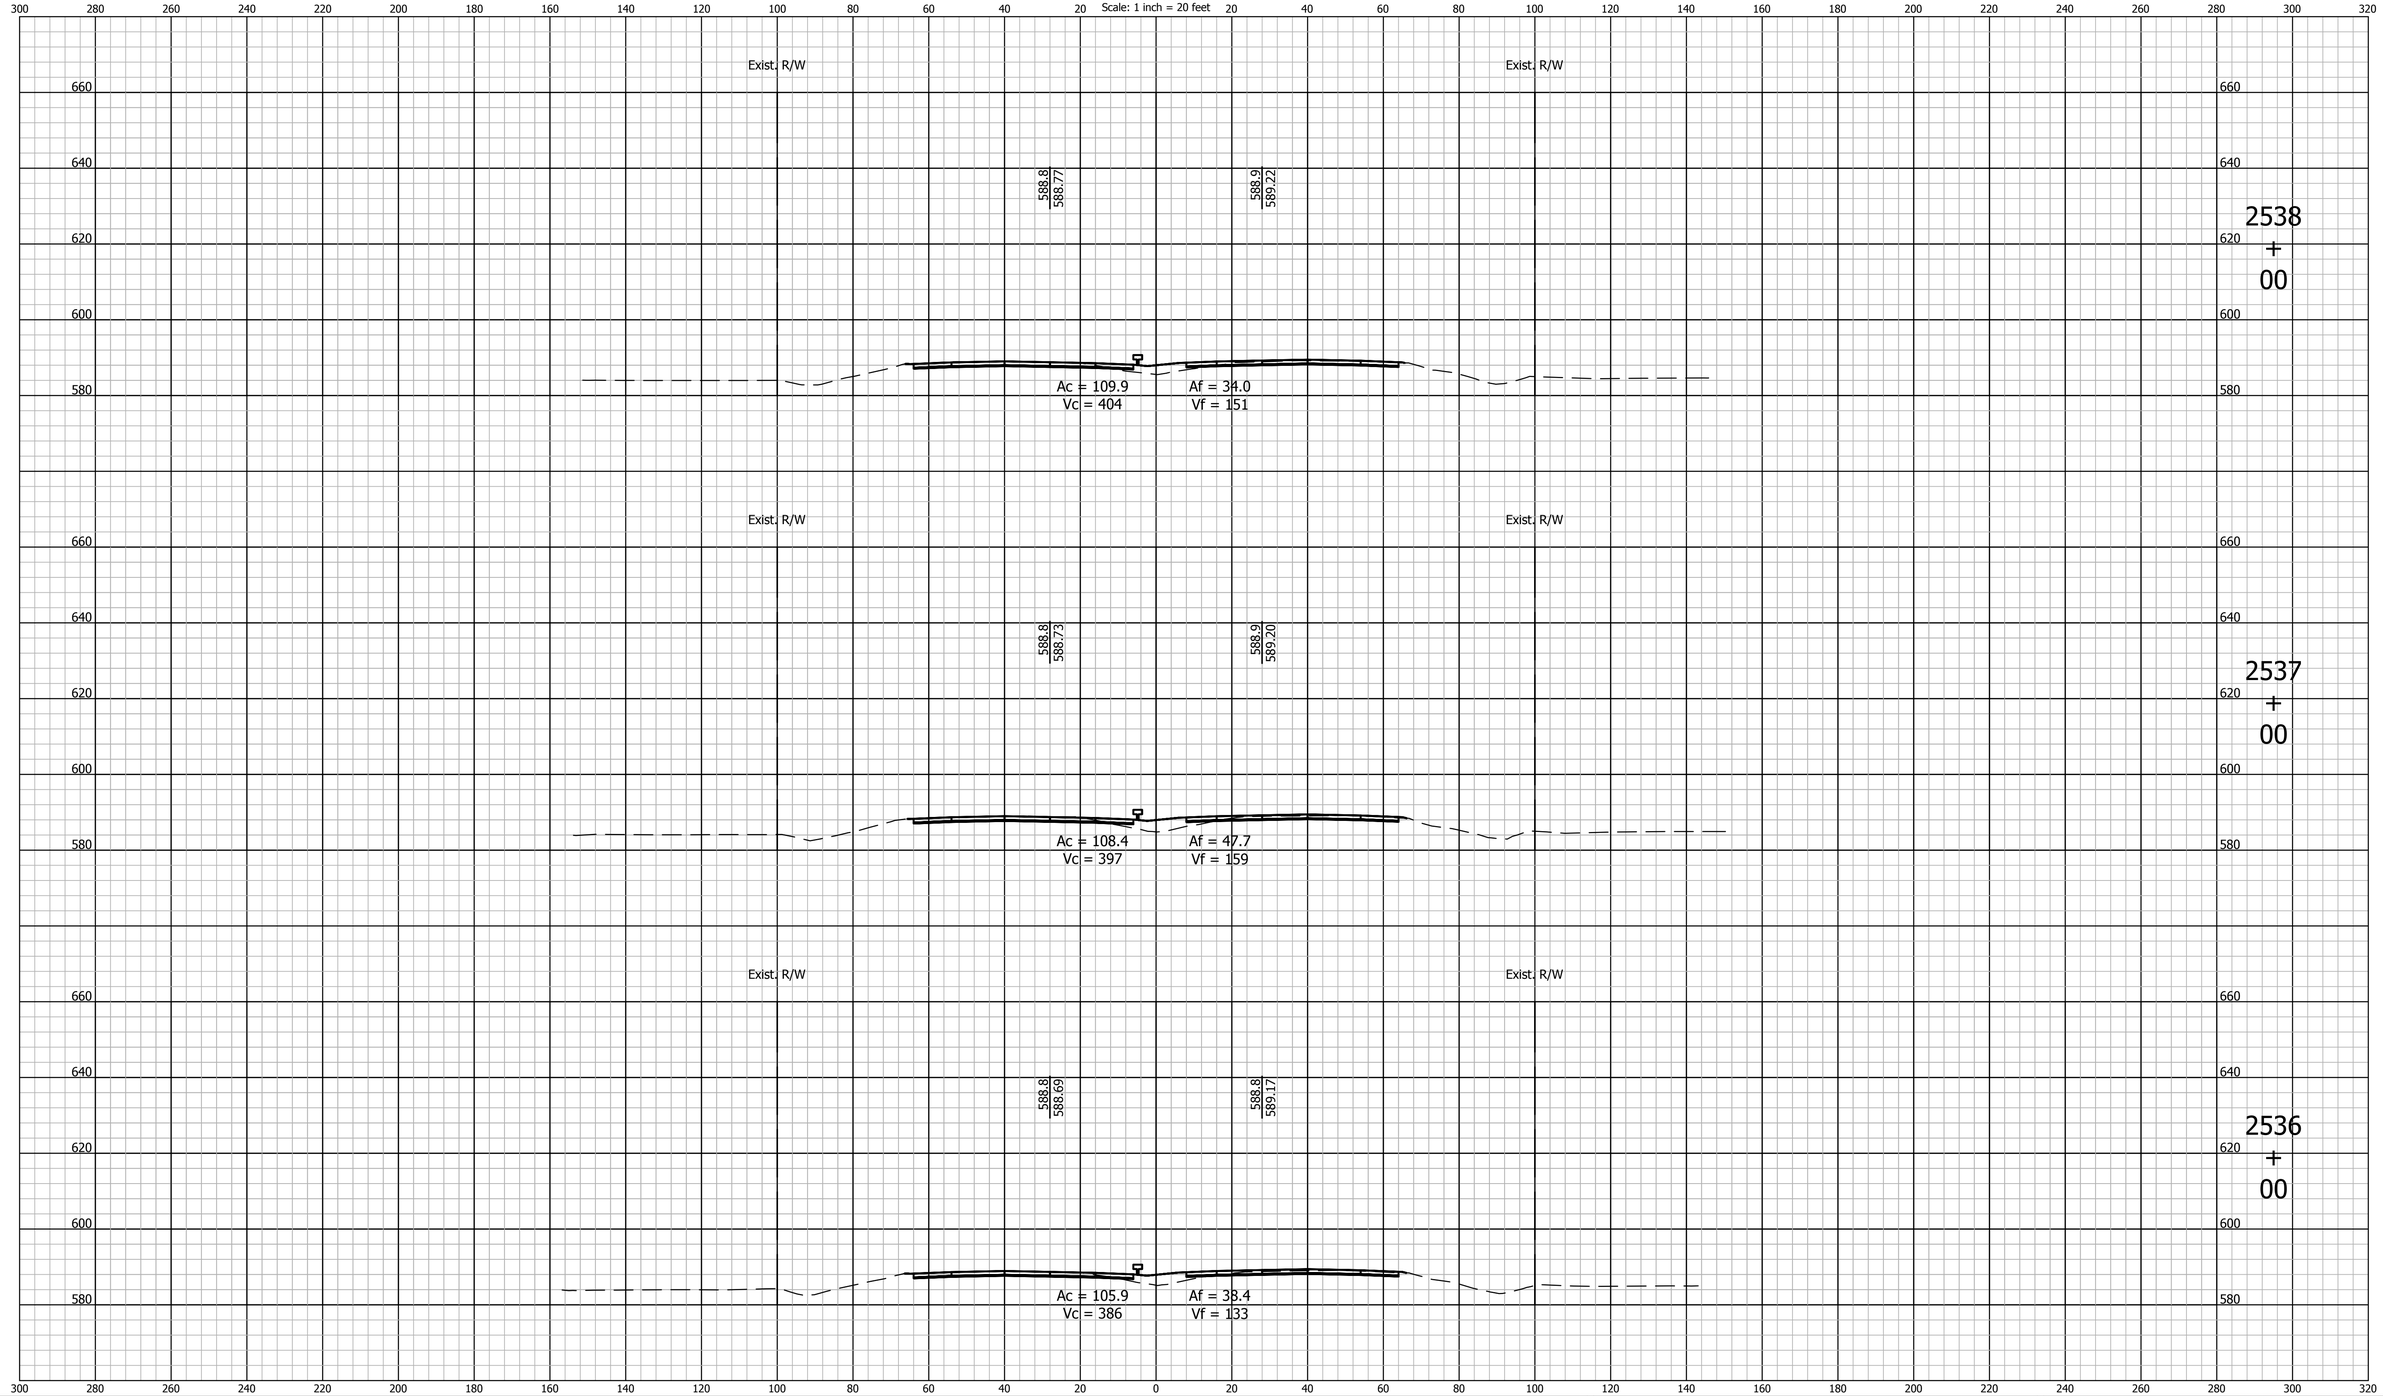

E&B PAVING, Inc
World-Class Solutions at a Local Level℠

UNITED Consulting

1625 N. Post Road
Indianapolis, IN 46219
Phone 317-895-2585
Fax 317-895-2596
www.ucindy.com

RECOMMENDED FOR APPROVAL _____ DESIGN ENGINEER DATE

DESIGNED: BWS | DRAWN: MAC

CHECKED: BJP | CHECKED: BJP

INDIANA
DEPARTMENT OF TRANSPORTATION

CROSS SECTIONS
LINE "A"

HORIZONTAL SCALE	BRIDGE FILE
1" = 20'	-
VERTICAL SCALE	DESIGNATION
1" = 20'	0501212

SURVEY BOOK	SHEETS
-	109 of 251
CONTRACT	PROJECT
R-28940	0501212

File Name: P:\C3D\MK16-465\Road\Dwg\Plans\X Sections Line A 2530+00 to 2748+00.dwg Plot Date: 4/25/2017 Plotted By: Pierson, Brian

CROSS SECTIONS
Scale: 1 inch = 20 feet

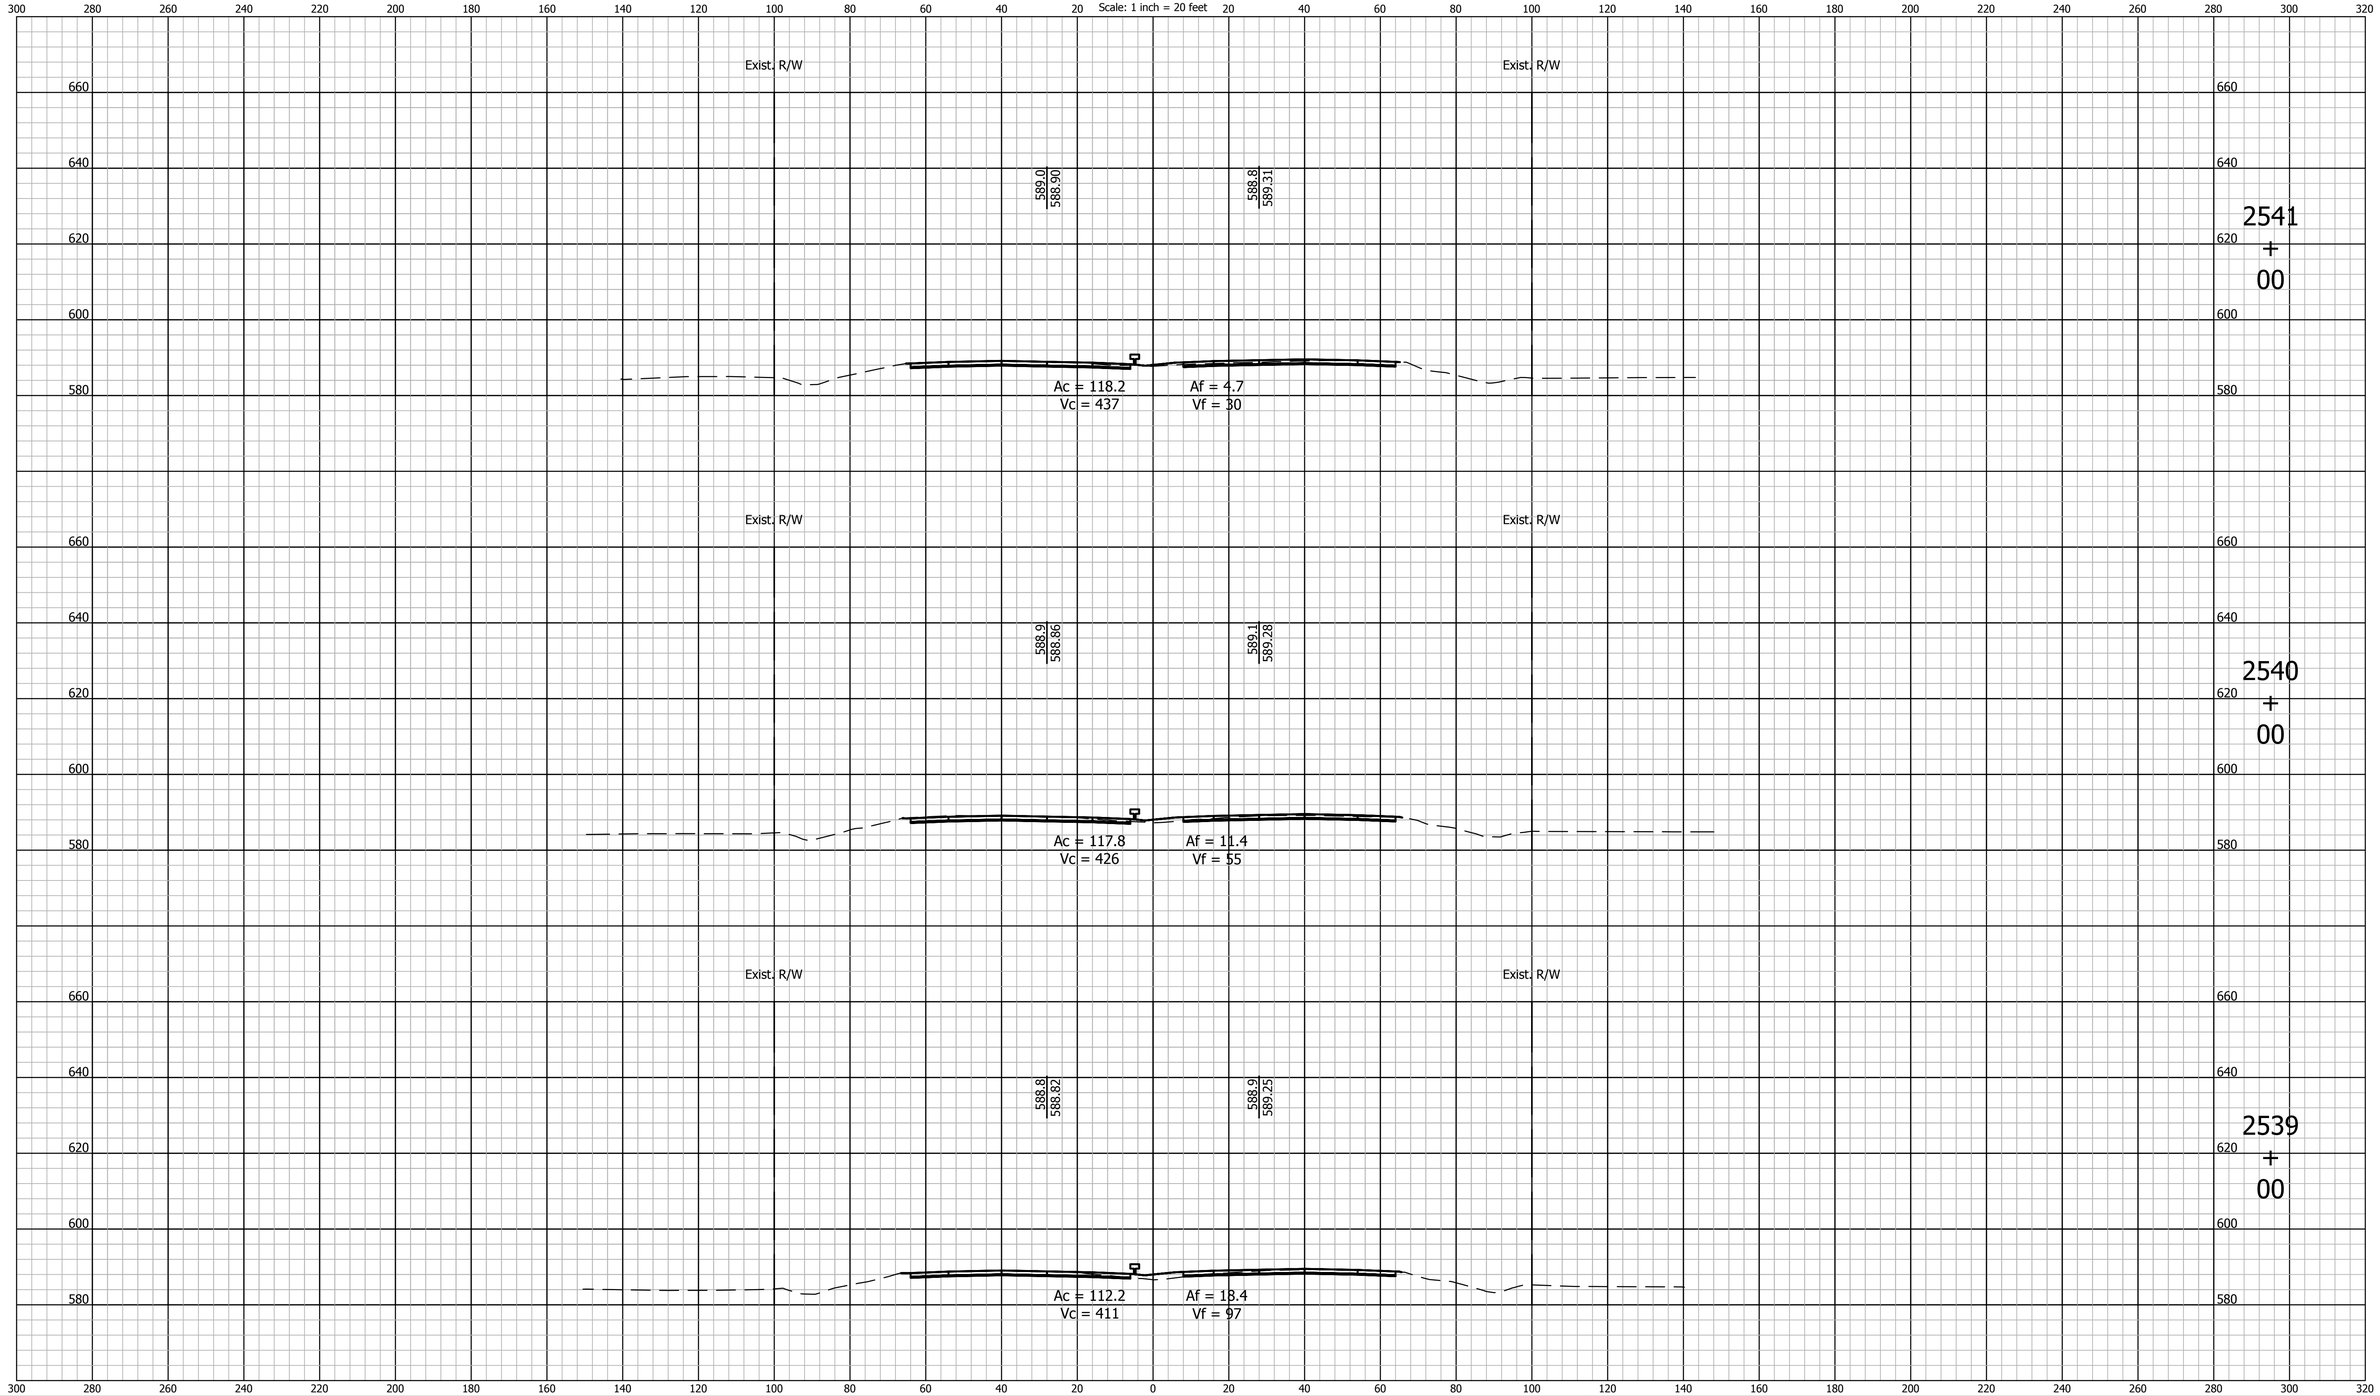

E&B PAVING, Inc
World-Class Solutions at a Local Level™

UNITED Consulting
1625 N. Post Road
Indianapolis, IN 46219
Phone 317-895-2585
Fax 317-895-2596
www.ucindy.com

RECOMMENDED FOR APPROVAL _____ DESIGN ENGINEER DATE

DESIGNED: BWS | DRAWN: MAC

CHECKED: BJP | CHECKED: BJP

INDIANA
DEPARTMENT OF TRANSPORTATION

CROSS SECTIONS
LINE "A"

HORIZONTAL SCALE	BRIDGE FILE
1" = 20'	-
VERTICAL SCALE	DESIGNATION
1" = 20'	0501212

SURVEY BOOK	SHEETS		
-	110	of	251
CONTRACT	PROJECT		
R-28940	0501212		

File Name: P:\C3D\MK16-465\Road\Dwg\Plans\X Sections Line A 2530+00 to 2748+00.dwg Plot Date: 4/25/2017 Plotted By: Pierson, Brian

CROSS SECTIONS

Scale: 1 inch = 20 feet

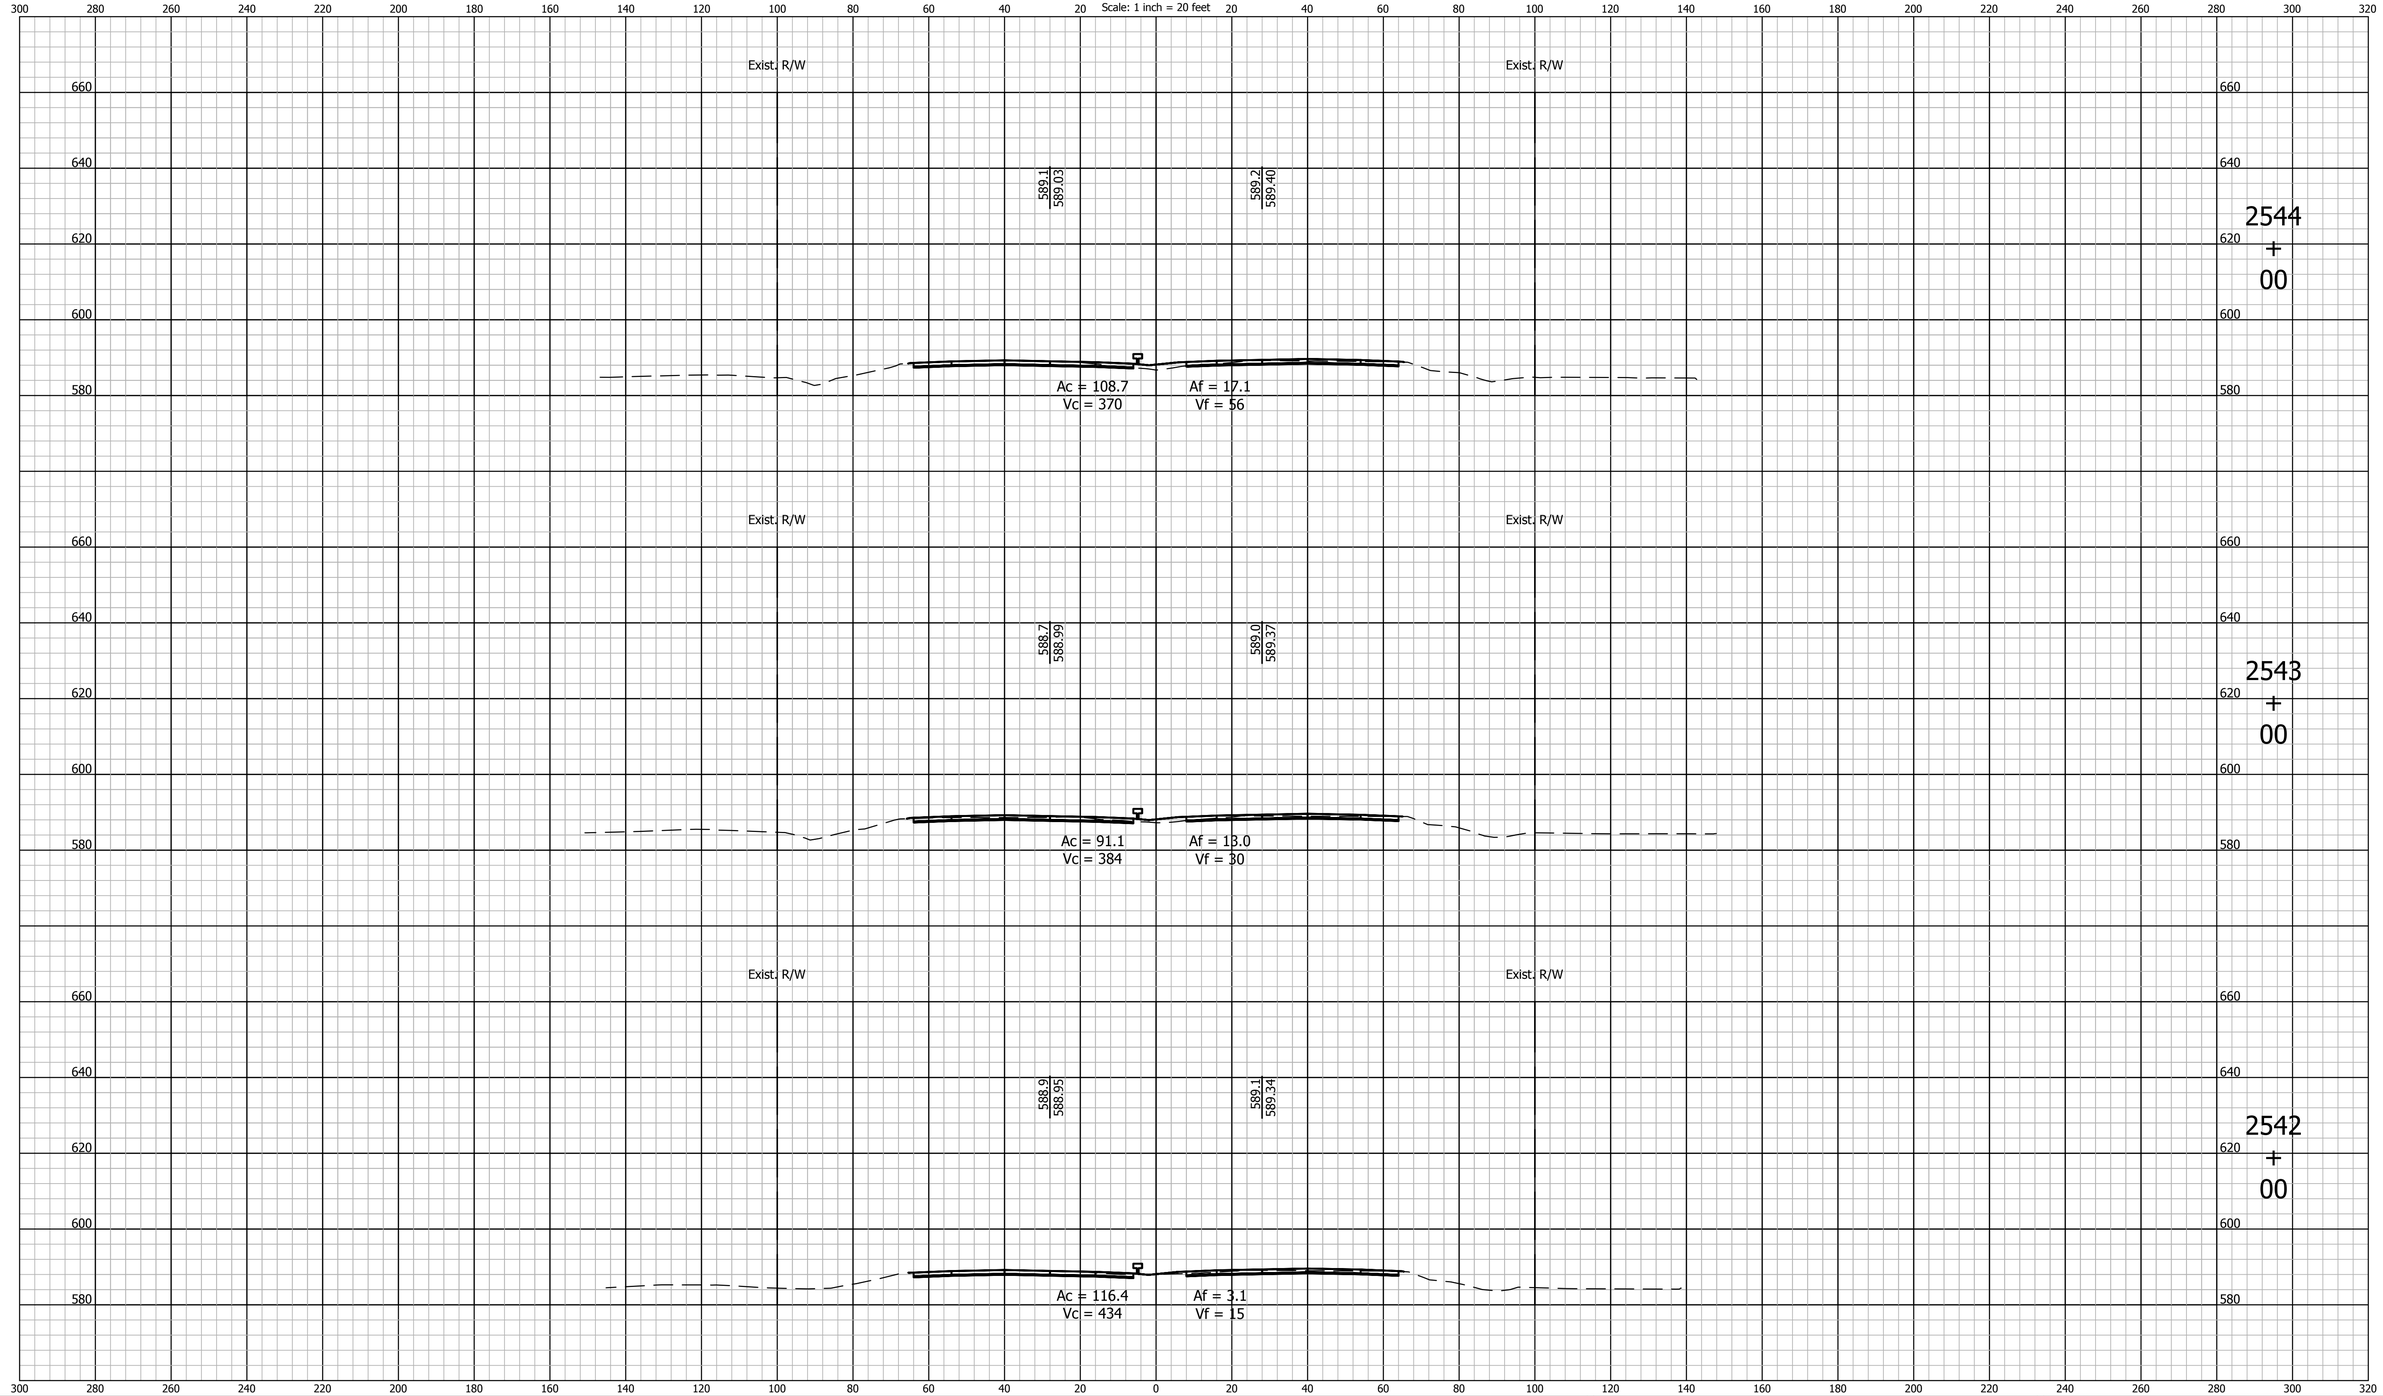

E&B PAVING, Inc
World-Class Solutions at a Local Level℠

UNITED Consulting

1625 N. Post Road
Indianapolis, IN 46219
Phone 317-895-2585
Fax 317-895-2596
www.ucindy.com

RECOMMENDED FOR APPROVAL _____ DESIGN ENGINEER DATE

DESIGNED: BWS | DRAWN: MAC

CHECKED: BJP | CHECKED: BJP

INDIANA
DEPARTMENT OF TRANSPORTATION

CROSS SECTIONS
LINE "A"

HORIZONTAL SCALE	BRIDGE FILE
1" = 20'	-
VERTICAL SCALE	DESIGNATION
1" = 20'	0501212

SURVEY BOOK	SHEETS
-	111 of 251
CONTRACT	PROJECT
R-28940	0501212

File Name: P:\C3D\MK16-465\Road\Dwg\Plans\X Sections Line A 2530+00 to 2748+00.dwg Plot Date: 4/25/2017 Plotted By: Pierson, Brian

CROSS SECTIONS

Scale: 1 inch = 20 feet

2547 + 00

Exist. R/W

589.4
589.16

589.4
589.49

Exist. R/W

Ac = 114.6
Vc = 417

Af = 20.0
Vf = 90

2546 + 00

Exist. R/W

589.2
589.12

589.2
589.46

Exist. R/W

Ac = 110.7
Vc = 401

Af = 28.5
Vf = 102

2545 + 00

Exist. R/W

589.1
589.08

589.2
589.43

Exist. R/W

Ac = 105.9
Vc = 397

Af = 26.6
Vf = 81

E&B PAVING, Inc
World-Class Solutions at a Local Level℠

UNITED Consulting

1625 N. Post Road
Indianapolis, IN 46219
Phone 317-895-2585
Fax 317-895-2596
www.ucindy.com

RECOMMENDED FOR APPROVAL

DESIGN ENGINEER DATE

DESIGNED: BWS DRAWN: MAC

CHECKED: BJP CHECKED: BJP

INDIANA
DEPARTMENT OF TRANSPORTATION

CROSS SECTIONS
LINE "A"

HORIZONTAL SCALE	BRIDGE FILE
1" = 20'	-
VERTICAL SCALE	DESIGNATION
1" = 20'	0501212

SURVEY BOOK	SHEETS
-	112 of 251
CONTRACT	PROJECT
R-28940	0501212

File Name: P:\C3D\MK16-465\Road\Dwg\Plans\X Sections Line A 2530+00 to 2748+00.dwg Plot Date: 4/25/2017 Plotted By: Pierson, Brian

CROSS SECTIONS
Scale: 1 inch = 20 feet

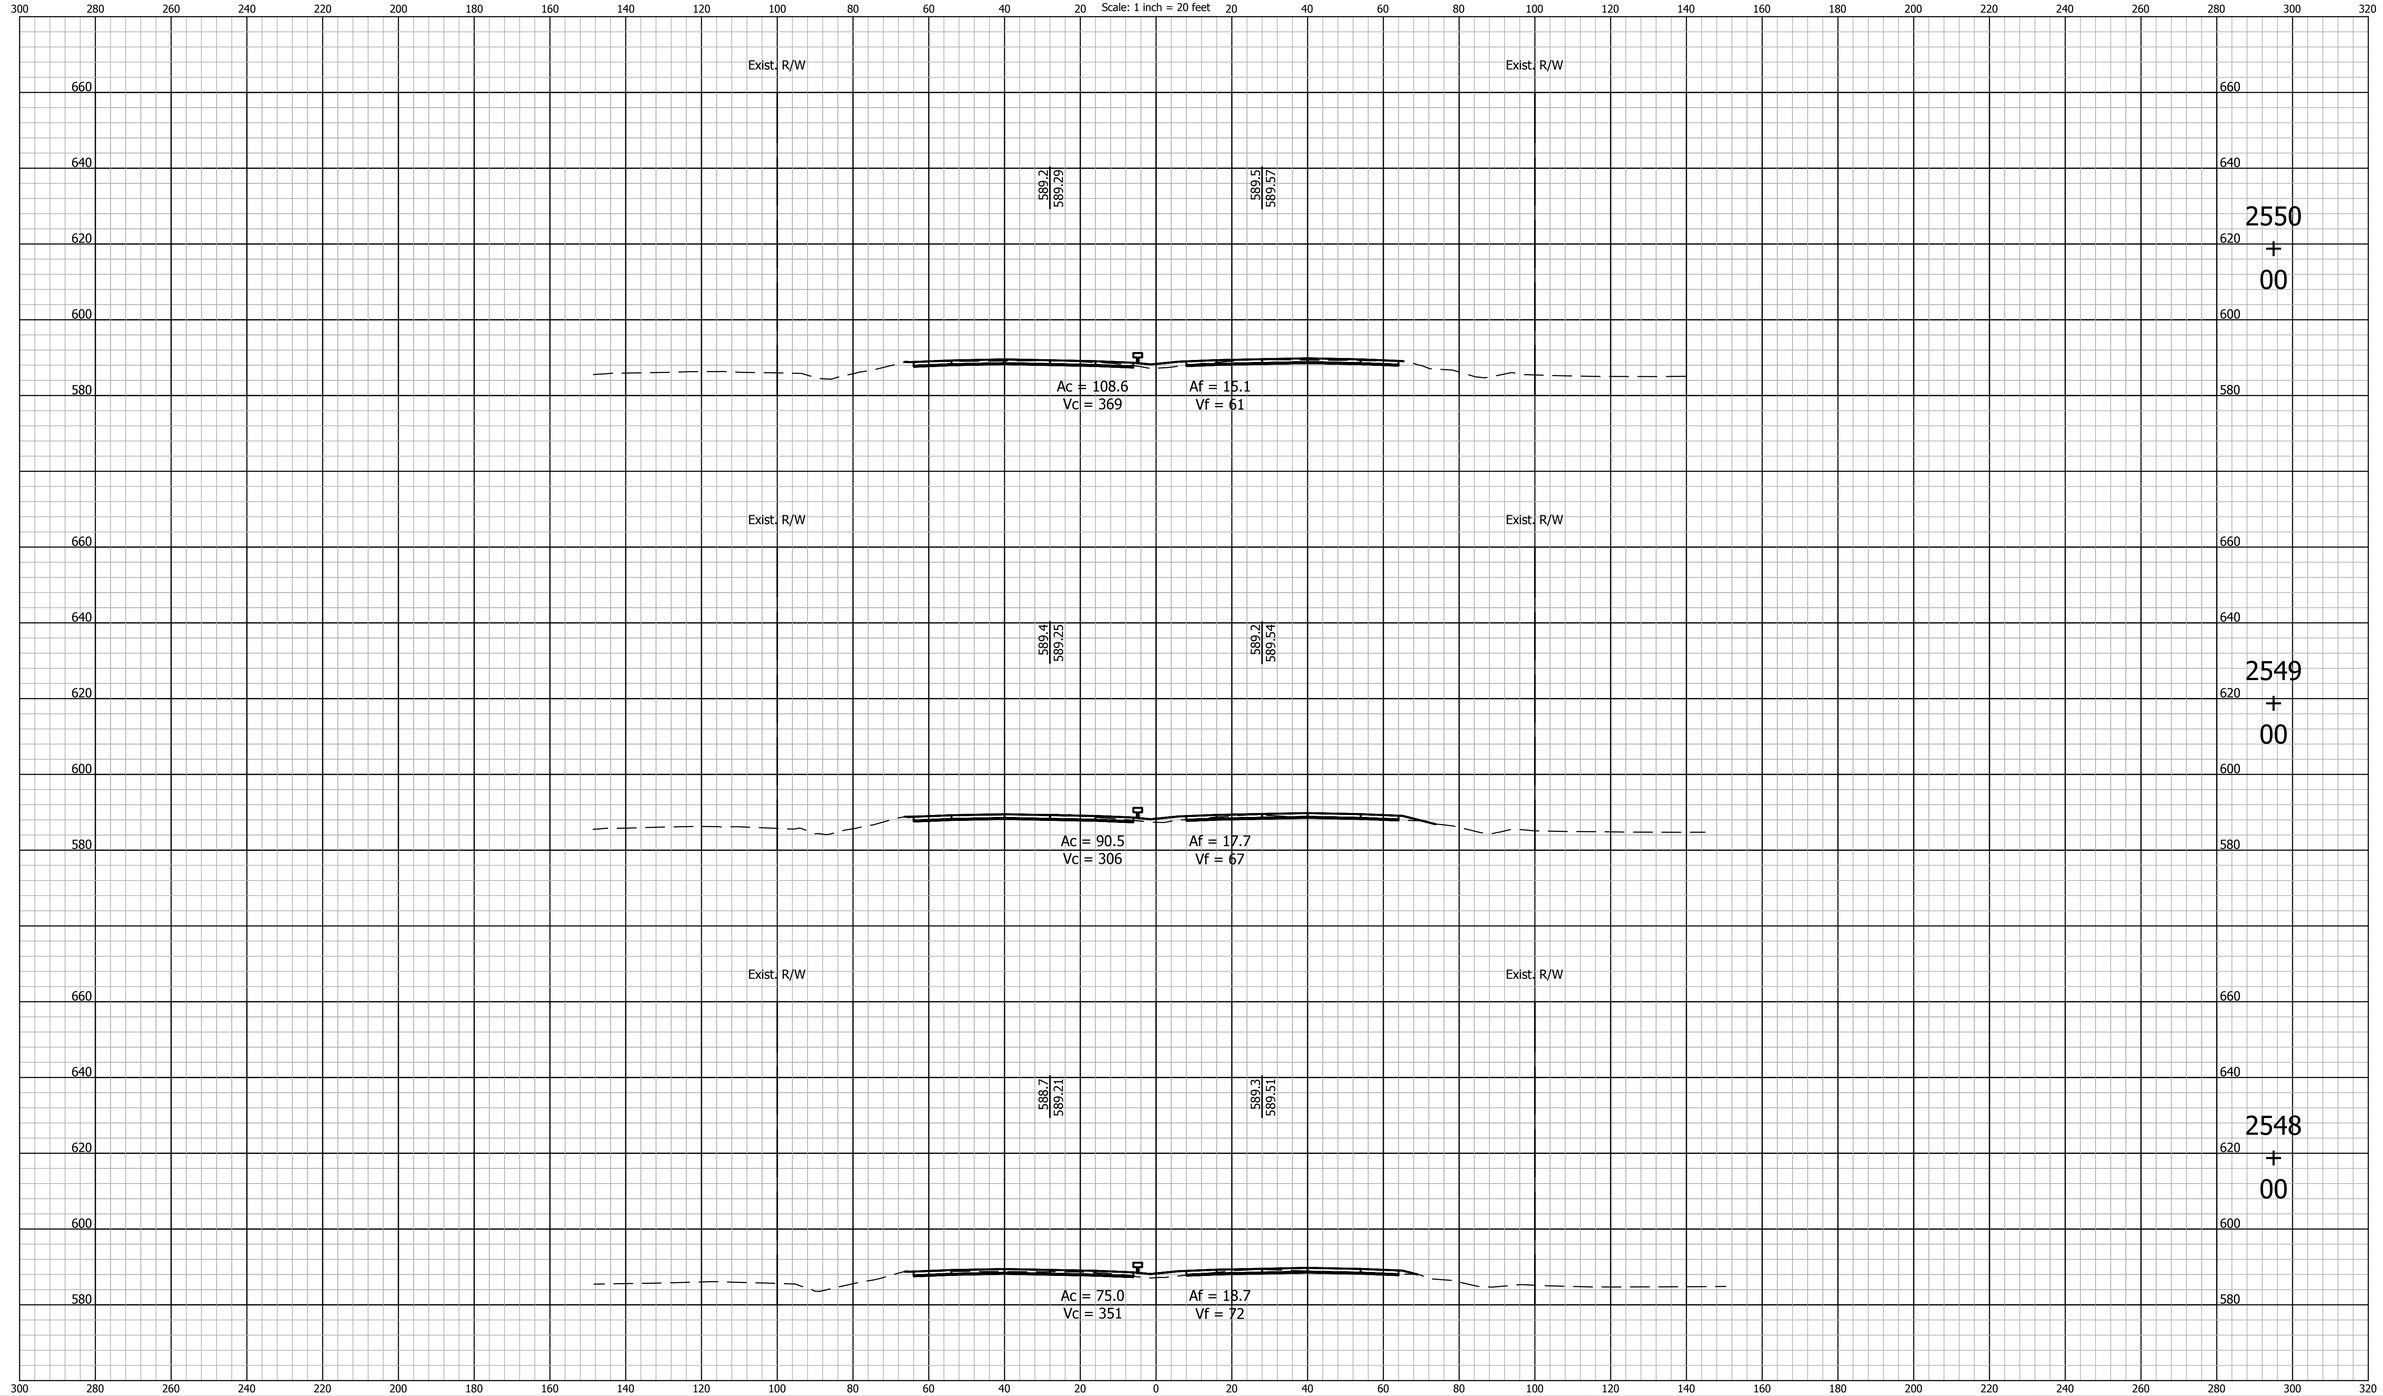

E&B PAVING, Inc
World-Class Solutions at a Local Level℠

UNITED Consulting

1625 N. Post Road
Indianapolis, IN 46219
Phone 317-895-2585
Fax 317-895-2596
www.ucindy.com

RECOMMENDED FOR APPROVAL _____ DESIGN ENGINEER DATE

DESIGNED: BWS | DRAWN: MAC

CHECKED: BJP | CHECKED: BJP

INDIANA
DEPARTMENT OF TRANSPORTATION

CROSS SECTIONS
LINE "A"

HORIZONTAL SCALE	BRIDGE FILE
1" = 20'	-
VERTICAL SCALE	DESIGNATION
1" = 20'	0501212

SURVEY BOOK	SHEETS
-	113 of 251
CONTRACT	PROJECT
R-28940	0501212

File Name: P:\C3D\MK16-465\Road\Dwg\Plans\X Sections Line A 2530+00 to 2748+00.dwg Plot Date: 4/25/2017 Plotted By: Pierson, Brian

CROSS SECTIONS
Scale: 1 inch = 20 feet

2553 + 00

Exist. R/W

589.3
589.42

589.6
589.66

Ac = 116.7
Vc = 432

Af = 18.7
Vf = 75

Exist. R/W

2552 + 00

Exist. R/W

589.4
589.38

589.5
589.63

Ac = 116.6
Vc = 423

Af = 21.6
Vf = 73

Exist. R/W

2551 + 00

Exist. R/W

589.4
589.34

589.4
589.60

Ac = 111.7
Vc = 408

Af = 17.7
Vf = 61

E&B PAVING, Inc
World-Class Solutions at a Local Level℠

UNITED Consulting

1625 N. Post Road
Indianapolis, IN 46219
Phone 317-895-2585
Fax 317-895-2596
www.ucindy.com

RECOMMENDED FOR APPROVAL _____ DESIGN ENGINEER DATE

DESIGNED: BWS | DRAWN: MAC

CHECKED: BJP | CHECKED: BJP

INDIANA
DEPARTMENT OF TRANSPORTATION

CROSS SECTIONS
LINE "A"

HORIZONTAL SCALE	BRIDGE FILE
1" = 20'	-
VERTICAL SCALE	DESIGNATION
1" = 20'	0501212

SURVEY BOOK	SHEETS
-	114 of 251
CONTRACT	PROJECT
R-28940	0501212

File Name: P:\C3D\MK16-465\Road\Dwg\Plans\X Sections Line A 2530+00 to 2748+00.dwg Plot Date: 4/25/2017 Plotted By: Pierson, Brian

CROSS SECTIONS
Scale: 1 inch = 20 feet

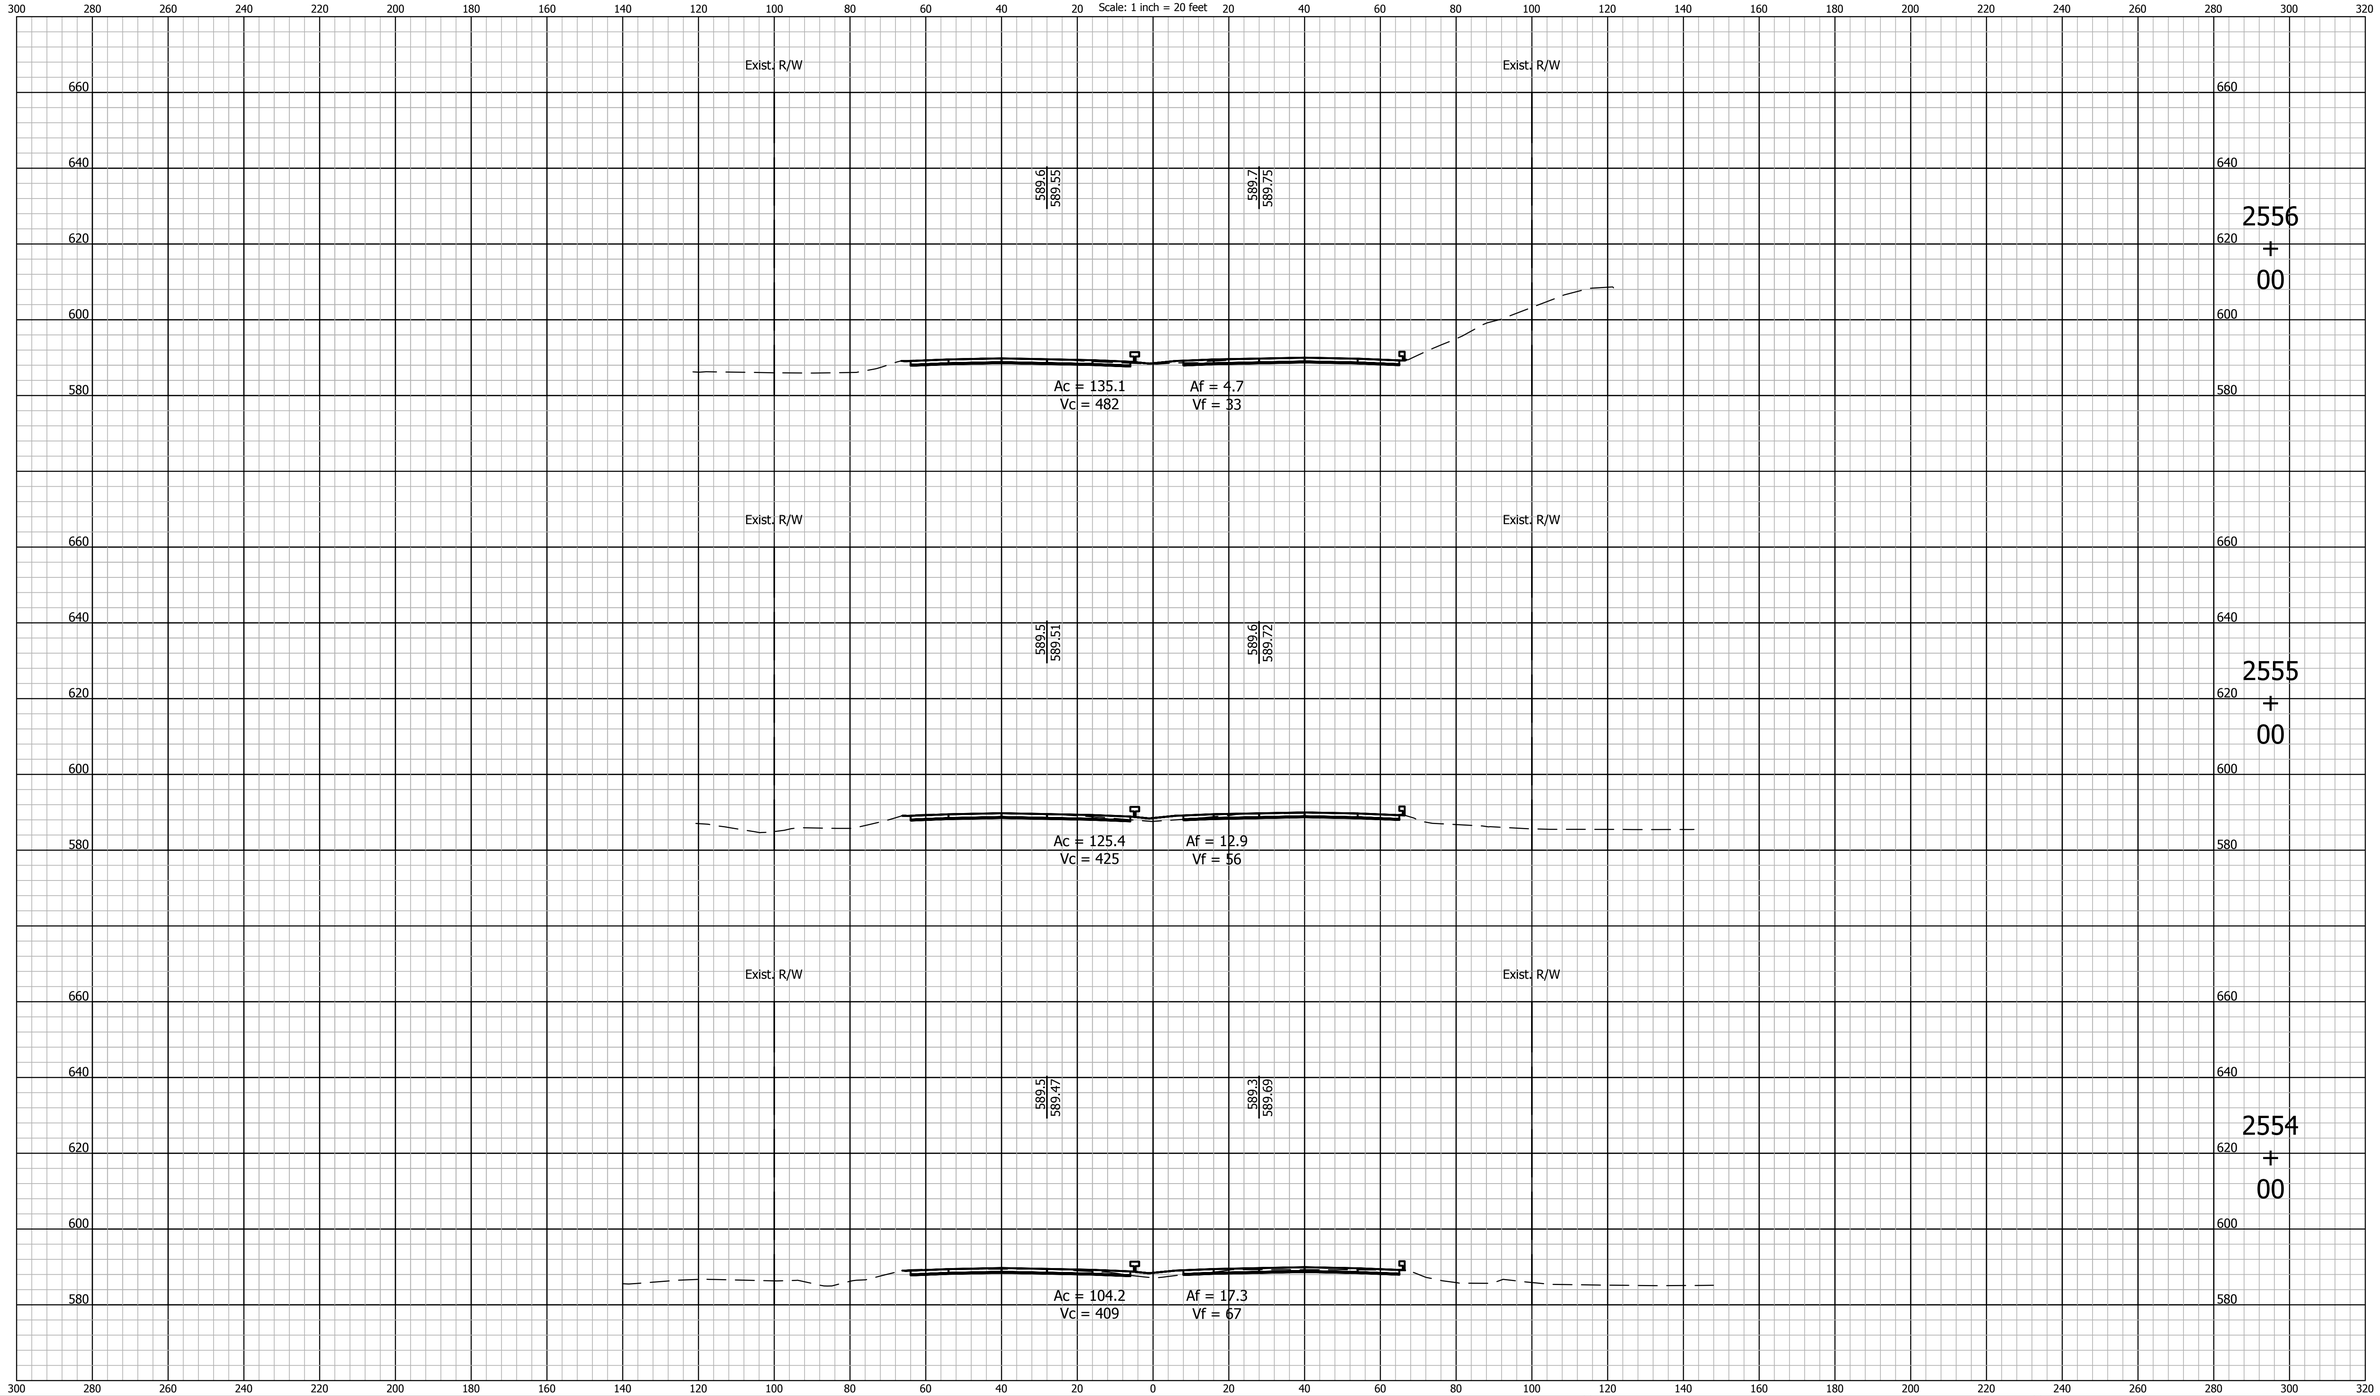

E&B PAVING, Inc
World-Class Solutions at a Local Level℠

UNITED Consulting
1625 N. Post Road
Indianapolis, IN 46219
Phone 317-895-2585
Fax 317-895-2596
www.ucindy.com

RECOMMENDED FOR APPROVAL _____ DESIGN ENGINEER DATE

DESIGNED: BWS | DRAWN: MAC

CHECKED: BJP | CHECKED: BJP

INDIANA
DEPARTMENT OF TRANSPORTATION

CROSS SECTIONS
LINE "A"

HORIZONTAL SCALE	BRIDGE FILE
1" = 20'	-
VERTICAL SCALE	DESIGNATION
1" = 20'	0501212

SURVEY BOOK	SHEETS
-	115 of 251
CONTRACT	PROJECT
R-28940	0501212

File Name: P:\C3D\MK16-465\Road\Dwg\Plans\X Sections Line A 2530+00 to 2748+00.dwg Plot Date: 4/25/2017 Plotted By: Pierson, Brian

CROSS SECTIONS
Scale: 1 inch = 20 feet

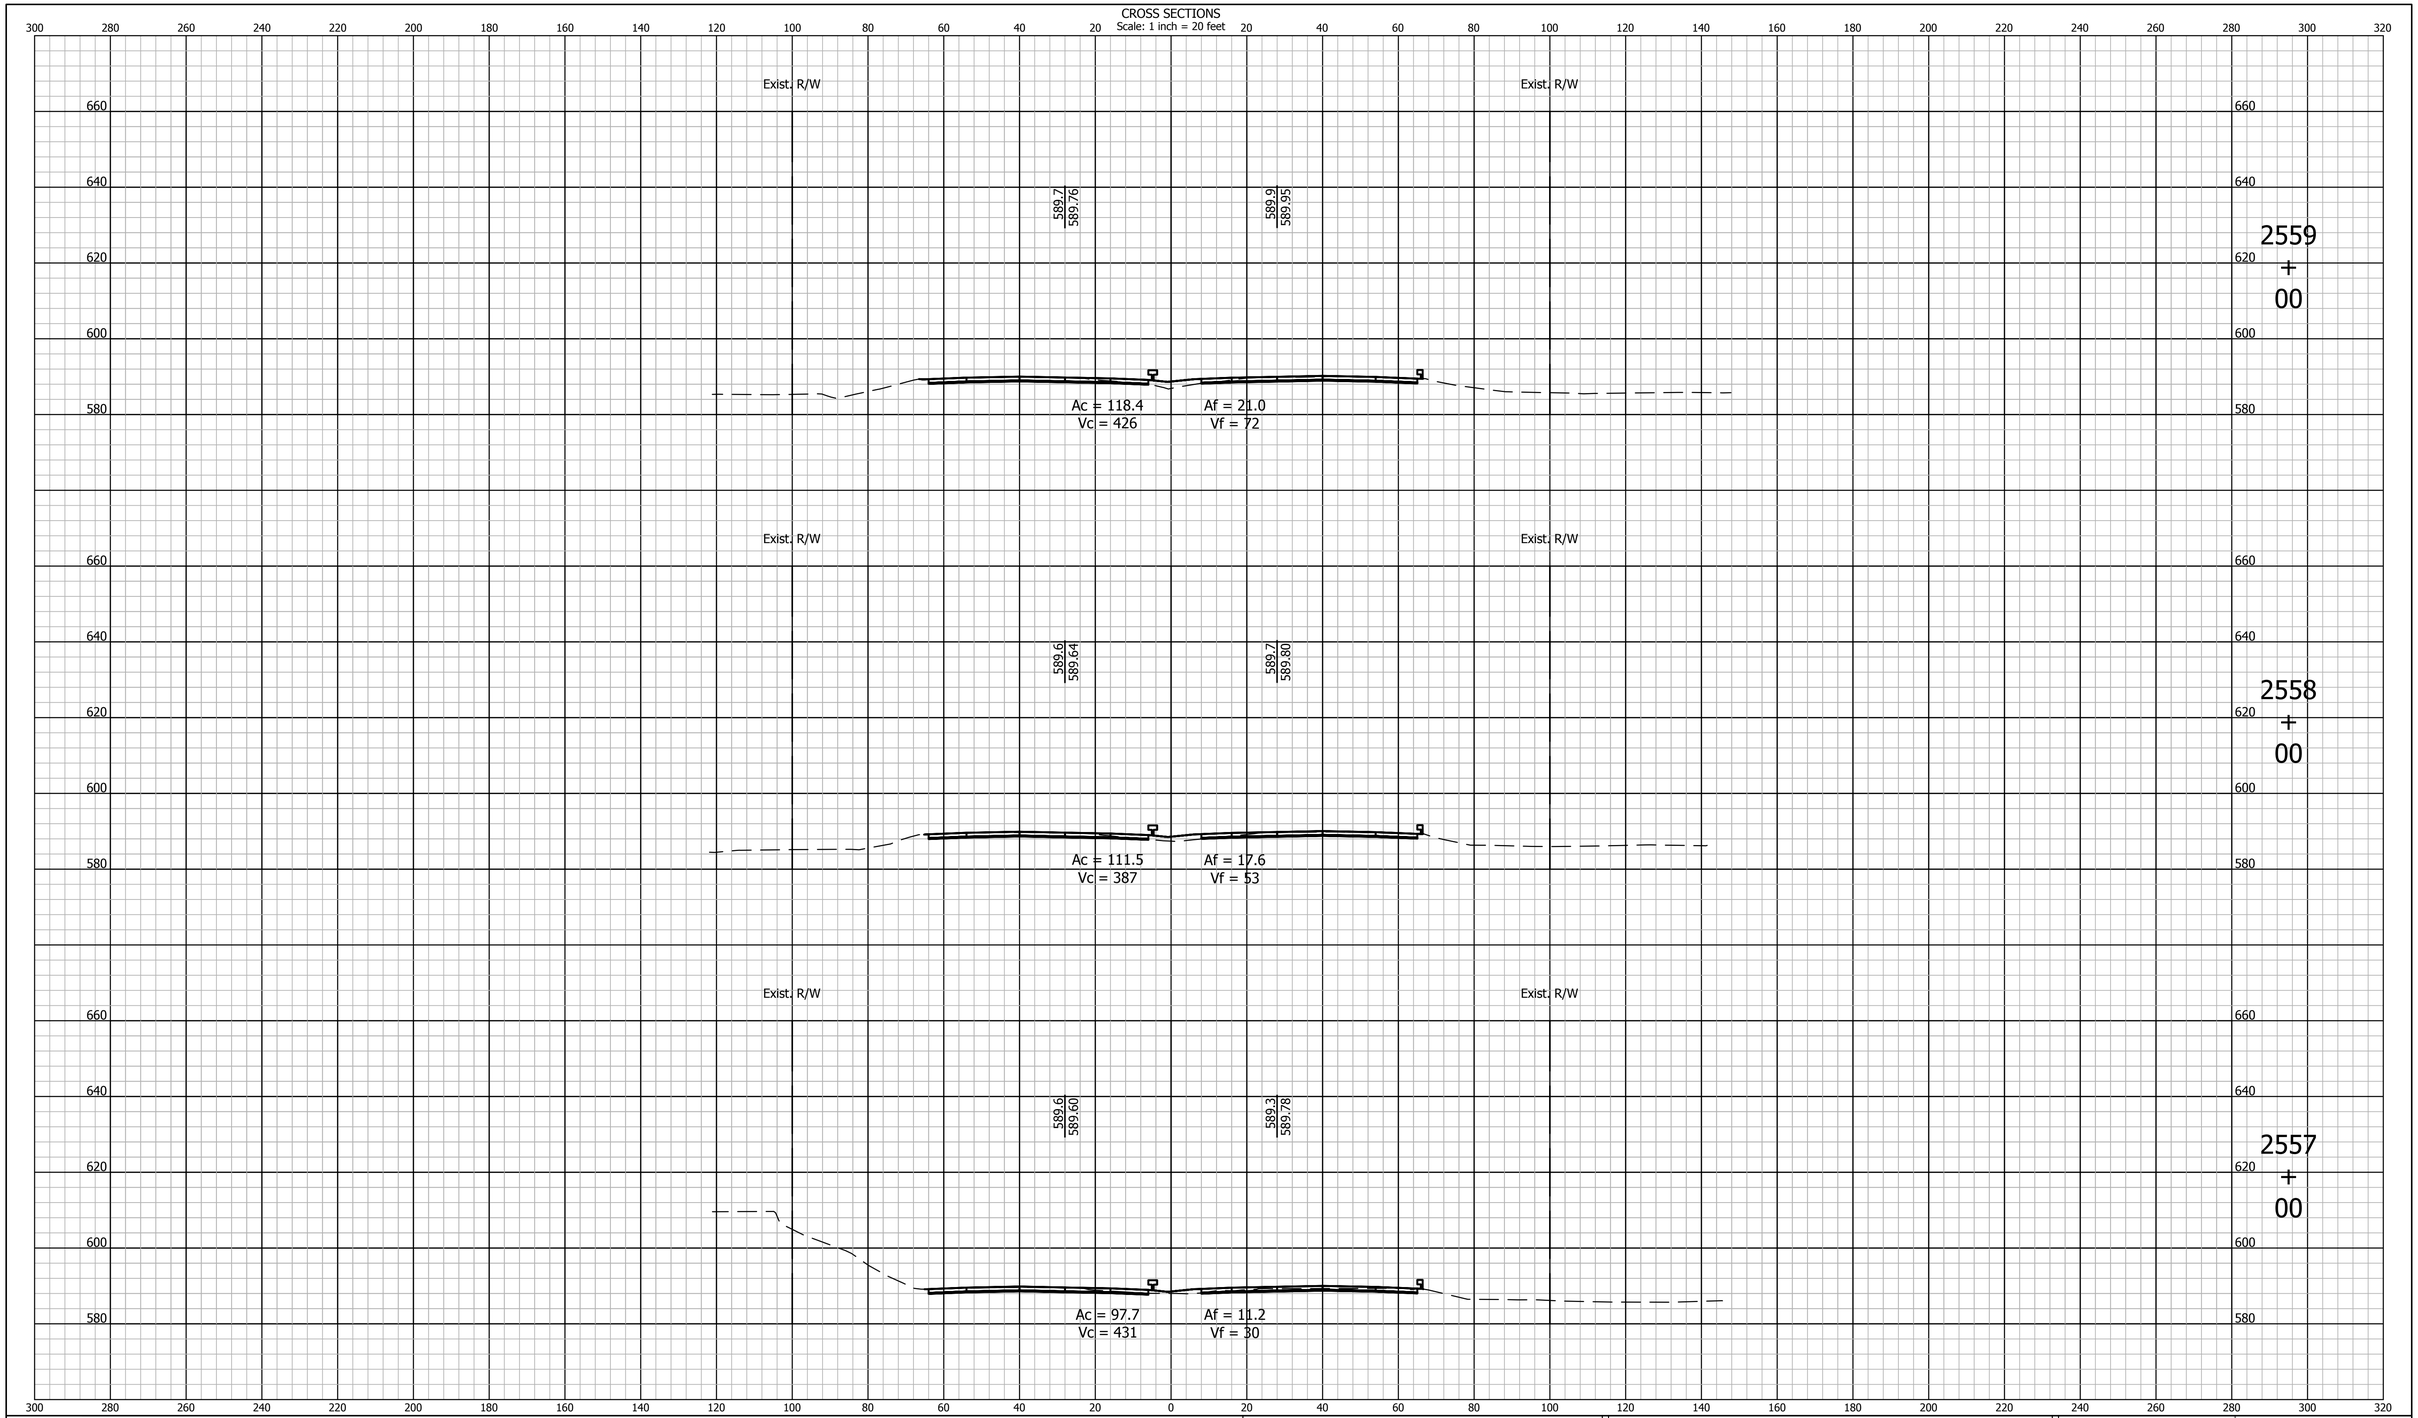

E&B PAVING, Inc
World-Class Solutions at a Local Level℠

UNITED Consulting
1625 N. Post Road
Indianapolis, IN 46219
Phone 317-895-2585
Fax 317-895-2596
www.ucindy.com

RECOMMENDED FOR APPROVAL _____ DESIGN ENGINEER DATE

DESIGNED: BWS | DRAWN: MAC
CHECKED: BJP | CHECKED: BJP

INDIANA
DEPARTMENT OF TRANSPORTATION

CROSS SECTIONS
LINE "A"

HORIZONTAL SCALE	BRIDGE FILE
1" = 20'	-
VERTICAL SCALE	DESIGNATION
1" = 20'	0501212

SURVEY BOOK	SHEETS		
-	116	of	251
CONTRACT	PROJECT		
R-28940	0501212		

File Name: P:\C3D\MK16-465\Road\Dwg\Plans\X Sections Line A 2530+00 to 2748+00.dwg Plot Date: 4/25/2017 Plotted By: Pierson, Brian

CROSS SECTIONS

Scale: 1 inch = 20 feet

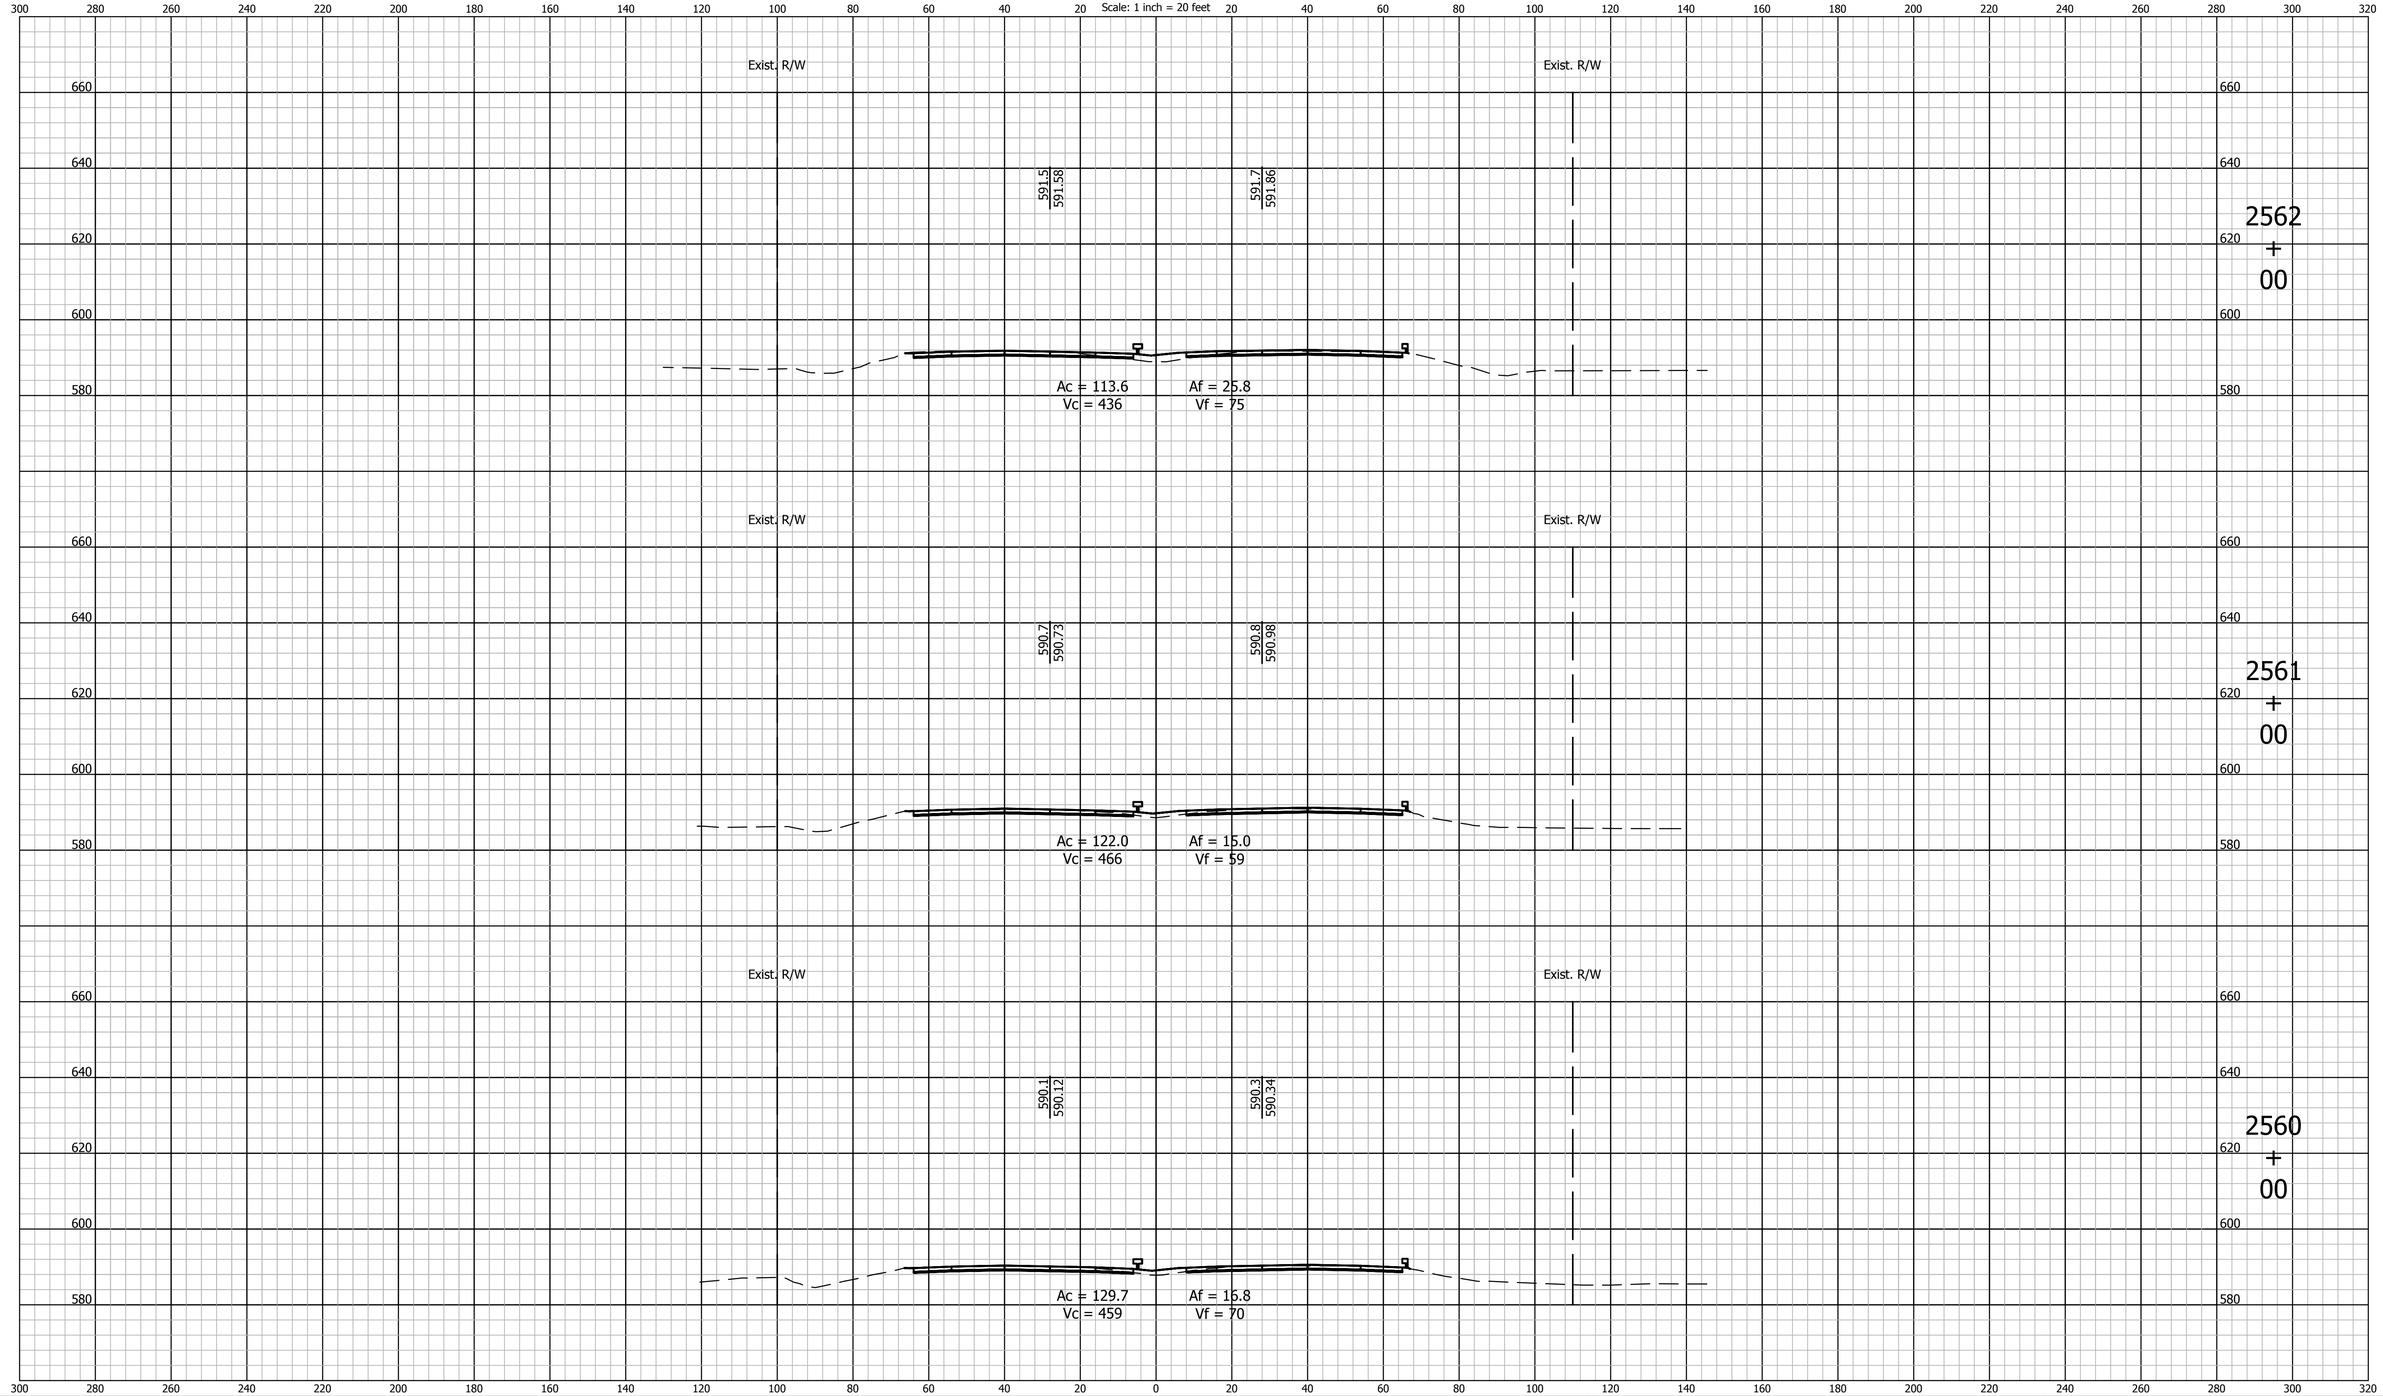

E&B PAVING, Inc
World-Class Solutions at a Local Level℠

UNITED Consulting

1625 N. Post Road
Indianapolis, IN 46219
Phone 317-895-2585
Fax 317-895-2596
www.ucindy.com

RECOMMENDED FOR APPROVAL _____ DESIGN ENGINEER DATE

DESIGNED: BWS | DRAWN: MAC

CHECKED: BJP | CHECKED: BJP

INDIANA
DEPARTMENT OF TRANSPORTATION

CROSS SECTIONS
LINE "A"

HORIZONTAL SCALE	BRIDGE FILE
1" = 20'	-
VERTICAL SCALE	DESIGNATION
1" = 20'	0501212

SURVEY BOOK	SHEETS
-	117 of 251
CONTRACT	PROJECT
R-28940	0501212

File Name: P:\C3D\MK16-465\Road\Dwg\Plans\X Sections Line A 2530+00 to 2748+00.dwg Plot Date: 4/25/2017 Plotted By: Pierson, Brian

CROSS SECTIONS
Scale: 1 inch = 20 feet

Exist. R/W

595.6
595.60

595.8
595.98

Ac = 106.4
Vc = 406

Af = 35.4
Vf = 141

2565
+
00

Exist. R/W

Exist. R/W

594.0
594.02

594.3
594.36

Ac = 112.7
Vc = 413

Af = 40.7
Vf = 145

2564
+
00

Exist. R/W

Exist. R/W

592.6
592.67

592.9
592.99

Ac = 110.2
Vc = 414

Af = 37.6
Vf = 117

2563
+
00

E&B PAVING, Inc
World-Class Solutions at a Local Level℠

UNITED Consulting

1625 N. Post Road
Indianapolis, IN 46219
Phone 317-895-2585
Fax 317-895-2596
www.ucindy.com

RECOMMENDED FOR APPROVAL
DESIGN ENGINEER DATE

DESIGNED: BWS DRAWN: MAC
CHECKED: BJP CHECKED: BJP

INDIANA
DEPARTMENT OF TRANSPORTATION

CROSS SECTIONS
LINE "A"

HORIZONTAL SCALE	BRIDGE FILE
1" = 20'	-
VERTICAL SCALE	DESIGNATION
1" = 20'	0501212

SURVEY BOOK	SHEETS		
-	118	of	251
CONTRACT	PROJECT		
R-28940	0501212		

File Name: P:\C3D\MK16-465\Road\Dwg\Plans\X Sections Line A 2530+00 to 2748+00.dwg Plot Date: 4/25/2017 Plotted By: Pierson, Brian

CROSS SECTIONS
Scale: 1 inch = 20 feet

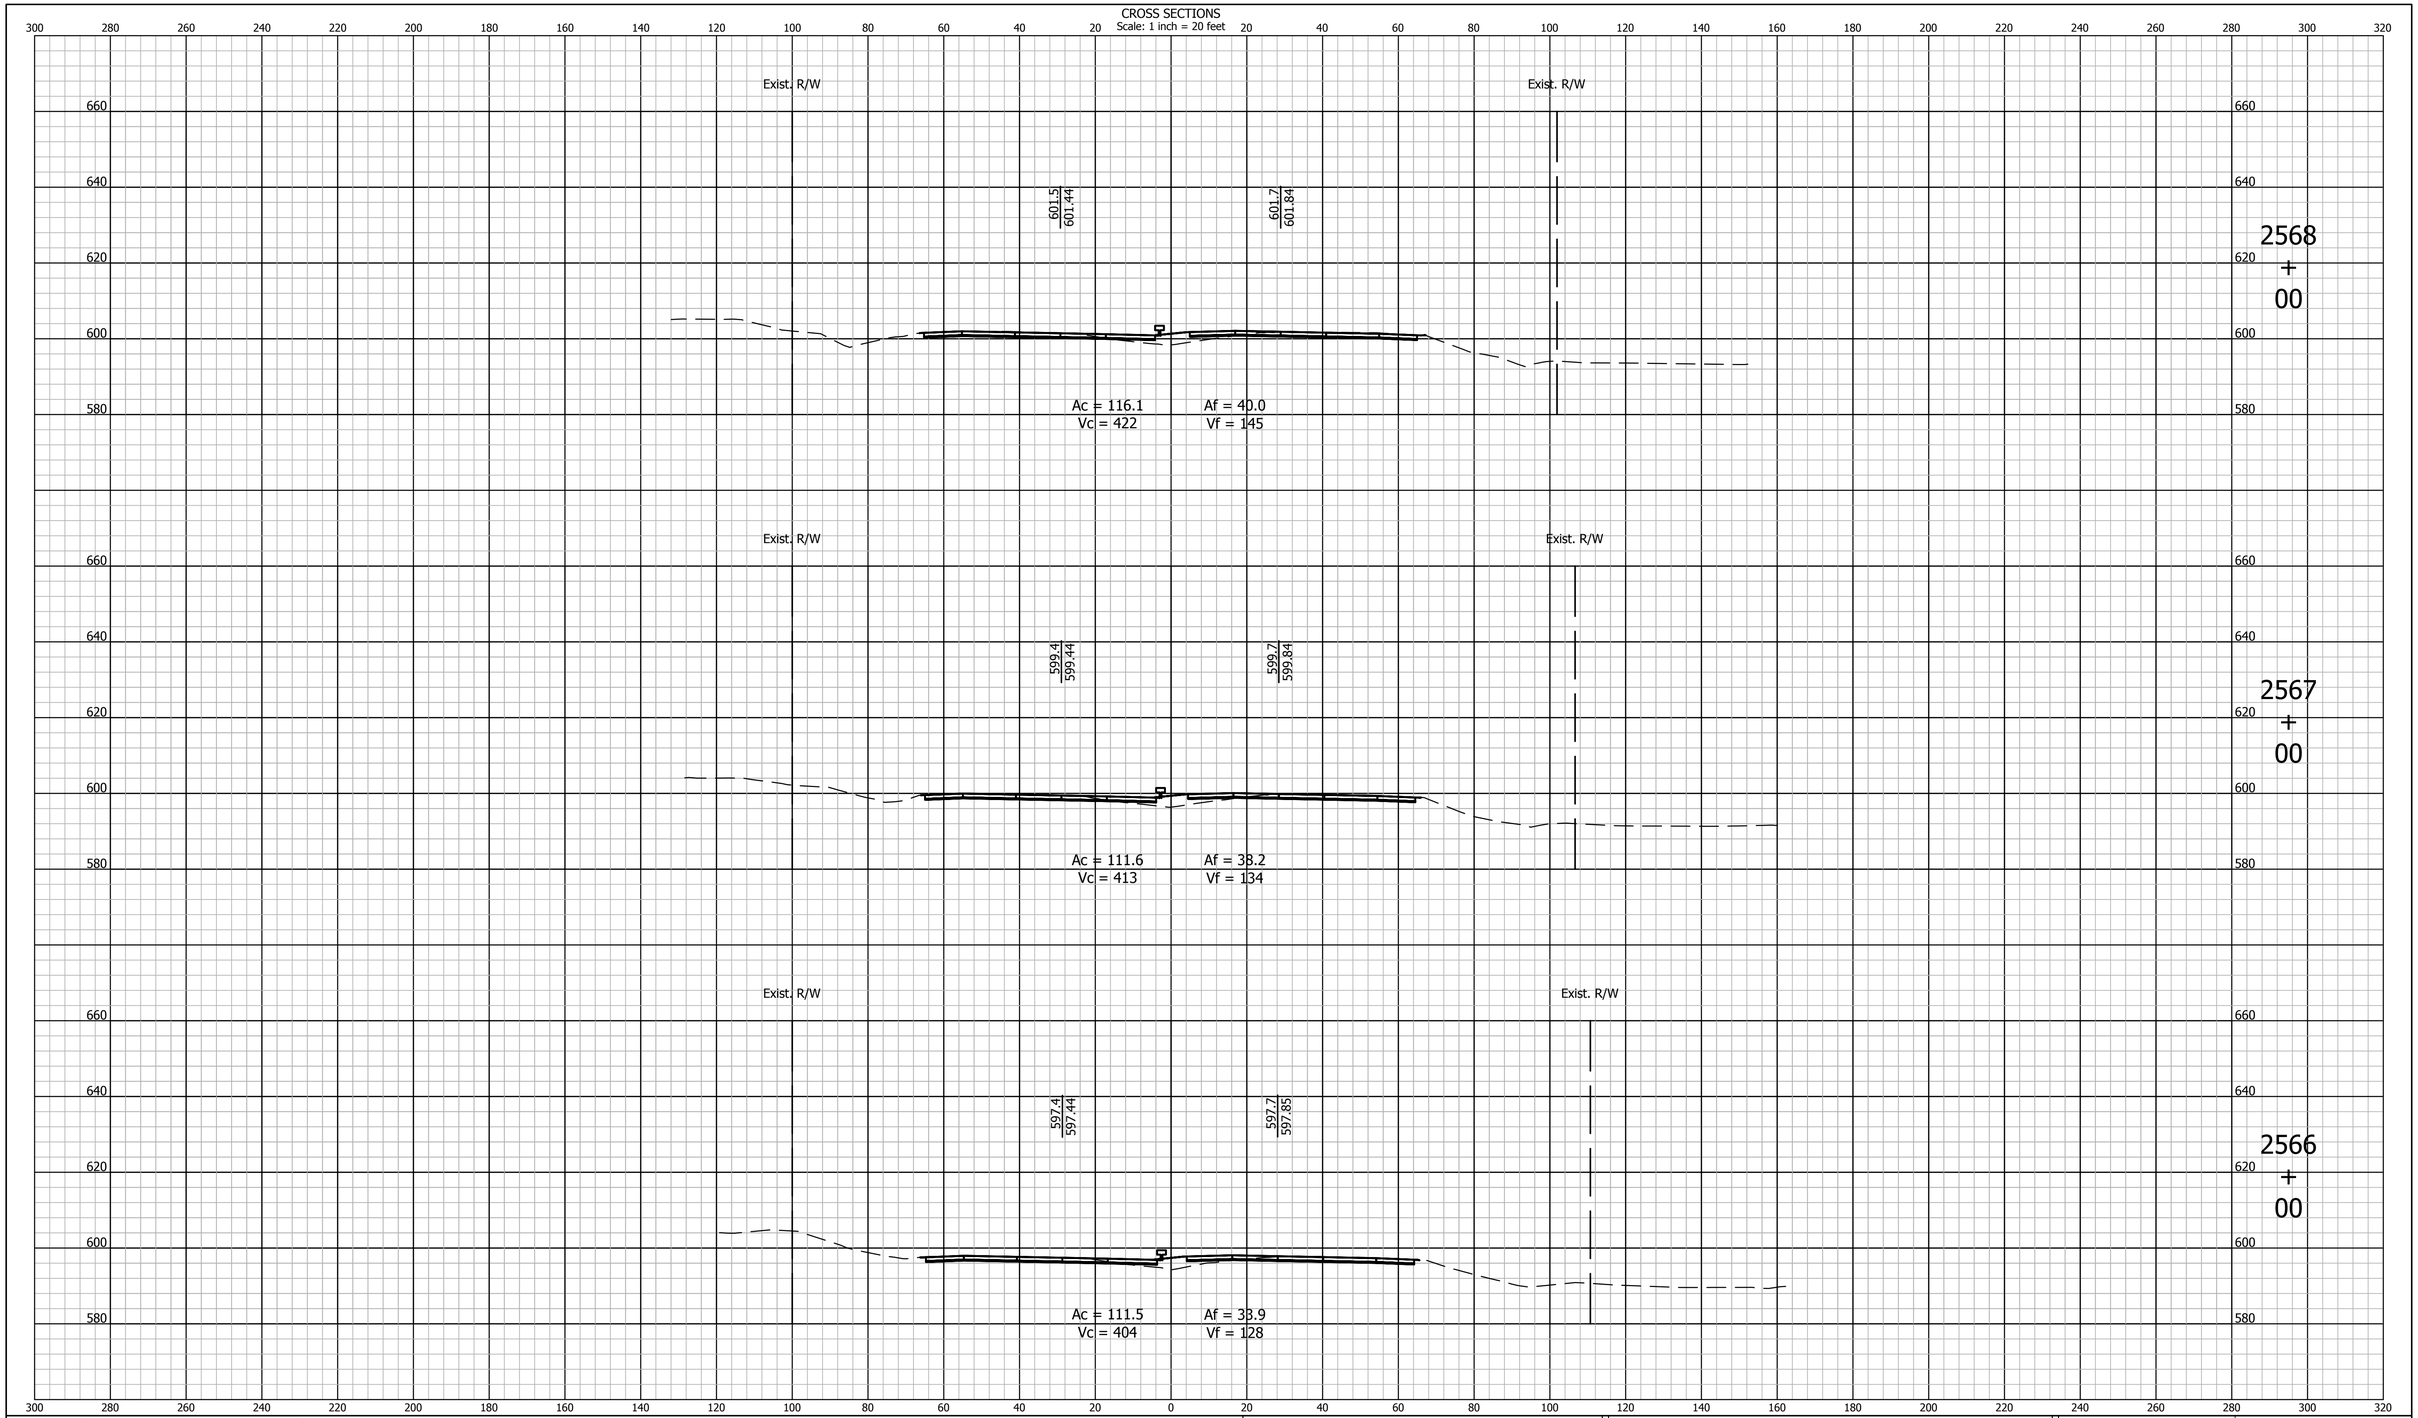

E&B PAVING, Inc
World-Class Solutions at a Local Level℠

UNITED Consulting

1625 N. Post Road
Indianapolis, IN 46219
Phone 317-895-2585
Fax 317-895-2596
www.ucindy.com

RECOMMENDED FOR APPROVAL _____ DESIGN ENGINEER DATE

DESIGNED: BWS | DRAWN: MAC

CHECKED: BJP | CHECKED: BJP

INDIANA
DEPARTMENT OF TRANSPORTATION

CROSS SECTIONS
LINE "A"

HORIZONTAL SCALE	BRIDGE FILE
1" = 20'	-
VERTICAL SCALE	DESIGNATION
1" = 20'	0501212

SURVEY BOOK	SHEETS
-	119 of 251
CONTRACT	PROJECT
R-28940	0501212

File Name: P:\C3D\MK16-465\Road\Dwg\Plans\X Sections Line A 2530+00 to 2748+00.dwg Plot Date: 4/25/2017 Plotted By: Pierson, Brian

CROSS SECTIONS
Scale: 1 inch = 20 feet

Exist. R/W

607.1
607.15

607.8
607.82

Ac = 117.7
Vc = 433

Af = 47.8
Vf = 168

2571
+
00

Exist. R/W

605.4
605.42

605.8
605.83

Ac = 116.1
Vc = 416

Af = 43.0
Vf = 157

2570
+
00

Exist. R/W

603.5
603.45

603.8
603.83

Ac = 108.6
Vc = 416

Af = 41.7
Vf = 151

2569
+
00

E&B PAVING, Inc
World-Class Solutions at a Local Level℠

UNITED Consulting

1625 N. Post Road
Indianapolis, IN 46219
Phone 317-895-2585
Fax 317-895-2596
www.ucindy.com

RECOMMENDED FOR APPROVAL _____ DESIGN ENGINEER DATE

DESIGNED: BWS | DRAWN: MAC

CHECKED: BJP | CHECKED: BJP

INDIANA
DEPARTMENT OF TRANSPORTATION

CROSS SECTIONS
LINE "A"

HORIZONTAL SCALE	BRIDGE FILE
1" = 20'	-
VERTICAL SCALE	DESIGNATION
1" = 20'	0501212

SURVEY BOOK	SHEETS
-	120 of 251
CONTRACT	PROJECT
R-28940	0501212

File Name: P:\C3D\MK16-465\Road\Dwg\Plans\X Sections Line A 2530+00 to 2748+00.dwg Plot Date: 4/25/2017 Plotted By: Pierson, Brian

CROSS SECTIONS
Scale: 1 inch = 20 feet

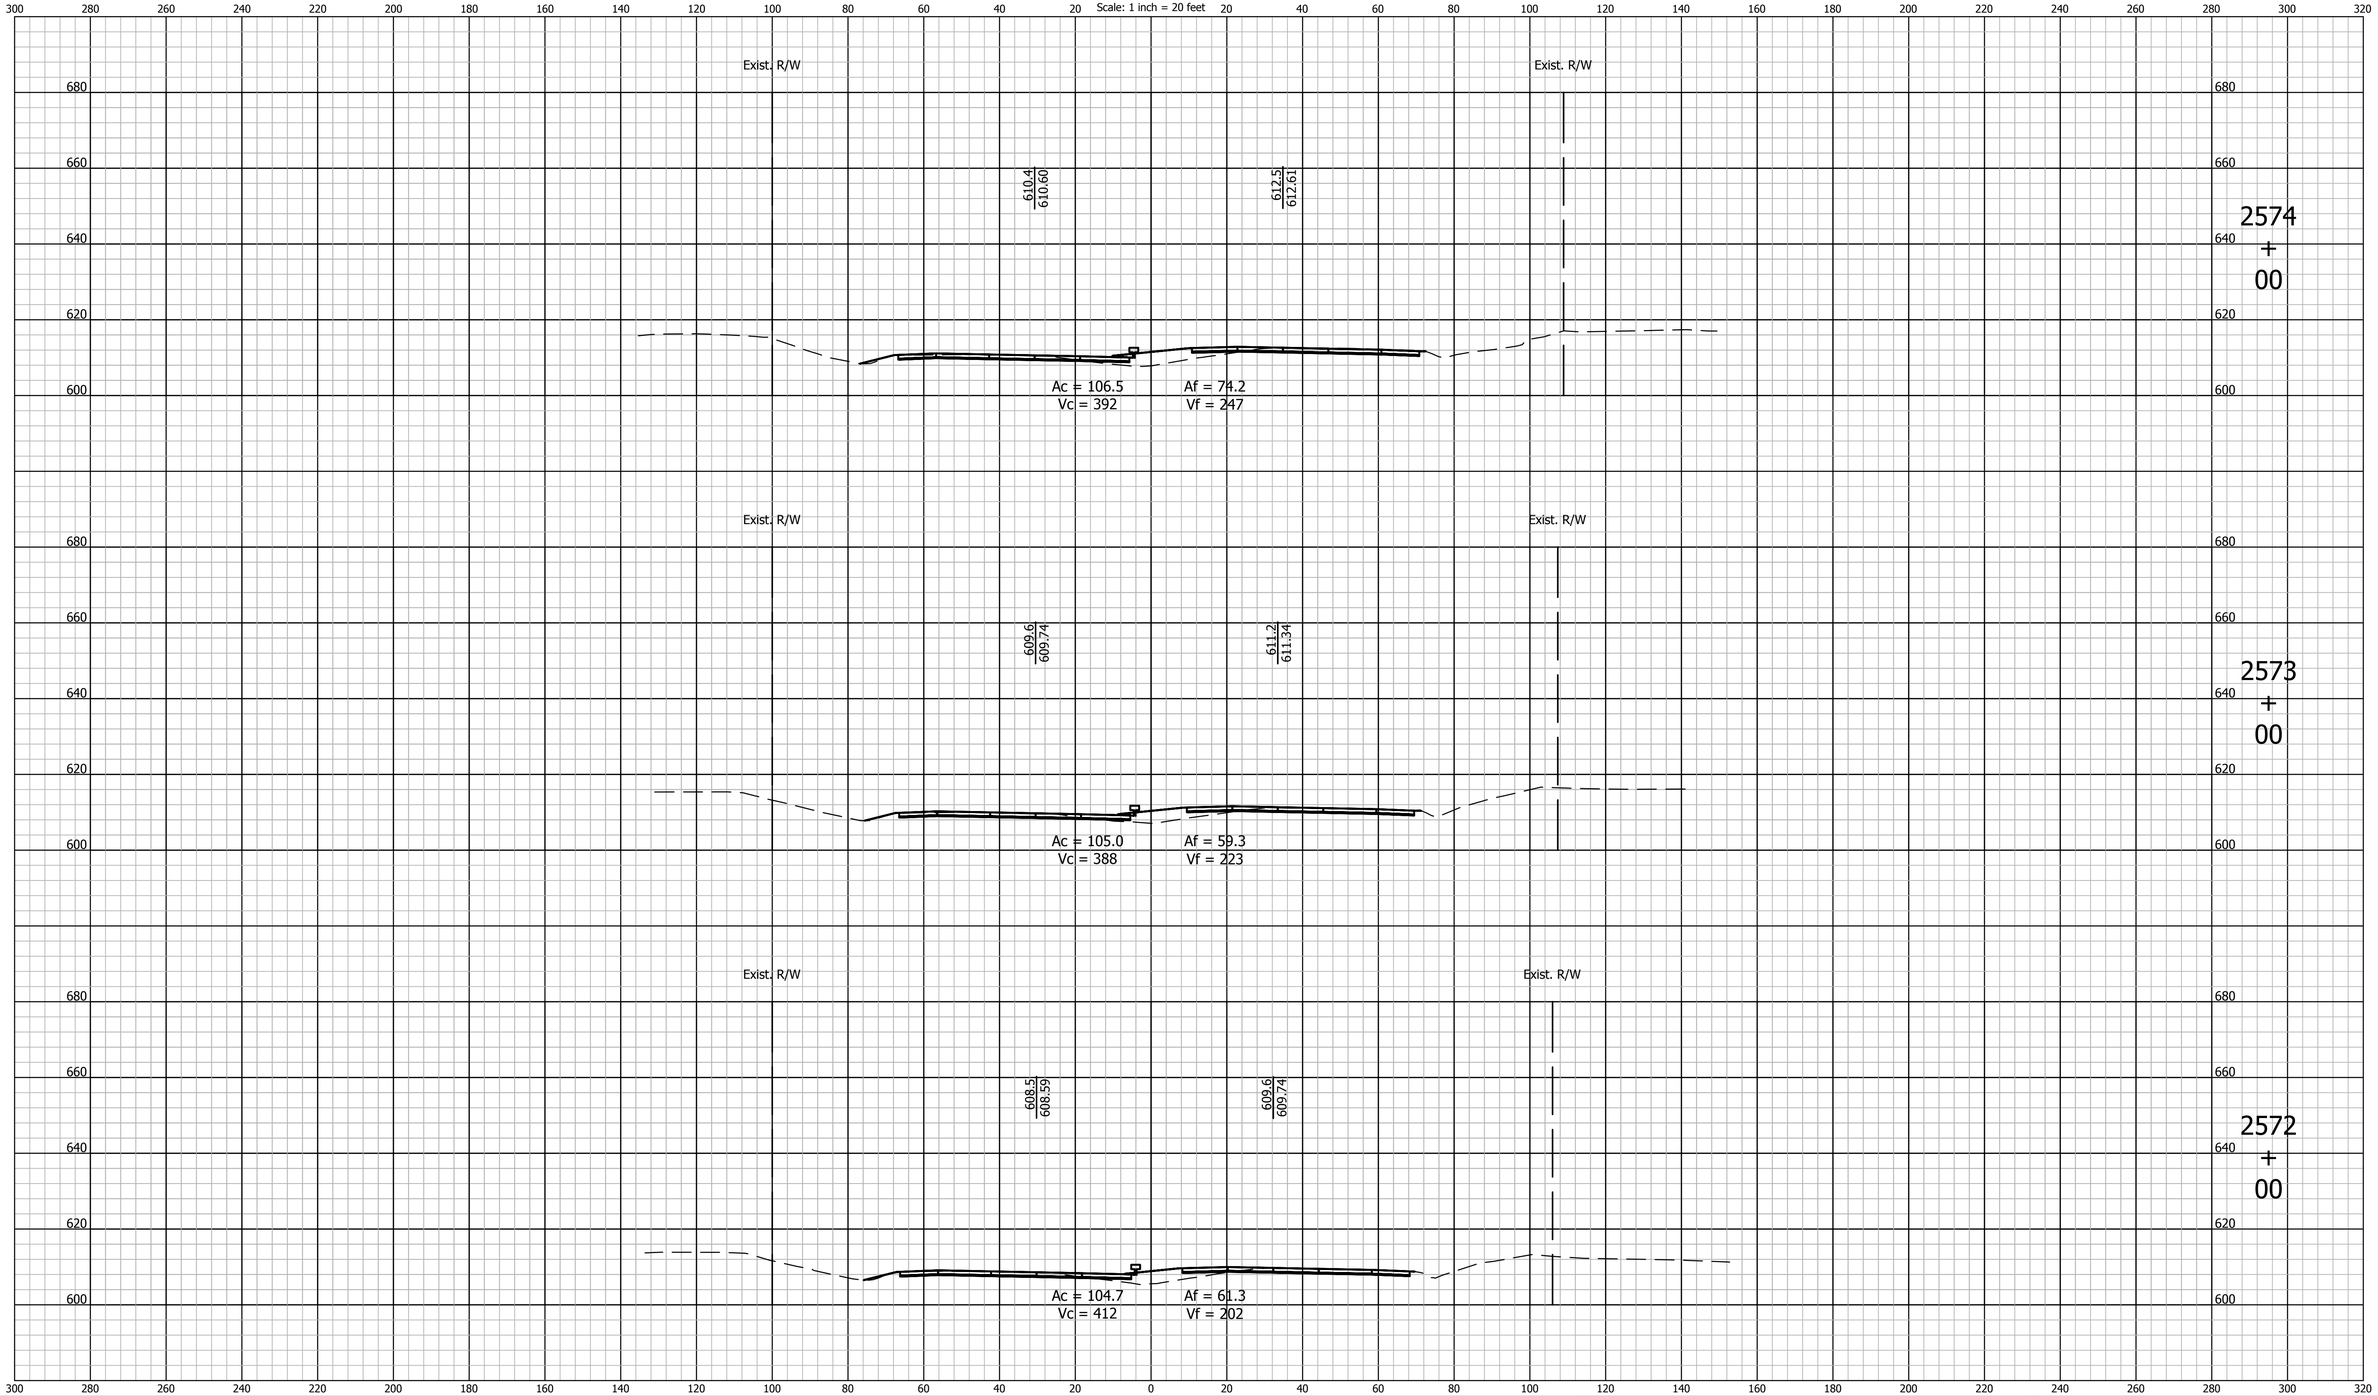

E&B PAVING, Inc
World-Class Solutions at a Local Level℠

UNITED Consulting

1625 N. Post Road
Indianapolis, IN 46219
Phone 317-895-2585
Fax 317-895-2596
www.ucindy.com

RECOMMENDED FOR APPROVAL _____ DESIGN ENGINEER DATE

DESIGNED: BWS | DRAWN: MAC
CHECKED: BJP | CHECKED: BJP

INDIANA
DEPARTMENT OF TRANSPORTATION

CROSS SECTIONS
LINE "A"

HORIZONTAL SCALE	BRIDGE FILE
1" = 20'	-
VERTICAL SCALE	DESIGNATION
1" = 20'	0501212

SURVEY BOOK	SHEETS
-	121 of 251
CONTRACT	PROJECT
R-28940	0501212

CROSS SECTIONS
Scale: 1 inch = 20 feet

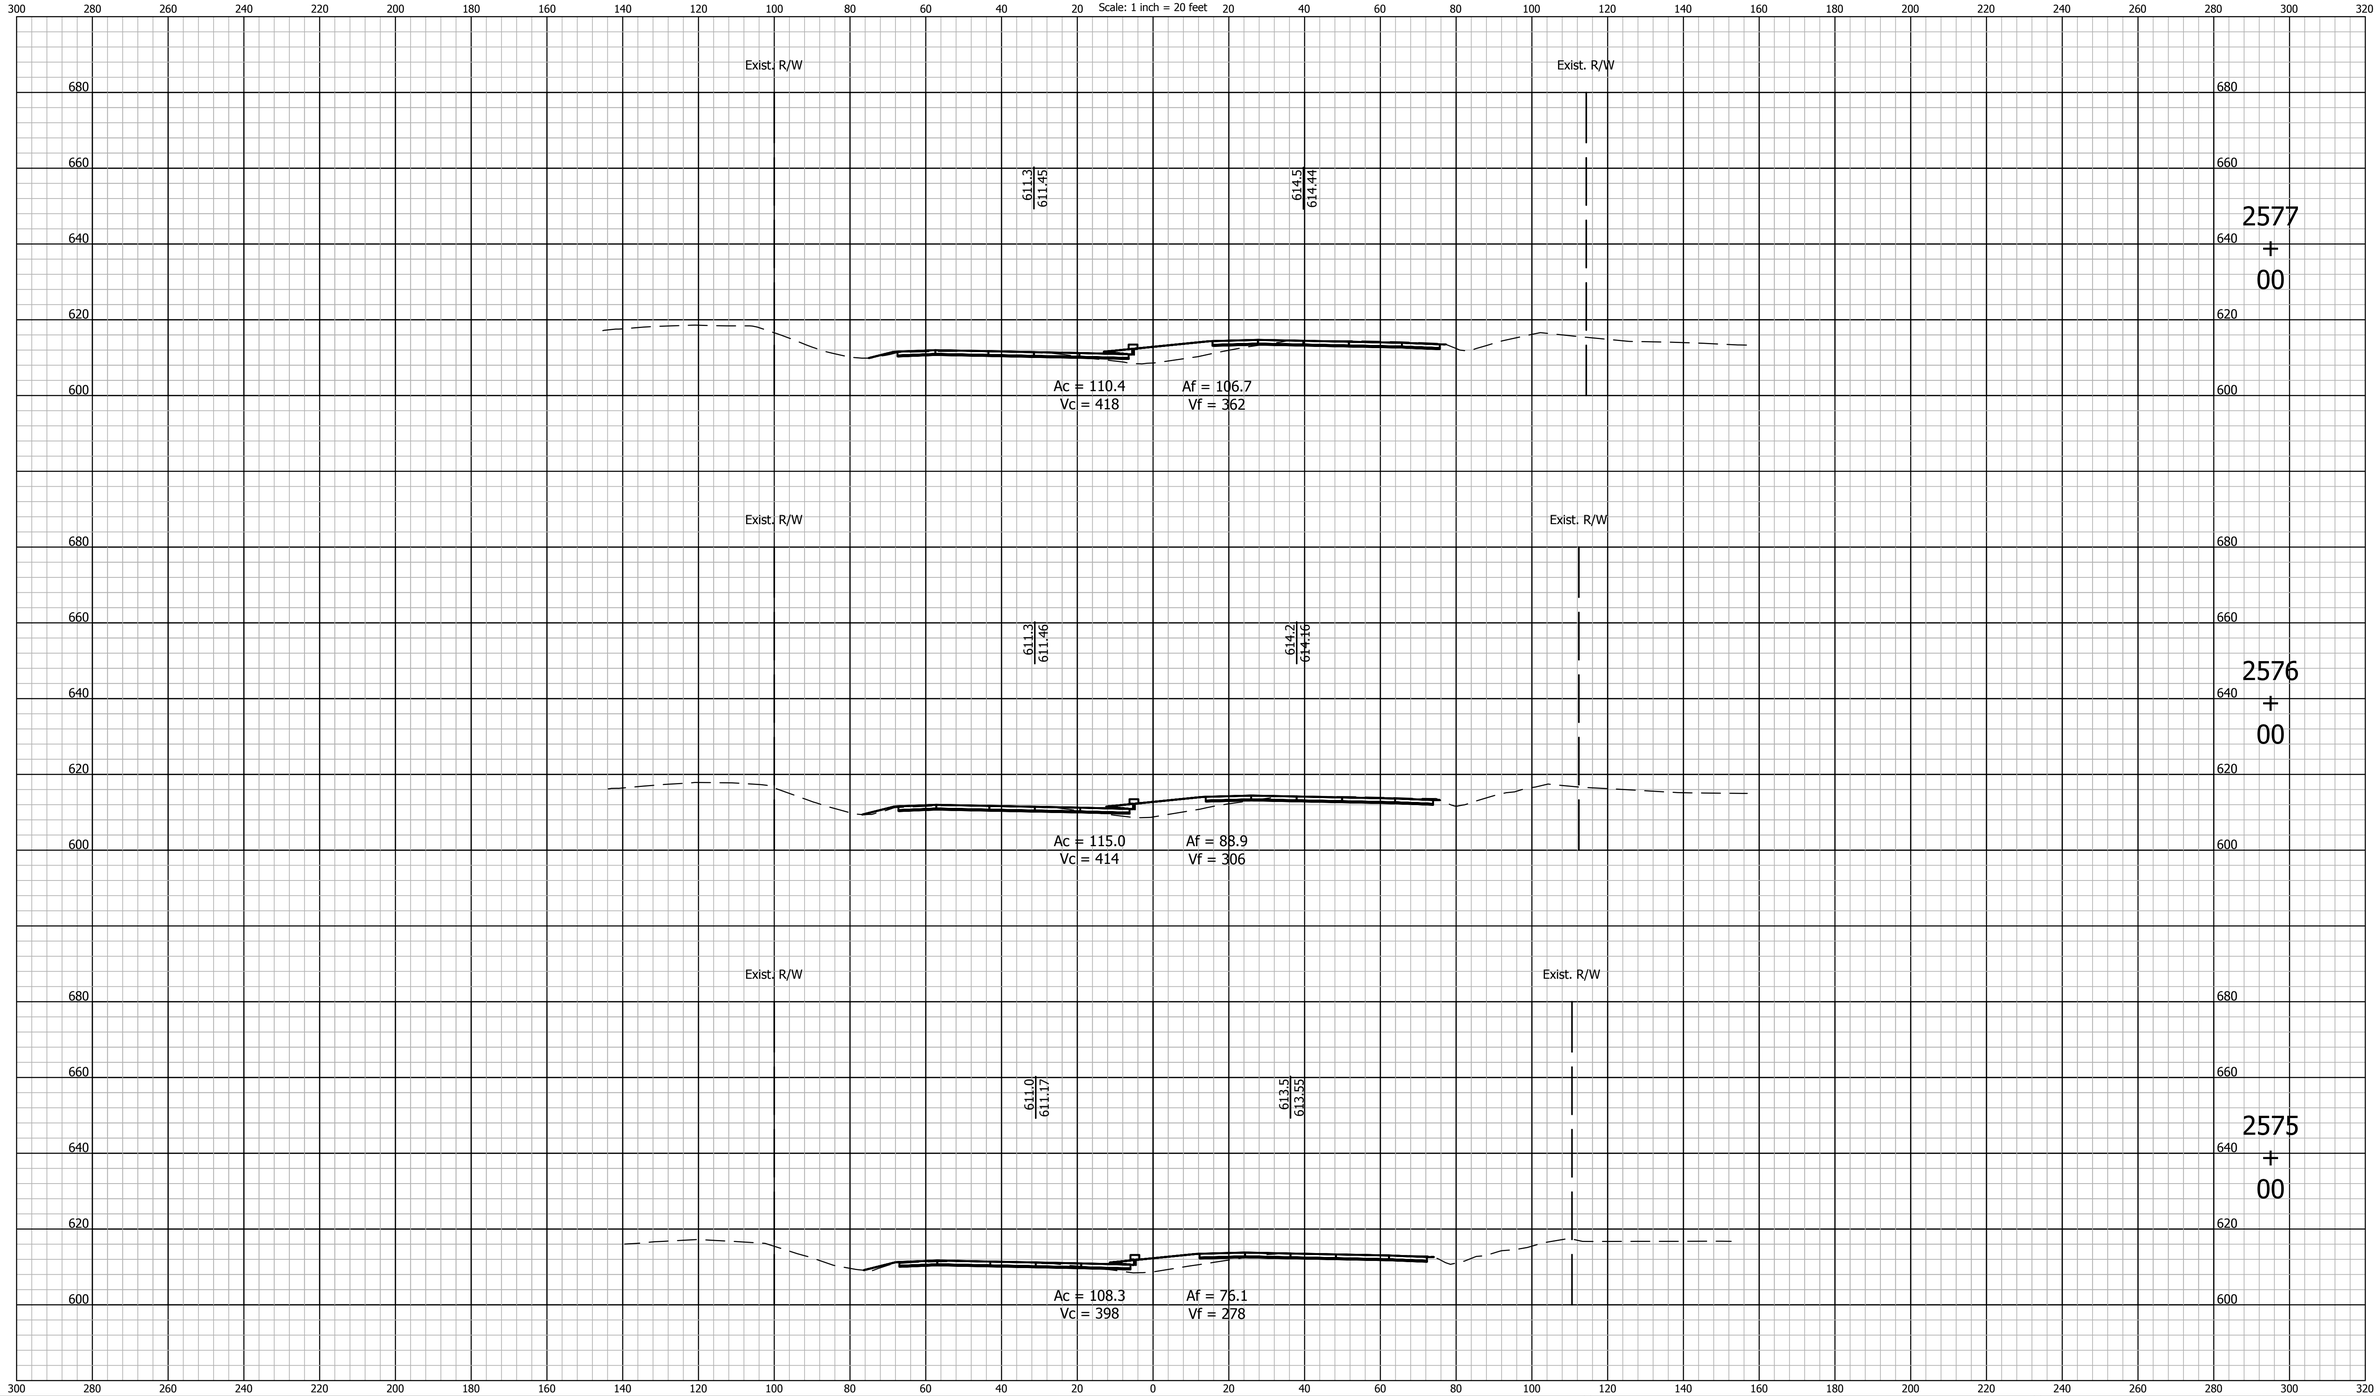

E&B PAVING, Inc
World-Class Solutions at a Local Level℠

UNITED Consulting

1625 N. Post Road
Indianapolis, IN 46219
Phone 317-895-2585
Fax 317-895-2596
www.ucindy.com

RECOMMENDED FOR APPROVAL _____
DESIGN ENGINEER DATE

DESIGNED: BWS | DRAWN: MAC
CHECKED: BJP | CHECKED: BJP

INDIANA
DEPARTMENT OF TRANSPORTATION

CROSS SECTIONS
LINE "A"

HORIZONTAL SCALE	BRIDGE FILE
1" = 20'	-
VERTICAL SCALE	DESIGNATION
1" = 20'	0501212

SURVEY BOOK	SHEETS
-	122 of 251
CONTRACT	PROJECT
R-28940	0501212

File Name: P:\C3D\MK16-465\Road\Dwg\Plans\X Sections Line A 2530+00 to 2748+00.dwg Plot Date: 4/25/2017 Plotted By: Pierson, Brian

CROSS SECTIONS
Scale: 1 inch = 20 feet

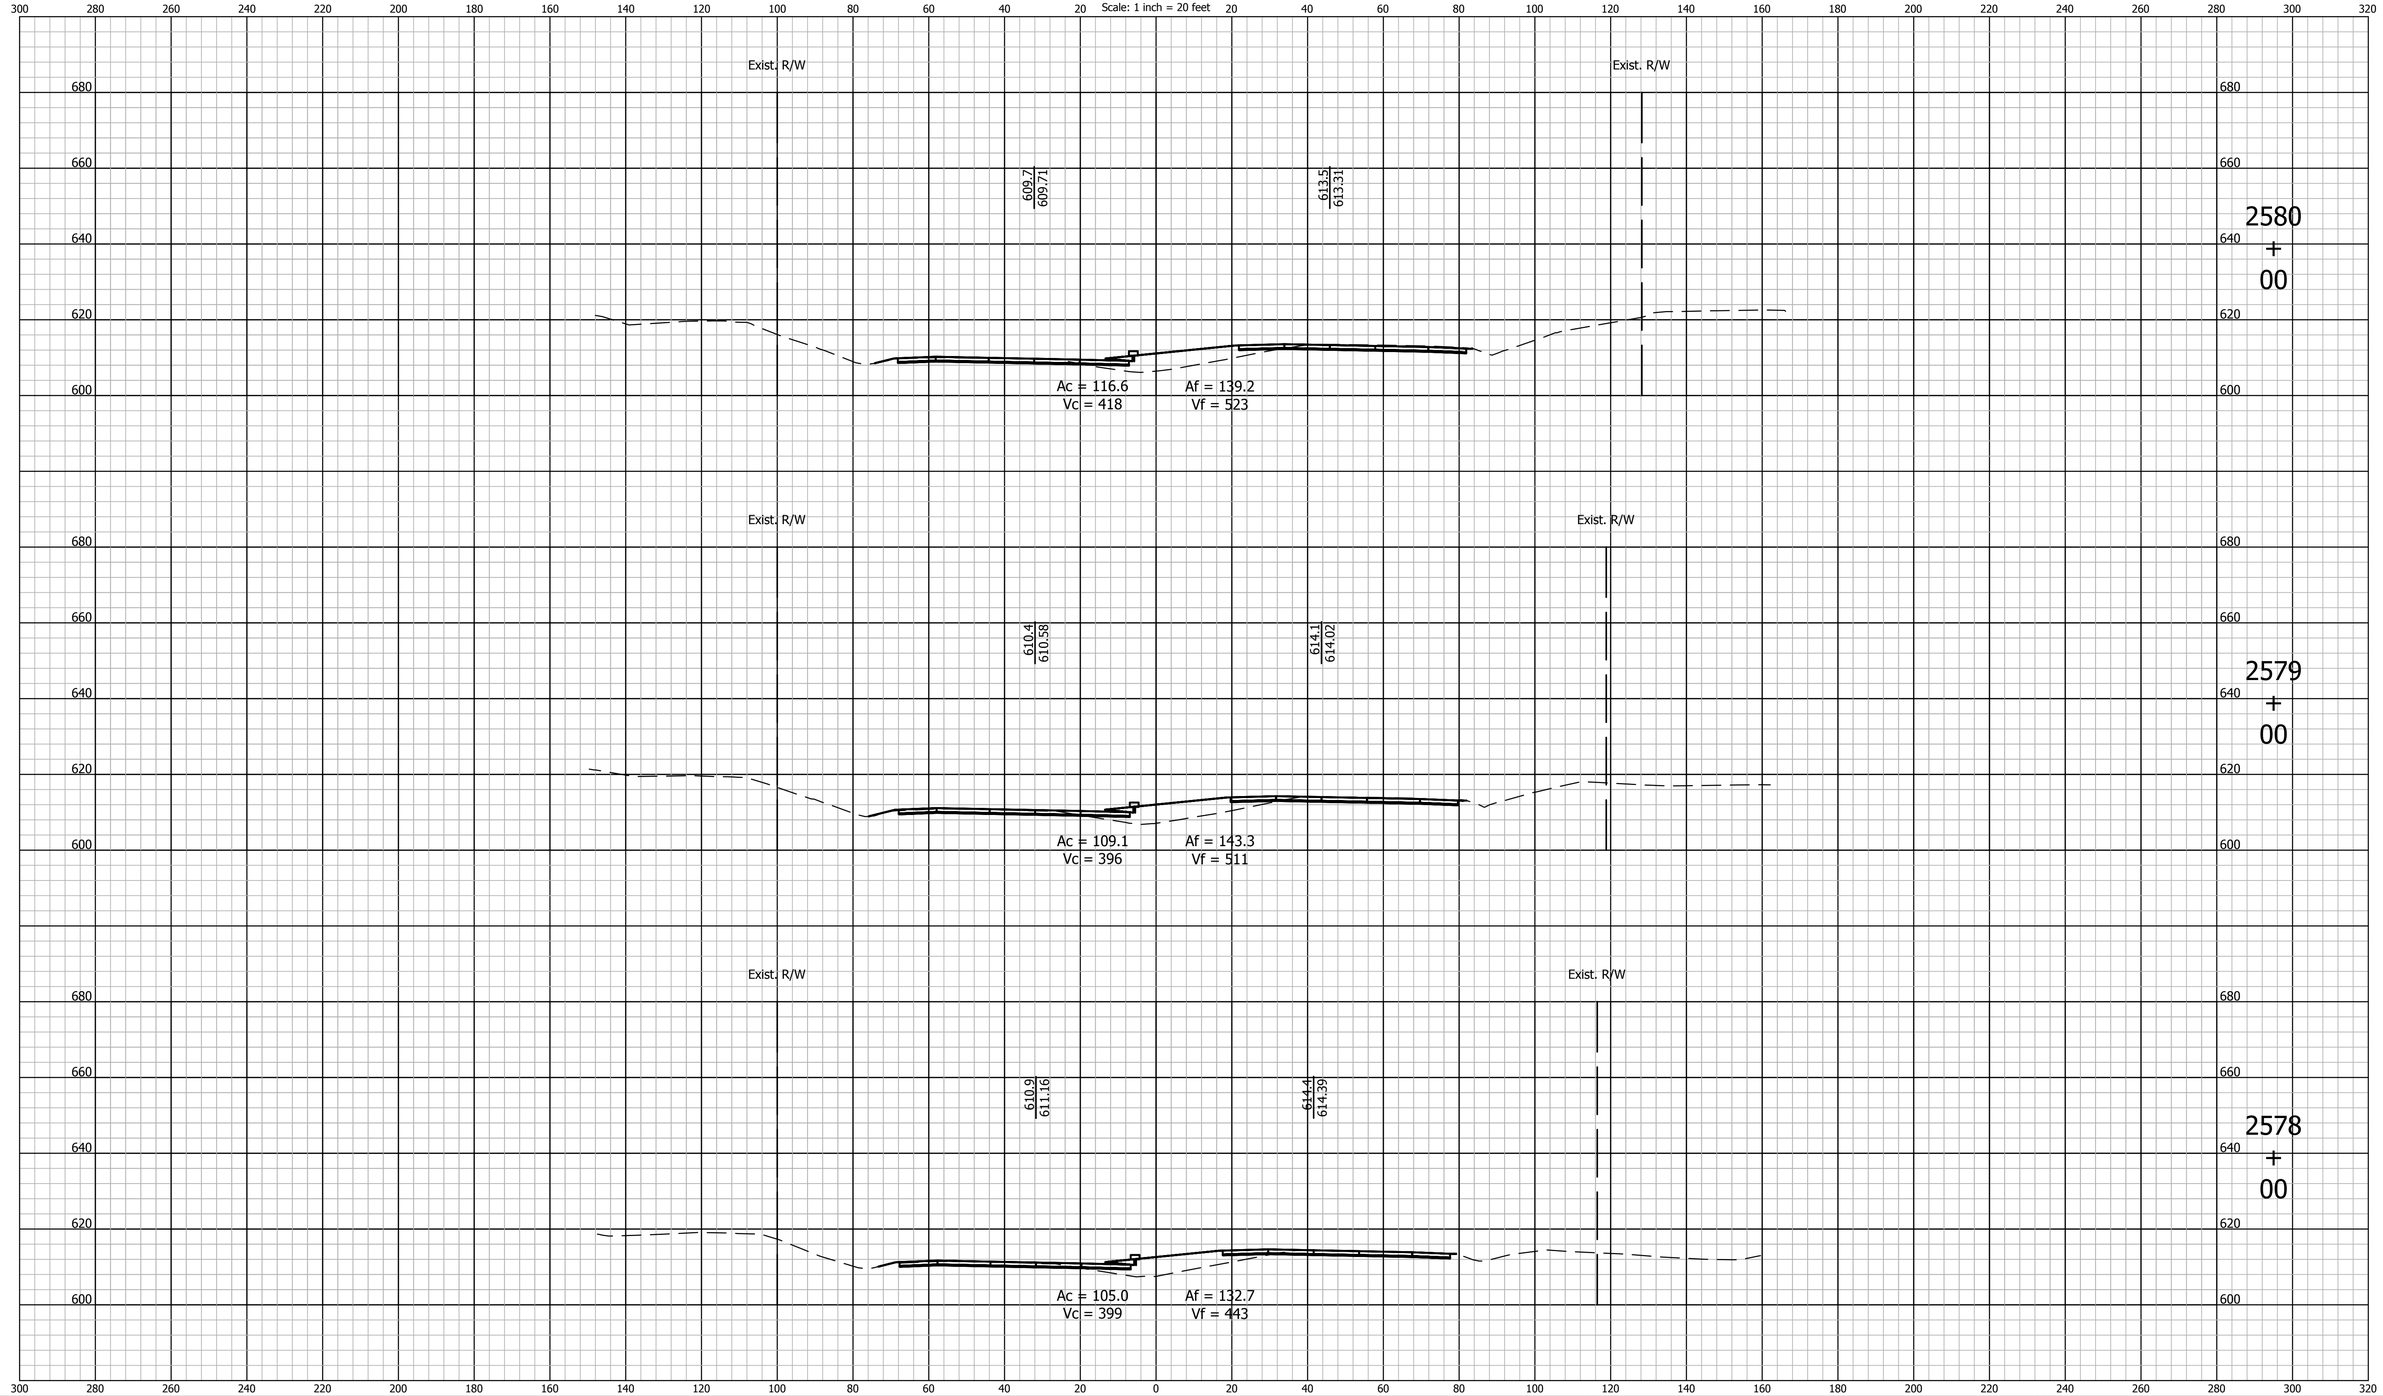

E&B PAVING, Inc
World-Class Solutions at a Local Level℠

UNITED Consulting
1625 N. Post Road
Indianapolis, IN 46219
Phone 317-895-2585
Fax 317-895-2596
www.ucindy.com

RECOMMENDED FOR APPROVAL
DESIGN ENGINEER DATE

DESIGNED: BWS
DRAWN: MAC
CHECKED: BJP
CHECKED: BJP

INDIANA
DEPARTMENT OF TRANSPORTATION

CROSS SECTIONS
LINE "A"

HORIZONTAL SCALE	BRIDGE FILE
1" = 20'	-
VERTICAL SCALE	DESIGNATION
1" = 20'	0501212

SURVEY BOOK	SHEETS
-	123 of 251
CONTRACT	PROJECT
R-28940	0501212

File Name: P:\C3D\MK16-465\Road\Dwg\Plans\X Sections Line A 2530+00 to 2748+00.dwg Plot Date: 4/25/2017 Plotted By: Pierson, Brian

CROSS SECTIONS
Scale: 1 inch = 20 feet

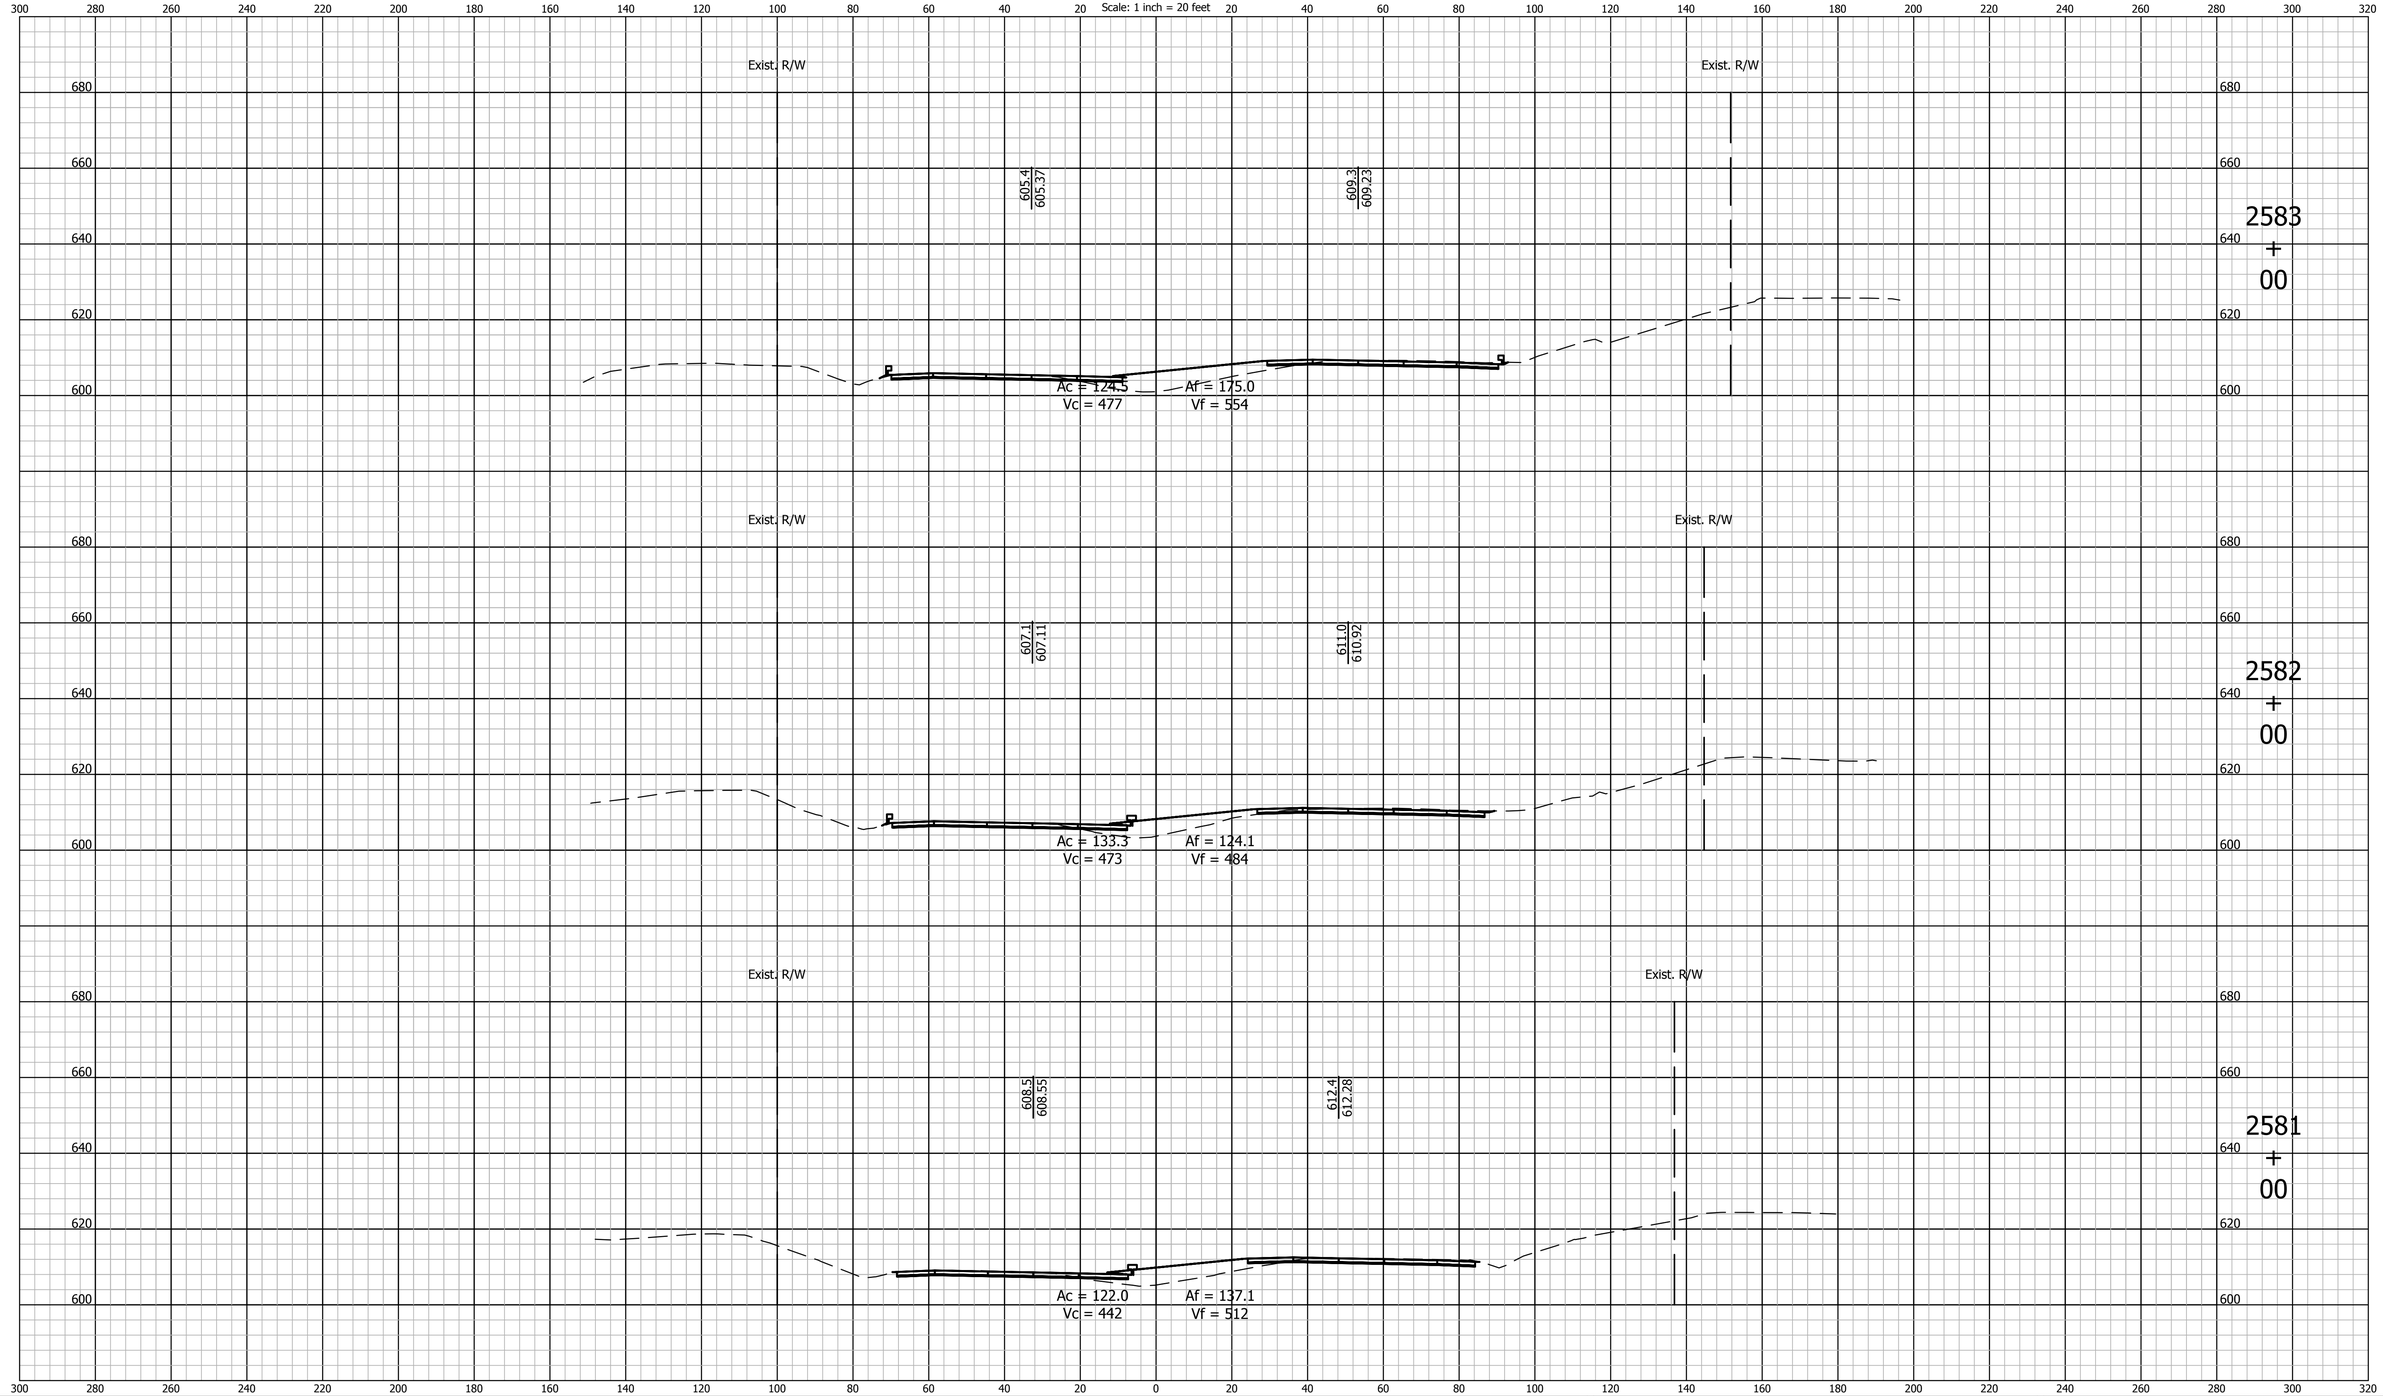

E&B PAVING, Inc
World-Class Solutions at a Local Level℠

UNITED Consulting

1625 N. Post Road
Indianapolis, IN 46219
Phone 317-895-2585
Fax 317-895-2596
www.ucindy.com

RECOMMENDED FOR APPROVAL _____ DESIGN ENGINEER DATE

DESIGNED: BWS | DRAWN: MAC

CHECKED: BJP | CHECKED: BJP

INDIANA
DEPARTMENT OF TRANSPORTATION

CROSS SECTIONS
LINE "A"

HORIZONTAL SCALE	BRIDGE FILE
1" = 20'	-
VERTICAL SCALE	DESIGNATION
1" = 20'	0501212

SURVEY BOOK	SHEETS		
-	124	of	251
CONTRACT	PROJECT		
R-28940	0501212		

File Name: P:\C3D\MK16-465\Road\Dwg\Plans\X Sections Line A 2530+00 to 2748+00.dwg Plot Date: 4/25/2017 Plotted By: Pierson, Brian

CROSS SECTIONS
Scale: 1 inch = 20 feet

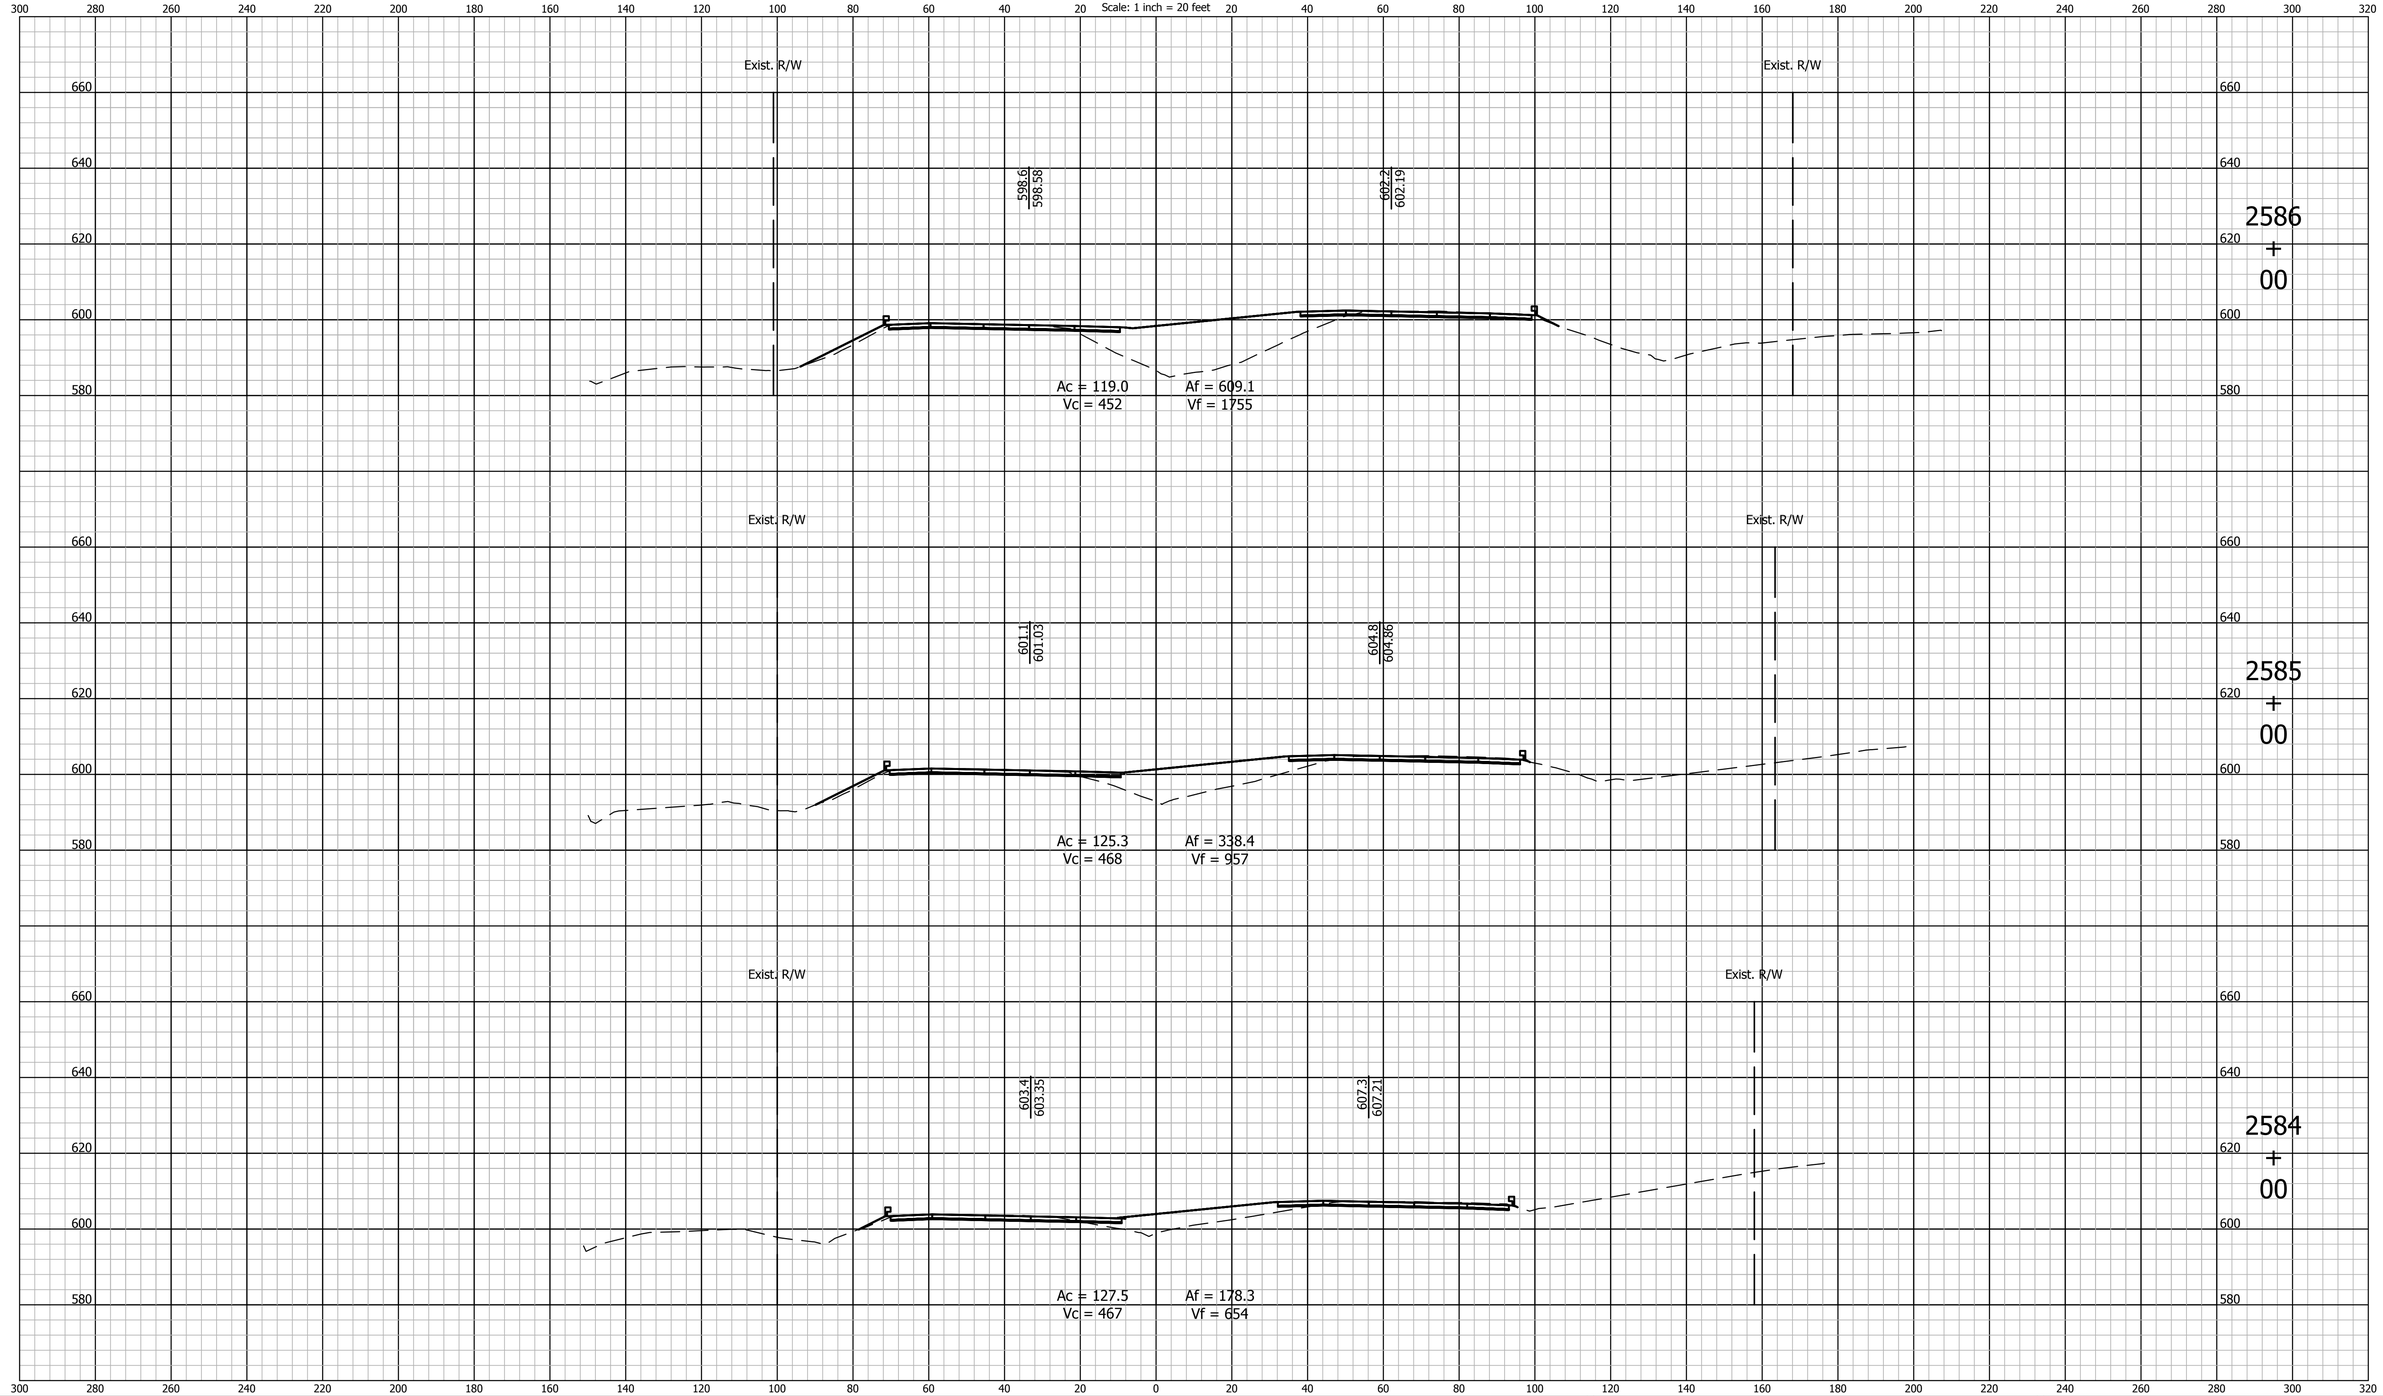

E&B PAVING, Inc
World-Class Solutions at a Local Level℠

UNITED Consulting

1625 N. Post Road
Indianapolis, IN 46219
Phone 317-895-2585
Fax 317-895-2596
www.ucindy.com

RECOMMENDED FOR APPROVAL _____ DESIGN ENGINEER DATE

DESIGNED: BWS | DRAWN: MAC

CHECKED: BJP | CHECKED: BJP

INDIANA
DEPARTMENT OF TRANSPORTATION

CROSS SECTIONS
LINE "A"

HORIZONTAL SCALE	BRIDGE FILE
1" = 20'	-
VERTICAL SCALE	DESIGNATION
1" = 20'	0501212

SURVEY BOOK	SHEETS
-	125 of 251
CONTRACT	PROJECT
R-28940	0501212

File Name: P:\C3D\MK16-465\Road\Dwg\Plans\X Sections Line A 2530+00 to 2748+00.dwg Plot Date: 4/25/2017 Plotted By: Pierson, Brian

R-28940
PART 2 OF 14 (Continued)

CROSS SECTIONS
Scale: 1 inch = 20 feet

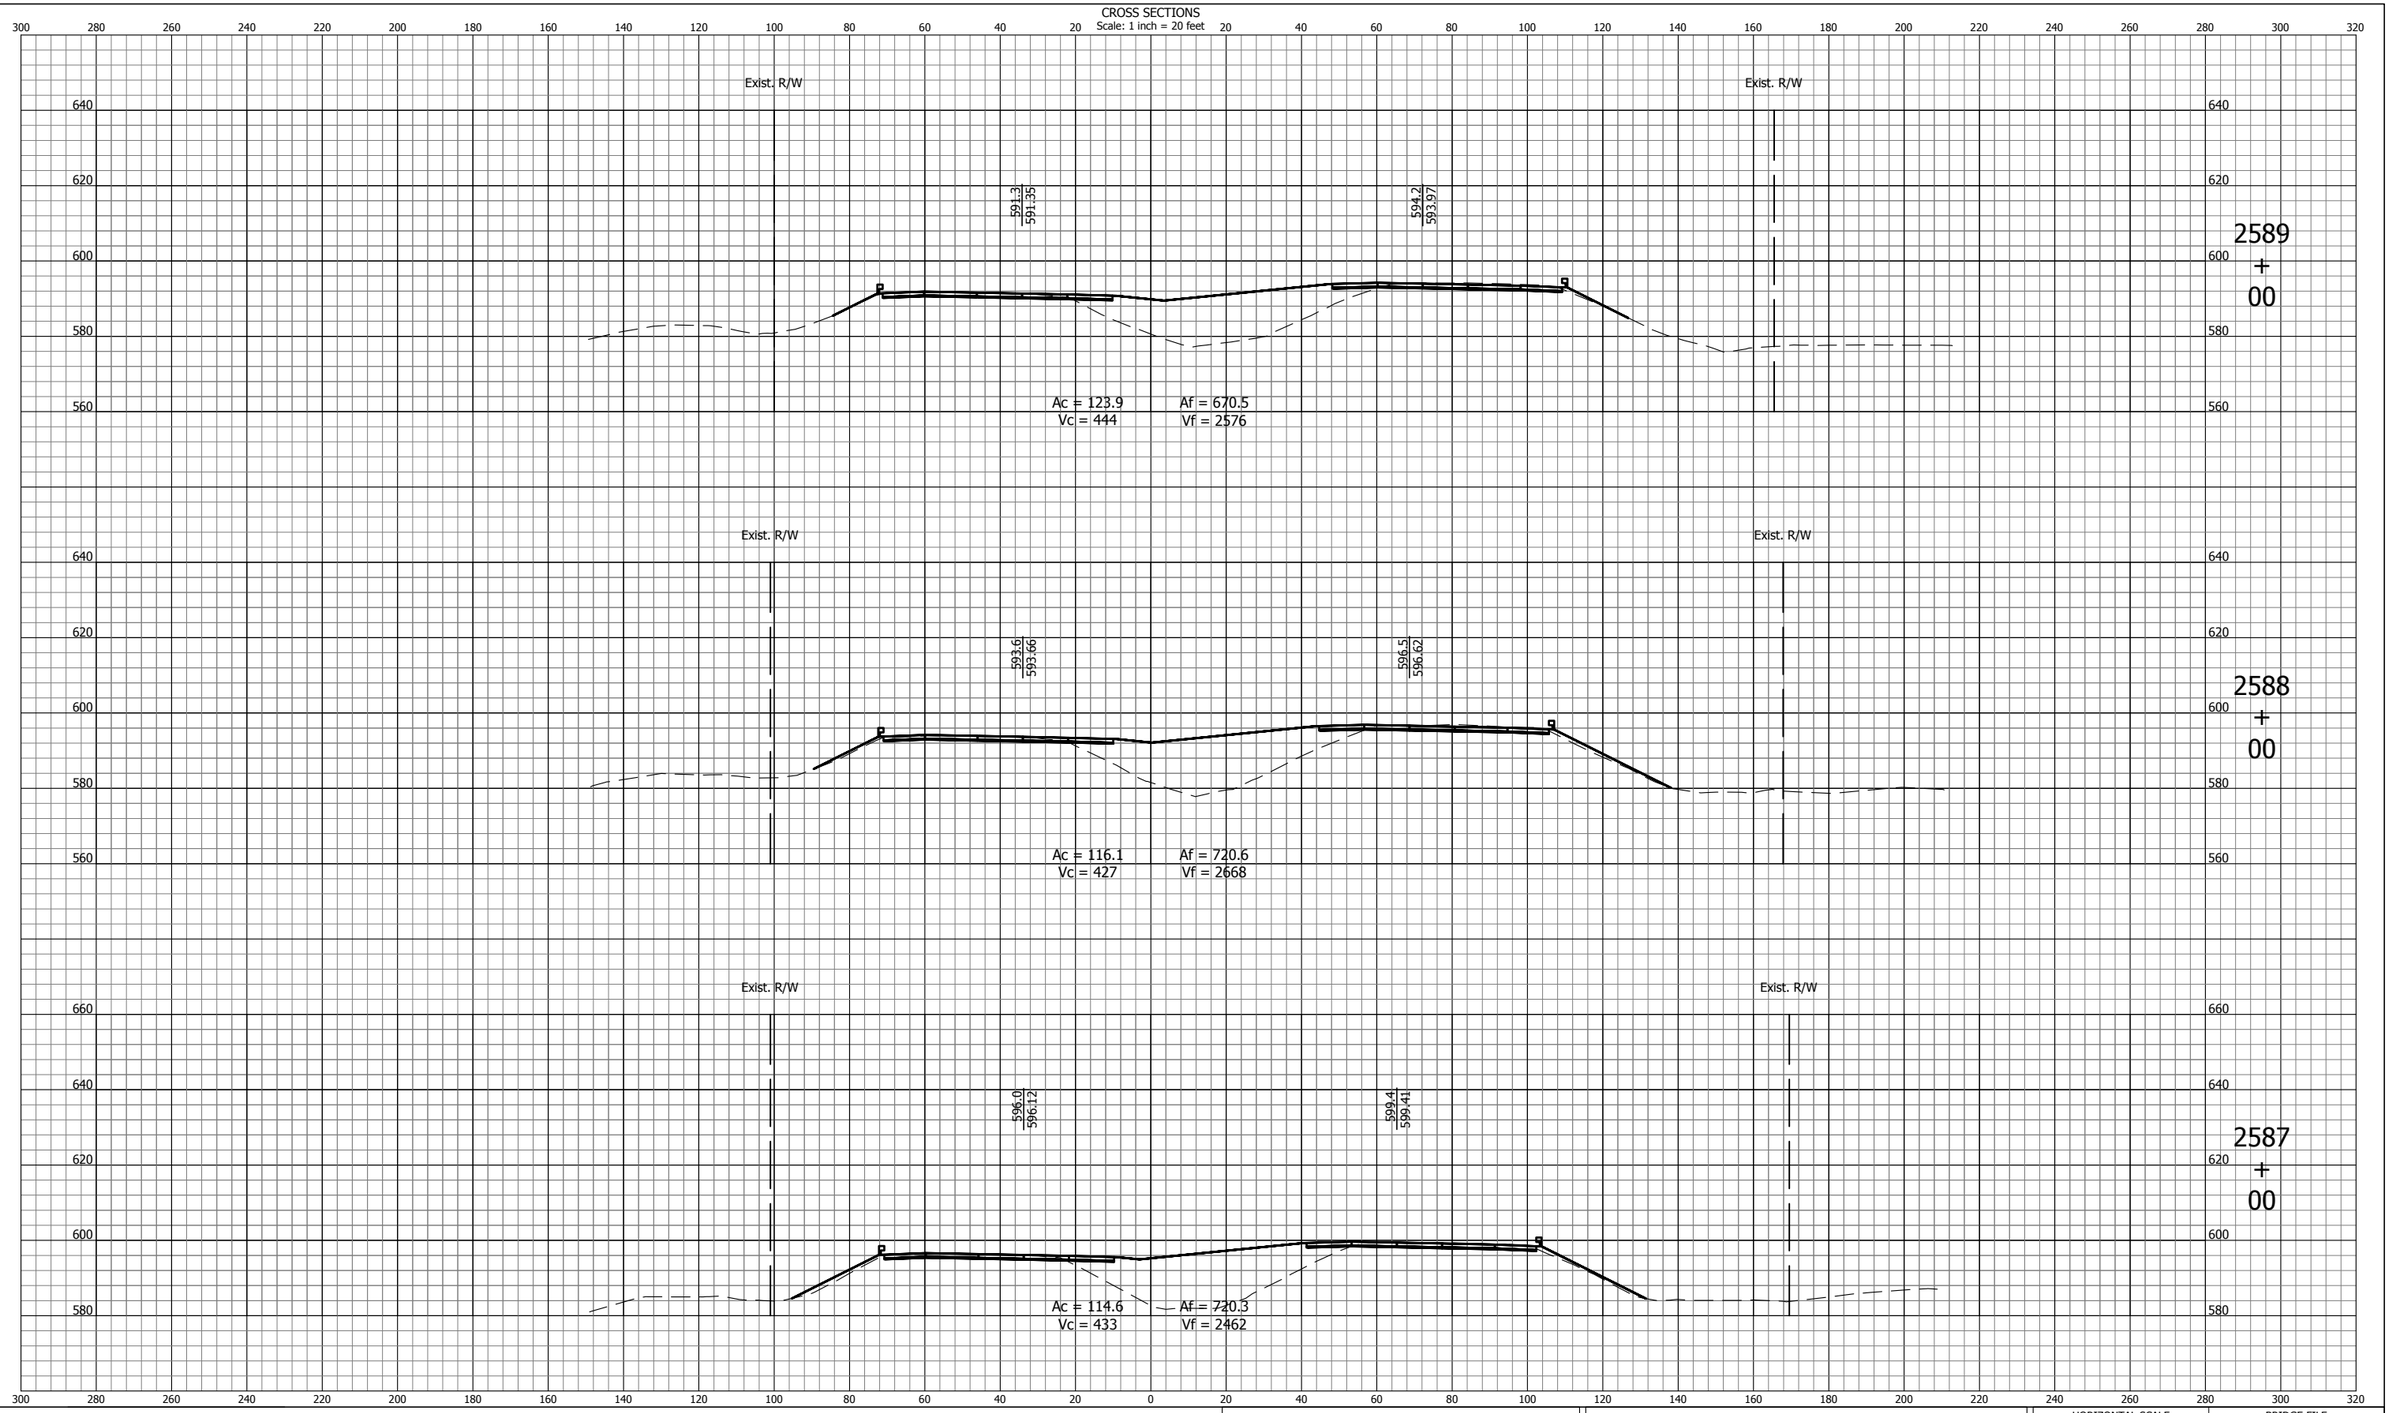

E&B PAVING, Inc
World-Class Solutions at a Local Level™

UNITED Consulting
1625 N. Post Road
Indianapolis, IN 46219
Phone 317-895-2585
Fax 317-895-2596
www.ucindy.com

RECOMMENDED FOR APPROVAL _____ DESIGN ENGINEER DATE

DESIGNED: BWS | DRAWN: MAC

CHECKED: BJP | CHECKED: BJP

INDIANA
DEPARTMENT OF TRANSPORTATION

CROSS SECTIONS
LINE "A"

HORIZONTAL SCALE	BRIDGE FILE
1" = 20'	-
VERTICAL SCALE	DESIGNATION
1" = 20'	0501212

SURVEY BOOK	SHEETS		
-	126	of	251
CONTRACT	PROJECT		
R-28940	0501212		

File Name: P:\C3D\MK16-465\Road\Dwg\Plans\X Sections Line A 2530+00 to 2748+00.dwg Plot Date: 4/25/2017 Plotted By: Broz, Greg

CROSS SECTIONS
Scale: 1 inch = 20 feet

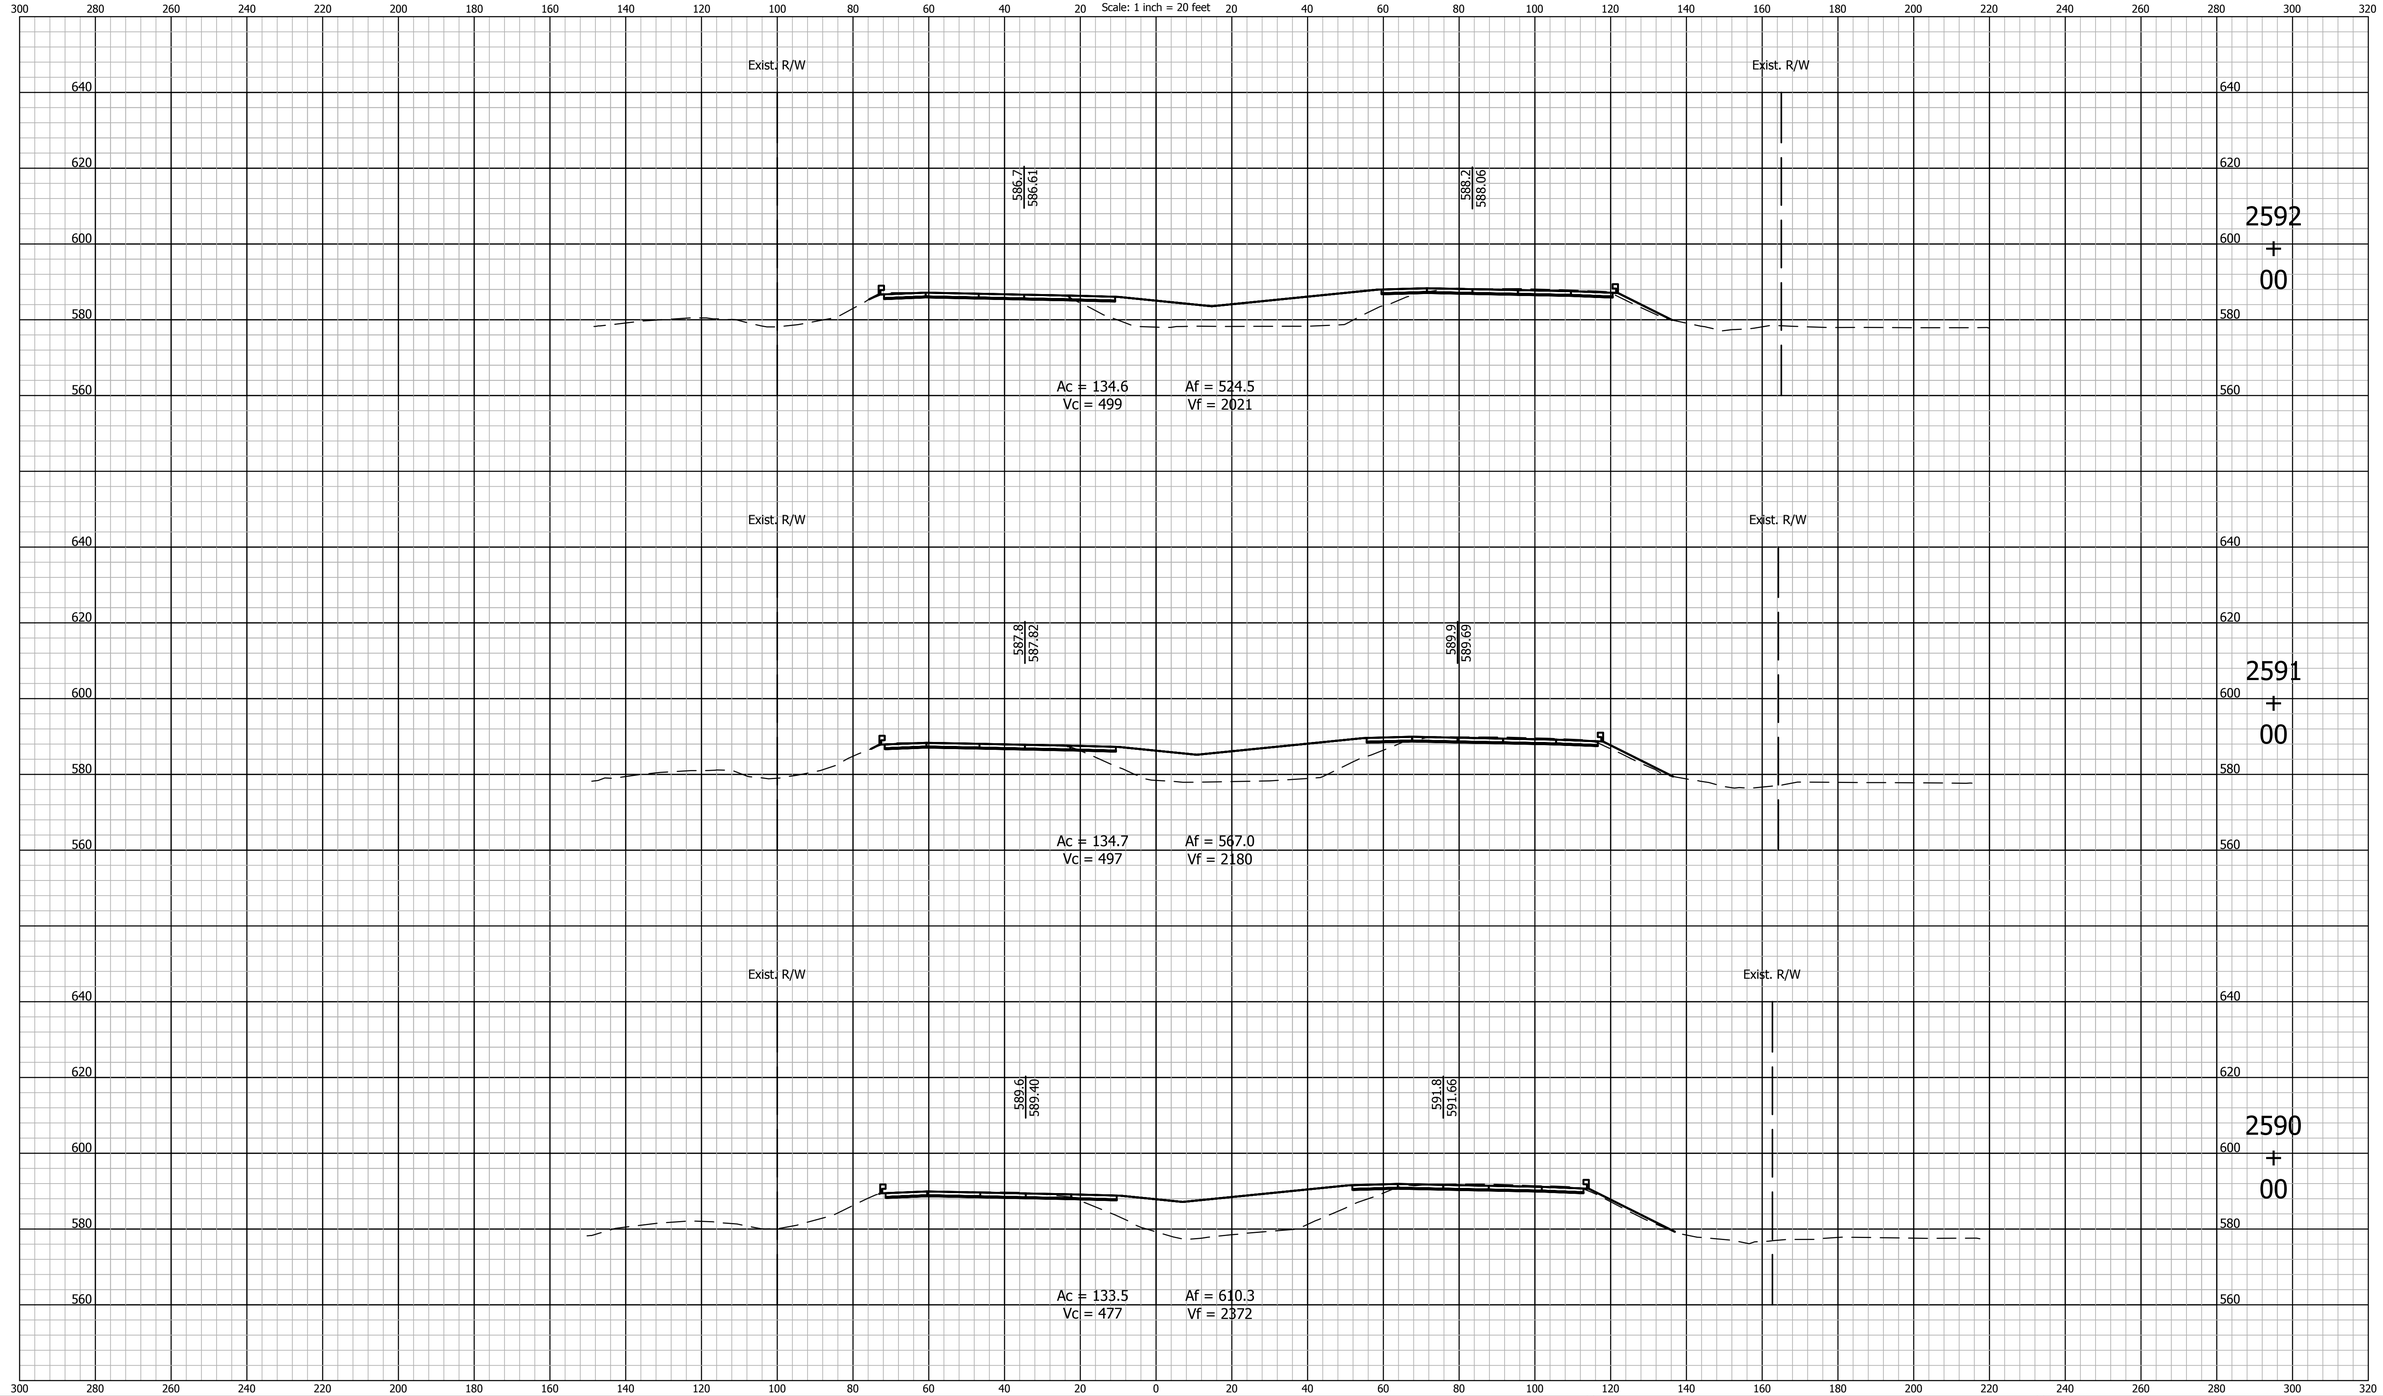

E&B PAVING, Inc
World-Class Solutions at a Local Level℠

UNITED Consulting

1625 N. Post Road
Indianapolis, IN 46219
Phone 317-895-2585
Fax 317-895-2596
www.ucindy.com

RECOMMENDED FOR APPROVAL _____ DESIGN ENGINEER DATE

DESIGNED: BWS | DRAWN: MAC

CHECKED: BJP | CHECKED: BJP

INDIANA
DEPARTMENT OF TRANSPORTATION

CROSS SECTIONS
LINE "A"

HORIZONTAL SCALE	BRIDGE FILE
1" = 20'	-
VERTICAL SCALE	DESIGNATION
1" = 20'	0501212

SURVEY BOOK	SHEETS
-	127 of 251
CONTRACT	PROJECT
R-28940	0501212

File Name: P:\C3D\MK16-465\Road\Dwg\Plans\X Sections Line A 2530+00 to 2748+00.dwg Plot Date: 4/25/2017 Plotted By: Pierson, Brian

CROSS SECTIONS
Scale: 1 inch = 20 feet

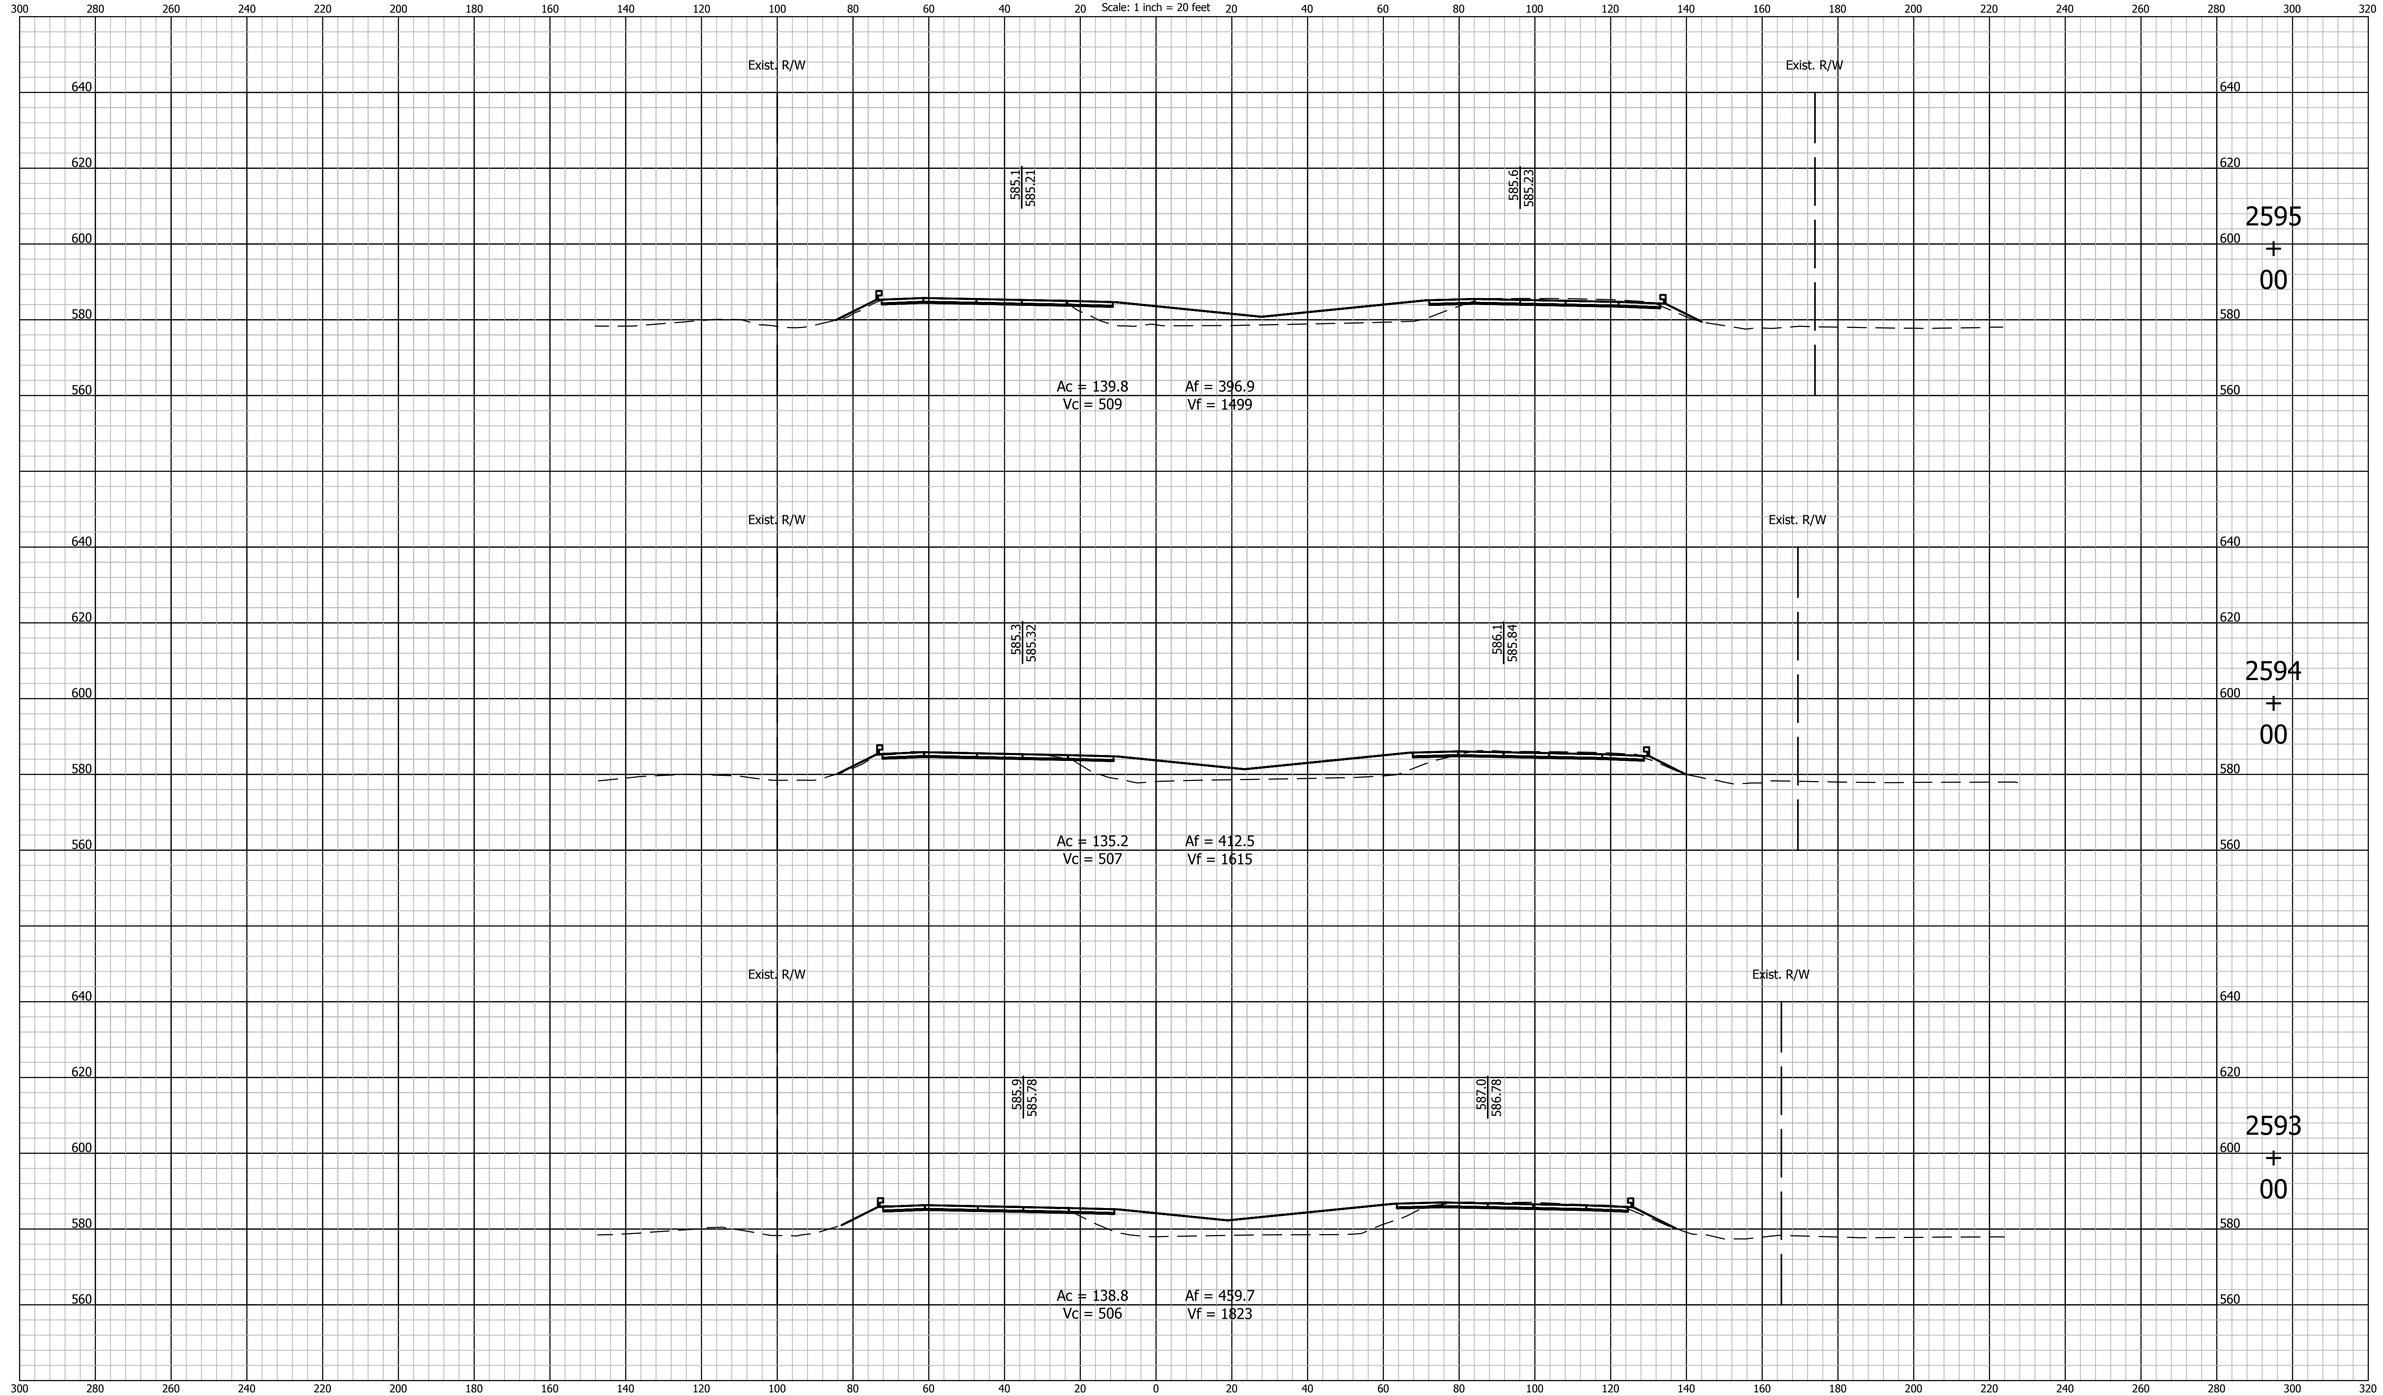

E&B PAVING, Inc
World-Class Solutions at a Local Level℠

UNITED Consulting

1625 N. Post Road
Indianapolis, IN 46219
Phone 317-895-2585
Fax 317-895-2596
www.ucindy.com

RECOMMENDED FOR APPROVAL _____ DESIGN ENGINEER DATE

DESIGNED: BWS | DRAWN: MAC

CHECKED: BJP | CHECKED: BJP

INDIANA
DEPARTMENT OF TRANSPORTATION

CROSS SECTIONS
LINE "A"

HORIZONTAL SCALE	BRIDGE FILE
1" = 20'	-
VERTICAL SCALE	DESIGNATION
1" = 20'	0501212

SURVEY BOOK	SHEETS
-	128 of 251
CONTRACT	PROJECT
R-28940	0501212

File Name: P:\C3D\MK16-465\Road\Dwg\Plans\X Sections Line A 2530+00 to 2748+00.dwg Plot Date: 4/25/2017 Plotted By: Pierson, Brian

CROSS SECTIONS
Scale: 1 inch = 20 feet

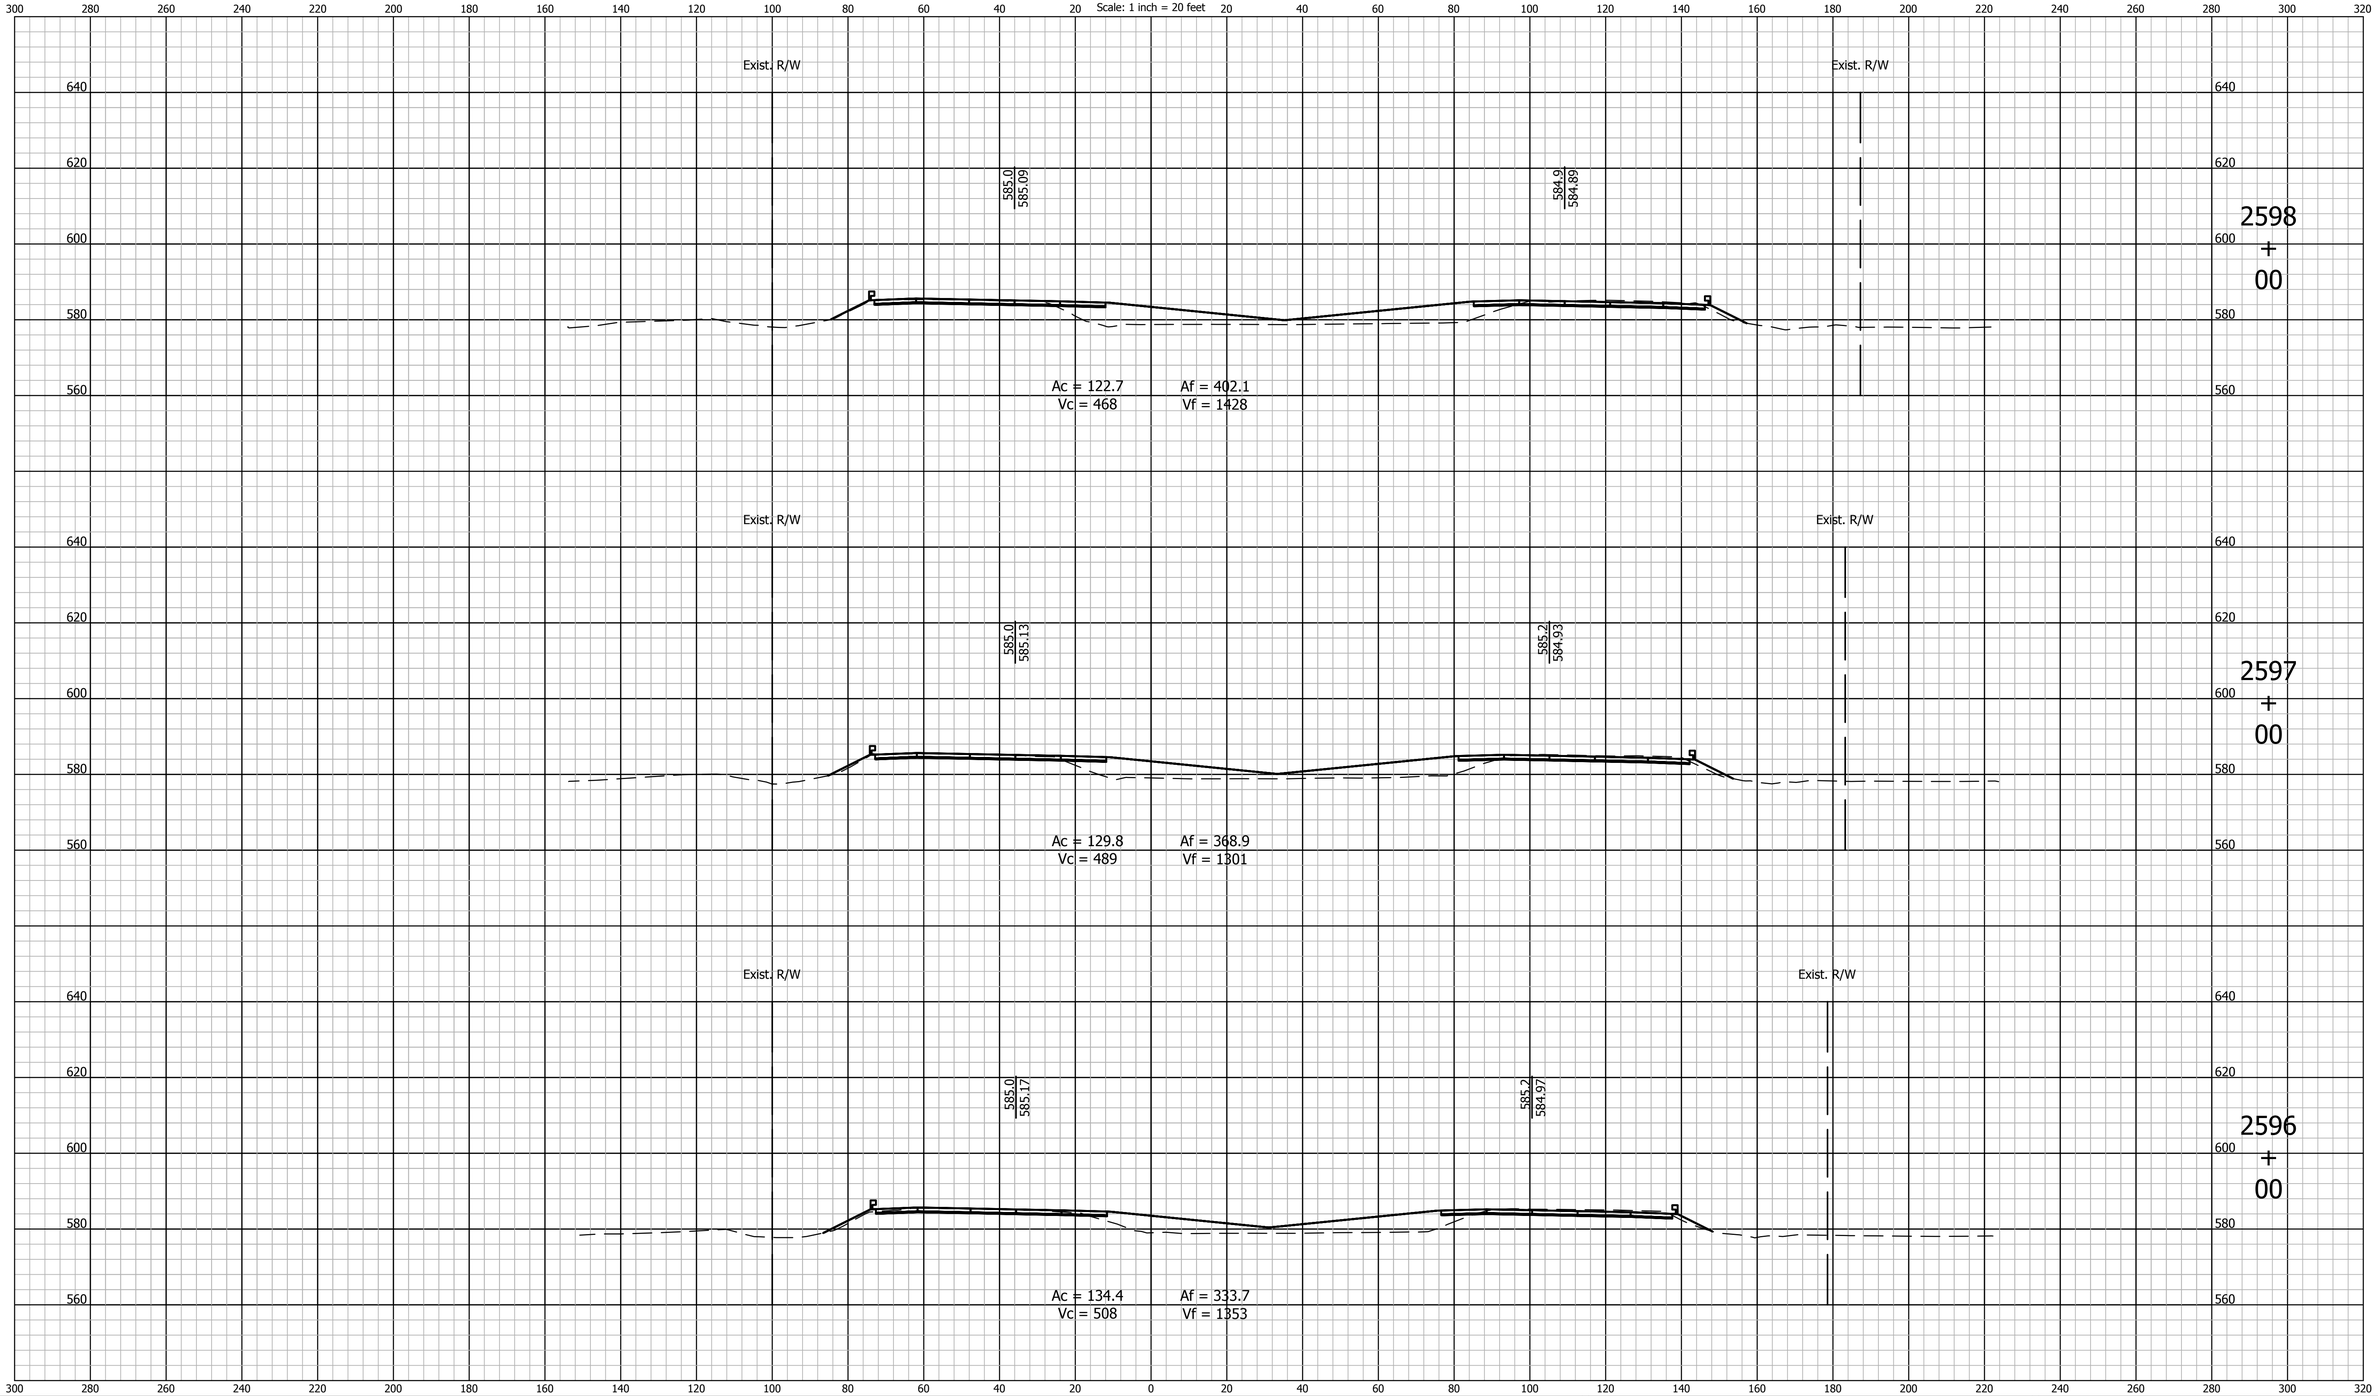

E&B PAVING, Inc
World-Class Solutions at a Local Level℠

UNITED Consulting
1625 N. Post Road
Indianapolis, IN 46219
Phone 317-895-2585
Fax 317-895-2596
www.ucindy.com

RECOMMENDED FOR APPROVAL _____ DESIGN ENGINEER DATE

DESIGNED: BWS DRAWN: MAC

CHECKED: BJP CHECKED: BJP

INDIANA
DEPARTMENT OF TRANSPORTATION

CROSS SECTIONS
LINE "A"

HORIZONTAL SCALE	BRIDGE FILE
1" = 20'	-
VERTICAL SCALE	DESIGNATION
1" = 20'	0501212

SURVEY BOOK	SHEETS		
-	129	of	251
CONTRACT	PROJECT		
R-28940	0501212		

File Name: P:\C3D\MK16-465\Road\Dwg\Plans\X Sections Line A 2530+00 to 2748+00.dwg Plot Date: 4/25/2017 Plotted By: Pierson, Brian

CROSS SECTIONS
Scale: 1 inch = 20 feet

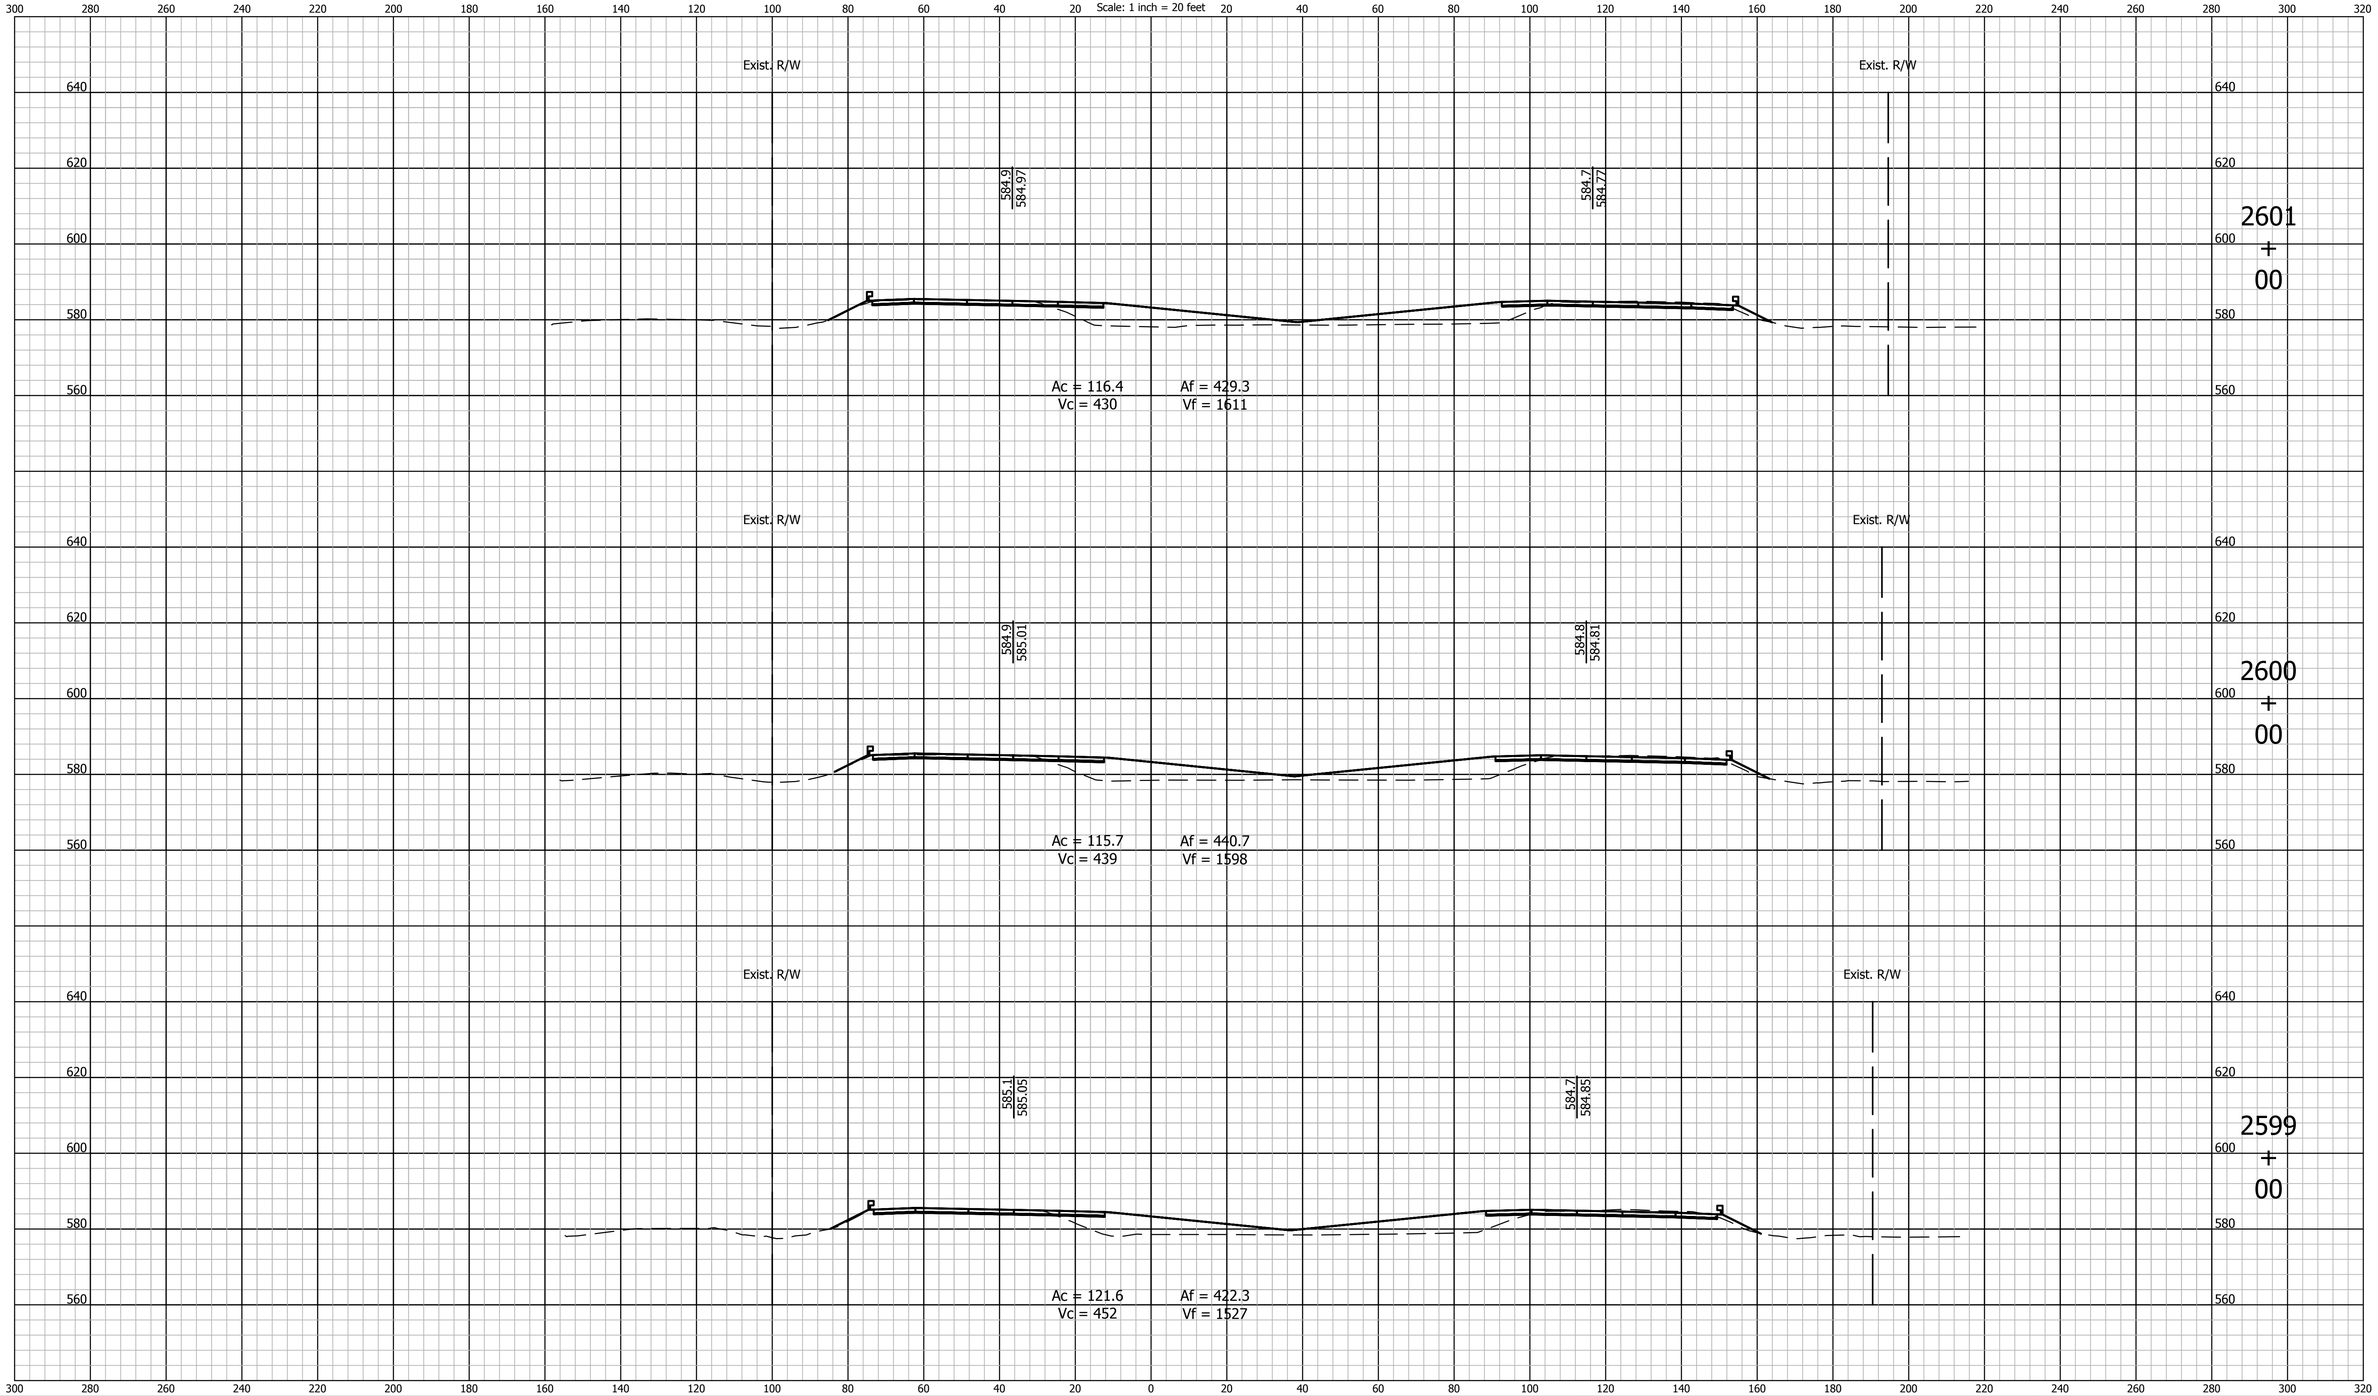

E&B PAVING, Inc
World-Class Solutions at a Local Level℠

UNITED Consulting
1625 N. Post Road
Indianapolis, IN 46219
Phone 317-895-2585
Fax 317-895-2596
www.ucindy.com

RECOMMENDED FOR APPROVAL _____ DESIGN ENGINEER DATE

DESIGNED: BWS | DRAWN: MAC

CHECKED: BJP | CHECKED: BJP

INDIANA
DEPARTMENT OF TRANSPORTATION

CROSS SECTIONS
LINE "A"

HORIZONTAL SCALE	BRIDGE FILE
1" = 20'	-
VERTICAL SCALE	DESIGNATION
1" = 20'	0501212

SURVEY BOOK	SHEETS
-	130 of 251
CONTRACT	PROJECT
R-28940	0501212

File Name: P:\C3D\MK16-465\Road\Dwg\Plans\X Sections Line A 2530+00 to 2748+00.dwg Plot Date: 4/25/2017 Plotted By: Pierson, Brian

CROSS SECTIONS
Scale: 1 inch = 20 feet

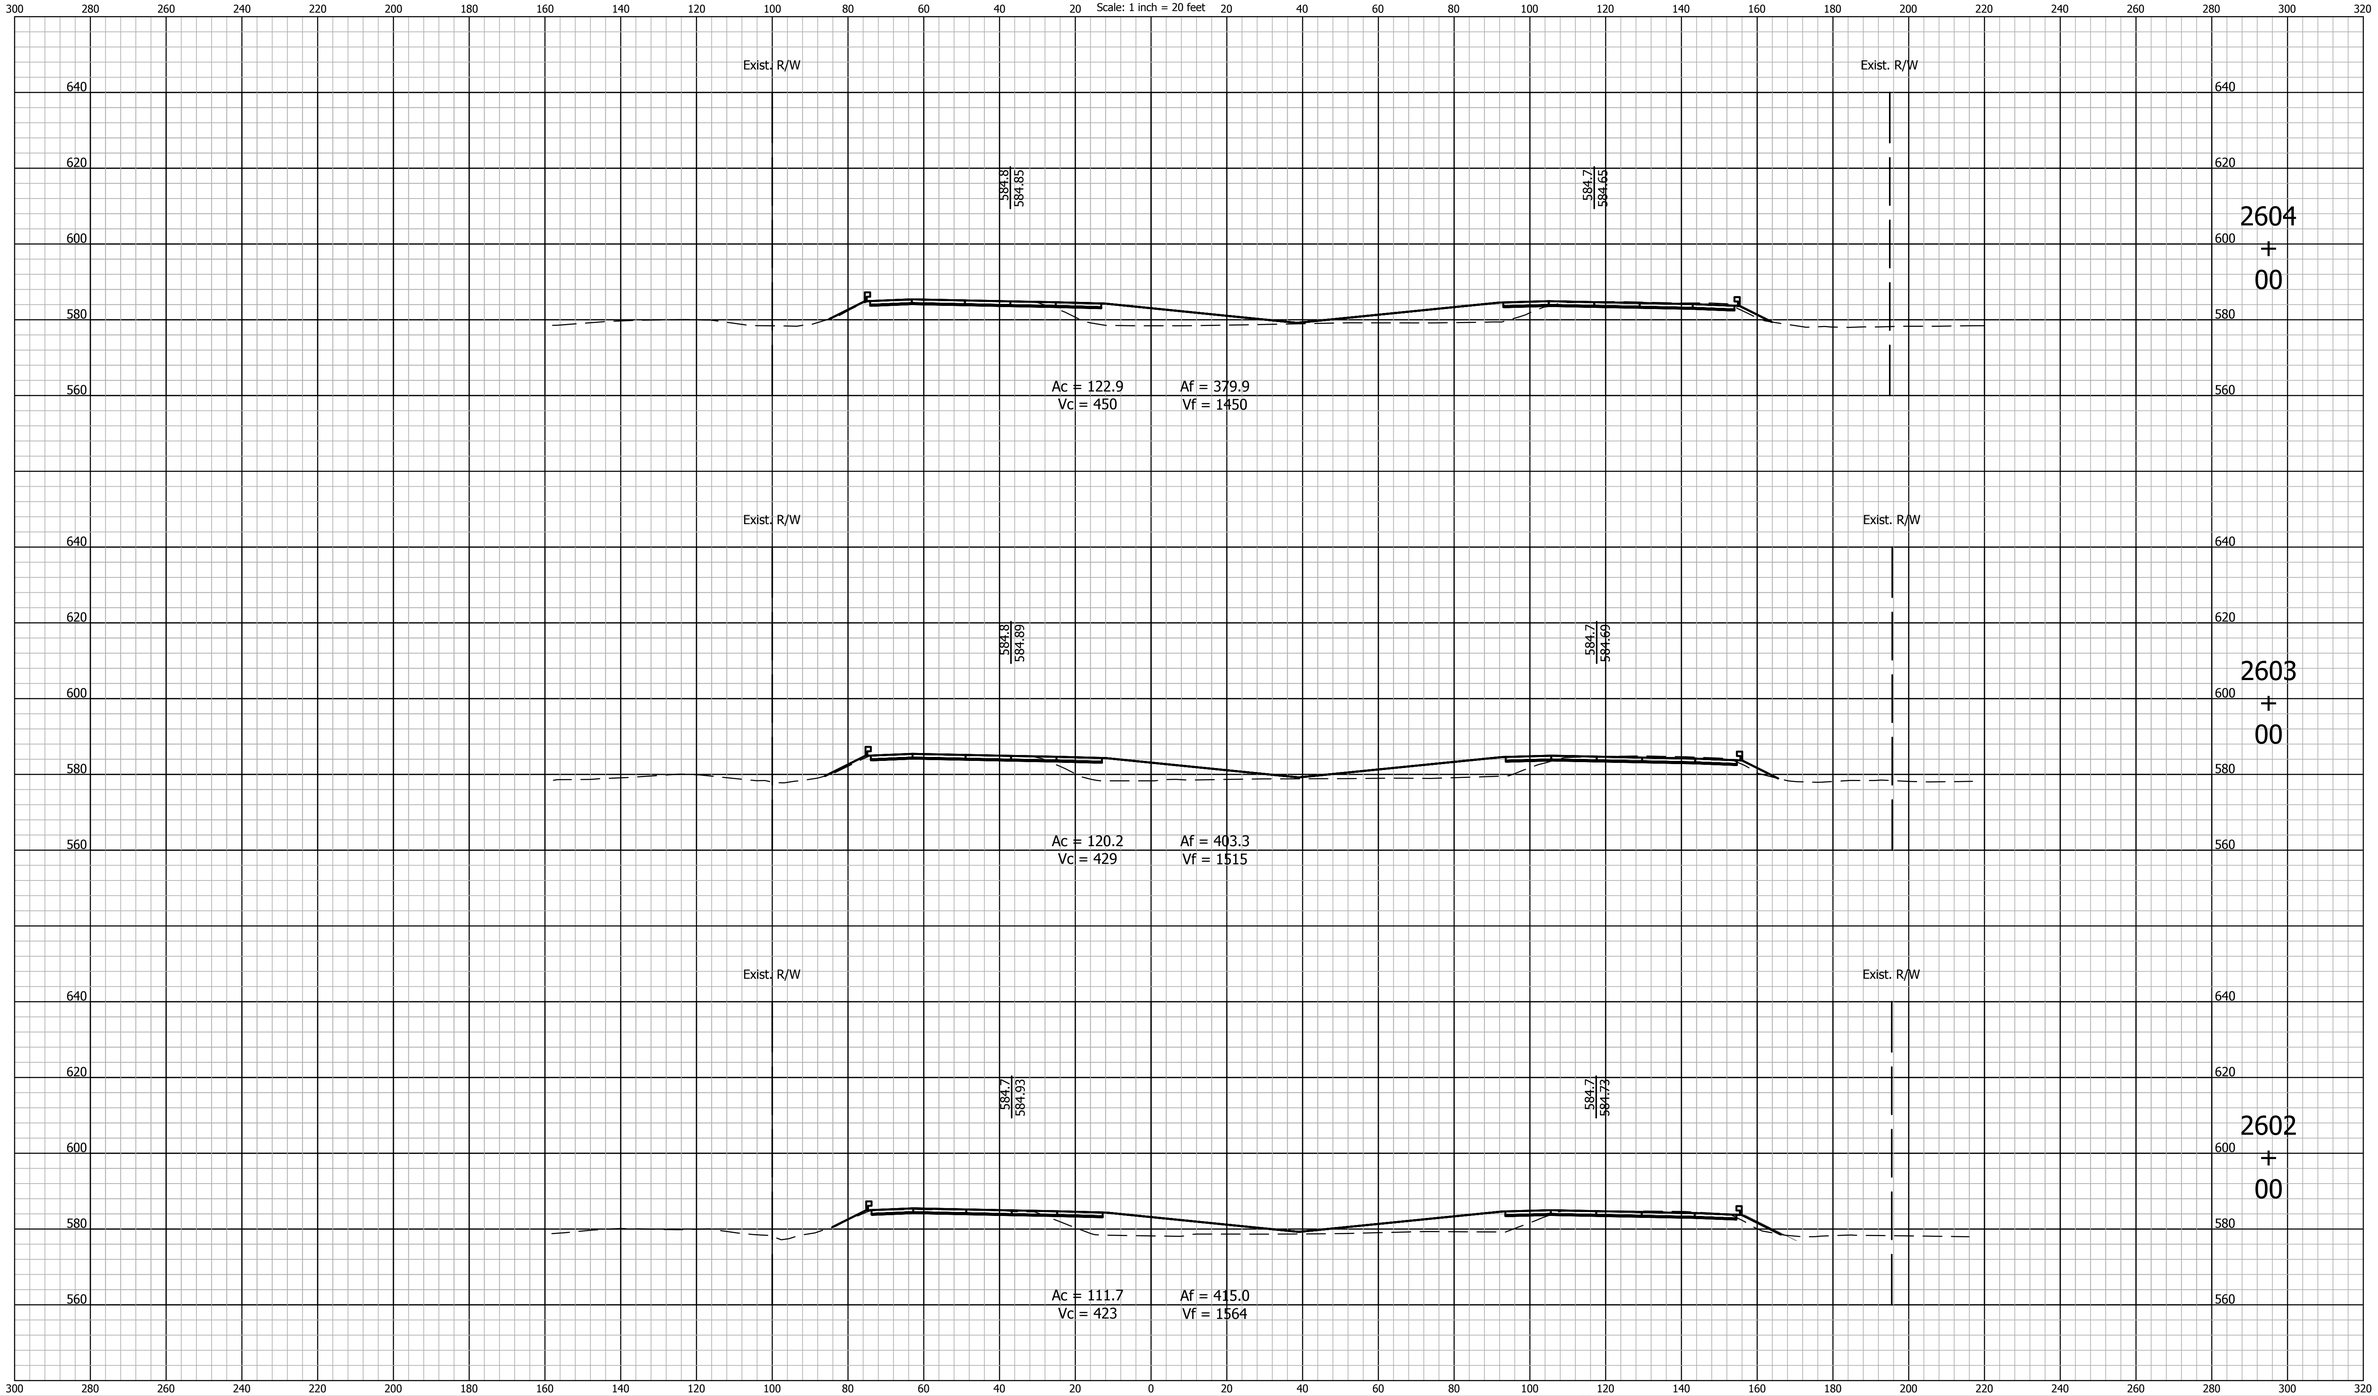

E&B PAVING, Inc
World-Class Solutions at a Local Level℠

UNITED Consulting

1625 N. Post Road
Indianapolis, IN 46219
Phone 317-895-2585
Fax 317-895-2596
www.ucindy.com

RECOMMENDED FOR APPROVAL _____ DESIGN ENGINEER DATE

DESIGNED: BWS | DRAWN: MAC

CHECKED: BJP | CHECKED: BJP

INDIANA
DEPARTMENT OF TRANSPORTATION

CROSS SECTIONS
LINE "A"

HORIZONTAL SCALE	BRIDGE FILE
1" = 20'	-
VERTICAL SCALE	DESIGNATION
1" = 20'	0501212

SURVEY BOOK	SHEETS
-	131 of 251
CONTRACT	PROJECT
R-28940	0501212

File Name: P:\C3D\MK16-465\Road\Dwg\Plans\X Sections Line A 2530+00 to 2748+00.dwg Plot Date: 4/25/2017 Plotted By: Pierson, Brian

CROSS SECTIONS
Scale: 1 inch = 20 feet

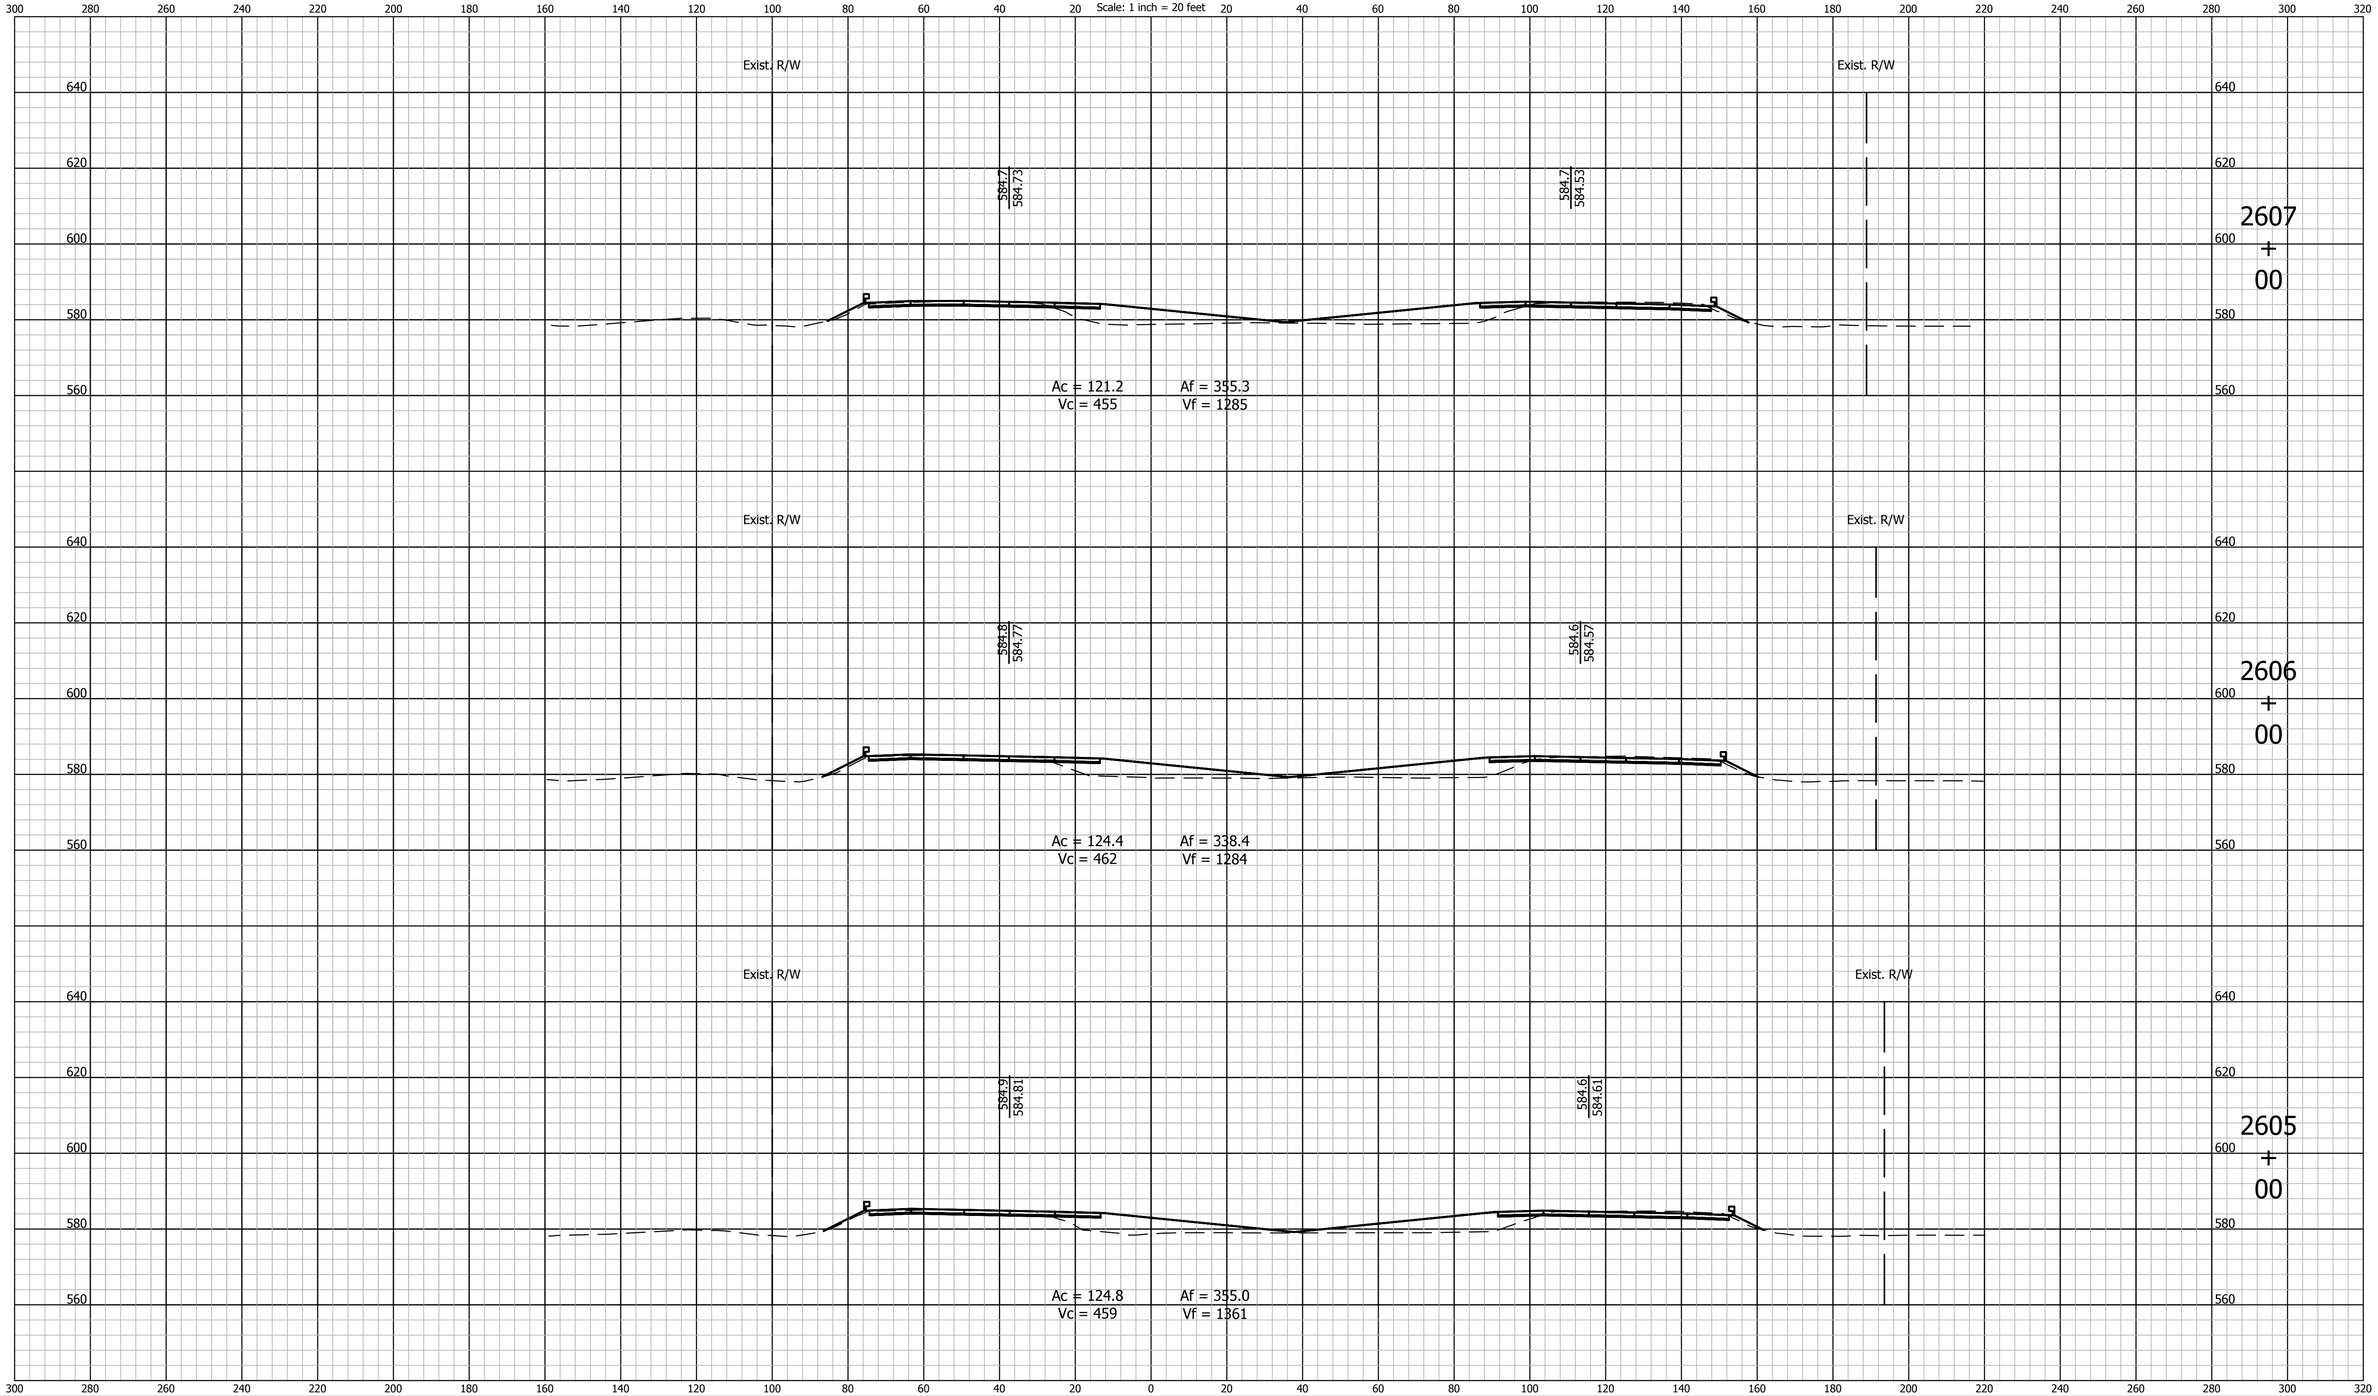

E&B PAVING, Inc
World-Class Solutions at a Local Level℠

UNITED Consulting

1625 N. Post Road
Indianapolis, IN 46219
Phone 317-895-2585
Fax 317-895-2596
www.ucindy.com

RECOMMENDED FOR APPROVAL _____ DESIGN ENGINEER DATE

DESIGNED: BWS | DRAWN: MAC

CHECKED: BJP | CHECKED: BJP

INDIANA
DEPARTMENT OF TRANSPORTATION

CROSS SECTIONS
LINE "A"

HORIZONTAL SCALE	BRIDGE FILE
1" = 20'	-
VERTICAL SCALE	DESIGNATION
1" = 20'	0501212

SURVEY BOOK	SHEETS
-	132 of 251
CONTRACT	PROJECT
R-28940	0501212

File Name: P:\C3D\MK16-465\Road\Dwg\Plans\X Sections Line A 2530+00 to 2748+00.dwg Plot Date: 4/25/2017 Plotted By: Pierson, Brian

CROSS SECTIONS
Scale: 1 inch = 20 feet

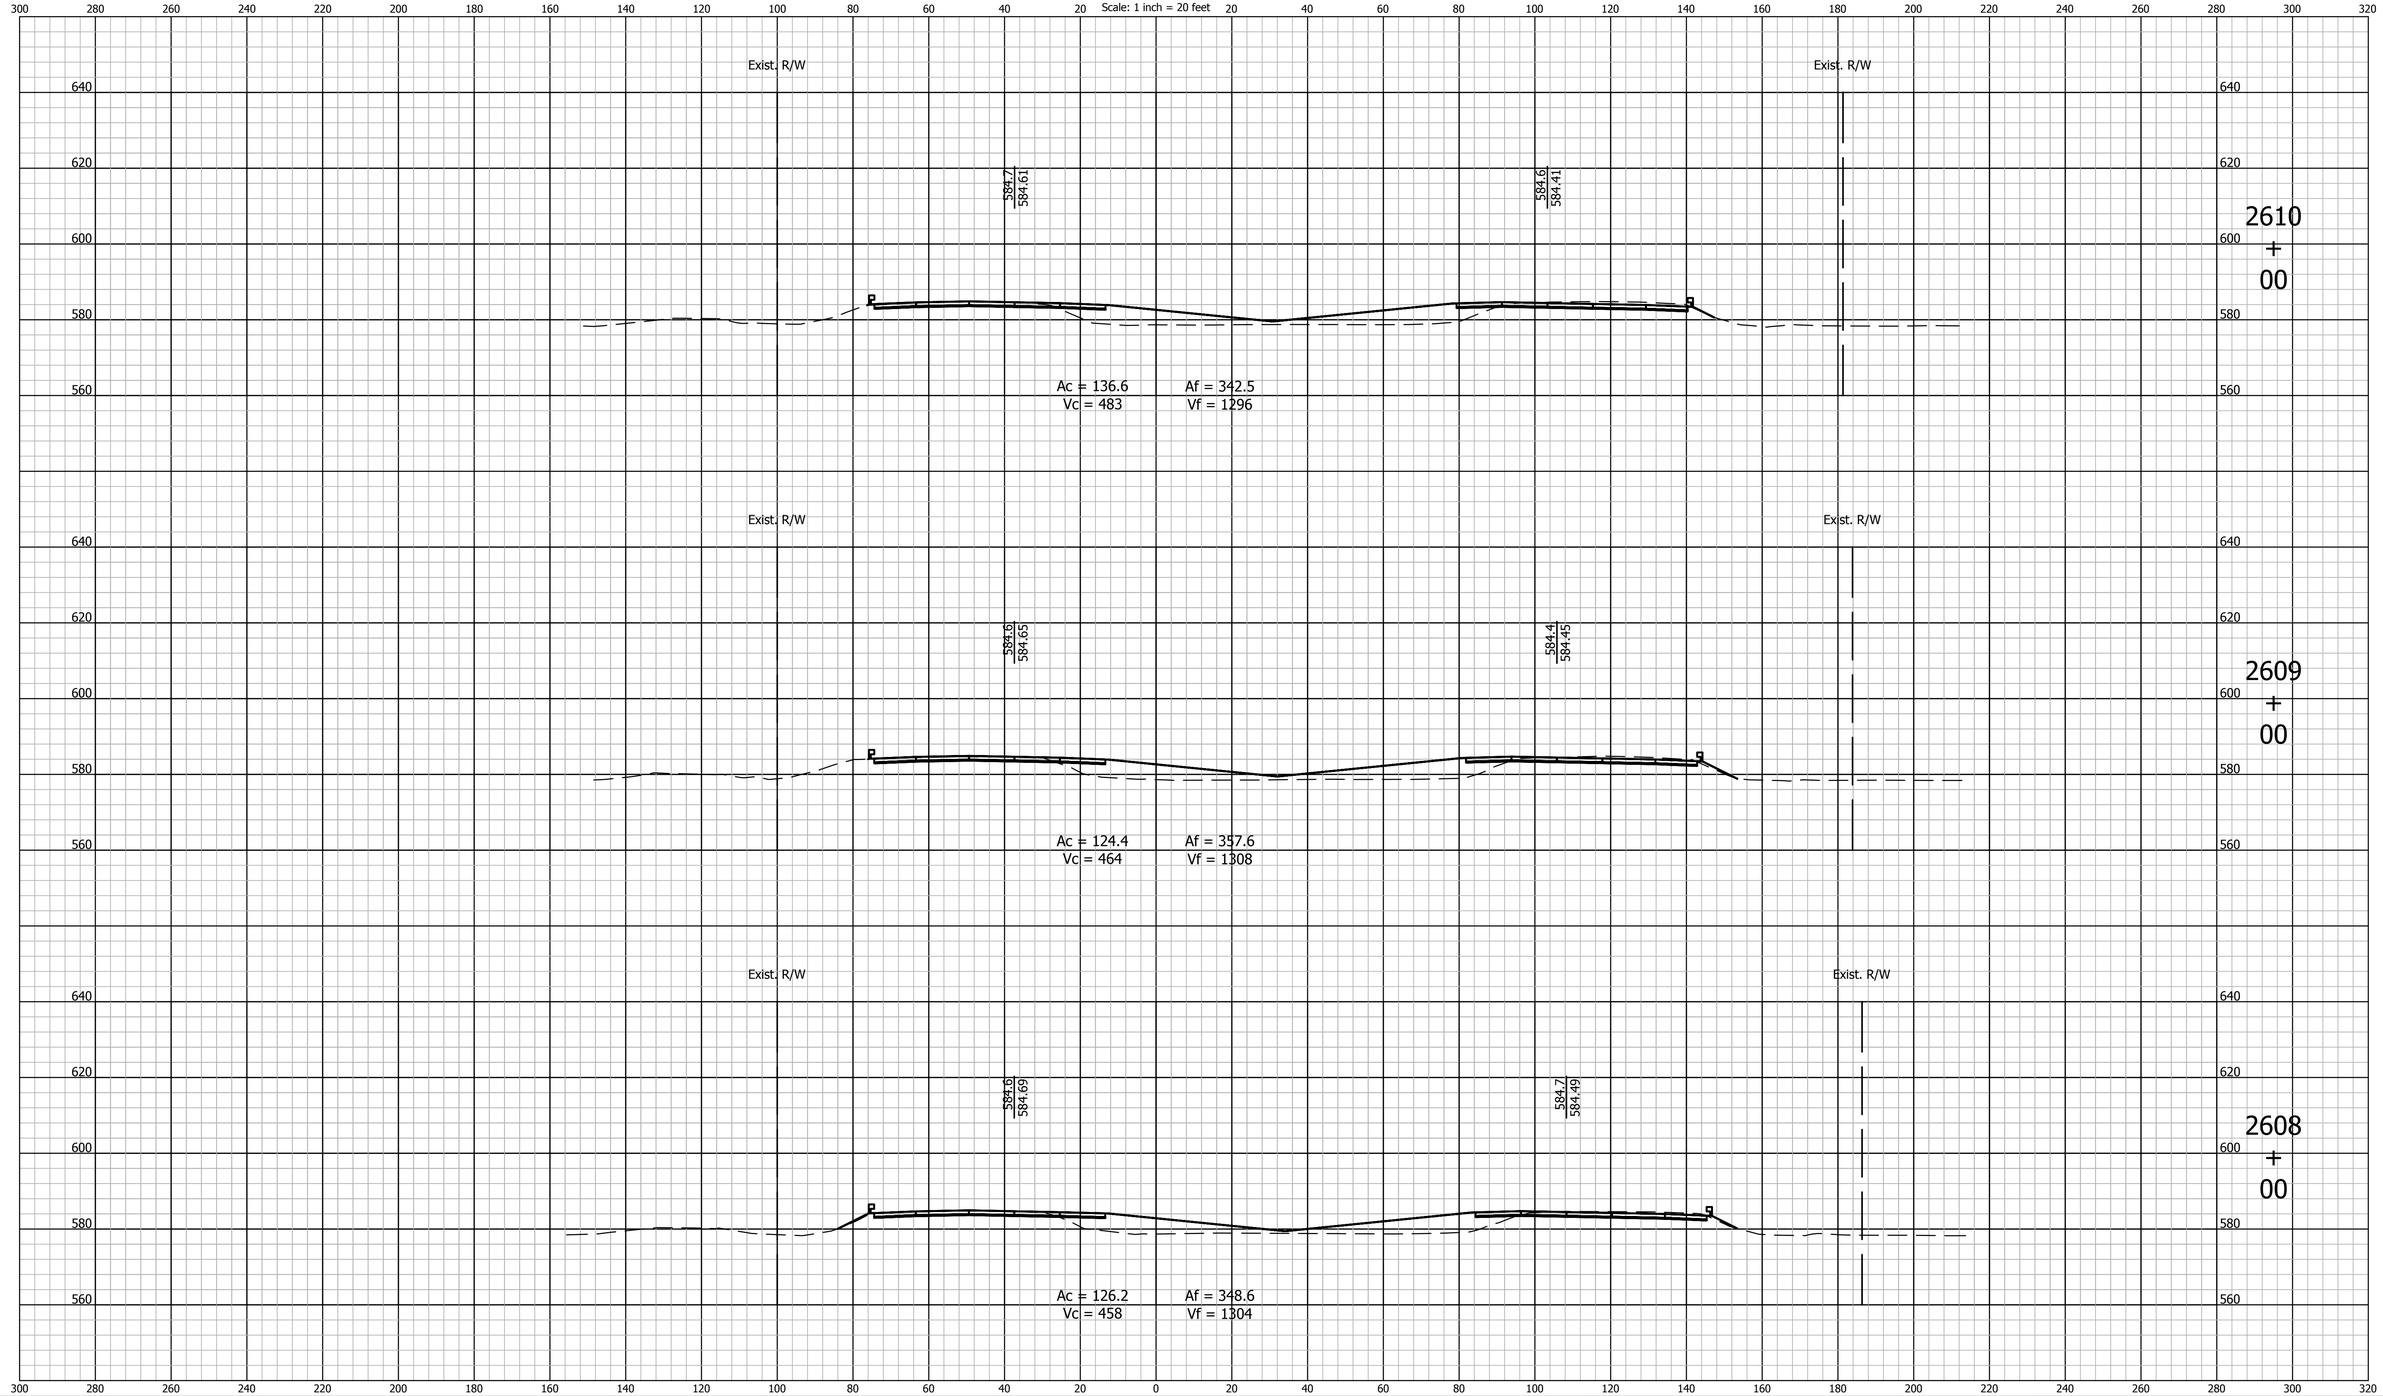

E&B PAVING, Inc
World-Class Solutions at a Local Level℠

UNITED Consulting

1625 N. Post Road
Indianapolis, IN 46219
Phone 317-895-2585
Fax 317-895-2596
www.ucindy.com

RECOMMENDED FOR APPROVAL _____ DESIGN ENGINEER DATE

DESIGNED: BWS | DRAWN: MAC

CHECKED: BJP | CHECKED: BJP

INDIANA
DEPARTMENT OF TRANSPORTATION

CROSS SECTIONS
LINE "A"

HORIZONTAL SCALE	BRIDGE FILE
1" = 20'	-
VERTICAL SCALE	DESIGNATION
1" = 20'	0501212

SURVEY BOOK	SHEETS
-	133 of 251
CONTRACT	PROJECT
R-28940	0501212

File Name: P:\C3D\MK16-465\Road\Dwg\Plans\X Sections Line A 2530+00 to 2748+00.dwg Plot Date: 4/25/2017 Plotted By: Pierson, Brian

CROSS SECTIONS
Scale: 1 inch = 20 feet

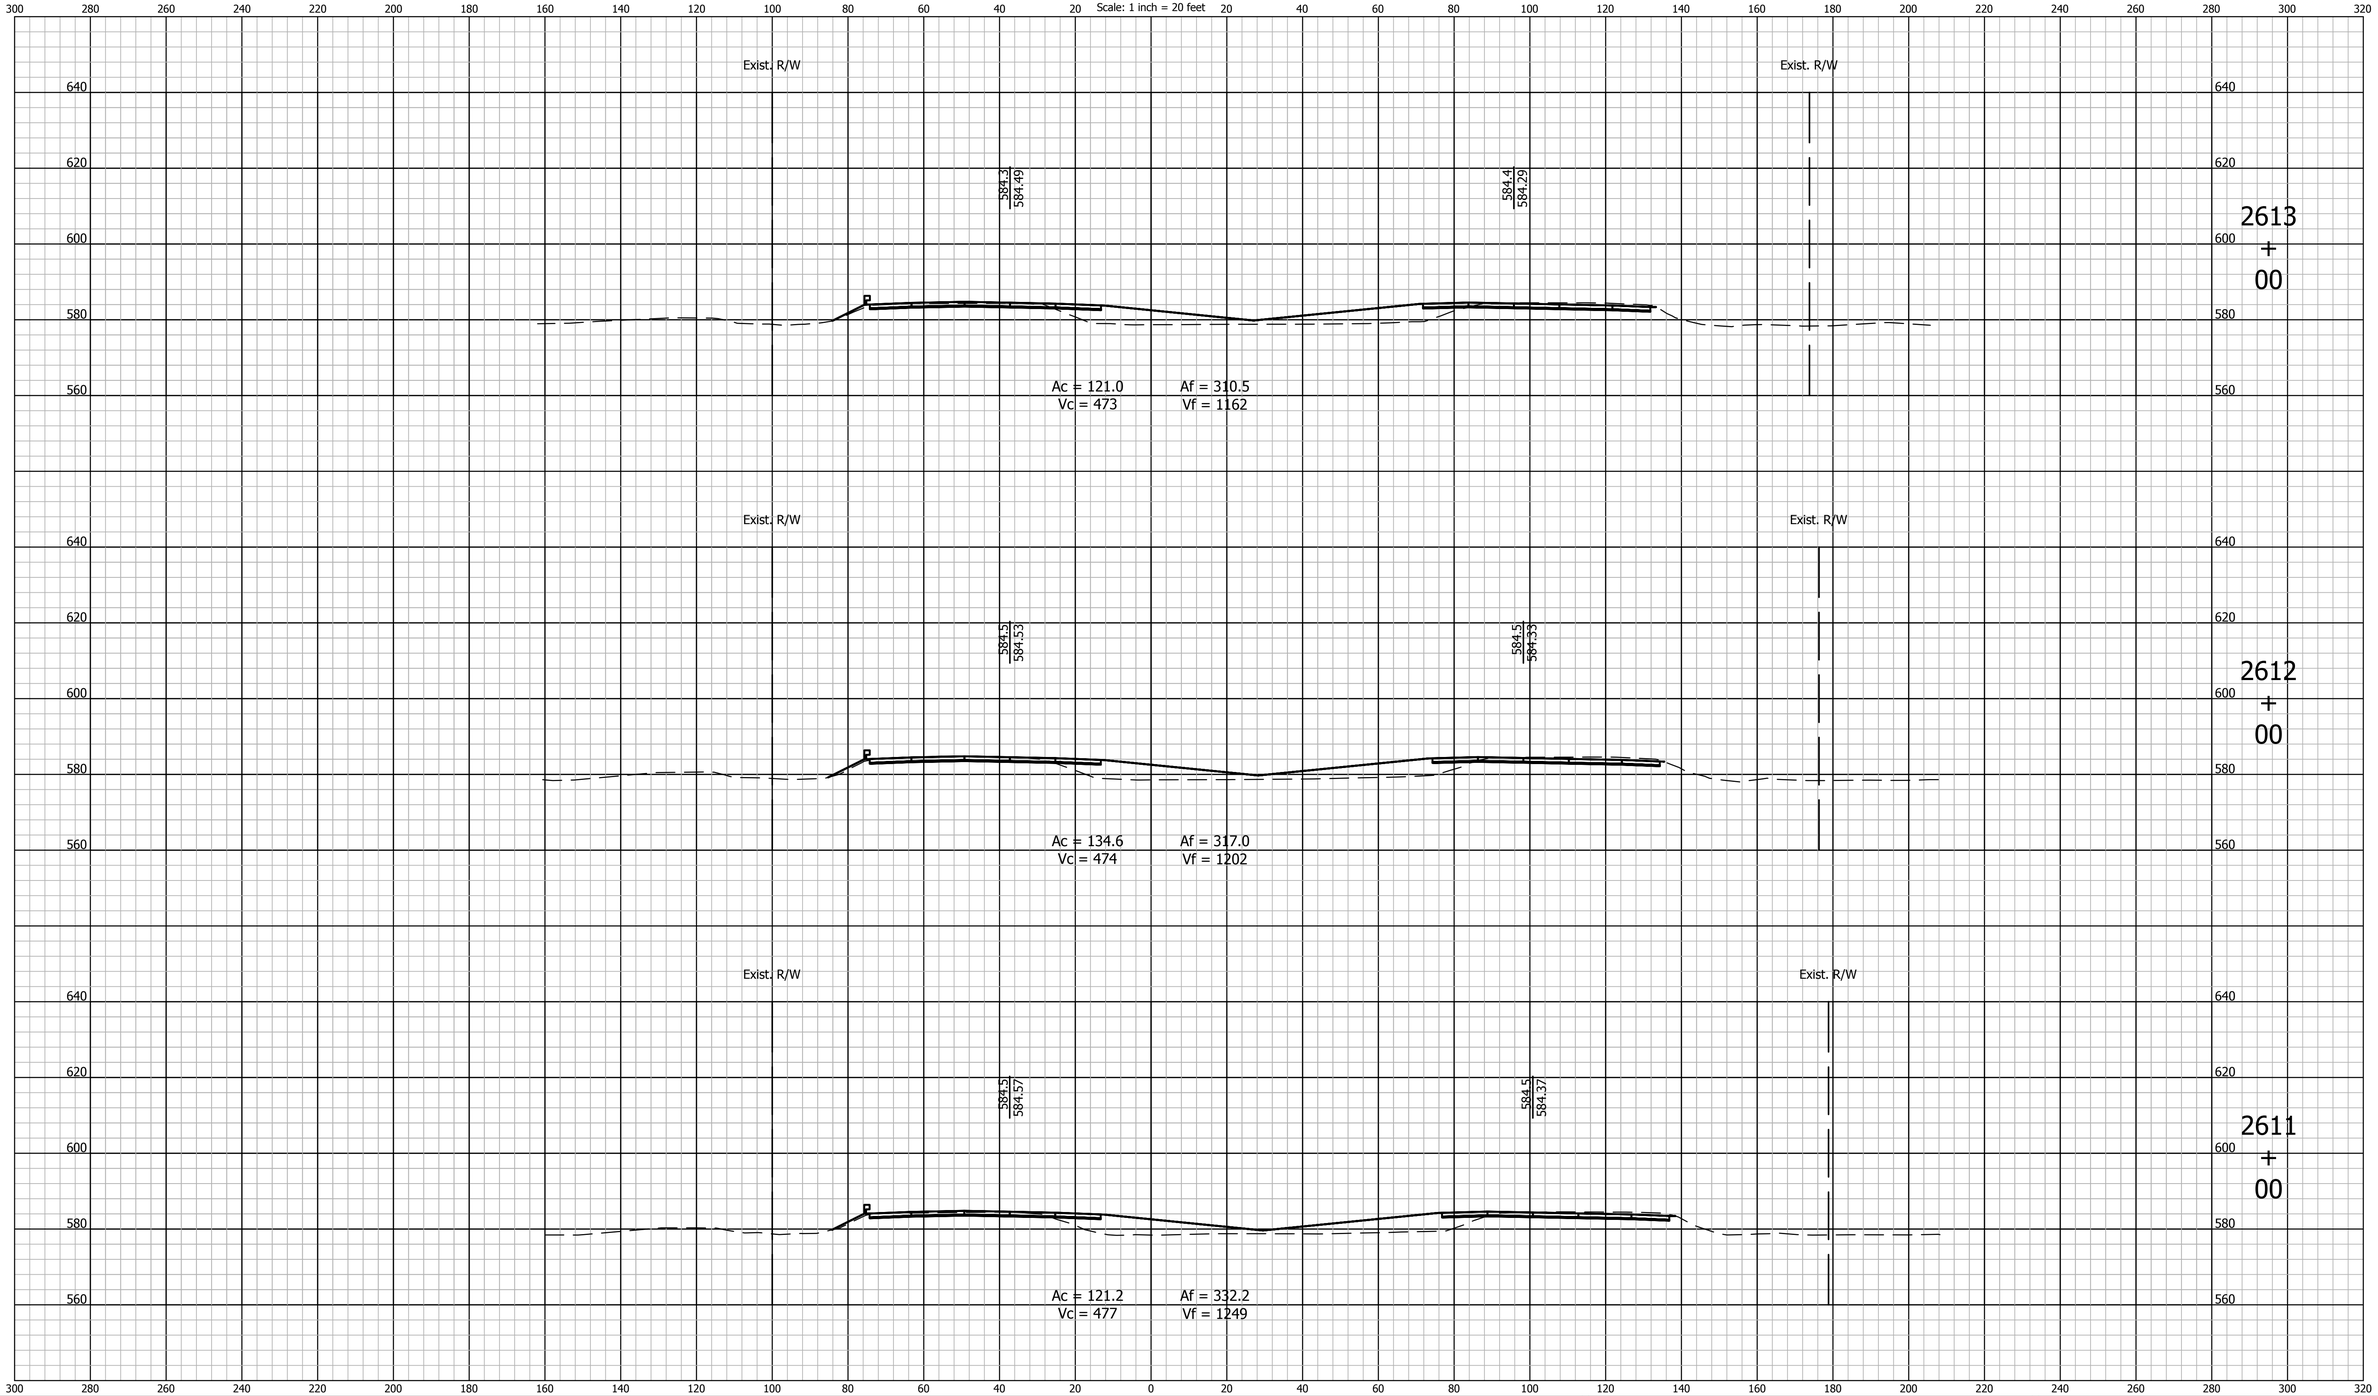

E&B PAVING, Inc
World-Class Solutions at a Local Level℠

UNITED Consulting

1625 N. Post Road
Indianapolis, IN 46219
Phone 317-895-2585
Fax 317-895-2596
www.ucindy.com

RECOMMENDED FOR APPROVAL _____ DESIGN ENGINEER DATE

DESIGNED: BWS DRAWN: MAC

CHECKED: BJP CHECKED: BJP

INDIANA
DEPARTMENT OF TRANSPORTATION

CROSS SECTIONS
LINE "A"

HORIZONTAL SCALE	BRIDGE FILE
1" = 20'	-
VERTICAL SCALE	DESIGNATION
1" = 20'	0501212

SURVEY BOOK	SHEETS
-	134 of 251
CONTRACT	PROJECT
R-28940	0501212

File Name: P:\C3D\MK16-465\Road\Dwg\Plans\X Sections Line A 2530+00 to 2748+00.dwg Plot Date: 4/25/2017 Plotted By: Pierson, Brian

CROSS SECTIONS
Scale: 1 inch = 20 feet

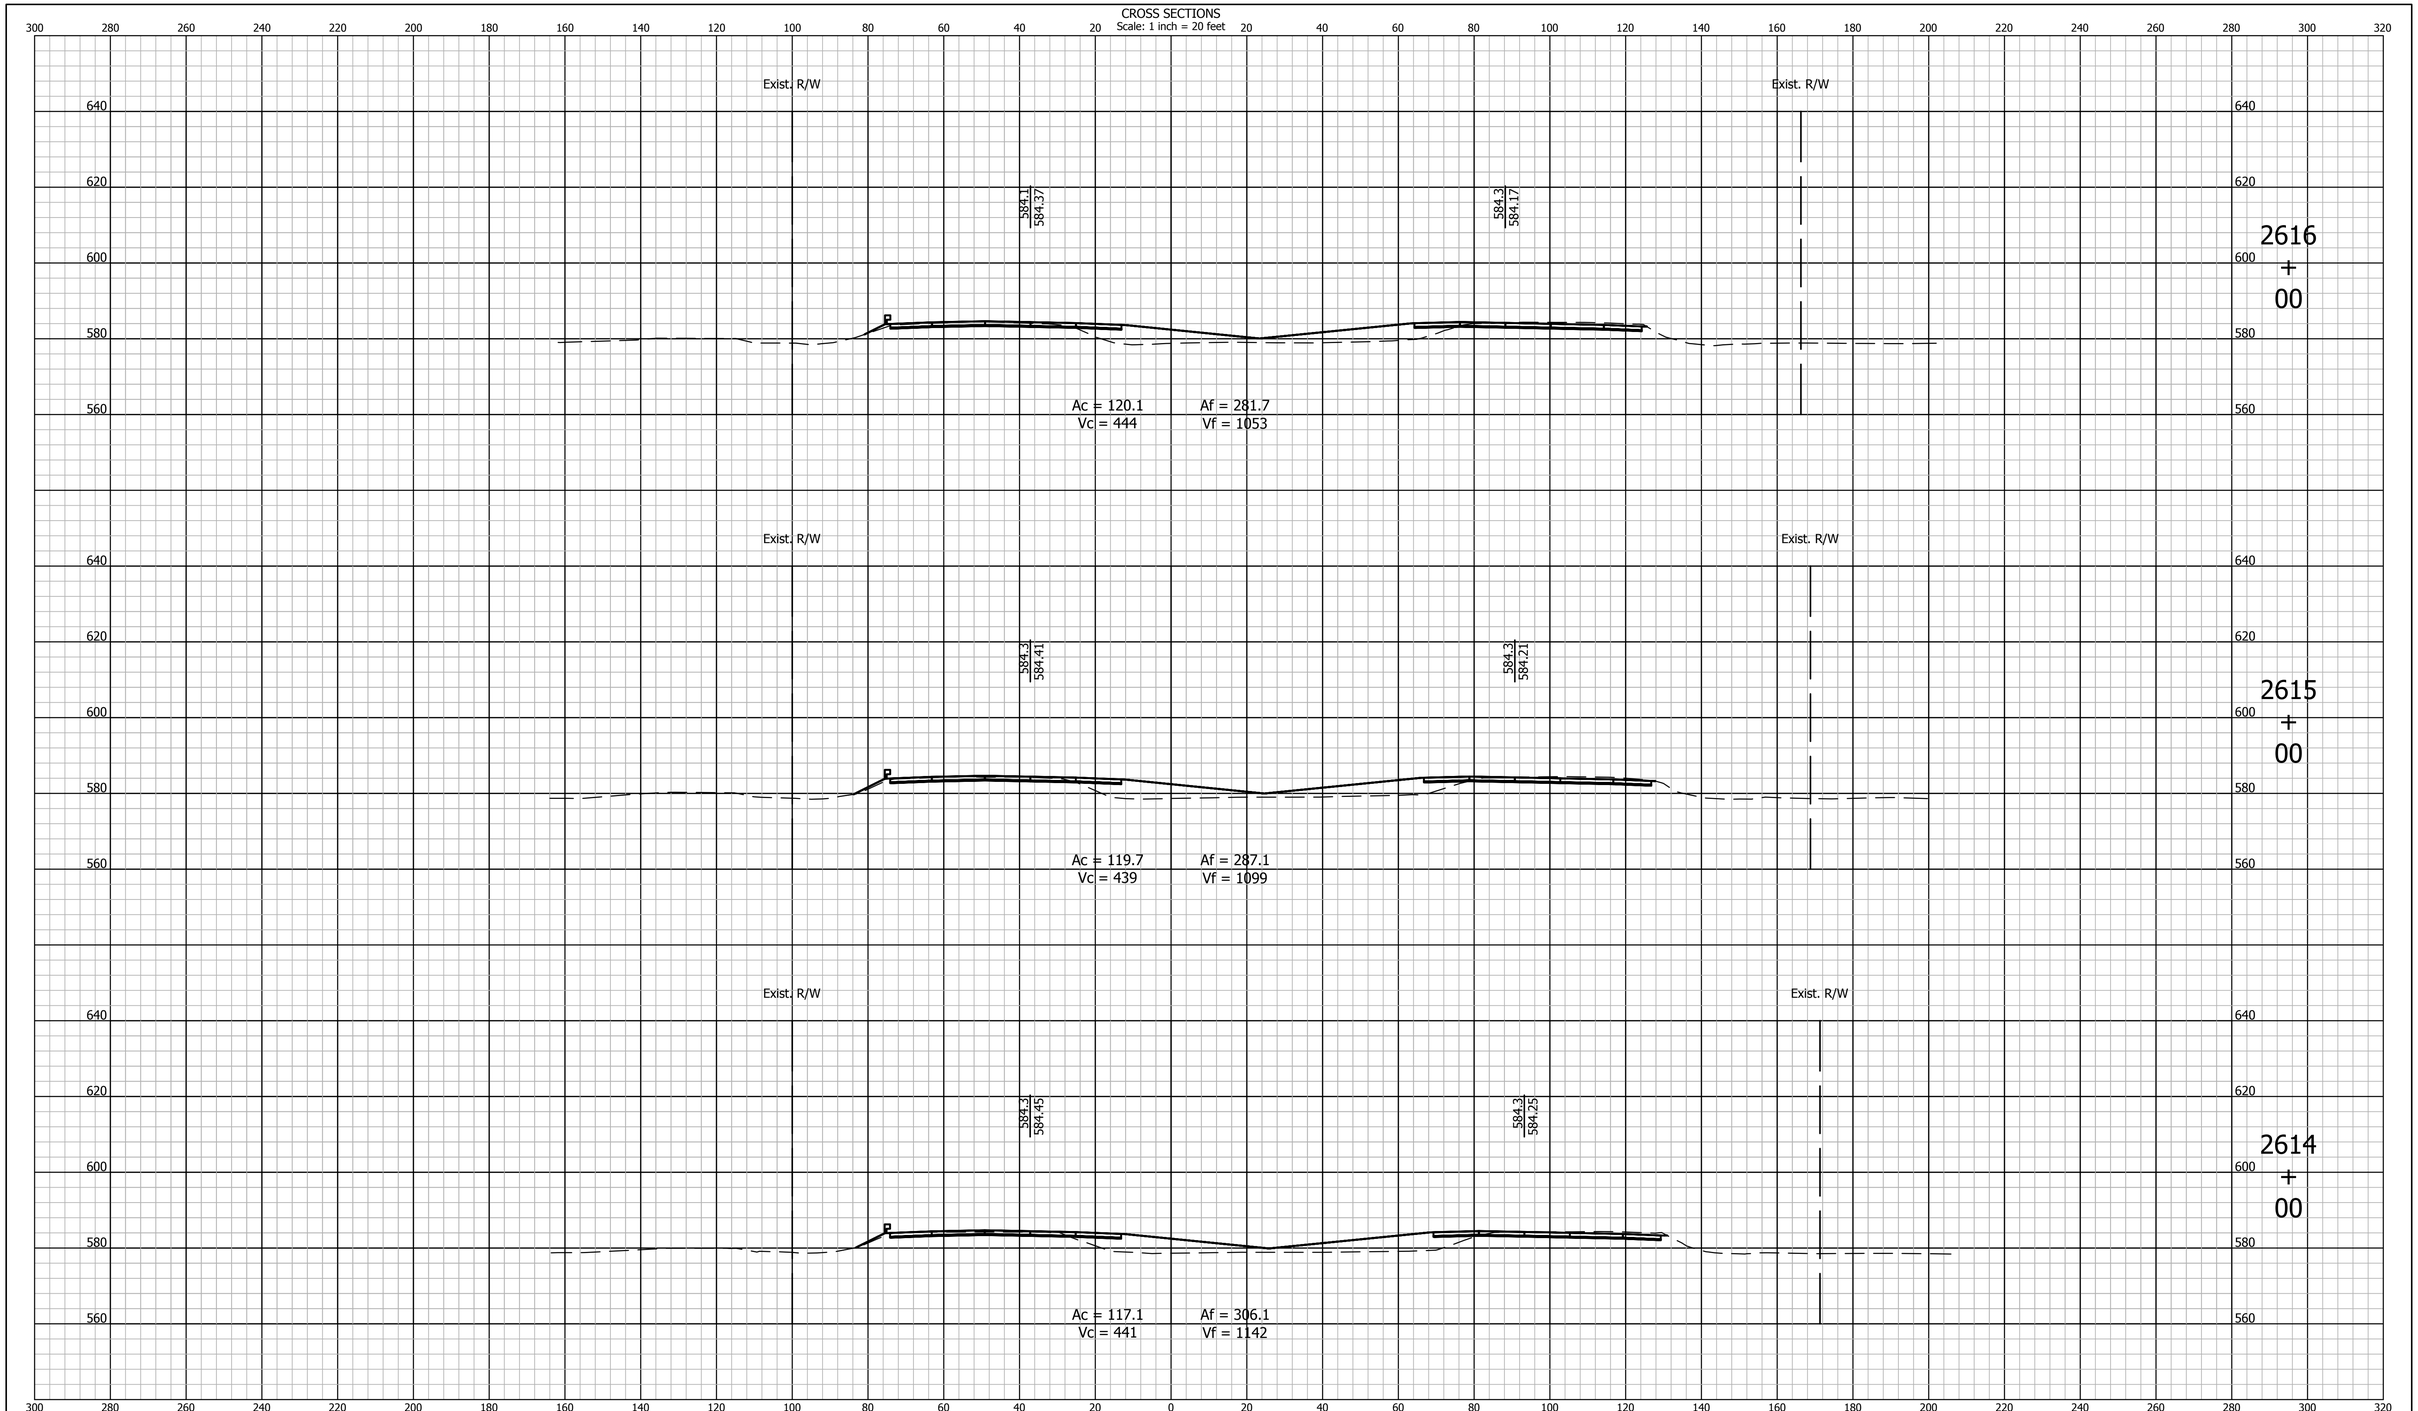

E&B PAVING, Inc
World-Class Solutions at a Local Level℠

UNITED Consulting

1625 N. Post Road
Indianapolis, IN 46219
Phone 317-895-2585
Fax 317-895-2596
www.ucindy.com

RECOMMENDED FOR APPROVAL _____ DESIGN ENGINEER DATE

DESIGNED: BWS | DRAWN: MAC

CHECKED: BJP | CHECKED: BJP

INDIANA
DEPARTMENT OF TRANSPORTATION

CROSS SECTIONS
LINE "A"

HORIZONTAL SCALE	BRIDGE FILE
1" = 20'	-
VERTICAL SCALE	DESIGNATION
1" = 20'	0501212

SURVEY BOOK	SHEETS
-	135 of 251
CONTRACT	PROJECT
R-28940	0501212

File Name: P:\C3D\MK16-465\Road\Dwg\Plans\X Sections Line A 2530+00 to 2748+00.dwg Plot Date: 4/25/2017 Plotted By: Pierson, Brian

CROSS SECTIONS
Scale: 1 inch = 20 feet

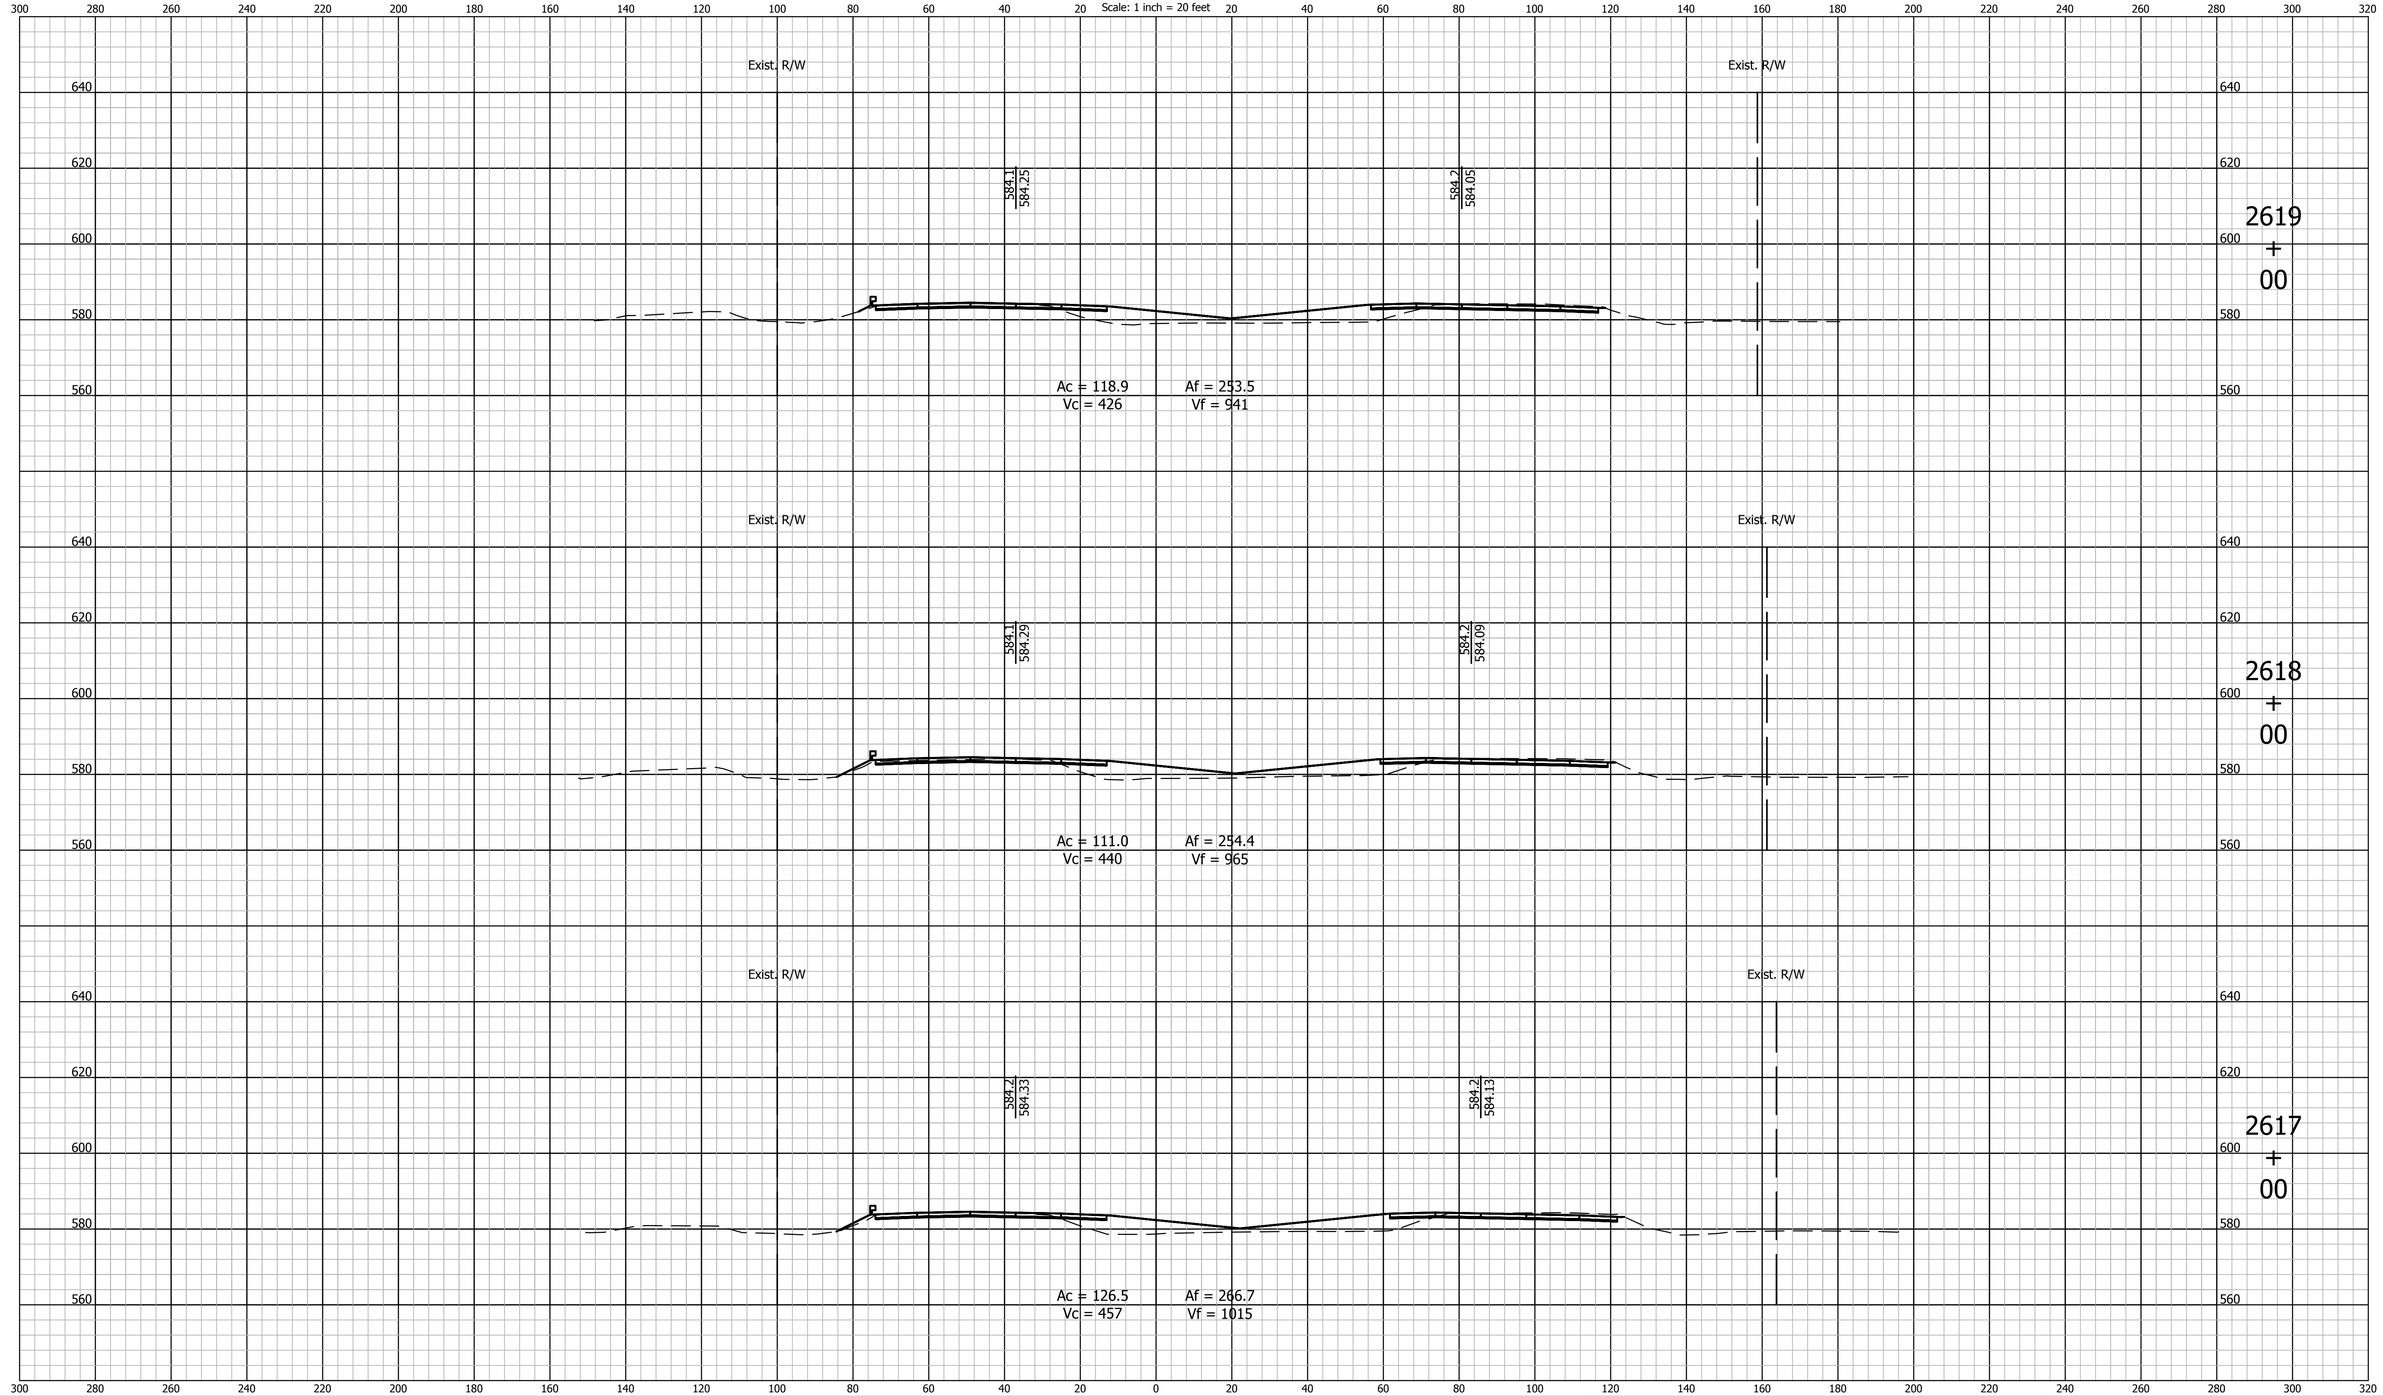

E&B PAVING, Inc
World-Class Solutions at a Local Level℠

UNITED Consulting
1625 N. Post Road
Indianapolis, IN 46219
Phone 317-895-2585
Fax 317-895-2596
www.ucindy.com

RECOMMENDED FOR APPROVAL _____ DESIGN ENGINEER DATE

DESIGNED: BWS | DRAWN: MAC

CHECKED: BJP | CHECKED: BJP

INDIANA
DEPARTMENT OF TRANSPORTATION

CROSS SECTIONS
LINE "A"

HORIZONTAL SCALE	BRIDGE FILE
1" = 20'	-
VERTICAL SCALE	DESIGNATION
1" = 20'	0501212

SURVEY BOOK	SHEETS		
-	136	of	251
CONTRACT	PROJECT		
R-28940	0501212		

File Name: P:\C3D\MK16-465\Road\Dwg\Plans\X Sections Line A 2530+00 to 2748+00.dwg Plot Date: 4/25/2017 Plotted By: Pierson, Brian

CROSS SECTIONS
Scale: 1 inch = 20 feet

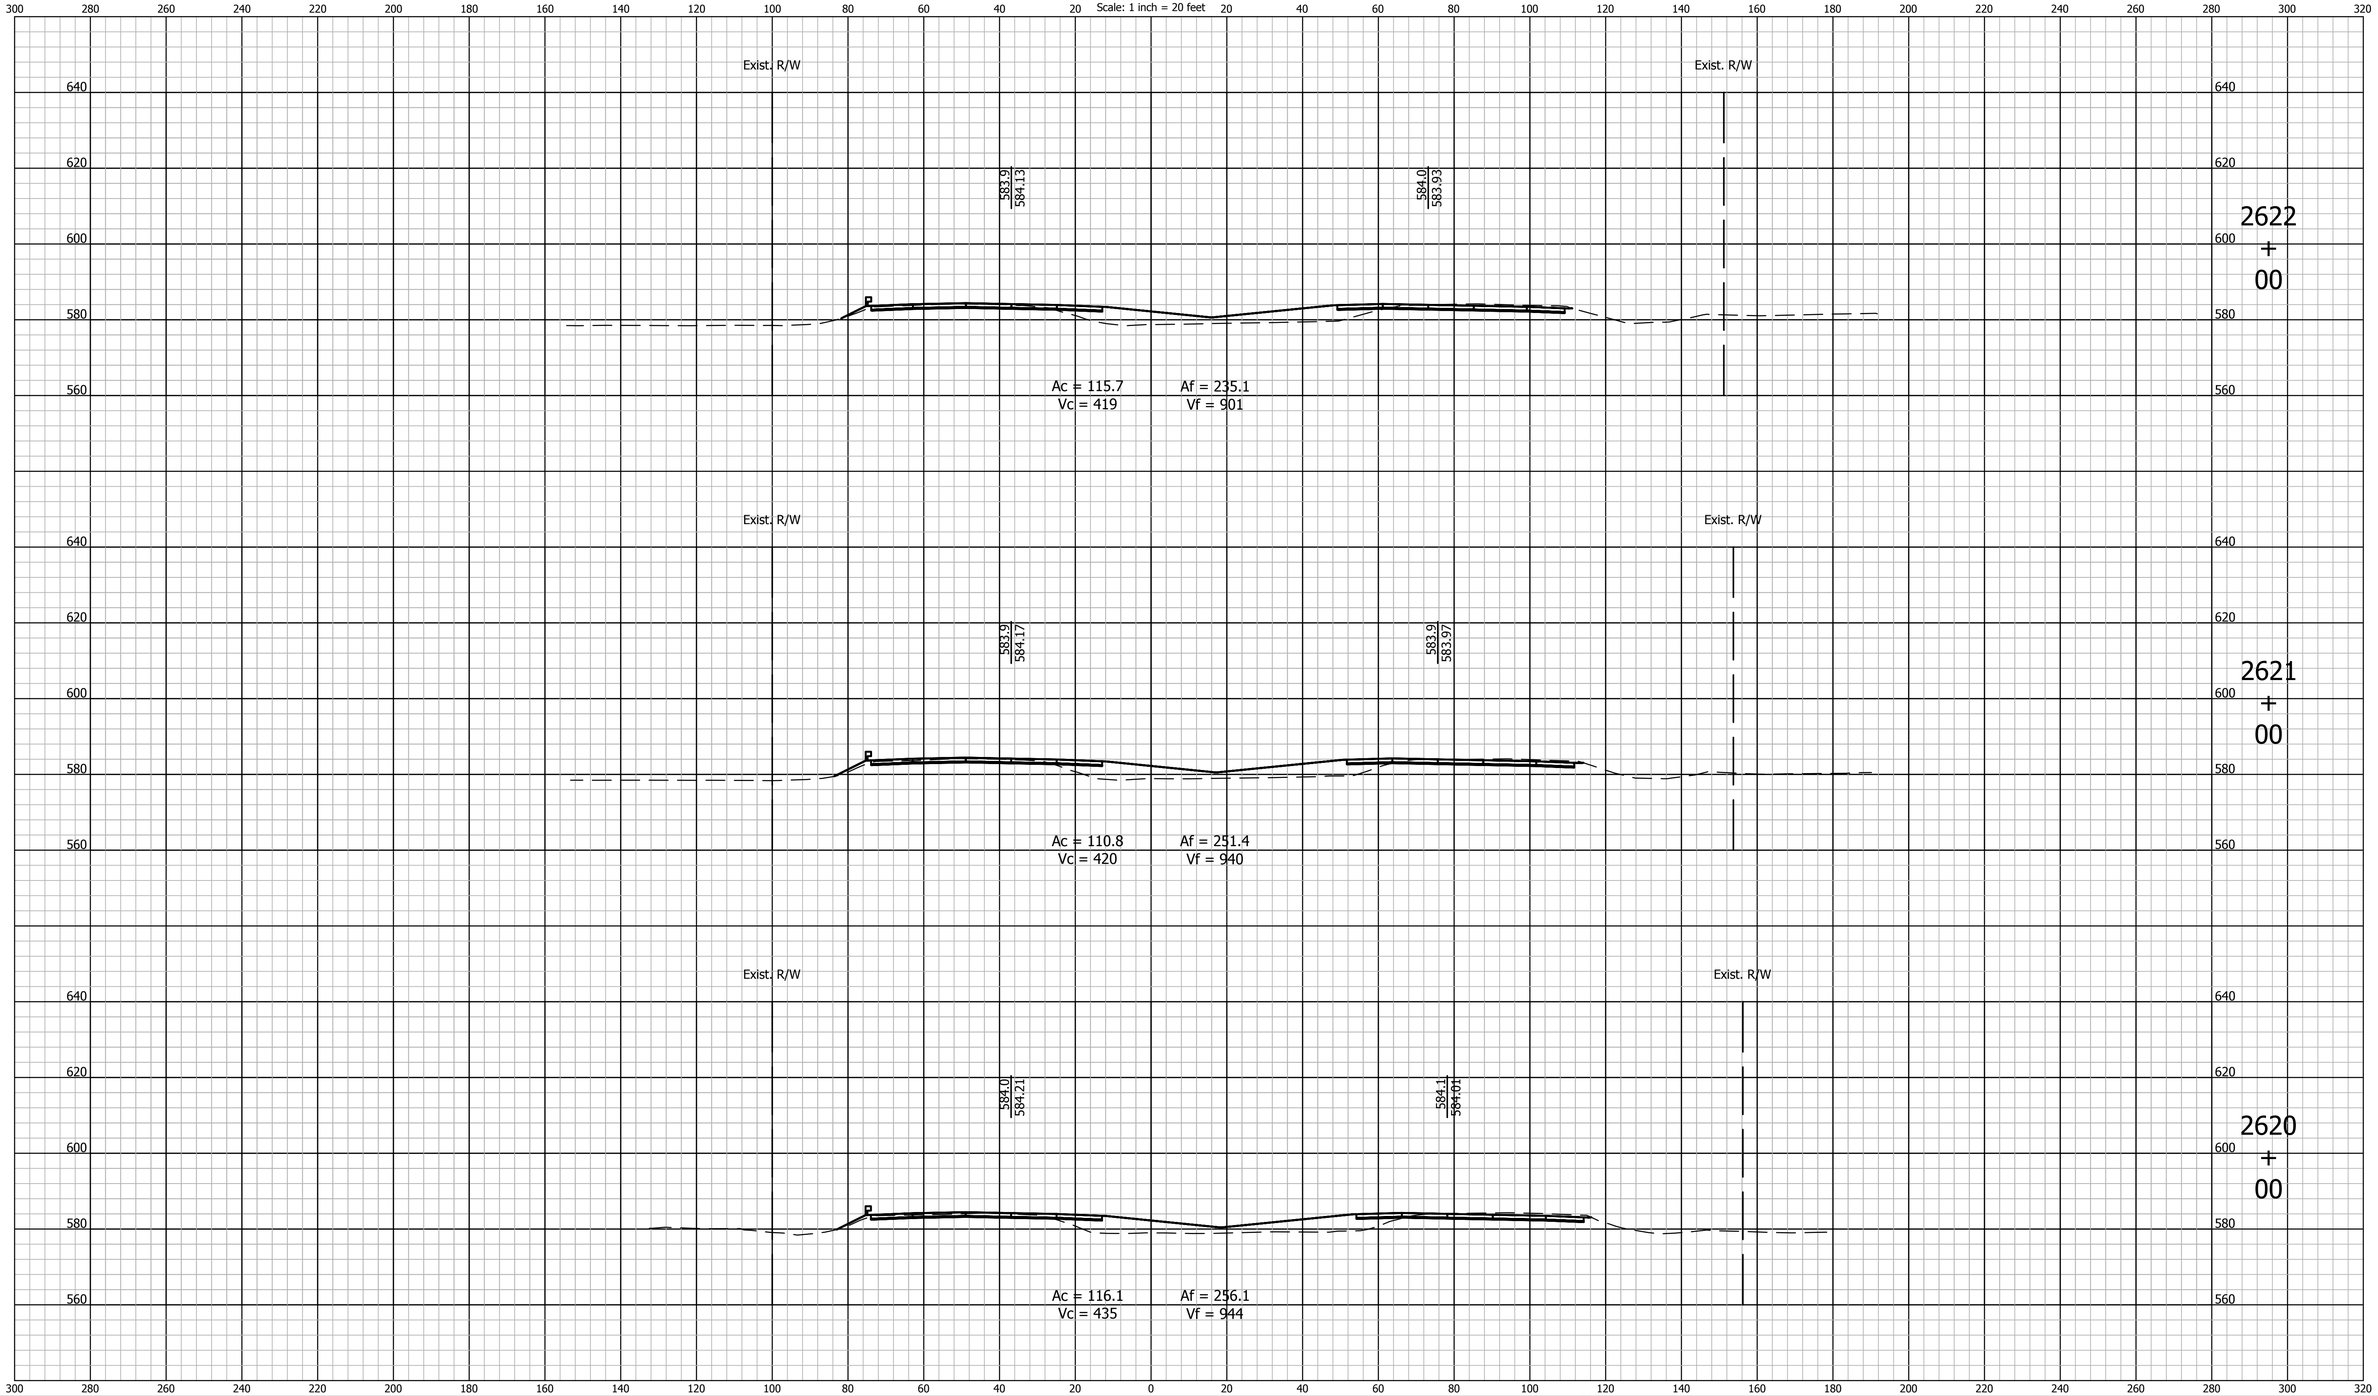

E&B PAVING, Inc
World-Class Solutions at a Local Level℠

UNITED Consulting

1625 N. Post Road
Indianapolis, IN 46219
Phone 317-895-2585
Fax 317-895-2596
www.ucindy.com

RECOMMENDED FOR APPROVAL _____ DESIGN ENGINEER DATE

DESIGNED: BWS | DRAWN: MAC

CHECKED: BJP | CHECKED: BJP

INDIANA
DEPARTMENT OF TRANSPORTATION

CROSS SECTIONS
LINE "A"

HORIZONTAL SCALE	BRIDGE FILE
1" = 20'	-
VERTICAL SCALE	DESIGNATION
1" = 20'	0501212

SURVEY BOOK	SHEETS
-	137 of 251
CONTRACT	PROJECT
R-28940	0501212

File Name: P:\C3D\MK16-465\Road\Dwg\Plans\X Sections Line A 2530+00 to 2748+00.dwg Plot Date: 4/25/2017 Plotted By: Pierson, Brian

CROSS SECTIONS
Scale: 1 inch = 20 feet

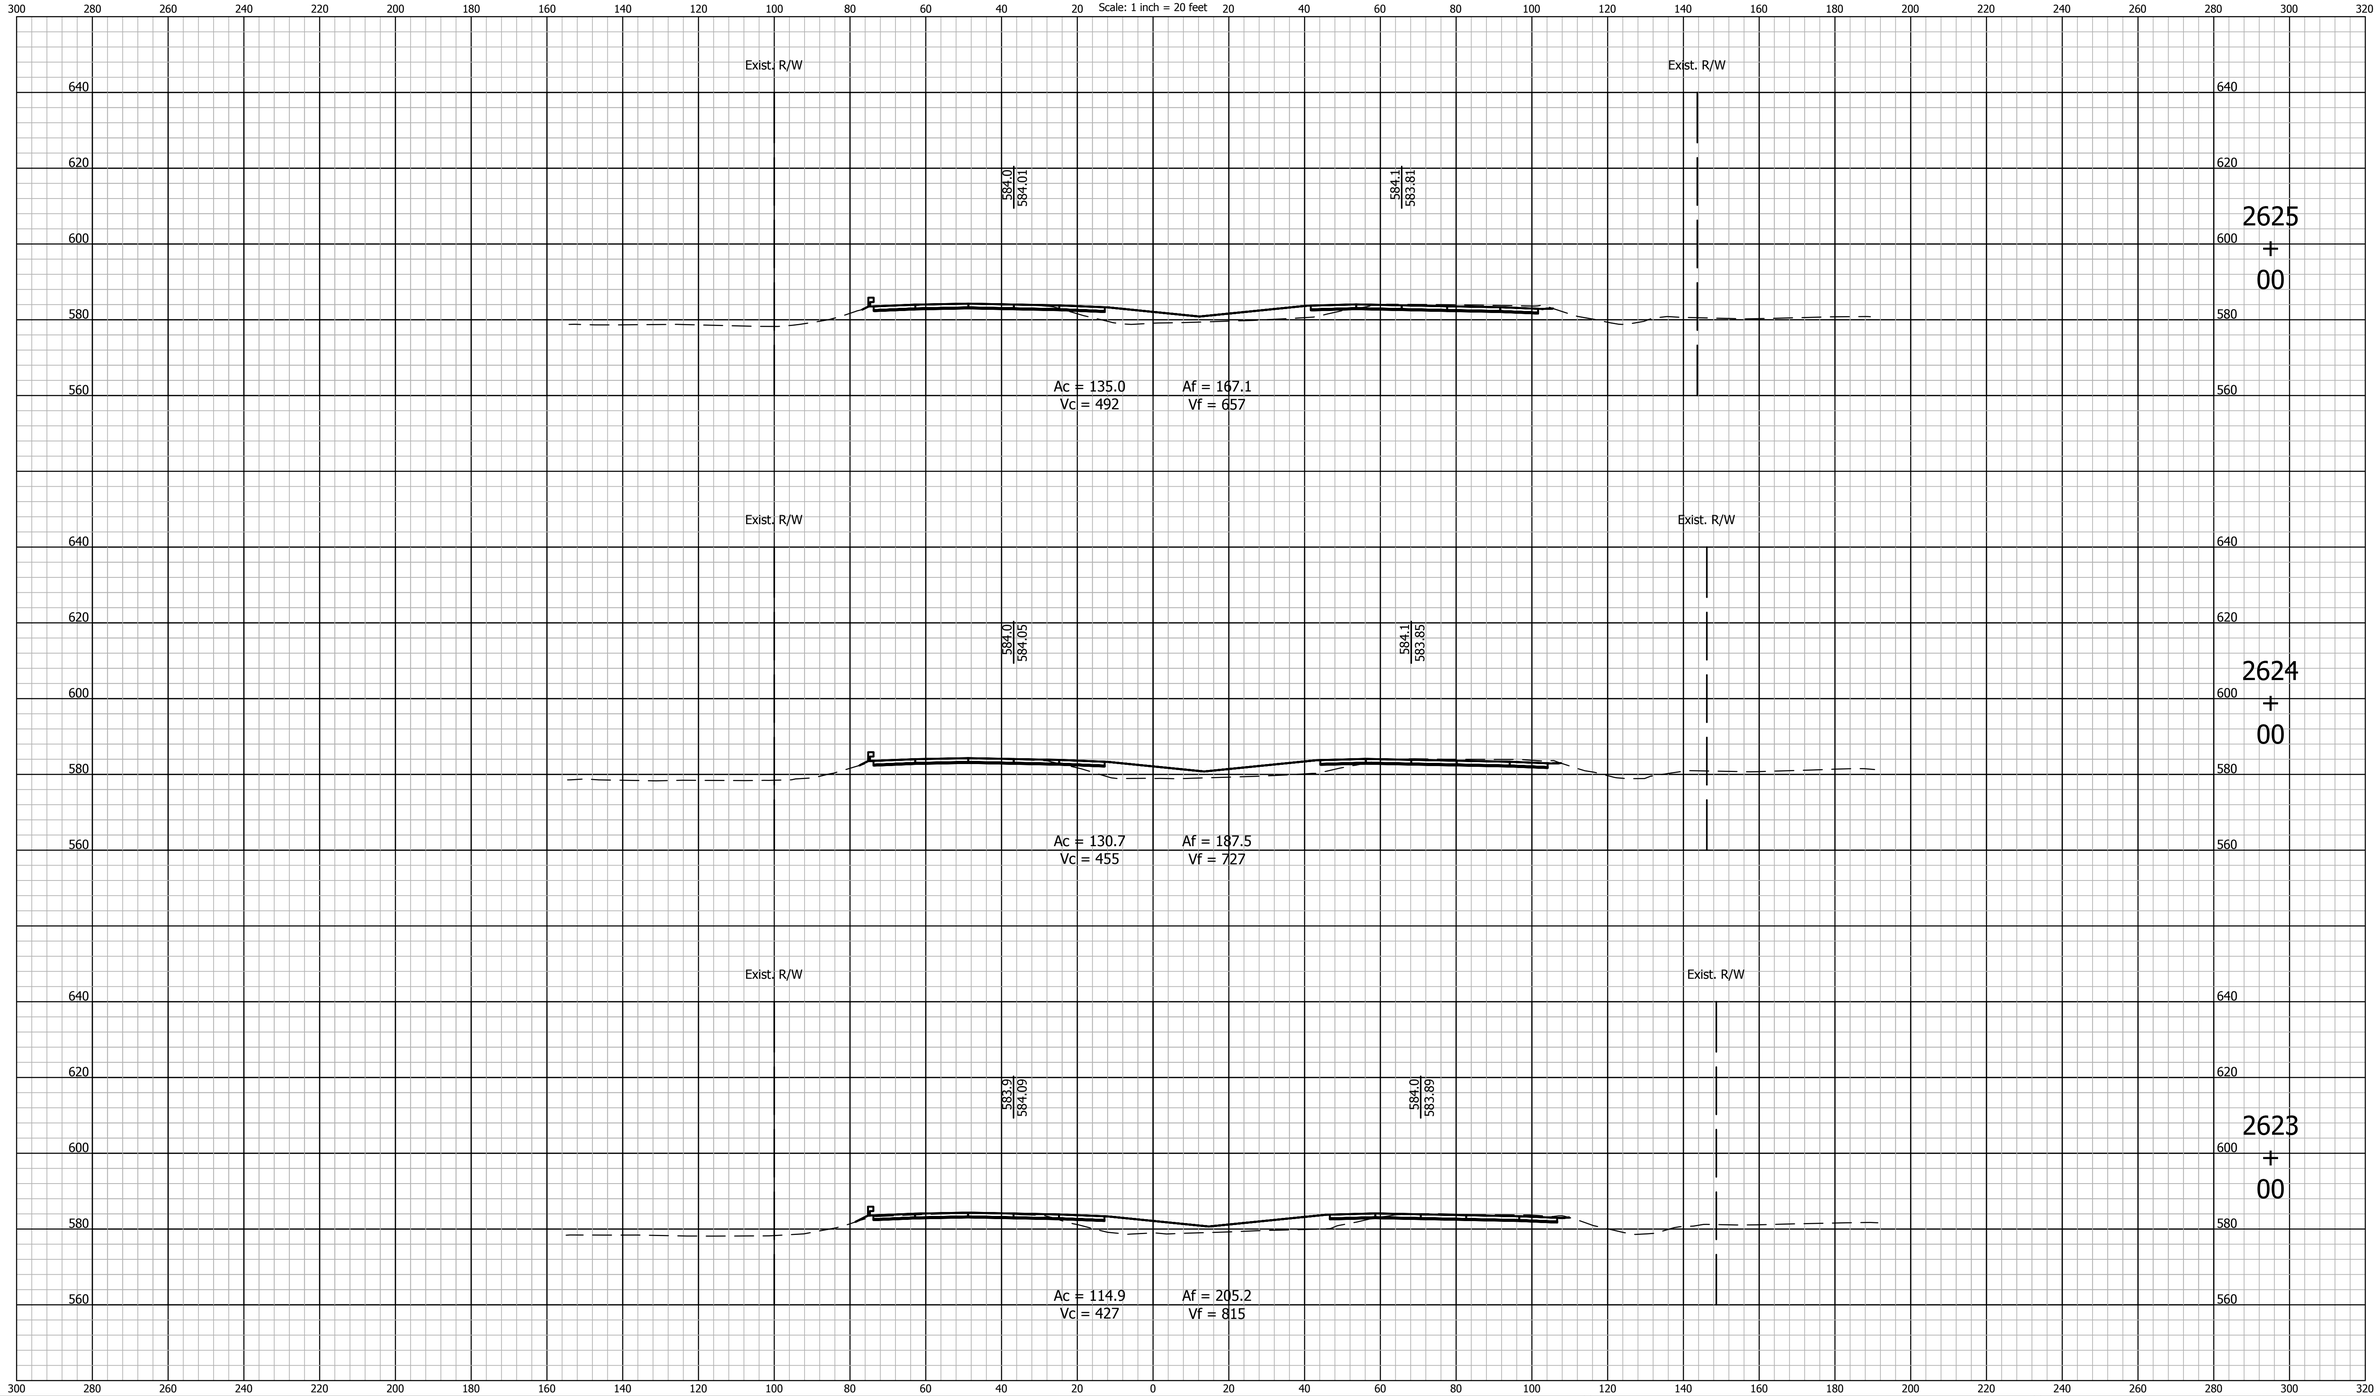

E&B PAVING, Inc
World-Class Solutions at a Local Level℠

UNITED Consulting

1625 N. Post Road
Indianapolis, IN 46219
Phone 317-895-2585
Fax 317-895-2596
www.ucindy.com

RECOMMENDED FOR APPROVAL _____ DESIGN ENGINEER DATE

DESIGNED: BWS | DRAWN: MAC

CHECKED: BJP | CHECKED: BJP

INDIANA
DEPARTMENT OF TRANSPORTATION

CROSS SECTIONS
LINE "A"

HORIZONTAL SCALE	BRIDGE FILE
1" = 20'	-
VERTICAL SCALE	DESIGNATION
1" = 20'	0501212

SURVEY BOOK	SHEETS		
-	138	of	251
CONTRACT	PROJECT		
R-28940	0501212		

File Name: P:\C3D\MK16-465\Road\Dwg\Plans\X Sections Line A 2530+00 to 2748+00.dwg Plot Date: 4/25/2017 Plotted By: Pierson, Brian

CROSS SECTIONS
Scale: 1 inch = 20 feet

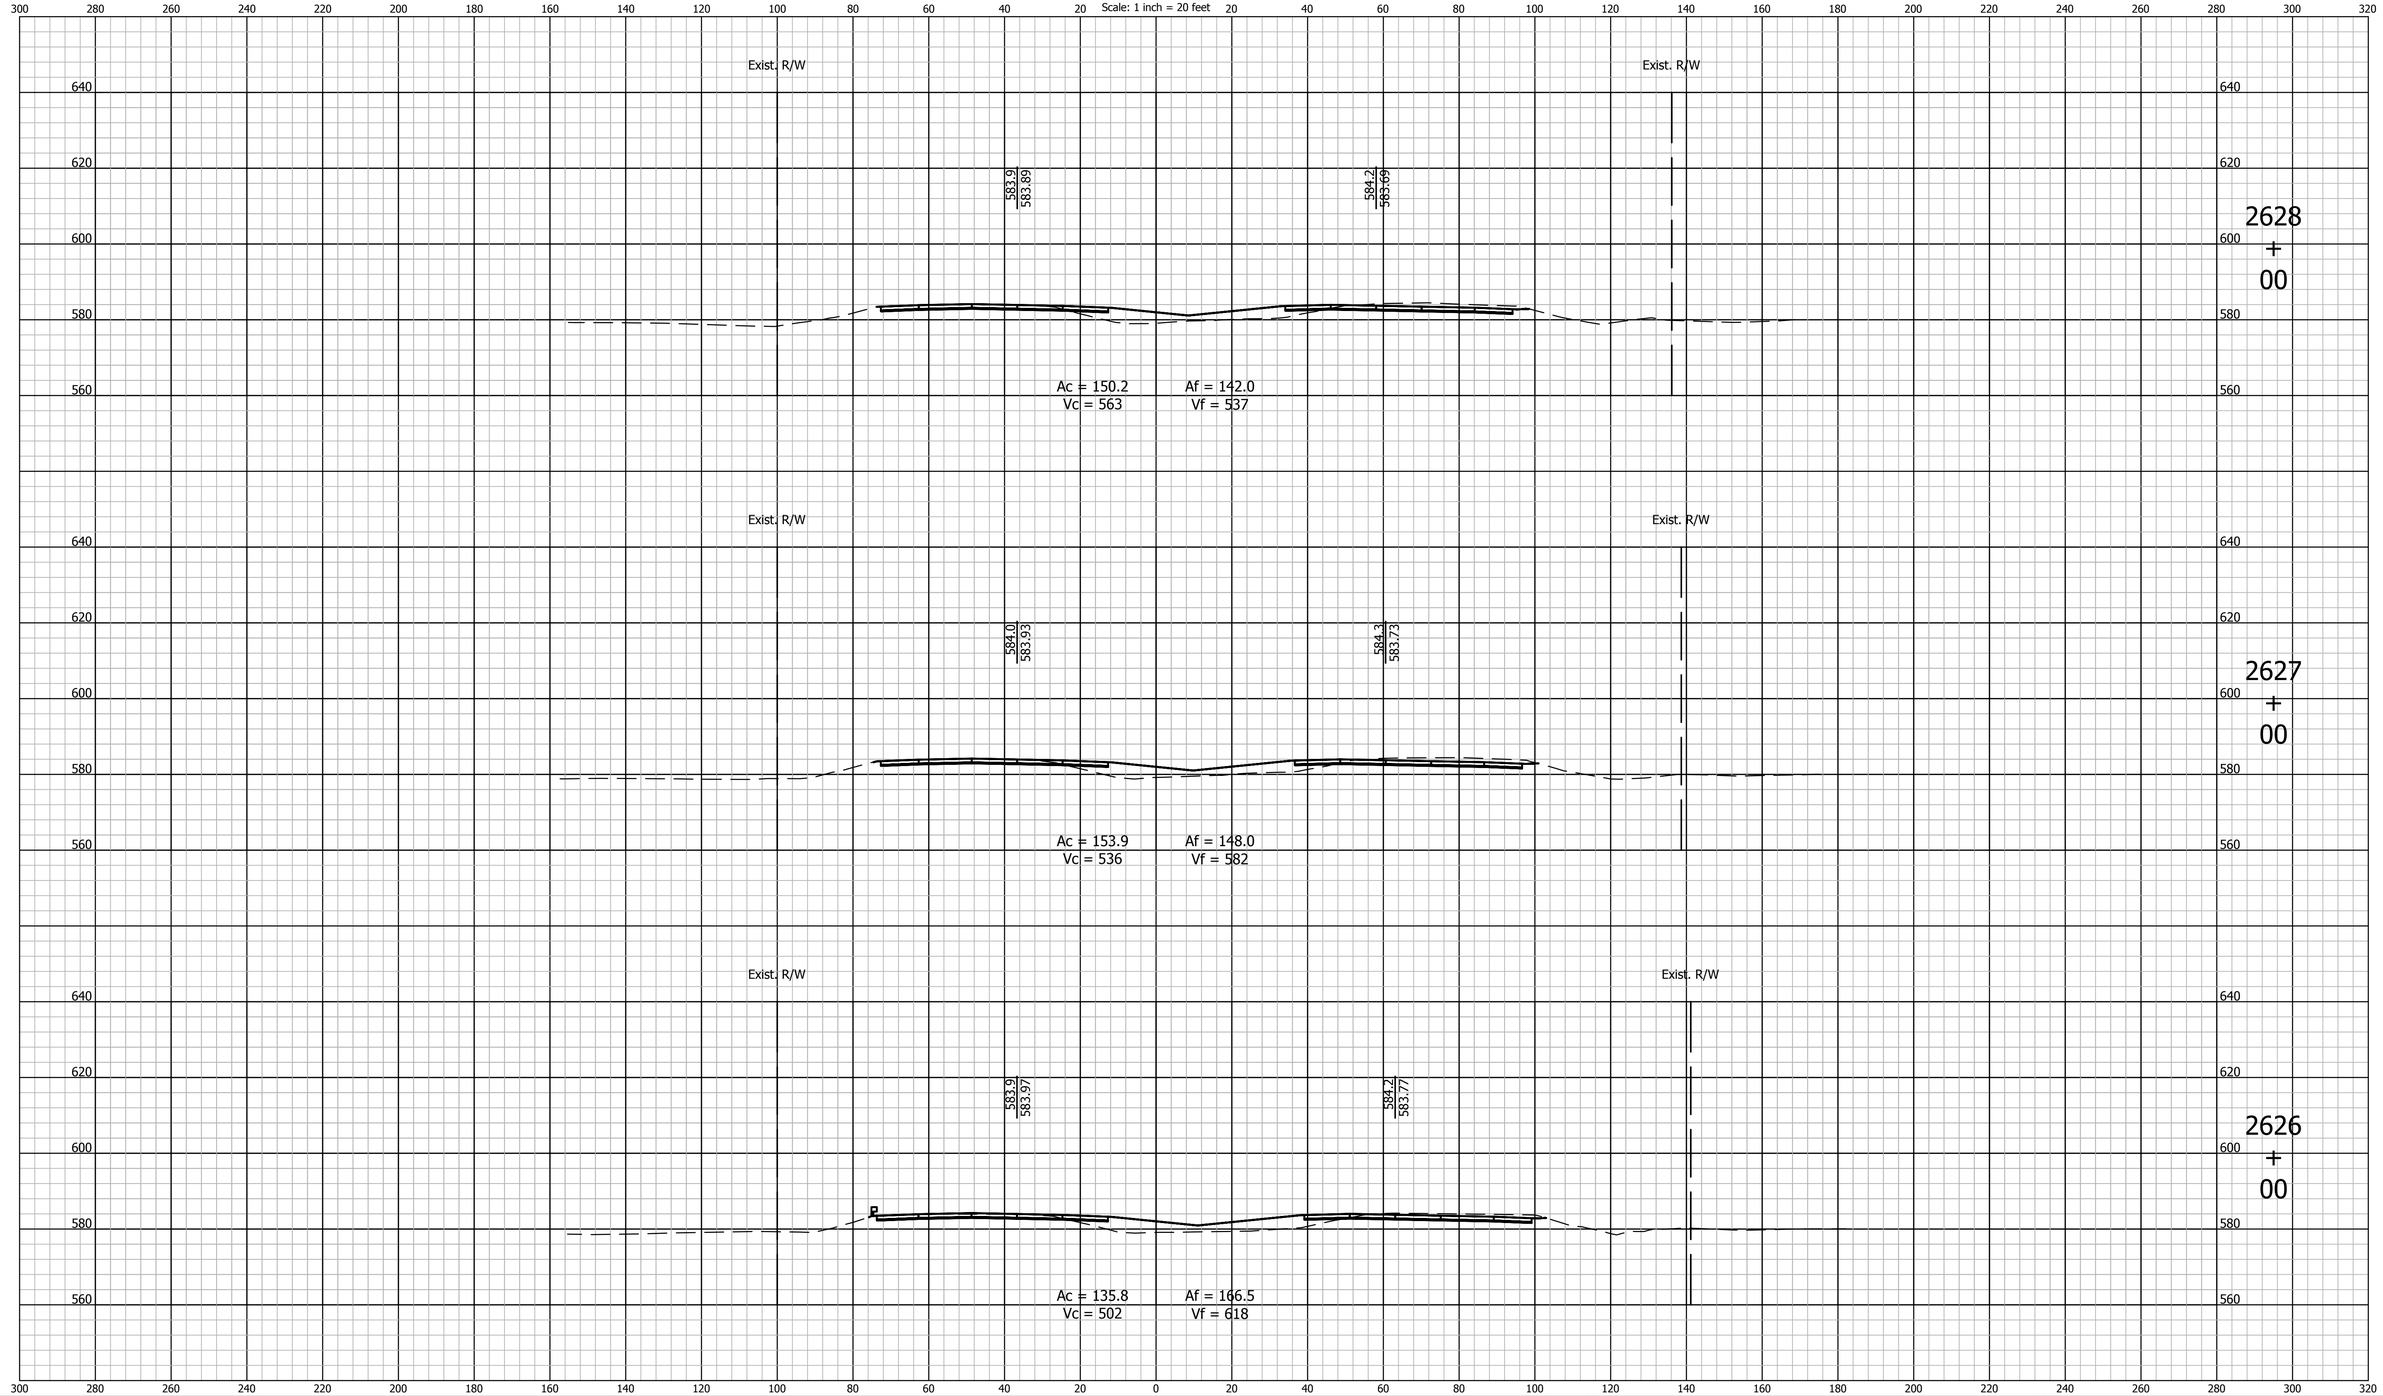

E&B PAVING, Inc
World-Class Solutions at a Local Level℠

UNITED Consulting

1625 N. Post Road
Indianapolis, IN 46219
Phone 317-895-2585
Fax 317-895-2596
www.ucindy.com

RECOMMENDED FOR APPROVAL _____ DESIGN ENGINEER DATE

DESIGNED: BWS | DRAWN: MAC

CHECKED: BJP | CHECKED: BJP

INDIANA
DEPARTMENT OF TRANSPORTATION

CROSS SECTIONS
LINE "A"

HORIZONTAL SCALE	BRIDGE FILE
1" = 20'	-
VERTICAL SCALE	DESIGNATION
1" = 20'	0501212

SURVEY BOOK	SHEETS
-	139 of 251
CONTRACT	PROJECT
R-28940	0501212

File Name: P:\C3D\MK16-465\Road\Dwg\Plans\X Sections Line A 2530+00 to 2748+00.dwg Plot Date: 4/25/2017 Plotted By: Pierson, Brian

CROSS SECTIONS
Scale: 1 inch = 20 feet

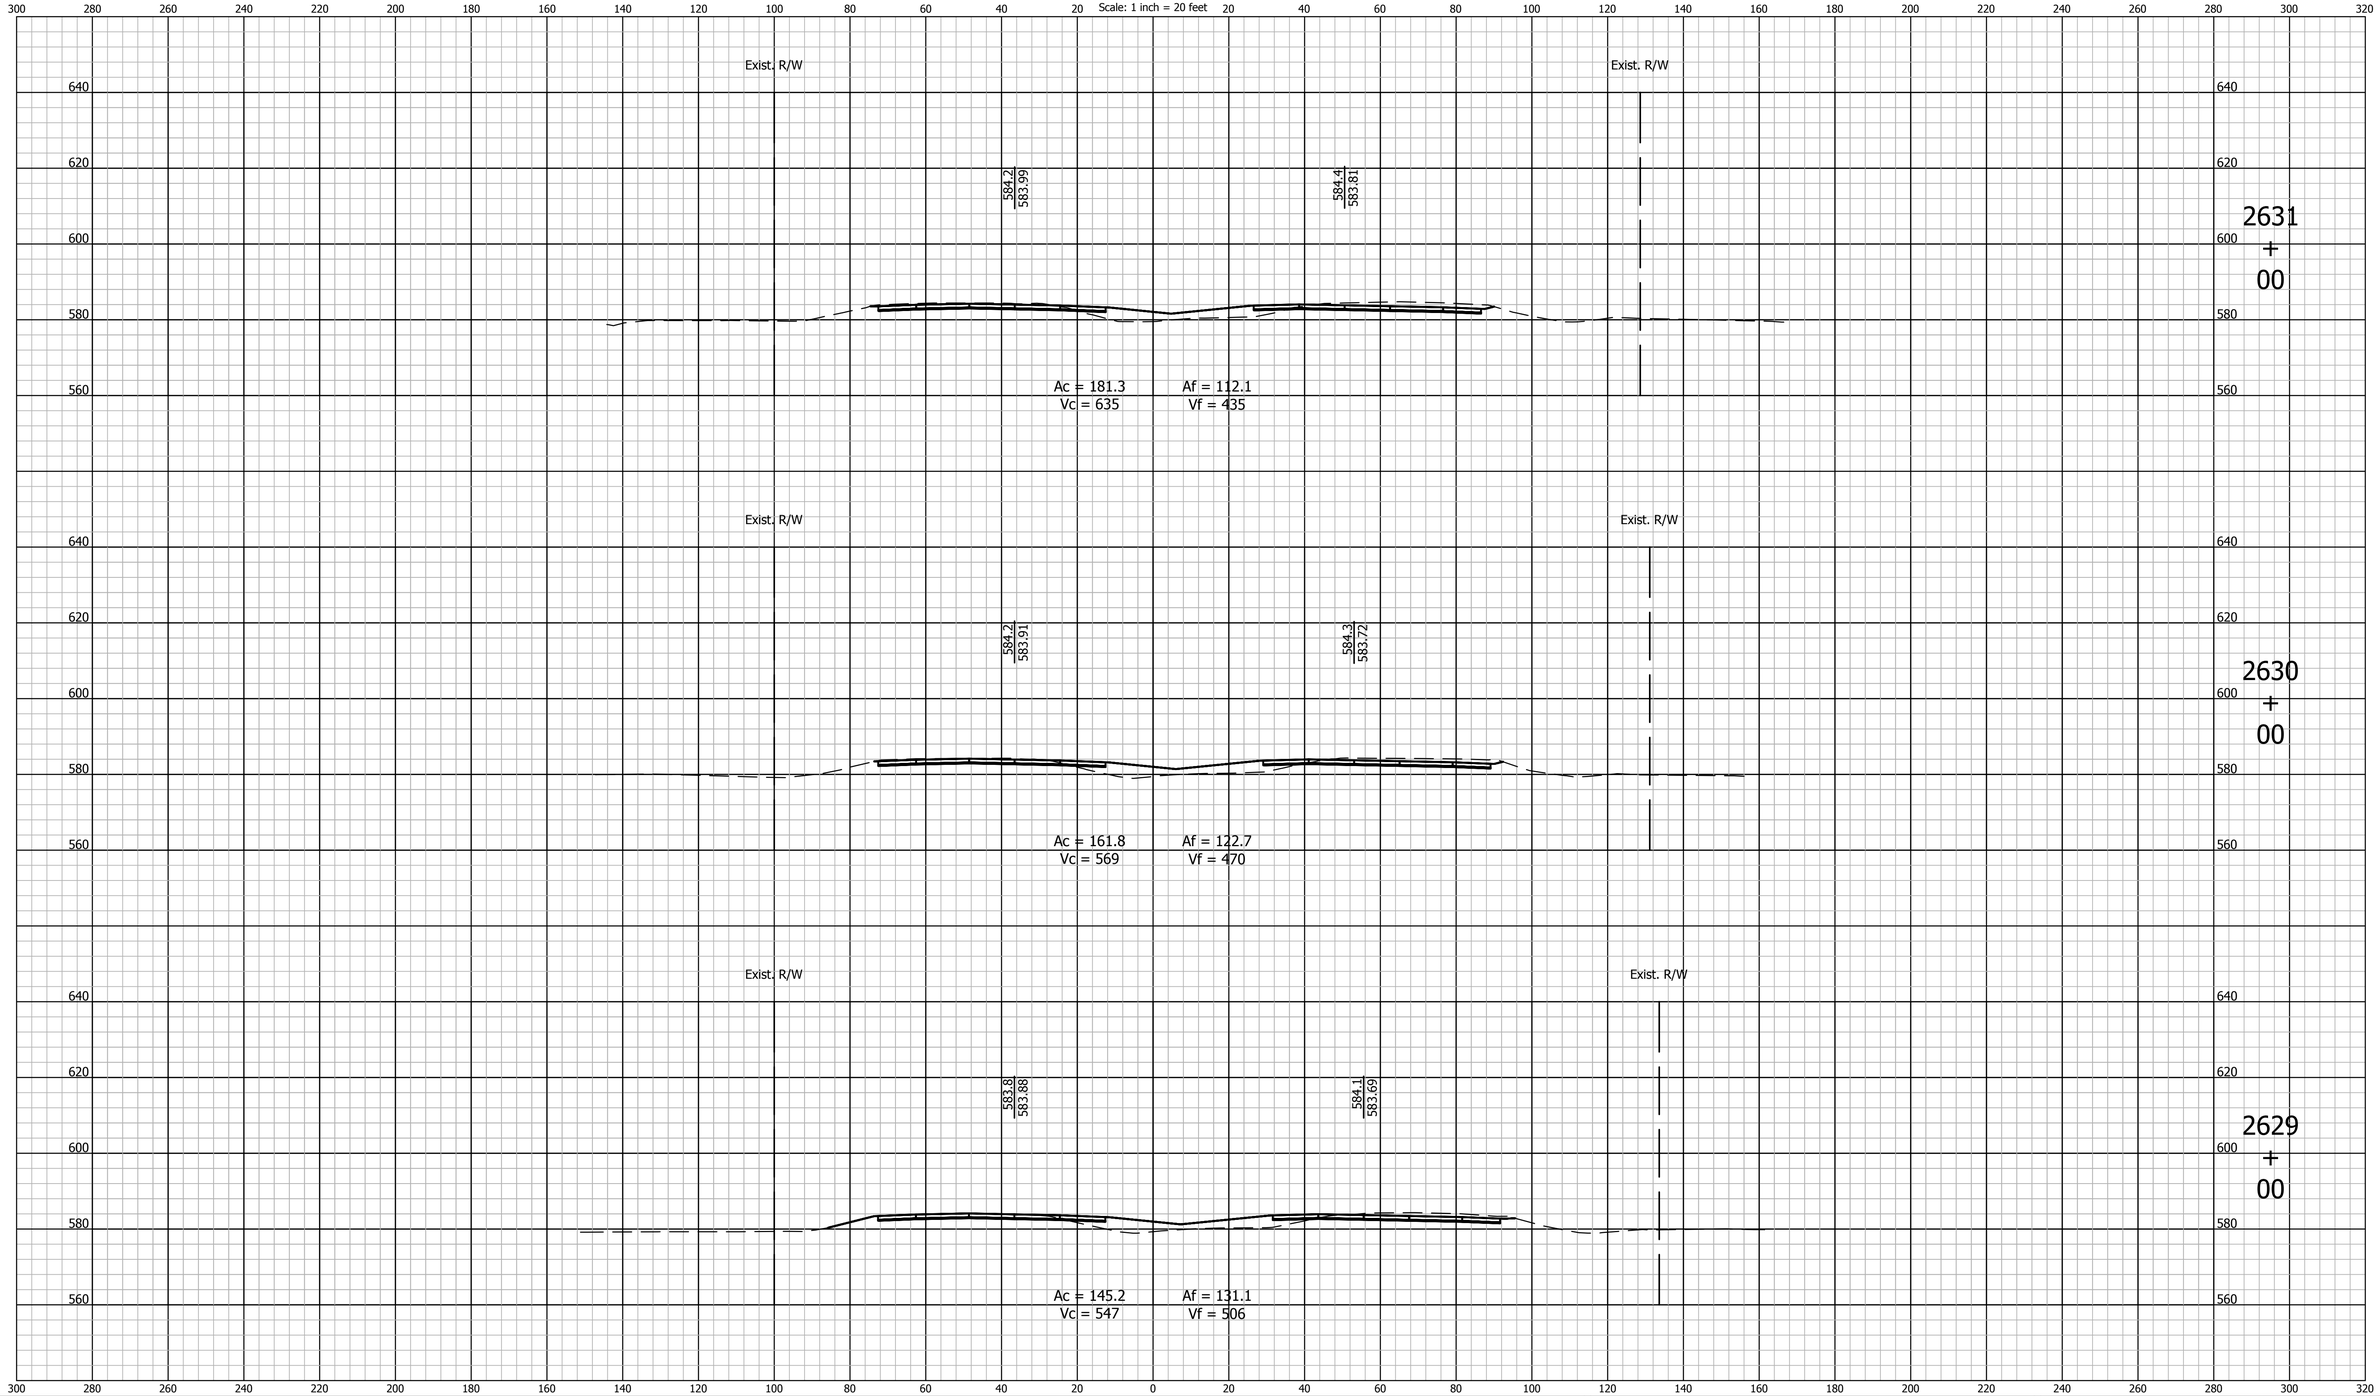

E&B PAVING, Inc
World-Class Solutions at a Local Level℠

UNITED Consulting
1625 N. Post Road
Indianapolis, IN 46219
Phone 317-895-2585
Fax 317-895-2596
www.ucindy.com

RECOMMENDED FOR APPROVAL _____ DESIGN ENGINEER _____ DATE

DESIGNED: BWS | DRAWN: MAC

CHECKED: BJP | CHECKED: BJP

INDIANA
DEPARTMENT OF TRANSPORTATION

CROSS SECTIONS
LINE "A"

HORIZONTAL SCALE	BRIDGE FILE
1" = 20'	-
VERTICAL SCALE	DESIGNATION
1" = 20'	0501212

SURVEY BOOK	SHEETS		
-	140	of	251
CONTRACT	PROJECT		
R-28940	0501212		

File Name: P:\C3D\MK16-465\Road\Dwg\Plans\X Sections Line A 2530+00 to 2748+00.dwg Plot Date: 4/25/2017 Plotted By: Pierson, Brian

CROSS SECTIONS
Scale: 1 inch = 20 feet

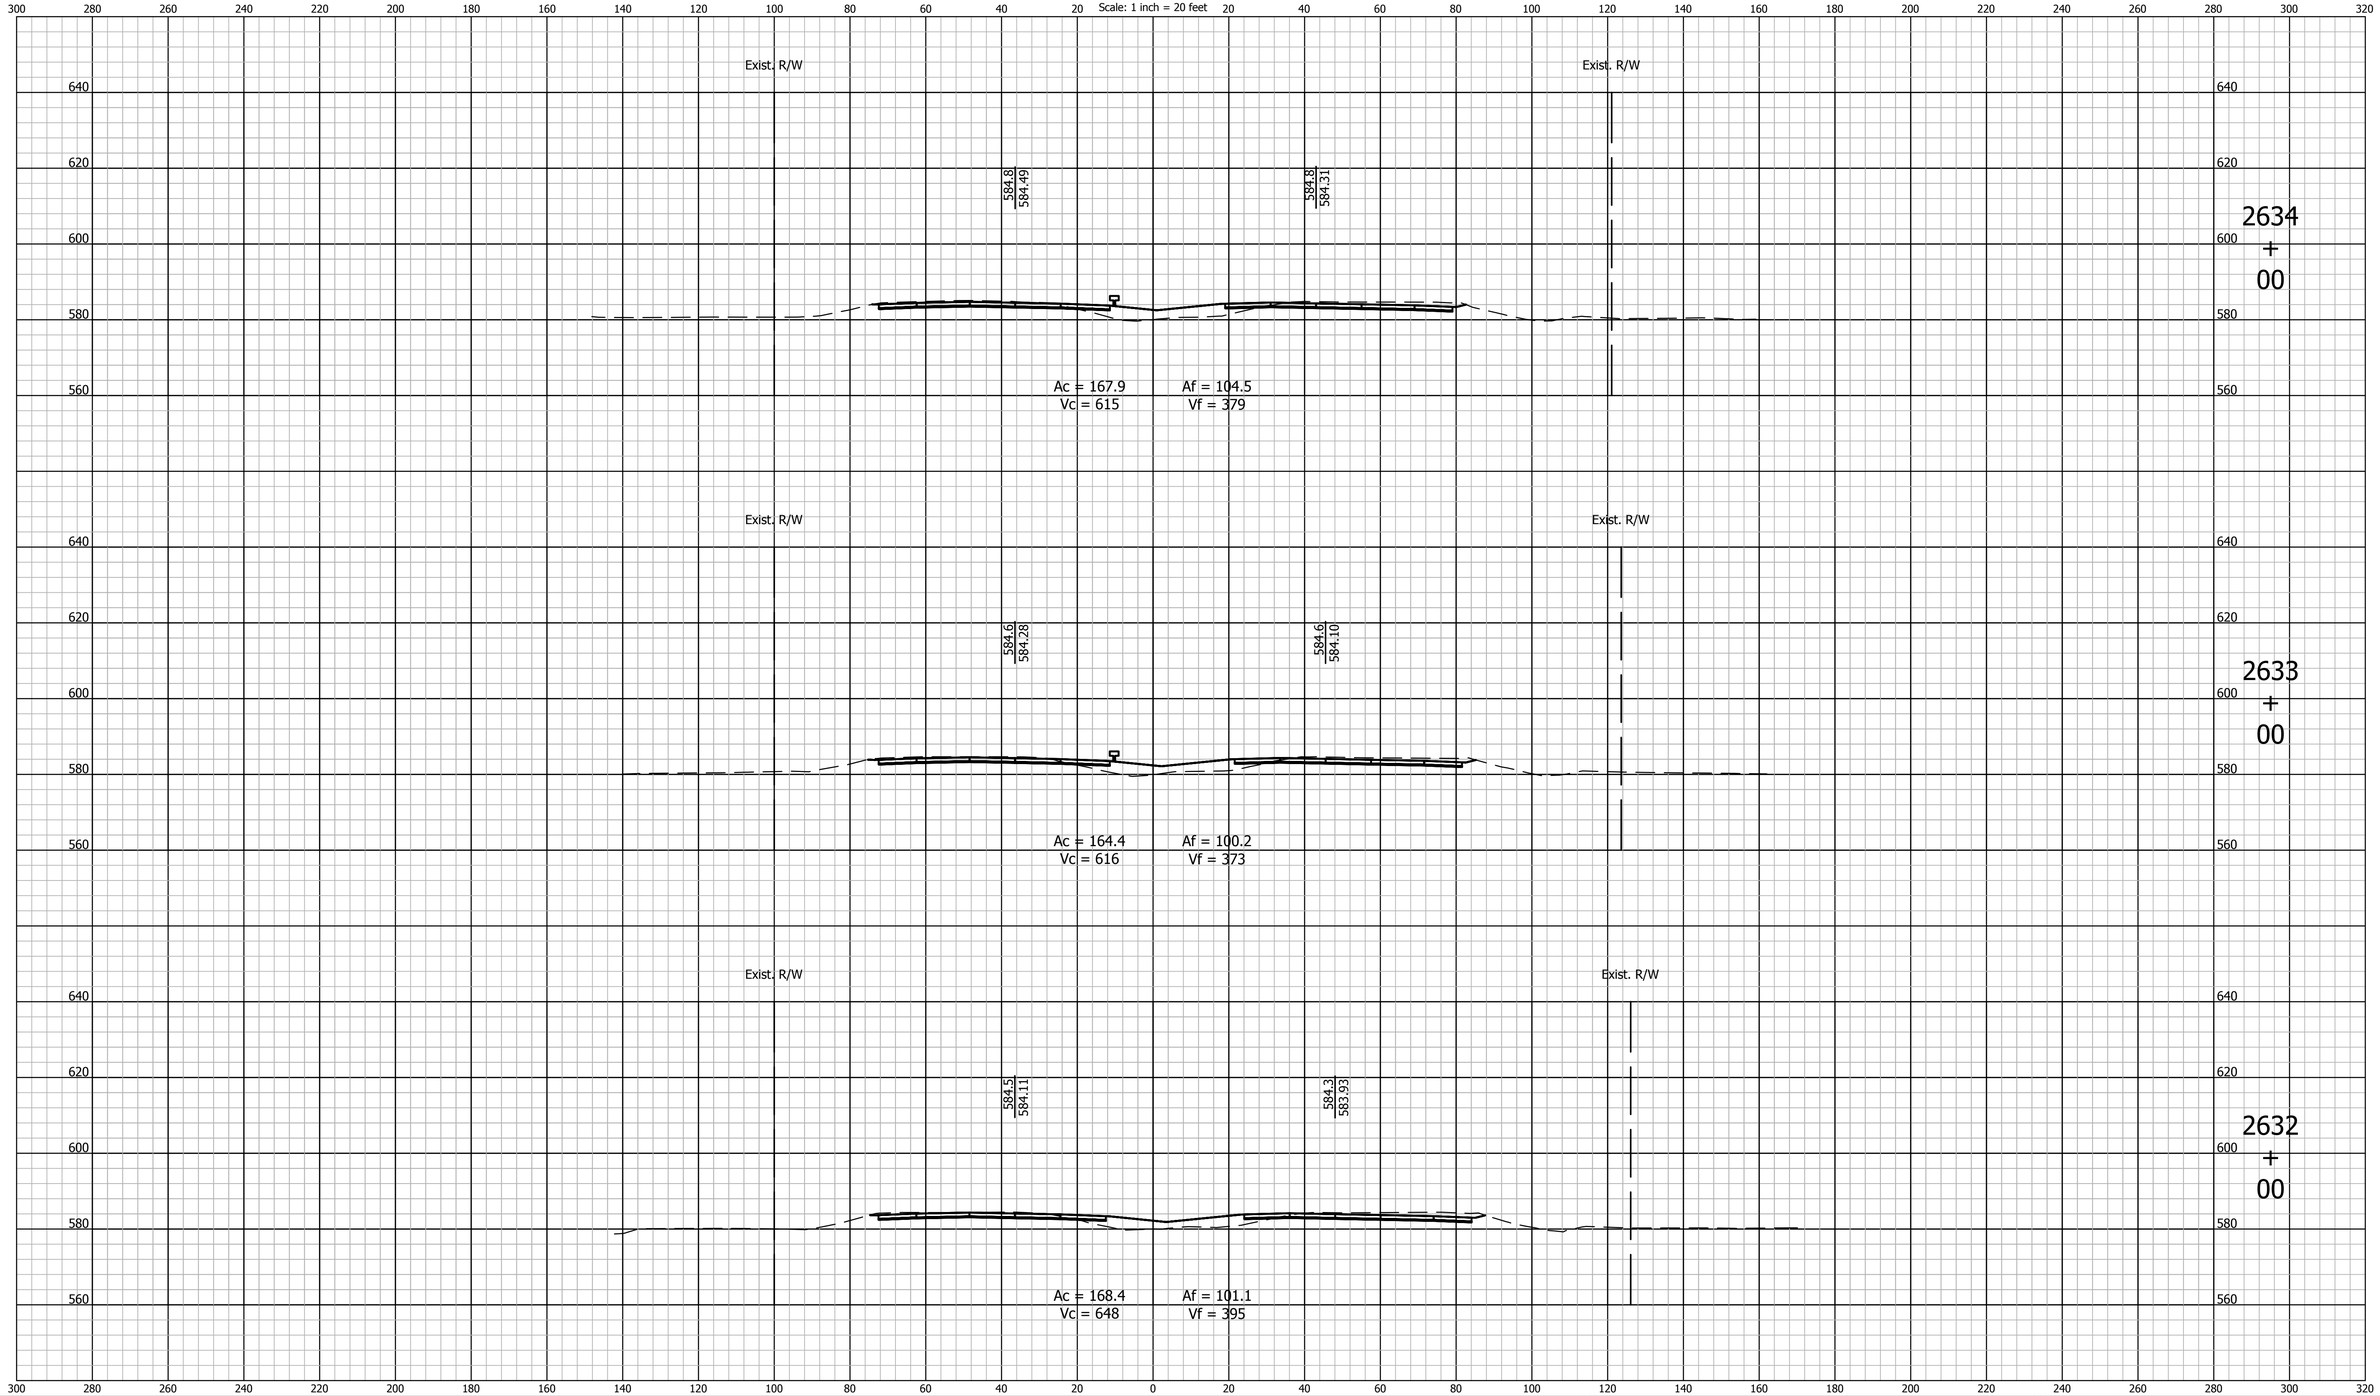

E&B PAVING, Inc
World-Class Solutions at a Local Level℠

UNITED Consulting
1625 N. Post Road
Indianapolis, IN 46219
Phone 317-895-2585
Fax 317-895-2596
www.ucindy.com

RECOMMENDED FOR APPROVAL _____ DESIGN ENGINEER DATE

DESIGNED: BWS DRAWN: MAC

CHECKED: BJP CHECKED: BJP

INDIANA
DEPARTMENT OF TRANSPORTATION

CROSS SECTIONS
LINE "A"

HORIZONTAL SCALE	BRIDGE FILE
1" = 20'	-
VERTICAL SCALE	DESIGNATION
1" = 20'	0501212

SURVEY BOOK	SHEETS		
-	141	of	251
CONTRACT	PROJECT		
R-28940	0501212		

File Name: P:\C3D\MK16-465\Road\Dwg\Plans\X Sections Line A 2530+00 to 2748+00.dwg Plot Date: 4/25/2017 Plotted By: Pierson, Brian

CROSS SECTIONS
Scale: 1 inch = 20 feet

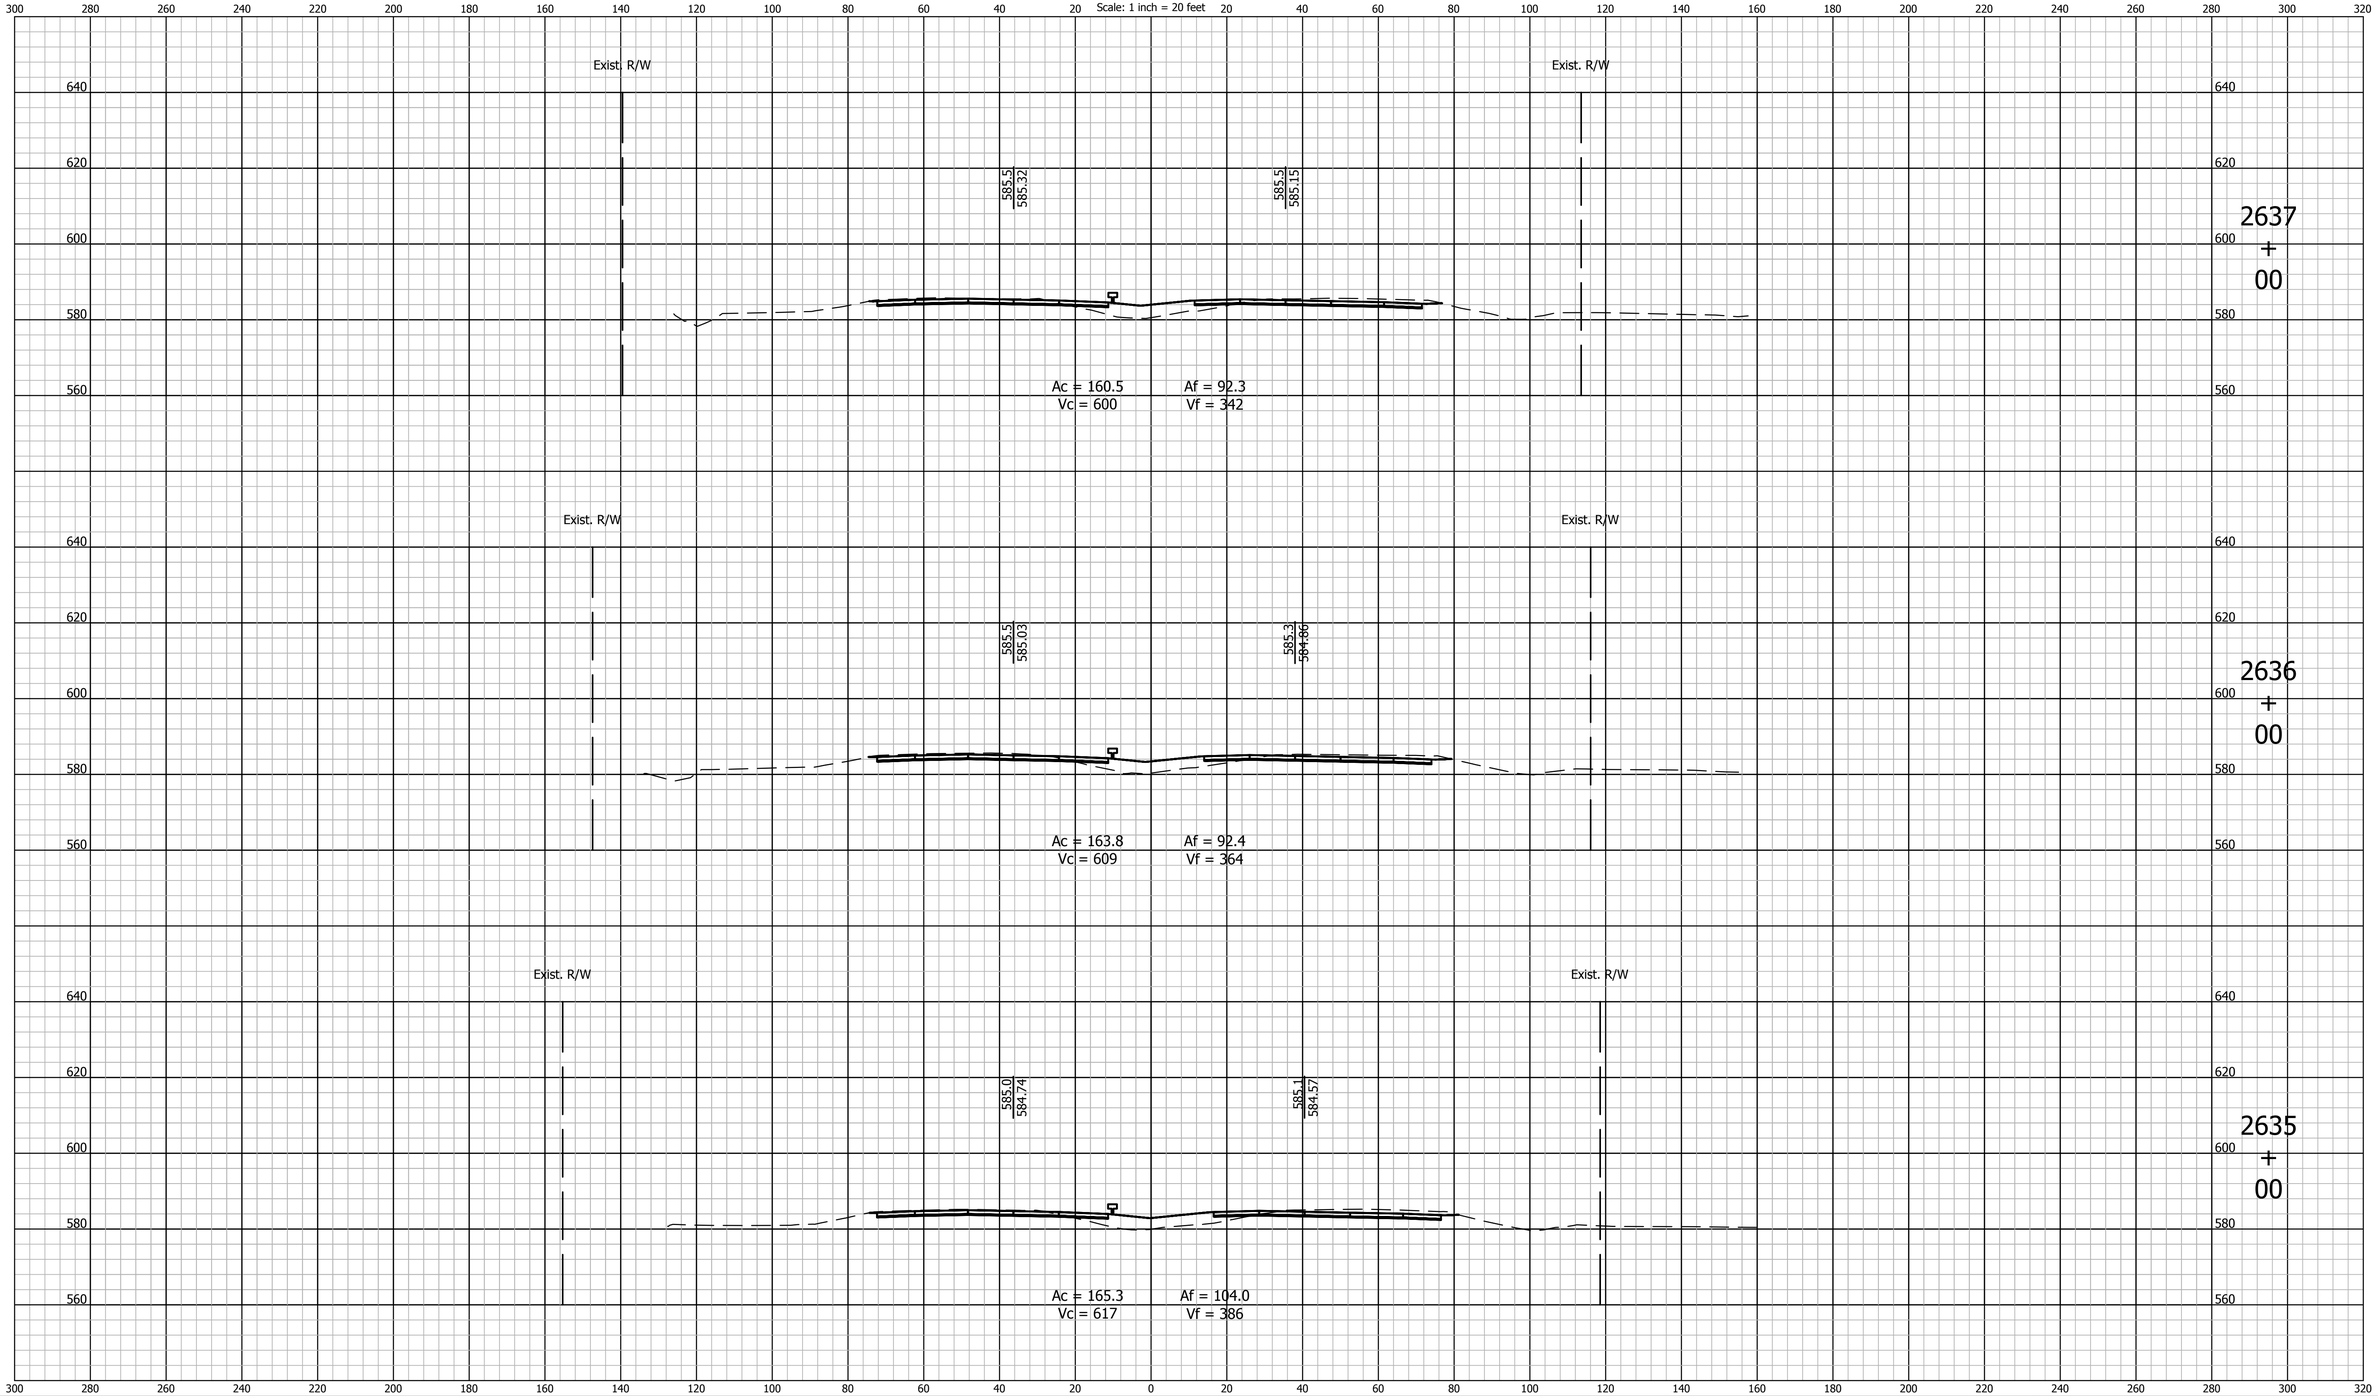

E&B PAVING, Inc
World-Class Solutions at a Local Level™

UNITED Consulting
1625 N. Post Road
Indianapolis, IN 46219
Phone 317-895-2585
Fax 317-895-2596
www.ucindy.com

RECOMMENDED FOR APPROVAL _____ DESIGN ENGINEER DATE

DESIGNED: BWS | DRAWN: MAC

CHECKED: BJP | CHECKED: BJP

INDIANA
DEPARTMENT OF TRANSPORTATION

CROSS SECTIONS
LINE "A"

HORIZONTAL SCALE	BRIDGE FILE
1" = 20'	-
VERTICAL SCALE	DESIGNATION
1" = 20'	0501212

SURVEY BOOK	SHEETS
-	142 of 251
CONTRACT	PROJECT
R-28940	0501212

File Name: P:\C3D\MK16-465\Road\Dwg\Plans\X Sections Line A 2530+00 to 2748+00.dwg Plot Date: 4/25/2017 Plotted By: Pierson, Brian

CROSS SECTIONS

Scale: 1 inch = 20 feet

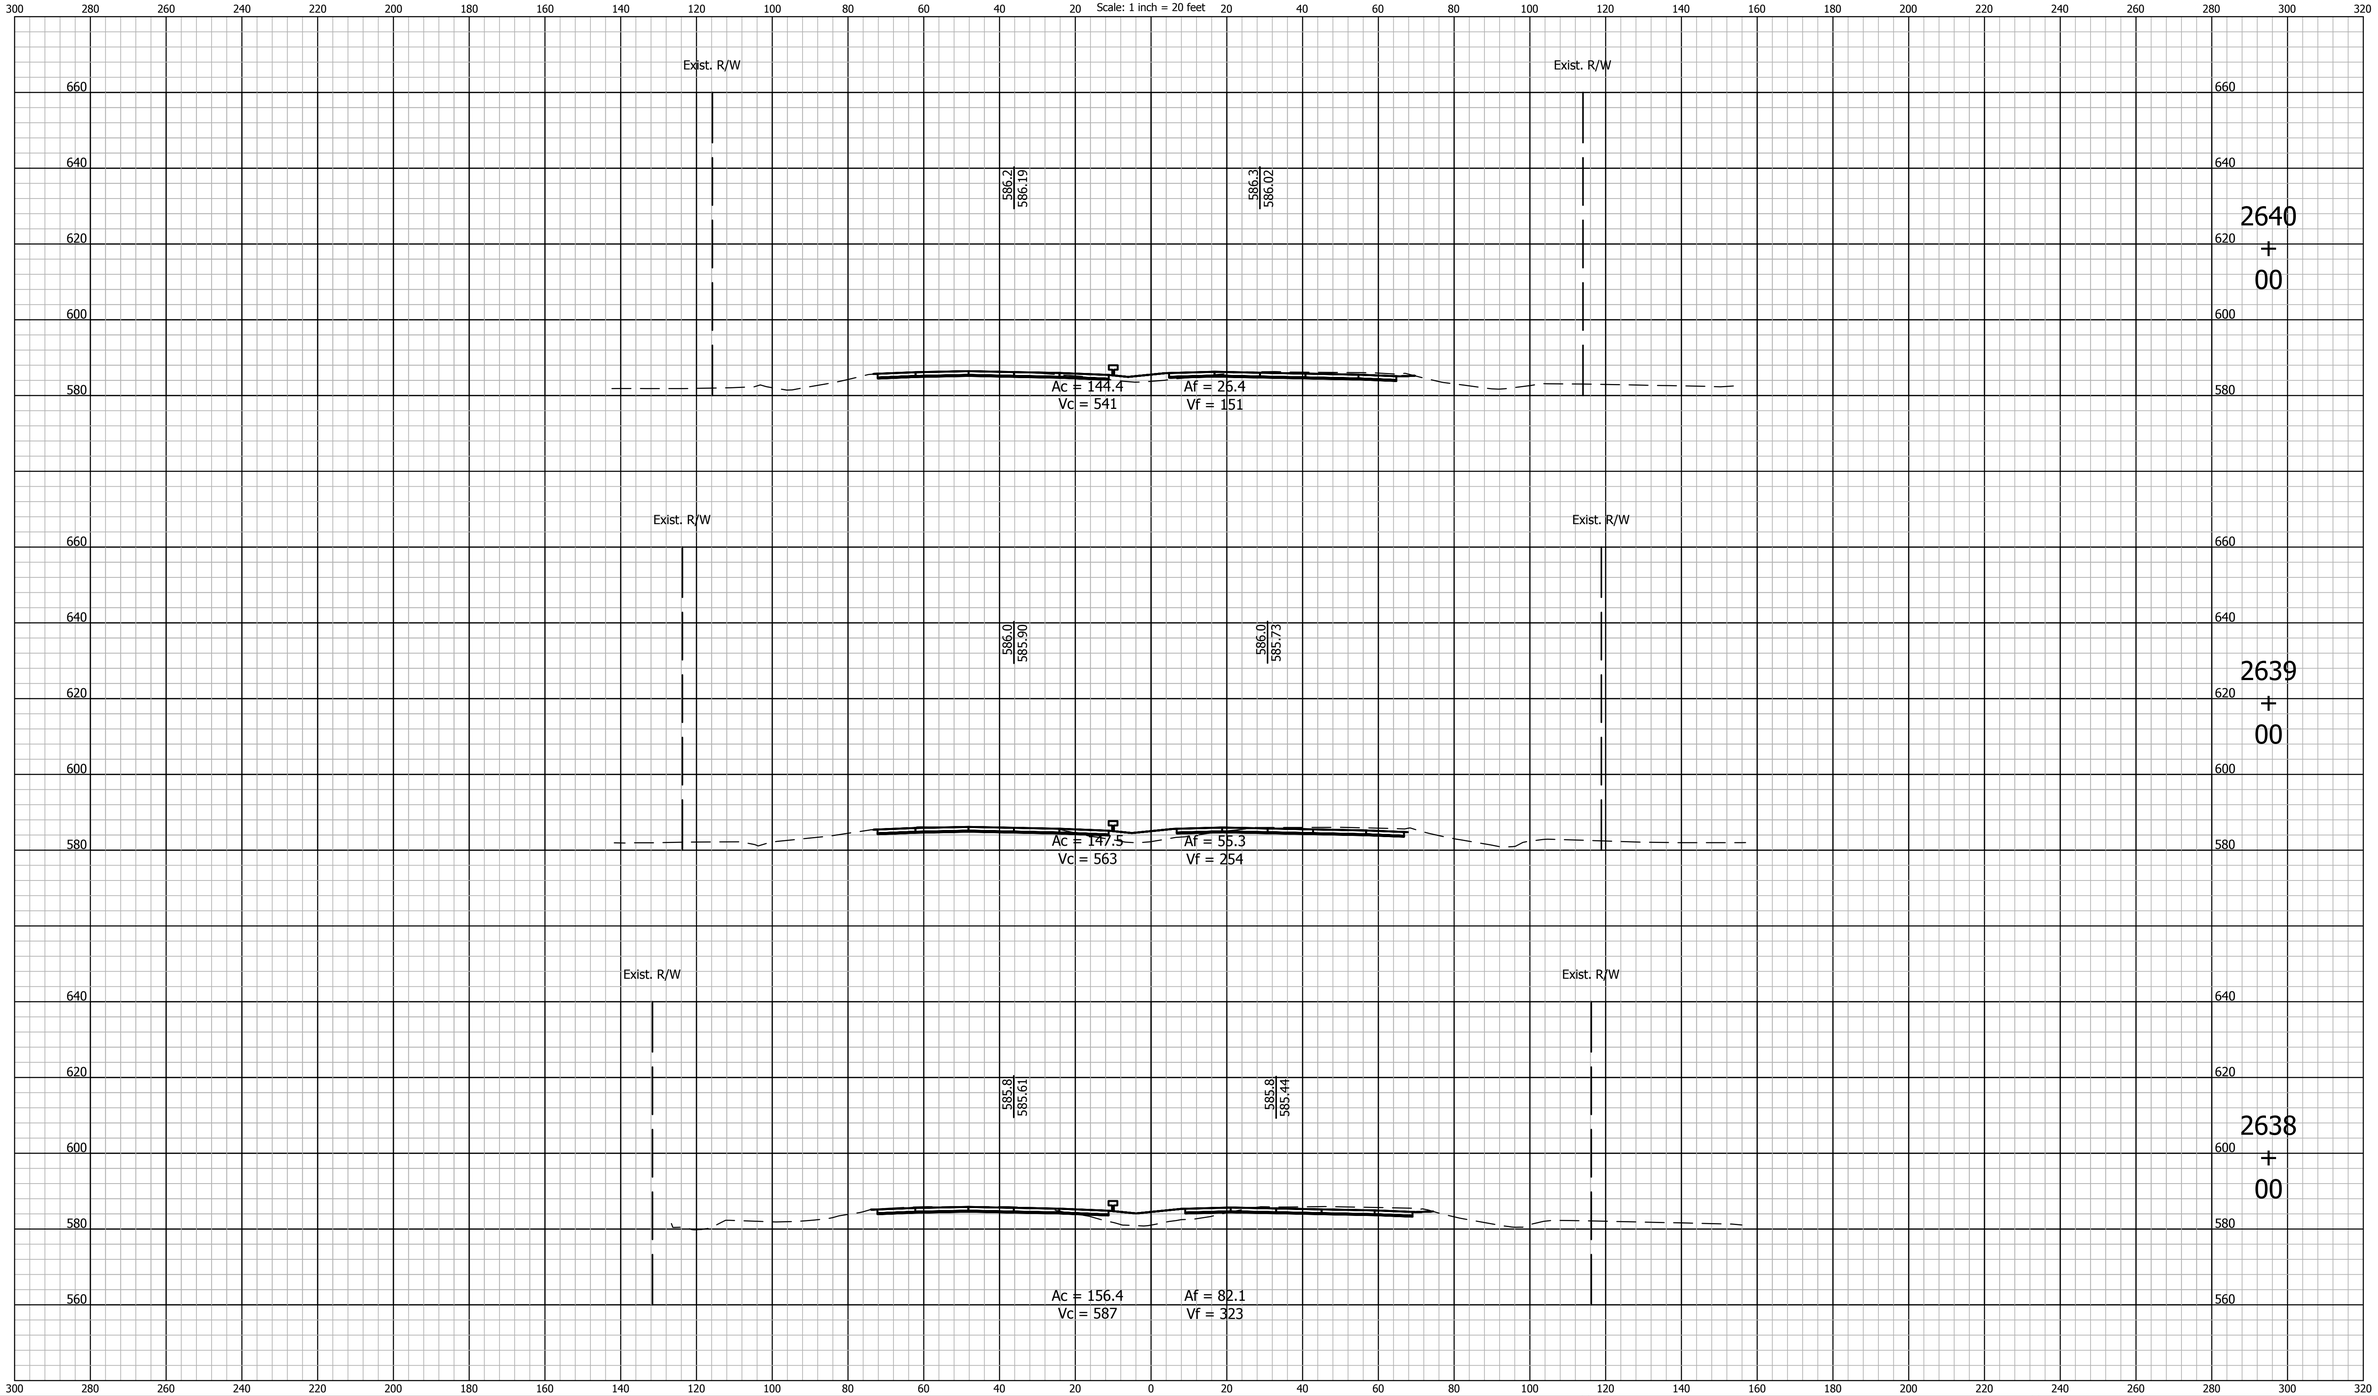

E&B PAVING, Inc
World-Class Solutions at a Local Level℠

UNITED Consulting

1625 N. Post Road
Indianapolis, IN 46219
Phone 317-895-2585
Fax 317-895-2596
www.ucindy.com

RECOMMENDED FOR APPROVAL

DESIGN ENGINEER DATE

DESIGNED: BWS DRAWN: MAC

CHECKED: BJP CHECKED: BJP

INDIANA
DEPARTMENT OF TRANSPORTATION

CROSS SECTIONS
LINE "A"

HORIZONTAL SCALE	BRIDGE FILE
1" = 20'	-
VERTICAL SCALE	DESIGNATION
1" = 20'	0501212

SURVEY BOOK	SHEETS		
-	143	of	251
CONTRACT	PROJECT		
R-28940	0501212		

File Name: P:\C3D\MK16-465\Road\Dwg\Plans\X Sections Line A 2530+00 to 2748+00.dwg Plot Date: 4/25/2017 Plotted By: Pierson, Brian

CROSS SECTIONS
Scale: 1 inch = 20 feet

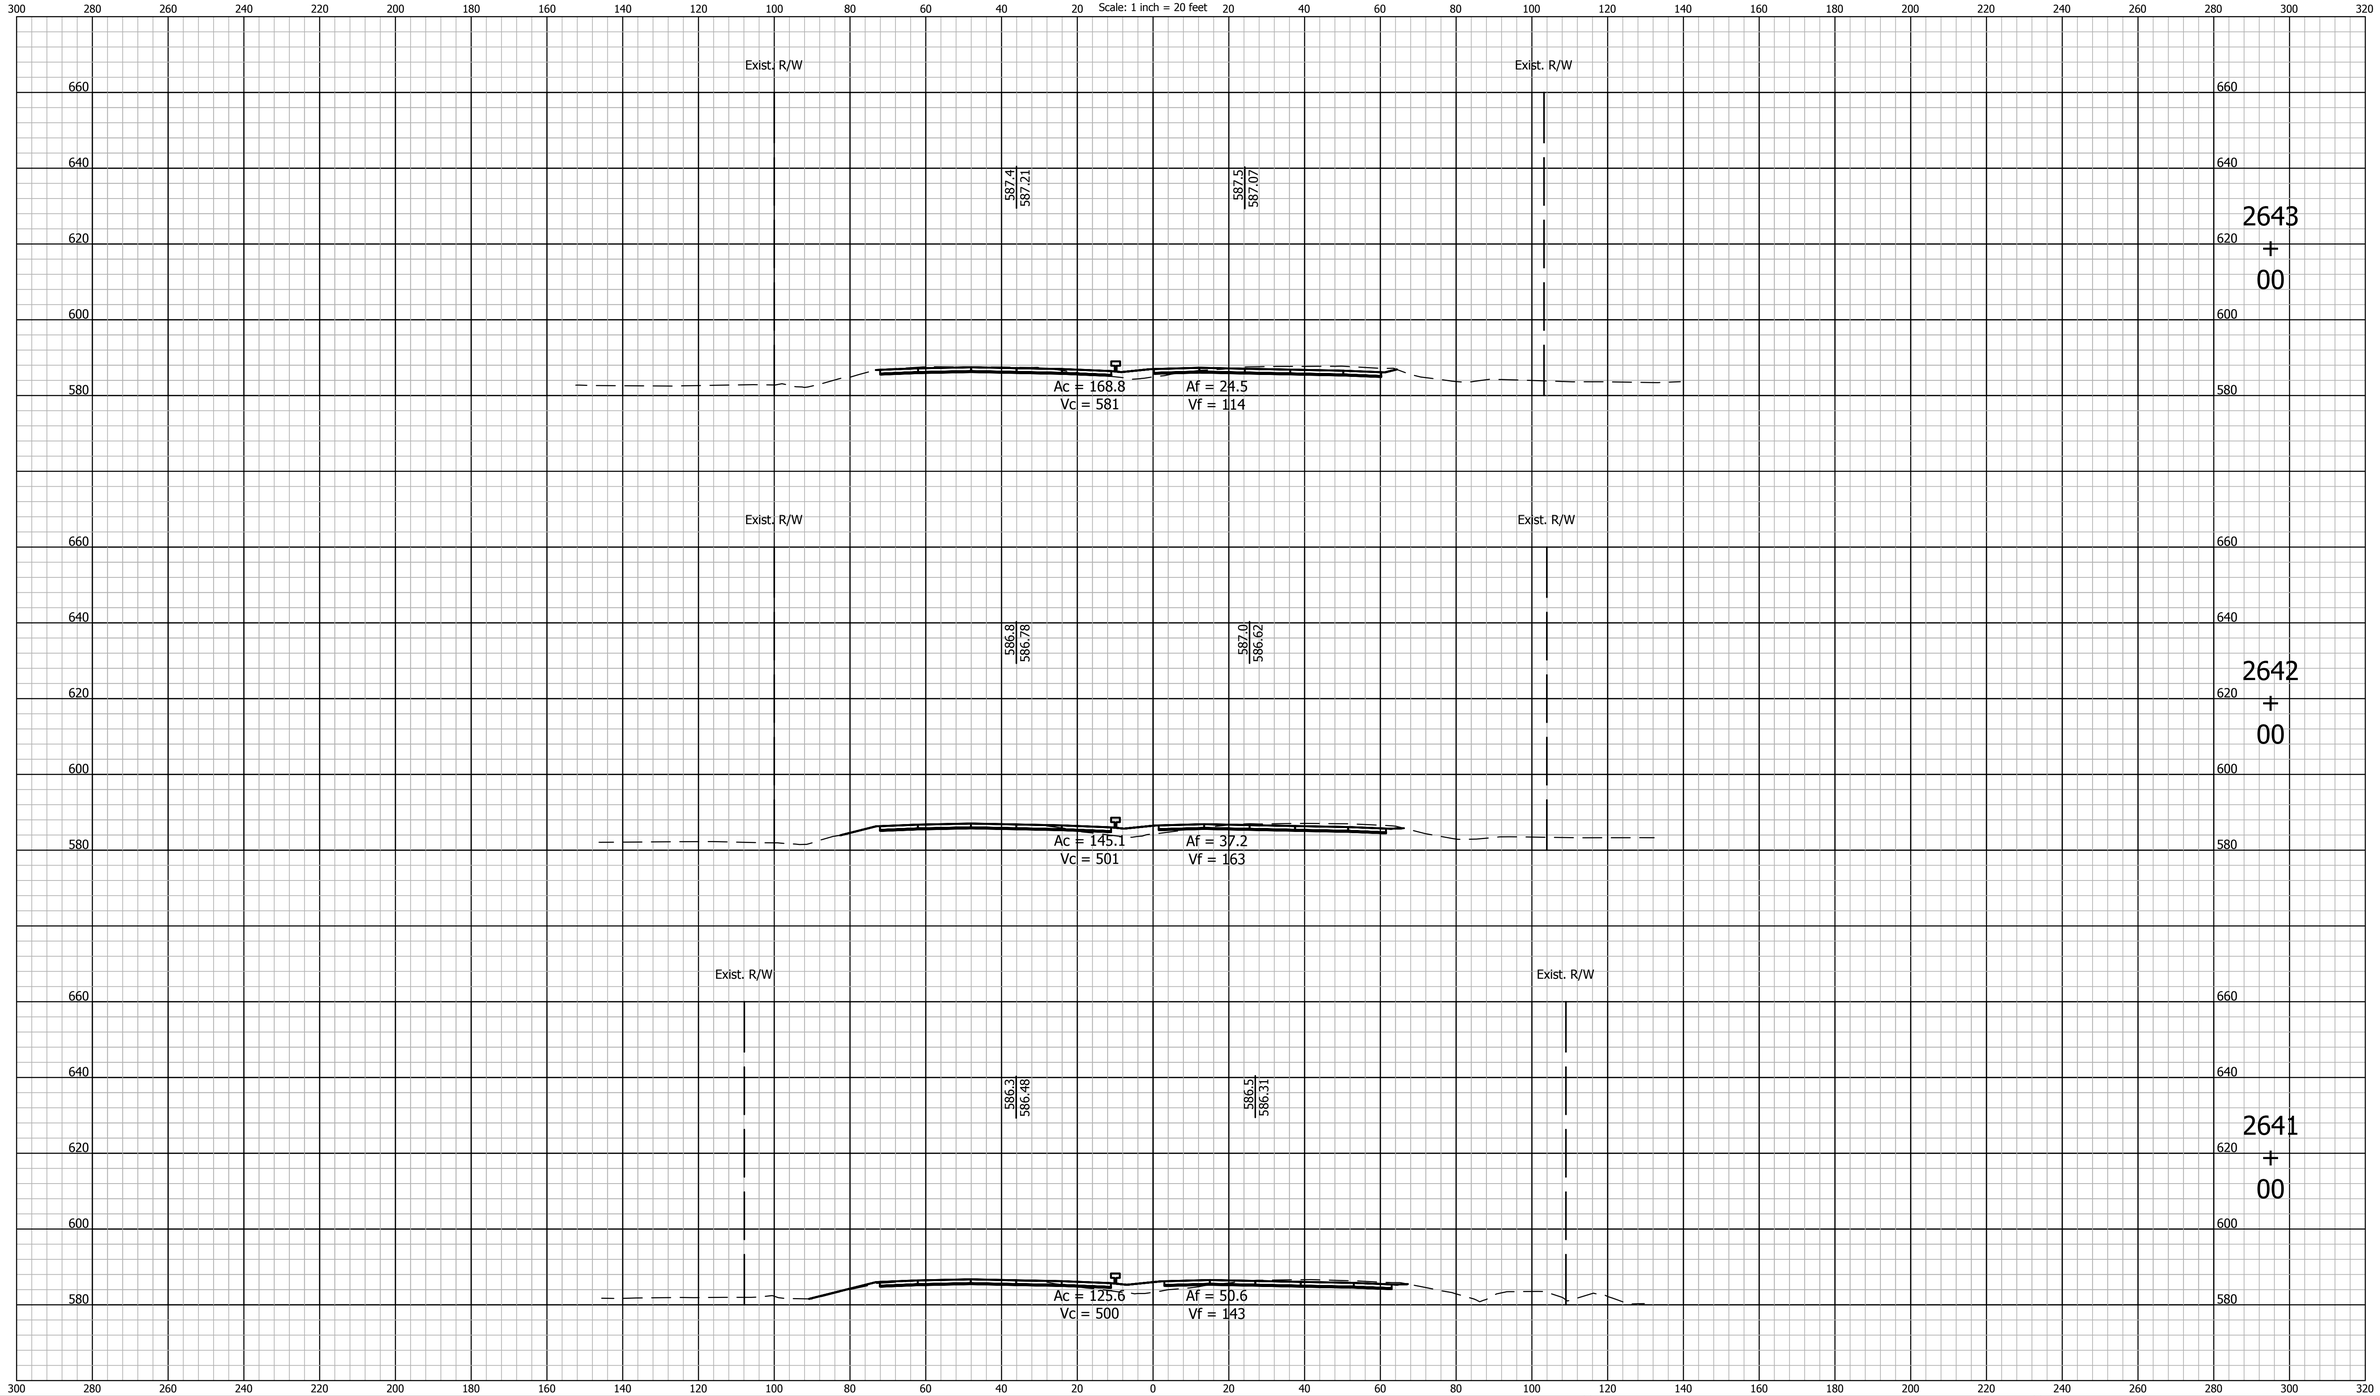

E&B PAVING, Inc
World-Class Solutions at a Local Level℠

UNITED Consulting
1625 N. Post Road
Indianapolis, IN 46219
Phone 317-895-2585
Fax 317-895-2596
www.ucindy.com

RECOMMENDED FOR APPROVAL _____ DESIGN ENGINEER DATE

DESIGNED: BWS | DRAWN: MAC

CHECKED: BJP | CHECKED: BJP

INDIANA
DEPARTMENT OF TRANSPORTATION

CROSS SECTIONS
LINE "A"

HORIZONTAL SCALE	BRIDGE FILE
1" = 20'	-
VERTICAL SCALE	DESIGNATION
1" = 20'	0501212

SURVEY BOOK	SHEETS		
-	144	of	251
CONTRACT	PROJECT		
R-28940	0501212		

File Name: P:\C3D\MK16-465\Road\Dwg\Plans\X Sections Line A 2530+00 to 2748+00.dwg Plot Date: 4/25/2017 Plotted By: Pierson, Brian

CROSS SECTIONS
Scale: 1 inch = 20 feet

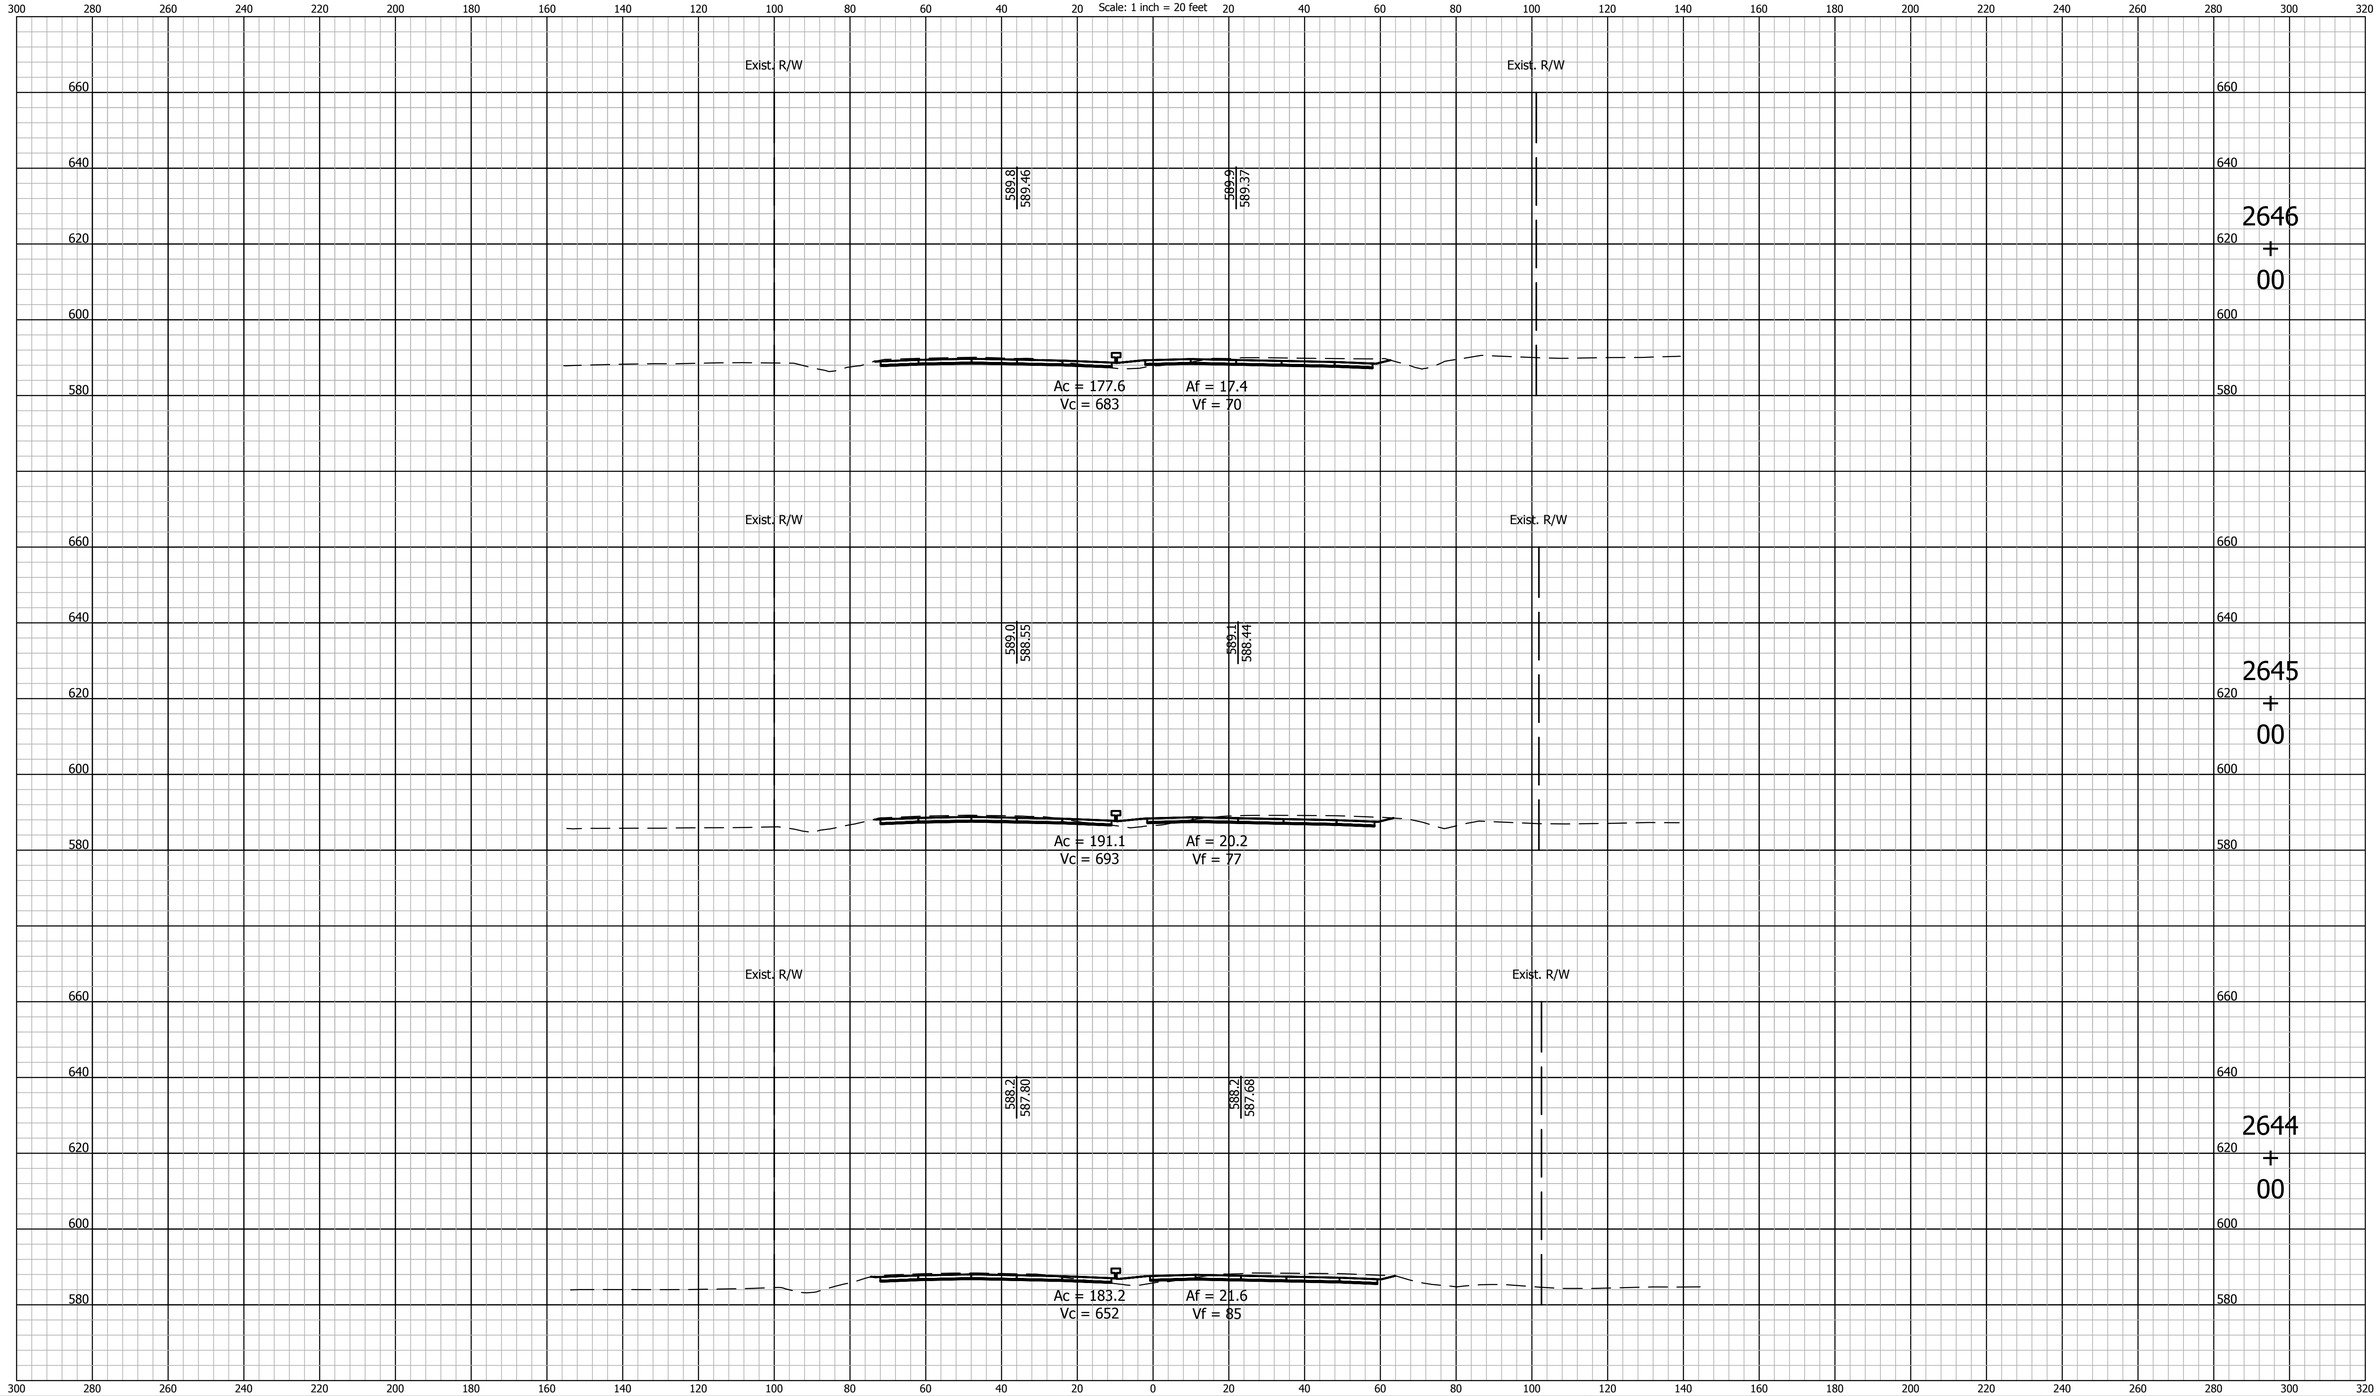

E&B PAVING, Inc
World-Class Solutions at a Local Level℠

UNITED Consulting
1625 N. Post Road
Indianapolis, IN 46219
Phone 317-895-2585
Fax 317-895-2596
www.ucindy.com

RECOMMENDED FOR APPROVAL _____ DESIGN ENGINEER DATE

DESIGNED: BWS | DRAWN: MAC

CHECKED: BJP | CHECKED: BJP

INDIANA
DEPARTMENT OF TRANSPORTATION

CROSS SECTIONS
LINE "A"

HORIZONTAL SCALE	BRIDGE FILE
1" = 20'	-
VERTICAL SCALE	DESIGNATION
1" = 20'	0501212

SURVEY BOOK	SHEETS
-	145 of 251
CONTRACT	PROJECT
R-28940	0501212

File Name: P:\C3D\MK16-465\Road\Dwg\Plans\X Sections Line A 2530+00 to 2748+00.dwg Plot Date: 4/25/2017 Plotted By: Pierson, Brian

CROSS SECTIONS
Scale: 1 inch = 20 feet

300 280 260 240 220 200 180 160 140 120 100 80 60 40 20 0 20 40 60 80 100 120 140 160 180 200 220 240 260 280 300 320

660 640 620 600 580

Exist. R/W

593.7
593.13

592.7
593.09

Ac = 215.4
Vc = 812

Af = 0.6
Vf = 3

2649
+
00

Exist. R/W

592.3
591.75

592.4
591.69

Ac = 223.0
Vc = 764

Af = 1.1
Vf = 25

2648
+
00

Exist. R/W

591.0
590.52

591.1
590.45

Ac = 189.5
Vc = 680

Af = 12.2
Vf = 55

2647
+
00

E&B PAVING, Inc
World-Class Solutions at a Local Level℠

UNITED Consulting

1625 N. Post Road
Indianapolis, IN 46219
Phone 317-895-2585
Fax 317-895-2596
www.ucindy.com

RECOMMENDED FOR APPROVAL _____ DESIGN ENGINEER DATE

DESIGNED: BWS DRAWN: MAC

CHECKED: BJP CHECKED: BJP

INDIANA
DEPARTMENT OF TRANSPORTATION

CROSS SECTIONS
LINE "A"

HORIZONTAL SCALE	BRIDGE FILE
1" = 20'	-
VERTICAL SCALE	DESIGNATION
1" = 20'	0501212

SURVEY BOOK	SHEETS		
-	146	of	251
CONTRACT	PROJECT		
R-28940	0501212		

File Name: P:\C3D\MK16-465\Road\Dwg\Plans\X Sections Line A 2530+00 to 2748+00.dwg Plot Date: 4/25/2017 Plotted By: Pierson, Brian

CROSS SECTIONS
Scale: 1 inch = 20 feet

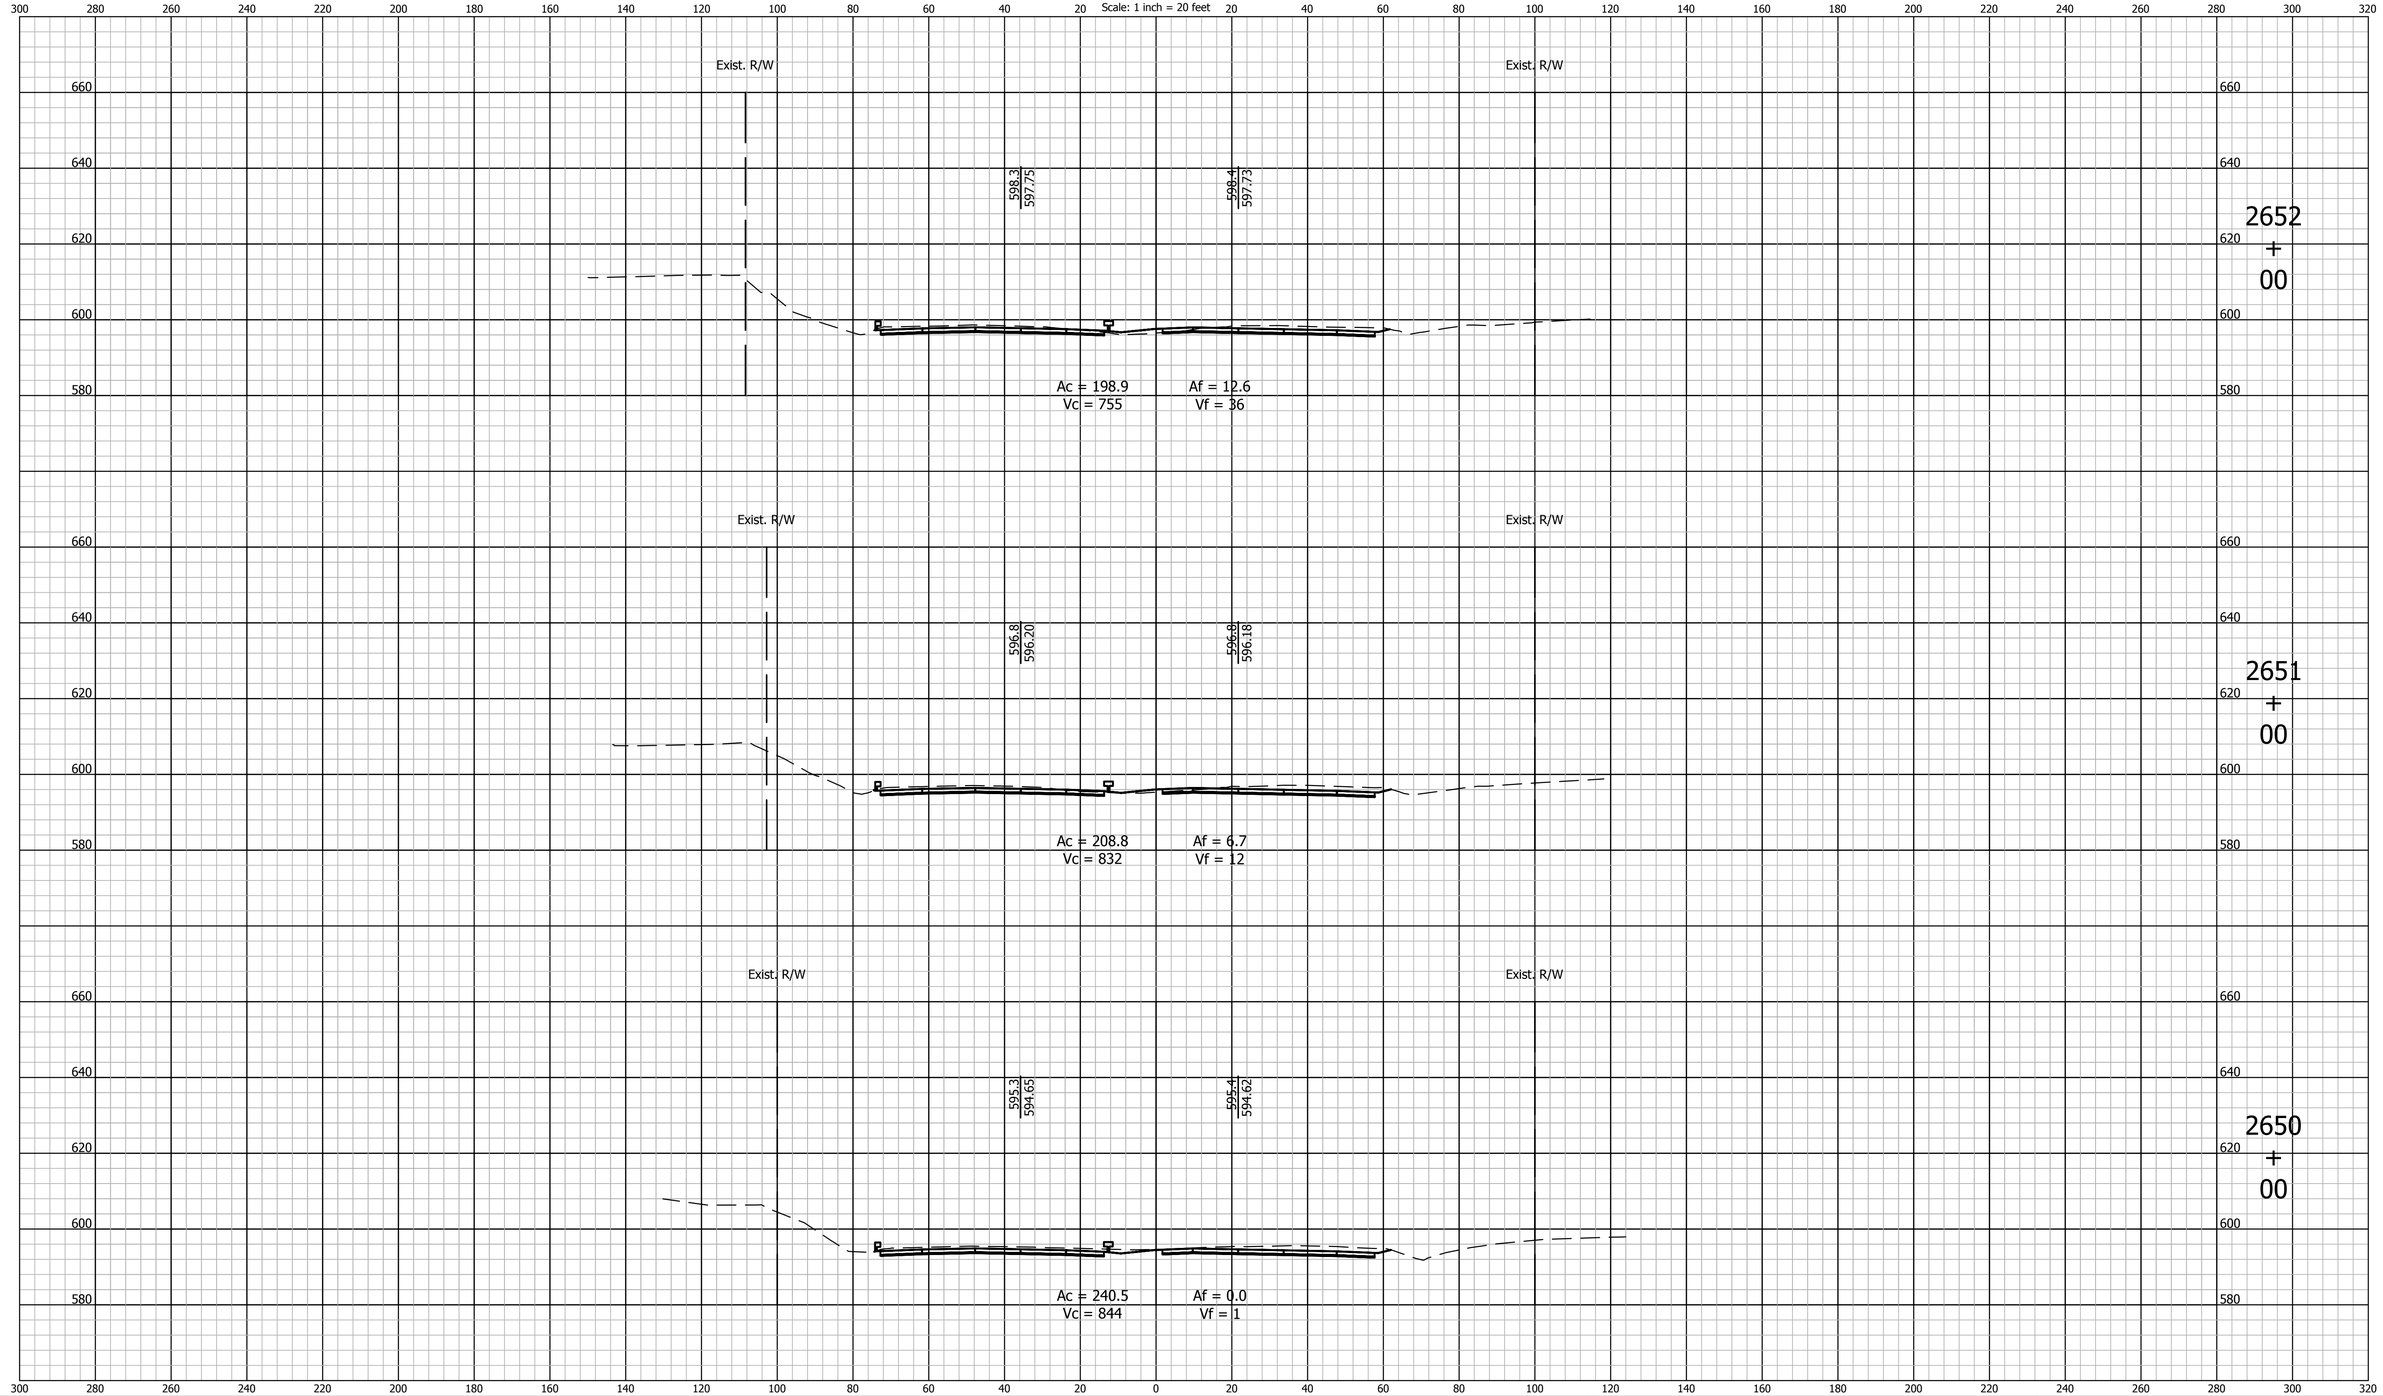

E&B PAVING, Inc
World-Class Solutions at a Local Level℠

UNITED Consulting
1625 N. Post Road
Indianapolis, IN 46219
Phone 317-895-2585
Fax 317-895-2596
www.ucindy.com

RECOMMENDED FOR APPROVAL _____ DESIGN ENGINEER DATE

DESIGNED: BWS | DRAWN: MAC

CHECKED: BJP | CHECKED: BJP

INDIANA
DEPARTMENT OF TRANSPORTATION

CROSS SECTIONS
LINE "A"

HORIZONTAL SCALE	BRIDGE FILE
1" = 20'	-
VERTICAL SCALE	DESIGNATION
1" = 20'	0501212

SURVEY BOOK	SHEETS
-	147 of 251
CONTRACT	PROJECT
R-28940	0501212

File Name: P:\C3D\MK16-465\Road\Dwg\Plans\X Sections Line A 2530+00 to 2748+00.dwg Plot Date: 4/25/2017 Plotted By: Pierson, Brian

CROSS SECTIONS
Scale: 1 inch = 20 feet

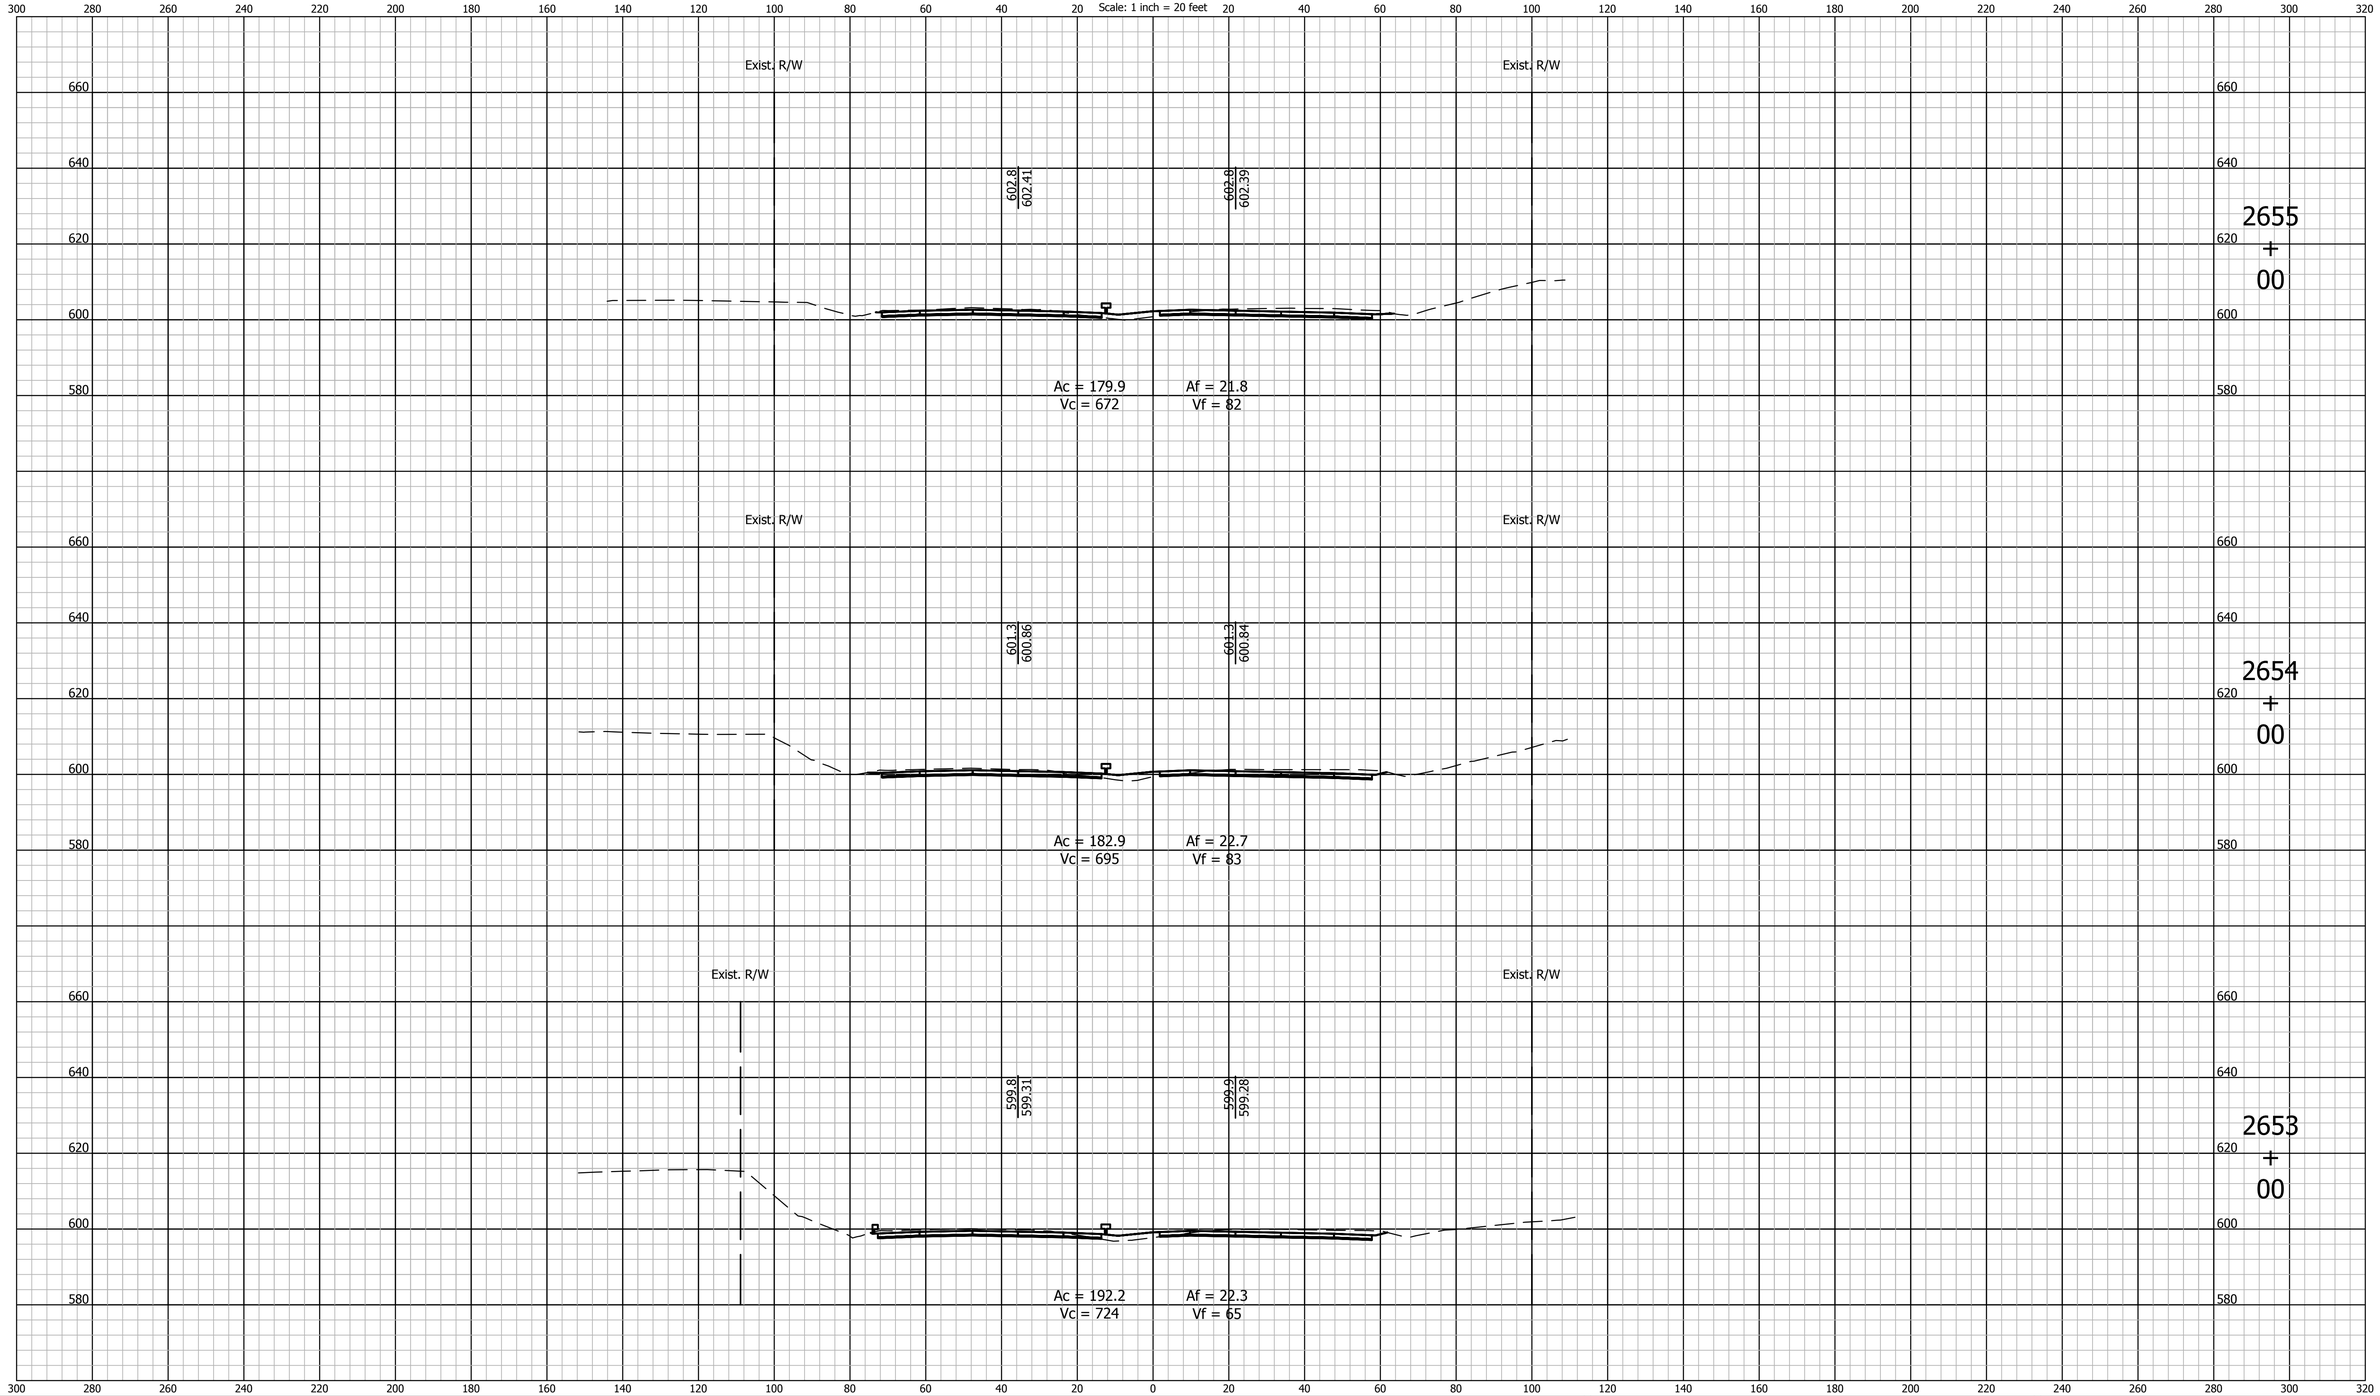

E&B PAVING, Inc
World-Class Solutions at a Local Level℠

UNITED Consulting
1625 N. Post Road
Indianapolis, IN 46219
Phone 317-895-2585
Fax 317-895-2596
www.ucindy.com

RECOMMENDED FOR APPROVAL
DESIGN ENGINEER DATE

DESIGNED: BWS
DRAWN: MAC
CHECKED: BJP
CHECKED: BJP

INDIANA
DEPARTMENT OF TRANSPORTATION

CROSS SECTIONS
LINE "A"

HORIZONTAL SCALE	BRIDGE FILE
1" = 20'	-
VERTICAL SCALE	DESIGNATION
1" = 20'	0501212
SURVEY BOOK	SHEETS
-	148 of 251
CONTRACT	PROJECT
R-28940	0501212

File Name: P:\C3D\MK16-465\Road\Dwg\Plans\X Sections Line A 2530+00 to 2748+00.dwg Plot Date: 4/25/2017 Plotted By: Pierson, Brian

CROSS SECTIONS
Scale: 1 inch = 20 feet

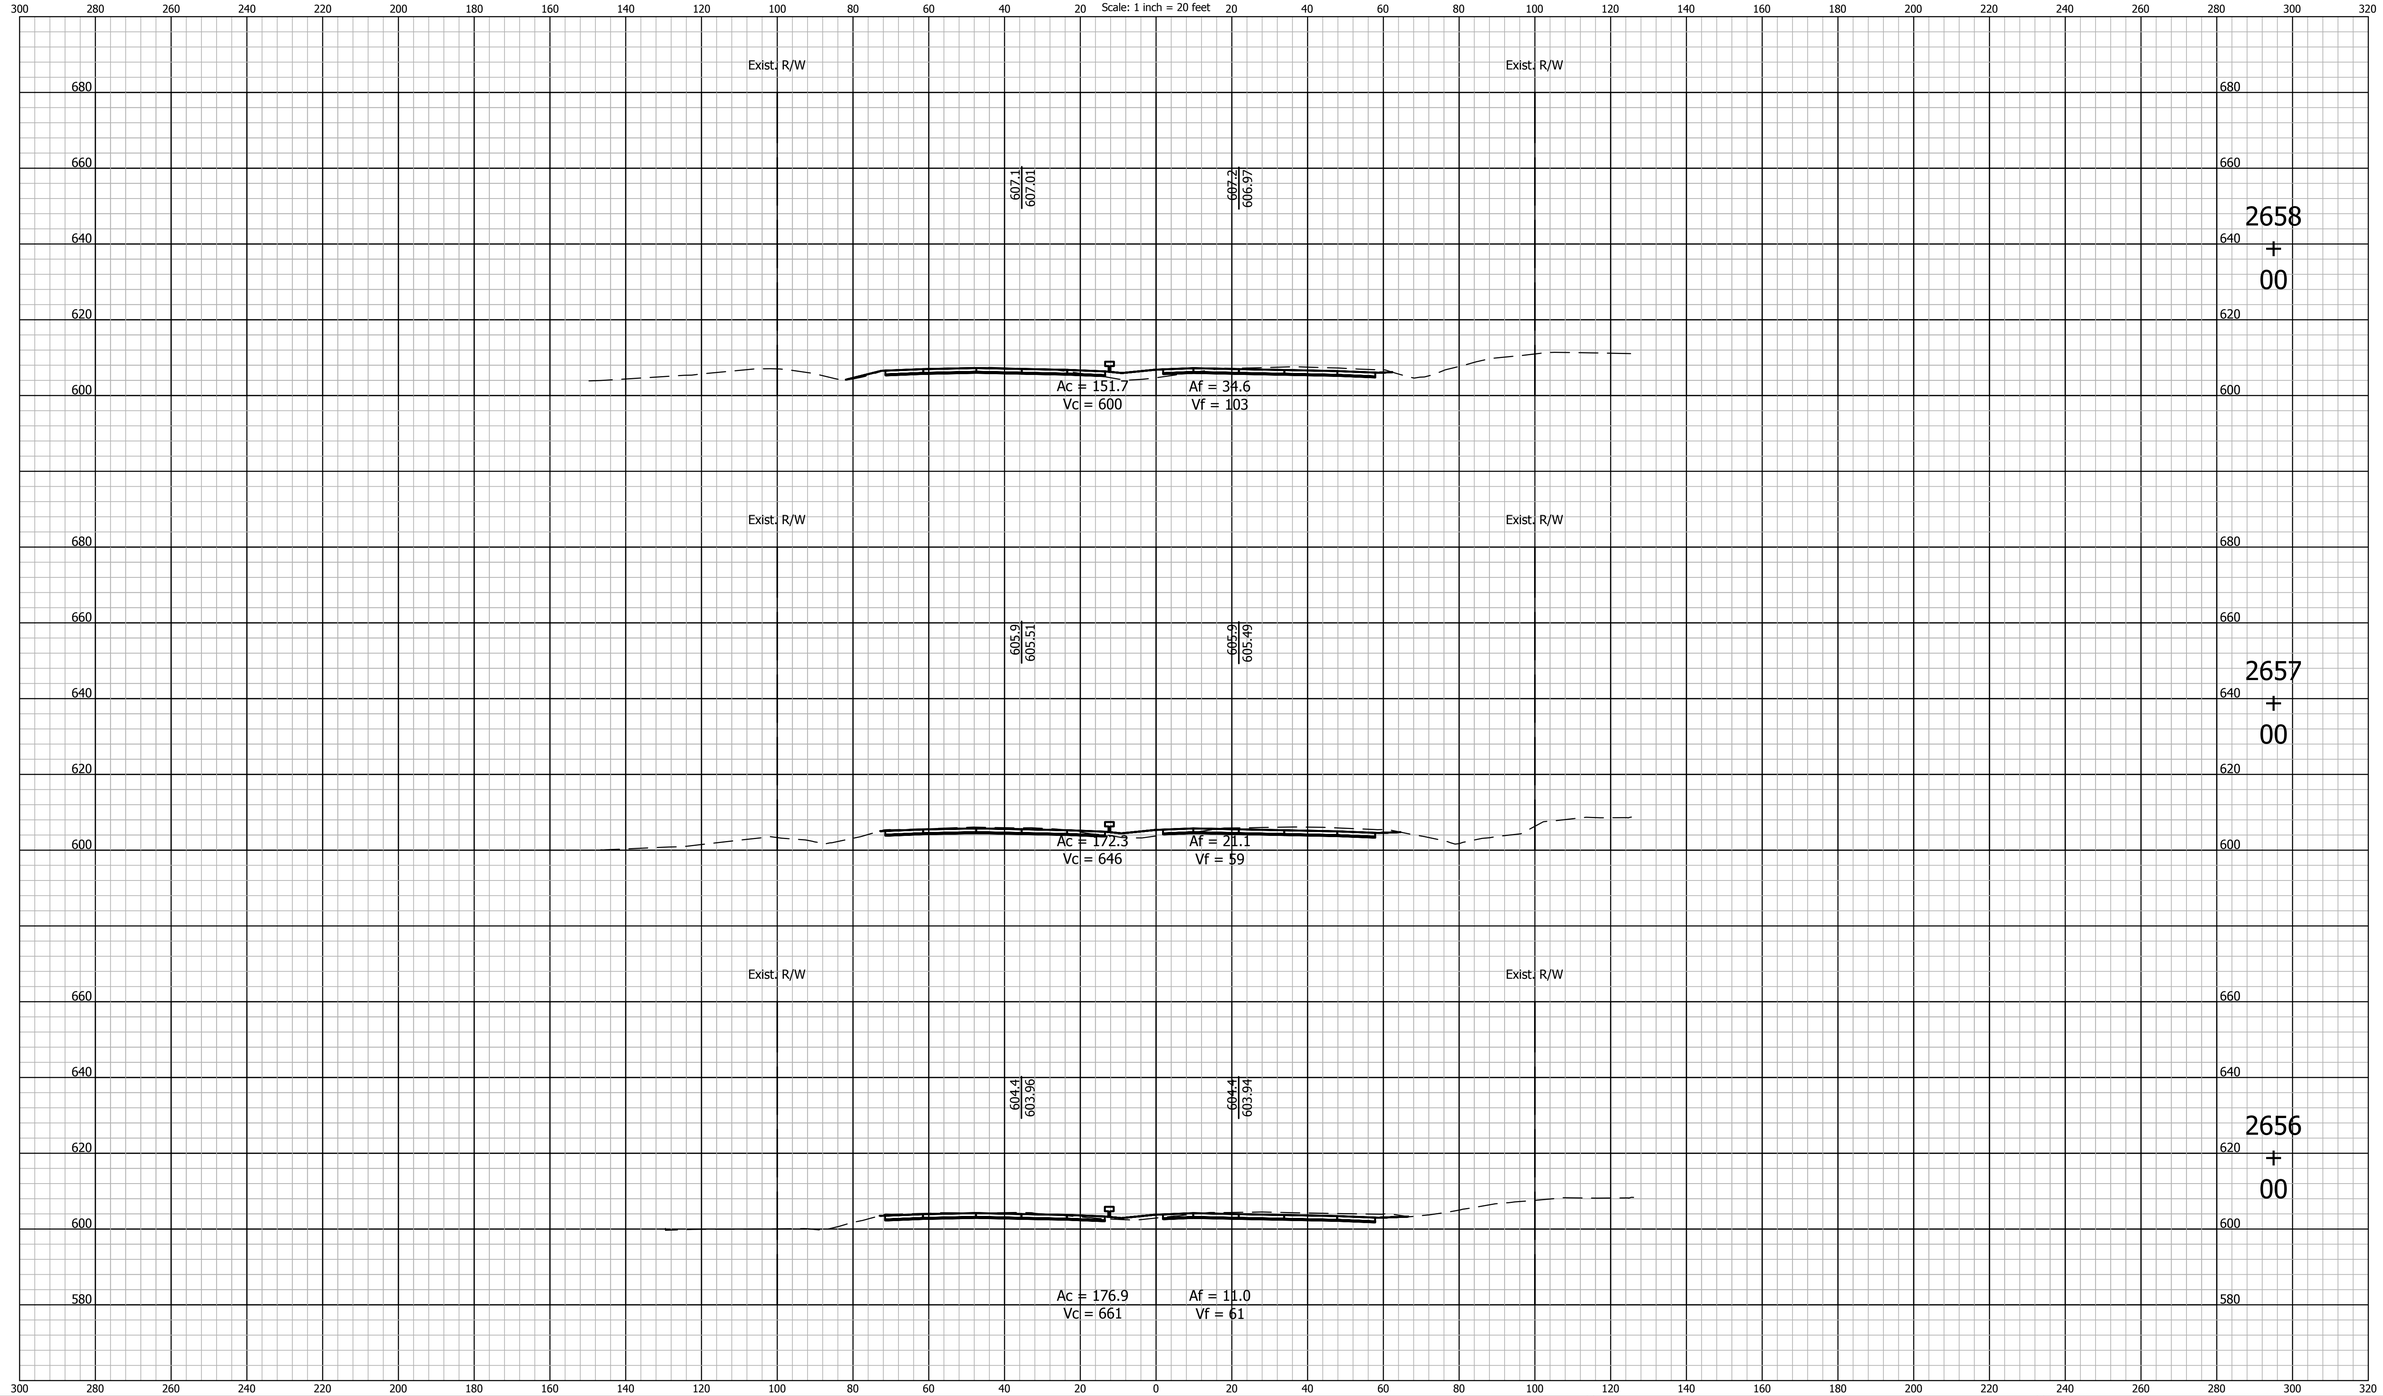

E&B PAVING, Inc
World-Class Solutions at a Local Level℠

UNITED Consulting

1625 N. Post Road
Indianapolis, IN 46219
Phone 317-895-2585
Fax 317-895-2596
www.ucindy.com

RECOMMENDED FOR APPROVAL _____ DESIGN ENGINEER DATE

DESIGNED: BWS | DRAWN: MAC

CHECKED: BJP | CHECKED: BJP

INDIANA
DEPARTMENT OF TRANSPORTATION

CROSS SECTIONS
LINE "A"

HORIZONTAL SCALE	BRIDGE FILE
1" = 20'	-
VERTICAL SCALE	DESIGNATION
1" = 20'	0501212

SURVEY BOOK	SHEETS
-	149 of 251
CONTRACT	PROJECT
R-28940	0501212

File Name: P:\C3D\MK16-465\Road\Dwg\Plans\X Sections Line A 2530+00 to 2748+00.dwg Plot Date: 4/25/2017 Plotted By: Pierson, Brian

CROSS SECTIONS
Scale: 1 inch = 20 feet

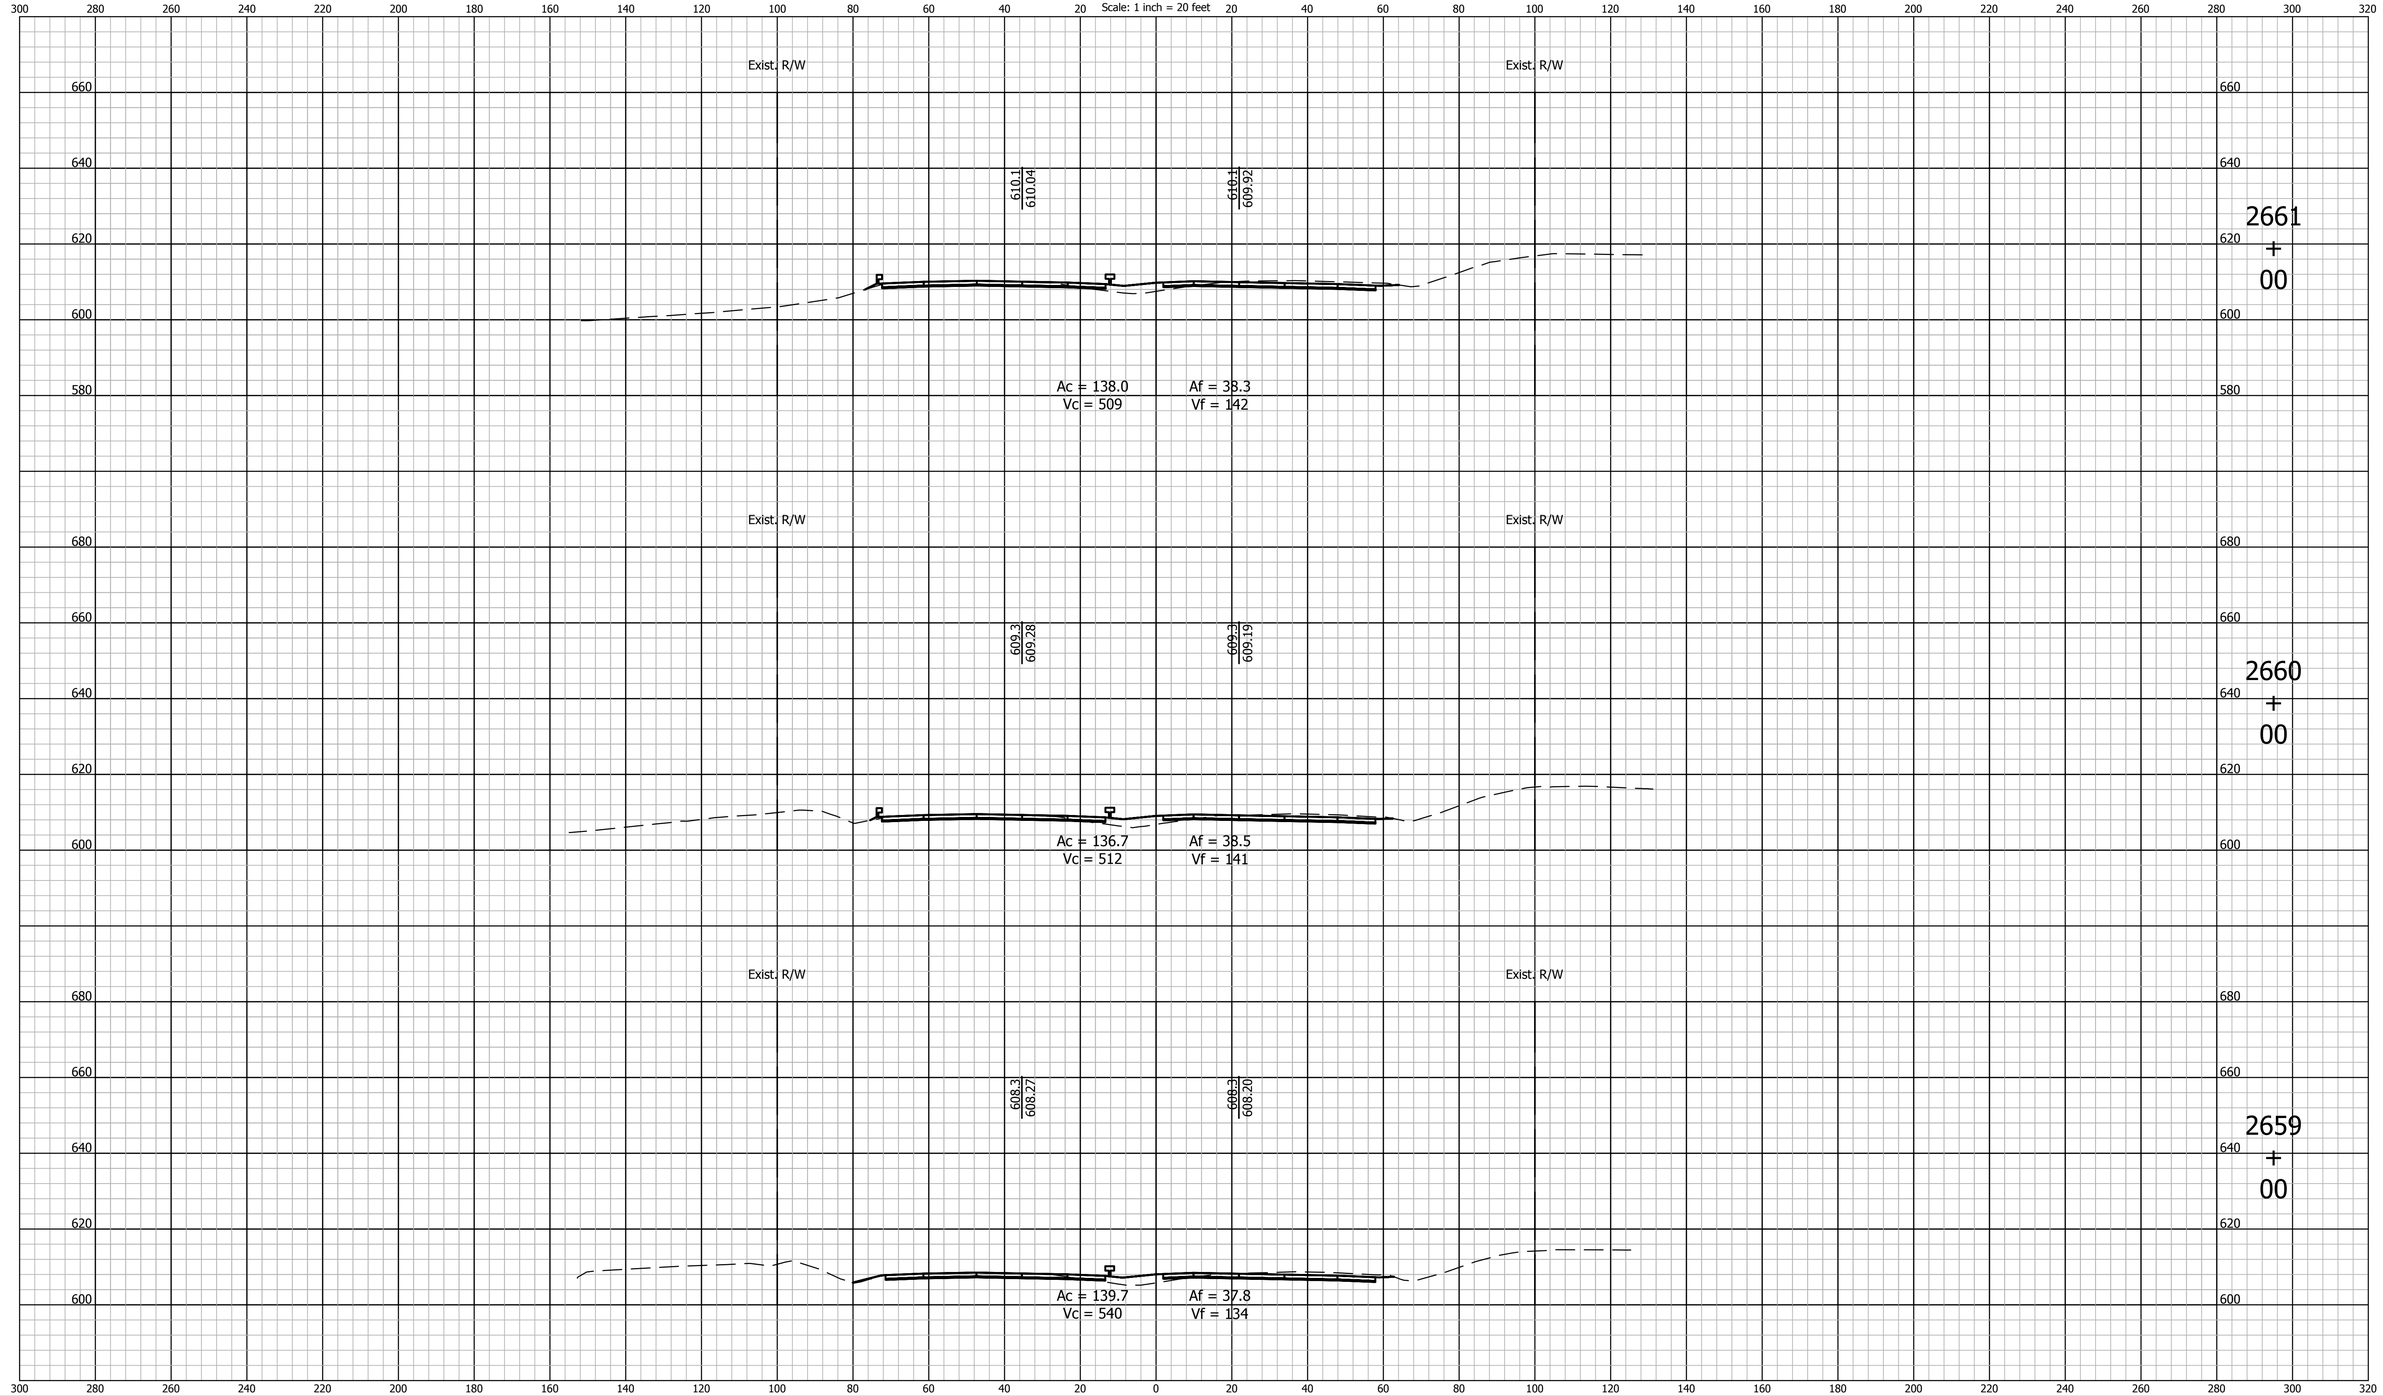

E&B PAVING, Inc
World-Class Solutions at a Local Level℠

UNITED Consulting
1625 N. Post Road
Indianapolis, IN 46219
Phone 317-895-2585
Fax 317-895-2596
www.ucindy.com

RECOMMENDED FOR APPROVAL _____ DESIGN ENGINEER DATE

DESIGNED: BWS | DRAWN: MAC

CHECKED: BJP | CHECKED: BJP

INDIANA
DEPARTMENT OF TRANSPORTATION

CROSS SECTIONS
LINE "A"

HORIZONTAL SCALE	BRIDGE FILE
1" = 20'	-
VERTICAL SCALE	DESIGNATION
1" = 20'	0501212
SURVEY BOOK	SHEETS
-	150 of 251
CONTRACT	PROJECT
R-28940	0501212

File Name: P:\C3D\MK16-465\Road\Dwg\Plans\X Sections Line A 2530+00 to 2748+00.dwg Plot Date: 4/25/2017 Plotted By: Pierson, Brian

CROSS SECTIONS
Scale: 1 inch = 20 feet

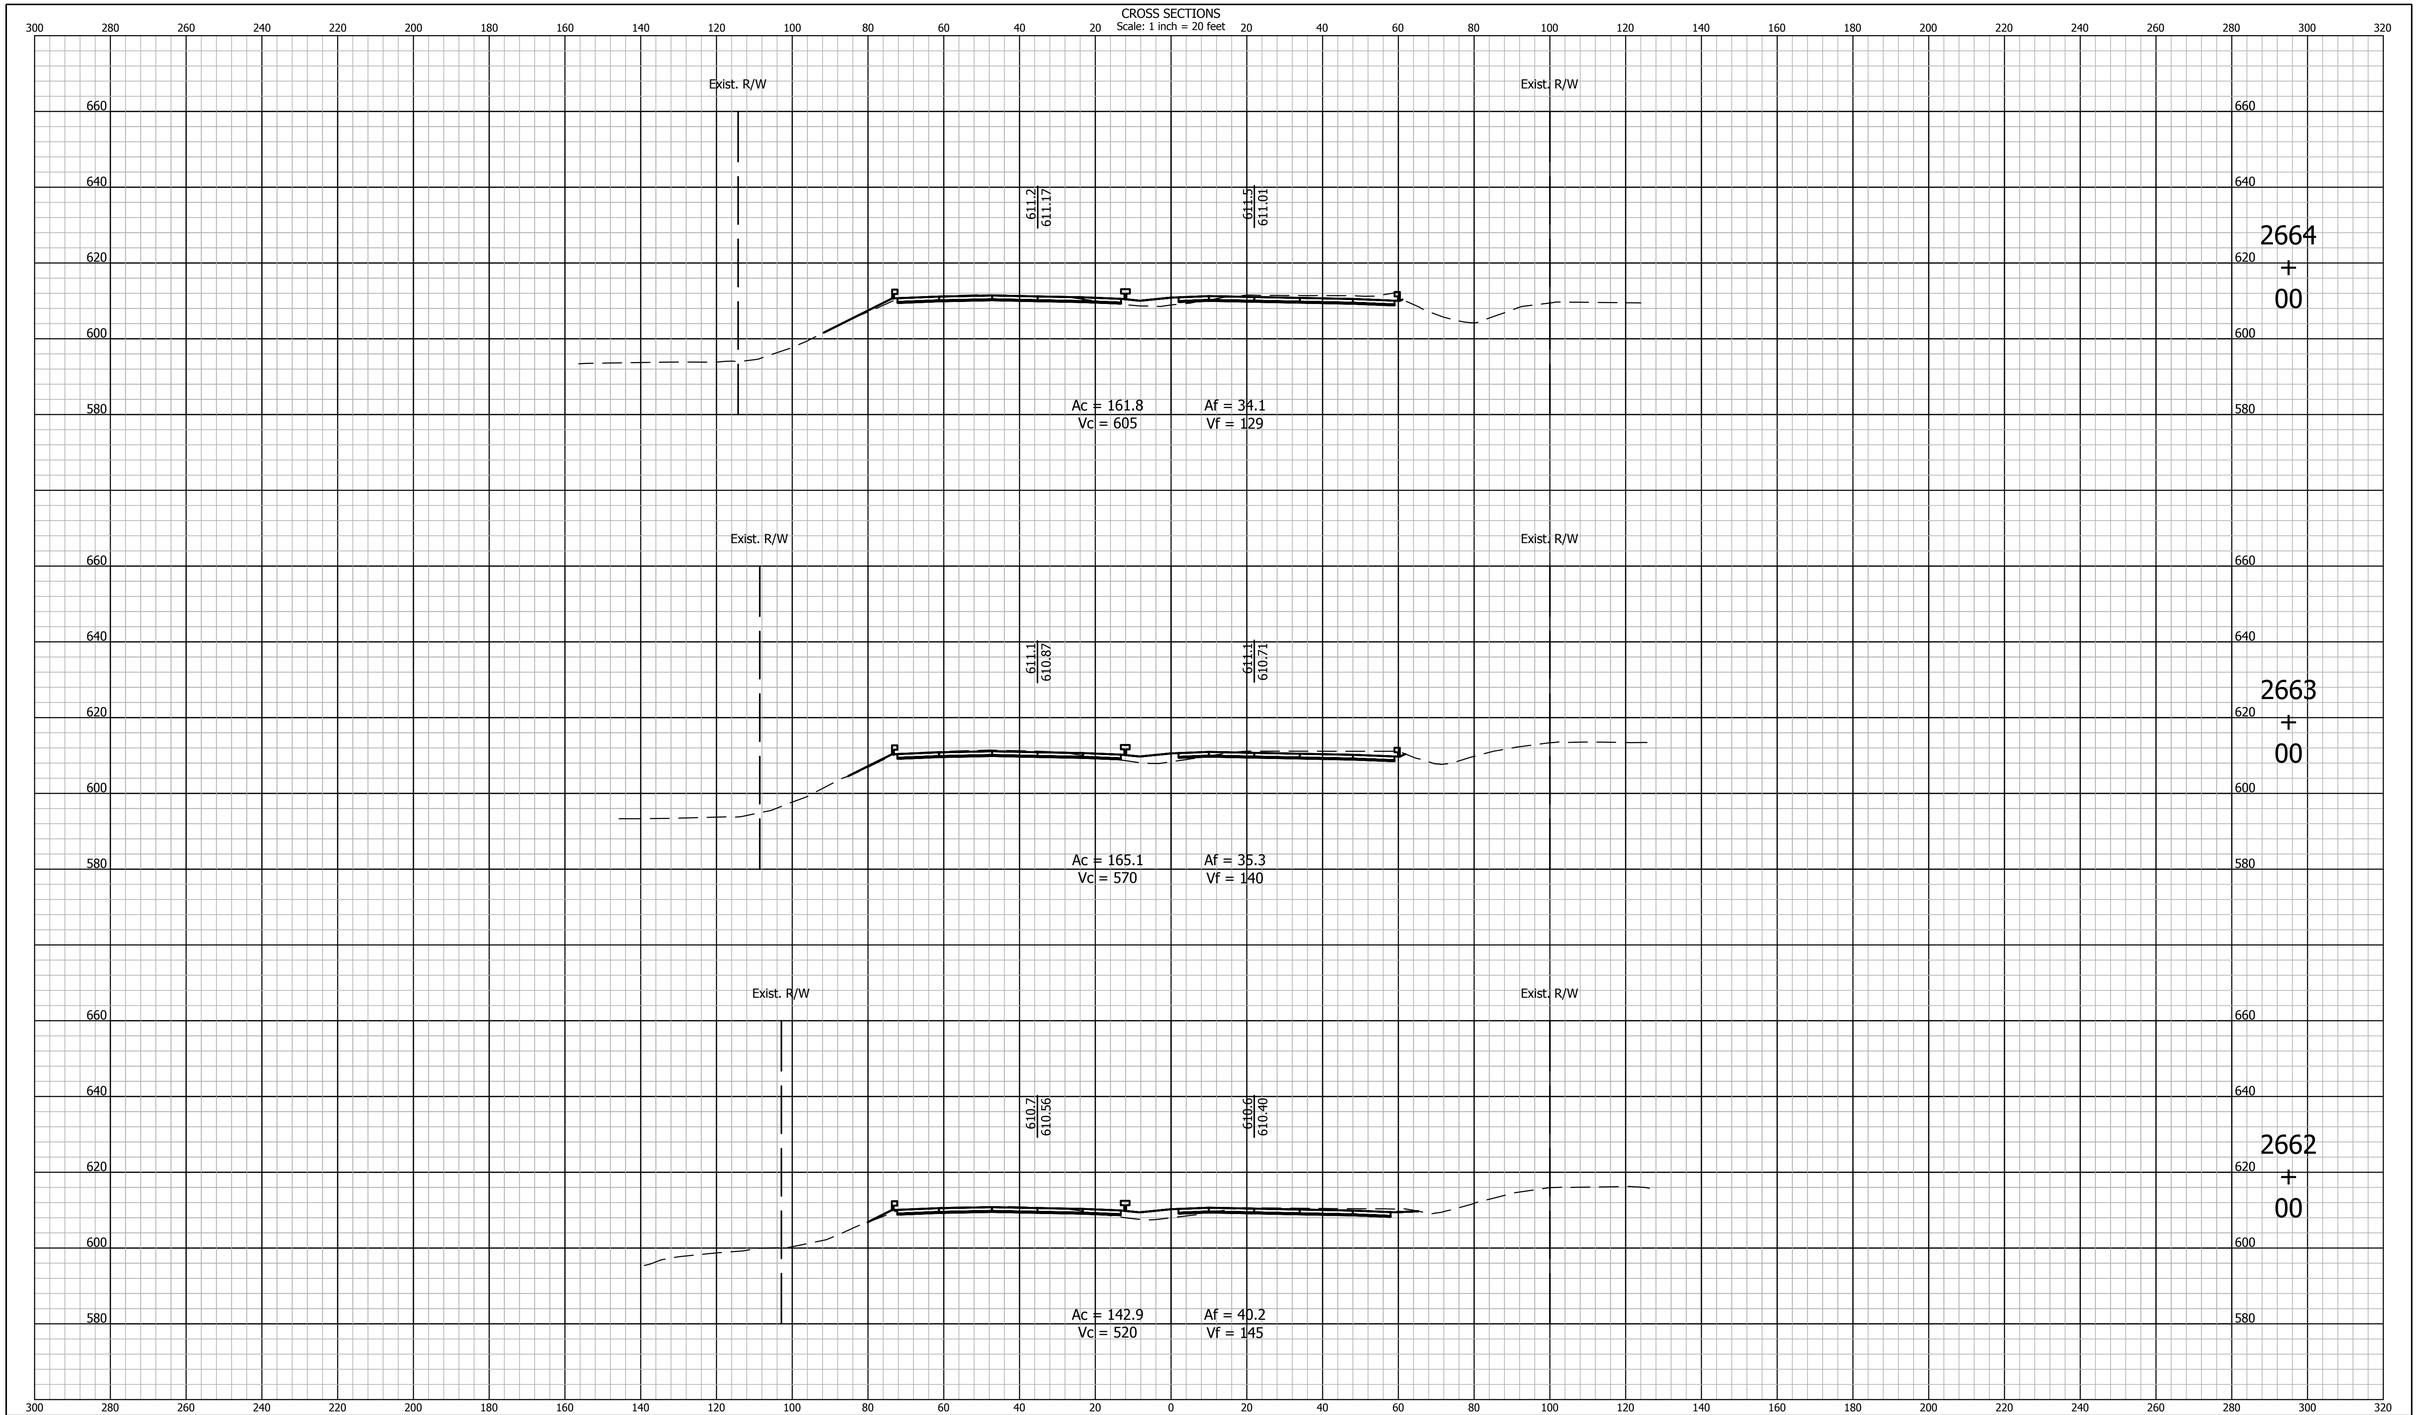

E&B PAVING, Inc
World-Class Solutions at a Local Level℠

UNITED Consulting
1625 N. Post Road
Indianapolis, IN 46219
Phone 317-895-2585
Fax 317-895-2596
www.ucindy.com

RECOMMENDED FOR APPROVAL
DESIGN ENGINEER DATE

DESIGNED: BWS DRAWN: MAC
CHECKED: BJP CHECKED: BJP

INDIANA
DEPARTMENT OF TRANSPORTATION

CROSS SECTIONS
LINE "A"

HORIZONTAL SCALE	BRIDGE FILE
1" = 20'	-
VERTICAL SCALE	DESIGNATION
1" = 20'	0501212
SURVEY BOOK	SHEETS
-	151 of 251
CONTRACT	PROJECT
R-28940	0501212

File Name: P:\C3D\MK16-465\Road\Dwg\Plans\X Sections Line A 2530+00 to 2748+00.dwg Plot Date: 4/25/2017 Plotted By: Pierson, Brian

CROSS SECTIONS
Scale: 1 inch = 20 feet

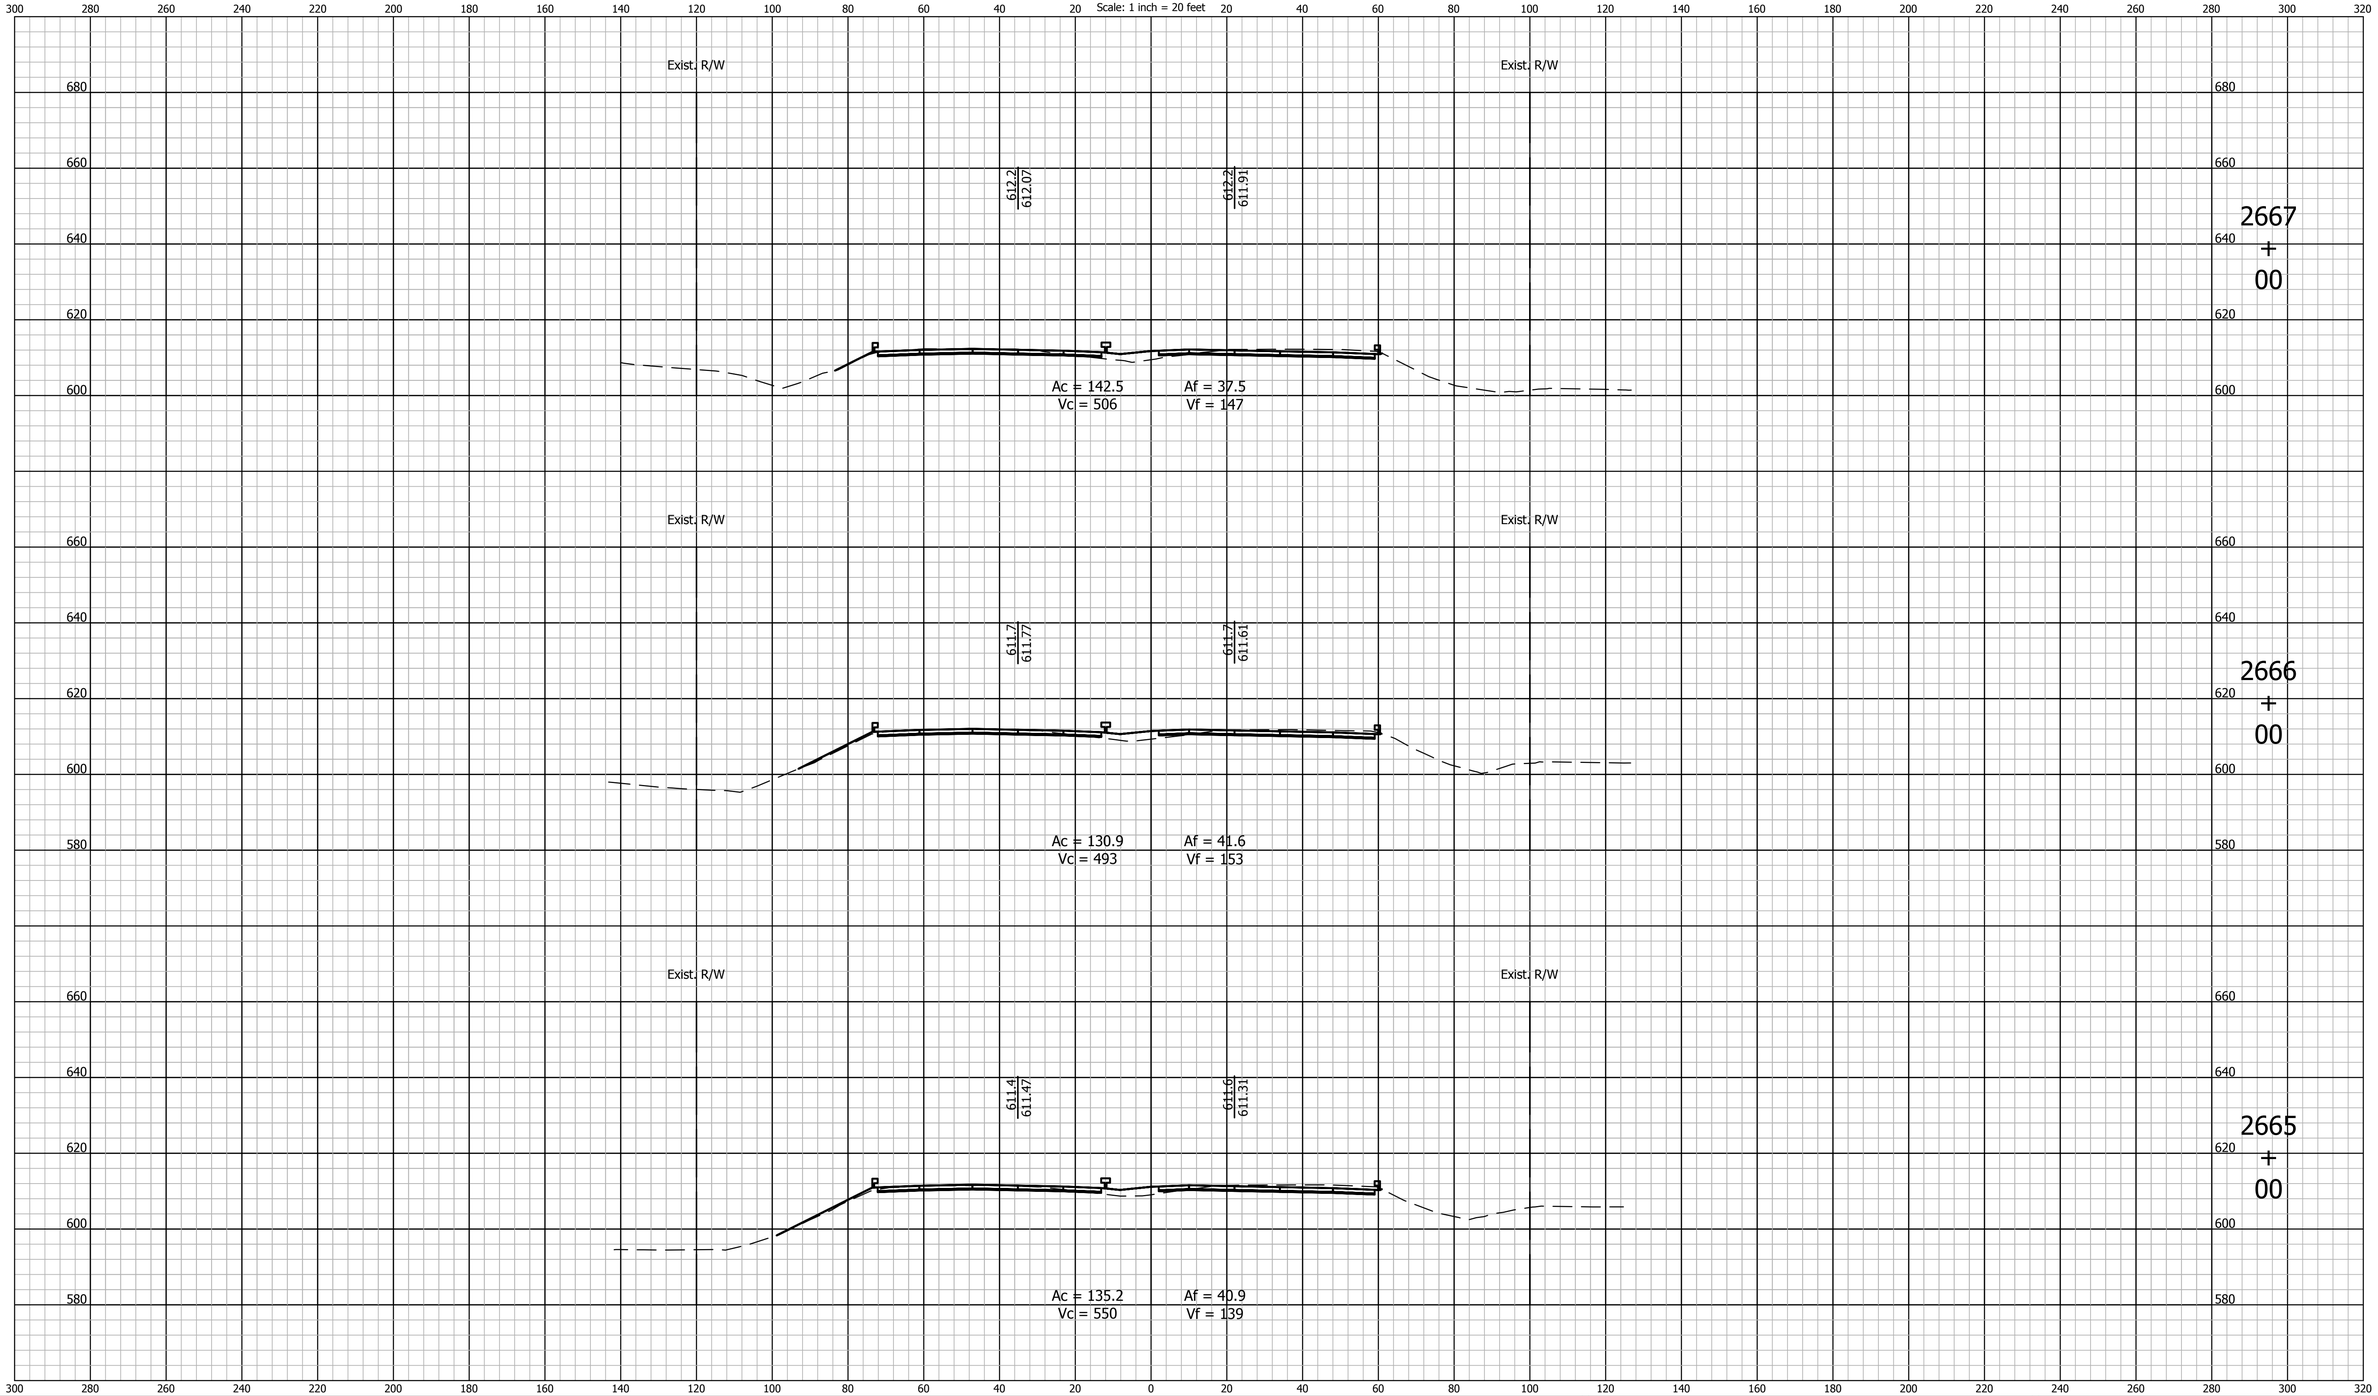

E&B PAVING, Inc
World-Class Solutions at a Local Level℠

UNITED Consulting

1625 N. Post Road
Indianapolis, IN 46219
Phone 317-895-2585
Fax 317-895-2596
www.ucindy.com

RECOMMENDED FOR APPROVAL _____ DESIGN ENGINEER DATE

DESIGNED: BWS | DRAWN: MAC

CHECKED: BJP | CHECKED: BJP

INDIANA
DEPARTMENT OF TRANSPORTATION

CROSS SECTIONS
LINE "A"

HORIZONTAL SCALE	BRIDGE FILE
1" = 20'	-
VERTICAL SCALE	DESIGNATION
1" = 20'	0501212

SURVEY BOOK	SHEETS
-	152 of 251
CONTRACT	PROJECT
R-28940	0501212

File Name: P:\C3D\MK16-465\Road\Dwg\Plans\X Sections Line A 2530+00 to 2748+00.dwg Plot Date: 4/25/2017 Plotted By: Pierson, Brian

CROSS SECTIONS
Scale: 1 inch = 20 feet

Exist. R/W

613.2
612.97

613.1
612.81

Ac = 149.5
Vc = 562

Af = 22.7
Vf = 99

2670
+
00

612.7
612.67

612.8
612.51

Ac = 153.7
Vc = 560

Af = 31.0
Vf = 124

2669
+
00

612.6
612.37

612.5
612.21

Ac = 149.0
Vc = 540

Af = 35.7
Vf = 136

2668
+
00

E&B PAVING, Inc
World-Class Solutions at a Local Level℠

UNITED Consulting
1625 N. Post Road
Indianapolis, IN 46219
Phone 317-895-2585
Fax 317-895-2596
www.ucindy.com

RECOMMENDED FOR APPROVAL
DESIGN ENGINEER DATE

DESIGNED: BWS
DRAWN: MAC
CHECKED: BJP
CHECKED: BJP

INDIANA
DEPARTMENT OF TRANSPORTATION

CROSS SECTIONS
LINE "A"

HORIZONTAL SCALE	BRIDGE FILE
1" = 20'	-
VERTICAL SCALE	DESIGNATION
1" = 20'	0501212
SURVEY BOOK	SHEETS
-	153 of 251
CONTRACT	PROJECT
R-28940	0501212

File Name: P:\C3D\MK16-465\Road\Dwg\Plans\X Sections Line A 2530+00 to 2748+00.dwg Plot Date: 4/25/2017 Plotted By: Pierson, Brian

CROSS SECTIONS
Scale: 1 inch = 20 feet

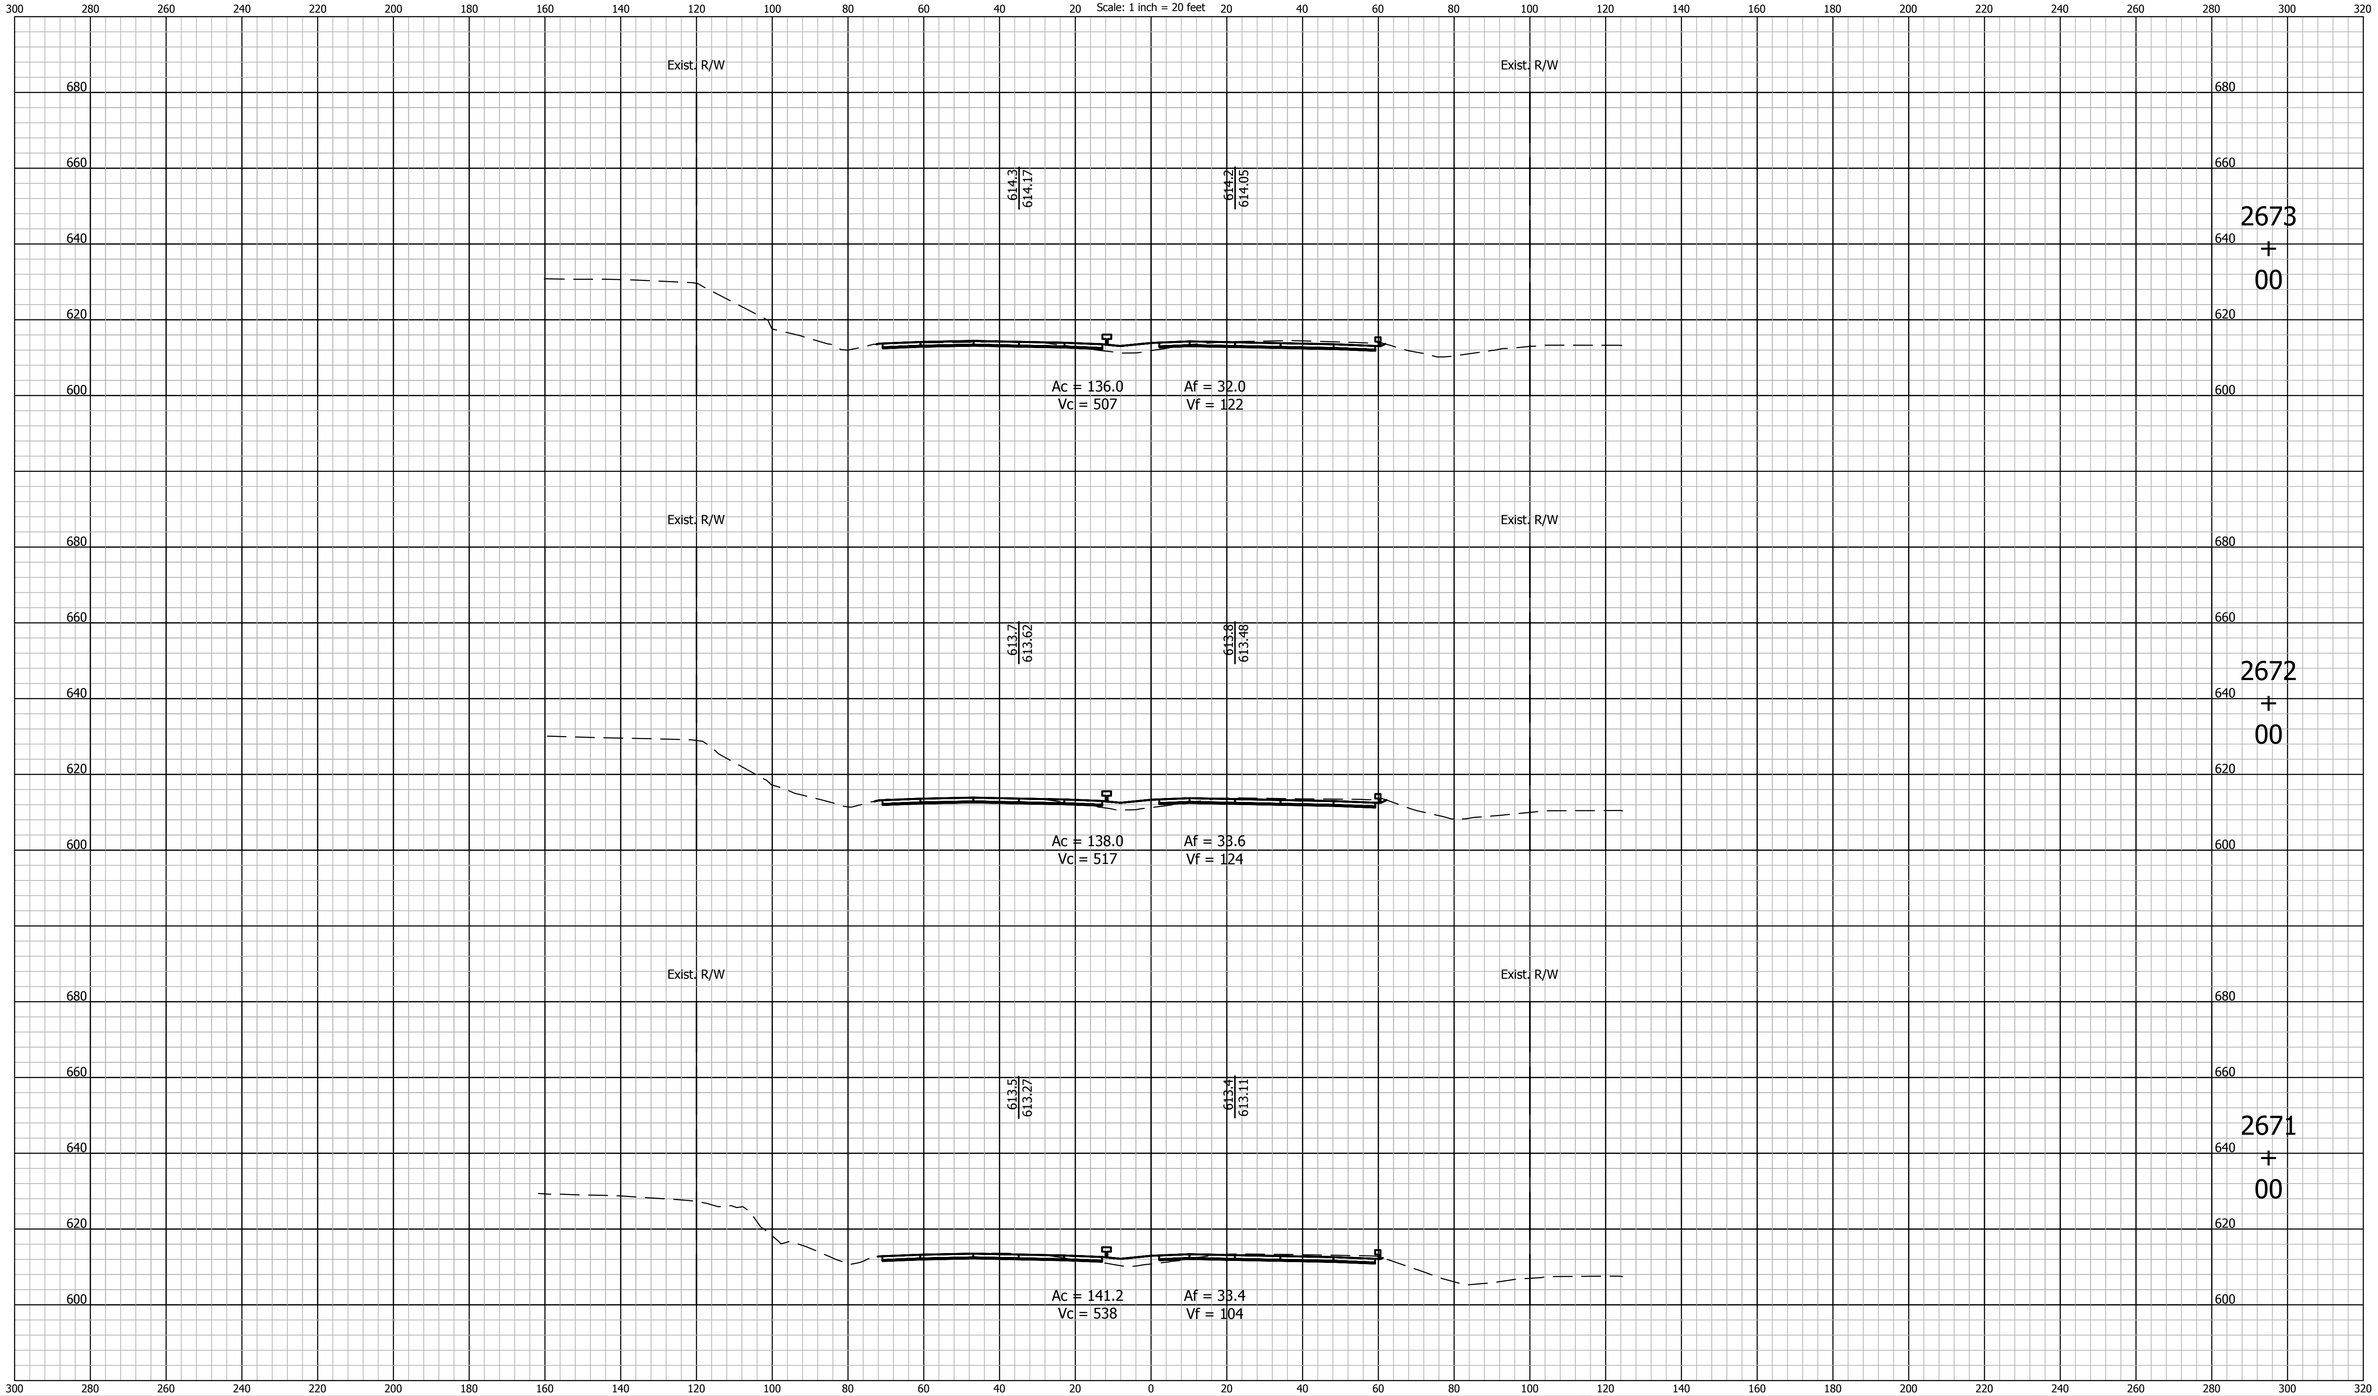

E&B PAVING, Inc
World-Class Solutions at a Local Level℠

UNITED Consulting

1625 N. Post Road
Indianapolis, IN 46219
Phone 317-895-2585
Fax 317-895-2596
www.ucindy.com

RECOMMENDED FOR APPROVAL _____
DESIGN ENGINEER DATE

DESIGNED: BWS | DRAWN: MAC
CHECKED: BJP | CHECKED: BJP

INDIANA
DEPARTMENT OF TRANSPORTATION

CROSS SECTIONS
LINE "A"

HORIZONTAL SCALE	BRIDGE FILE
1" = 20'	-
VERTICAL SCALE	DESIGNATION
1" = 20'	0501212
SURVEY BOOK	SHEETS
-	154 of 251
CONTRACT	PROJECT
R-28940	0501212

File Name: P:\C3D\MK16-465\Road\Dwg\Plans\X Sections Line A 2530+00 to 2748+00.dwg Plot Date: 4/25/2017 Plotted By: Pierson, Brian

CROSS SECTIONS
Scale: 1 inch = 20 feet

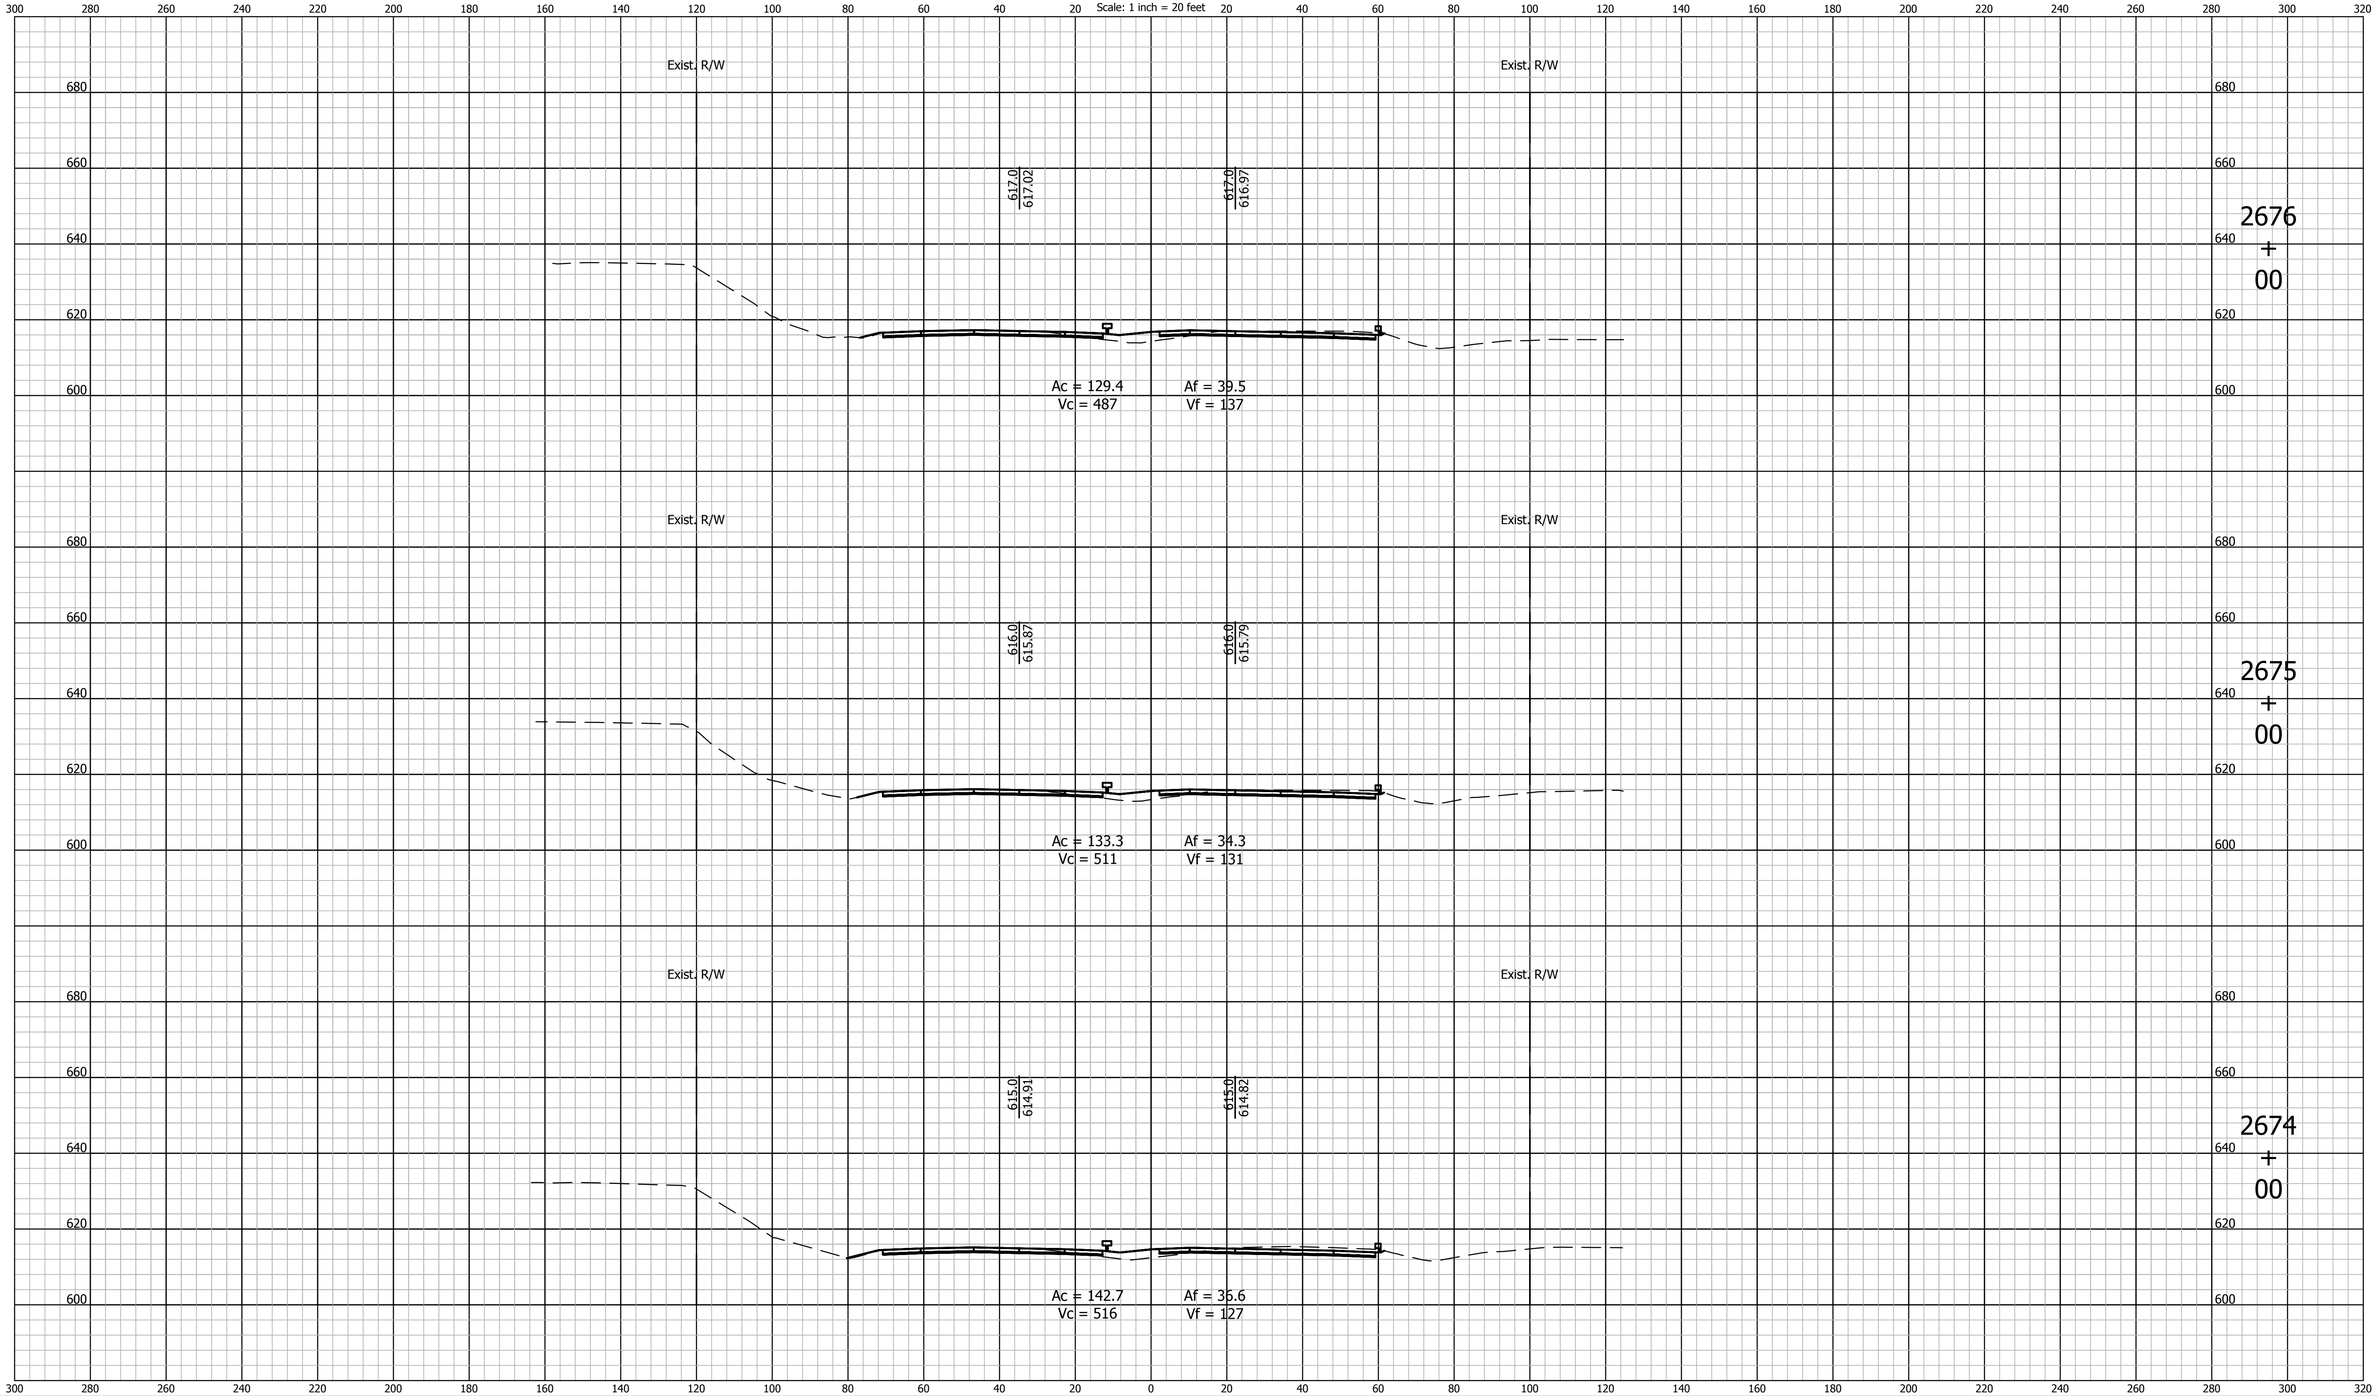

E&B PAVING, Inc
World-Class Solutions at a Local Level℠

UNITED Consulting

1625 N. Post Road
Indianapolis, IN 46219
Phone 317-895-2585
Fax 317-895-2596
www.ucindy.com

RECOMMENDED FOR APPROVAL _____
DESIGN ENGINEER DATE

DESIGNED: BWS | DRAWN: MAC
CHECKED: BJP | CHECKED: BJP

INDIANA
DEPARTMENT OF TRANSPORTATION

CROSS SECTIONS
LINE "A"

HORIZONTAL SCALE	BRIDGE FILE
1" = 20'	-
VERTICAL SCALE	DESIGNATION
1" = 20'	0501212
SURVEY BOOK	SHEETS
-	155 of 251
CONTRACT	PROJECT
R-28940	0501212

File Name: P:\C3D\MK16-465\Road\Dwg\Plans\X Sections Line A 2530+00 to 2748+00.dwg Plot Date: 4/25/2017 Plotted By: Pierson, Brian

CROSS SECTIONS

Scale: 1 inch = 20 feet

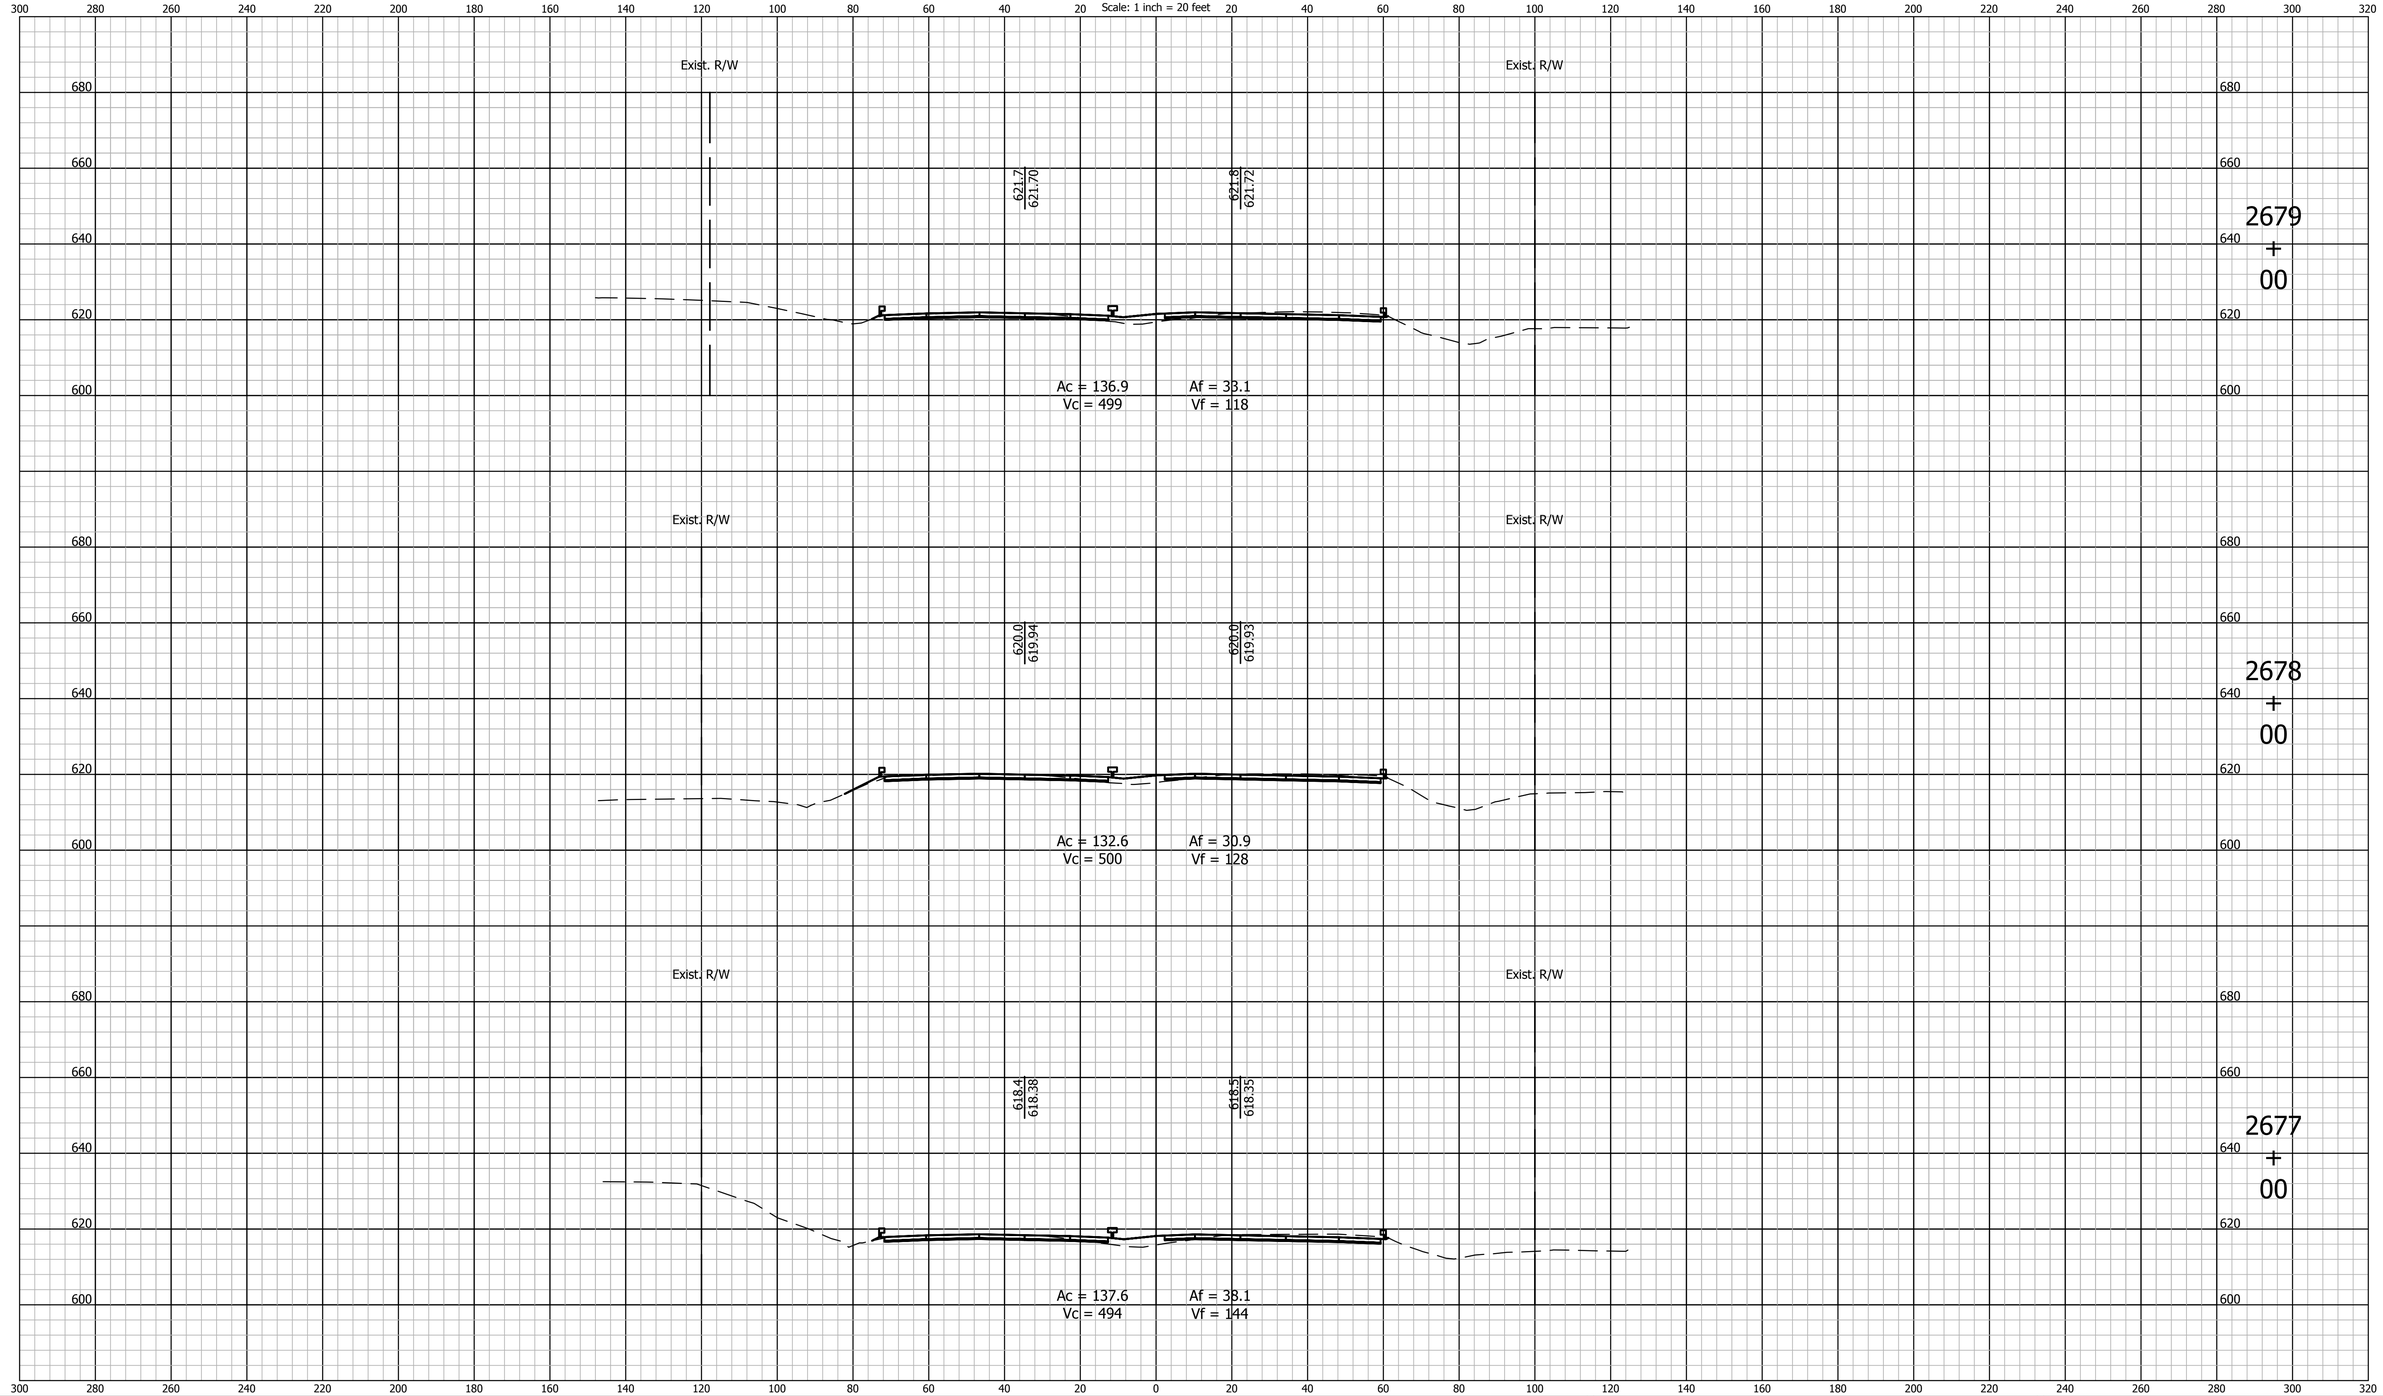

E&B PAVING, Inc
World-Class Solutions at a Local Level™

UNITED Consulting

1625 N. Post Road
Indianapolis, IN 46219
Phone 317-895-2585
Fax 317-895-2596
www.ucindy.com

RECOMMENDED FOR APPROVAL _____
DESIGN ENGINEER DATE

DESIGNED: BWS | DRAWN: MAC
CHECKED: BJP | CHECKED: BJP

INDIANA
DEPARTMENT OF TRANSPORTATION

CROSS SECTIONS
LINE "A"

HORIZONTAL SCALE	BRIDGE FILE
1" = 20'	-
VERTICAL SCALE	DESIGNATION
1" = 20'	0501212

SURVEY BOOK	SHEETS		
-	156	of	251
CONTRACT	PROJECT		
R-28940	0501212		

File Name: P:\C3D\MK16-465\Road\Dwg\Plans\X Sections Line A 2530+00 to 2748+00.dwg Plot Date: 4/25/2017 Plotted By: Pierson, Brian

CROSS SECTIONS
Scale: 1 inch = 20 feet

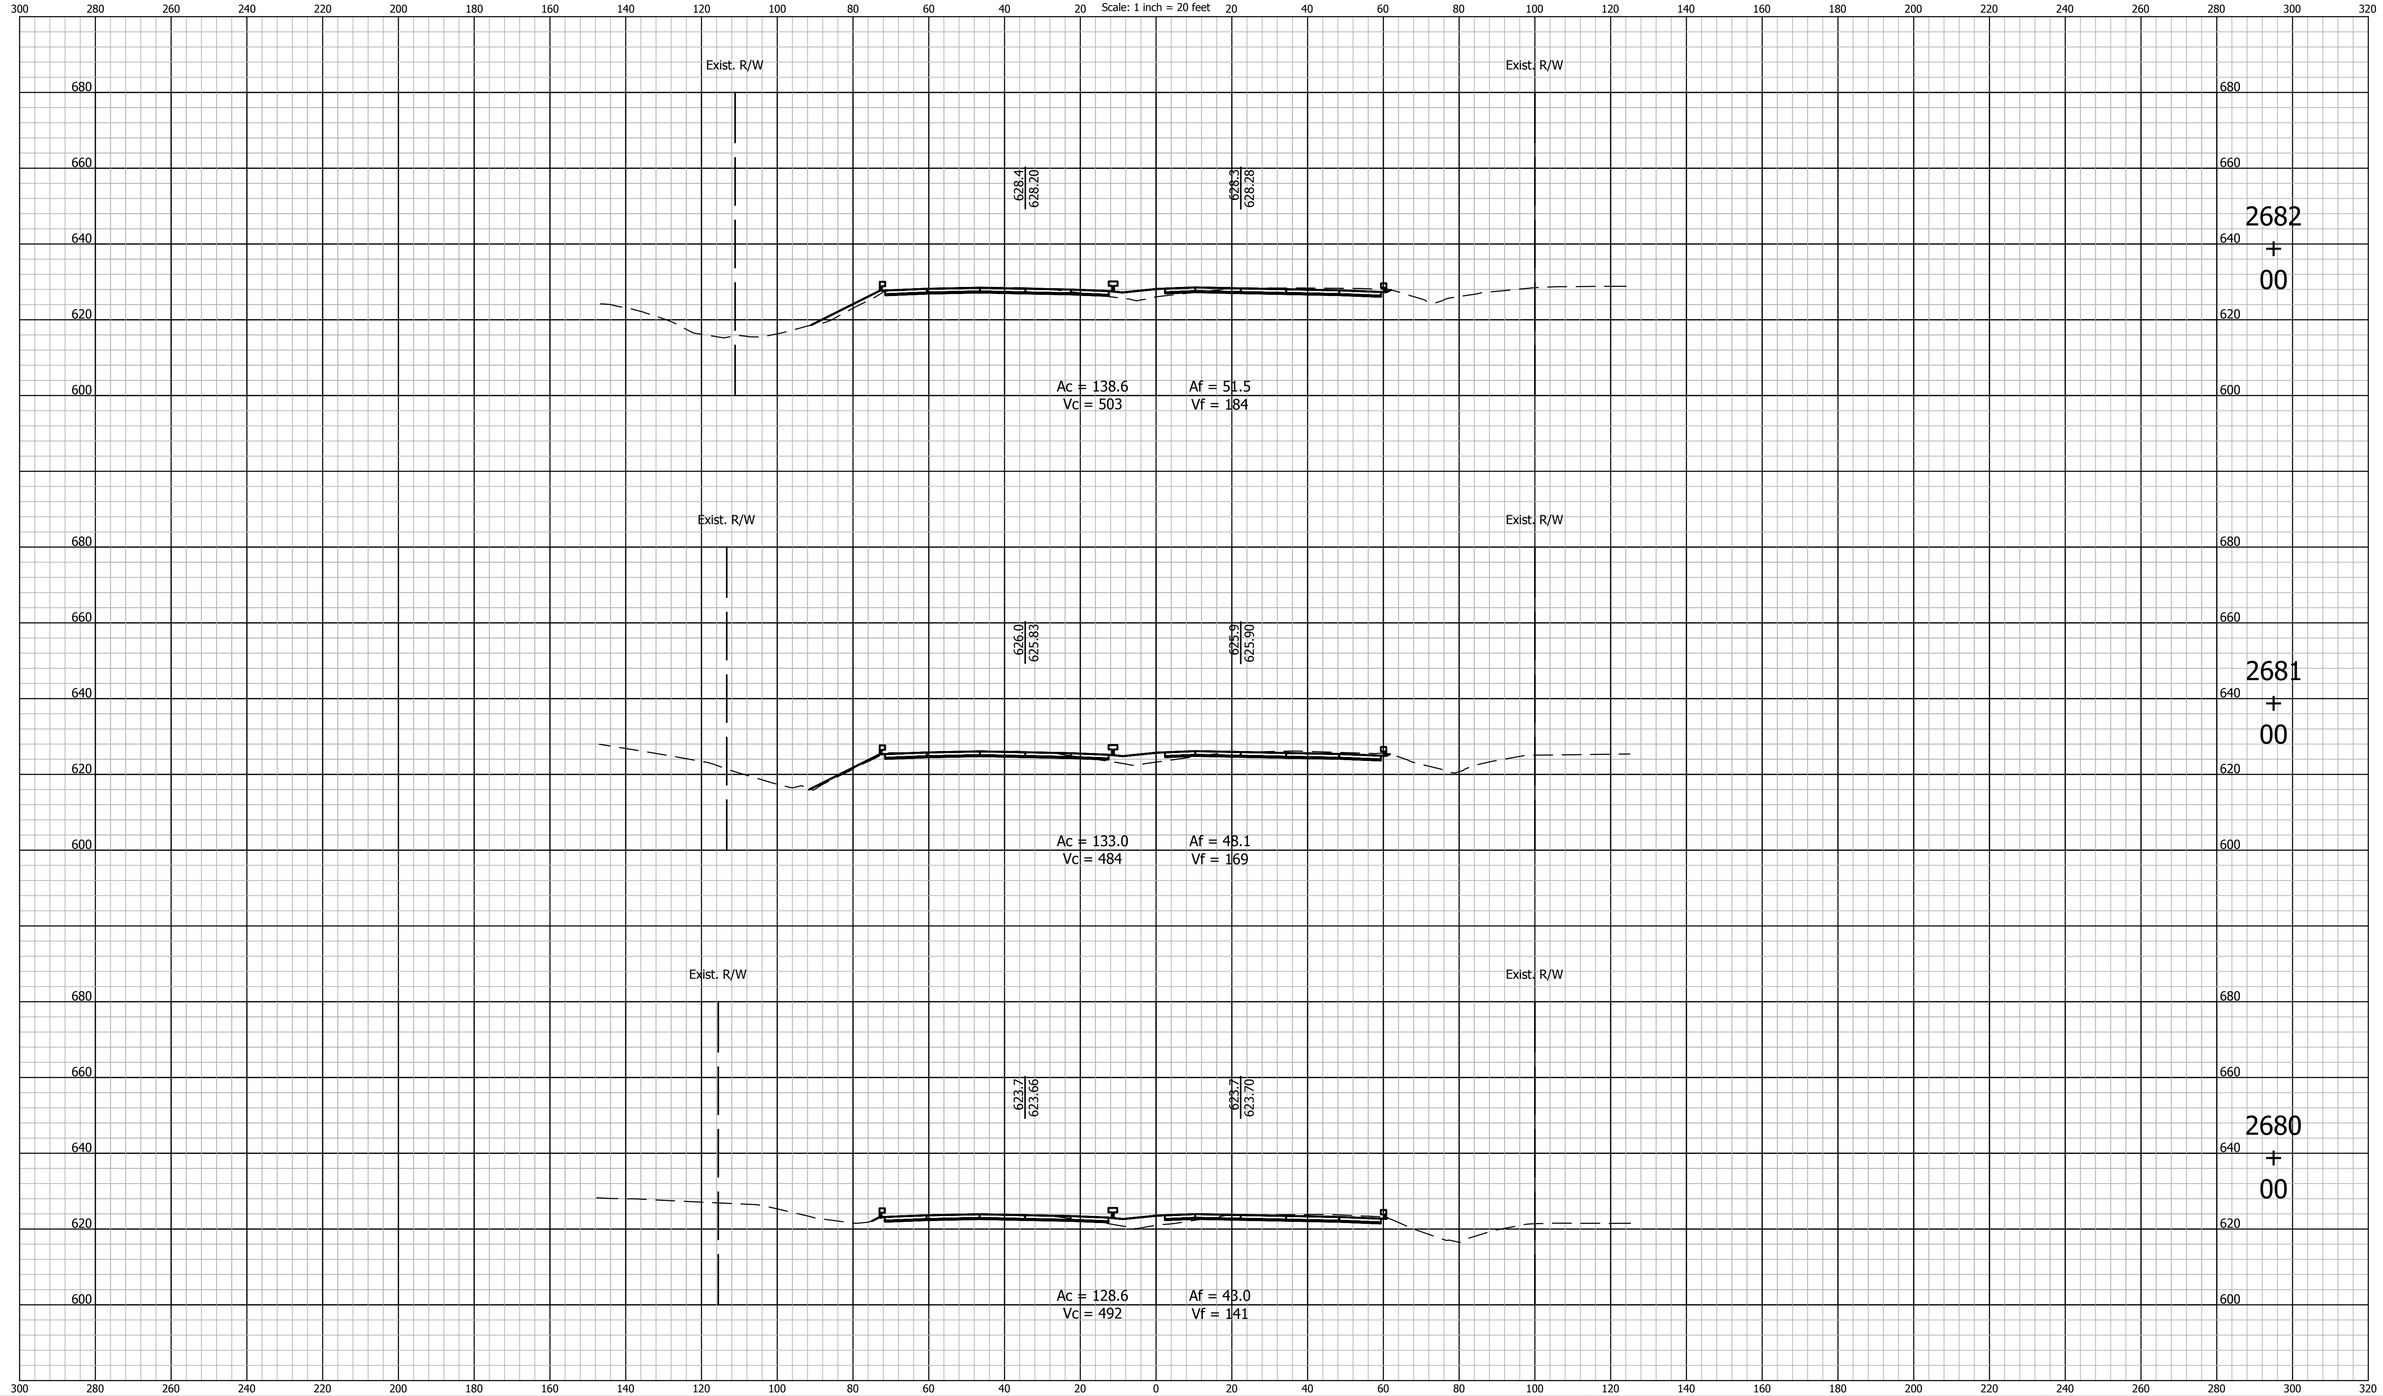

E&B PAVING, Inc
World-Class Solutions at a Local Level℠

UNITED Consulting
1625 N. Post Road
Indianapolis, IN 46219
Phone 317-895-2585
Fax 317-895-2596
www.ucindy.com

RECOMMENDED FOR APPROVAL
DESIGN ENGINEER DATE

DESIGNED: BWS DRAWN: MAC
CHECKED: BJP CHECKED: BJP

INDIANA
DEPARTMENT OF TRANSPORTATION

CROSS SECTIONS
LINE "A"

HORIZONTAL SCALE	BRIDGE FILE
1" = 20'	-
VERTICAL SCALE	DESIGNATION
1" = 20'	0501212
SURVEY BOOK	SHEETS
-	157 of 251
CONTRACT	PROJECT
R-28940	0501212

File Name: P:\C3D\MK16-465\Road\Dwg\Plans\X Sections Line A 2530+00 to 2748+00.dwg Plot Date: 4/25/2017 Plotted By: Pierson, Brian

CROSS SECTIONS
Scale: 1 inch = 20 feet

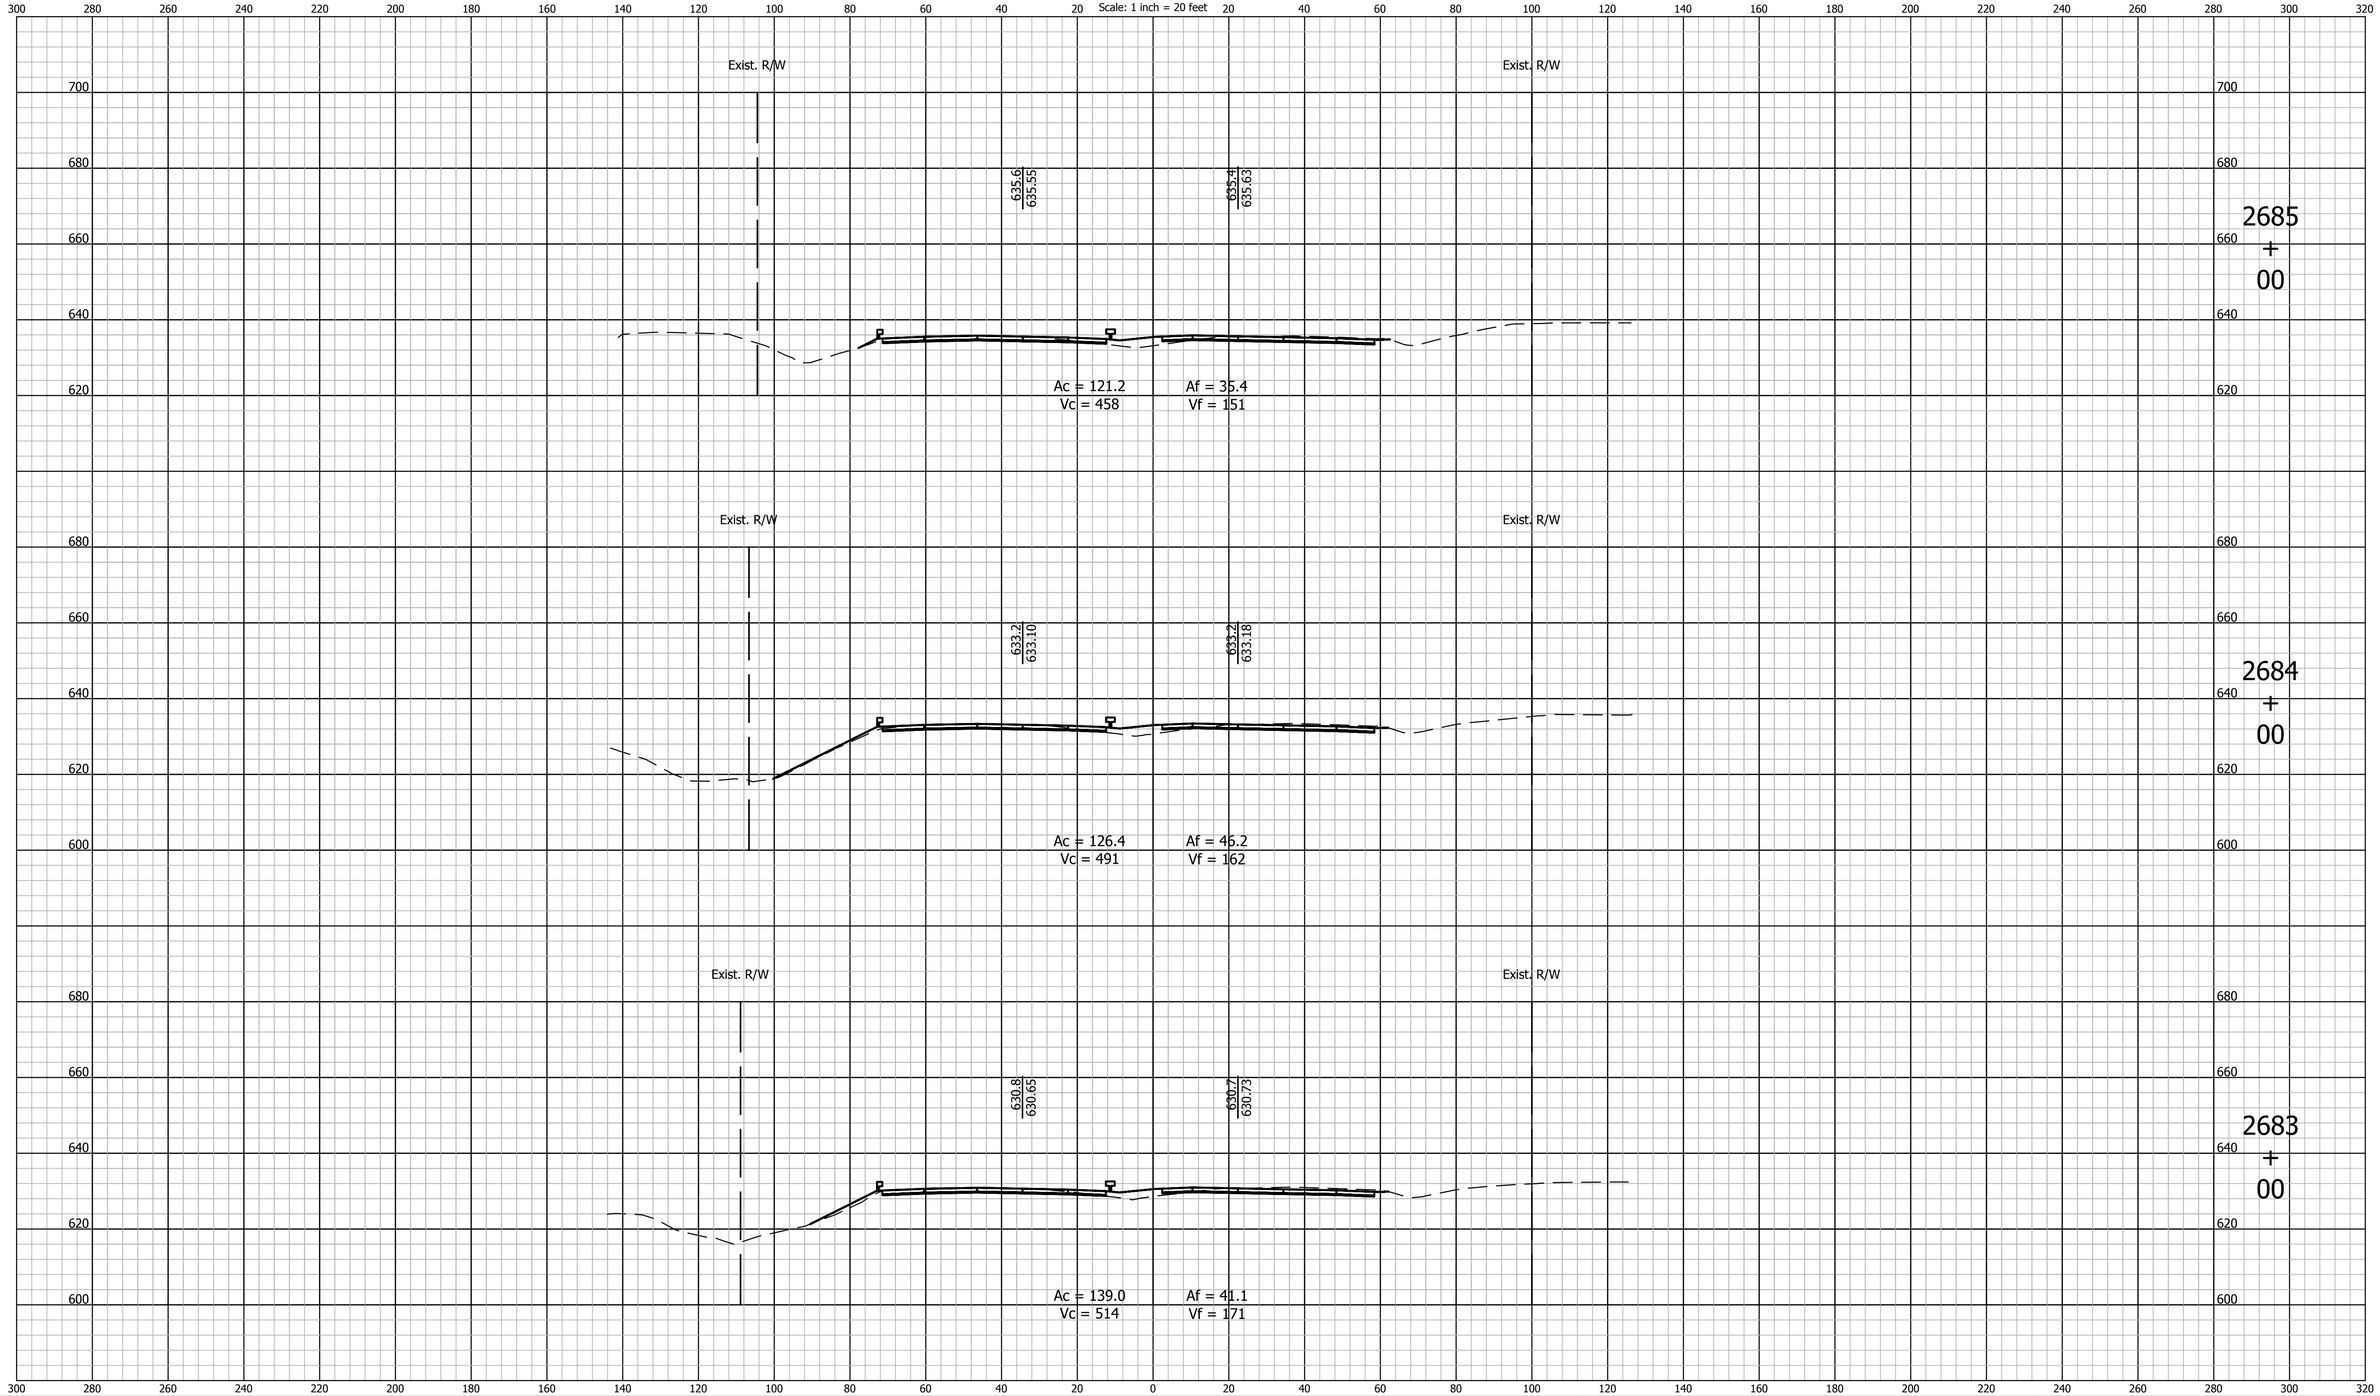

E&B PAVING, Inc
World-Class Solutions at a Local Level℠

UNITED Consulting

1625 N. Post Road
Indianapolis, IN 46219
Phone 317-895-2585
Fax 317-895-2596
www.ucindy.com

RECOMMENDED FOR APPROVAL _____ DESIGN ENGINEER DATE

DESIGNED: BWS | DRAWN: MAC

CHECKED: BJP | CHECKED: BJP

INDIANA
DEPARTMENT OF TRANSPORTATION

CROSS SECTIONS
LINE "A"

HORIZONTAL SCALE	BRIDGE FILE
1" = 20'	-
VERTICAL SCALE	DESIGNATION
1" = 20'	0501212

SURVEY BOOK	SHEETS		
-	158	of	251
CONTRACT	PROJECT		
R-28940	0501212		

File Name: P:\C3D\MK16-465\Road\Dwg\Plans\X Sections Line A 2530+00 to 2748+00.dwg Plot Date: 4/25/2017 Plotted By: Pierson, Brian

CROSS SECTIONS
Scale: 1 inch = 20 feet

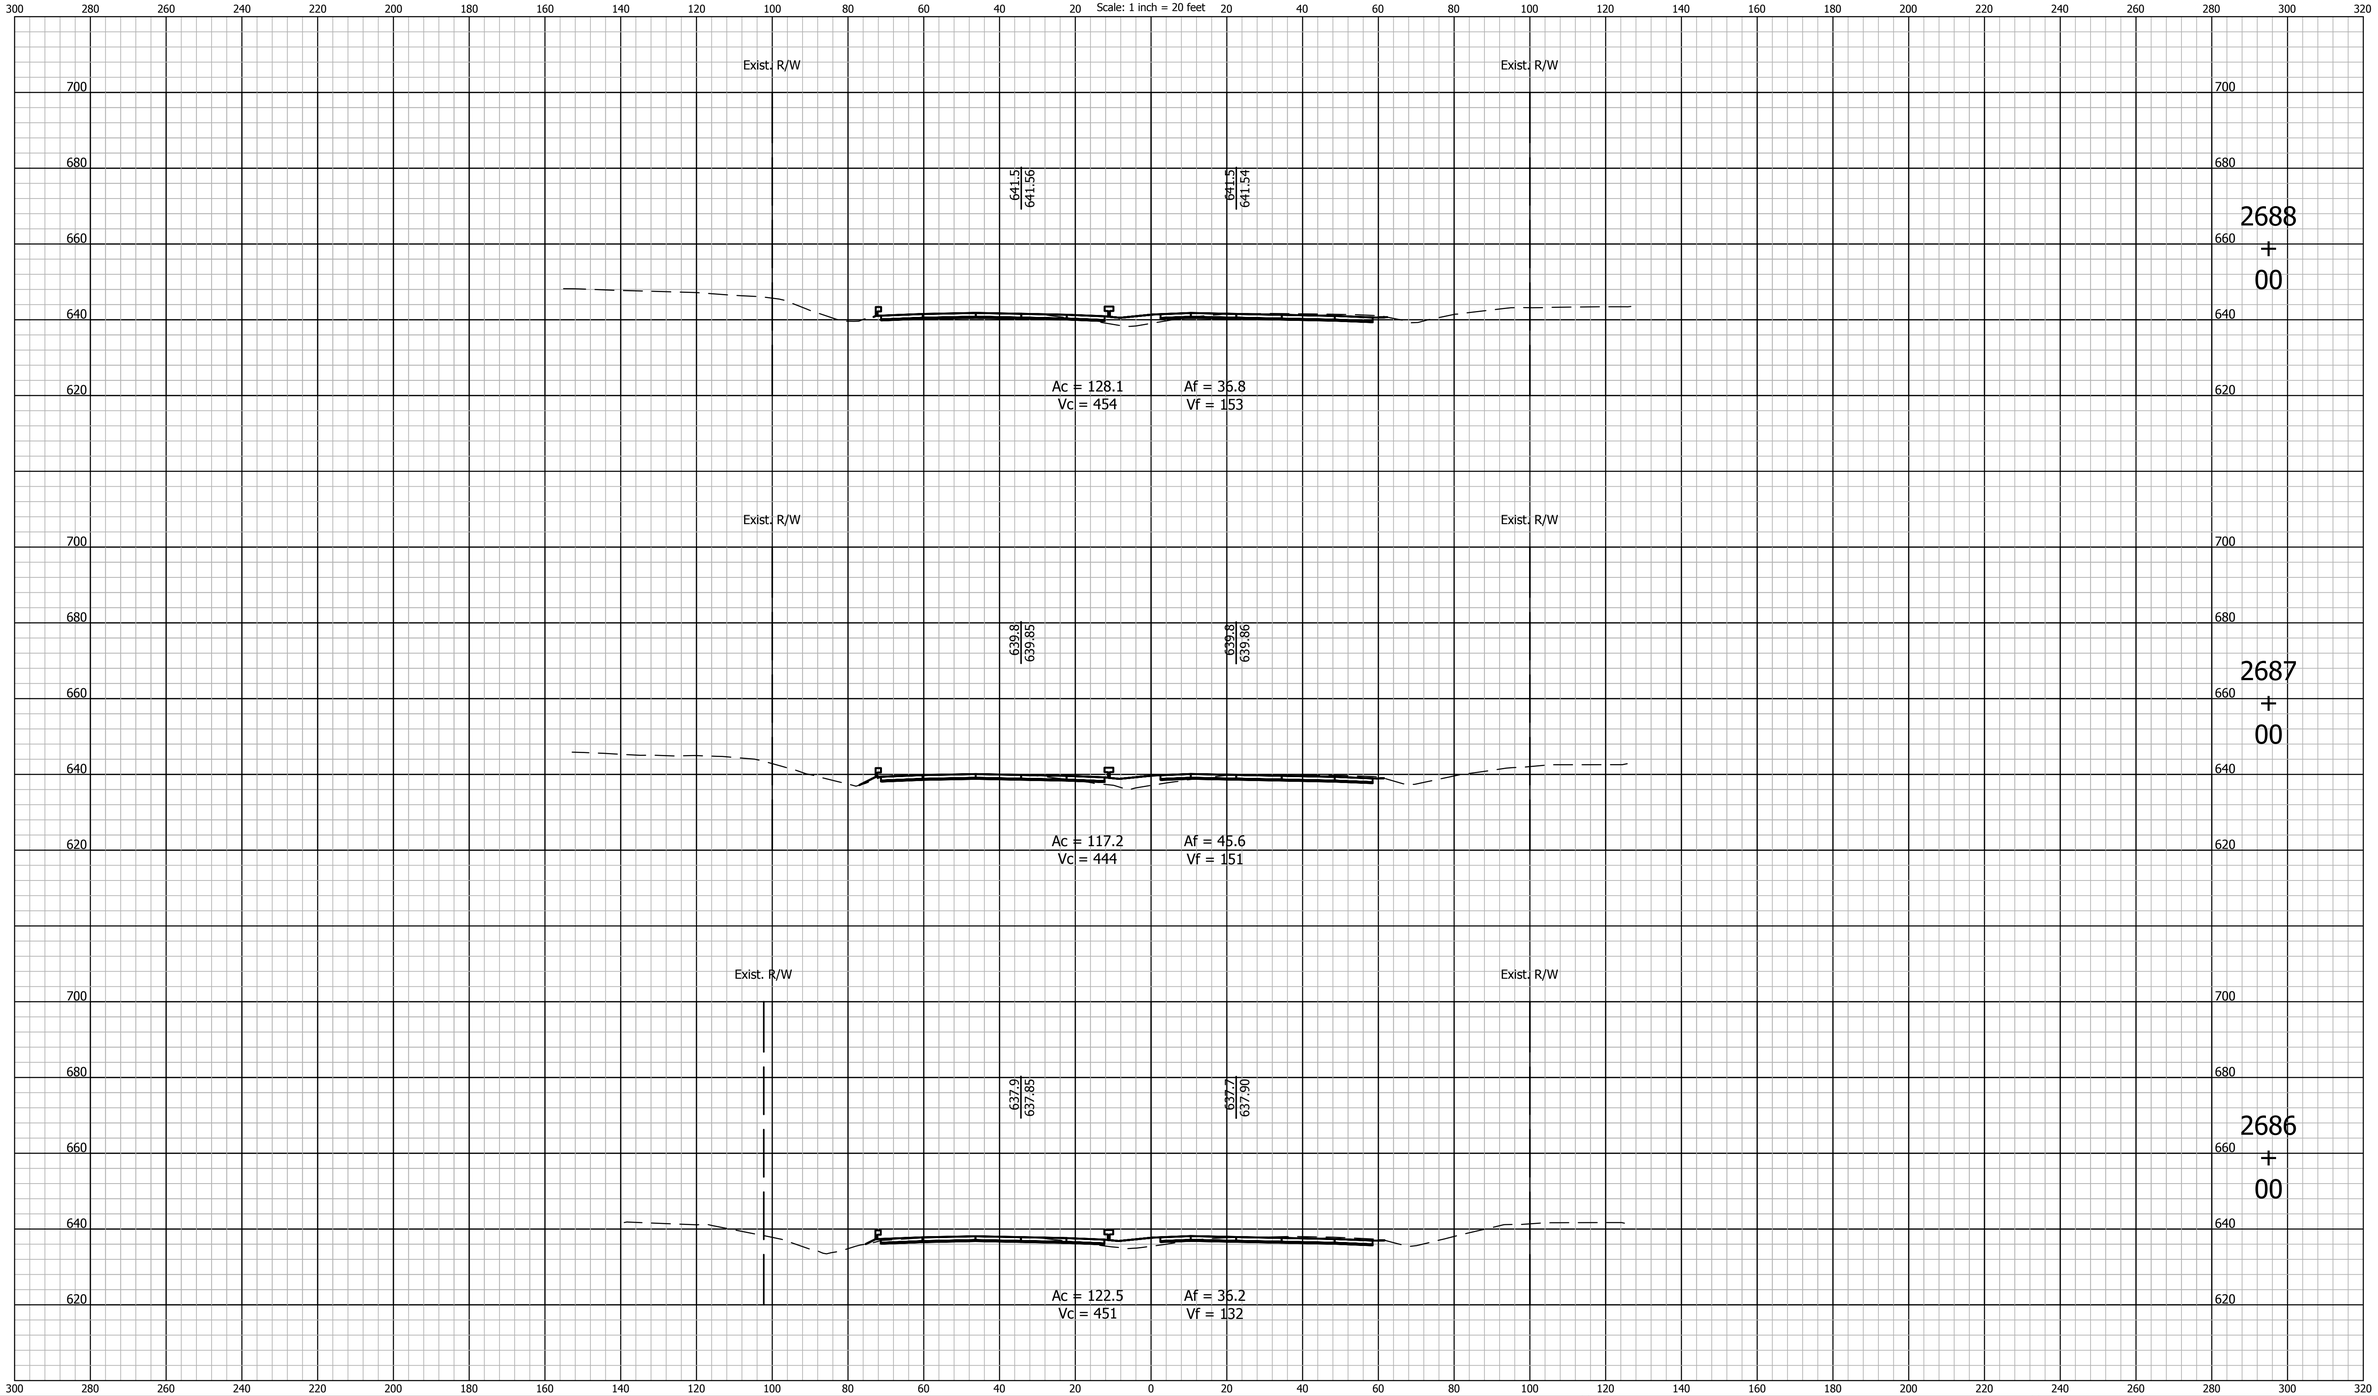

E&B PAVING, Inc
World-Class Solutions at a Local Level℠

UNITED Consulting

1625 N. Post Road
Indianapolis, IN 46219
Phone 317-895-2585
Fax 317-895-2596
www.ucindy.com

RECOMMENDED FOR APPROVAL
DESIGN ENGINEER DATE

DESIGNED: BWS DRAWN: MAC
CHECKED: BJP CHECKED: BJP

INDIANA
DEPARTMENT OF TRANSPORTATION

CROSS SECTIONS
LINE "A"

HORIZONTAL SCALE	BRIDGE FILE
1" = 20'	-
VERTICAL SCALE	DESIGNATION
1" = 20'	0501212

SURVEY BOOK	SHEETS		
-	159	of	251
CONTRACT	PROJECT		
R-28940	0501212		

File Name: P:\C3D\MK16-465\Road\Dwg\Plans\X Sections Line A 2530+00 to 2748+00.dwg Plot Date: 4/25/2017 Plotted By: Pierson, Brian

CROSS SECTIONS

Scale: 1 inch = 20 feet

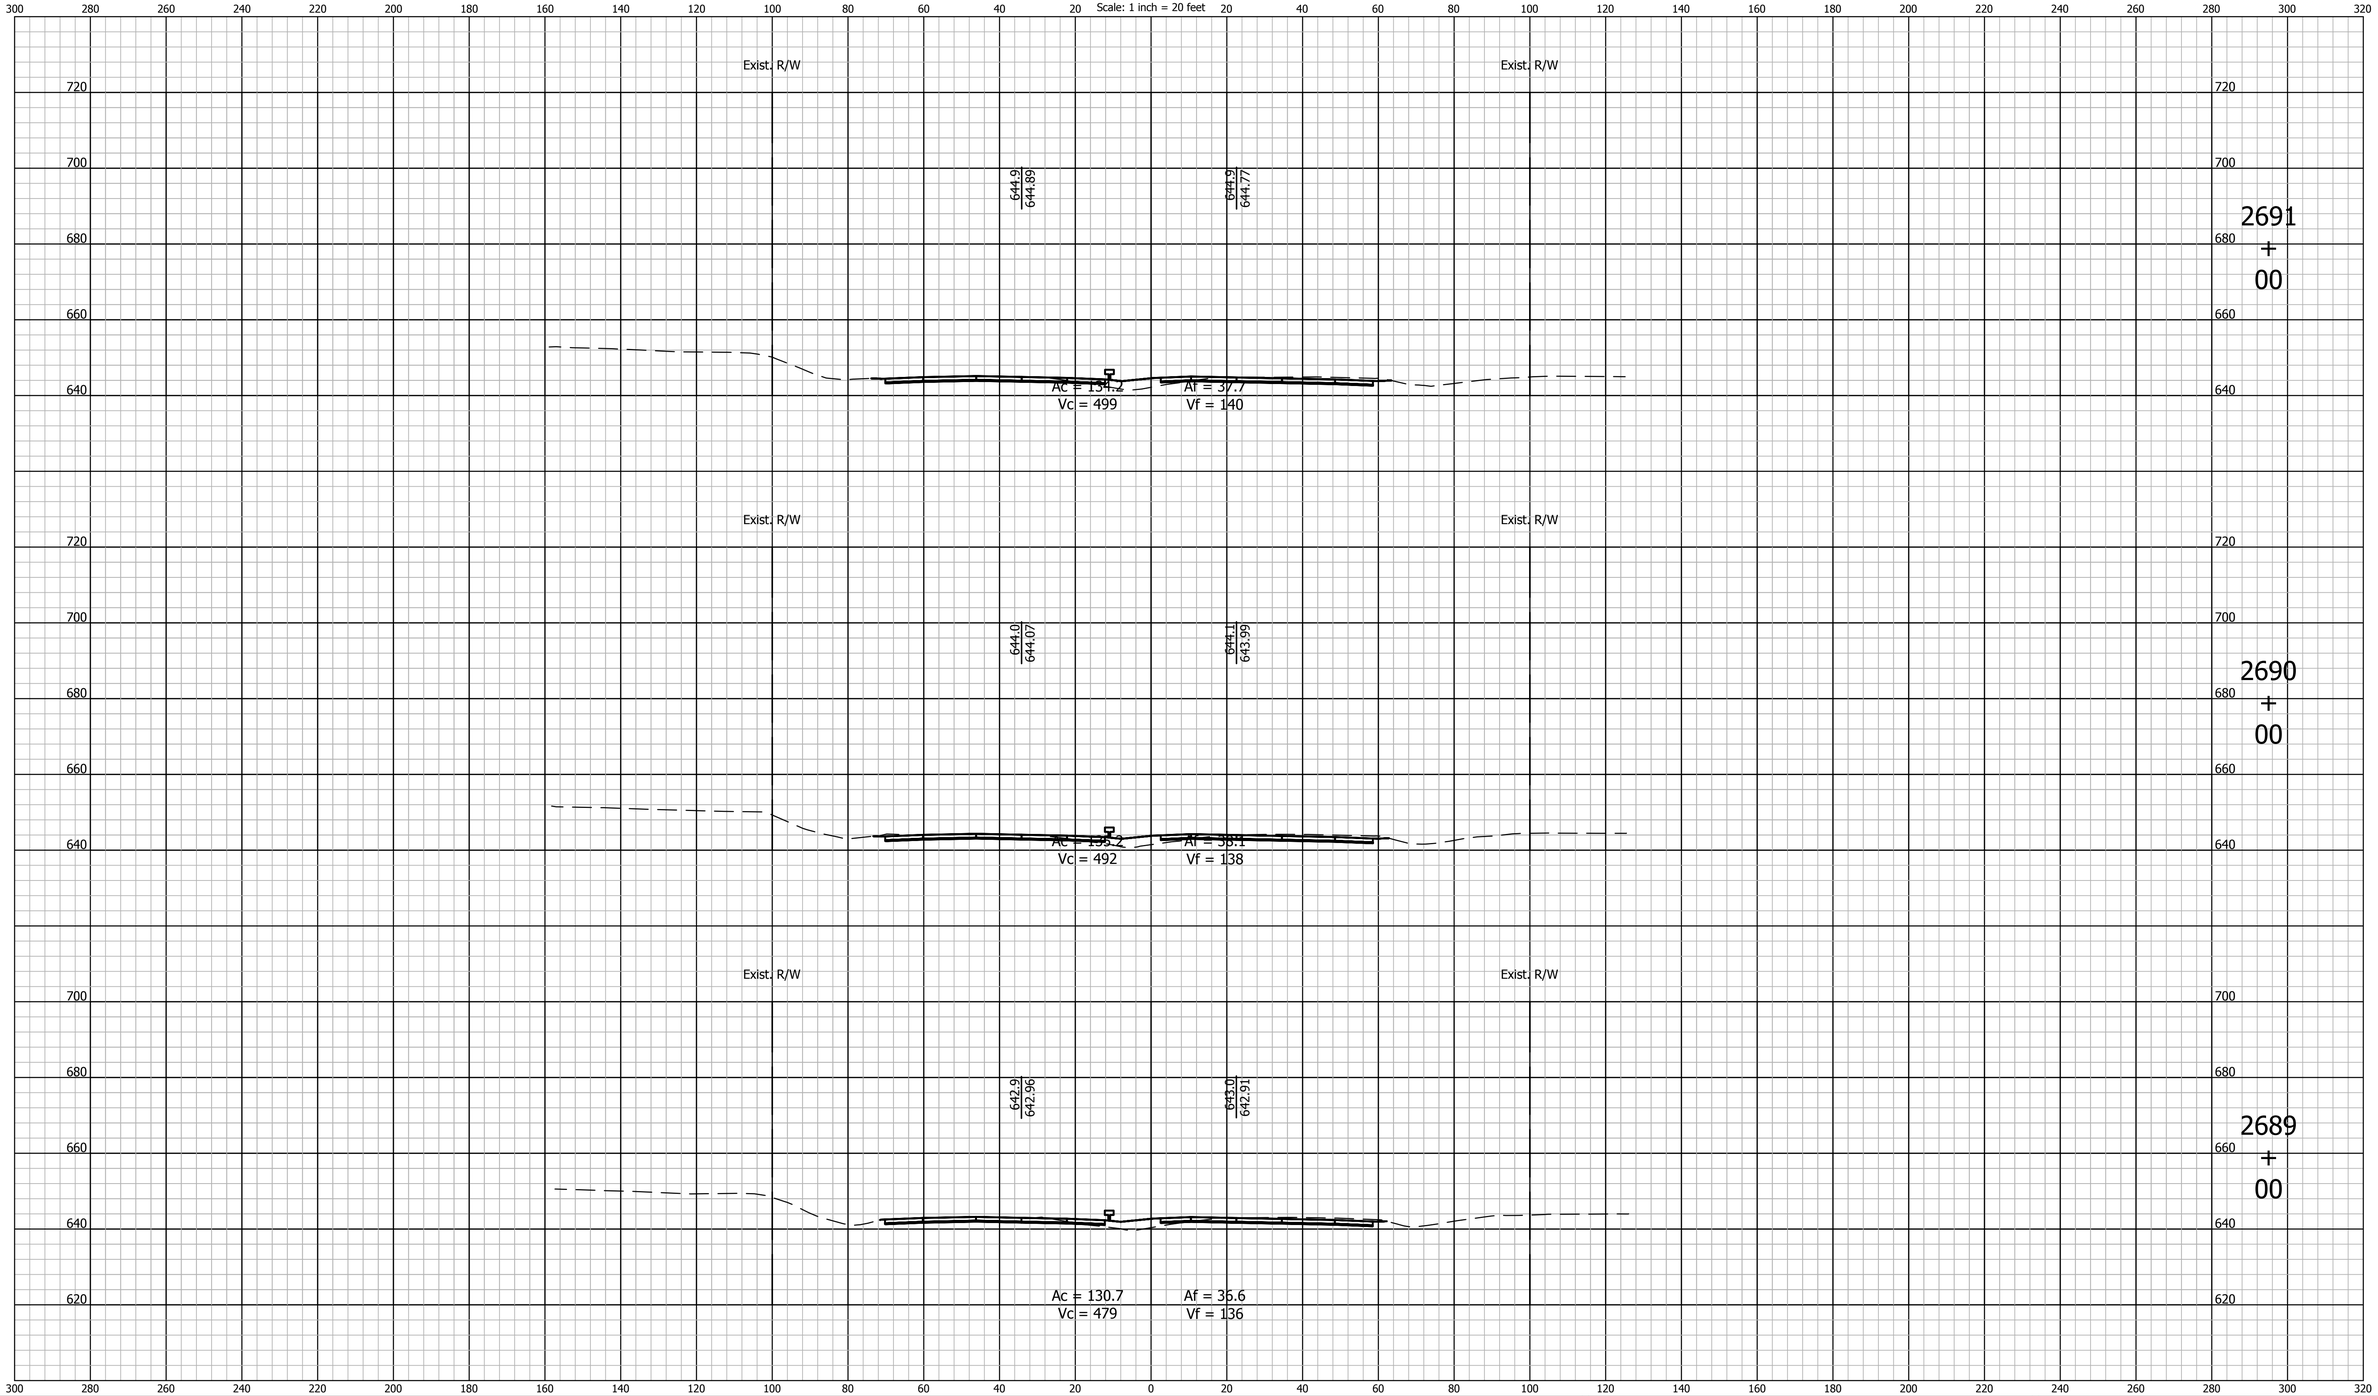

E&B PAVING, Inc
World-Class Solutions at a Local Level℠

UNITED Consulting

1625 N. Post Road
Indianapolis, IN 46219
Phone 317-895-2585
Fax 317-895-2596
www.ucindy.com

RECOMMENDED FOR APPROVAL

DESIGN ENGINEER DATE

DESIGNED: BWS DRAWN: MAC

CHECKED: BJP CHECKED: BJP

INDIANA
DEPARTMENT OF TRANSPORTATION

CROSS SECTIONS
LINE "A"

HORIZONTAL SCALE	BRIDGE FILE
1" = 20'	-
VERTICAL SCALE	DESIGNATION
1" = 20'	0501212
SURVEY BOOK	SHEETS
-	160 of 251
CONTRACT	PROJECT
R-28940	0501212

File Name: P:\C3D\MK16-465\Road\Dwg\Plans\X Sections Line A 2530+00 to 2748+00.dwg Plot Date: 4/25/2017 Plotted By: Pierson, Brian

CROSS SECTIONS
Scale: 1 inch = 20 feet

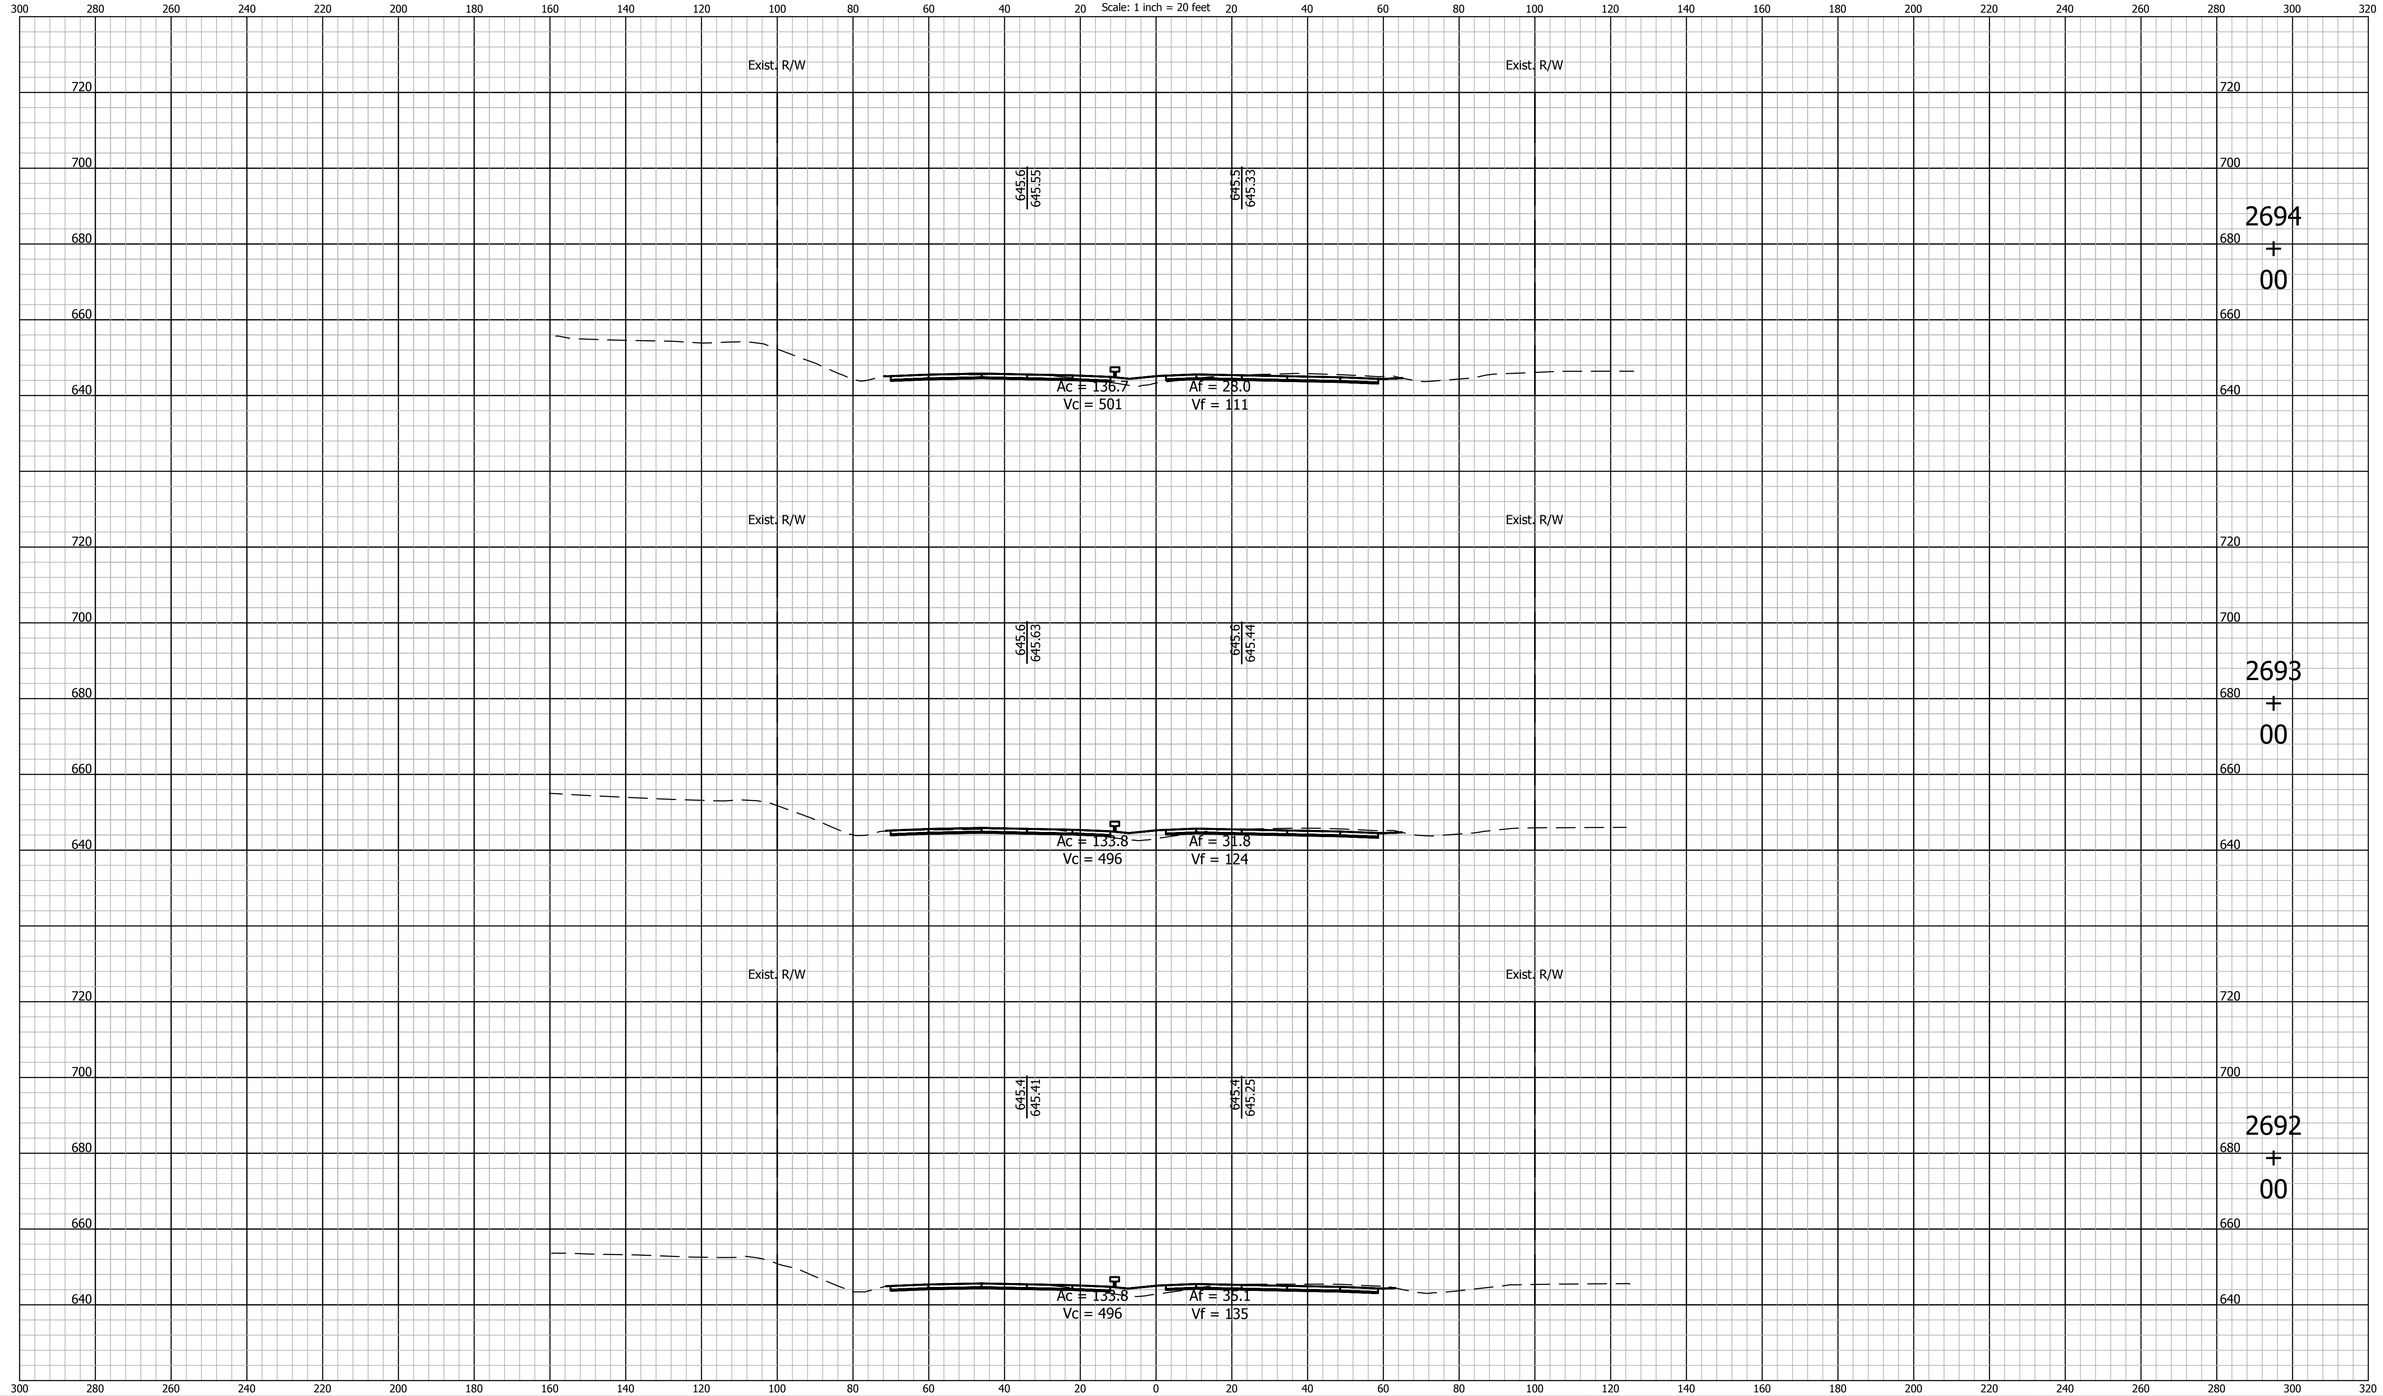

E&B PAVING, Inc
World-Class Solutions at a Local Level℠

UNITED Consulting

1625 N. Post Road
Indianapolis, IN 46219
Phone 317-895-2585
Fax 317-895-2596
www.ucindy.com

RECOMMENDED FOR APPROVAL _____ DESIGN ENGINEER DATE

DESIGNED: BWS | DRAWN: MAC

CHECKED: BJP | CHECKED: BJP

INDIANA
DEPARTMENT OF TRANSPORTATION

CROSS SECTIONS
LINE "A"

HORIZONTAL SCALE	BRIDGE FILE
1" = 20'	-
VERTICAL SCALE	DESIGNATION
1" = 20'	0501212

SURVEY BOOK	SHEETS
-	161 of 251
CONTRACT	PROJECT
R-28940	0501212

File Name: P:\C3D\MK16-465\Road\Dwg\Plans\X Sections Line A 2530+00 to 2748+00.dwg Plot Date: 4/25/2017 Plotted By: Pierson, Brian

CROSS SECTIONS
Scale: 1 inch = 20 feet

Exist. R/W

643.6
643.34

643.7
643.21

Ac = 142.9
Vc = 526

Af = 24.5
Vf = 92

2697
+
00

644.6
644.51

644.5
644.21

2696
+
00

Ac = 141.2
Vc = 524

Af = 24.9
Vf = 91

645.2
645.18

645.3
644.92

2695
+
00

Ac = 141.7
Vc = 516

Af = 24.1
Vf = 96

E&B PAVING, Inc
World-Class Solutions at a Local Level℠

UNITED Consulting

1625 N. Post Road
Indianapolis, IN 46219
Phone 317-895-2585
Fax 317-895-2596
www.ucindy.com

RECOMMENDED FOR APPROVAL _____ DESIGN ENGINEER DATE

DESIGNED: BWS | DRAWN: MAC

CHECKED: BJP | CHECKED: BJP

INDIANA
DEPARTMENT OF TRANSPORTATION

CROSS SECTIONS
LINE "A"

HORIZONTAL SCALE	BRIDGE FILE
1" = 20'	-
VERTICAL SCALE	DESIGNATION
1" = 20'	0501212

SURVEY BOOK	SHEETS
-	162 of 251
CONTRACT	PROJECT
R-28940	0501212

File Name: P:\C3D\MK16-465\Road\Dwg\Plans\X Sections Line A 2530+00 to 2748+00.dwg Plot Date: 4/25/2017 Plotted By: Pierson, Brian

CROSS SECTIONS
Scale: 1 inch = 20 feet

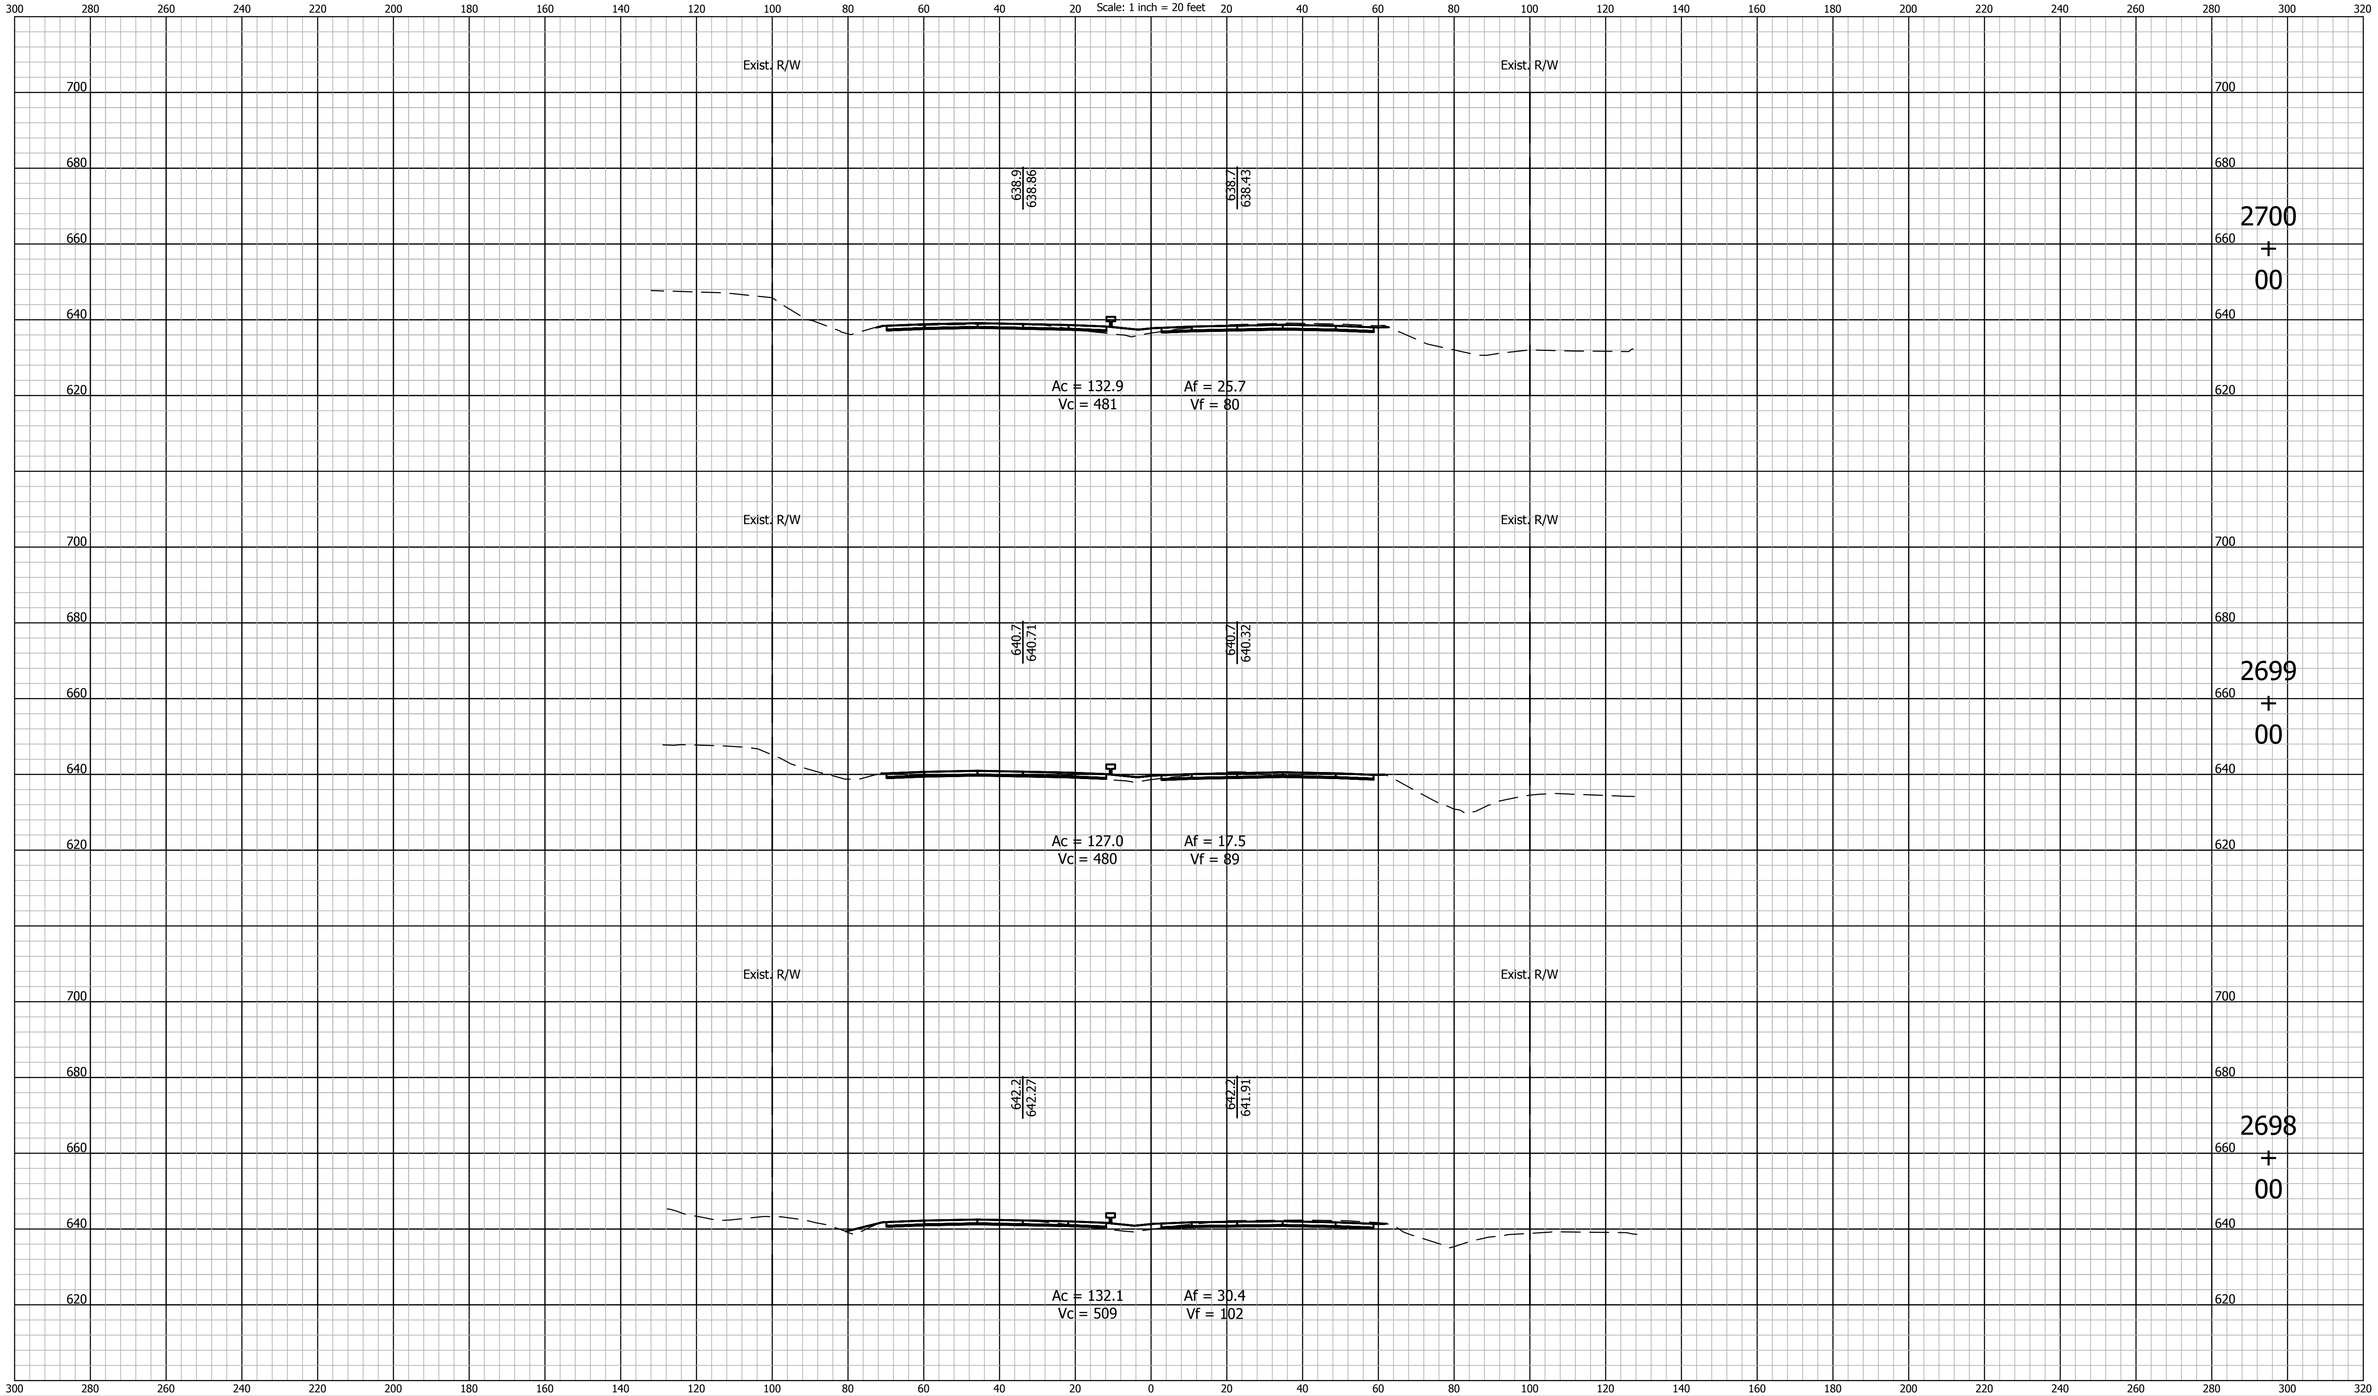

E&B PAVING, Inc
World-Class Solutions at a Local Level℠

UNITED Consulting
1625 N. Post Road
Indianapolis, IN 46219
Phone 317-895-2585
Fax 317-895-2596
www.ucindy.com

RECOMMENDED FOR APPROVAL _____ DESIGN ENGINEER DATE

DESIGNED: BWS | DRAWN: MAC

CHECKED: BJP | CHECKED: BJP

INDIANA
DEPARTMENT OF TRANSPORTATION

CROSS SECTIONS
LINE "A"

HORIZONTAL SCALE	BRIDGE FILE
1" = 20'	-
VERTICAL SCALE	DESIGNATION
1" = 20'	0501212

SURVEY BOOK	SHEETS		
-	163	of	251
CONTRACT	PROJECT		
R-28940	0501212		

File Name: P:\C3D\MK16-465\Road\Dwg\Plans\X Sections Line A 2530+00 to 2748+00.dwg Plot Date: 4/25/2017 Plotted By: Pierson, Brian

CROSS SECTIONS
Scale: 1 inch = 20 feet

Exist. R/W

632.0
631.99

631.9
631.52

Ac = 137.0
Vc = 515

Af = 26.9
Vf = 92

2703
+
00

Exist. R/W

634.3
634.35

634.4
633.88

Ac = 140.9
Vc = 525

Af = 22.9
Vf = 88

2702
+
00

Exist. R/W

636.7
636.70

636.6
636.24

Ac = 142.4
Vc = 510

Af = 24.4
Vf = 93

2701
+
00

E&B PAVING, Inc
World-Class Solutions at a Local Level℠

UNITED Consulting
1625 N. Post Road
Indianapolis, IN 46219
Phone 317-895-2585
Fax 317-895-2596
www.ucindy.com

RECOMMENDED FOR APPROVAL
DESIGN ENGINEER DATE

DESIGNED: BWS
DRAWN: MAC
CHECKED: BJP
CHECKED: BJP

INDIANA
DEPARTMENT OF TRANSPORTATION

CROSS SECTIONS
LINE "A"

HORIZONTAL SCALE	BRIDGE FILE
1" = 20'	-
VERTICAL SCALE	DESIGNATION
1" = 20'	0501212

SURVEY BOOK	SHEETS
-	164 of 251
CONTRACT	PROJECT
R-28940	0501212

File Name: P:\C3D\MK16-465\Road\Dwg\Plans\X Sections Line A 2530+00 to 2748+00.dwg Plot Date: 4/25/2017 Plotted By: Pierson, Brian

CROSS SECTIONS
Scale: 1 inch = 20 feet

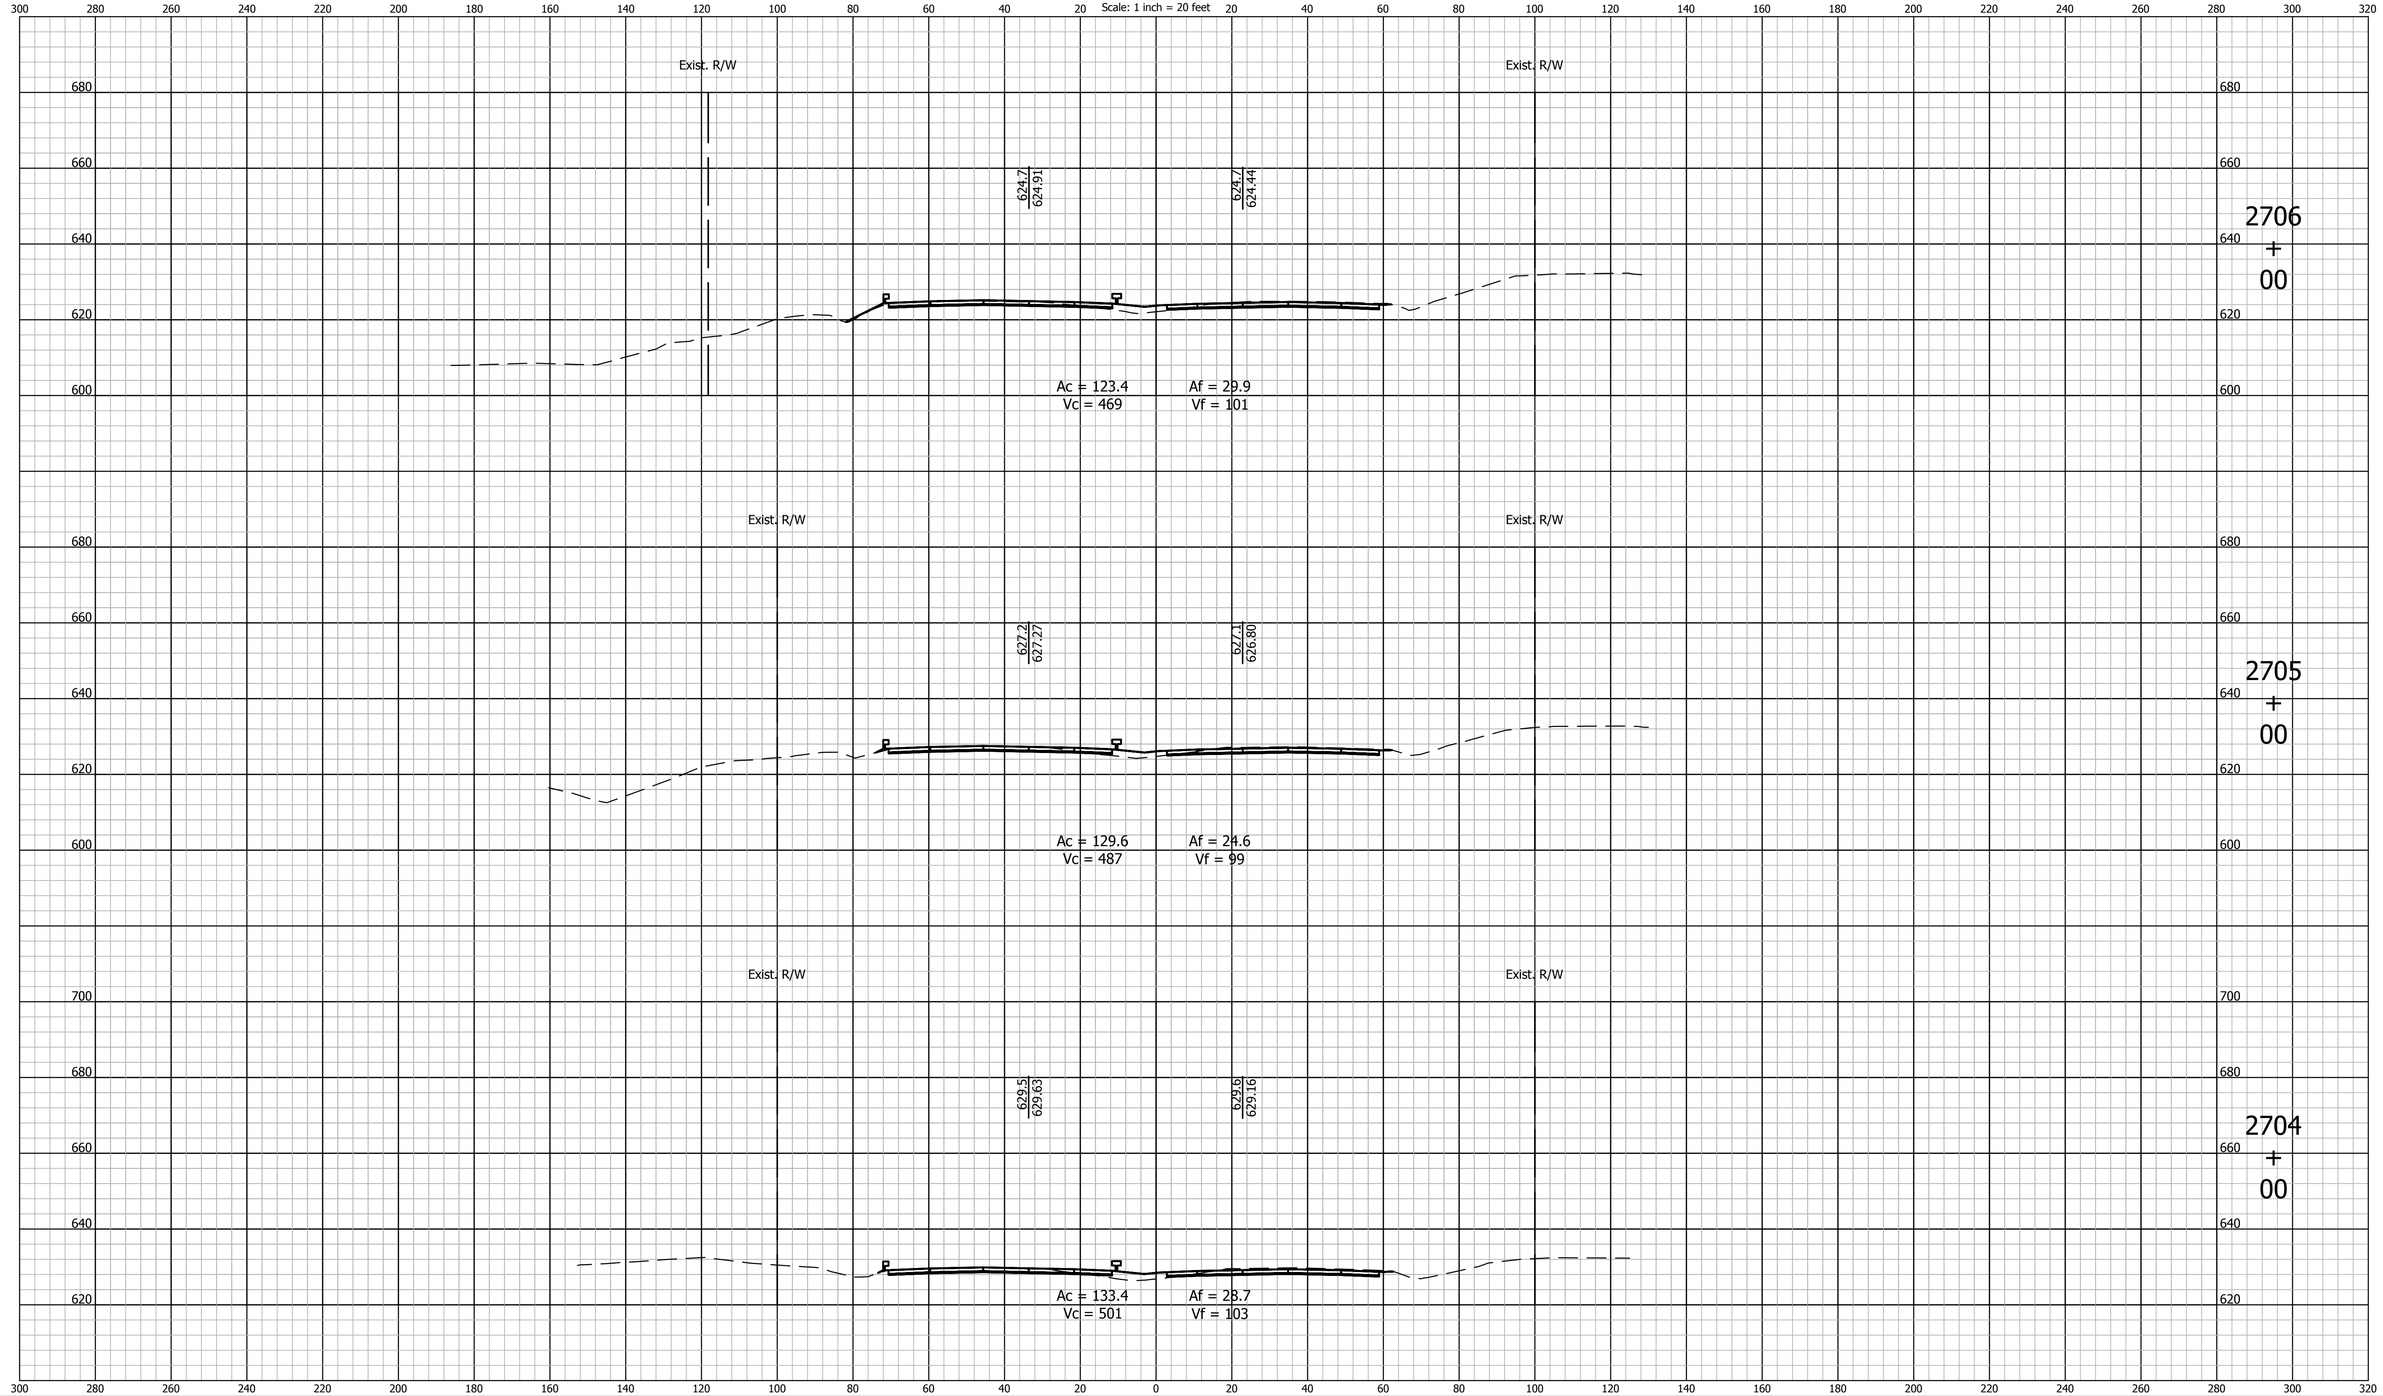

E&B PAVING, Inc
World-Class Solutions at a Local Level℠

UNITED Consulting

1625 N. Post Road
Indianapolis, IN 46219
Phone 317-895-2585
Fax 317-895-2596
www.ucindy.com

RECOMMENDED FOR APPROVAL _____ DESIGN ENGINEER DATE

DESIGNED: BWS DRAWN: MAC

CHECKED: BJP CHECKED: BJP

INDIANA
DEPARTMENT OF TRANSPORTATION

CROSS SECTIONS
LINE "A"

HORIZONTAL SCALE	BRIDGE FILE
1" = 20'	-
VERTICAL SCALE	DESIGNATION
1" = 20'	0501212

SURVEY BOOK	SHEETS
-	165 of 251
CONTRACT	PROJECT
R-28940	0501212

File Name: P:\C3D\MK16-465\Road\Dwg\Plans\X Sections Line A 2530+00 to 2748+00.dwg Plot Date: 4/25/2017 Plotted By: Pierson, Brian

CROSS SECTIONS
Scale: 1 inch = 20 feet

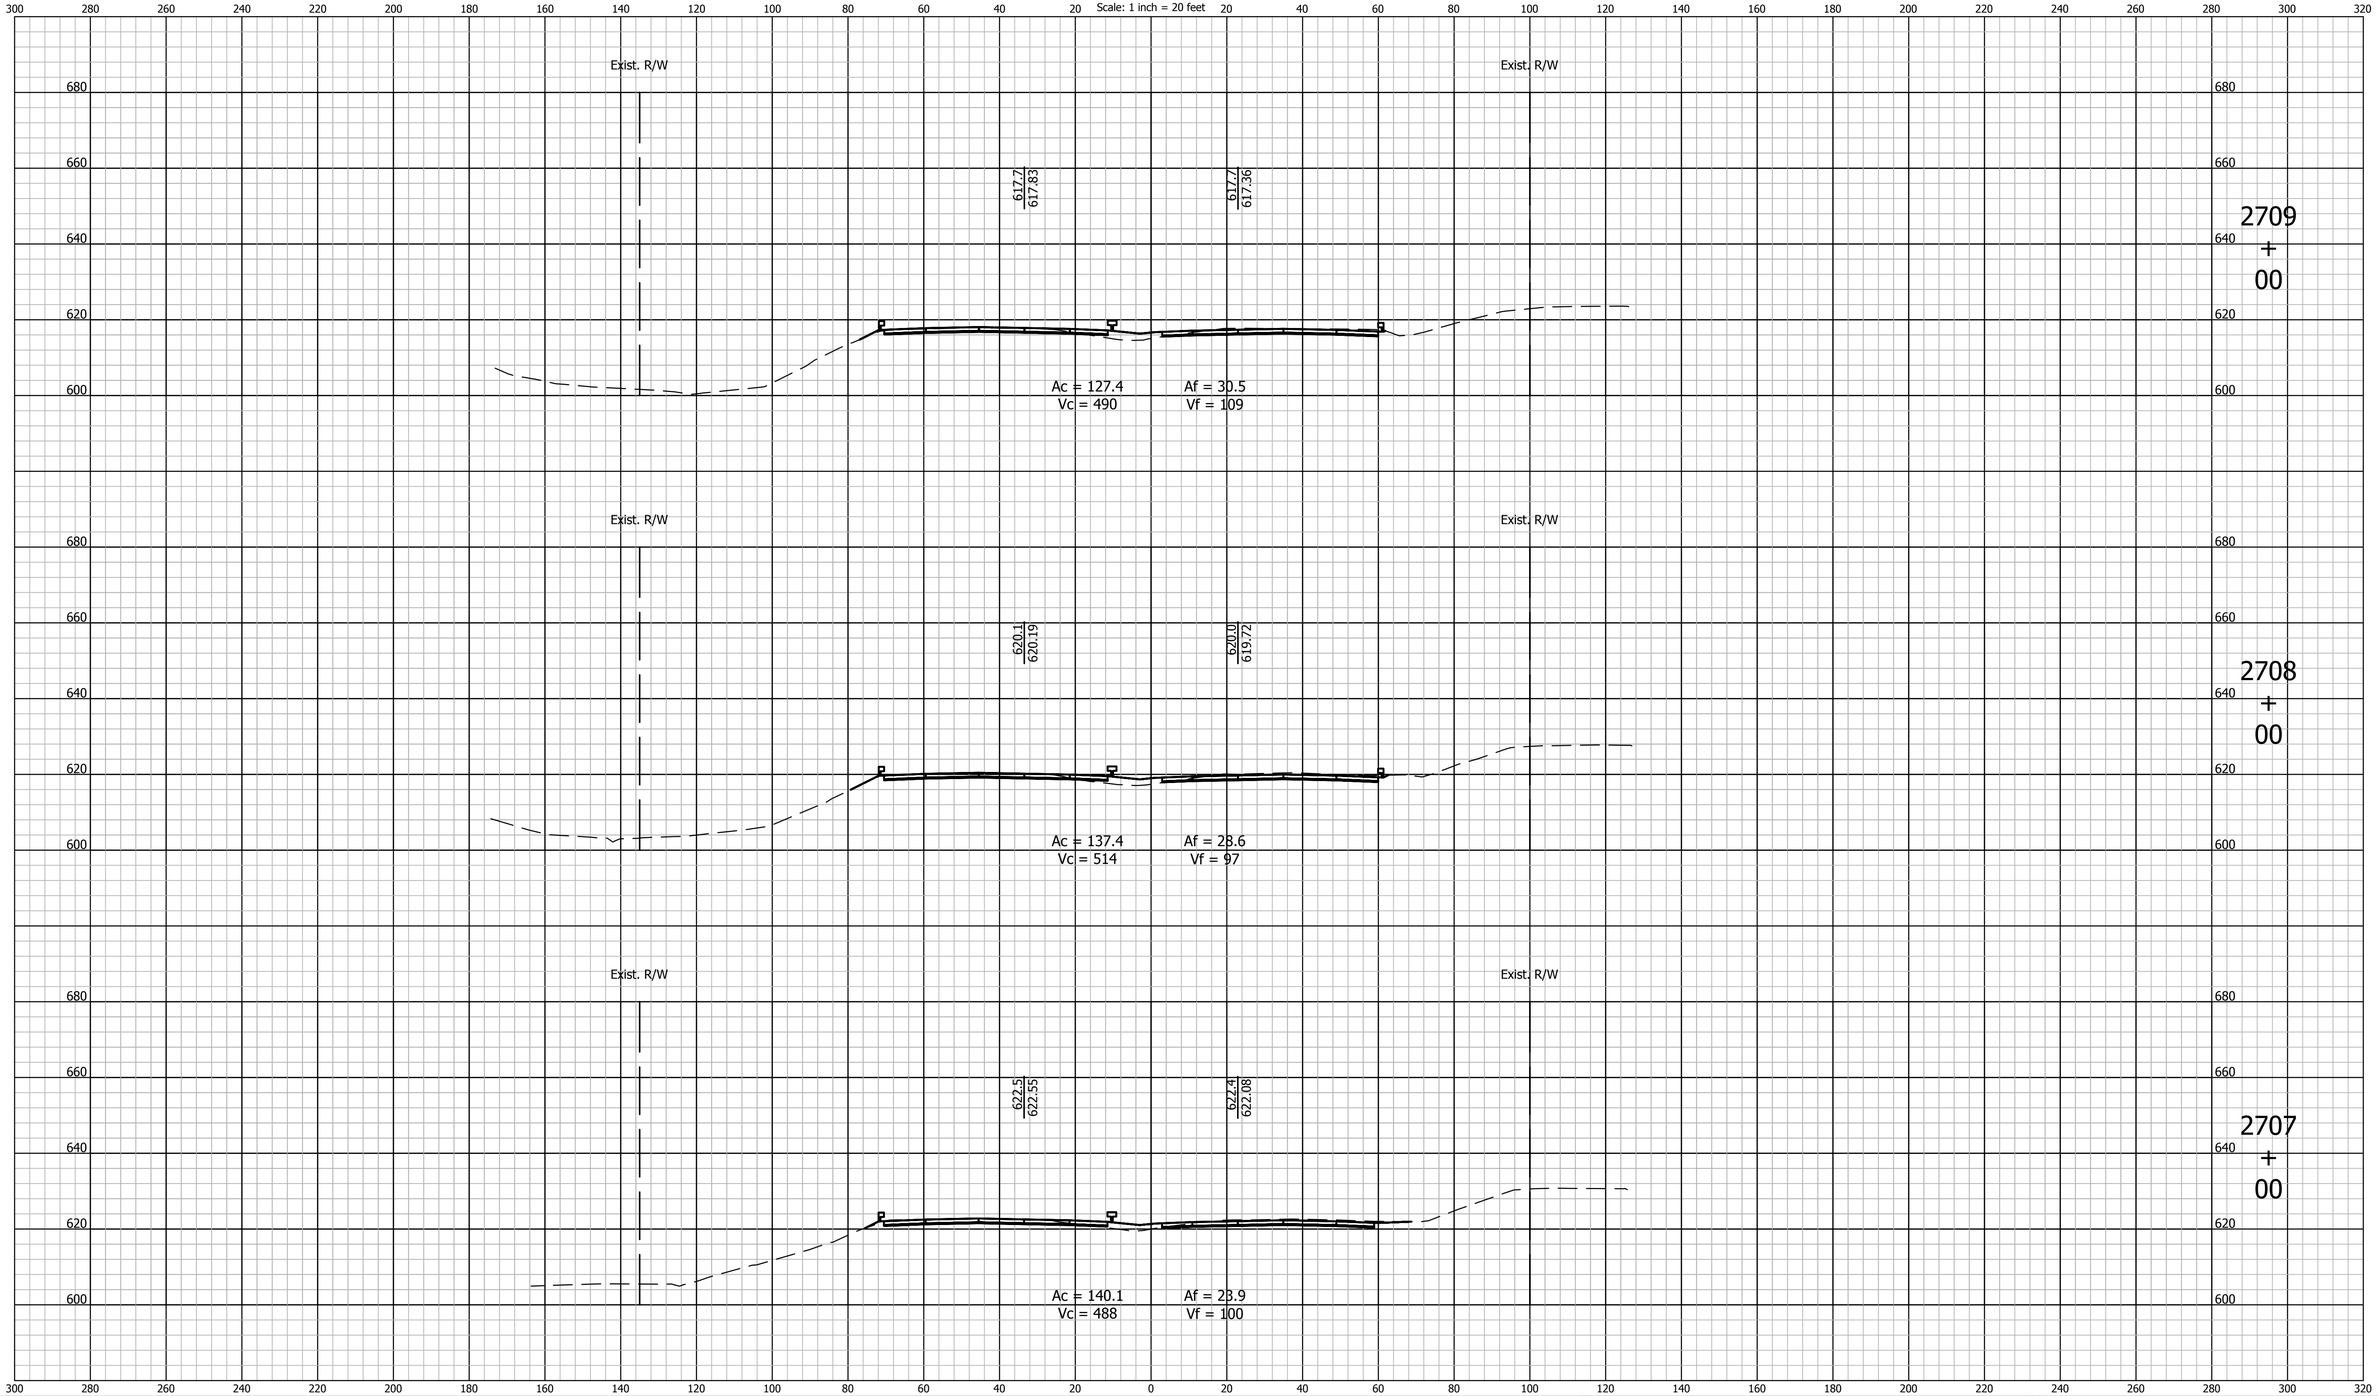

E&B PAVING, Inc
World-Class Solutions at a Local Level℠

UNITED Consulting

1625 N. Post Road
Indianapolis, IN 46219
Phone 317-895-2585
Fax 317-895-2596
www.ucindy.com

RECOMMENDED FOR APPROVAL _____
DESIGN ENGINEER DATE

DESIGNED: BWS | DRAWN: MAC
CHECKED: BJP | CHECKED: BJP

INDIANA
DEPARTMENT OF TRANSPORTATION

CROSS SECTIONS
LINE "A"

HORIZONTAL SCALE	BRIDGE FILE
1" = 20'	-
VERTICAL SCALE	DESIGNATION
1" = 20'	0501212

SURVEY BOOK	SHEETS		
-	166	of	251
CONTRACT	PROJECT		
R-28940	0501212		

File Name: P:\C3D\MK16-465\Road\Dwg\Plans\X Sections Line A 2530+00 to 2748+00.dwg Plot Date: 4/25/2017 Plotted By: Pierson, Brian

CROSS SECTIONS

Scale: 1 inch = 20 feet

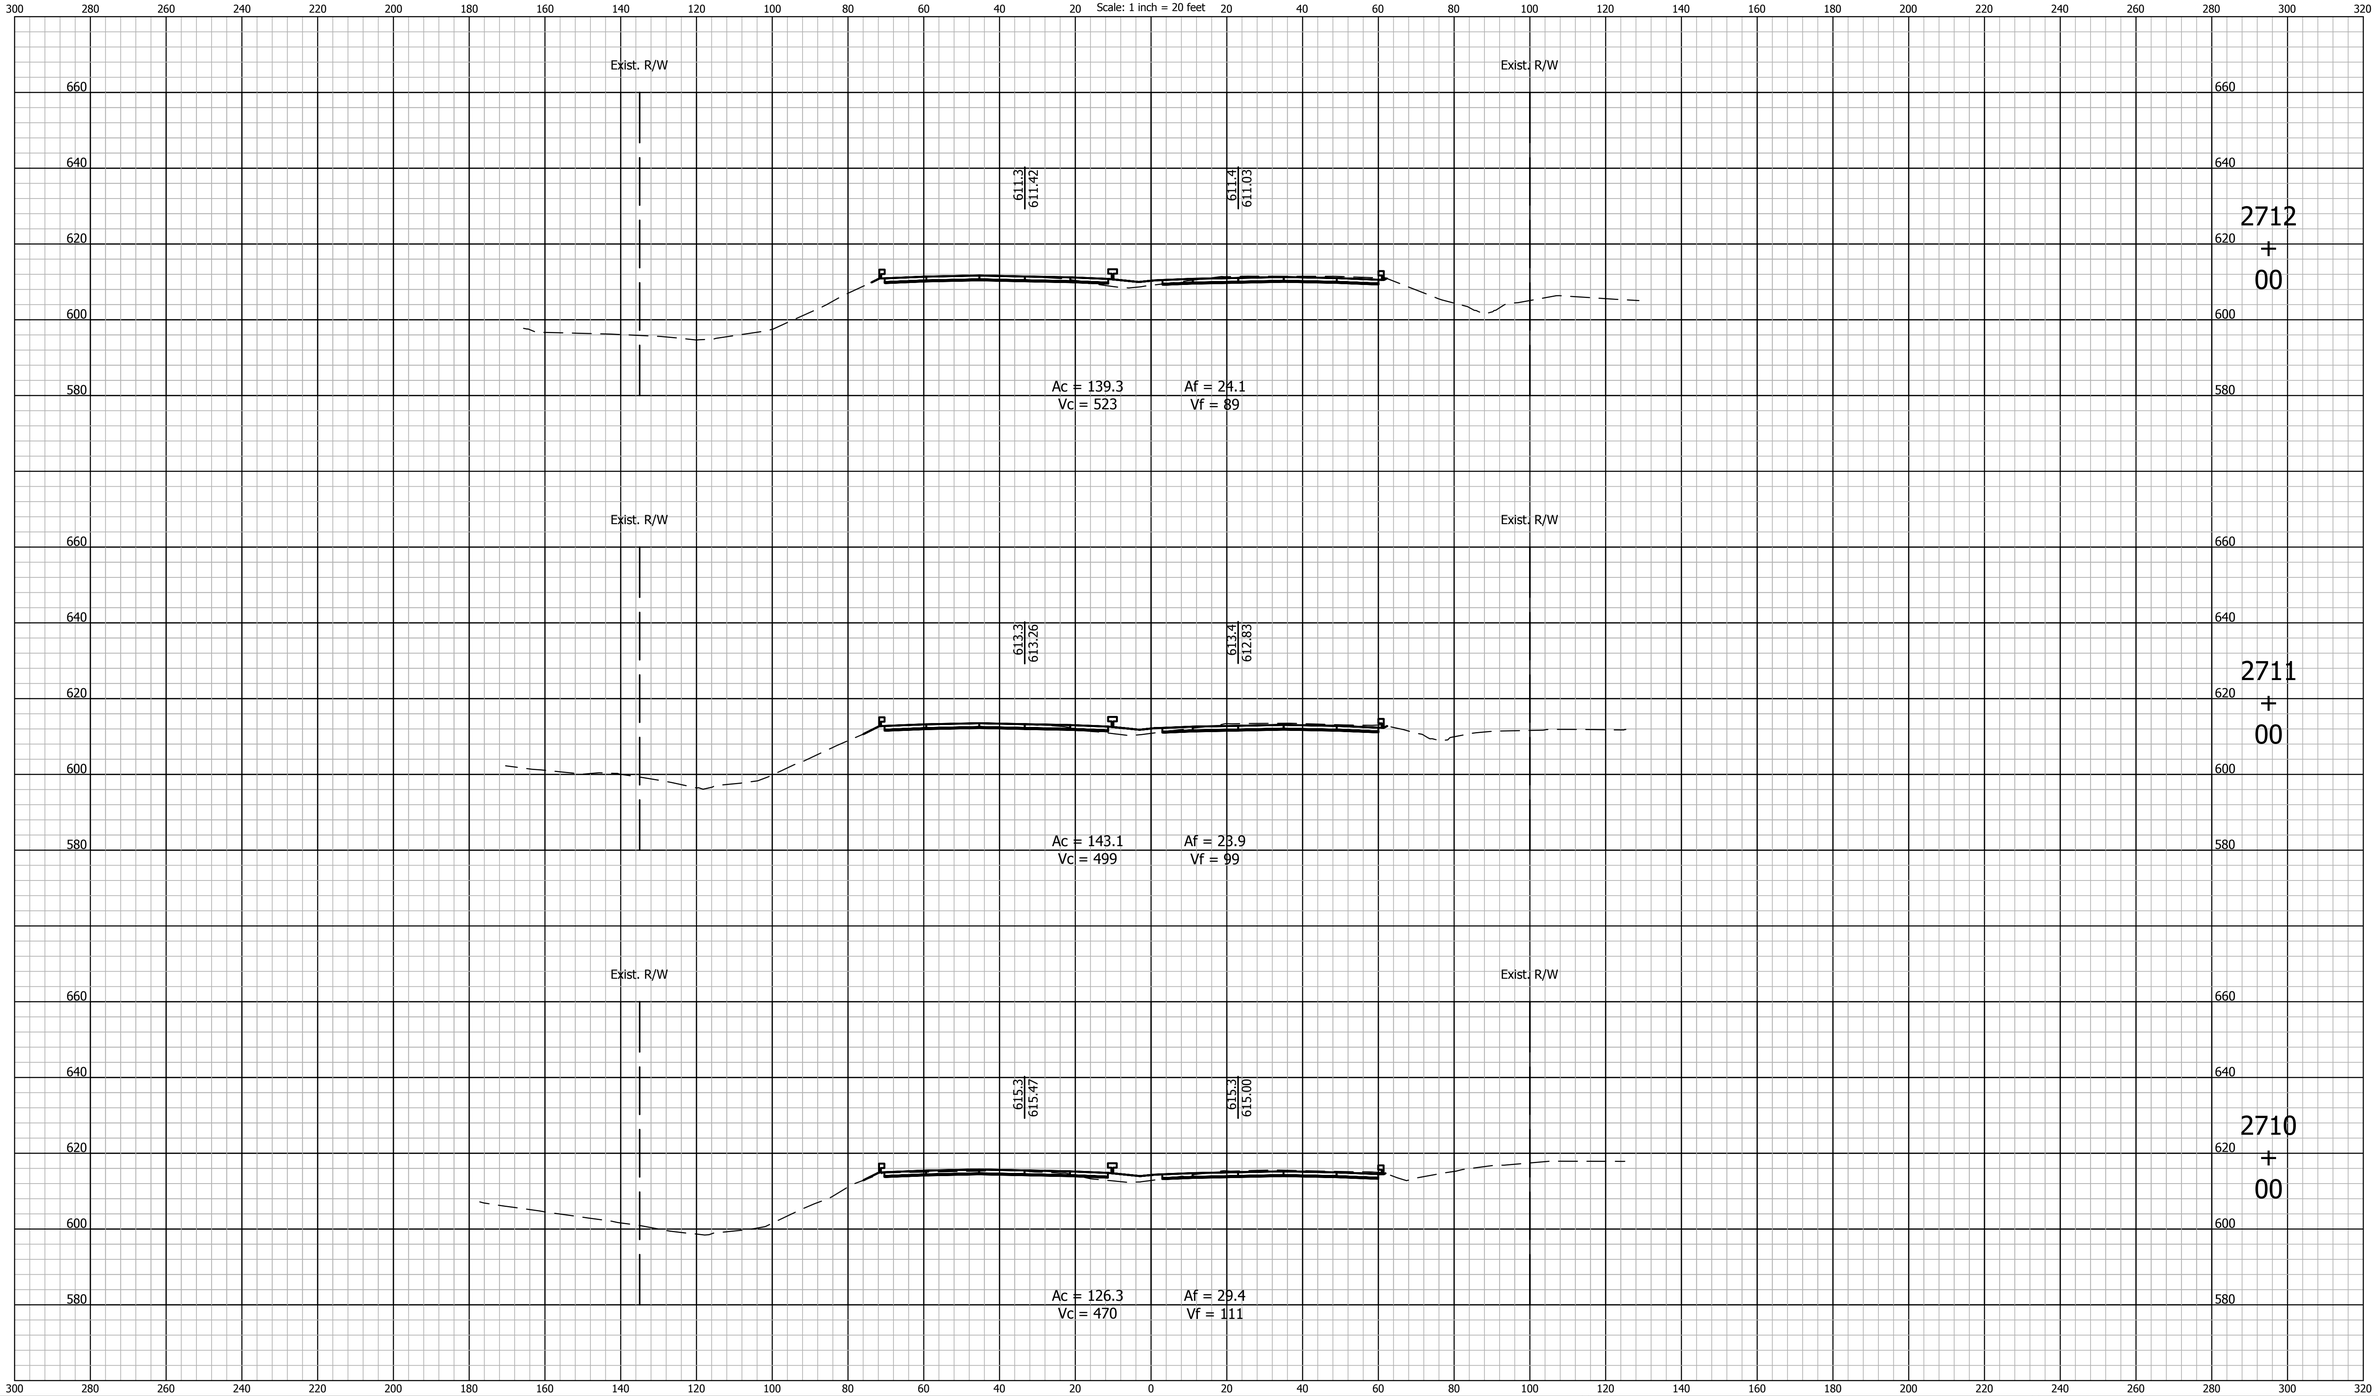

E&B PAVING, Inc
World-Class Solutions at a Local Level℠

UNITED Consulting
1625 N. Post Road
Indianapolis, IN 46219
Phone 317-895-2585
Fax 317-895-2596
www.ucindy.com

RECOMMENDED FOR APPROVAL _____ DESIGN ENGINEER DATE

DESIGNED: BWS DRAWN: MAC

CHECKED: BJP CHECKED: BJP

INDIANA
DEPARTMENT OF TRANSPORTATION

CROSS SECTIONS
LINE "A"

HORIZONTAL SCALE	BRIDGE FILE
1" = 20'	-
VERTICAL SCALE	DESIGNATION
1" = 20'	0501212

SURVEY BOOK	SHEETS		
-	167	of	251
CONTRACT	PROJECT		
R-28940	0501212		

File Name: P:\C3D\MK16-465\Road\Dwg\Plans\X Sections Line A 2530+00 to 2748+00.dwg Plot Date: 4/25/2017 Plotted By: Pierson, Brian

CROSS SECTIONS
Scale: 1 inch = 20 feet

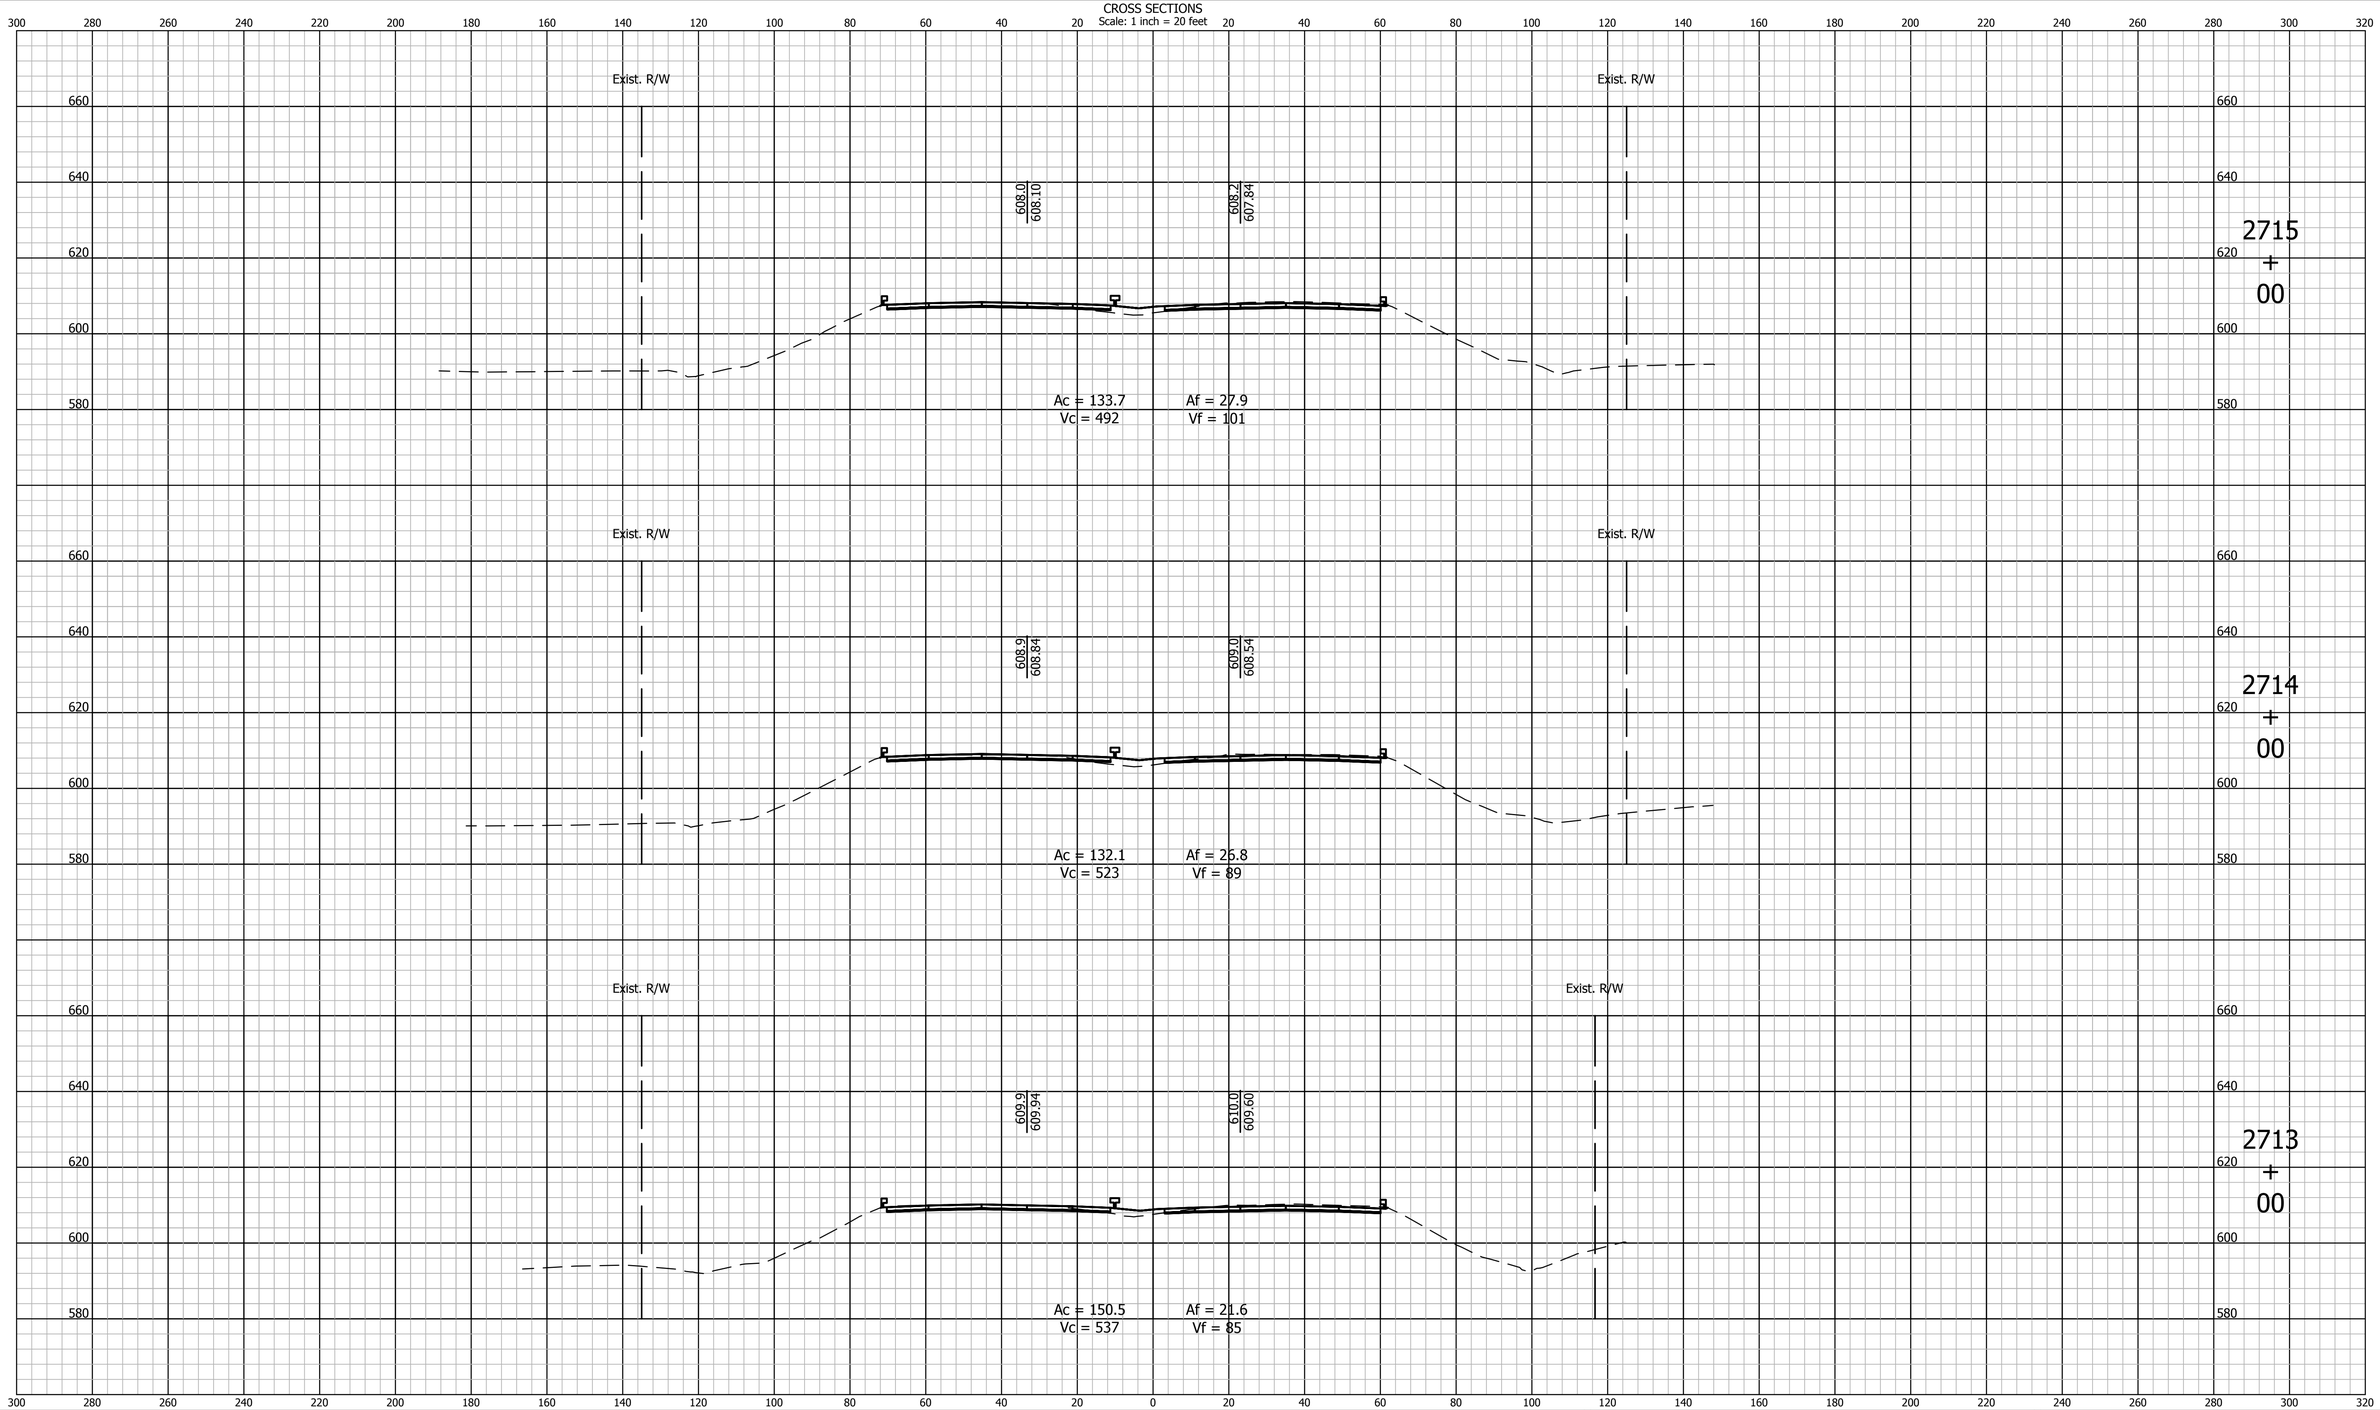

E&B PAVING, Inc
World-Class Solutions at a Local Level℠

UNITED Consulting

1625 N. Post Road
Indianapolis, IN 46219
Phone 317-895-2585
Fax 317-895-2596
www.ucindy.com

RECOMMENDED FOR APPROVAL _____ DESIGN ENGINEER DATE

DESIGNED: BWS | DRAWN: MAC

CHECKED: BJP | CHECKED: BJP

INDIANA
DEPARTMENT OF TRANSPORTATION

CROSS SECTIONS
LINE "A"

HORIZONTAL SCALE	BRIDGE FILE
1" = 20'	-
VERTICAL SCALE	DESIGNATION
1" = 20'	0501212

SURVEY BOOK	SHEETS		
-	168	of	251
CONTRACT	PROJECT		
R-28940	0501212		

File Name: P:\C3D\MK16-465\Road\Dwg\Plans\X Sections Line A 2530+00 to 2748+00.dwg Plot Date: 4/25/2017 Plotted By: Pierson, Brian

CROSS SECTIONS
Scale: 1 inch = 20 feet

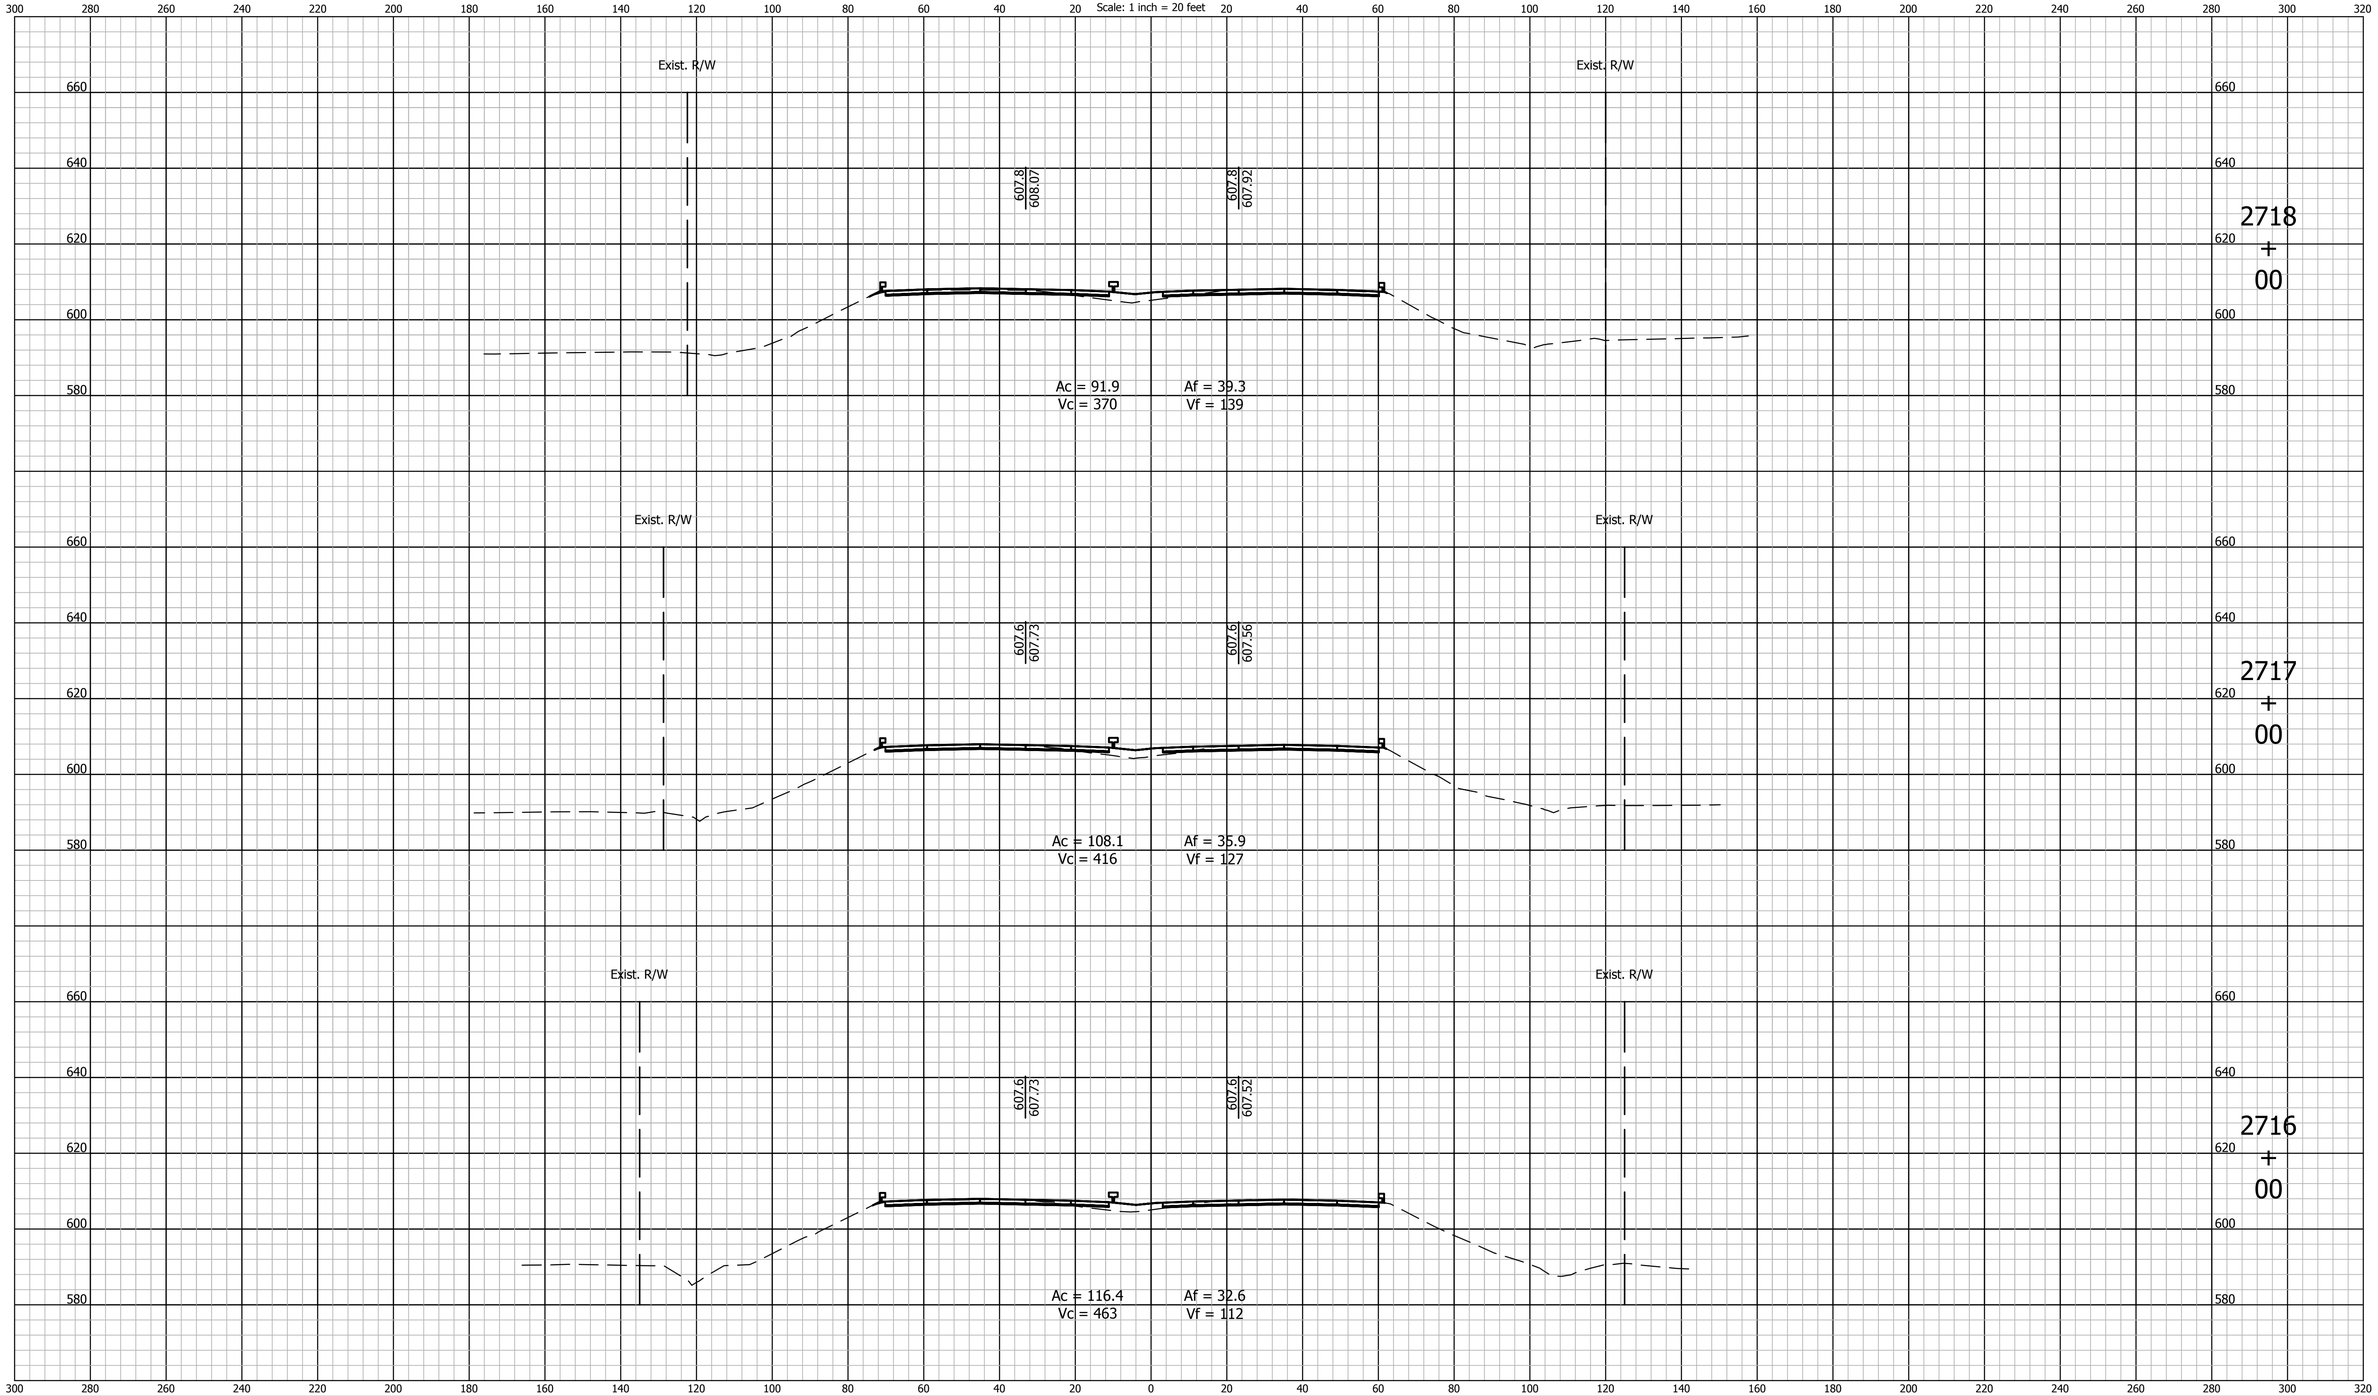

E&B PAVING, Inc
World-Class Solutions at a Local Level℠

UNITED Consulting

1625 N. Post Road
Indianapolis, IN 46219
Phone 317-895-2585
Fax 317-895-2596
www.ucindy.com

RECOMMENDED FOR APPROVAL _____ DESIGN ENGINEER DATE

DESIGNED: BWS DRAWN: MAC

CHECKED: BJP CHECKED: BJP

INDIANA
DEPARTMENT OF TRANSPORTATION

CROSS SECTIONS
LINE "A"

HORIZONTAL SCALE	BRIDGE FILE
1" = 20'	-
VERTICAL SCALE	DESIGNATION
1" = 20'	0501212

SURVEY BOOK	SHEETS		
-	169	of	251
CONTRACT	PROJECT		
R-28940	0501212		

File Name: P:\C3D\MK16-465\Road\Dwg\Plans\X Sections Line A 2530+00 to 2748+00.dwg Plot Date: 4/25/2017 Plotted By: Pierson, Brian

CROSS SECTIONS
Scale: 1 inch = 20 feet

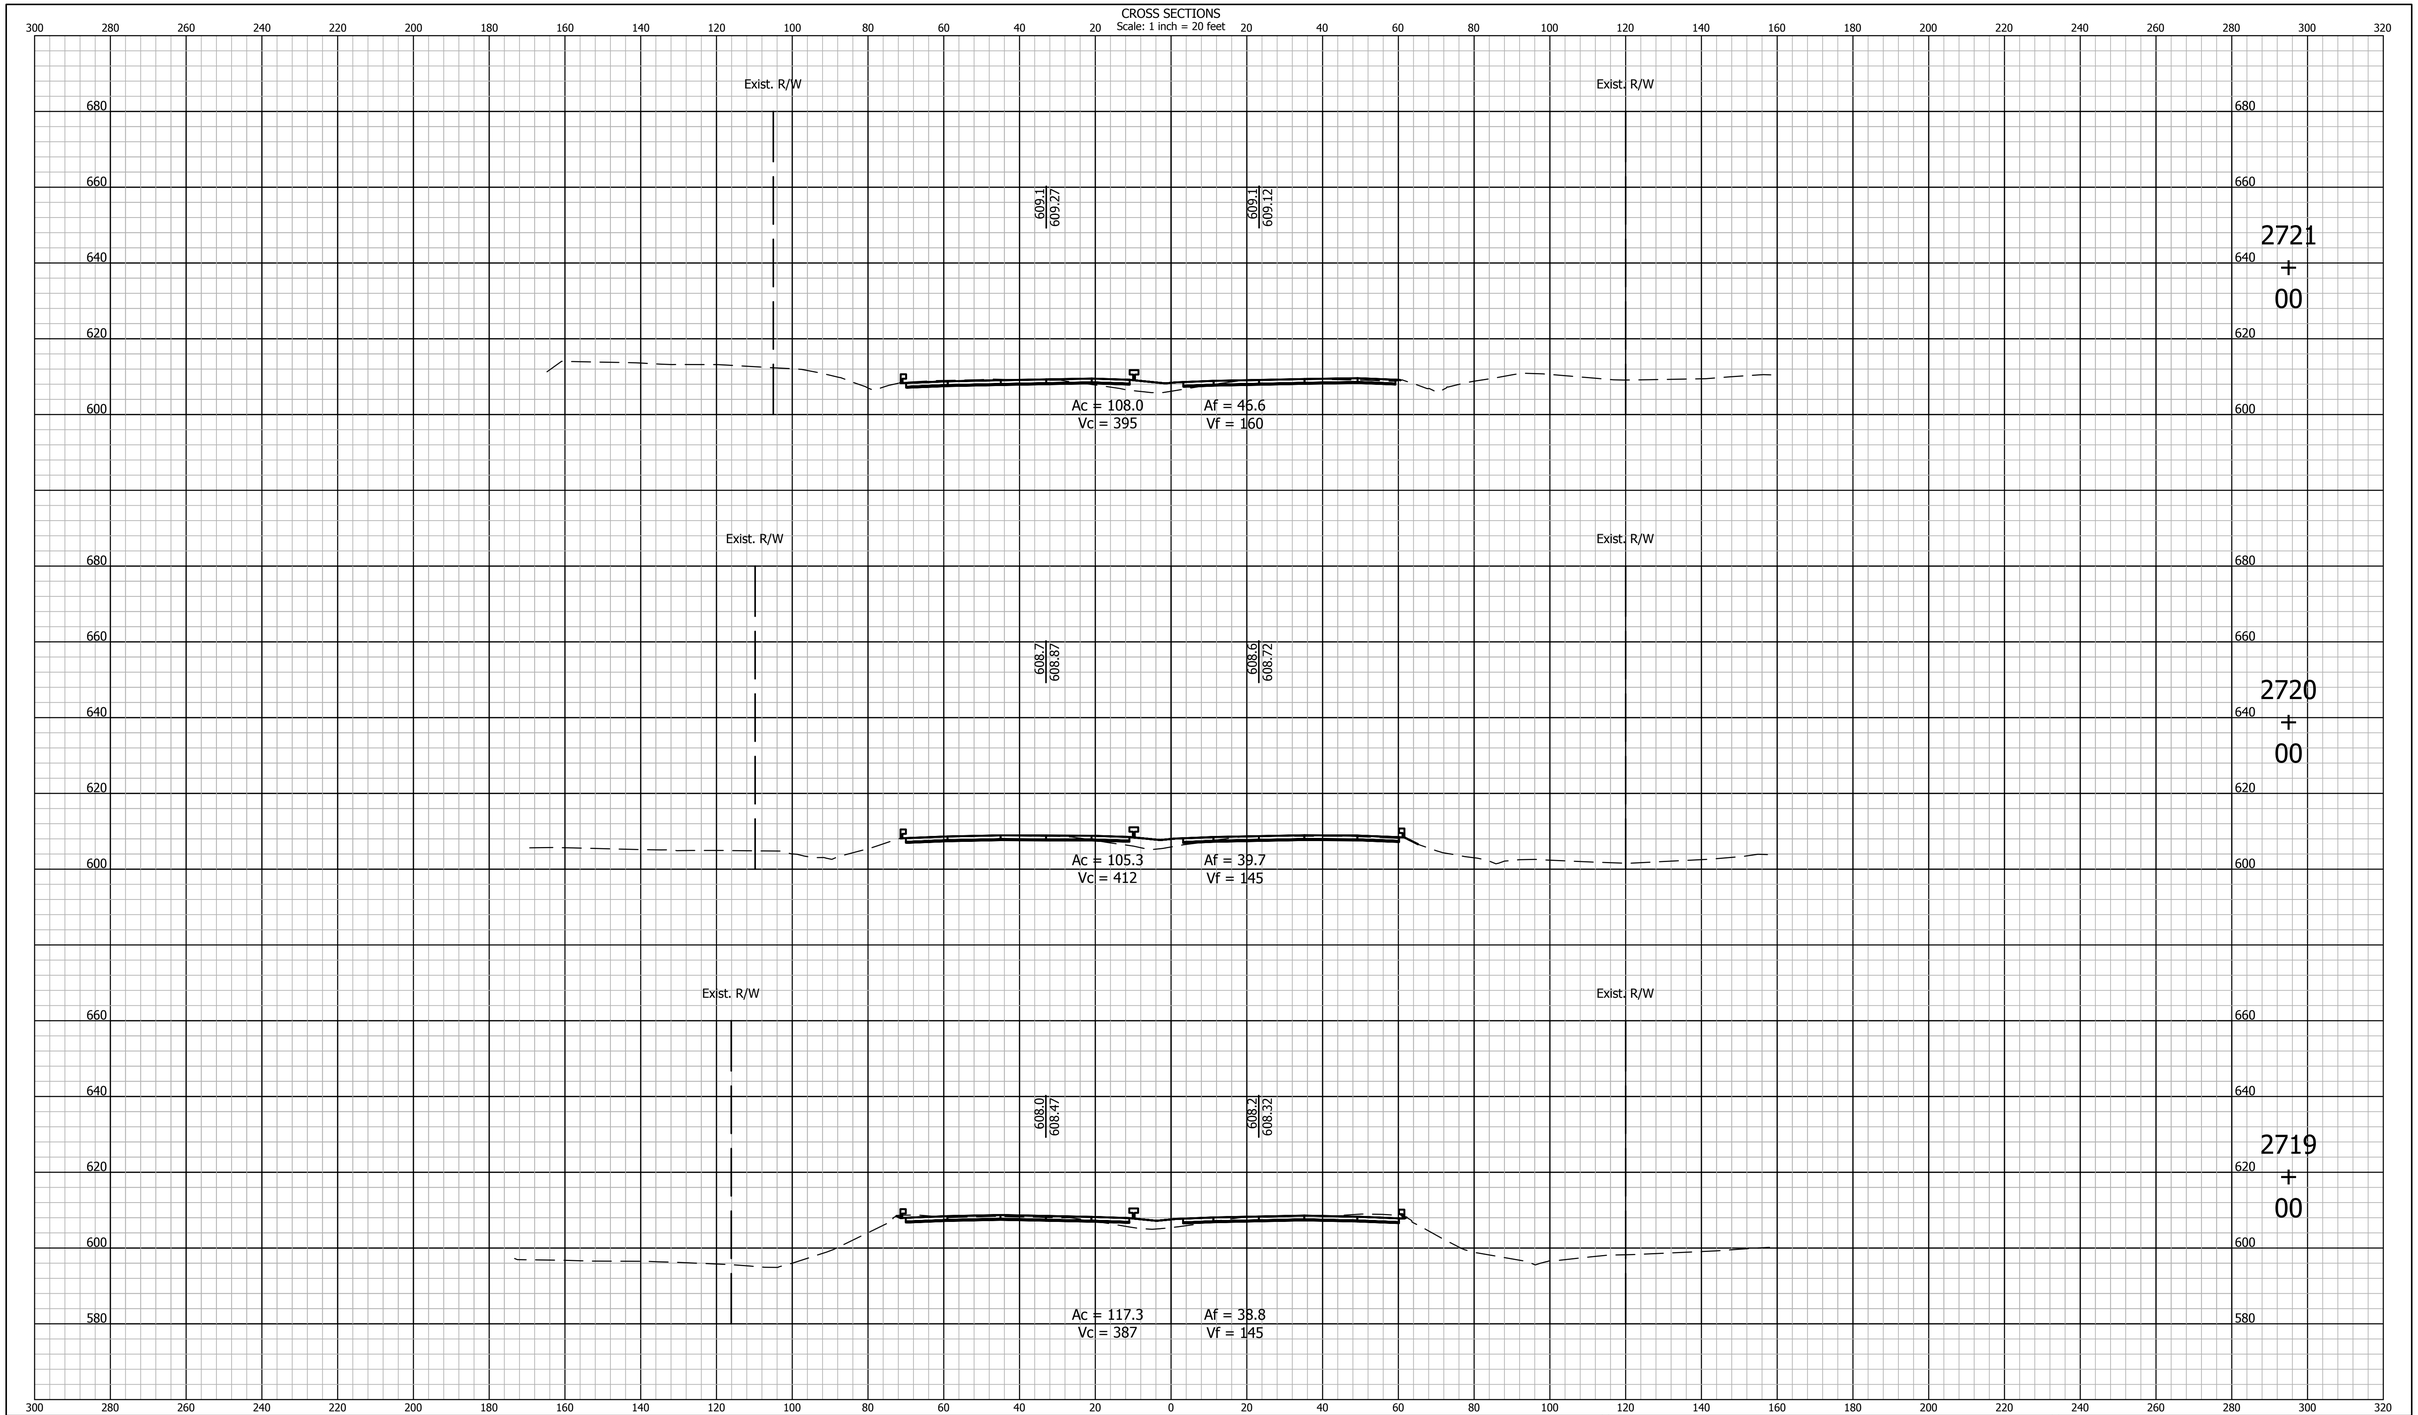

E&B PAVING, Inc
World-Class Solutions at a Local Level℠

UNITED Consulting

1625 N. Post Road
Indianapolis, IN 46219
Phone 317-895-2585
Fax 317-895-2596
www.ucindy.com

RECOMMENDED FOR APPROVAL _____ DESIGN ENGINEER DATE

DESIGNED: BWS | DRAWN: MAC

CHECKED: BJP | CHECKED: BJP

INDIANA
DEPARTMENT OF TRANSPORTATION

CROSS SECTIONS
LINE "A"

HORIZONTAL SCALE	BRIDGE FILE
1" = 20'	-
VERTICAL SCALE	DESIGNATION
1" = 20'	0501212

SURVEY BOOK	SHEETS		
-	170	of	251
CONTRACT	PROJECT		
R-28940	0501212		

File Name: P:\C3D\MK16-465\Road\Dwg\Plans\X Sections Line A 2530+00 to 2748+00.dwg Plot Date: 4/25/2017 Plotted By: Pierson, Brian

CROSS SECTIONS

Scale: 1 inch = 20 feet

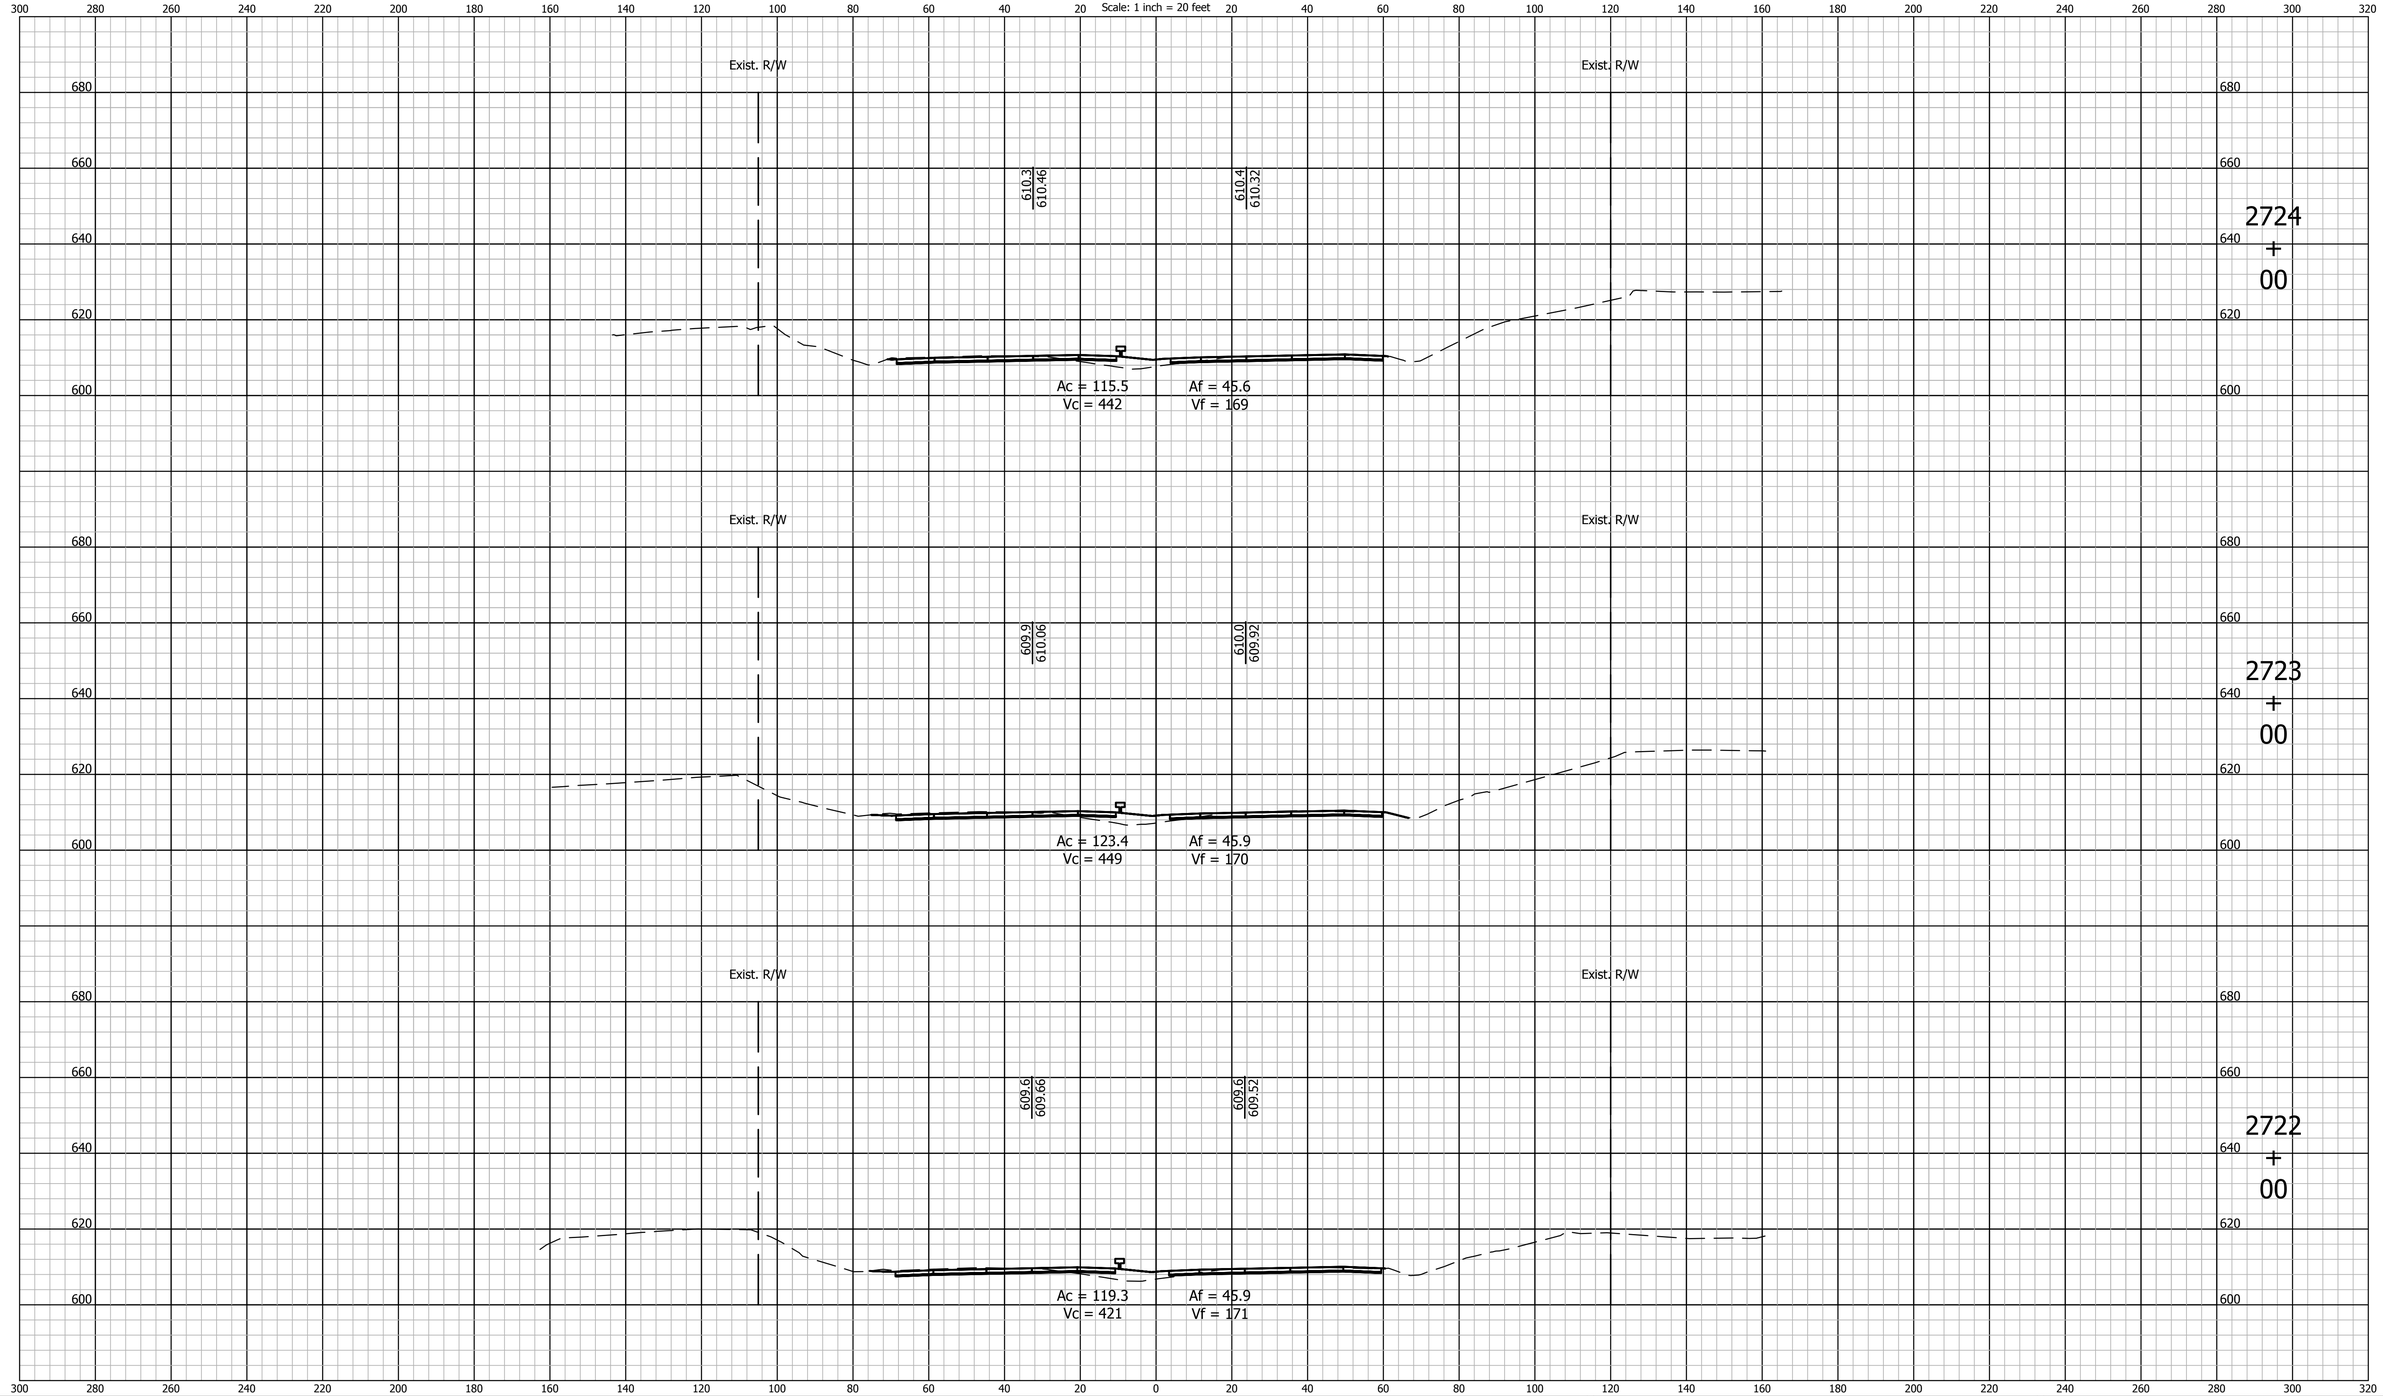

E&B PAVING, Inc
World-Class Solutions at a Local Level℠

UNITED Consulting
1625 N. Post Road
Indianapolis, IN 46219
Phone 317-895-2585
Fax 317-895-2596
www.ucindy.com

RECOMMENDED FOR APPROVAL _____ DESIGN ENGINEER DATE

DESIGNED: BWS | DRAWN: MAC

CHECKED: BJP | CHECKED: BJP

INDIANA
DEPARTMENT OF TRANSPORTATION

CROSS SECTIONS
LINE "A"

HORIZONTAL SCALE	BRIDGE FILE
1" = 20'	-
VERTICAL SCALE	DESIGNATION
1" = 20'	0501212

SURVEY BOOK	SHEETS
-	171 of 251
CONTRACT	PROJECT
R-28940	0501212

File Name: P:\C3D\MK16-465\Road\Dwg\Plans\X Sections Line A 2530+00 to 2748+00.dwg Plot Date: 4/25/2017 Plotted By: Pierson, Brian

CROSS SECTIONS
Scale: 1 inch = 20 feet

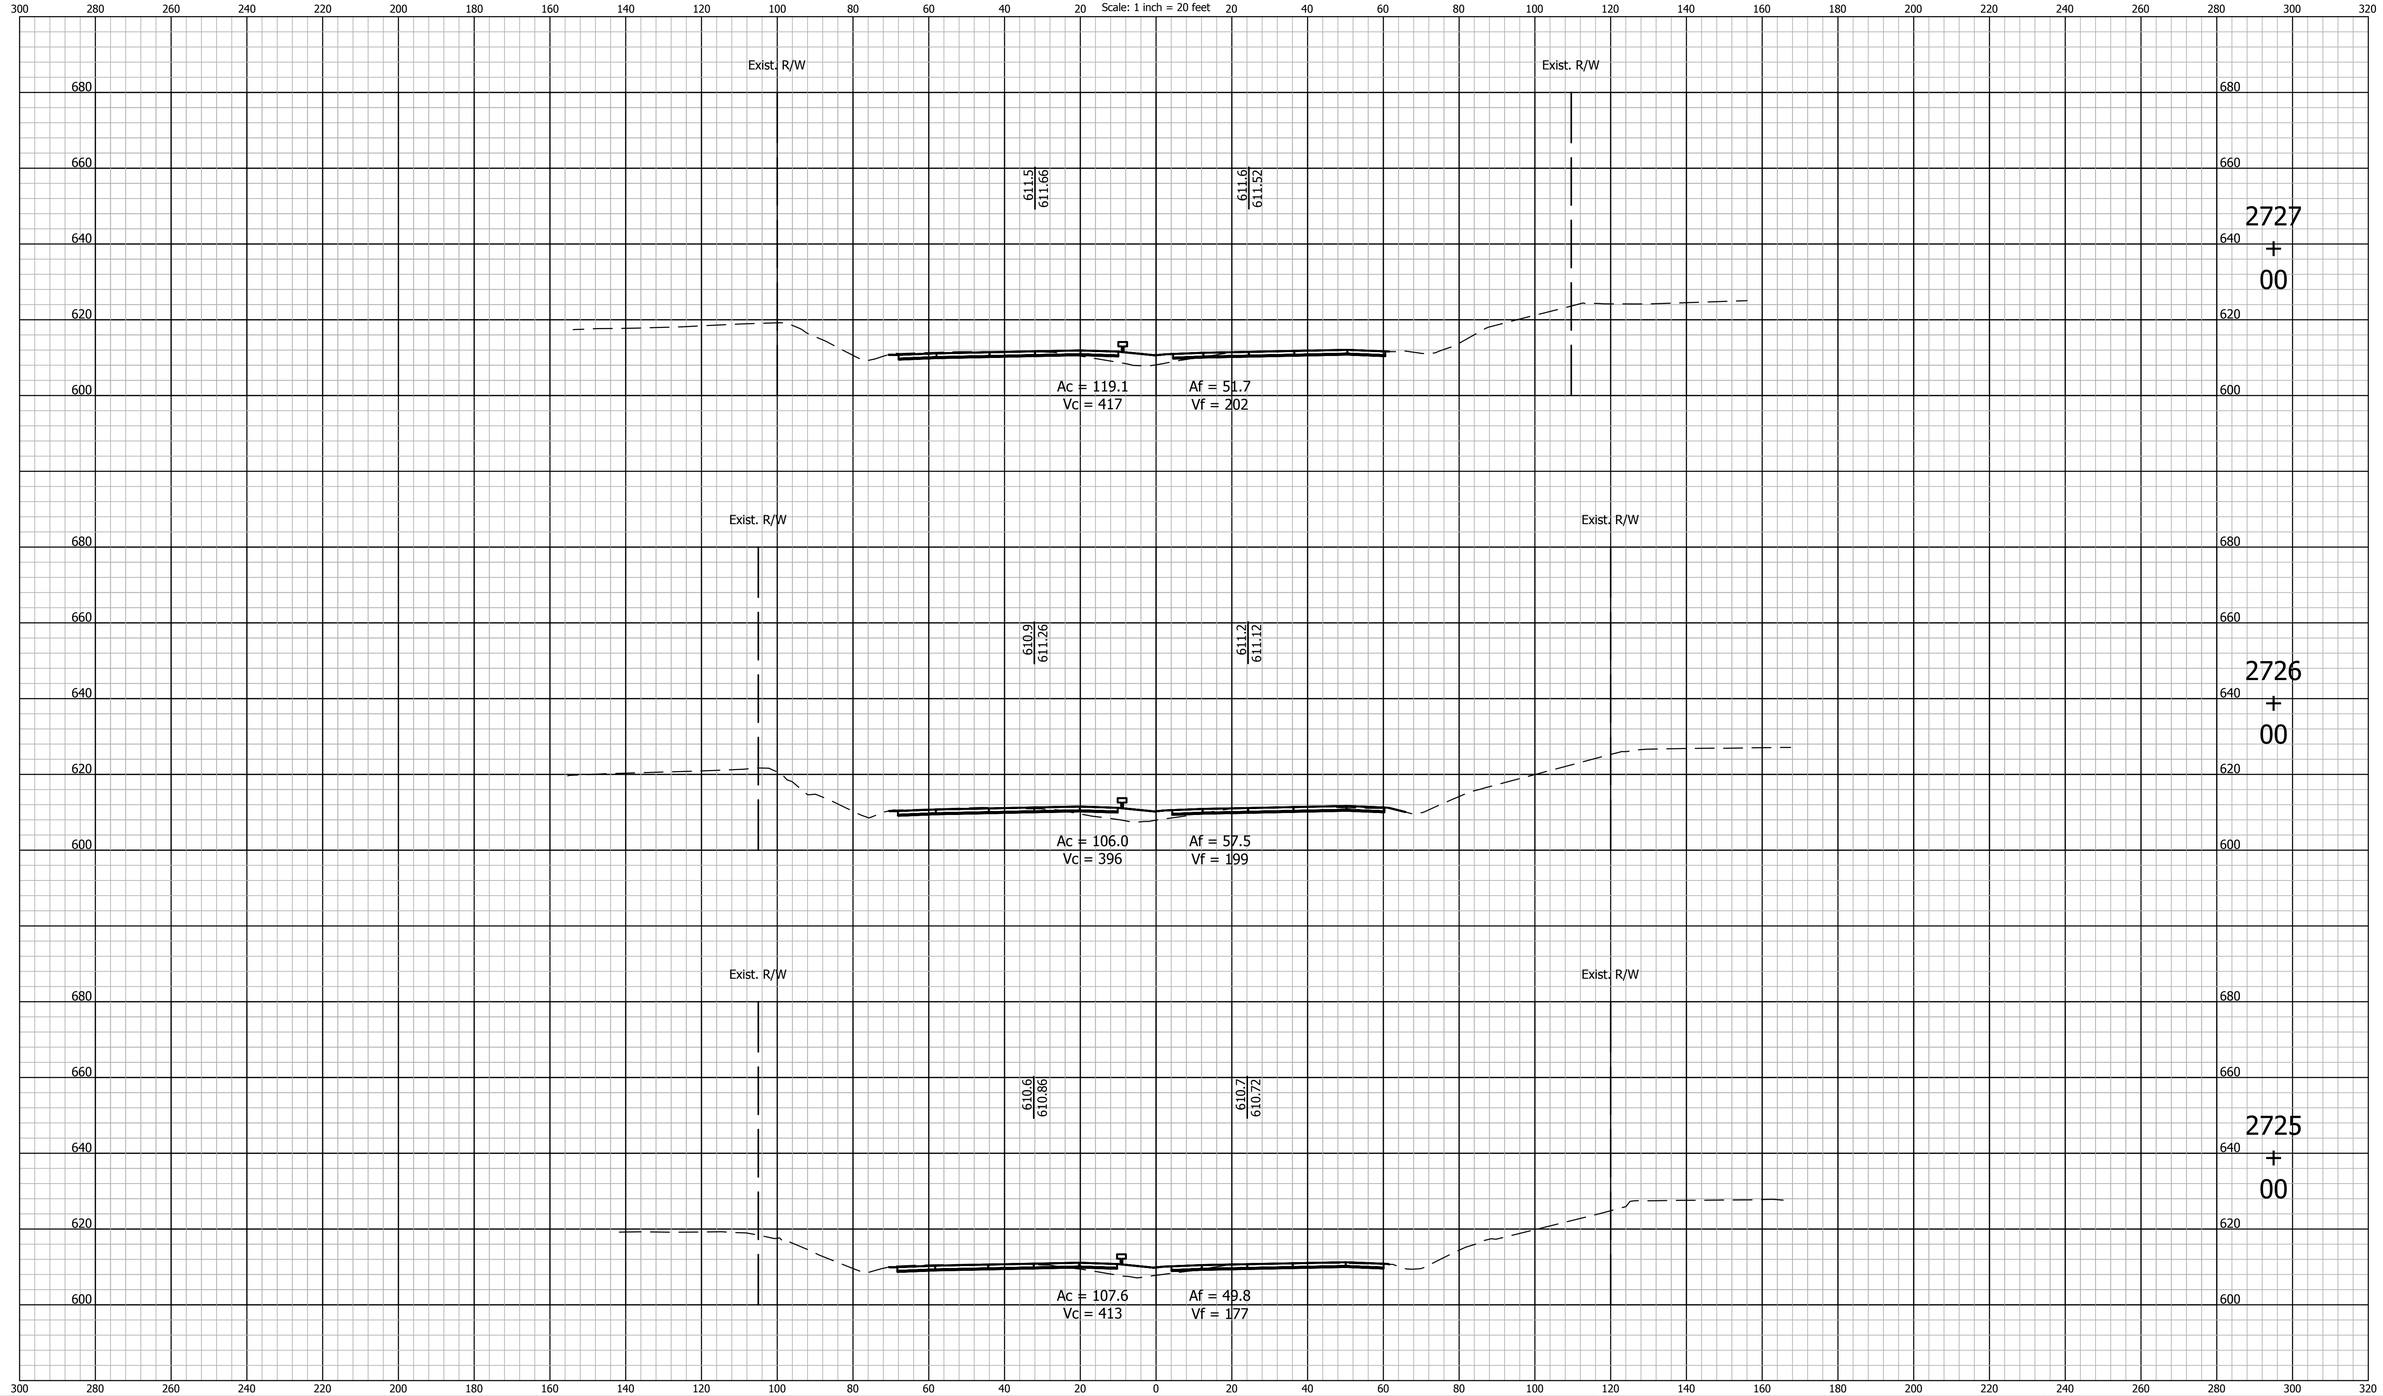

E&B PAVING, Inc
World-Class Solutions at a Local Level℠

UNITED Consulting

1625 N. Post Road
Indianapolis, IN 46219
Phone 317-895-2585
Fax 317-895-2596
www.ucindy.com

RECOMMENDED FOR APPROVAL _____ DESIGN ENGINEER DATE

DESIGNED: BWS | DRAWN: MAC

CHECKED: BJP | CHECKED: BJP

INDIANA
DEPARTMENT OF TRANSPORTATION

CROSS SECTIONS
LINE "A"

HORIZONTAL SCALE	BRIDGE FILE
1" = 20'	-
VERTICAL SCALE	DESIGNATION
1" = 20'	0501212

SURVEY BOOK	SHEETS		
-	172	of	251
CONTRACT	PROJECT		
R-28940	0501212		

File Name: P:\C3D\MK16-465\Road\Dwg\Plans\X Sections Line A 2530+00 to 2748+00.dwg Plot Date: 4/25/2017 Plotted By: Pierson, Brian

CROSS SECTIONS
Scale: 1 inch = 20 feet

Exist. R/W

612.7
612.86

612.8
612.72

2730
+
00

Ac = 118.9
Vc = 451

Af = 54.4
Vf = 201

Exist. R/W

612.3
612.46

612.4
612.32

2729
+
00

Ac = 124.5
Vc = 451

Af = 54.2
Vf = 192

Exist. R/W

612.0
612.06

612.0
611.92

2728
+
00

Ac = 119.3
Vc = 441

Af = 49.6
Vf = 188

E&B PAVING, Inc
World-Class Solutions at a Local Level℠

UNITED Consulting

1625 N. Post Road
Indianapolis, IN 46219
Phone 317-895-2585
Fax 317-895-2596
www.ucindy.com

RECOMMENDED FOR APPROVAL
DESIGN ENGINEER DATE

DESIGNED: BWS
DRAWN: MAC
CHECKED: BJP
CHECKED: BJP

INDIANA
DEPARTMENT OF TRANSPORTATION

CROSS SECTIONS
LINE "A"

HORIZONTAL SCALE	BRIDGE FILE
1" = 20'	-
VERTICAL SCALE	DESIGNATION
1" = 20'	0501212

SURVEY BOOK	SHEETS
-	173 of 251
CONTRACT	PROJECT
R-28940	0501212

File Name: P:\C3D\MK16-465\Road\Dwg\Plans\X Sections Line A 2530+00 to 2748+00.dwg Plot Date: 4/25/2017 Plotted By: Pierson, Brian

CROSS SECTIONS
Scale: 1 inch = 20 feet

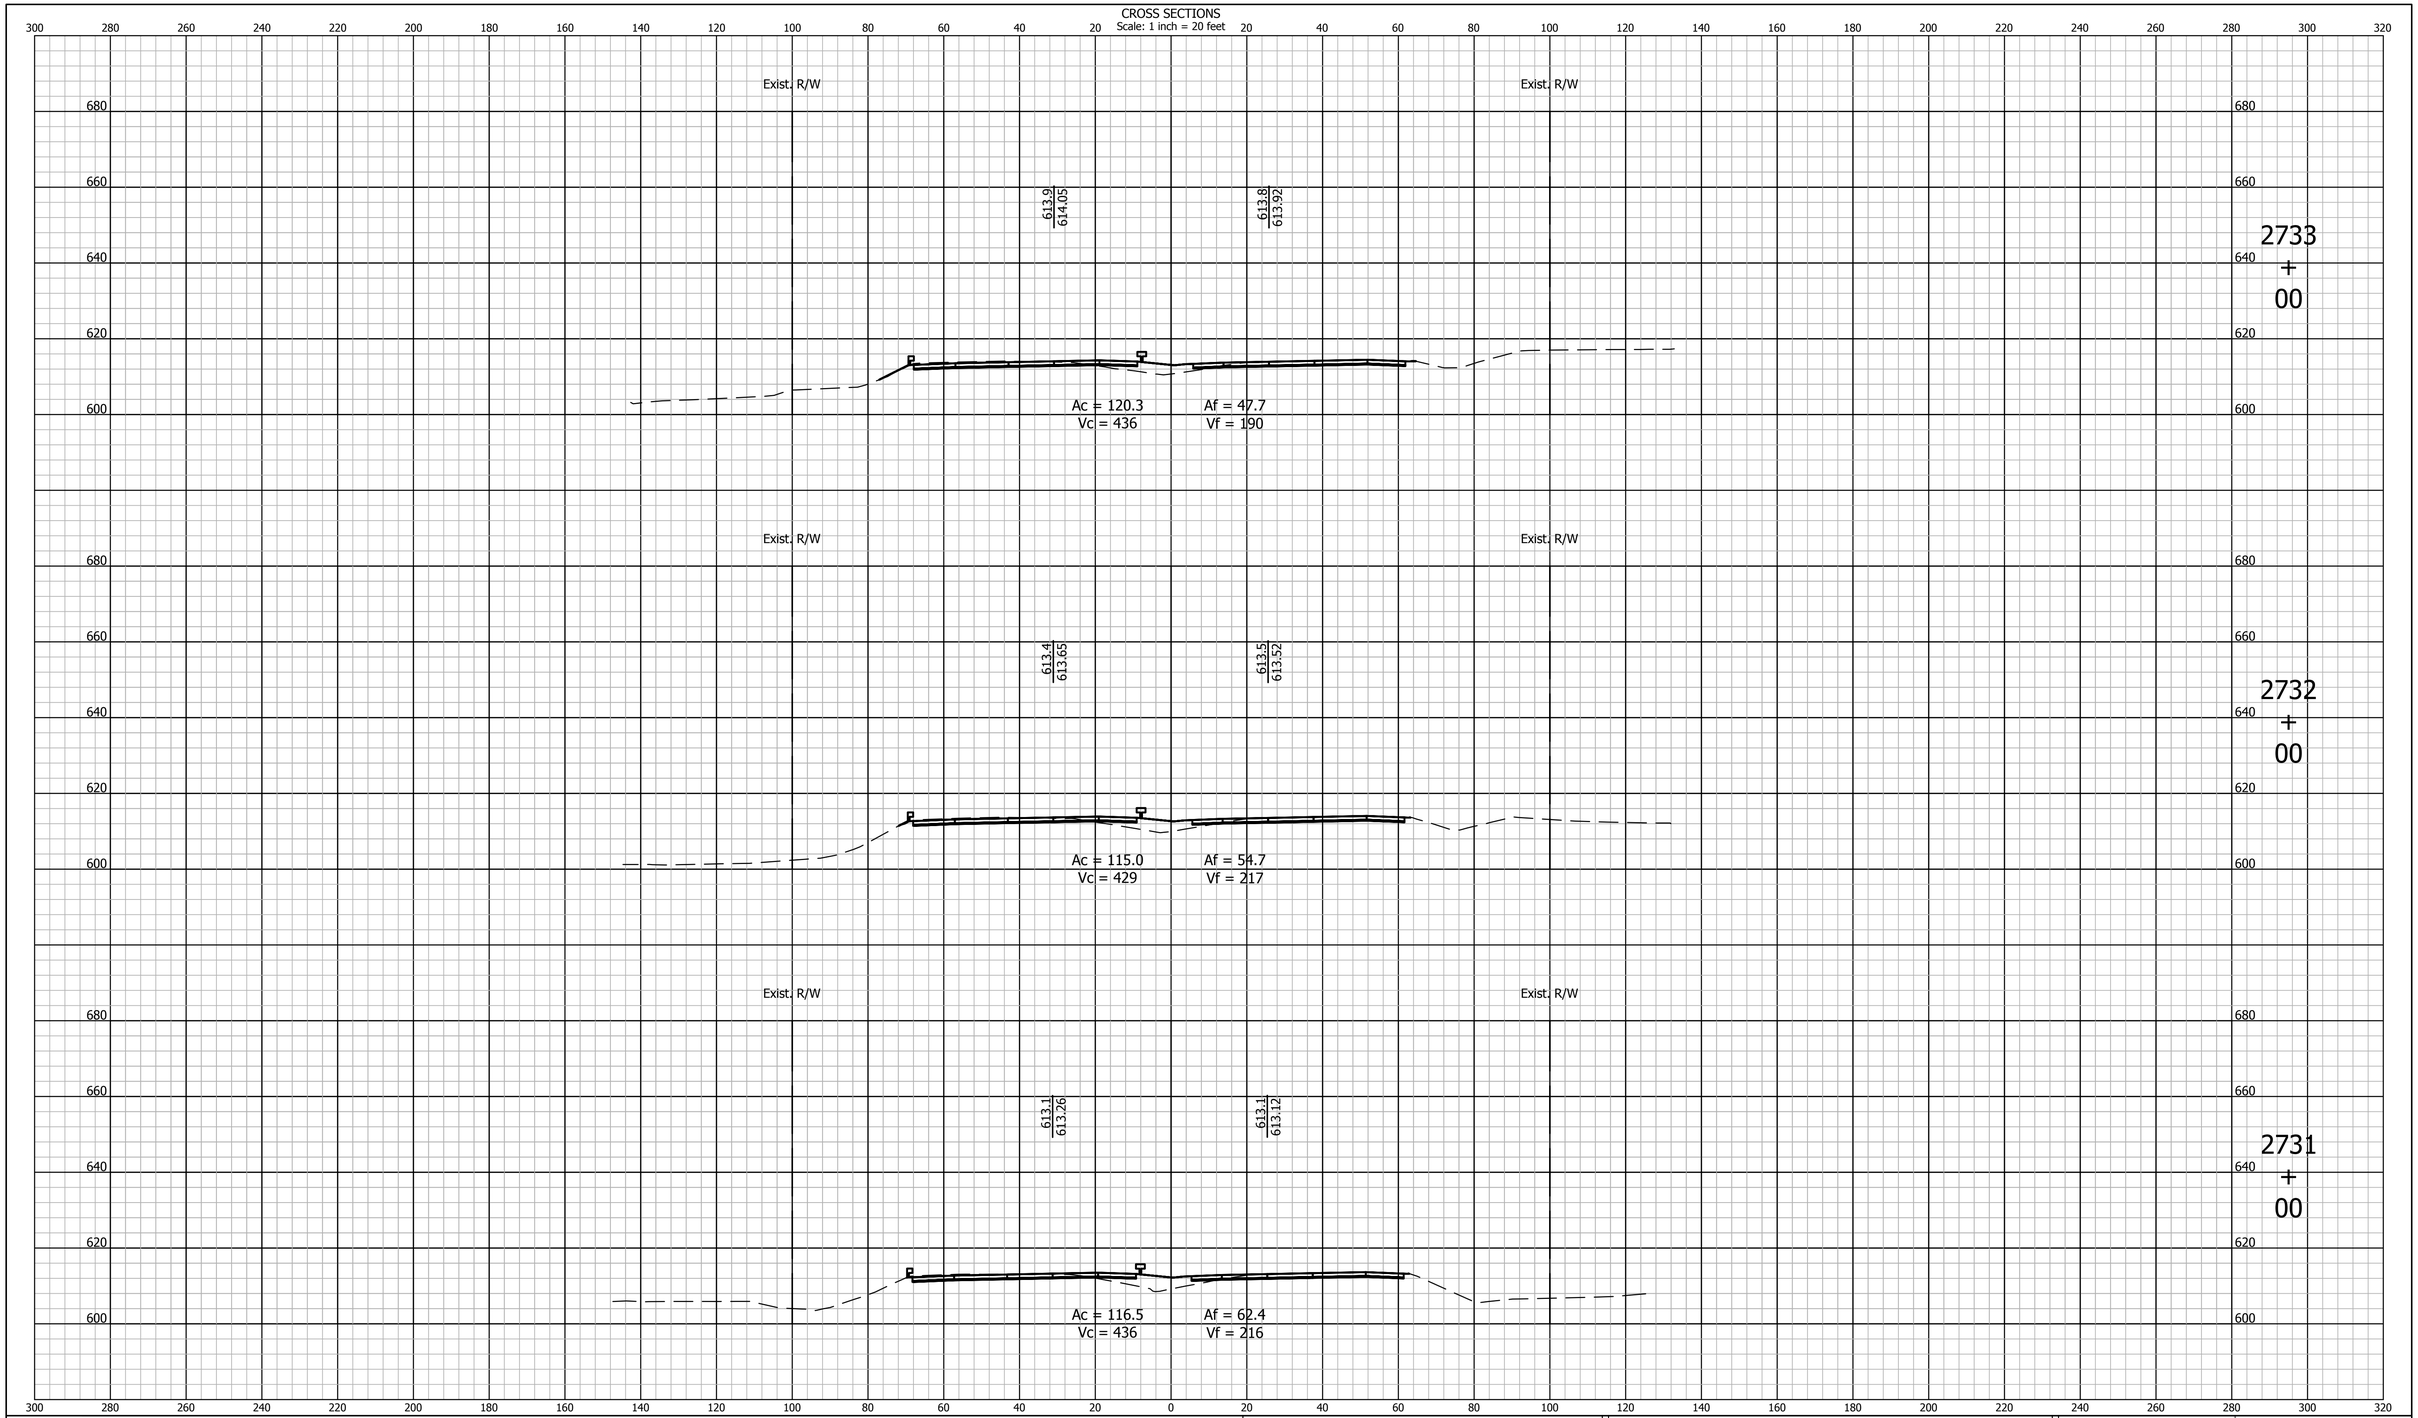

E&B PAVING, Inc
World-Class Solutions at a Local Level℠

UNITED Consulting

1625 N. Post Road
Indianapolis, IN 46219
Phone 317-895-2585
Fax 317-895-2596
www.ucindy.com

RECOMMENDED FOR APPROVAL _____ DESIGN ENGINEER DATE

DESIGNED: BWS | DRAWN: MAC

CHECKED: BJP | CHECKED: BJP

INDIANA
DEPARTMENT OF TRANSPORTATION

CROSS SECTIONS
LINE "A"

HORIZONTAL SCALE	BRIDGE FILE
1" = 20'	-
VERTICAL SCALE	DESIGNATION
1" = 20'	0501212
SURVEY BOOK	SHEETS
-	174 of 251
CONTRACT	PROJECT
R-28940	0501212

File Name: P:\C3D\MK16-465\Road\Dwg\Plans\X Sections Line A 2530+00 to 2748+00.dwg Plot Date: 4/25/2017 Plotted By: Pierson, Brian

CROSS SECTIONS
Scale: 1 inch = 20 feet

Exist. R/W

615.1
615.25

615.1
615.13

Ac = 126.9
Vc = 529

Af = 47.4
Vf = 98

2736
+
00

Exist. R/W

Exist. R/W

614.6
614.85

614.8
614.73

2735
+
00

Exist. R/W

Exist. R/W

614.4
614.45

614.3
614.33

Ac = 158.8
Vc = 529

Af = 5.3
Vf = 98

2734
+
00

Exist. R/W

Exist. R/W

Ac = 126.8
Vc = 458

Af = 47.6
Vf = 177

E&B PAVING, Inc
World-Class Solutions at a Local Level℠

UNITED Consulting

1625 N. Post Road
Indianapolis, IN 46219
Phone 317-895-2585
Fax 317-895-2596
www.ucindy.com

RECOMMENDED FOR APPROVAL

DESIGN ENGINEER DATE

DESIGNED: BWS DRAWN: MAC

CHECKED: BJP CHECKED: BJP

INDIANA
DEPARTMENT OF TRANSPORTATION

CROSS SECTIONS
LINE "A"

HORIZONTAL SCALE	BRIDGE FILE
1" = 20'	-
VERTICAL SCALE	DESIGNATION
1" = 20'	0501212

SURVEY BOOK	SHEETS
-	175 of 251
CONTRACT	PROJECT
R-28940	0501212

File Name: P:\C3D\MK16-465\Road\Dwg\Plans\X Sections Line A 2530+00 to 2748+00.dwg Plot Date: 4/25/2017 Plotted By: Pierson, Brian

CROSS SECTIONS

Scale: 1 inch = 20 feet

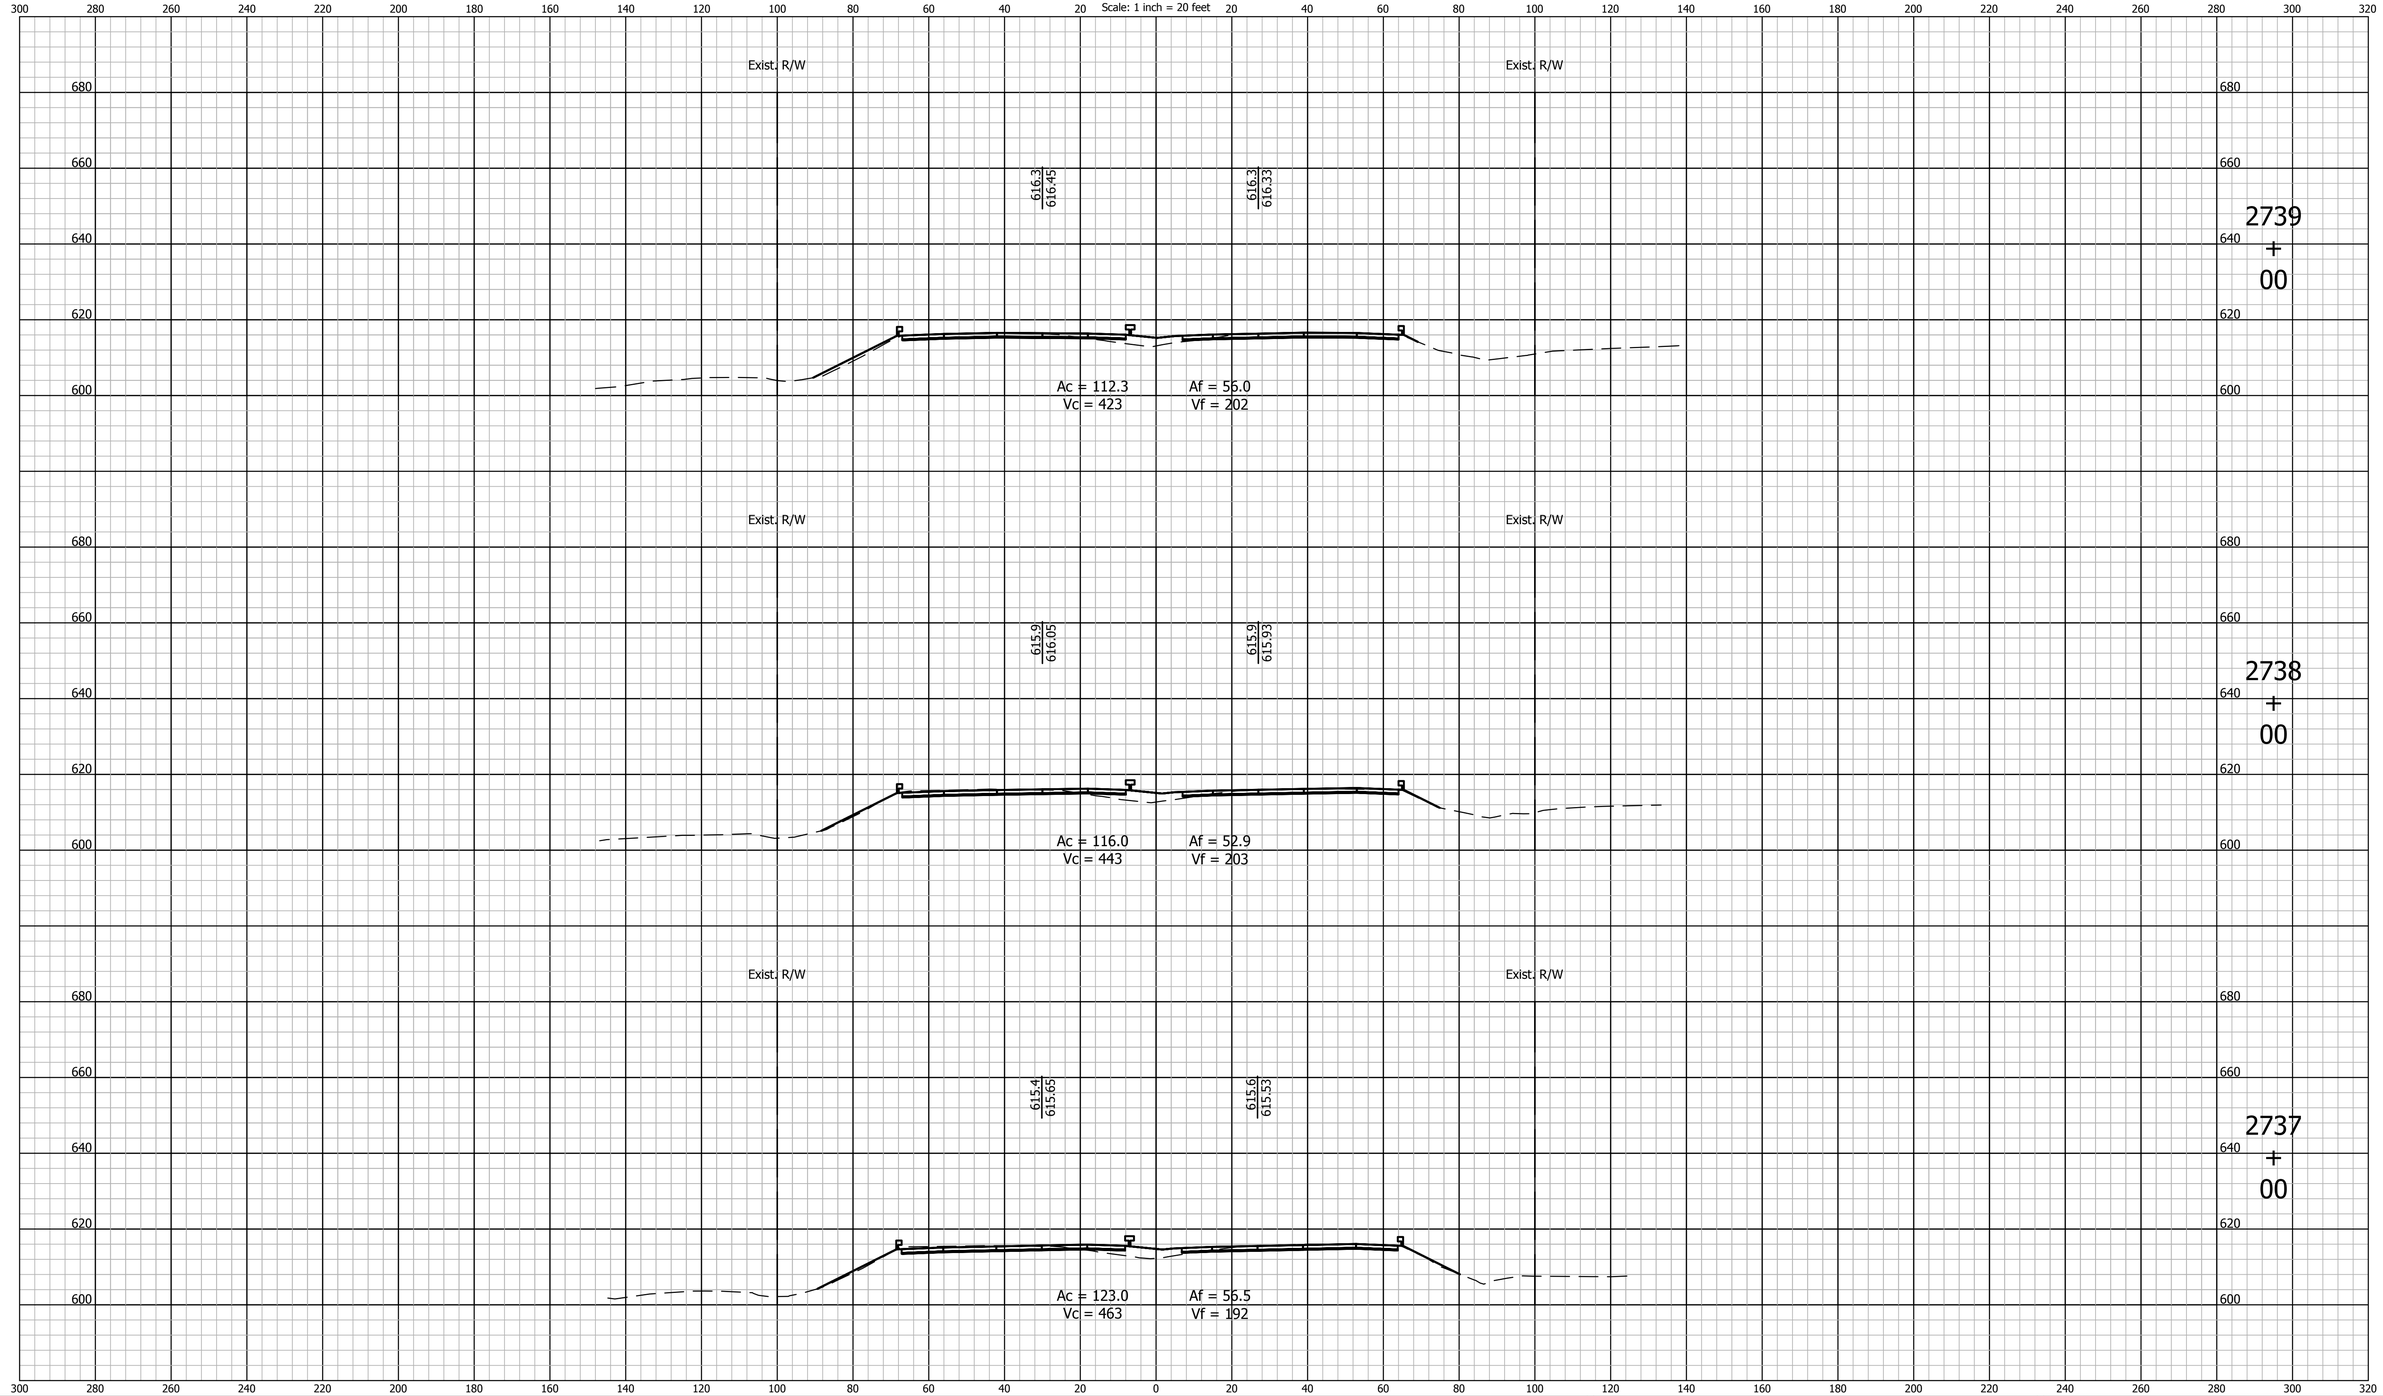

E&B PAVING, Inc
World-Class Solutions at a Local Level℠

UNITED Consulting

1625 N. Post Road
Indianapolis, IN 46219
Phone 317-895-2585
Fax 317-895-2596
www.ucindy.com

RECOMMENDED FOR APPROVAL _____ DESIGN ENGINEER DATE

DESIGNED: BWS DRAWN: MAC

CHECKED: BJP CHECKED: BJP

INDIANA DEPARTMENT OF TRANSPORTATION

CROSS SECTIONS
LINE "A"

HORIZONTAL SCALE	BRIDGE FILE
1" = 20'	-
VERTICAL SCALE	DESIGNATION
1" = 20'	0501212

SURVEY BOOK	SHEETS		
-	176	of	251
CONTRACT	PROJECT		
R-28940	0501212		

File Name: P:\C3D\MK16-465\Road\Dwg\Plans\X Sections Line A 2530+00 to 2748+00.dwg Plot Date: 4/25/2017 Plotted By: Pierson, Brian

CROSS SECTIONS
Scale: 1 inch = 20 feet

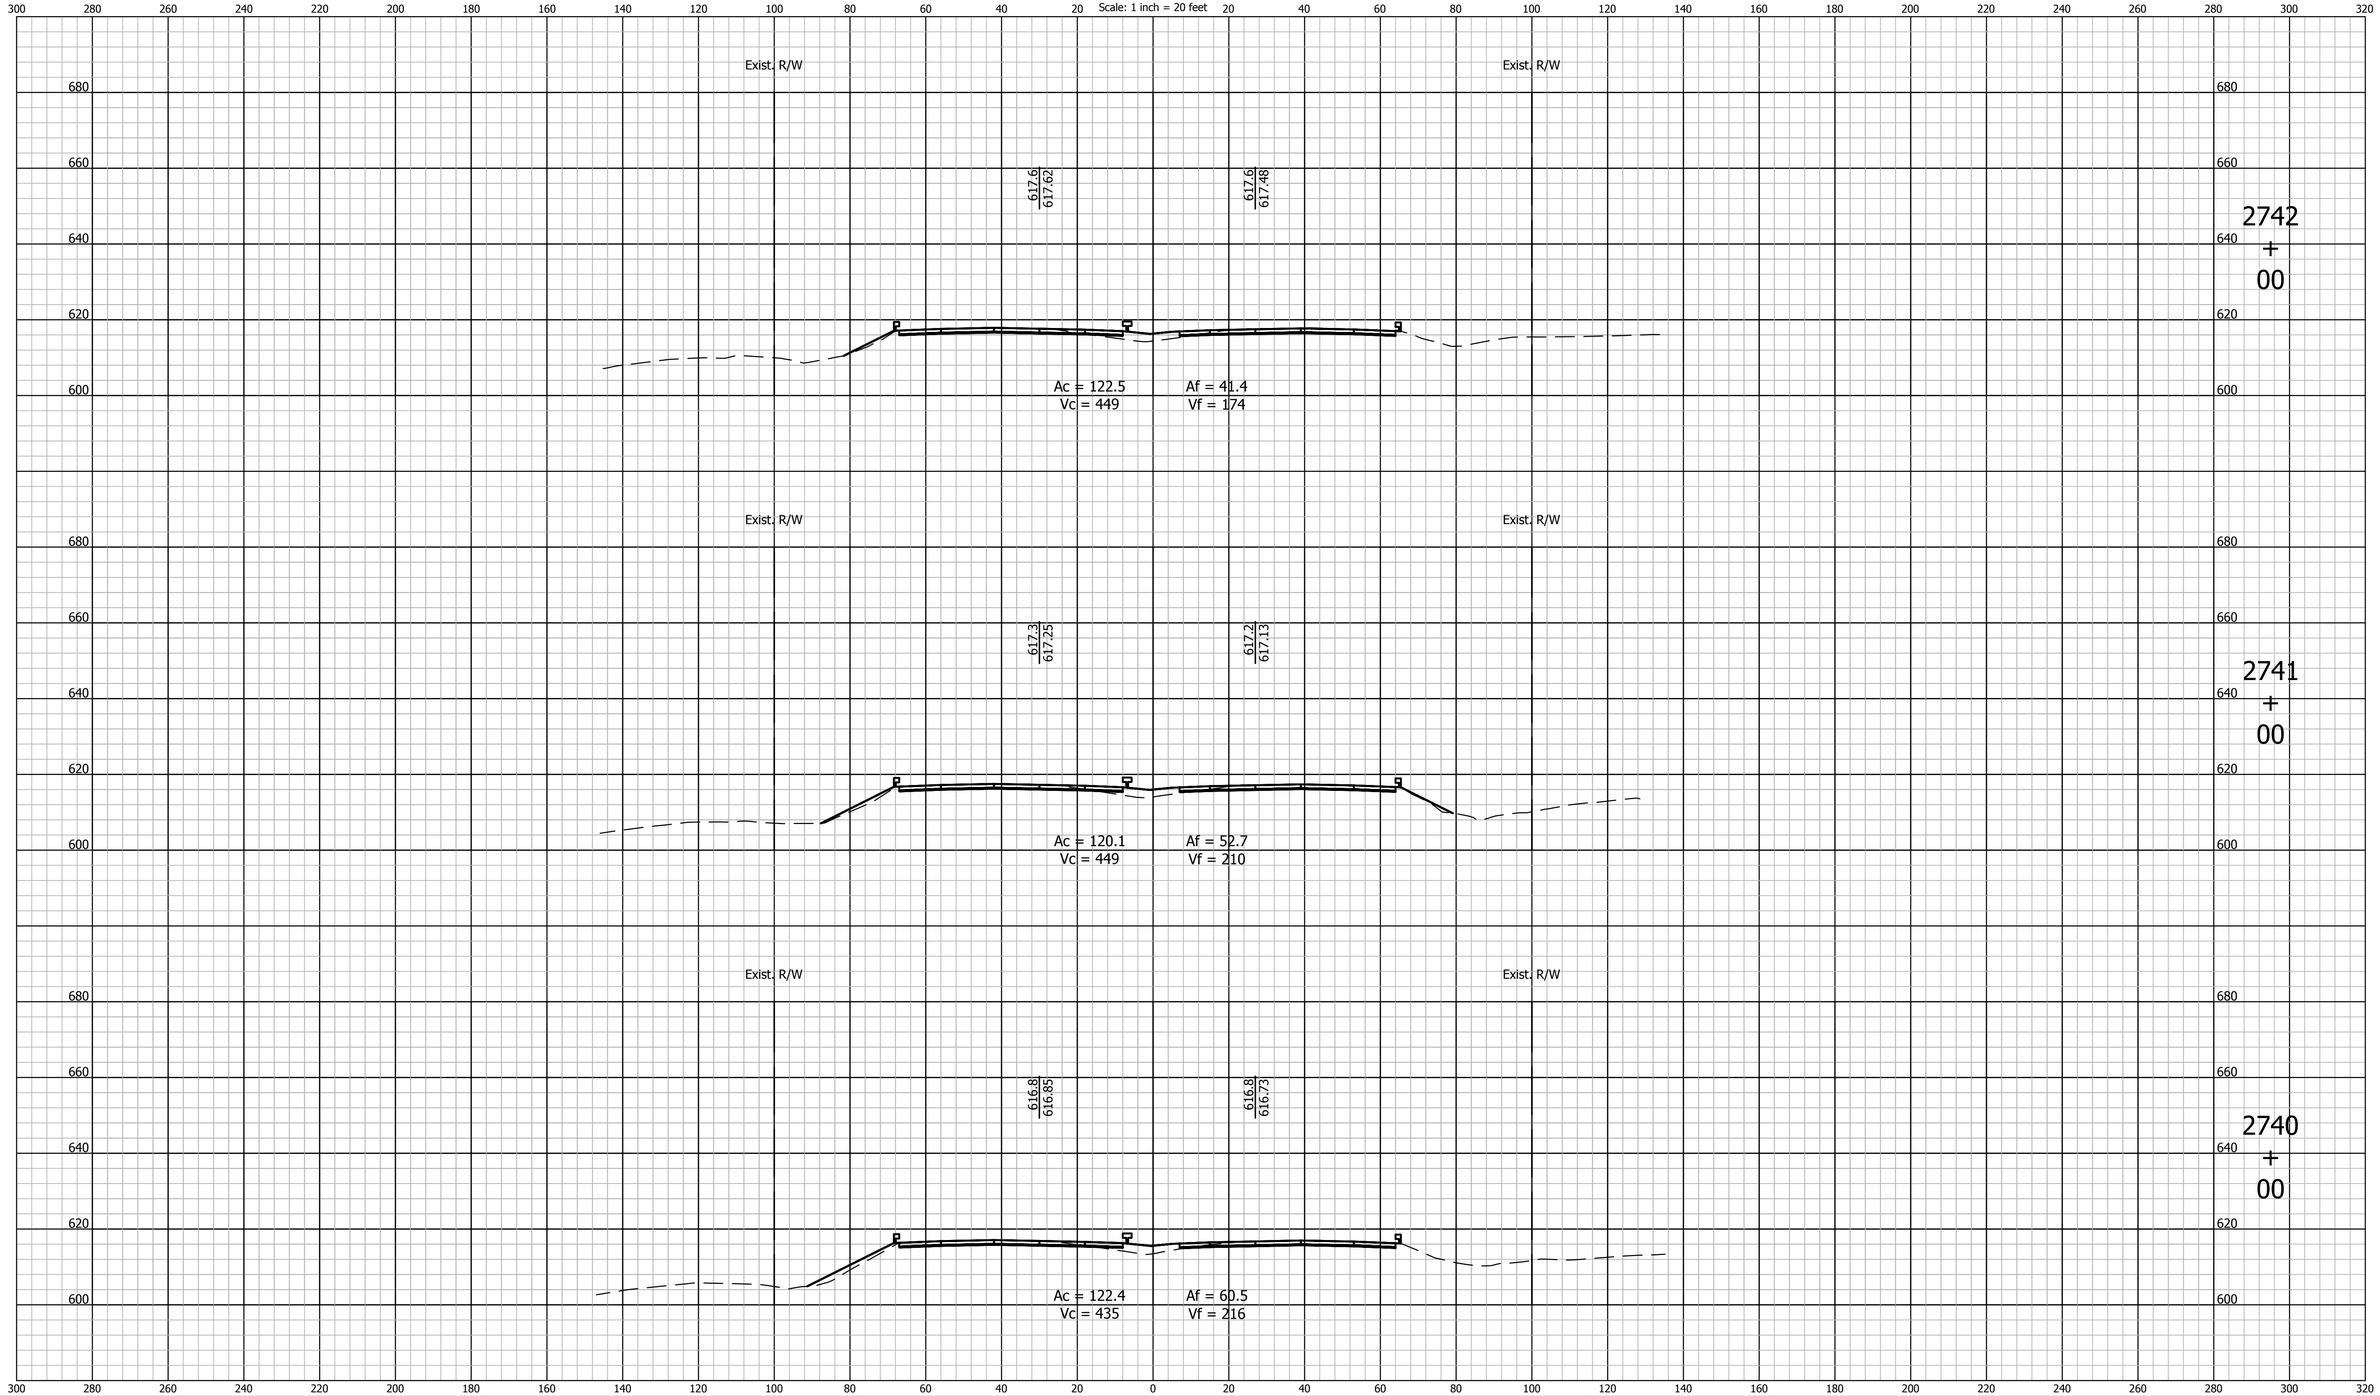

E&B PAVING, Inc
World-Class Solutions at a Local Level℠

UNITED Consulting

1625 N. Post Road
Indianapolis, IN 46219
Phone 317-895-2585
Fax 317-895-2596
www.ucindy.com

RECOMMENDED FOR APPROVAL _____ DESIGN ENGINEER DATE

DESIGNED: BWS | DRAWN: MAC

CHECKED: BJP | CHECKED: BJP

INDIANA
DEPARTMENT OF TRANSPORTATION

CROSS SECTIONS
LINE "A"

HORIZONTAL SCALE	BRIDGE FILE
1" = 20'	-
VERTICAL SCALE	DESIGNATION
1" = 20'	0501212

SURVEY BOOK	SHEETS		
-	177	of	251
CONTRACT	PROJECT		
R-28940	0501212		

File Name: P:\C3D\MK16-465\Road\Dwg\Plans\X Sections Line A 2530+00 to 2748+00.dwg Plot Date: 4/25/2017 Plotted By: Pierson, Brian

CROSS SECTIONS
Scale: 1 inch = 20 feet

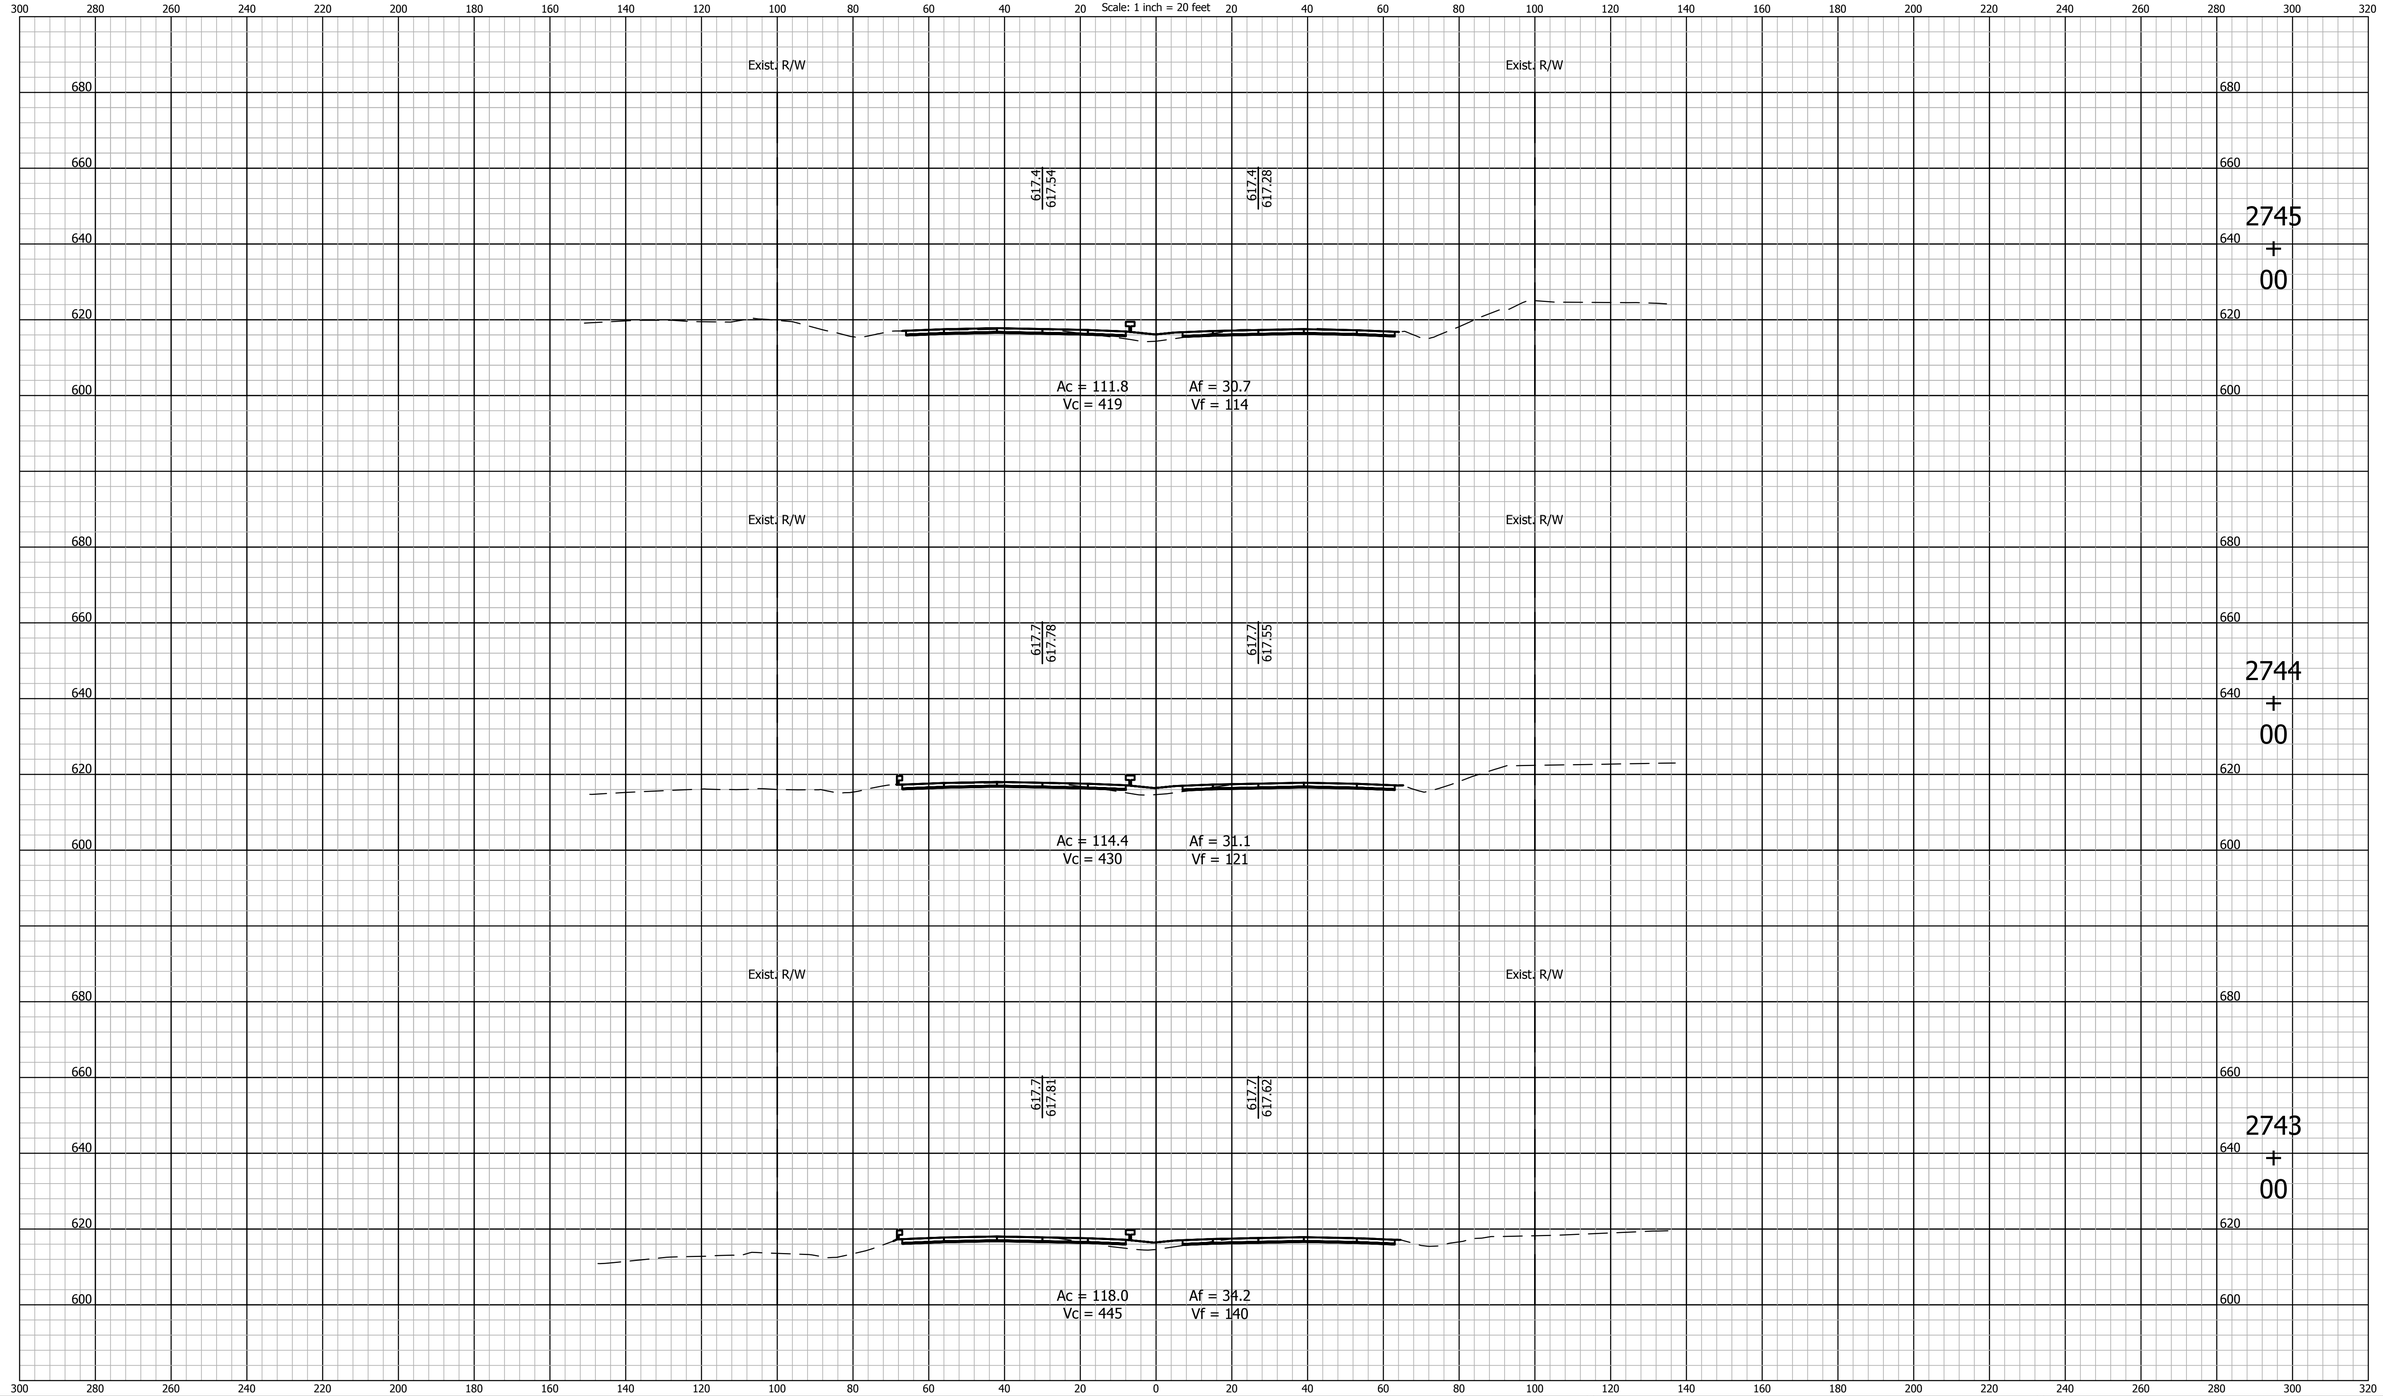

E&B PAVING, Inc
World-Class Solutions at a Local Level℠

UNITED Consulting
1625 N. Post Road
Indianapolis, IN 46219
Phone 317-895-2585
Fax 317-895-2596
www.ucindy.com

RECOMMENDED FOR APPROVAL _____ DESIGN ENGINEER DATE

DESIGNED: BWS DRAWN: MAC

CHECKED: BJP CHECKED: BJP

INDIANA
DEPARTMENT OF TRANSPORTATION

CROSS SECTIONS
LINE "A"

HORIZONTAL SCALE	BRIDGE FILE
1" = 20'	-
VERTICAL SCALE	DESIGNATION
1" = 20'	0501212
SURVEY BOOK	SHEETS
-	178 of 251
CONTRACT	PROJECT
R-28940	0501212

File Name: P:\C3D\MK16-465\Road\Dwg\Plans\X Sections Line A 2530+00 to 2748+00.dwg Plot Date: 4/25/2017 Plotted By: Pierson, Brian

CROSS SECTIONS
Scale: 1 inch = 20 feet

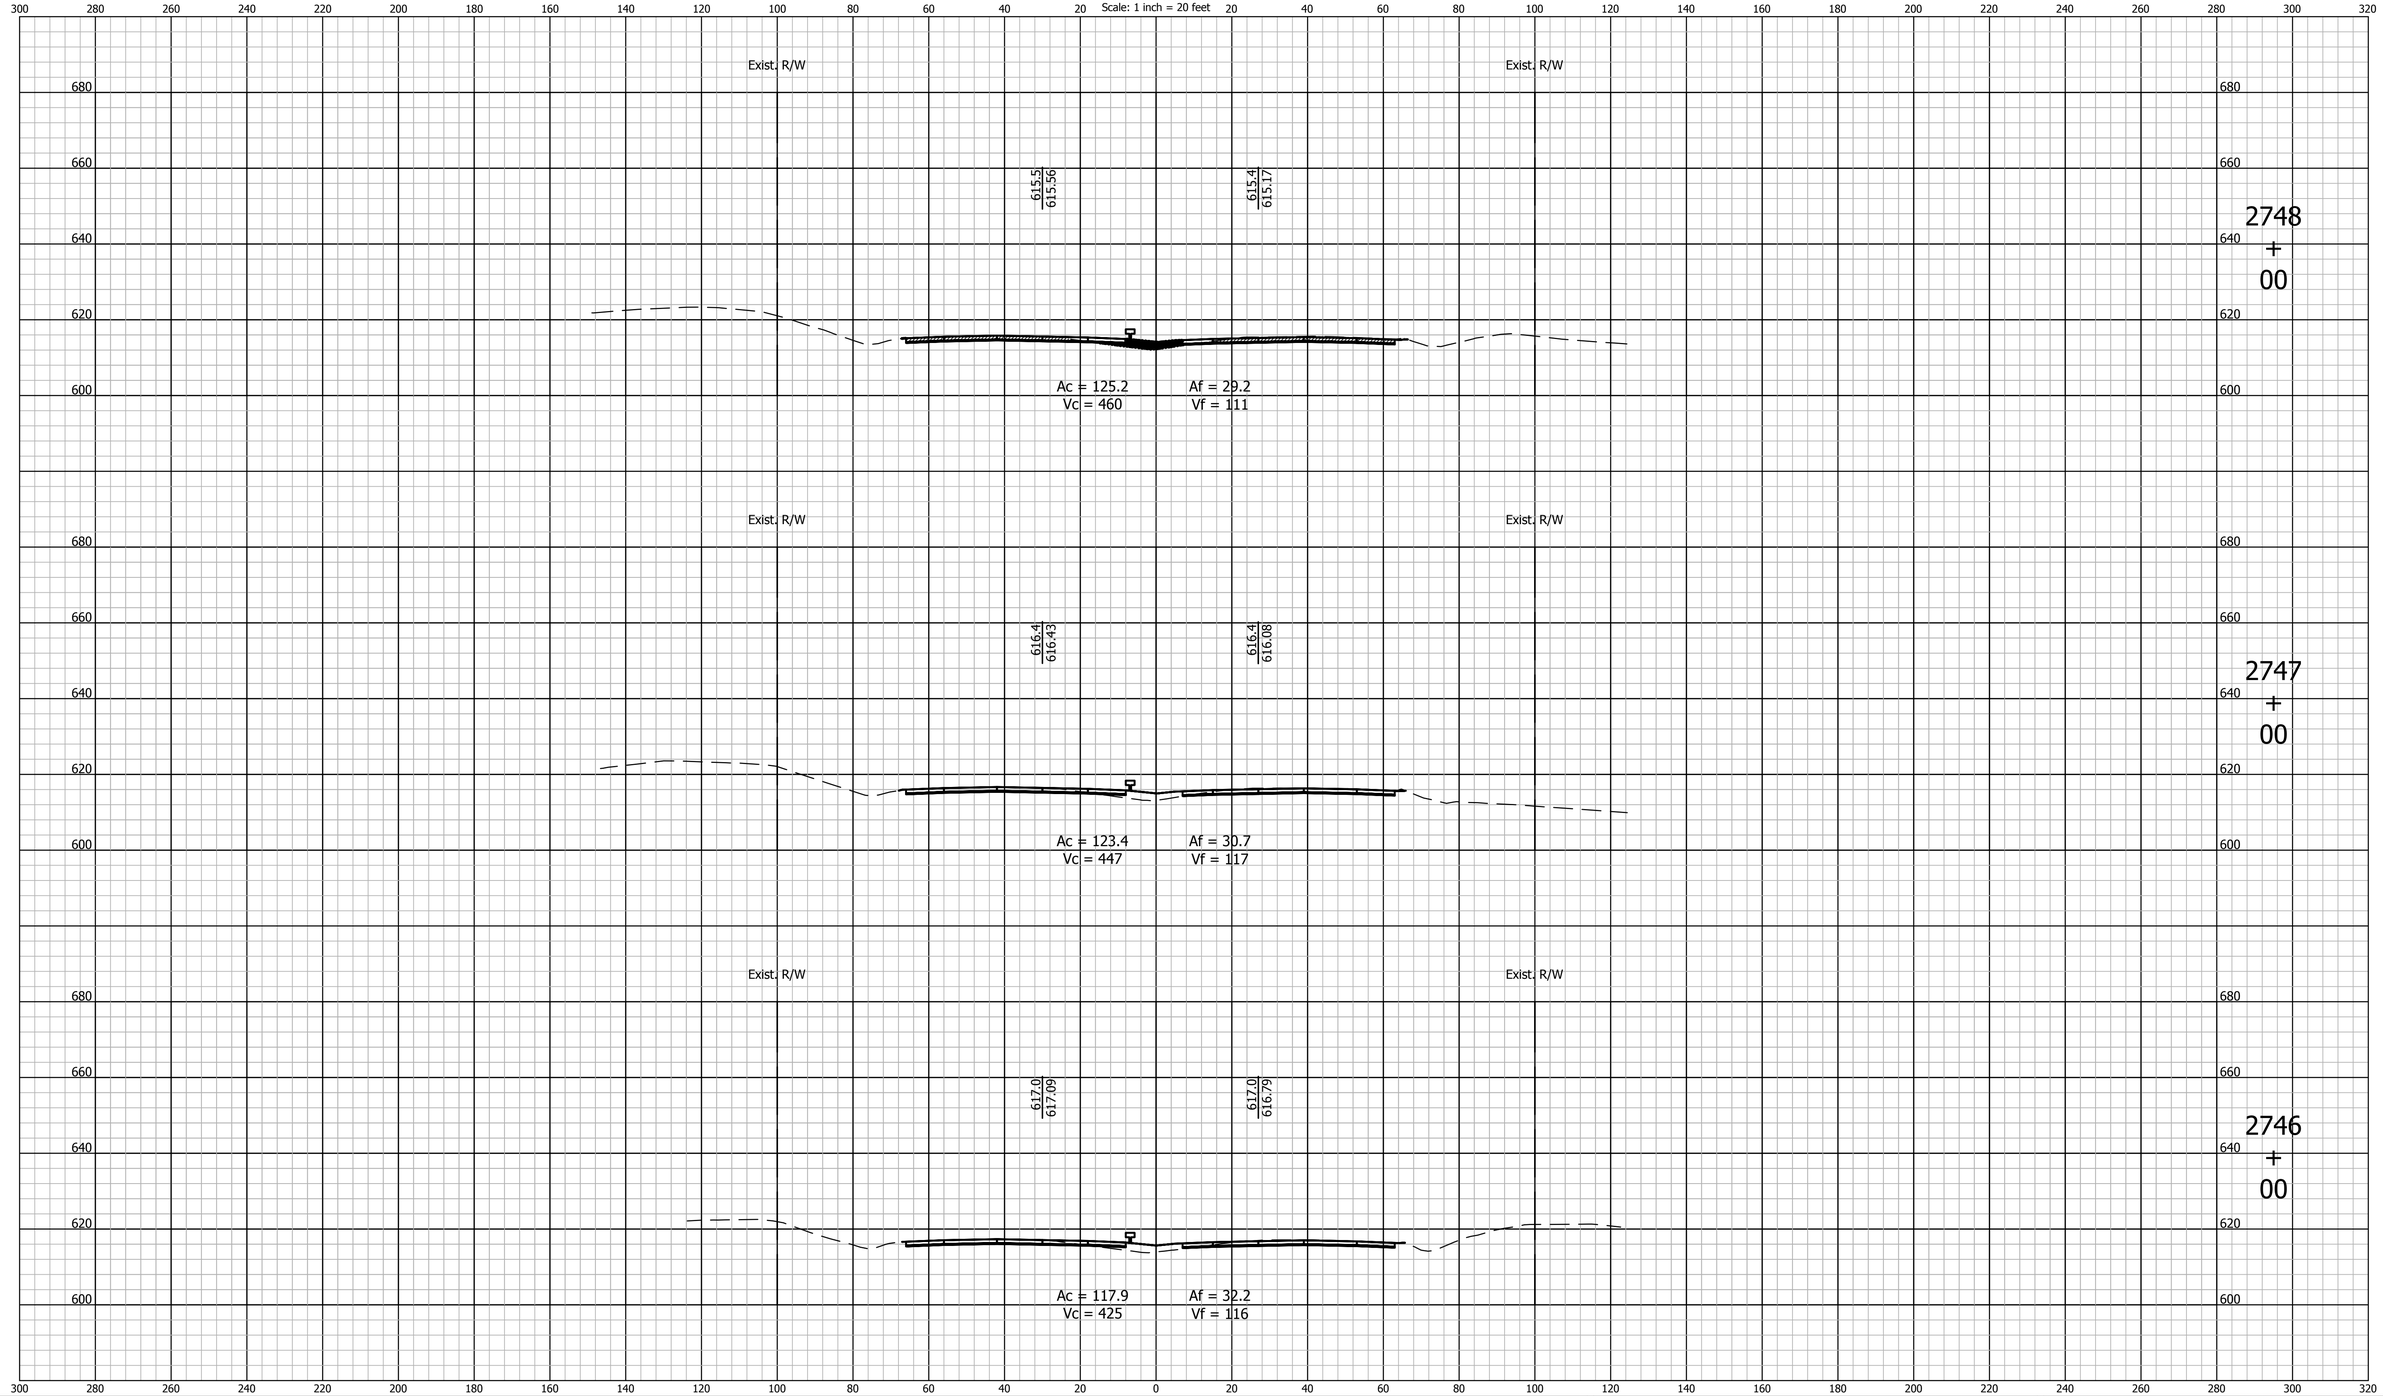

E&B PAVING, Inc
World-Class Solutions at a Local Level℠

UNITED Consulting

1625 N. Post Road
Indianapolis, IN 46219
Phone 317-895-2585
Fax 317-895-2596
www.ucindy.com

RECOMMENDED FOR APPROVAL _____ DESIGN ENGINEER DATE

DESIGNED: BWS | DRAWN: MAC

CHECKED: BJP | CHECKED: BJP

INDIANA
DEPARTMENT OF TRANSPORTATION

CROSS SECTIONS
LINE "A"

HORIZONTAL SCALE	BRIDGE FILE
1" = 20'	-
VERTICAL SCALE	DESIGNATION
1" = 20'	0501212

SURVEY BOOK	SHEETS		
-	179	of	251
CONTRACT	PROJECT		
R-28940	0501212		

File Name: P:\C3D\MK16-465\Road\Dwg\Plans\X Sections Line A 2530+00 to 2748+00.dwg Plot Date: 4/25/2017 Plotted By: Pierson, Brian

CROSS SECTIONS

Scale: 1 inch = 20 feet

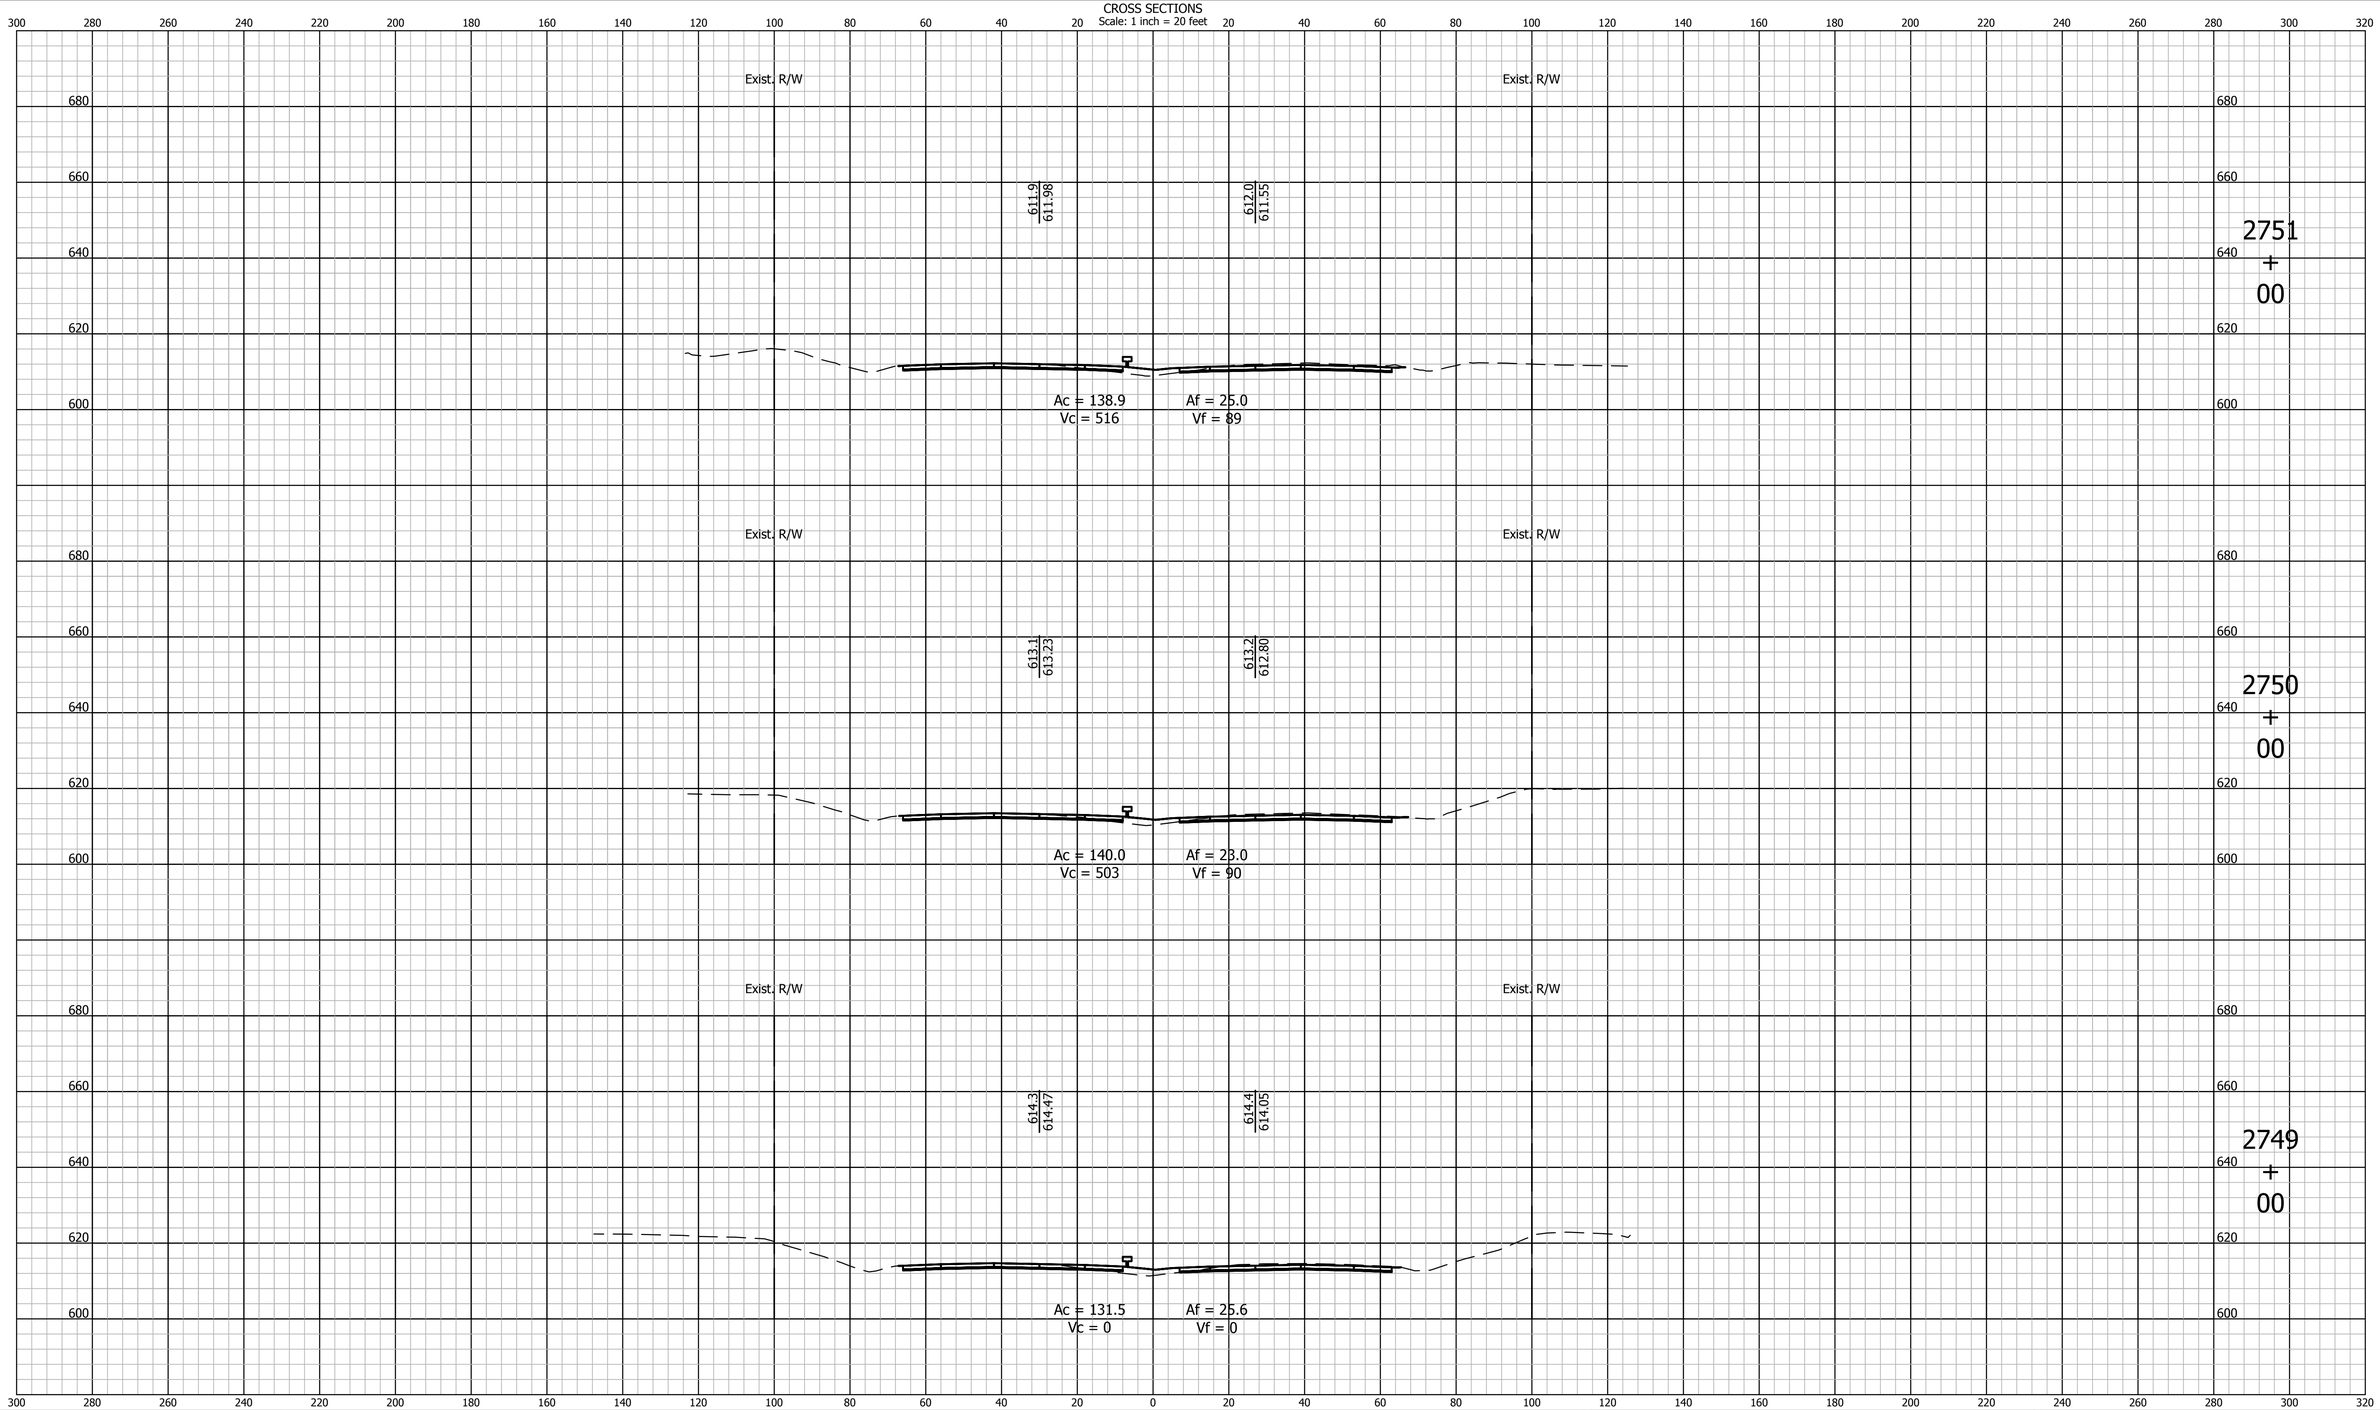

E&B PAVING, Inc
World-Class Solutions at a Local Level™

UNITED Consulting

1625 N. Post Road
Indianapolis, IN 46219
Phone 317-895-2585
Fax 317-895-2596
www.ucindy.com

RECOMMENDED FOR APPROVAL _____ DESIGN ENGINEER _____ DATE

DESIGNED: BWS | DRAWN: MAC

CHECKED: BJP | CHECKED: BJP

INDIANA
DEPARTMENT OF TRANSPORTATION

CROSS SECTIONS
LINE "A"

HORIZONTAL SCALE	BRIDGE FILE
1" = 20'	-
VERTICAL SCALE	DESIGNATION
1" = 20'	0501212

SURVEY BOOK	SHEETS		
-	180	of	251
CONTRACT	PROJECT		
R-28940	0501212		

File Name: P:\C3D\MK16-465\Road\Dwg\Plans\X Sections Line A 2748+00 to 2962+00.dwg Plot Date: 4/25/2017 Plotted By: Pierson, Brian

CROSS SECTIONS
Scale: 1 inch = 20 feet

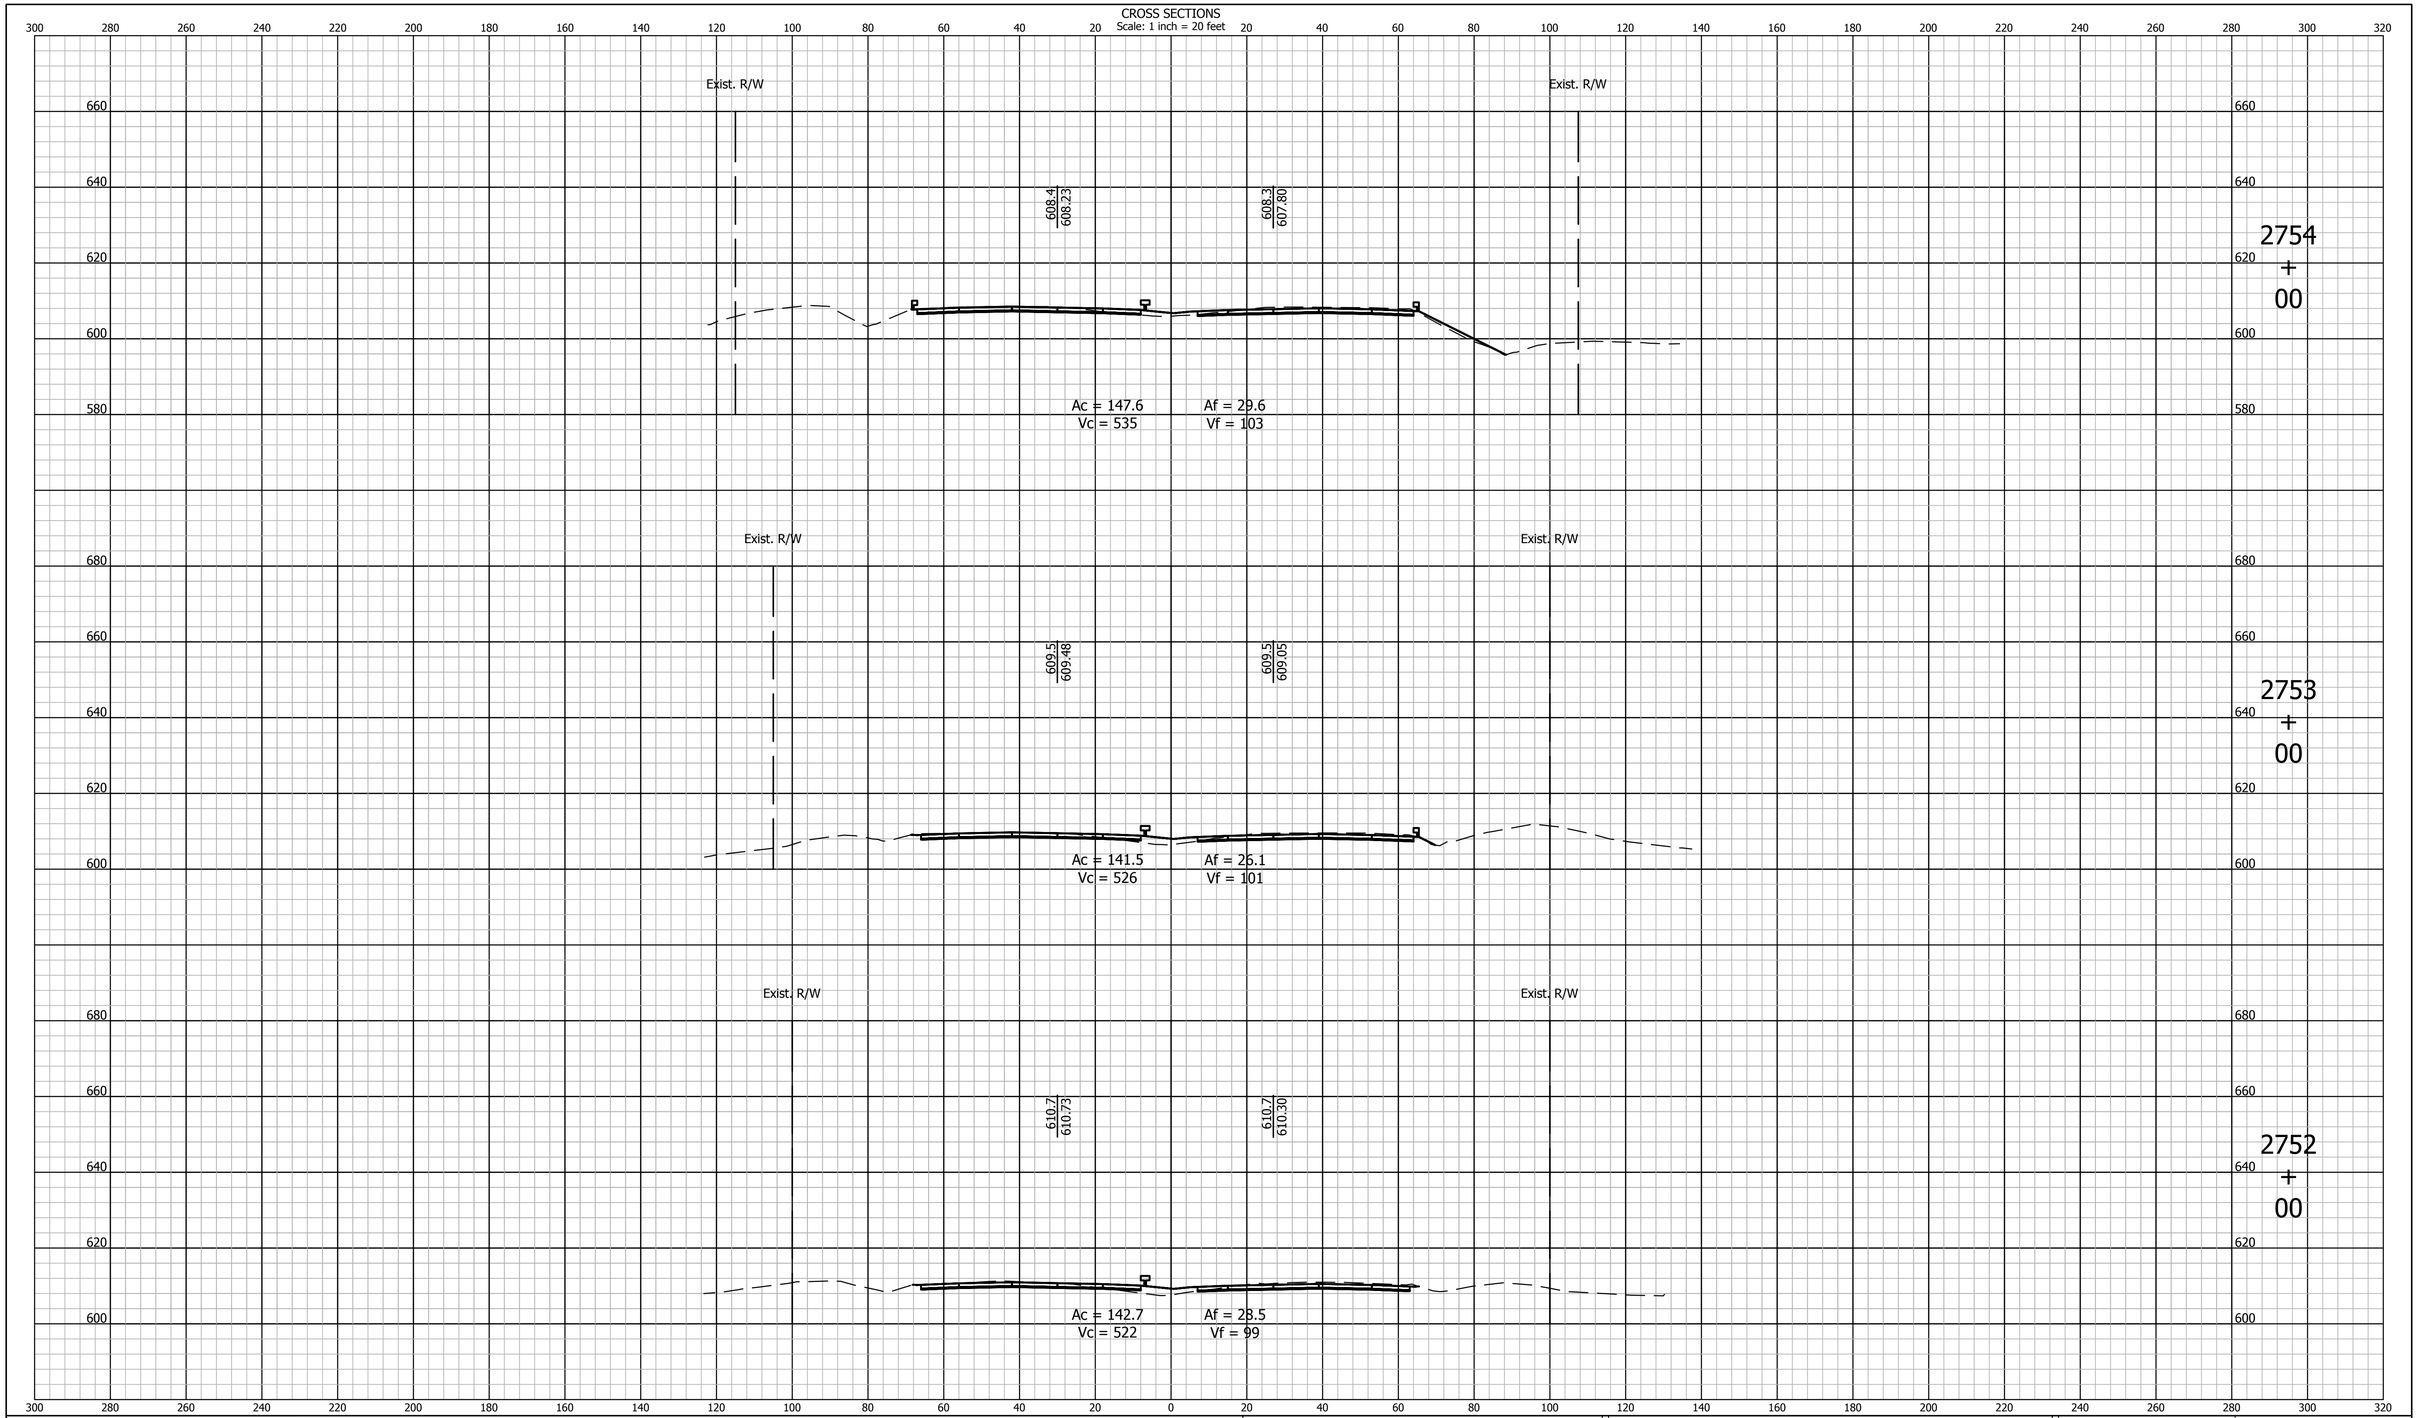

E&B PAVING, Inc
World-Class Solutions at a Local Level℠

UNITED Consulting

1625 N. Post Road
Indianapolis, IN 46219
Phone 317-895-2585
Fax 317-895-2596
www.ucindy.com

RECOMMENDED FOR APPROVAL _____ DESIGN ENGINEER DATE

DESIGNED: BWS | DRAWN: MAC

CHECKED: BJP | CHECKED: BJP

INDIANA
DEPARTMENT OF TRANSPORTATION

CROSS SECTIONS
LINE "A"

HORIZONTAL SCALE	BRIDGE FILE
1" = 20'	-
VERTICAL SCALE	DESIGNATION
1" = 20'	0501212

SURVEY BOOK	SHEETS		
-	181	of	251
CONTRACT	PROJECT		
R-28940	0501212		

File Name: P:\C3D\MK16-465\Road\Dwg\Plans\X Sections Line A 2748+00 to 2962+00.dwg Plot Date: 4/25/2017 Plotted By: Pierson, Brian

CROSS SECTIONS
Scale: 1 inch = 20 feet

Exist. R/W

604.6
604.96

604.5
604.60

Ac = 94.6
Vc = 390

Af = 62.1
Vf = 244

2757
+
00

Exist. R/W

605.7
605.89

605.7
605.50

Ac = 116.0
Vc = 457

Af = 69.6
Vf = 262

2756
+
00

Exist. R/W

607.0
606.99

607.0
606.57

Ac = 130.9
Vc = 516

Af = 72.1
Vf = 188

2755
+
00

E&B PAVING, Inc
World-Class Solutions at a Local Level℠

UNITED Consulting
1625 N. Post Road
Indianapolis, IN 46219
Phone 317-895-2585
Fax 317-895-2596
www.ucindy.com

RECOMMENDED FOR APPROVAL
DESIGN ENGINEER DATE

DESIGNED: BWS
DRAWN: MAC
CHECKED: BJP
CHECKED: BJP

INDIANA
DEPARTMENT OF TRANSPORTATION

CROSS SECTIONS
LINE "A"

HORIZONTAL SCALE	BRIDGE FILE
1" = 20'	-
VERTICAL SCALE	DESIGNATION
1" = 20'	0501212

SURVEY BOOK	SHEETS
-	182 of 251
CONTRACT	PROJECT
R-28940	0501212

File Name: P:\C3D\MK16-465\Road\Dwg\Plans\X Sections Line A 2748+00 to 2962+00.dwg Plot Date: 4/25/2017 Plotted By: Pierson, Brian

CROSS SECTIONS
Scale: 1 inch = 20 feet

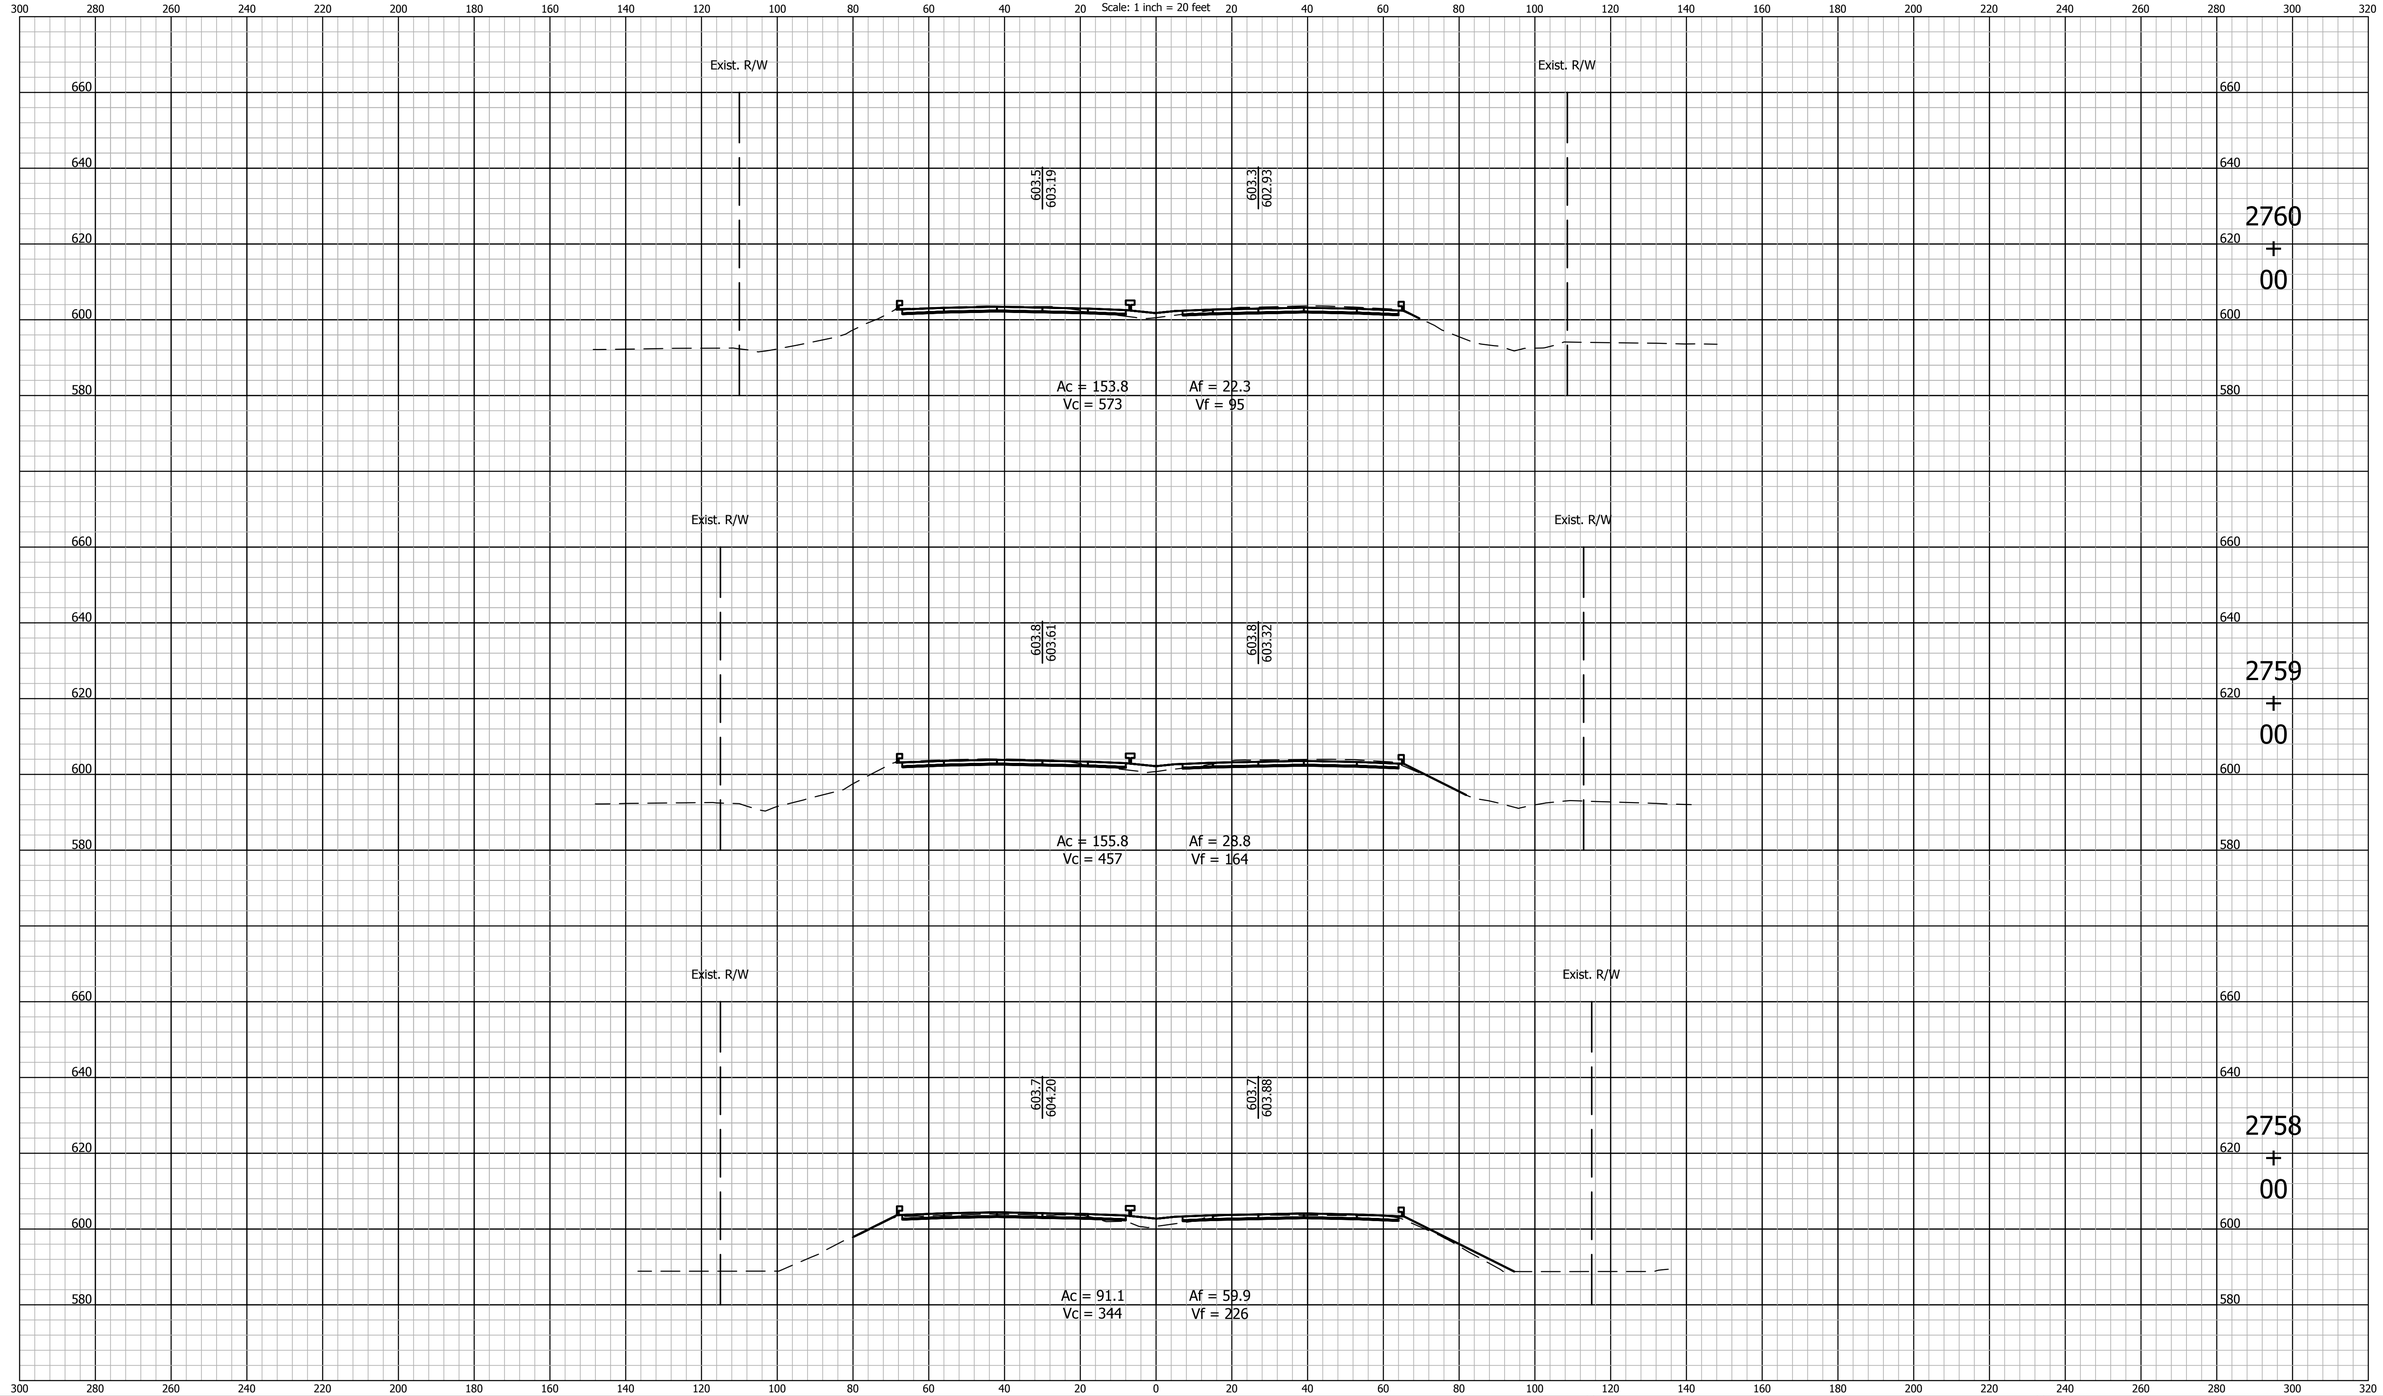

E&B PAVING, Inc
World-Class Solutions at a Local Level℠

UNITED Consulting

1625 N. Post Road
Indianapolis, IN 46219
Phone 317-895-2585
Fax 317-895-2596
www.ucindy.com

RECOMMENDED FOR APPROVAL _____ DESIGN ENGINEER DATE

DESIGNED: BWS | DRAWN: MAC

CHECKED: BJP | CHECKED: BJP

INDIANA
DEPARTMENT OF TRANSPORTATION

CROSS SECTIONS
LINE "A"

HORIZONTAL SCALE	BRIDGE FILE
1" = 20'	-
VERTICAL SCALE	DESIGNATION
1" = 20'	0501212

SURVEY BOOK	SHEETS
-	183 of 251
CONTRACT	PROJECT
R-28940	0501212

File Name: P:\C3D\MK16-465\Road\Dwg\Plans\X Sections Line A 2748+00 to 2962+00.dwg Plot Date: 4/25/2017 Plotted By: Pierson, Brian

CROSS SECTIONS
Scale: 1 inch = 20 feet

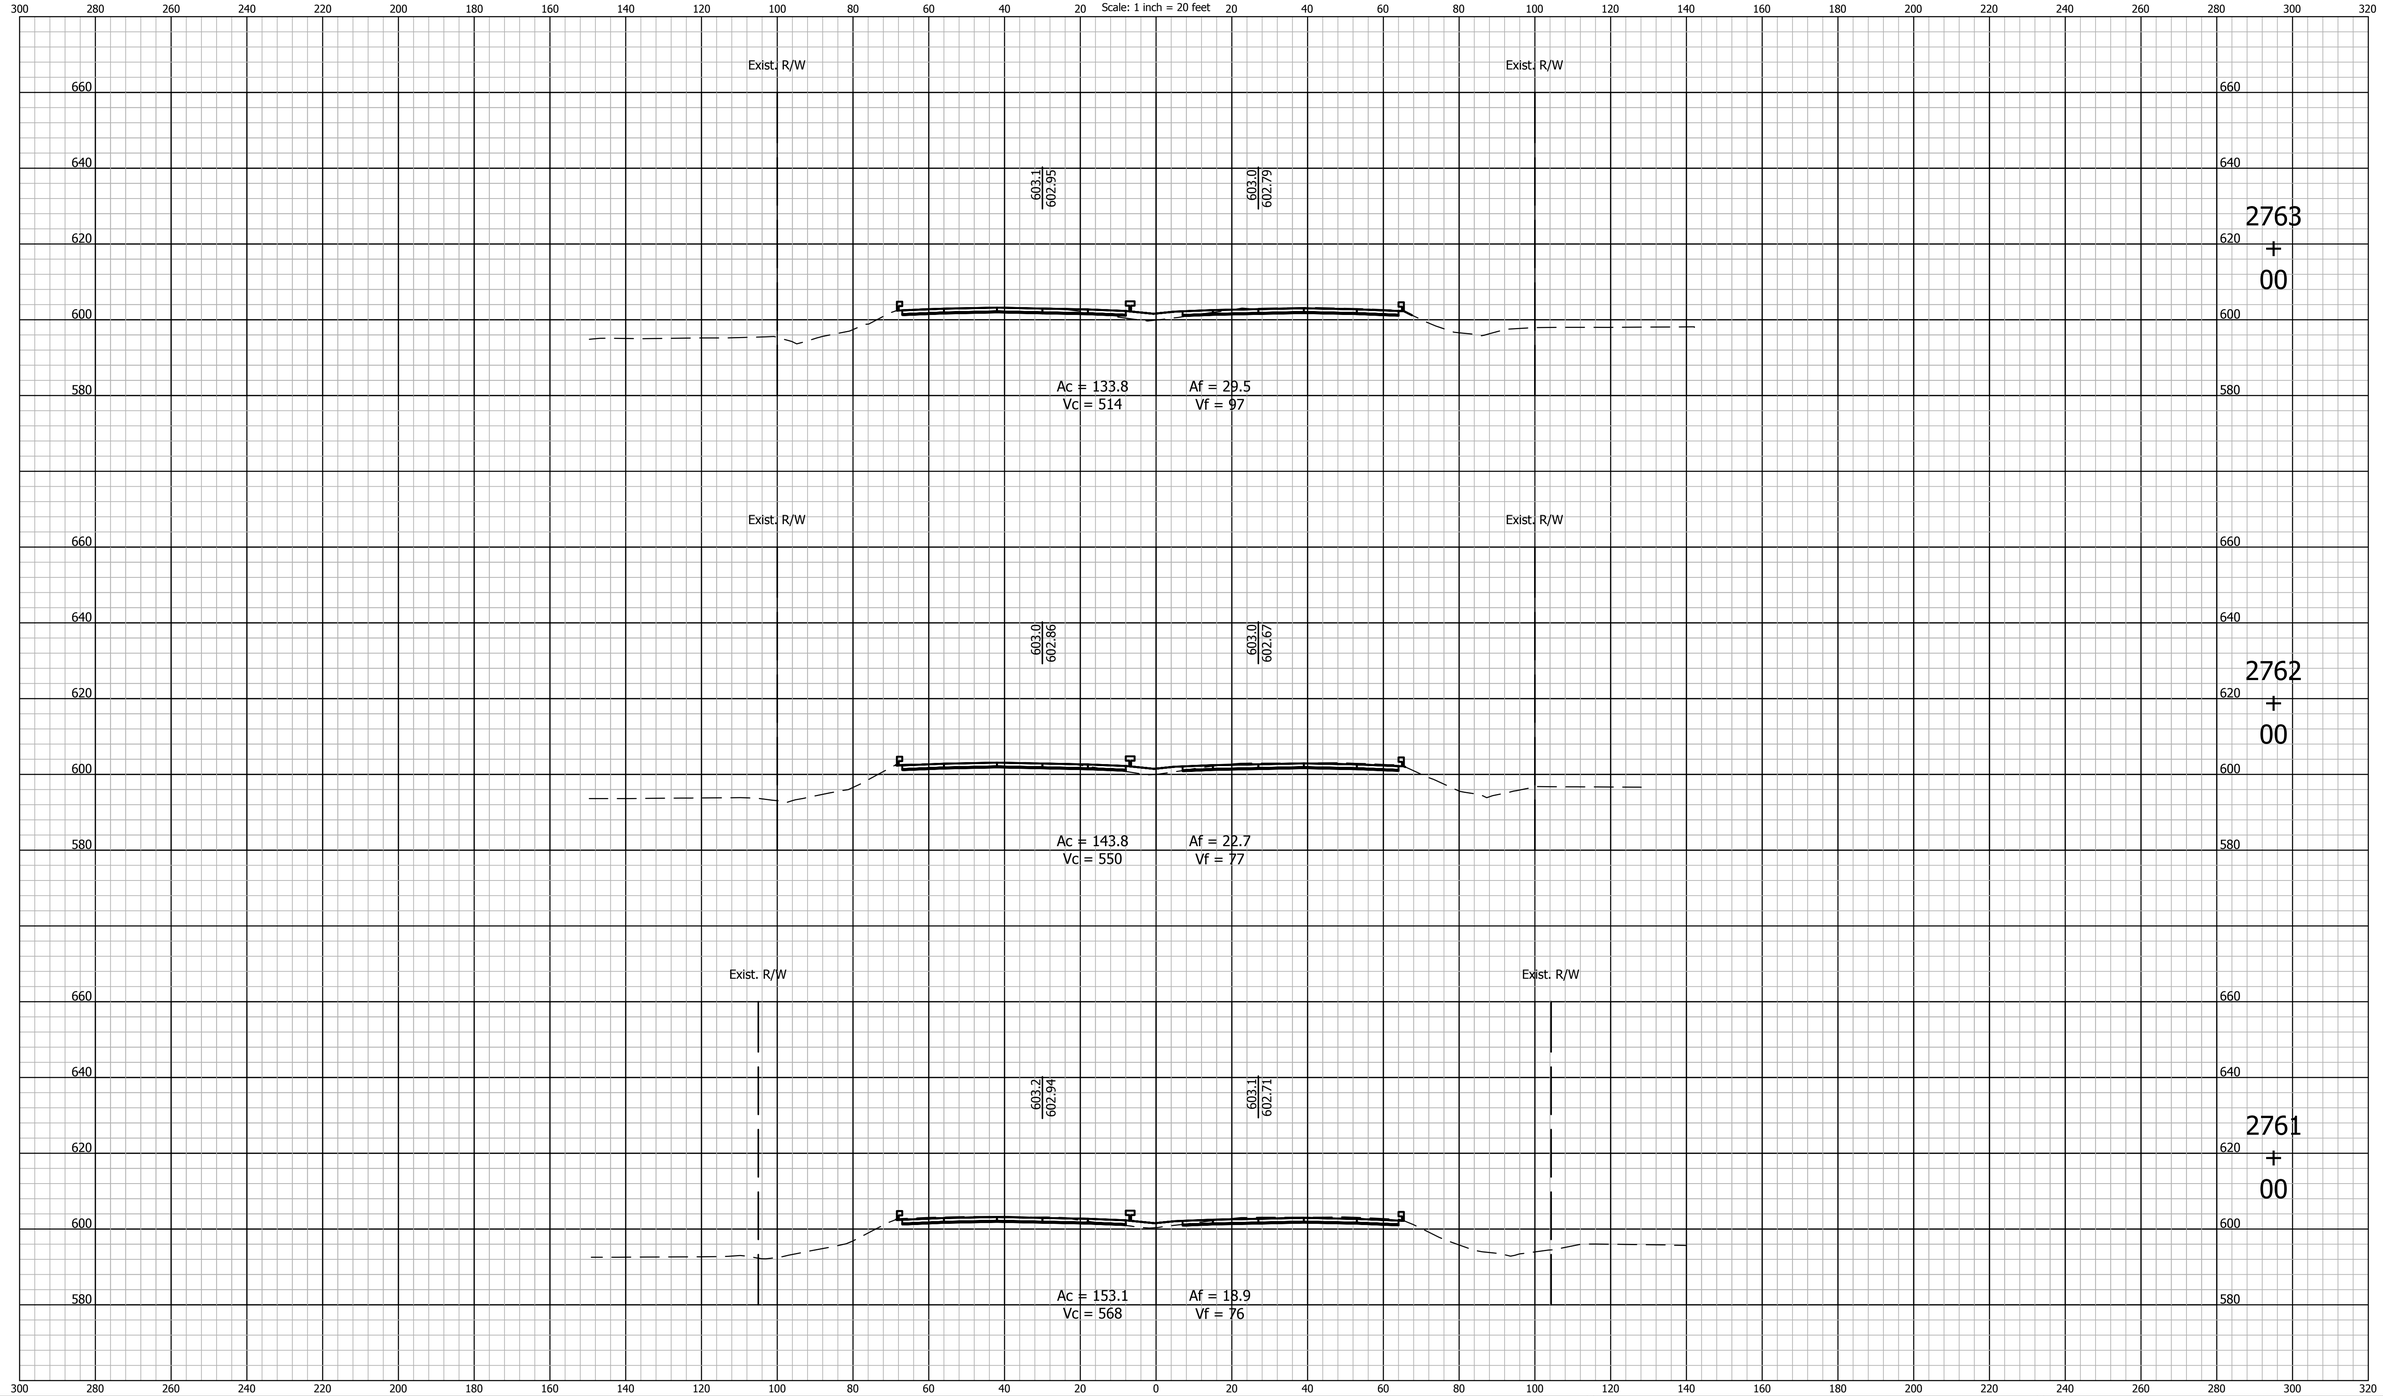

E&B PAVING, Inc
World-Class Solutions at a Local Level℠

UNITED Consulting

1625 N. Post Road
Indianapolis, IN 46219
Phone 317-895-2585
Fax 317-895-2596
www.ucindy.com

RECOMMENDED FOR APPROVAL _____ DESIGN ENGINEER DATE

DESIGNED: BWS | DRAWN: MAC

CHECKED: BJP | CHECKED: BJP

INDIANA
DEPARTMENT OF TRANSPORTATION

CROSS SECTIONS
LINE "A"

HORIZONTAL SCALE	BRIDGE FILE
1" = 20'	-
VERTICAL SCALE	DESIGNATION
1" = 20'	0501212

SURVEY BOOK	SHEETS		
-	184	of	251
CONTRACT	PROJECT		
R-28940	0501212		

File Name: P:\C3D\MK16-465\Road\Dwg\Plans\X Sections Line A 2748+00 to 2962+00.dwg Plot Date: 4/25/2017 Plotted By: Pierson, Brian

CROSS SECTIONS
Scale: 1 inch = 20 feet

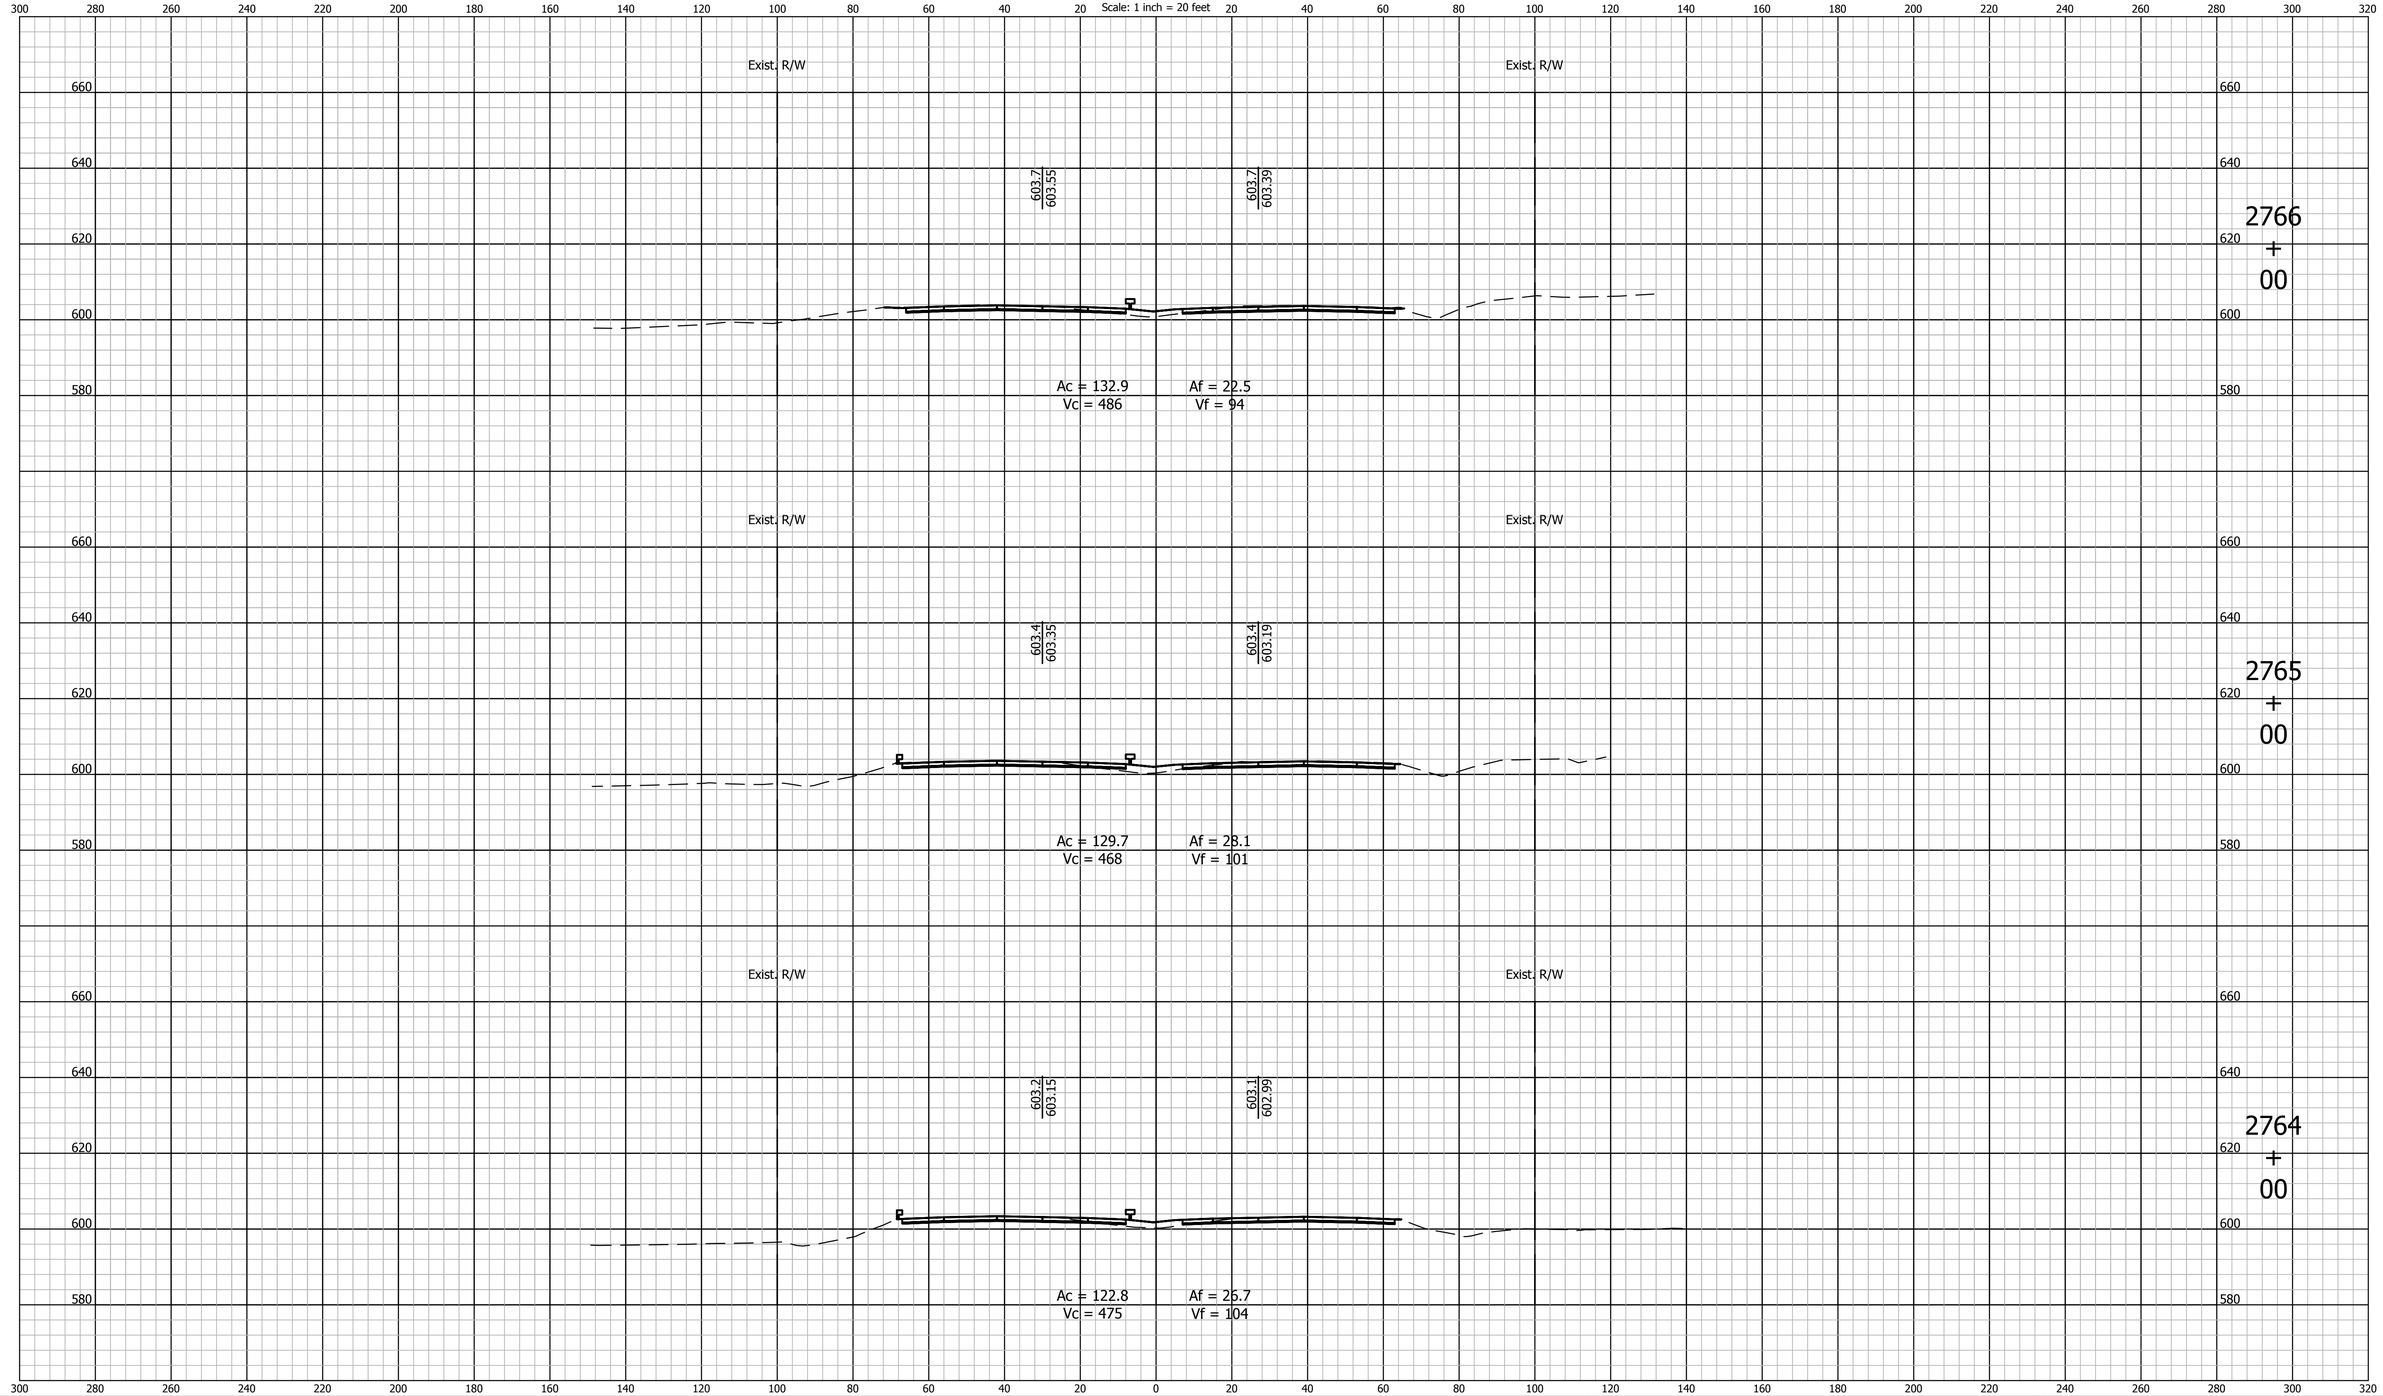

E&B PAVING, Inc
World-Class Solutions at a Local Level℠

UNITED Consulting
1625 N. Post Road
Indianapolis, IN 46219
Phone 317-895-2585
Fax 317-895-2596
www.ucindy.com

RECOMMENDED FOR APPROVAL _____ DESIGN ENGINEER DATE

DESIGNED: BWS | DRAWN: MAC

CHECKED: BJP | CHECKED: BJP

INDIANA
DEPARTMENT OF TRANSPORTATION

CROSS SECTIONS
LINE "A"

HORIZONTAL SCALE	BRIDGE FILE
1" = 20'	-
VERTICAL SCALE	DESIGNATION
1" = 20'	0501212

SURVEY BOOK	SHEETS
-	185 of 251
CONTRACT	PROJECT
R-28940	0501212

File Name: P:\C3D\MK16-465\Road\Dwg\Plans\X Sections Line A 2748+00 to 2962+00.dwg Plot Date: 4/25/2017 Plotted By: Pierson, Brian

CROSS SECTIONS

Scale: 1 inch = 20 feet

2769 + 00

Exist. R/W

604.3
604.15

604.3
603.99

Ac = 139.9
Vc = 517

Af = 22.4
Vf = 84

Exist. R/W

2768 + 00

Exist. R/W

604.0
603.95

604.1
603.79

Ac = 139.3
Vc = 513

Af = 23.1
Vf = 90

Exist. R/W

2767 + 00

Exist. R/W

603.8
603.75

603.8
603.59

Ac = 138.0
Vc = 502

Af = 25.5
Vf = 89

E&B PAVING, Inc
World-Class Solutions at a Local Level℠

UNITED Consulting

1625 N. Post Road
Indianapolis, IN 46219
Phone 317-895-2585
Fax 317-895-2596
www.ucindy.com

RECOMMENDED FOR APPROVAL

DESIGN ENGINEER DATE

DESIGNED: BWS DRAWN: MAC

CHECKED: BJP CHECKED: BJP

INDIANA
DEPARTMENT OF TRANSPORTATION

CROSS SECTIONS
LINE "A"

HORIZONTAL SCALE	BRIDGE FILE
1" = 20'	-
VERTICAL SCALE	DESIGNATION
1" = 20'	0501212

SURVEY BOOK	SHEETS
-	186 of 251
CONTRACT	PROJECT
R-28940	0501212

File Name: P:\C3D\MK16-465\Road\Dwg\Plans\X Sections Line A 2748+00 to 2962+00.dwg Plot Date: 4/25/2017 Plotted By: Pierson, Brian

CROSS SECTIONS

Scale: 1 inch = 20 feet

Exist. R/W

604.9
604.75

604.9
604.59

Ac = 154.6
Vc = 559

Af = 17.4
Vf = 69

2772
+
00

Exist. R/W

Exist. R/W

604.7
604.55

604.6
604.39

Ac = 147.4
Vc = 540

Af = 19.7
Vf = 78

2771
+
00

Exist. R/W

Exist. R/W

604.5
604.35

604.5
604.19

Ac = 141.5
Vc = 526

Af = 22.5
Vf = 83

2770
+
00

E&B PAVING, Inc
World-Class Solutions at a Local Level℠

UNITED Consulting

1625 N. Post Road
Indianapolis, IN 46219
Phone 317-895-2585
Fax 317-895-2596
www.ucindy.com

RECOMMENDED FOR APPROVAL _____
DESIGN ENGINEER DATE

DESIGNED: BWS | DRAWN: MAC
CHECKED: BJP | CHECKED: BJP

INDIANA
DEPARTMENT OF TRANSPORTATION

CROSS SECTIONS
LINE "A"

HORIZONTAL SCALE	BRIDGE FILE
1" = 20'	-
VERTICAL SCALE	DESIGNATION
1" = 20'	0501212

SURVEY BOOK	SHEETS
-	187 of 251
CONTRACT	PROJECT
R-28940	0501212

File Name: P:\C3D\MK16-465\Road\Dwg\Plans\X Sections Line A 2748+00 to 2962+00.dwg Plot Date: 4/25/2017 Plotted By: Pierson, Brian

CROSS SECTIONS
Scale: 1 inch = 20 feet

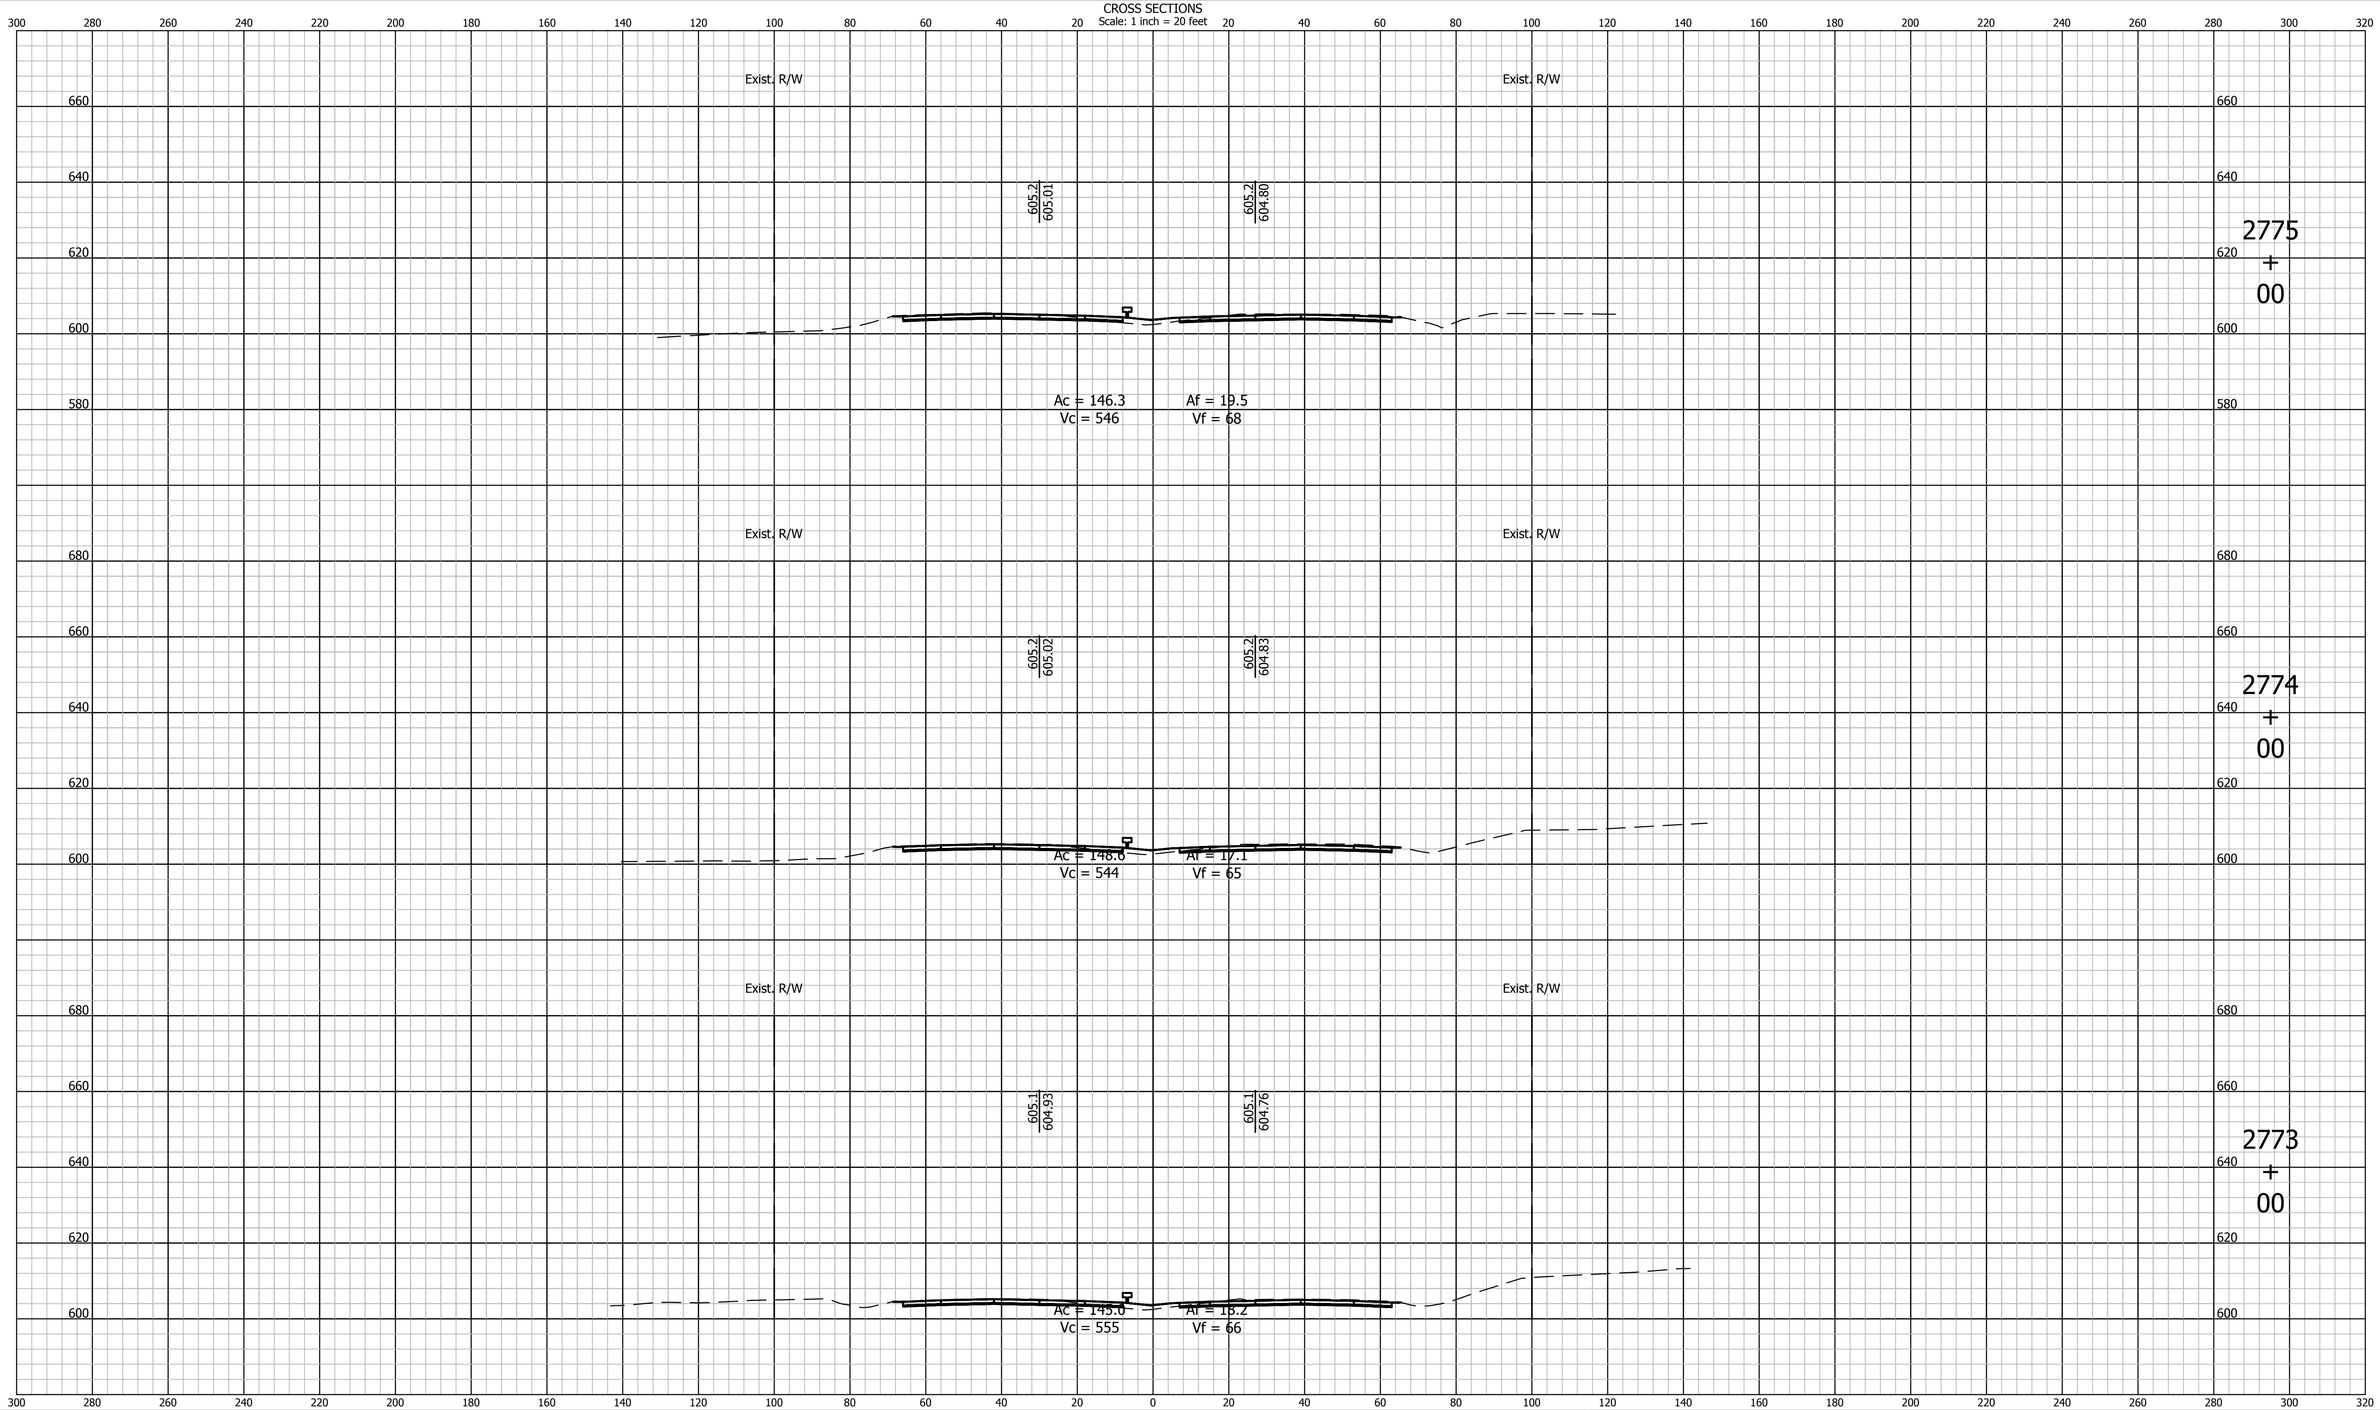

E&B PAVING, Inc
World-Class Solutions at a Local Level™

UNITED Consulting
1625 N. Post Road
Indianapolis, IN 46219
Phone 317-895-2585
Fax 317-895-2596
www.ucindy.com

RECOMMENDED FOR APPROVAL _____ DESIGN ENGINEER DATE

DESIGNED: BWS | DRAWN: MAC

CHECKED: BJP | CHECKED: BJP

INDIANA
DEPARTMENT OF TRANSPORTATION

CROSS SECTIONS
LINE "A"

HORIZONTAL SCALE	BRIDGE FILE
1" = 20'	-
VERTICAL SCALE	DESIGNATION
1" = 20'	0501212

SURVEY BOOK	SHEETS
-	188 of 251
CONTRACT	PROJECT
R-28940	0501212

File Name: P:\C3D\MK16-465\Road\Dwg\Plans\X Sections Line A 2748+00 to 2962+00.dwg Plot Date: 4/25/2017 Plotted By: Pierson, Brian

CROSS SECTIONS
Scale: 1 inch = 20 feet

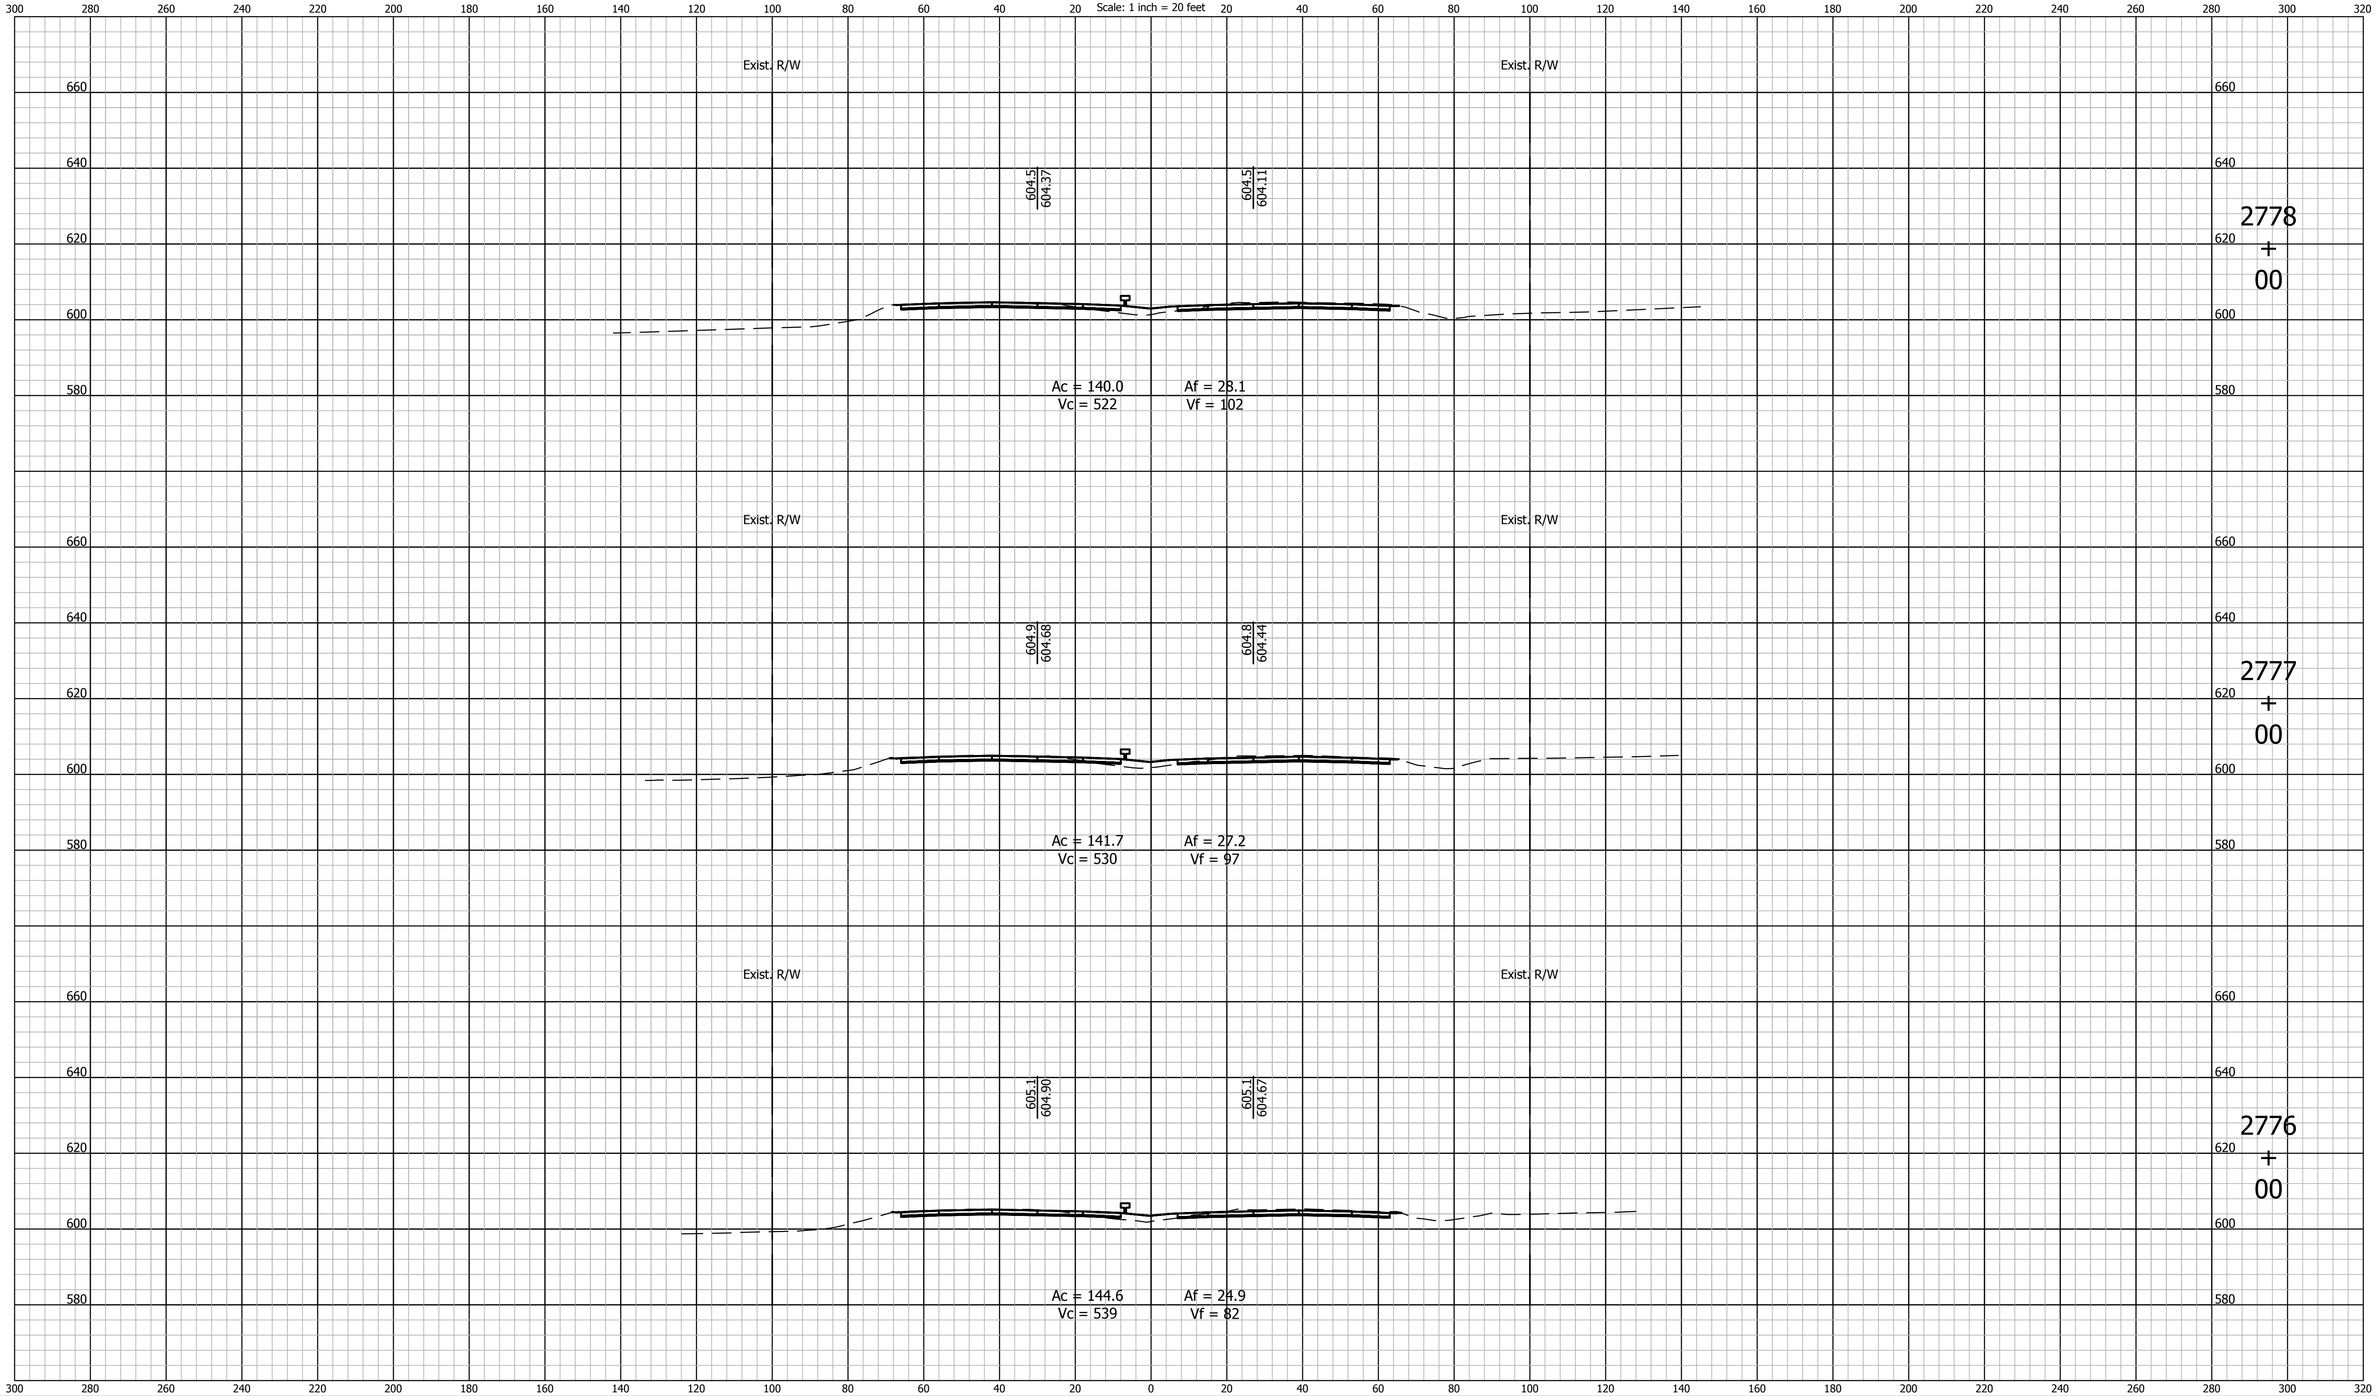

E&B PAVING, Inc
World-Class Solutions at a Local Level℠

UNITED Consulting

1625 N. Post Road
Indianapolis, IN 46219
Phone 317-895-2585
Fax 317-895-2596
www.ucindy.com

RECOMMENDED FOR APPROVAL _____ DESIGN ENGINEER DATE

DESIGNED: BWS DRAWN: MAC

CHECKED: BJP CHECKED: BJP

INDIANA
DEPARTMENT OF TRANSPORTATION

CROSS SECTIONS
LINE "A"

HORIZONTAL SCALE	BRIDGE FILE
1" = 20'	-
VERTICAL SCALE	DESIGNATION
1" = 20'	0501212

SURVEY BOOK	SHEETS
-	189 of 251
CONTRACT	PROJECT
R-28940	0501212

File Name: P:\C3D\MK16-465\Road\Dwg\Plans\X Sections Line A 2748+00 to 2962+00.dwg Plot Date: 4/25/2017 Plotted By: Pierson, Brian

CROSS SECTIONS

Scale: 1 inch = 20 feet

2781 + 00

Exist. R/W

603.1
602.90

602.9
602.60

Exist. R/W

Ac = 148.5
Vc = 553

Af = 25.2
Vf = 90

2780 + 00

Exist. R/W

603.6
603.45

603.7
603.15

Exist. R/W

Ac = 150.1
Vc = 545

Af = 28.2
Vf = 98

2779 + 00

Exist. R/W

604.1
603.96

604.1
603.68

Exist. R/W

Ac = 144.3
Vc = 526

Af = 29.9
Vf = 108

E&B PAVING, Inc
World-Class Solutions at a Local Level℠

UNITED Consulting

1625 N. Post Road
Indianapolis, IN 46219
Phone 317-895-2585
Fax 317-895-2596
www.ucindy.com

RECOMMENDED FOR APPROVAL

DESIGN ENGINEER DATE

DESIGNED: BWS DRAWN: MAC

CHECKED: BJP CHECKED: BJP

INDIANA
DEPARTMENT OF TRANSPORTATION

CROSS SECTIONS
LINE "A"

HORIZONTAL SCALE	BRIDGE FILE
1" = 20'	-
VERTICAL SCALE	DESIGNATION
1" = 20'	0501212

SURVEY BOOK	SHEETS		
-	190	of	251
CONTRACT	PROJECT		
R-28940	0501212		

File Name: P:\C3D\MK16-465\Road\Dwg\Plans\X Sections Line A 2748+00 to 2962+00.dwg Plot Date: 4/25/2017 Plotted By: Pierson, Brian

CROSS SECTIONS
Scale: 1 inch = 20 feet

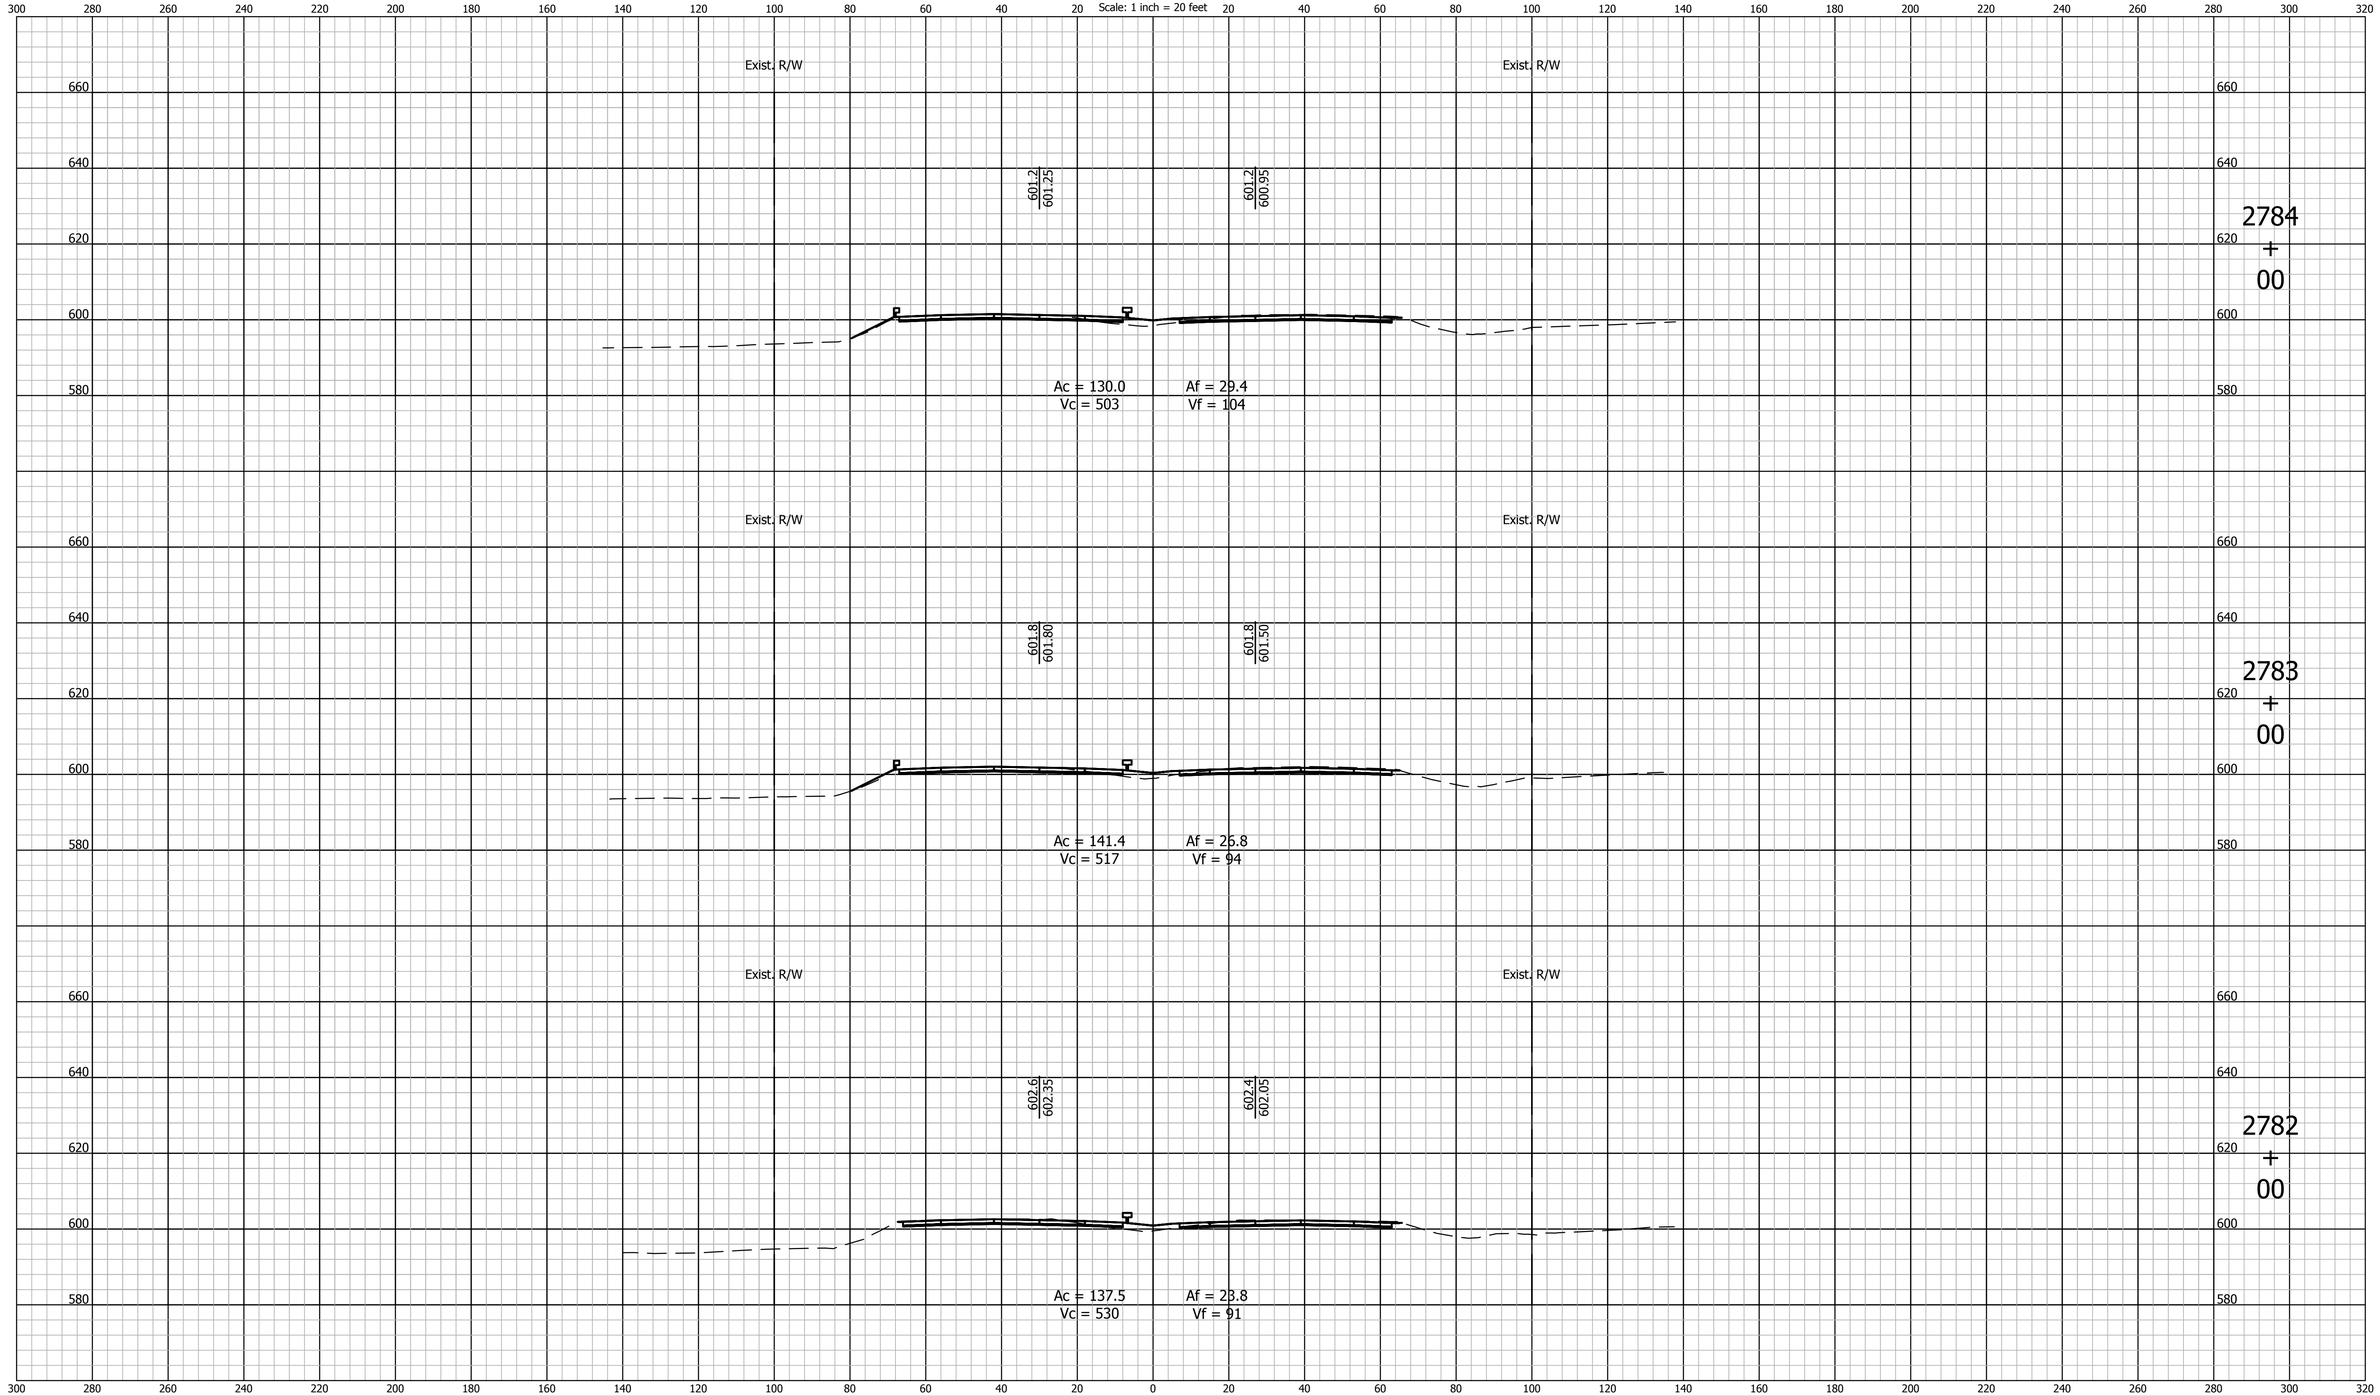

E&B PAVING, Inc
World-Class Solutions at a Local Level℠

UNITED Consulting

1625 N. Post Road
Indianapolis, IN 46219
Phone 317-895-2585
Fax 317-895-2596
www.ucindy.com

RECOMMENDED FOR APPROVAL _____ DESIGN ENGINEER DATE

DESIGNED: BWS | DRAWN: MAC

CHECKED: BJP | CHECKED: BJP

INDIANA
DEPARTMENT OF TRANSPORTATION

CROSS SECTIONS
LINE "A"

HORIZONTAL SCALE	BRIDGE FILE
1" = 20'	-
VERTICAL SCALE	DESIGNATION
1" = 20'	0501212

SURVEY BOOK	SHEETS		
-	191	of	251
CONTRACT	PROJECT		
R-28940	0501212		

File Name: P:\C3D\MK16-465\Road\Dwg\Plans\X Sections Line A 2748+00 to 2962+00.dwg Plot Date: 4/25/2017 Plotted By: Pierson, Brian

CROSS SECTIONS
Scale: 1 inch = 20 feet

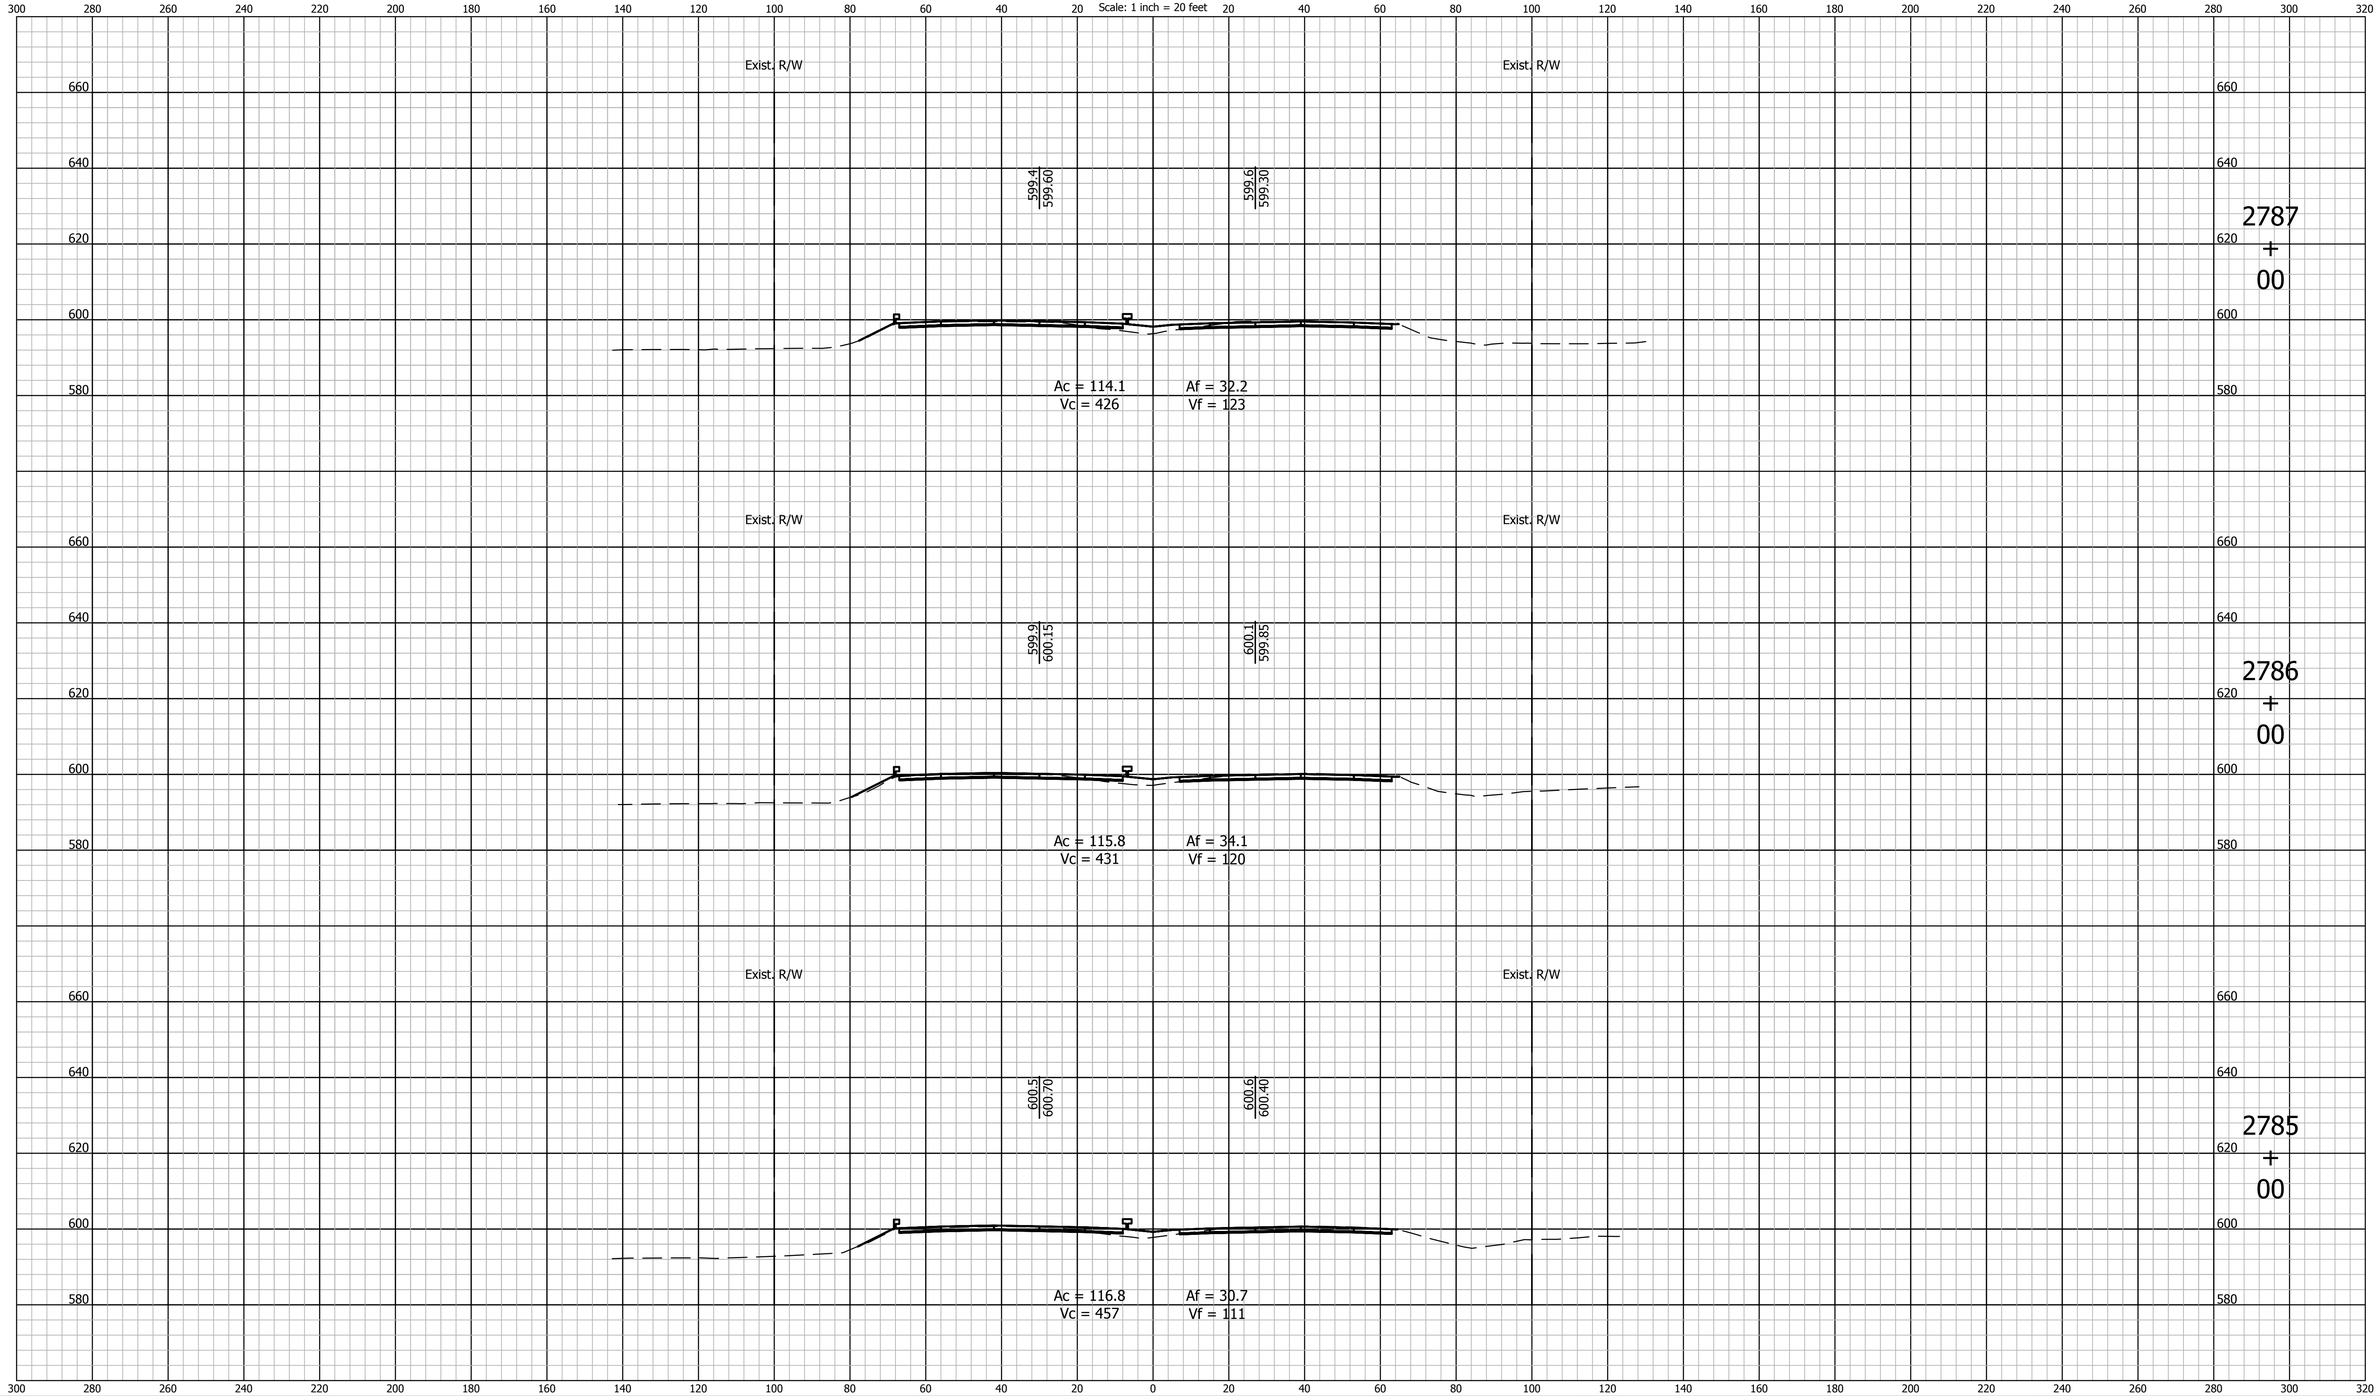

E&B PAVING, Inc
World-Class Solutions at a Local Level℠

UNITED Consulting

1625 N. Post Road
Indianapolis, IN 46219
Phone 317-895-2585
Fax 317-895-2596
www.ucindy.com

RECOMMENDED FOR APPROVAL _____ DESIGN ENGINEER DATE

DESIGNED: BWS | DRAWN: MAC

CHECKED: BJP | CHECKED: BJP

INDIANA
DEPARTMENT OF TRANSPORTATION

CROSS SECTIONS
LINE "A"

HORIZONTAL SCALE	BRIDGE FILE
1" = 20'	-
VERTICAL SCALE	DESIGNATION
1" = 20'	0501212

SURVEY BOOK	SHEETS
-	192 of 251
CONTRACT	PROJECT
R-28940	0501212

File Name: P:\C3D\MK16-465\Road\Dwg\Plans\X Sections Line A 2748+00 to 2962+00.dwg Plot Date: 4/25/2017 Plotted By: Pierson, Brian

CROSS SECTIONS
Scale: 1 inch = 20 feet

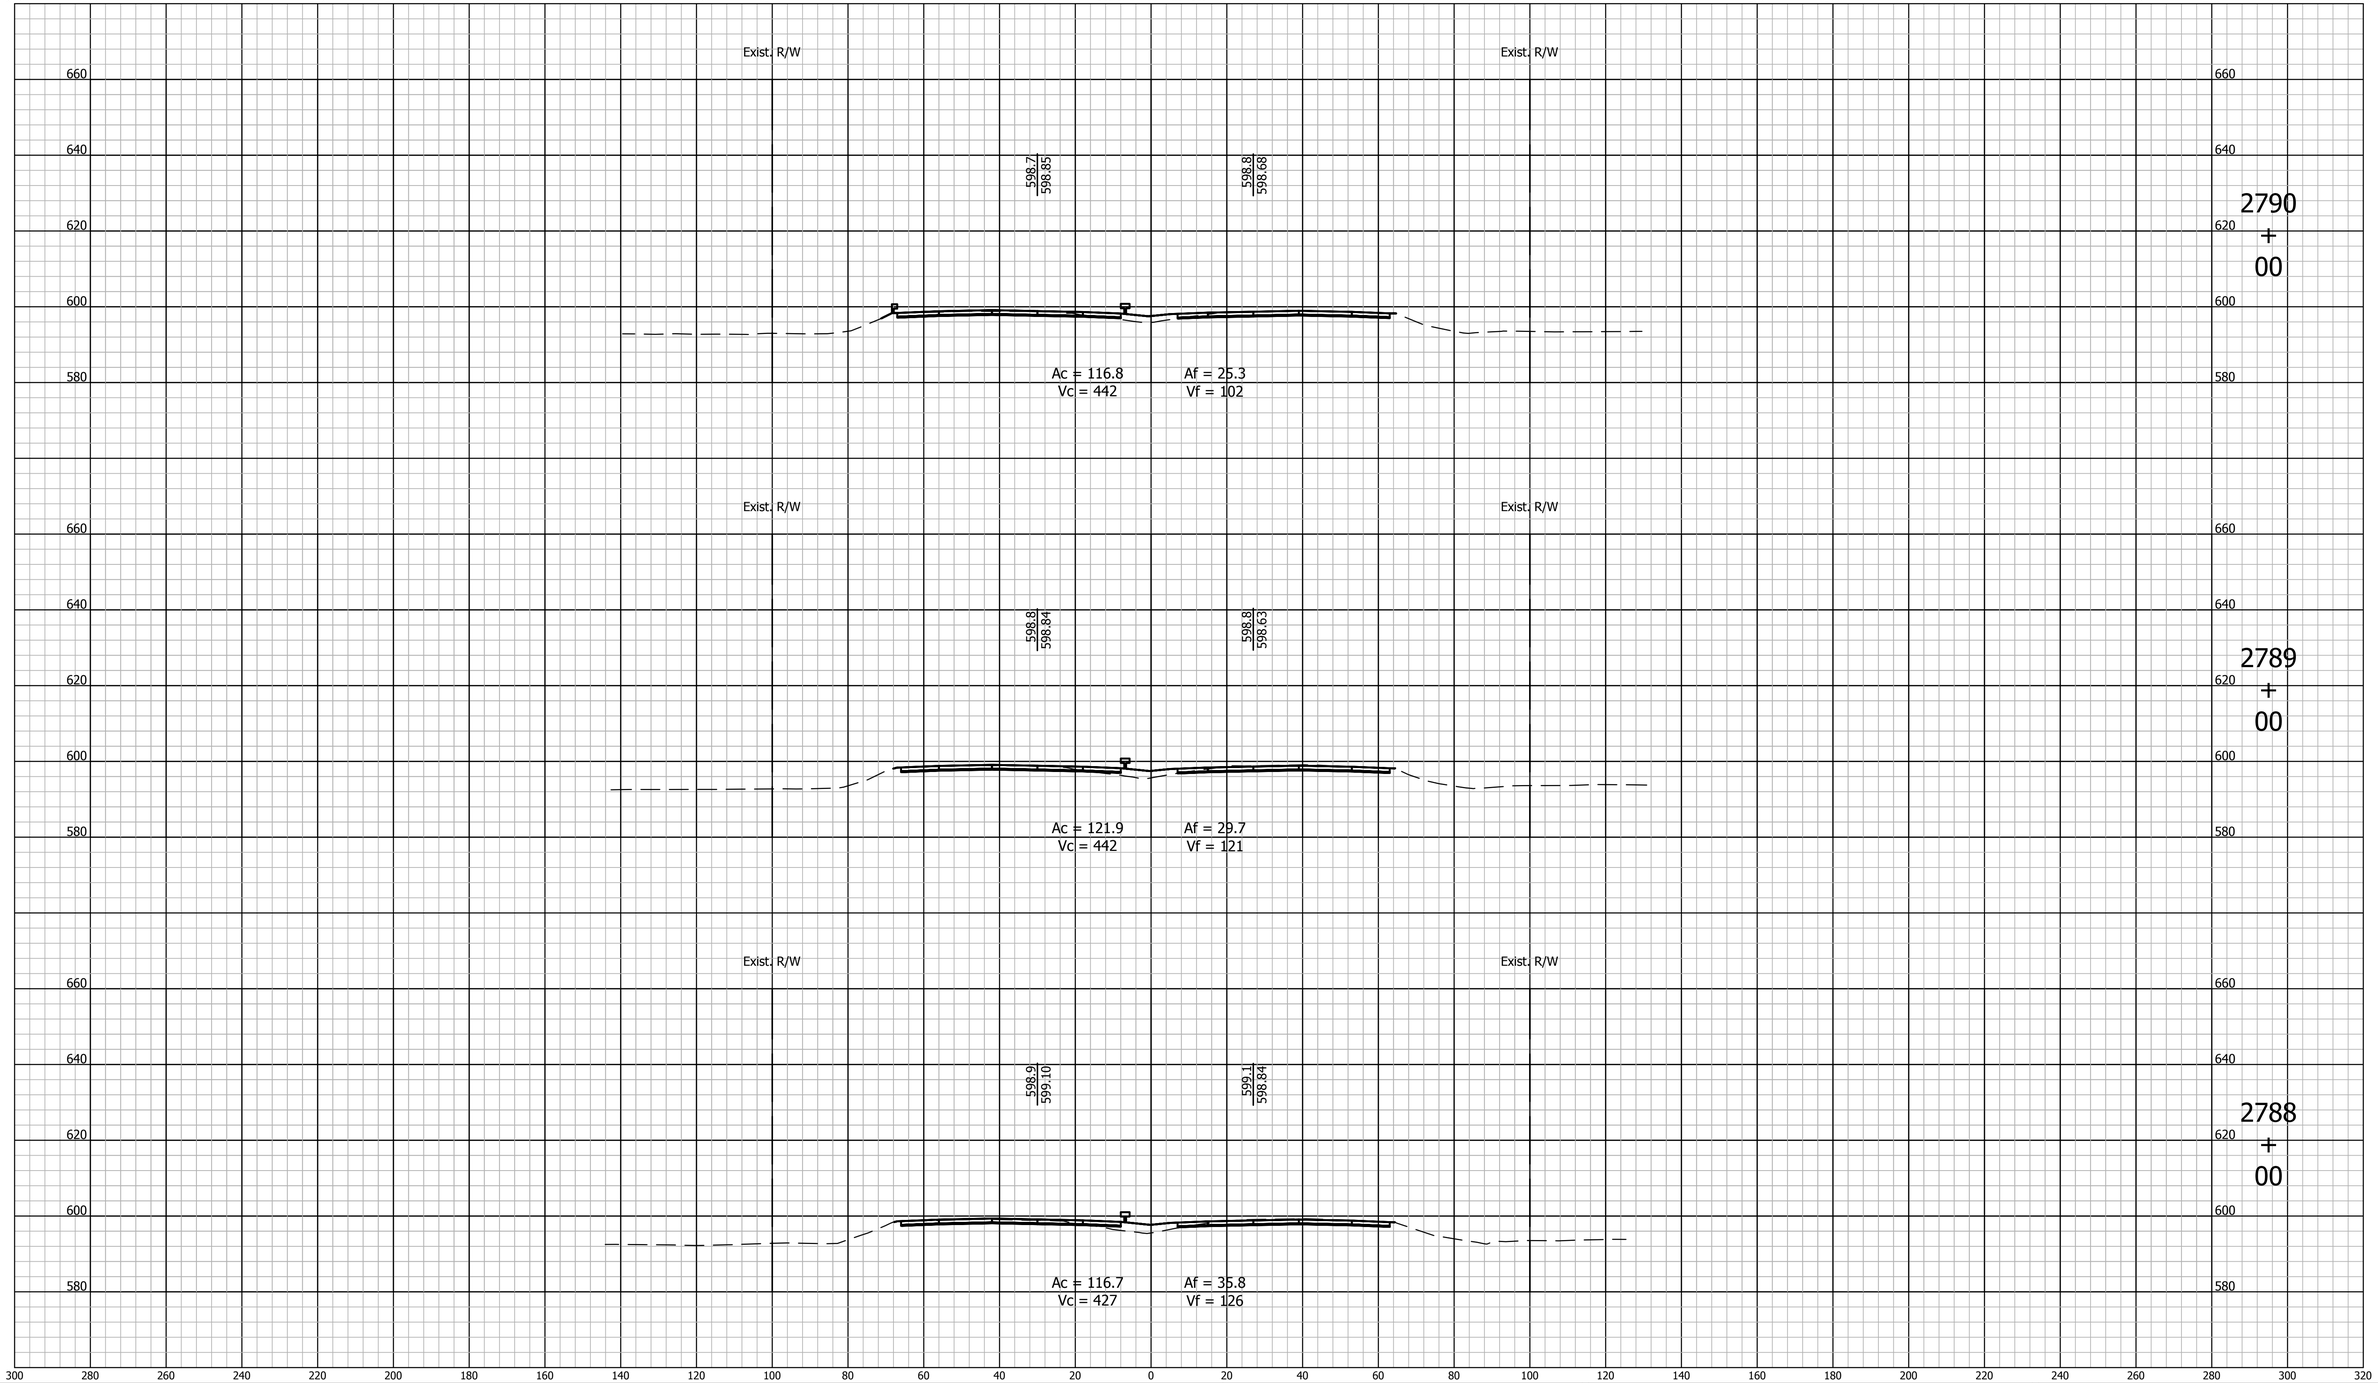

E&B PAVING, Inc
World-Class Solutions at a Local Level℠

UNITED Consulting
1625 N. Post Road
Indianapolis, IN 46219
Phone 317-895-2585
Fax 317-895-2596
www.ucindy.com

RECOMMENDED FOR APPROVAL _____ DESIGN ENGINEER DATE

DESIGNED: BWS | DRAWN: MAC

CHECKED: BJP | CHECKED: BJP

INDIANA
DEPARTMENT OF TRANSPORTATION

CROSS SECTIONS
LINE "A"

HORIZONTAL SCALE	BRIDGE FILE
1" = 20'	-
VERTICAL SCALE	DESIGNATION
1" = 20'	0501212

SURVEY BOOK	SHEETS
-	193 of 251
CONTRACT	PROJECT
R-28940	0501212

File Name: P:\C3D\MK16-465\Road\Dwg\Plans\X Sections Line A 2748+00 to 2962+00.dwg Plot Date: 4/25/2017 Plotted By: Pierson, Brian

CROSS SECTIONS
Scale: 1 inch = 20 feet

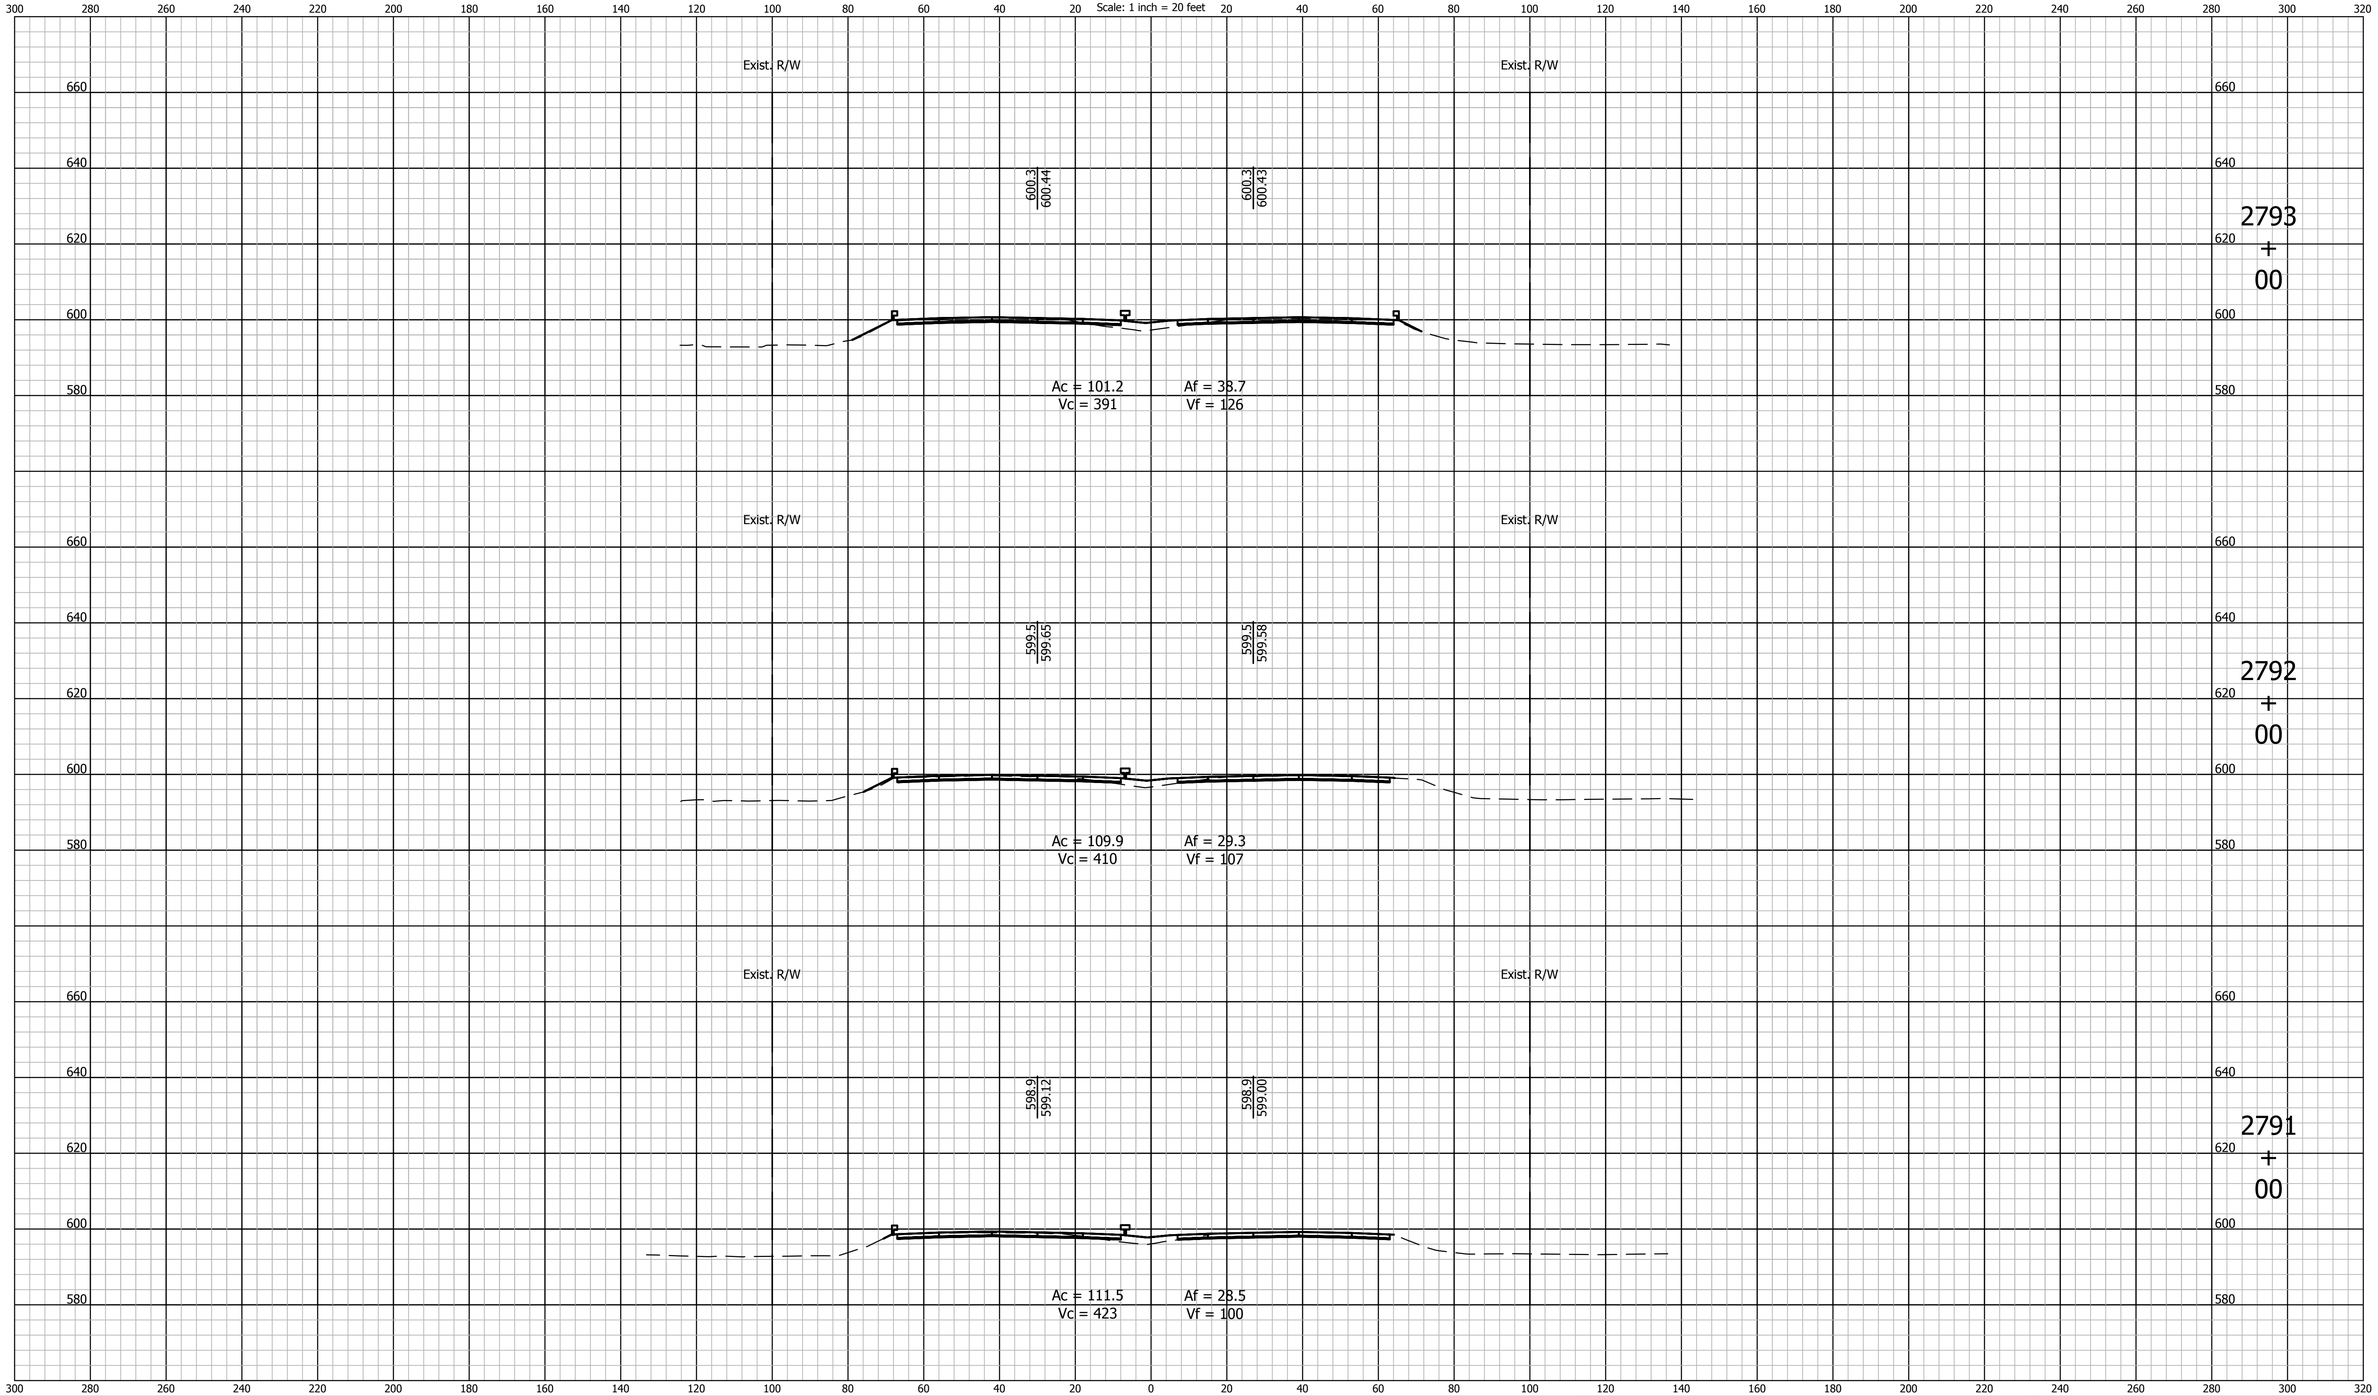

E&B PAVING, Inc
World-Class Solutions at a Local Level℠

UNITED Consulting

1625 N. Post Road
Indianapolis, IN 46219
Phone 317-895-2585
Fax 317-895-2596
www.ucindy.com

RECOMMENDED FOR APPROVAL _____ DESIGN ENGINEER DATE

DESIGNED: BWS | DRAWN: MAC
CHECKED: BJP | CHECKED: BJP

INDIANA
DEPARTMENT OF TRANSPORTATION

CROSS SECTIONS
LINE "A"

HORIZONTAL SCALE	BRIDGE FILE
1" = 20'	-
VERTICAL SCALE	DESIGNATION
1" = 20'	0501212

SURVEY BOOK	SHEETS		
-	194	of	251
CONTRACT	PROJECT		
R-28940	0501212		

File Name: P:\C3D\MK16-465\Road\Dwg\Plans\X Sections Line A 2748+00 to 2962+00.dwg Plot Date: 4/25/2017 Plotted By: Pierson, Brian

CROSS SECTIONS

Scale: 1 inch = 20 feet

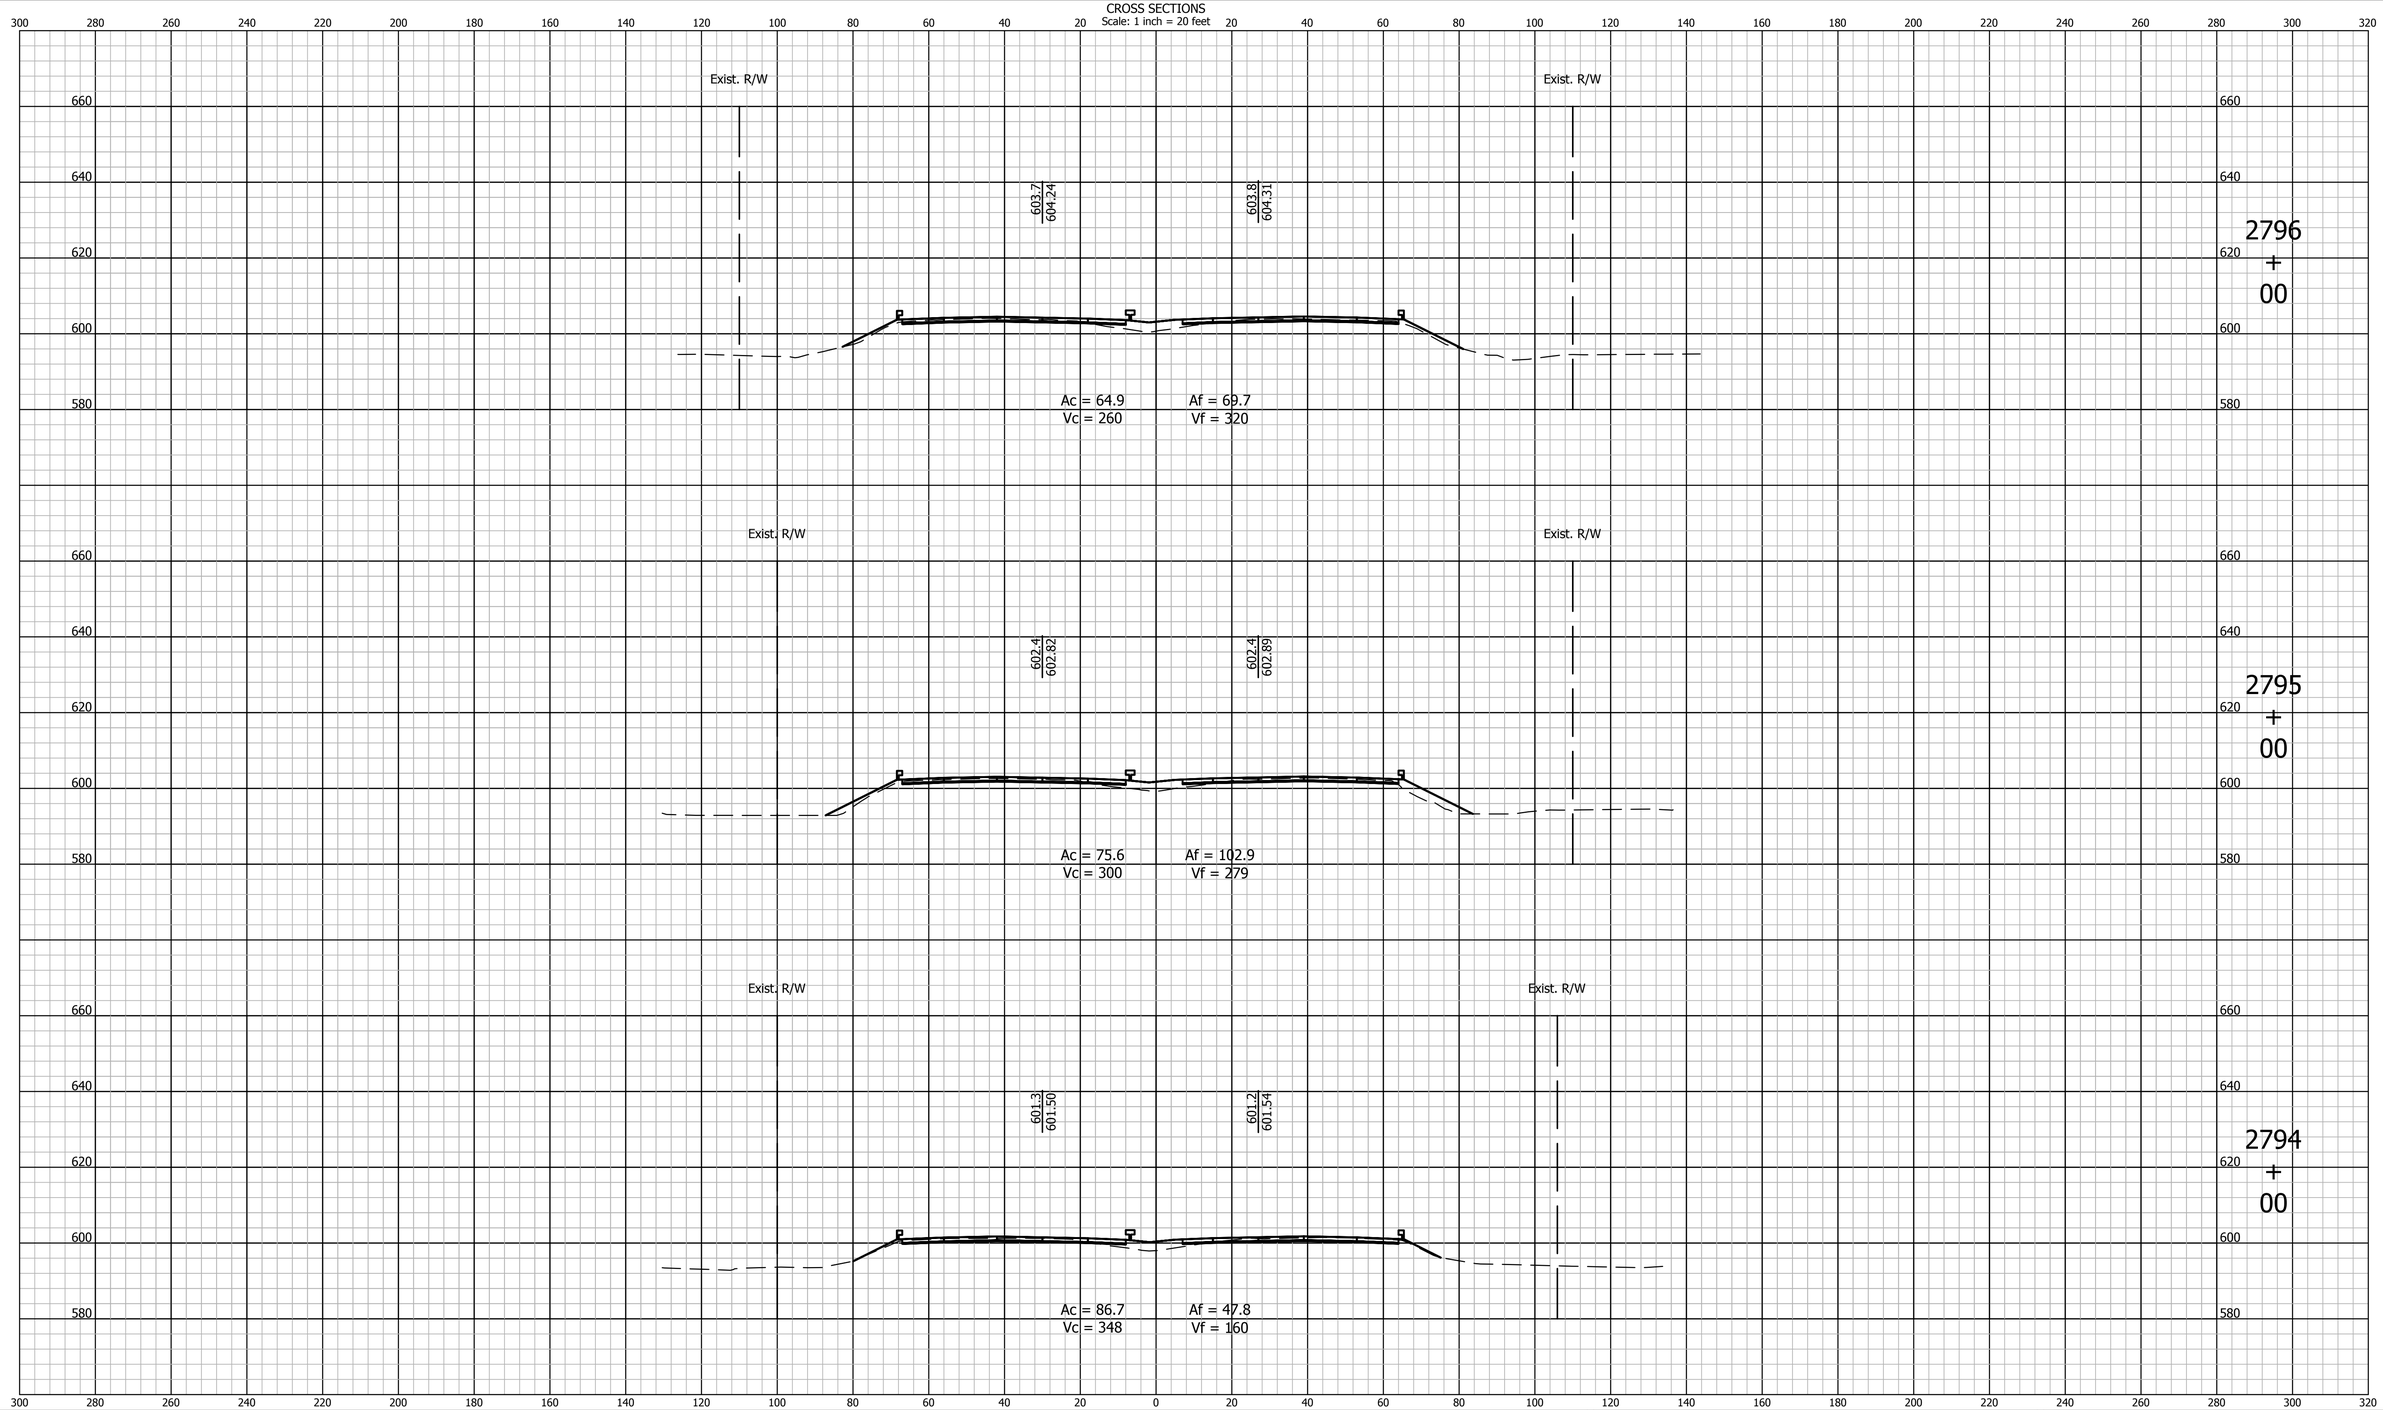

E&B PAVING, Inc
World-Class Solutions at a Local Level℠

UNITED Consulting

1625 N. Post Road
Indianapolis, IN 46219
Phone 317-895-2585
Fax 317-895-2596
www.ucindy.com

RECOMMENDED FOR APPROVAL _____ DESIGN ENGINEER DATE

DESIGNED: BWS | DRAWN: MAC

CHECKED: BJP | CHECKED: BJP

INDIANA
DEPARTMENT OF TRANSPORTATION

CROSS SECTIONS
LINE "A"

HORIZONTAL SCALE	BRIDGE FILE
1" = 20'	-
VERTICAL SCALE	DESIGNATION
1" = 20'	0501212

SURVEY BOOK	SHEETS
-	195 of 251
CONTRACT	PROJECT
R-28940	0501212

File Name: P:\C3D\MK16-465\Road\Dwg\Plans\X Sections Line A 2748+00 to 2962+00.dwg Plot Date: 4/25/2017 Plotted By: Pierson, Brian

CROSS SECTIONS
Scale: 1 inch = 20 feet

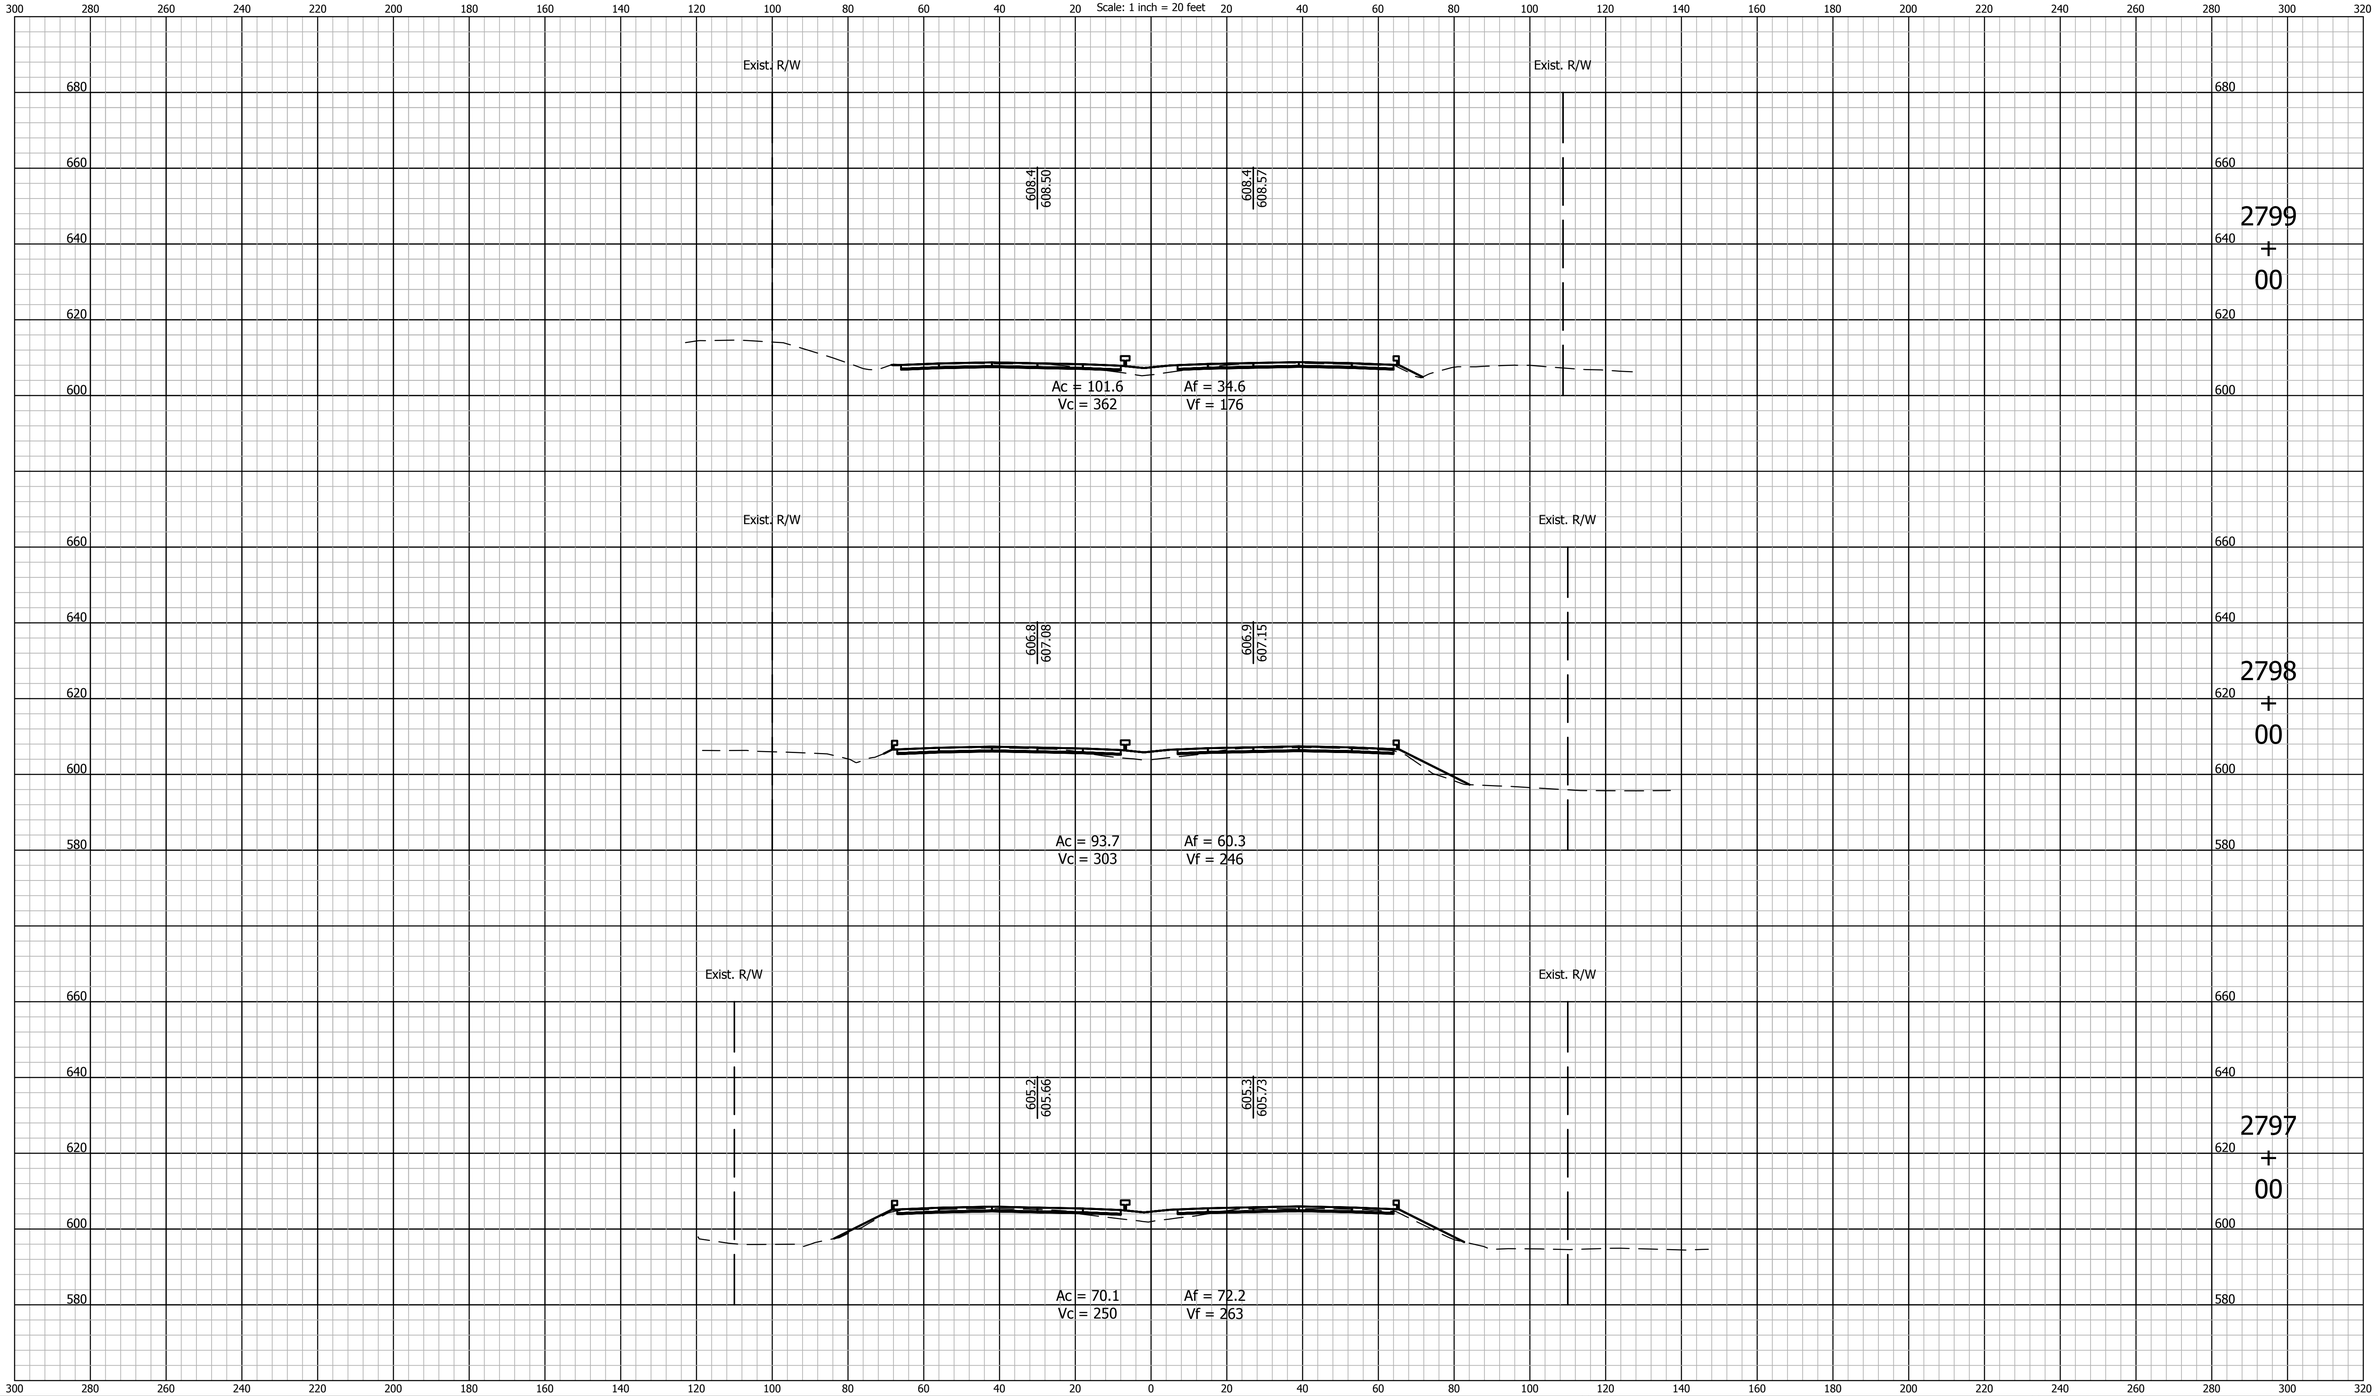

E&B PAVING, Inc
World-Class Solutions at a Local Level℠

UNITED Consulting

1625 N. Post Road
Indianapolis, IN 46219
Phone 317-895-2585
Fax 317-895-2596
www.ucindy.com

RECOMMENDED FOR APPROVAL _____ DESIGN ENGINEER DATE

DESIGNED: BWS | DRAWN: MAC

CHECKED: BJP | CHECKED: BJP

INDIANA
DEPARTMENT OF TRANSPORTATION

CROSS SECTIONS
LINE "A"

HORIZONTAL SCALE	BRIDGE FILE
1" = 20'	-
VERTICAL SCALE	DESIGNATION
1" = 20'	0501212

SURVEY BOOK	SHEETS		
-	196	of	251
CONTRACT	PROJECT		
R-28940	0501212		

File Name: P:\C3D\MK16-465\Road\Dwg\Plans\X Sections Line A 2748+00 to 2962+00.dwg Plot Date: 4/25/2017 Plotted By: Pierson, Brian

CROSS SECTIONS
Scale: 1 inch = 20 feet

Exist. R/W

612.7
612.76

612.7
612.83

Exist. R/W

Ac = 106.0
Vc = 396

Af = 30.3
Vf = 113

2802
+
00

Exist. R/W

611.2
611.34

611.3
611.41

Exist. R/W

Ac = 108.2
Vc = 391

Af = 30.7
Vf = 123

2801
+
00

Exist. R/W

609.8
609.92

609.8
609.99

Exist. R/W

Ac = 103.2
Vc = 379

Af = 35.7
Vf = 130

2800
+
00

E&B PAVING, Inc
World-Class Solutions at a Local Level℠

UNITED Consulting
1625 N. Post Road
Indianapolis, IN 46219
Phone 317-895-2585
Fax 317-895-2596
www.ucindy.com

RECOMMENDED FOR APPROVAL
DESIGN ENGINEER DATE

DESIGNED: BWS
DRAWN: MAC
CHECKED: BJP
CHECKED: BJP

INDIANA
DEPARTMENT OF TRANSPORTATION

CROSS SECTIONS
LINE "A"

HORIZONTAL SCALE	BRIDGE FILE
1" = 20'	-
VERTICAL SCALE	DESIGNATION
1" = 20'	0501212
SURVEY BOOK	SHEETS
-	197 of 251
CONTRACT	PROJECT
R-28940	0501212

File Name: P:\C3D\MK16-465\Road\Dwg\Plans\X Sections Line A 2748+00 to 2962+00.dwg Plot Date: 4/25/2017 Plotted By: Pierson, Brian

CROSS SECTIONS
Scale: 1 inch = 20 feet

Exist. R/W

616.9
617.02

617.1
617.09

Ac = 110.6
Vc = 386

Af = 56.0
Vf = 170

2805
+
00

Exist. R/W

615.4
615.60

615.5
615.67

2804
+
00

Exist. R/W

614.0
614.18

614.1
614.25

Ac = 98.1
Vc = 382

Af = 35.7
Vf = 120

2803
+
00

Exist. R/W

Ac = 108.3
Vc = 397

Af = 29.3
Vf = 110

E&B PAVING, Inc
World-Class Solutions at a Local Level℠

UNITED Consulting

1625 N. Post Road
Indianapolis, IN 46219
Phone 317-895-2585
Fax 317-895-2596
www.ucindy.com

RECOMMENDED FOR APPROVAL
DESIGN ENGINEER DATE

DESIGNED: BWS
DRAWN: MAC
CHECKED: BJP
CHECKED: BJP

INDIANA
DEPARTMENT OF TRANSPORTATION

CROSS SECTIONS
LINE "A"

HORIZONTAL SCALE	BRIDGE FILE
1" = 20'	-
VERTICAL SCALE	DESIGNATION
1" = 20'	0501212

SURVEY BOOK	SHEETS		
-	198	of	251
CONTRACT	PROJECT		
R-28940	0501212		

File Name: P:\C3D\MK16-465\Road\Dwg\Plans\X Sections Line A 2748+00 to 2962+00.dwg Plot Date: 4/25/2017 Plotted By: Pierson, Brian

CROSS SECTIONS

Scale: 1 inch = 20 feet

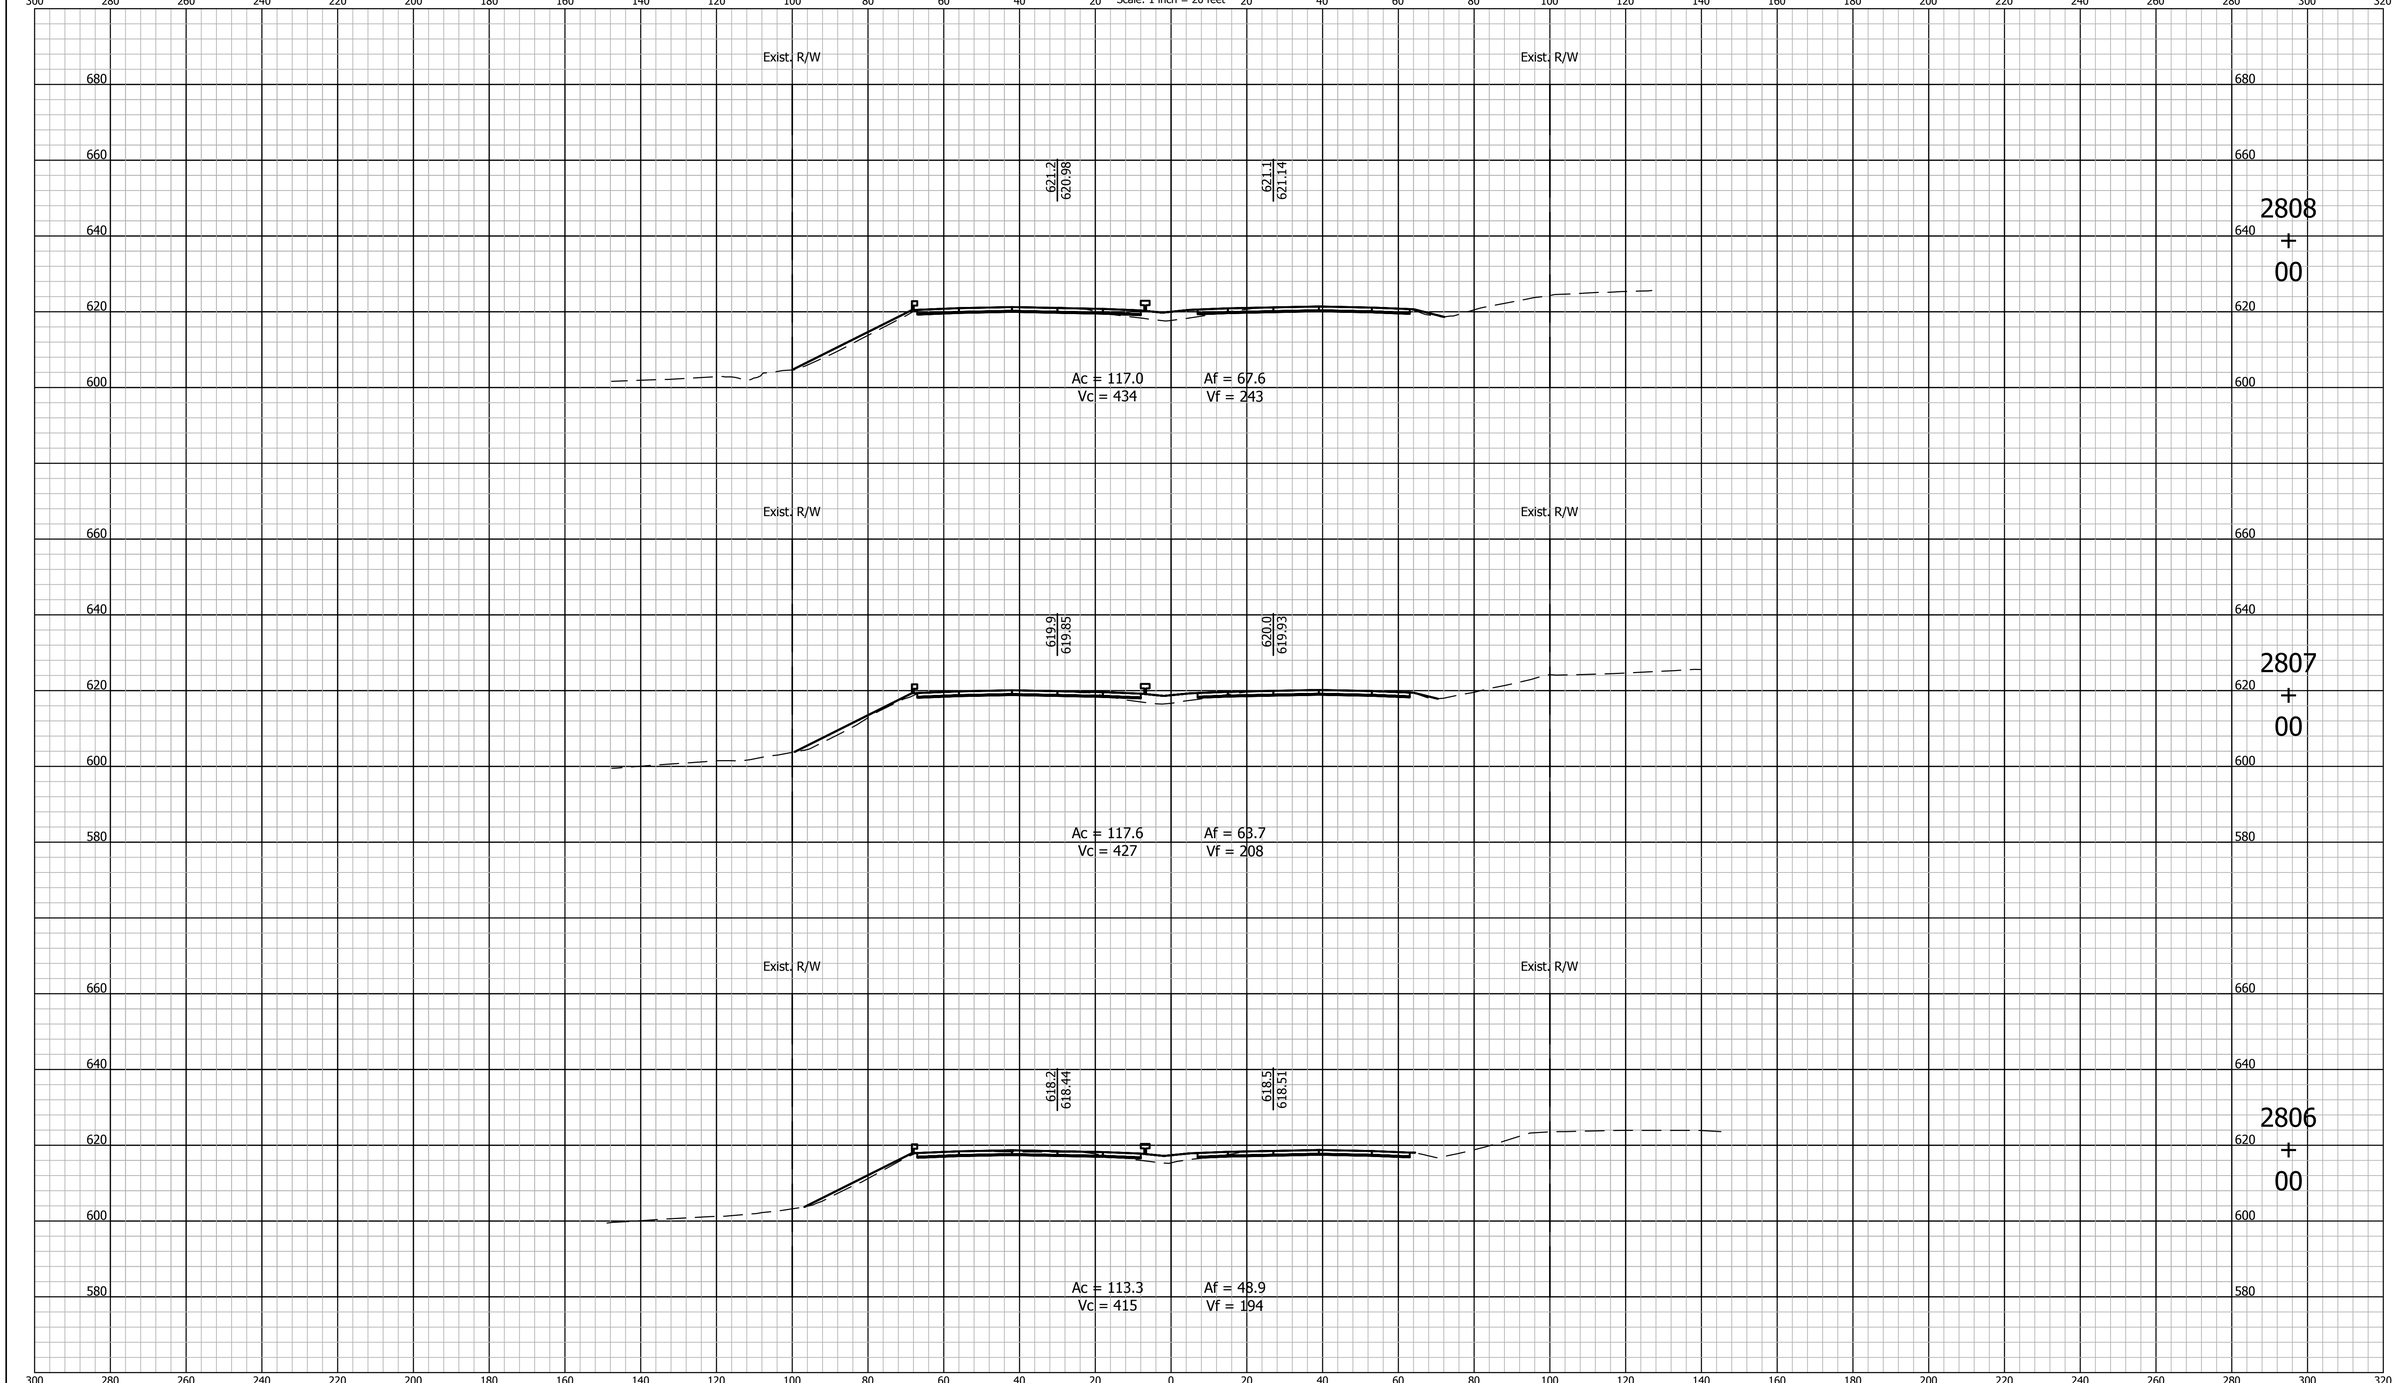

E&B PAVING, Inc
World-Class Solutions at a Local Level™.

UNITED Consulting

1625 N. Post Road
Indianapolis, IN 46219
Phone 317-895-2585
Fax 317-895-2596
www.ucindy.com

RECOMMENDED FOR APPROVAL _____ DESIGN ENGINEER DATE

DESIGNED: BWS DRAWN: MAC

CHECKED: BJP CHECKED: BJP

INDIANA
DEPARTMENT OF TRANSPORTATION

CROSS SECTIONS
LINE "A"

HORIZONTAL SCALE	BRIDGE FILE
1" = 20'	-
VERTICAL SCALE	DESIGNATION
1" = 20'	0501212

SURVEY BOOK	SHEETS
-	199 of 251
CONTRACT	PROJECT
R-28940	0501212

File Name: P:\C3D\MK16-465\Road\Dwg\Plans\X Sections Line A 2748+00 to 2962+00.dwg Plot Date: 4/25/2017 Plotted By: Pierson, Brian

CROSS SECTIONS

Scale: 1 inch = 20 feet

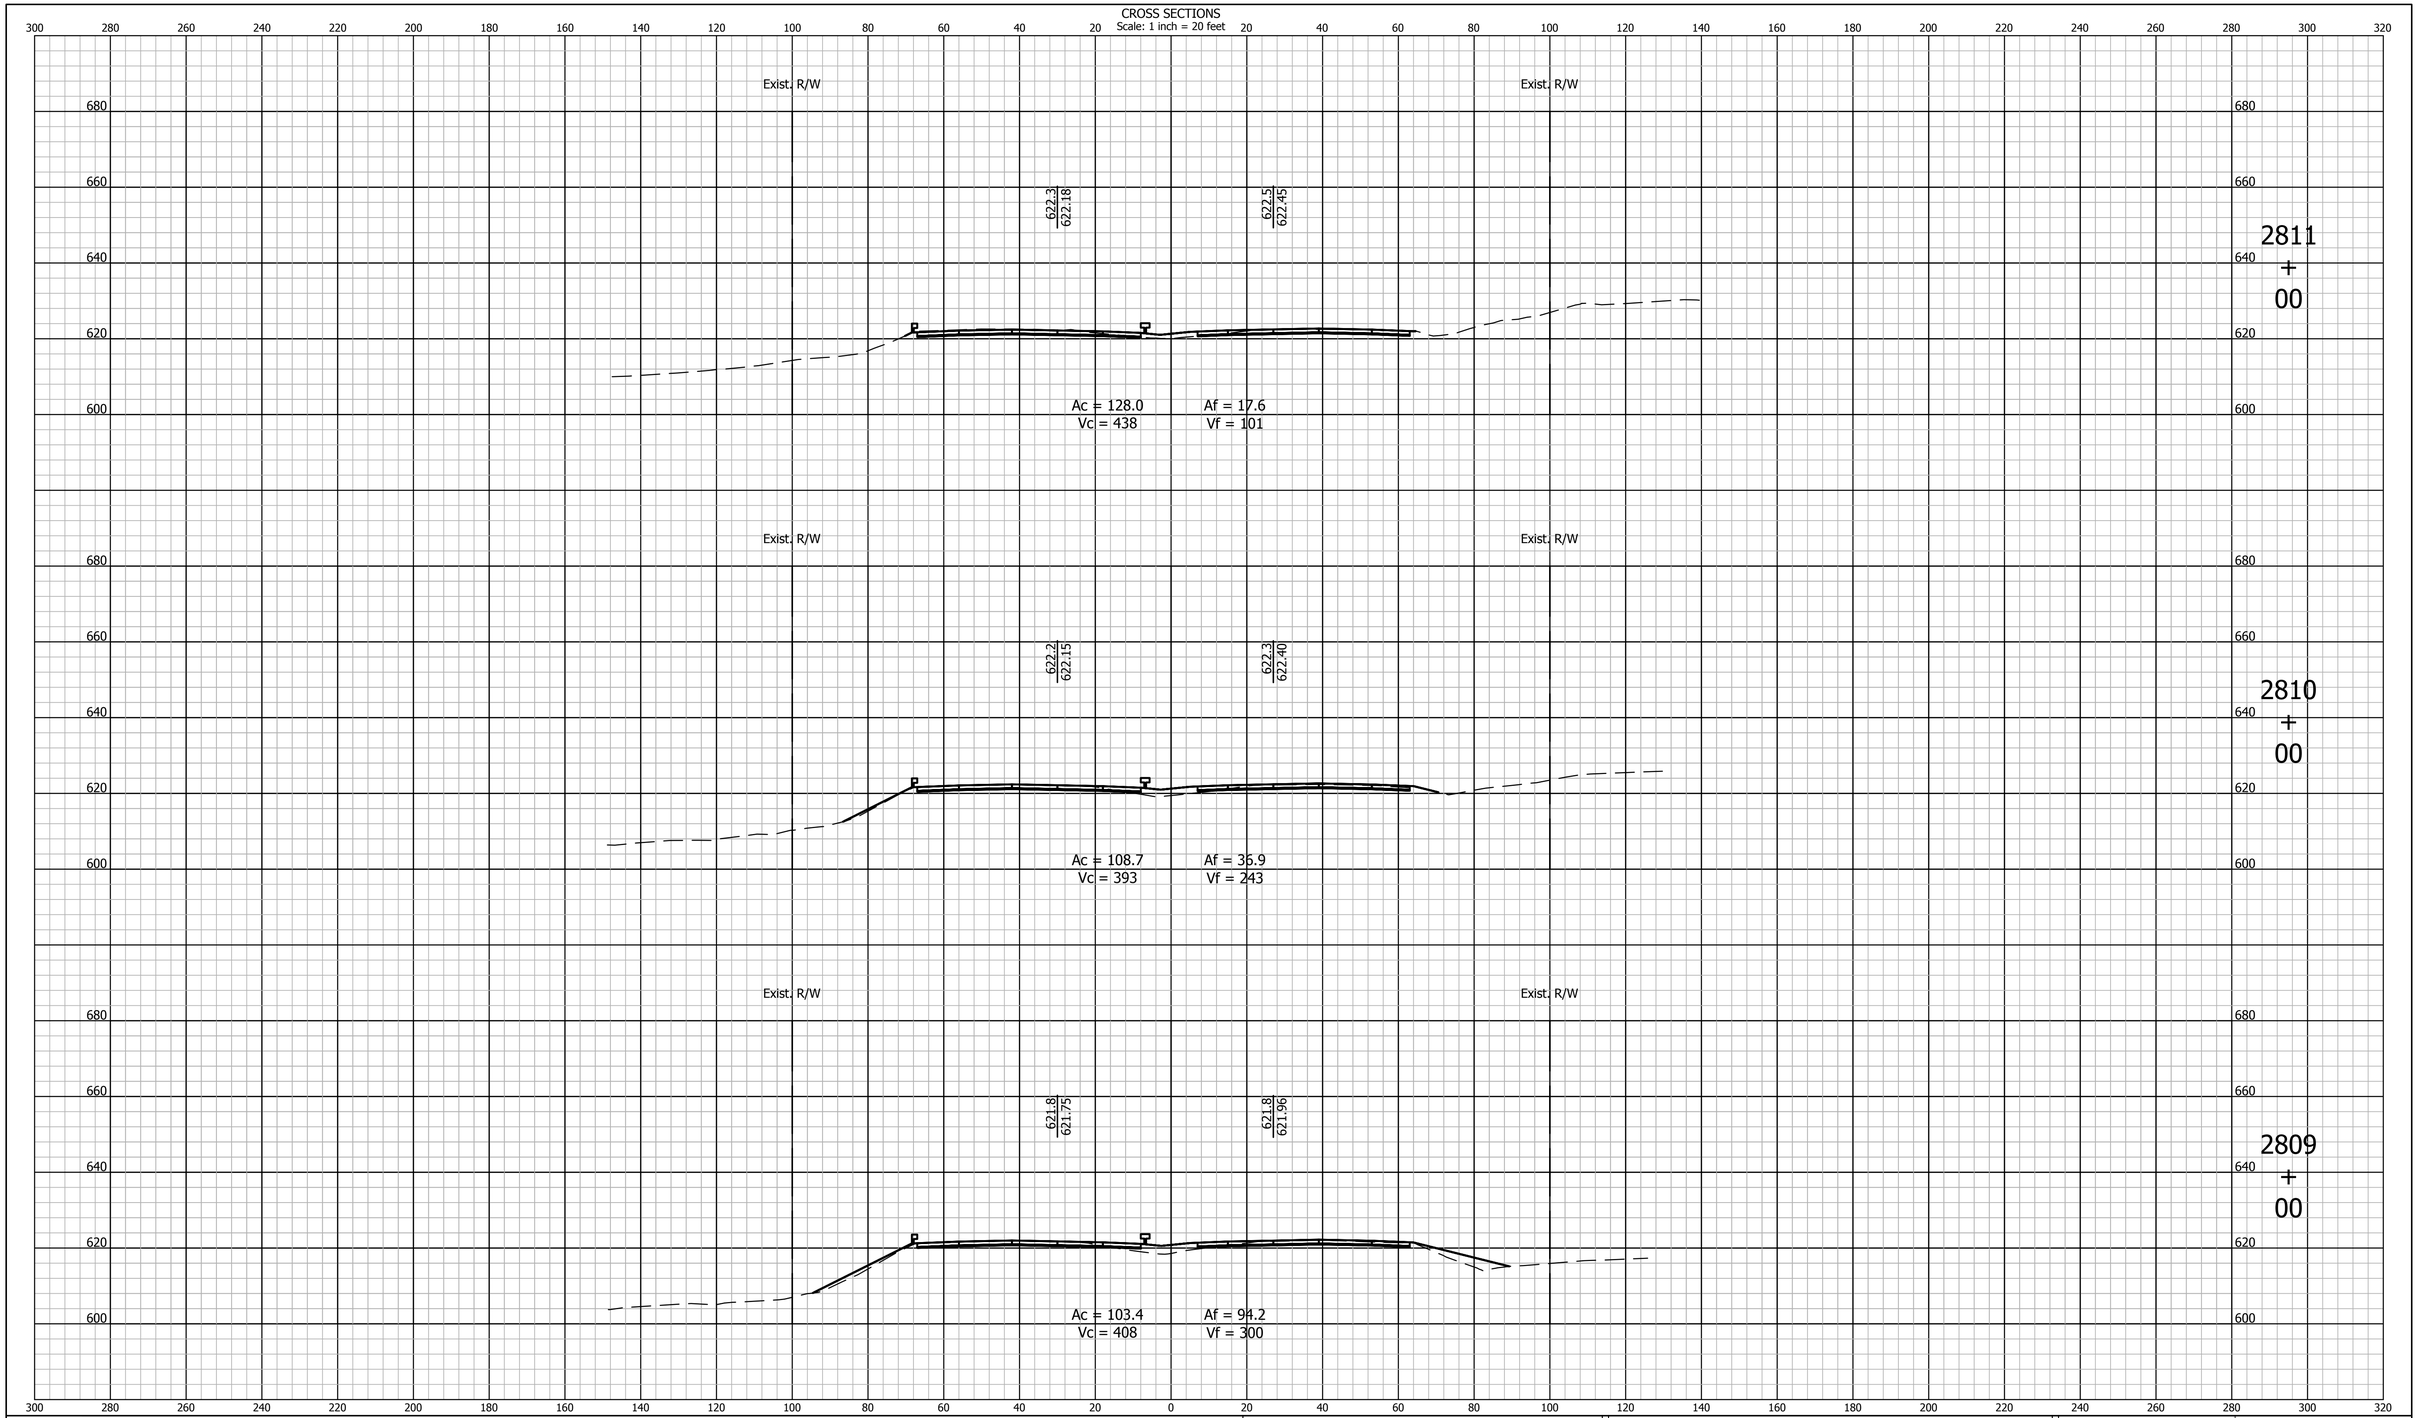

E&B PAVING, Inc
World-Class Solutions at a Local Level℠

UNITED Consulting

1625 N. Post Road
Indianapolis, IN 46219
Phone 317-895-2585
Fax 317-895-2596
www.ucindy.com

RECOMMENDED FOR APPROVAL _____
DESIGN ENGINEER DATE

DESIGNED: BWS | DRAWN: MAC
CHECKED: BJP | CHECKED: BJP

INDIANA
DEPARTMENT OF TRANSPORTATION

CROSS SECTIONS
LINE "A"

HORIZONTAL SCALE	BRIDGE FILE
1" = 20'	-
VERTICAL SCALE	DESIGNATION
1" = 20'	0501212

SURVEY BOOK	SHEETS		
-	200	of	251
CONTRACT	PROJECT		
R-28940	0501212		

File Name: P:\C3D\MK16-465\Road\Dwg\Plans\X Sections Line A 2748+00 to 2962+00.dwg Plot Date: 4/25/2017 Plotted By: Pierson, Brian

CROSS SECTIONS
Scale: 1 inch = 20 feet

Exist. R/W

620.1
620.05

620.4
620.32

Ac = 133.9
Vc = 515

Af = 17.1
Vf = 57

2814
+
00

Exist. R/W

621.3
621.13

621.5
621.41

Ac = 144.2
Vc = 533

Af = 13.4
Vf = 43

2813
+
00

Exist. R/W

622.1
621.84

622.2
622.12

Ac = 143.8
Vc = 503

Af = 9.6
Vf = 50

2812
+
00

E&B PAVING, Inc
World-Class Solutions at a Local Level℠

UNITED Consulting
1625 N. Post Road
Indianapolis, IN 46219
Phone 317-895-2585
Fax 317-895-2596
www.ucindy.com

RECOMMENDED FOR APPROVAL
DESIGN ENGINEER DATE

DESIGNED: BWS
DRAWN: MAC
CHECKED: BJP
CHECKED: BJP

INDIANA
DEPARTMENT OF TRANSPORTATION

CROSS SECTIONS
LINE "A"

HORIZONTAL SCALE	BRIDGE FILE
1" = 20'	-
VERTICAL SCALE	DESIGNATION
1" = 20'	0501212

SURVEY BOOK	SHEETS		
-	201	of	251
CONTRACT	PROJECT		
R-28940	0501212		

File Name: P:\C3D\MK16-465\Road\Dwg\Plans\X Sections Line A 2748+00 to 2962+00.dwg Plot Date: 4/25/2017 Plotted By: Pierson, Brian

CROSS SECTIONS
Scale: 1 inch = 20 feet

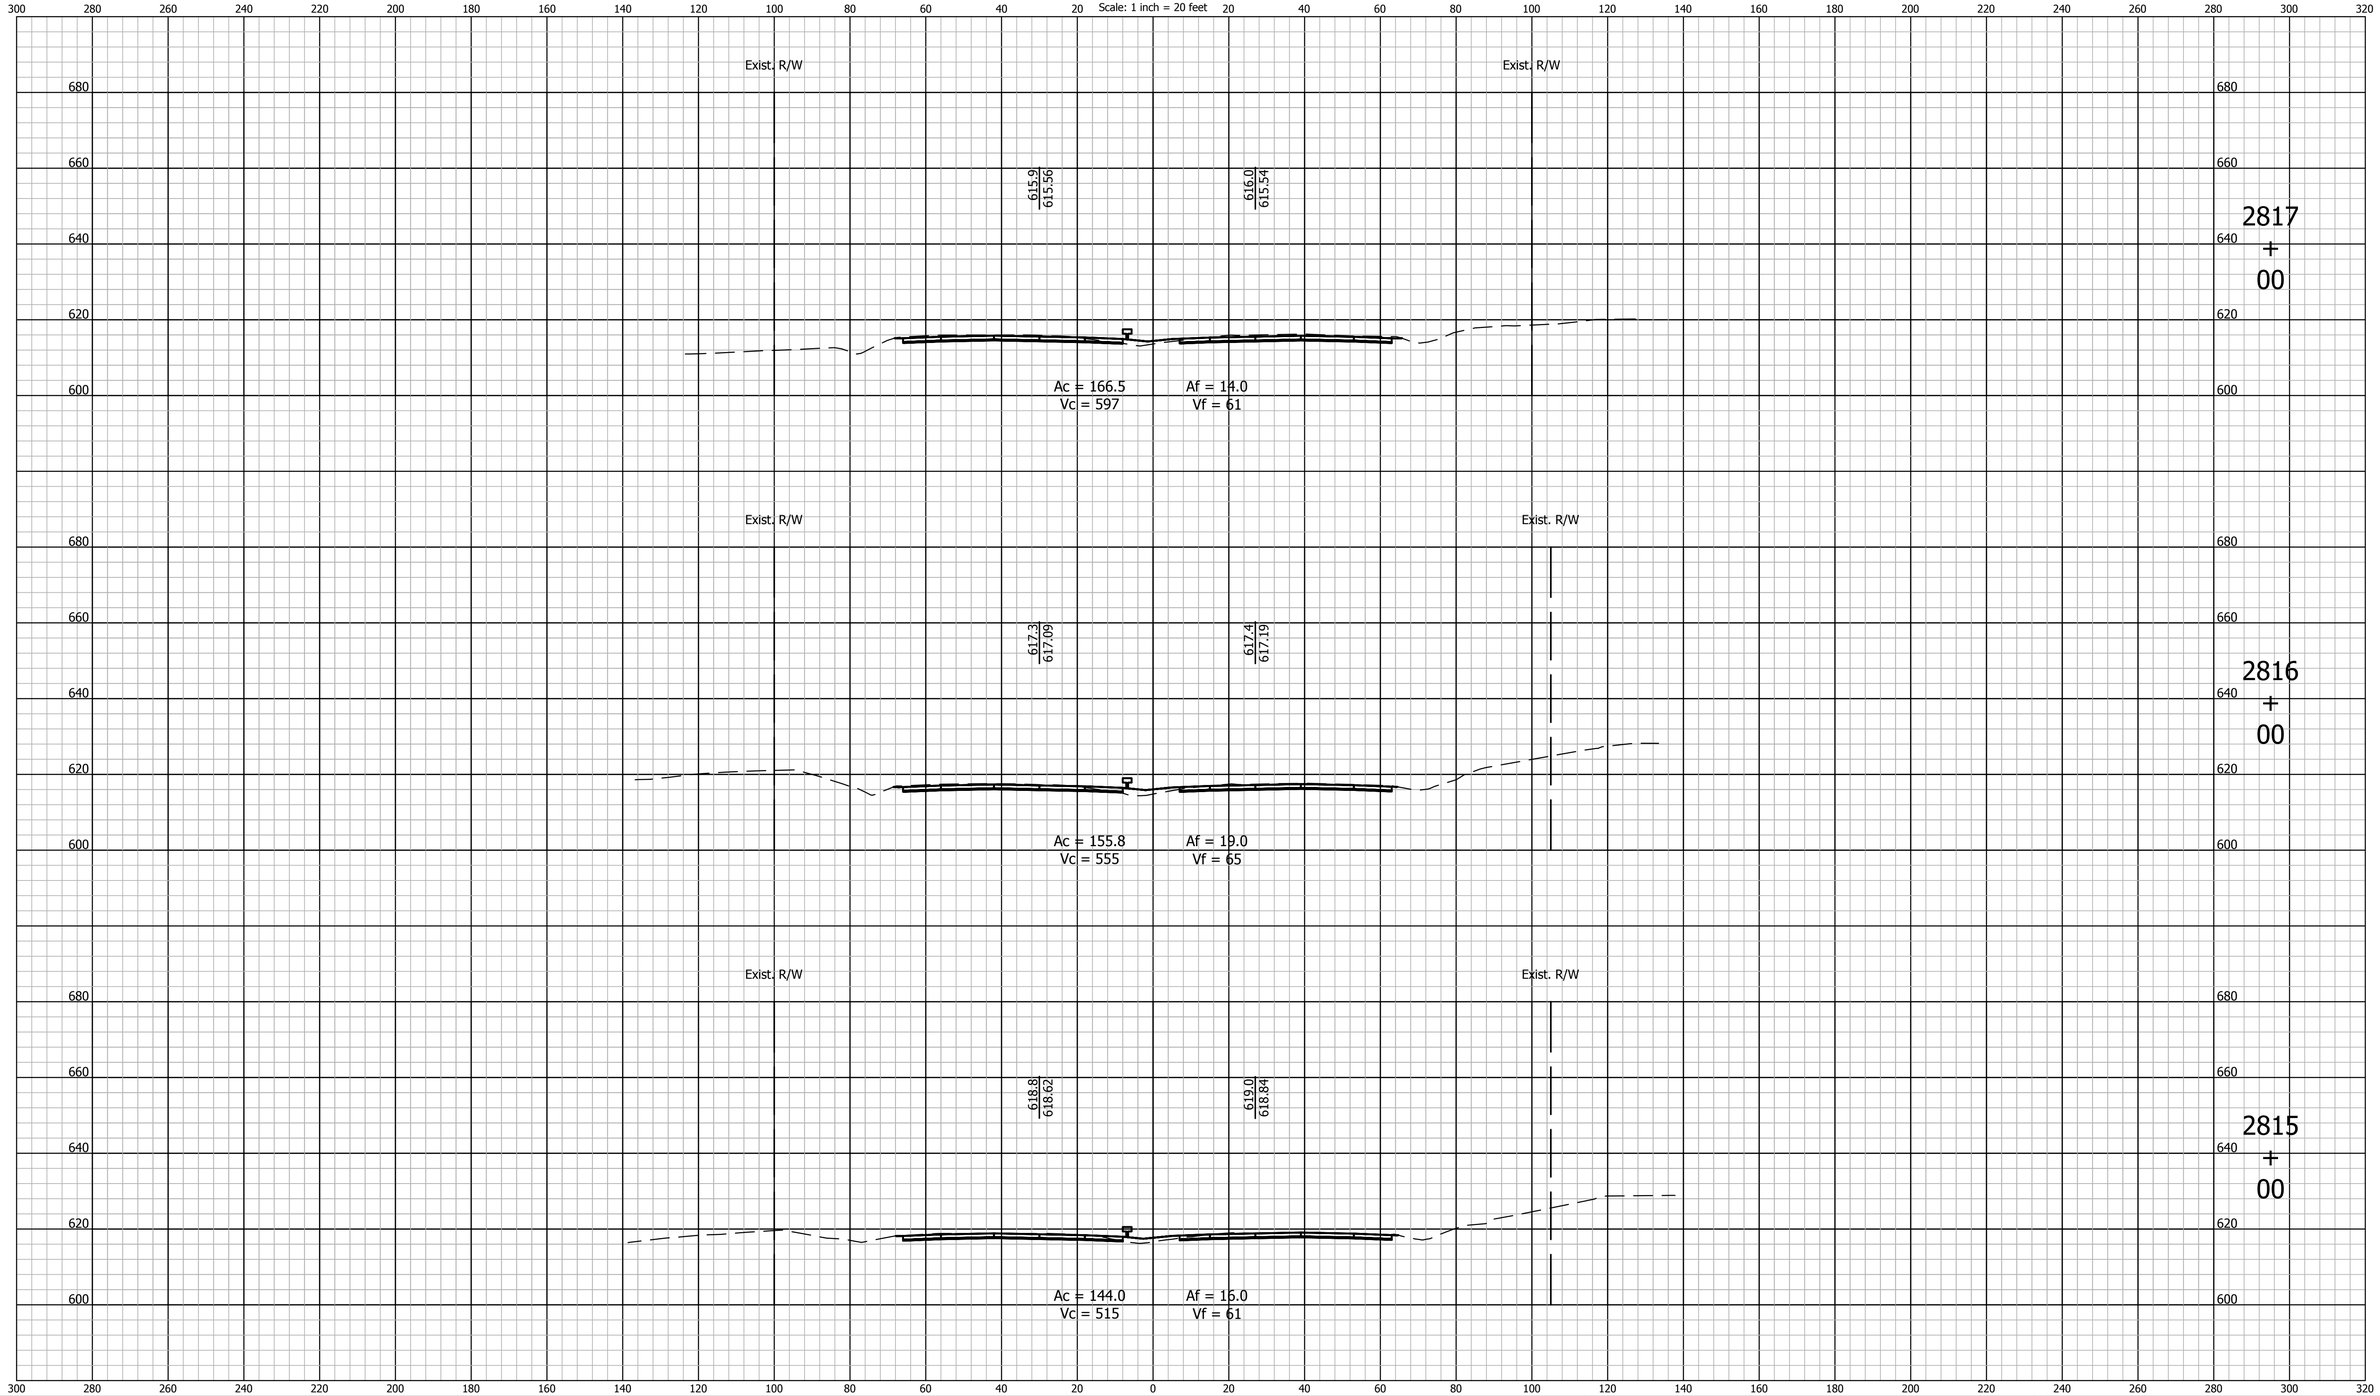

E&B PAVING, Inc
World-Class Solutions at a Local Level℠

UNITED Consulting

1625 N. Post Road
Indianapolis, IN 46219
Phone 317-895-2585
Fax 317-895-2596
www.ucindy.com

RECOMMENDED FOR APPROVAL _____ DESIGN ENGINEER DATE

DESIGNED: BWS | DRAWN: MAC

CHECKED: BJP | CHECKED: BJP

INDIANA
DEPARTMENT OF TRANSPORTATION

CROSS SECTIONS
LINE "A"

HORIZONTAL SCALE	BRIDGE FILE
1" = 20'	-
VERTICAL SCALE	DESIGNATION
1" = 20'	0501212

SURVEY BOOK	SHEETS
-	202 of 251
CONTRACT	PROJECT
R-28940	0501212

File Name: P:\C3D\MK16-465\Road\Dwg\Plans\X Sections Line A 2748+00 to 2962+00.dwg Plot Date: 4/25/2017 Plotted By: Pierson, Brian

CROSS SECTIONS
Scale: 1 inch = 20 feet

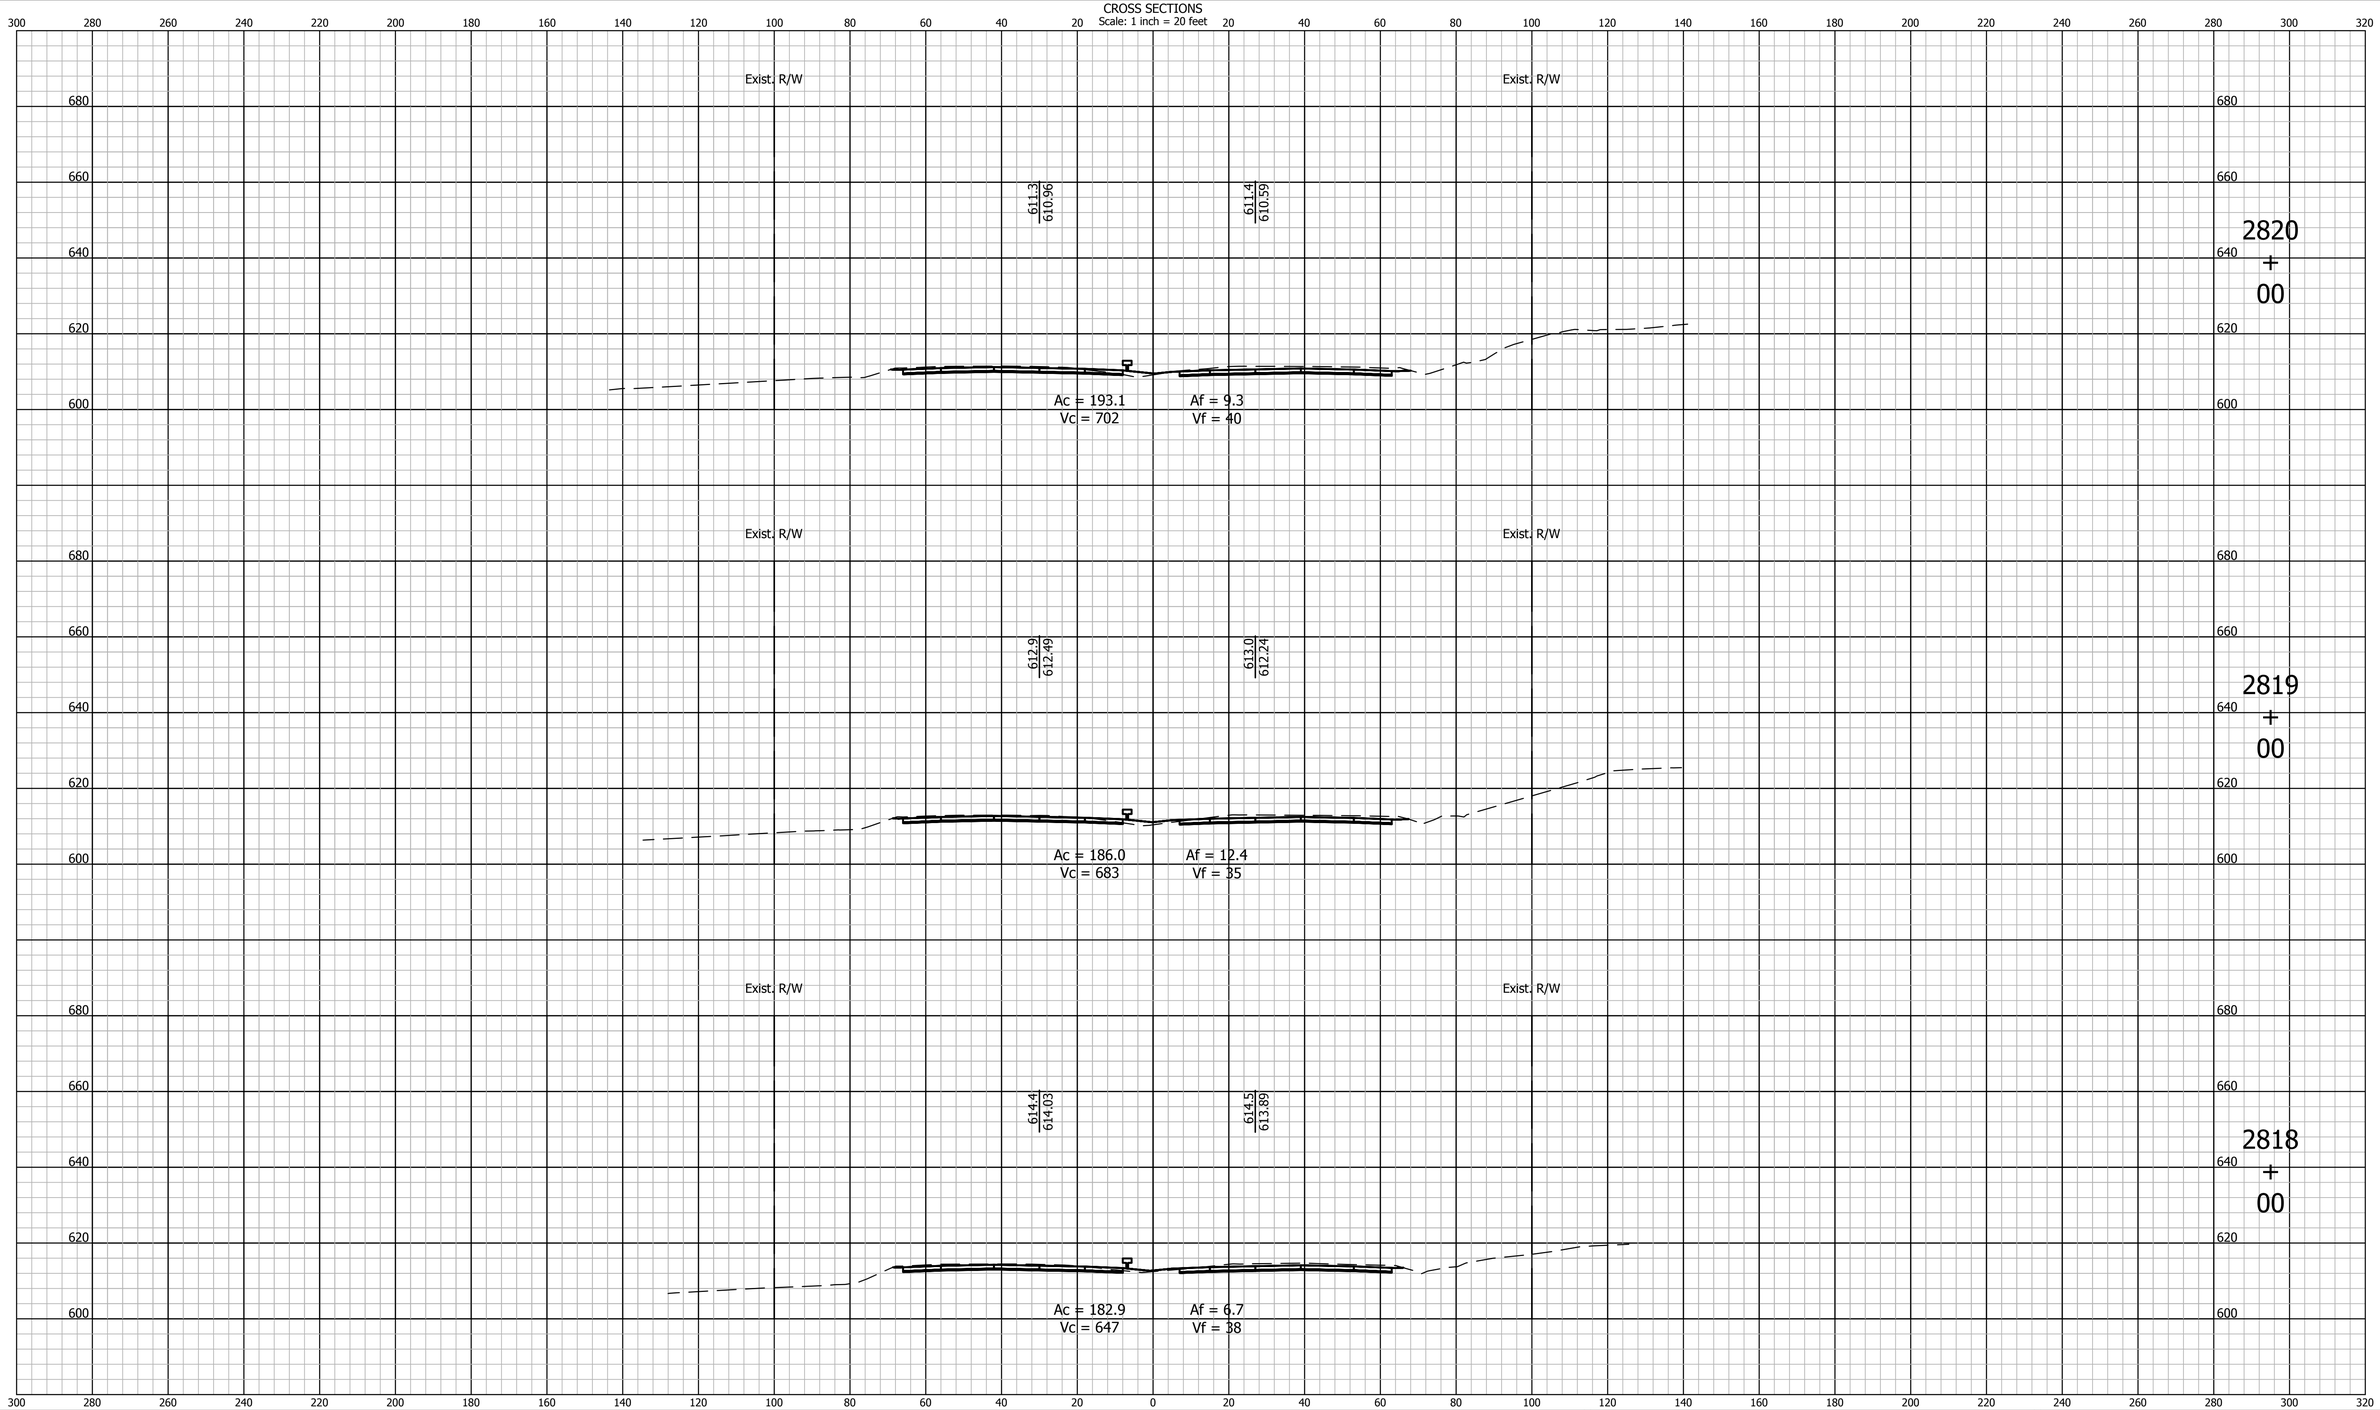

E&B PAVING, Inc
World-Class Solutions at a Local Level™

UNITED Consulting
1625 N. Post Road
Indianapolis, IN 46219
Phone 317-895-2585
Fax 317-895-2596
www.ucindy.com

RECOMMENDED FOR APPROVAL _____ DESIGN ENGINEER DATE

DESIGNED: BWS | DRAWN: MAC

CHECKED: BJP | CHECKED: BJP

INDIANA
DEPARTMENT OF TRANSPORTATION

CROSS SECTIONS
LINE "A"

HORIZONTAL SCALE	BRIDGE FILE
1" = 20'	-
VERTICAL SCALE	DESIGNATION
1" = 20'	0501212

SURVEY BOOK	SHEETS		
-	203	of	251
CONTRACT	PROJECT		
R-28940	0501212		

File Name: P:\C3D\MK16-465\Road\Dwg\Plans\X Sections Line A 2748+00 to 2962+00.dwg Plot Date: 4/25/2017 Plotted By: Pierson, Brian

CROSS SECTIONS
Scale: 1 inch = 20 feet

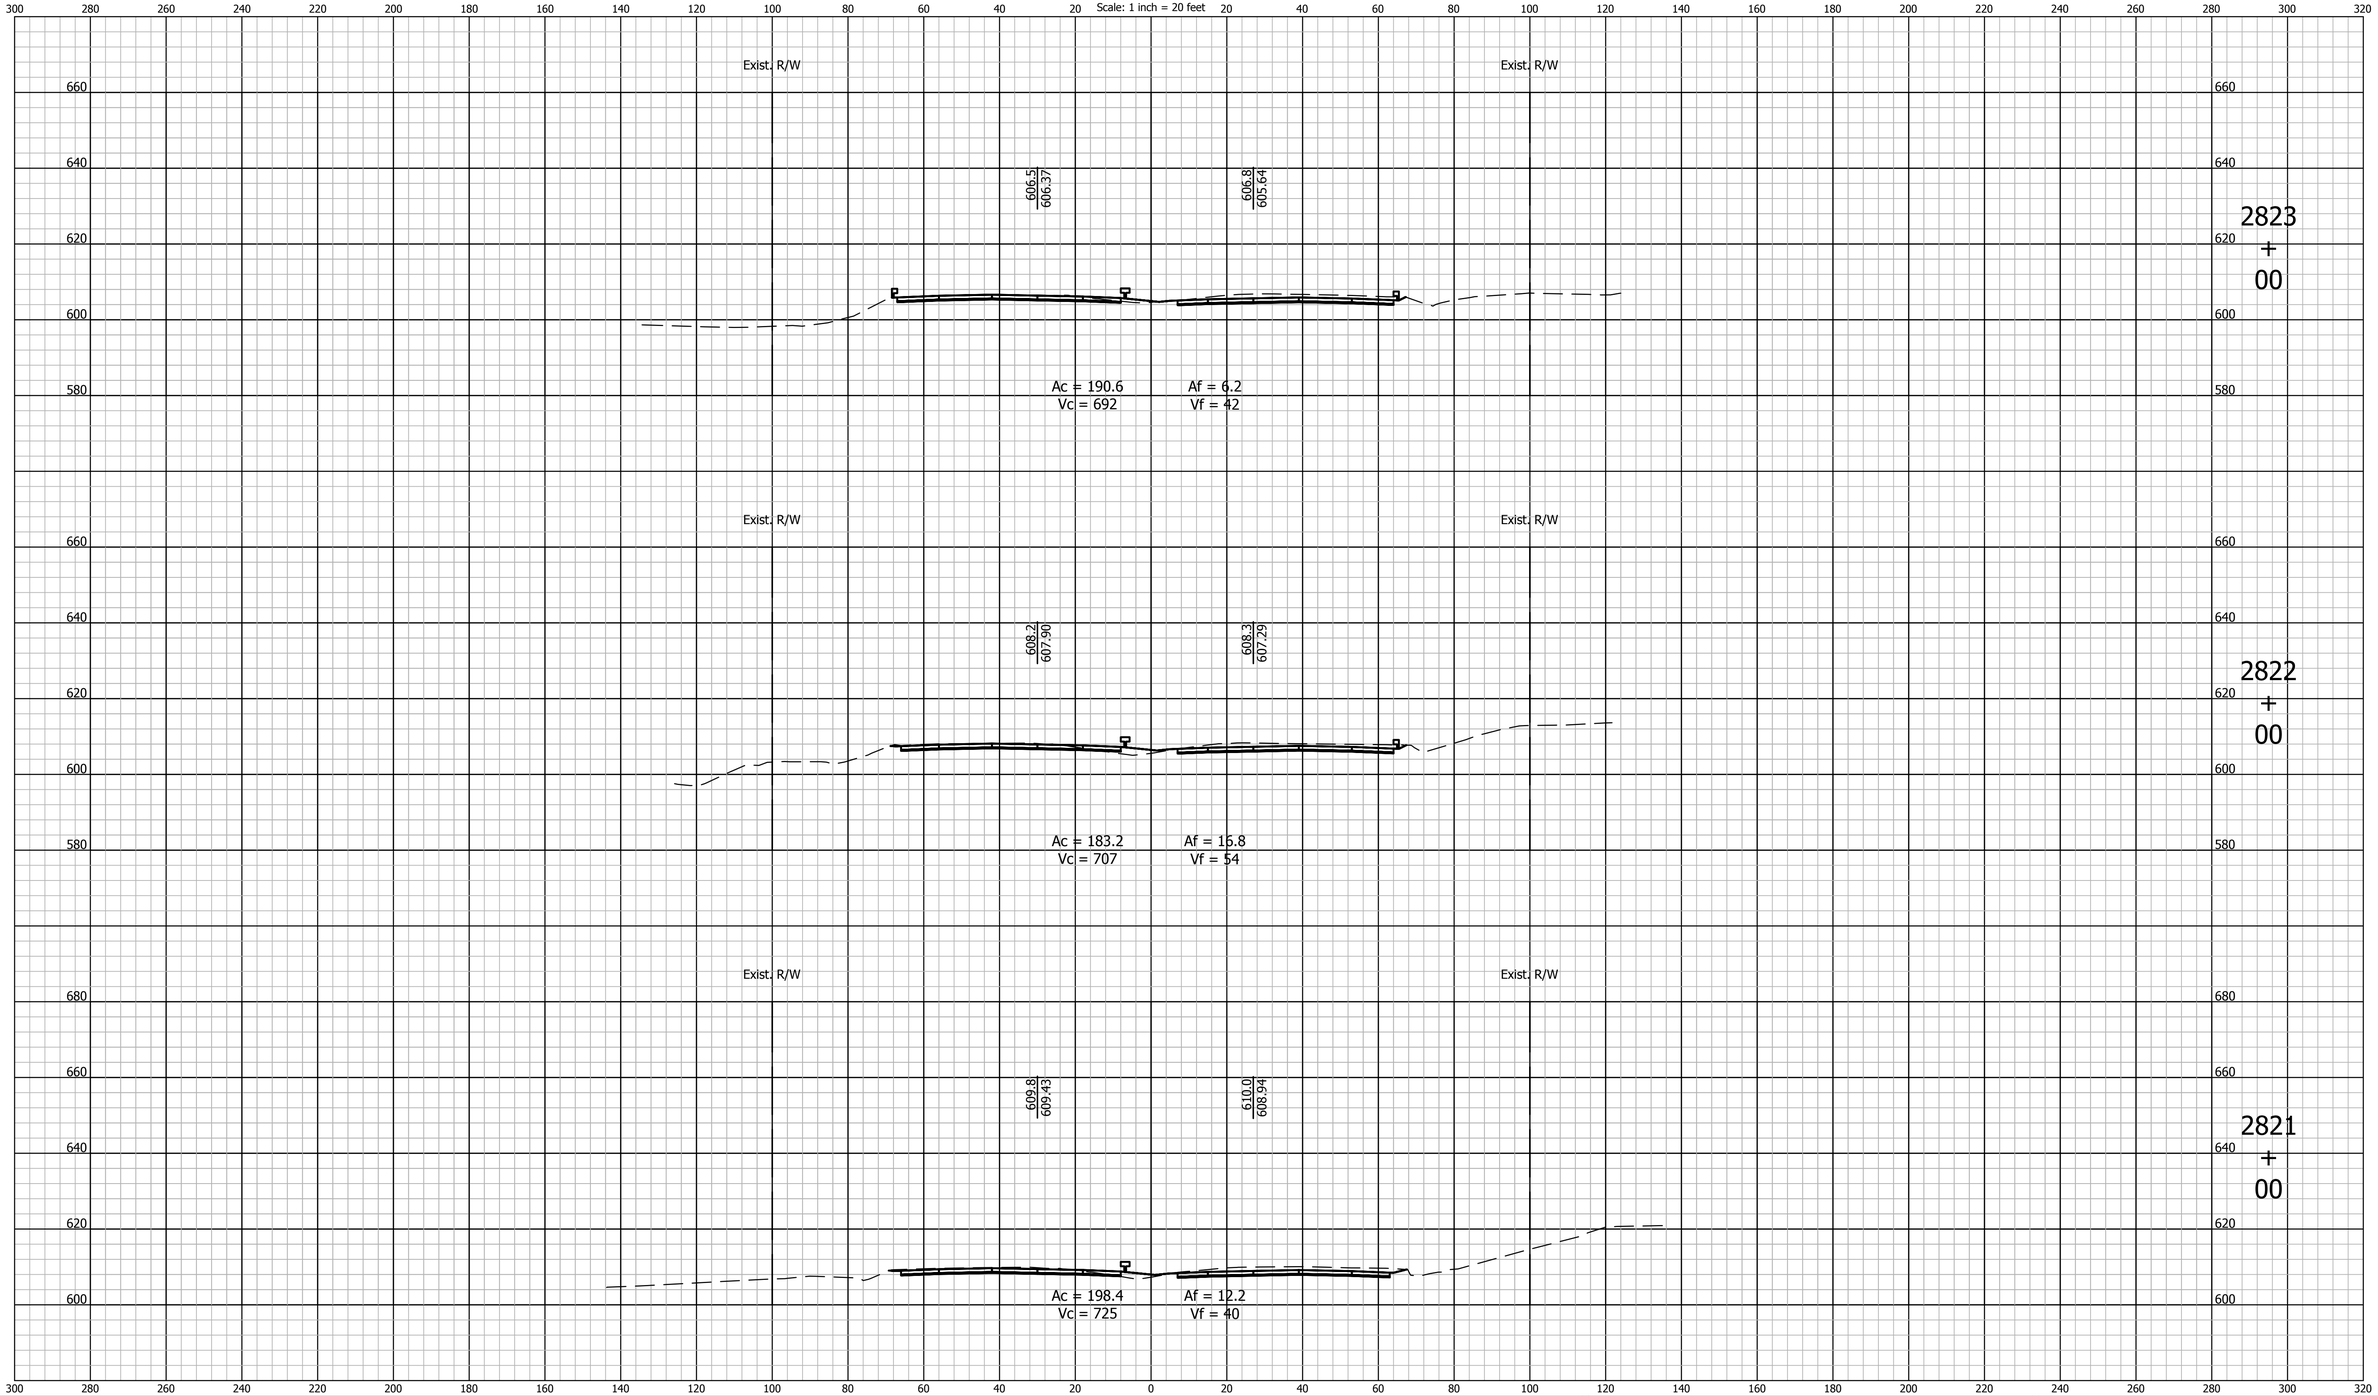

E&B PAVING, Inc
World-Class Solutions at a Local Level℠

UNITED Consulting

1625 N. Post Road
Indianapolis, IN 46219
Phone 317-895-2585
Fax 317-895-2596
www.ucindy.com

RECOMMENDED FOR APPROVAL _____ DESIGN ENGINEER DATE

DESIGNED: BWS DRAWN: MAC

CHECKED: BJP CHECKED: BJP

INDIANA
DEPARTMENT OF TRANSPORTATION

CROSS SECTIONS
LINE "A"

HORIZONTAL SCALE	BRIDGE FILE
1" = 20'	-
VERTICAL SCALE	DESIGNATION
1" = 20'	0501212

SURVEY BOOK	SHEETS		
-	204	of	251
CONTRACT	PROJECT		
R-28940	0501212		

File Name: P:\C3D\MK16-465\Road\Dwg\Plans\X Sections Line A 2748+00 to 2962+00.dwg Plot Date: 4/25/2017 Plotted By: Pierson, Brian

CROSS SECTIONS
Scale: 1 inch = 20 feet

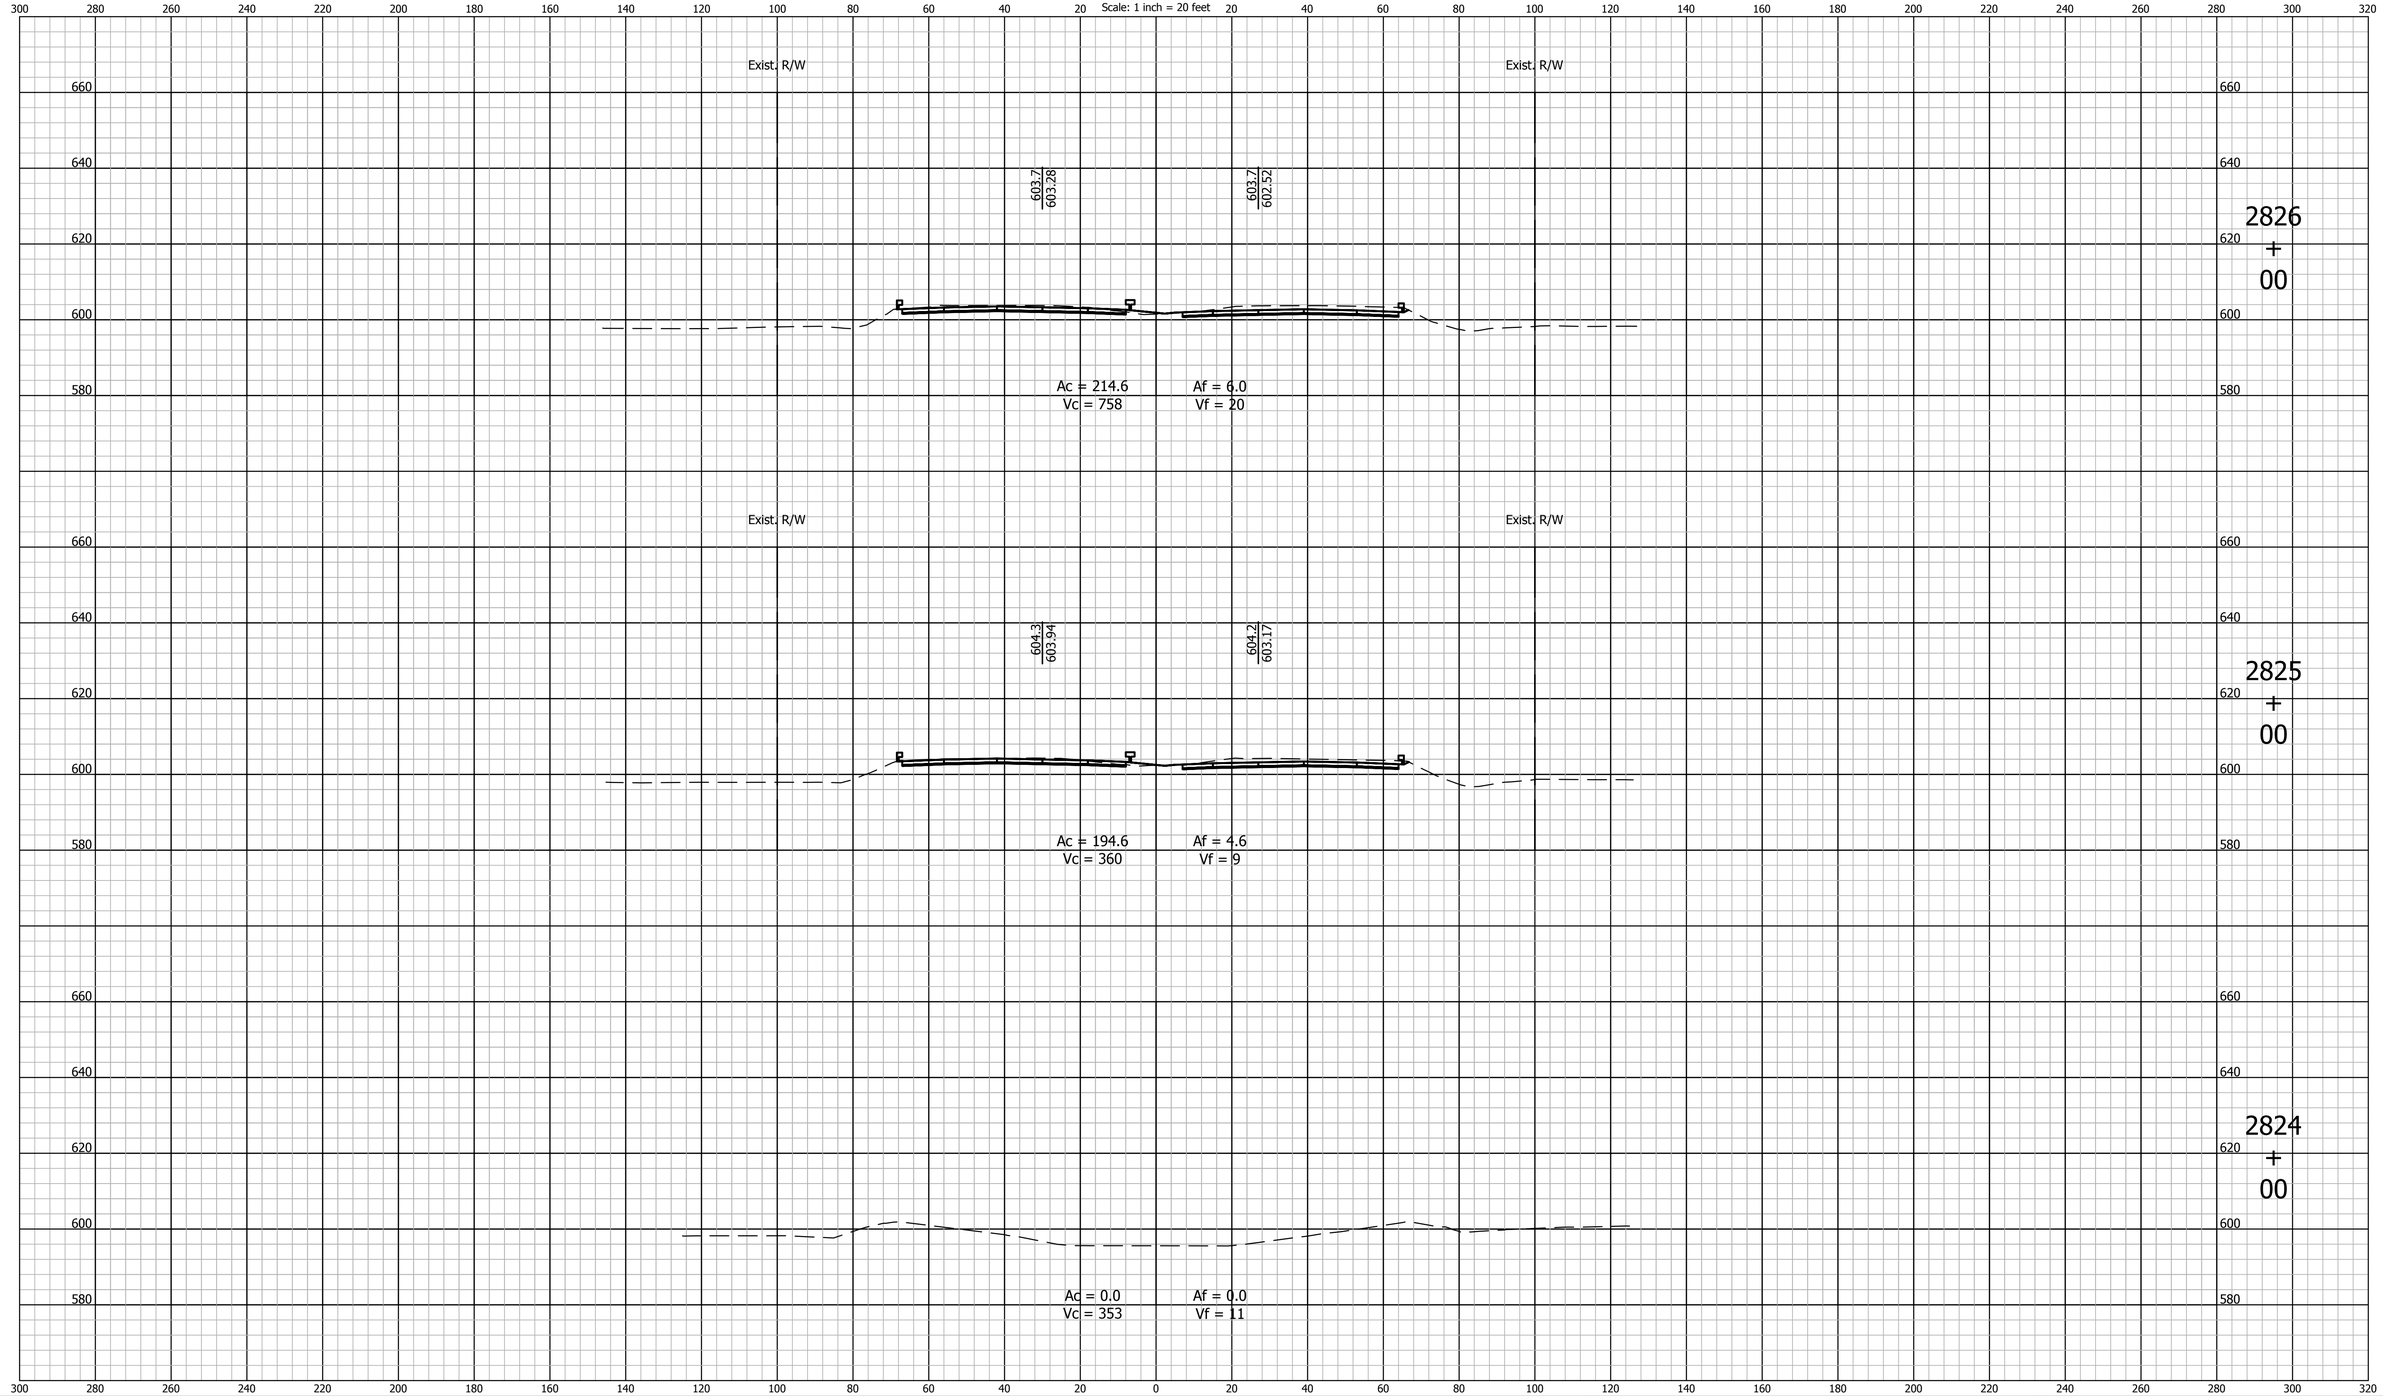

E&B PAVING, Inc
World-Class Solutions at a Local Level℠

UNITED Consulting

1625 N. Post Road
Indianapolis, IN 46219
Phone 317-895-2585
Fax 317-895-2596
www.ucindy.com

RECOMMENDED FOR APPROVAL _____ DESIGN ENGINEER DATE

DESIGNED: BWS | DRAWN: MAC

CHECKED: BJP | CHECKED: BJP

INDIANA
DEPARTMENT OF TRANSPORTATION

CROSS SECTIONS
LINE "A"

HORIZONTAL SCALE	BRIDGE FILE
1" = 20'	-
VERTICAL SCALE	DESIGNATION
1" = 20'	0501212

SURVEY BOOK	SHEETS		
-	205	of	251
CONTRACT	PROJECT		
R-28940	0501212		

File Name: P:\C3D\MK16-465\Road\Dwg\Plans\X Sections Line A 2748+00 to 2962+00.dwg Plot Date: 4/25/2017 Plotted By: Pierson, Brian

CROSS SECTIONS
Scale: 1 inch = 20 feet

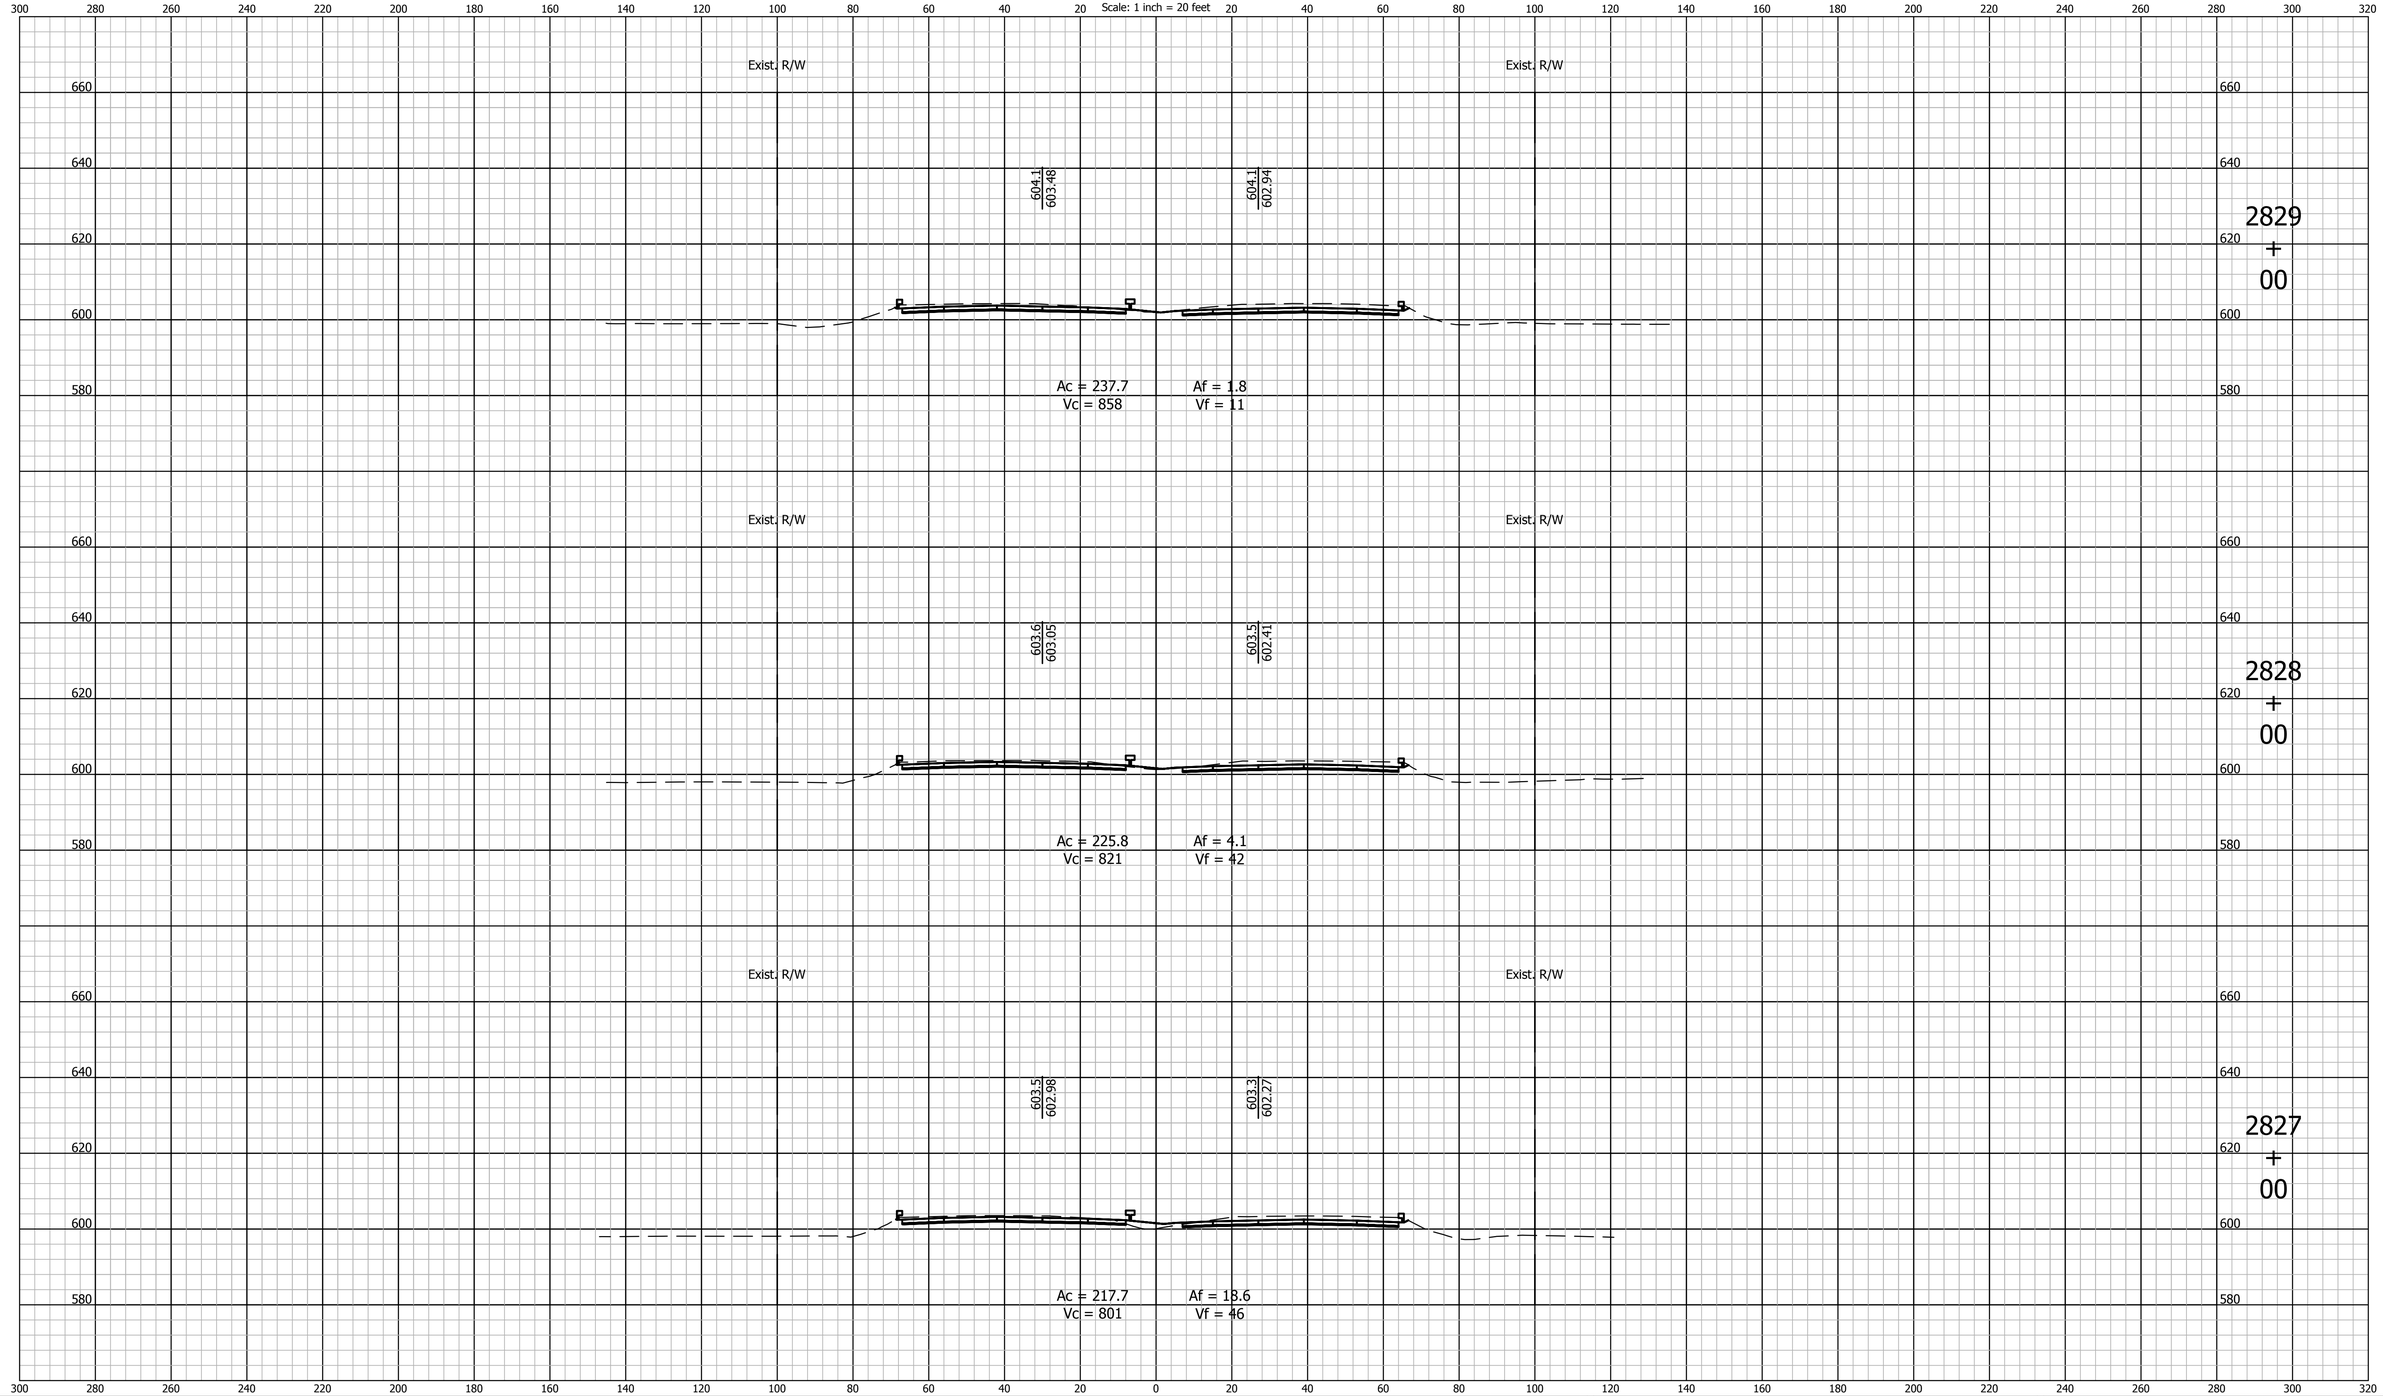

E&B PAVING, Inc
World-Class Solutions at a Local Level℠

UNITED Consulting
1625 N. Post Road
Indianapolis, IN 46219
Phone 317-895-2585
Fax 317-895-2596
www.ucindy.com

RECOMMENDED FOR APPROVAL _____ DESIGN ENGINEER DATE

DESIGNED: BWS DRAWN: MAC

CHECKED: BJP CHECKED: BJP

INDIANA
DEPARTMENT OF TRANSPORTATION

CROSS SECTIONS
LINE "A"

HORIZONTAL SCALE	BRIDGE FILE
1" = 20'	-
VERTICAL SCALE	DESIGNATION
1" = 20'	0501212

SURVEY BOOK	SHEETS		
-	206	of	251
CONTRACT	PROJECT		
R-28940	0501212		

File Name: P:\C3D\MK16-465\Road\Dwg\Plans\X Sections Line A 2748+00 to 2962+00.dwg Plot Date: 4/25/2017 Plotted By: Pierson, Brian

CROSS SECTIONS
Scale: 1 inch = 20 feet

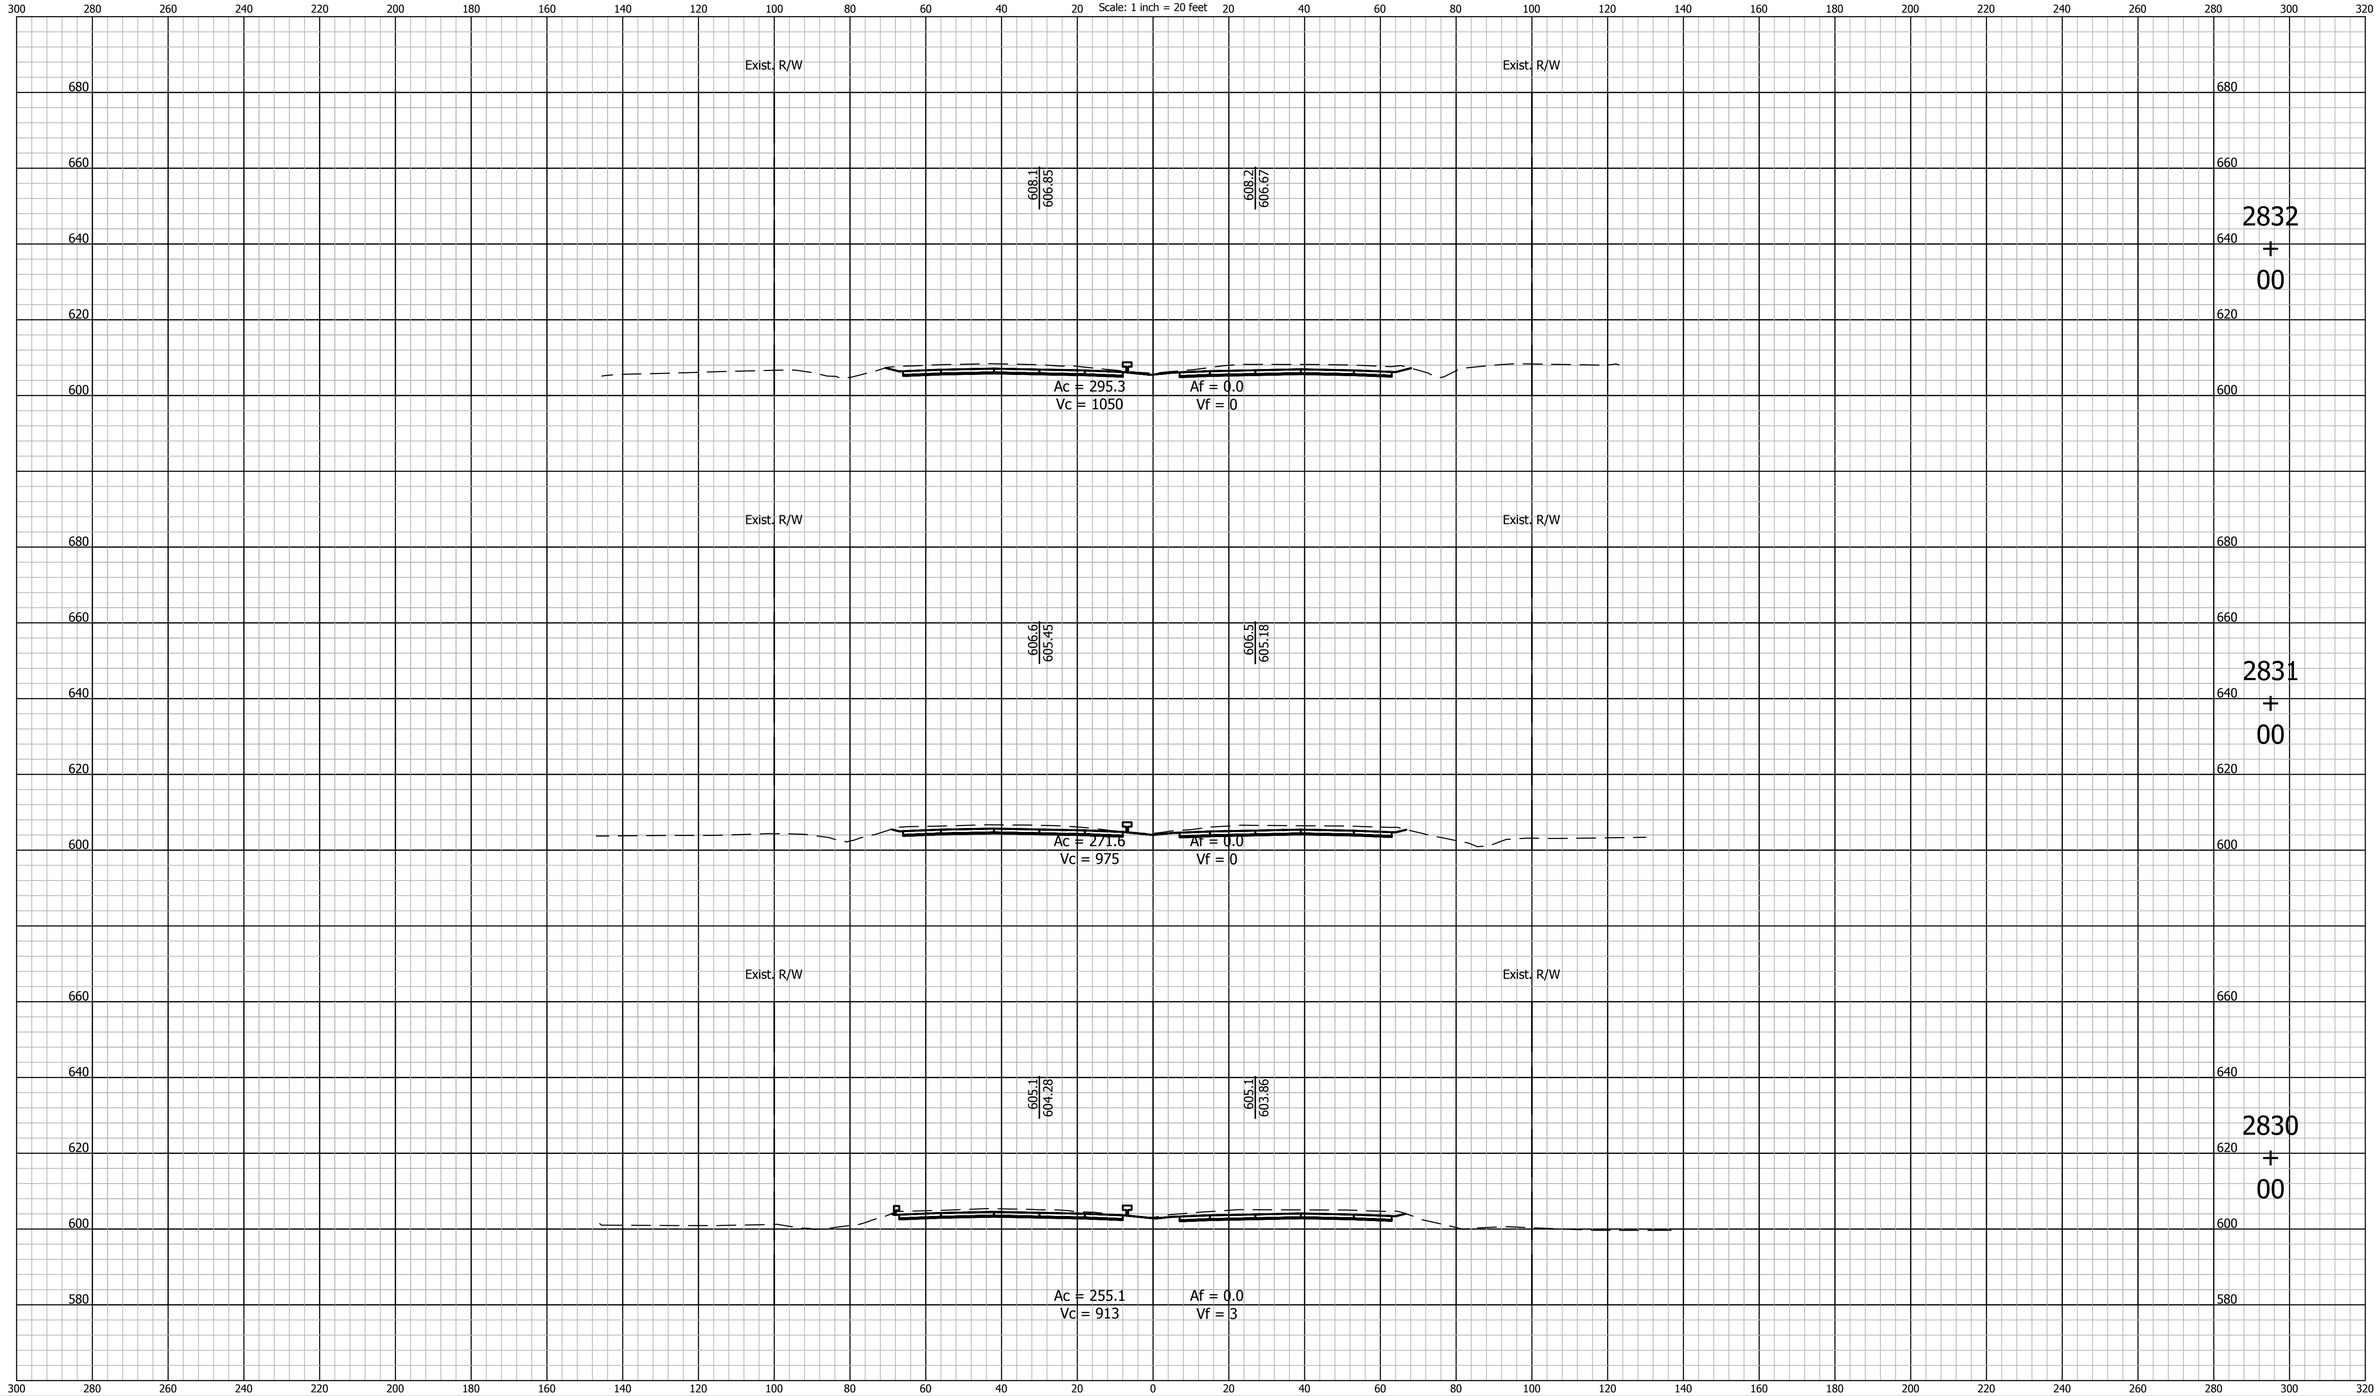

E&B PAVING, Inc
World-Class Solutions at a Local Level℠

UNITED Consulting

1625 N. Post Road
Indianapolis, IN 46219
Phone 317-895-2585
Fax 317-895-2596
www.ucindy.com

RECOMMENDED FOR APPROVAL _____ DESIGN ENGINEER DATE

DESIGNED: BWS | DRAWN: MAC

CHECKED: BJP | CHECKED: BJP

INDIANA
DEPARTMENT OF TRANSPORTATION

CROSS SECTIONS
LINE "A"

HORIZONTAL SCALE	BRIDGE FILE
1" = 20'	-
VERTICAL SCALE	DESIGNATION
1" = 20'	0501212
SURVEY BOOK	SHEETS
-	207 of 251
CONTRACT	PROJECT
R-28940	0501212

File Name: P:\C3D\MK16-465\Road\Dwg\Plans\X Sections Line A 2748+00 to 2962+00.dwg Plot Date: 4/25/2017 Plotted By: Pierson, Brian

CROSS SECTIONS
Scale: 1 inch = 20 feet

Exist. R/W

613.0
611.05

613.2
611.14

Ac = 361.1
Vc = 1308

Af = 0.0
Vf = 0

2835
+
00

Exist. R/W

611.4
609.65

611.5
609.65

2834
+
00

Ac = 345.3
Vc = 1233

Af = 0.0
Vf = 0

Exist. R/W

609.7
608.25

609.9
608.16

2833
+
00

Ac = 320.7
Vc = 1141

Af = 0.0
Vf = 0

E&B PAVING, Inc
World-Class Solutions at a Local Level℠

UNITED Consulting

1625 N. Post Road
Indianapolis, IN 46219
Phone 317-895-2585
Fax 317-895-2596
www.ucindy.com

RECOMMENDED FOR APPROVAL _____ DESIGN ENGINEER DATE

DESIGNED: BWS DRAWN: MAC

CHECKED: BJP CHECKED: BJP

INDIANA
DEPARTMENT OF TRANSPORTATION

CROSS SECTIONS
LINE "A"

HORIZONTAL SCALE	BRIDGE FILE
1" = 20'	-
VERTICAL SCALE	DESIGNATION
1" = 20'	0501212

SURVEY BOOK	SHEETS
-	208 of 251
CONTRACT	PROJECT
R-28940	0501212

File Name: P:\C3D\MK16-465\Road\Dwg\Plans\X Sections Line A 2748+00 to 2962+00.dwg Plot Date: 4/25/2017 Plotted By: Pierson, Brian

CROSS SECTIONS
Scale: 1 inch = 20 feet

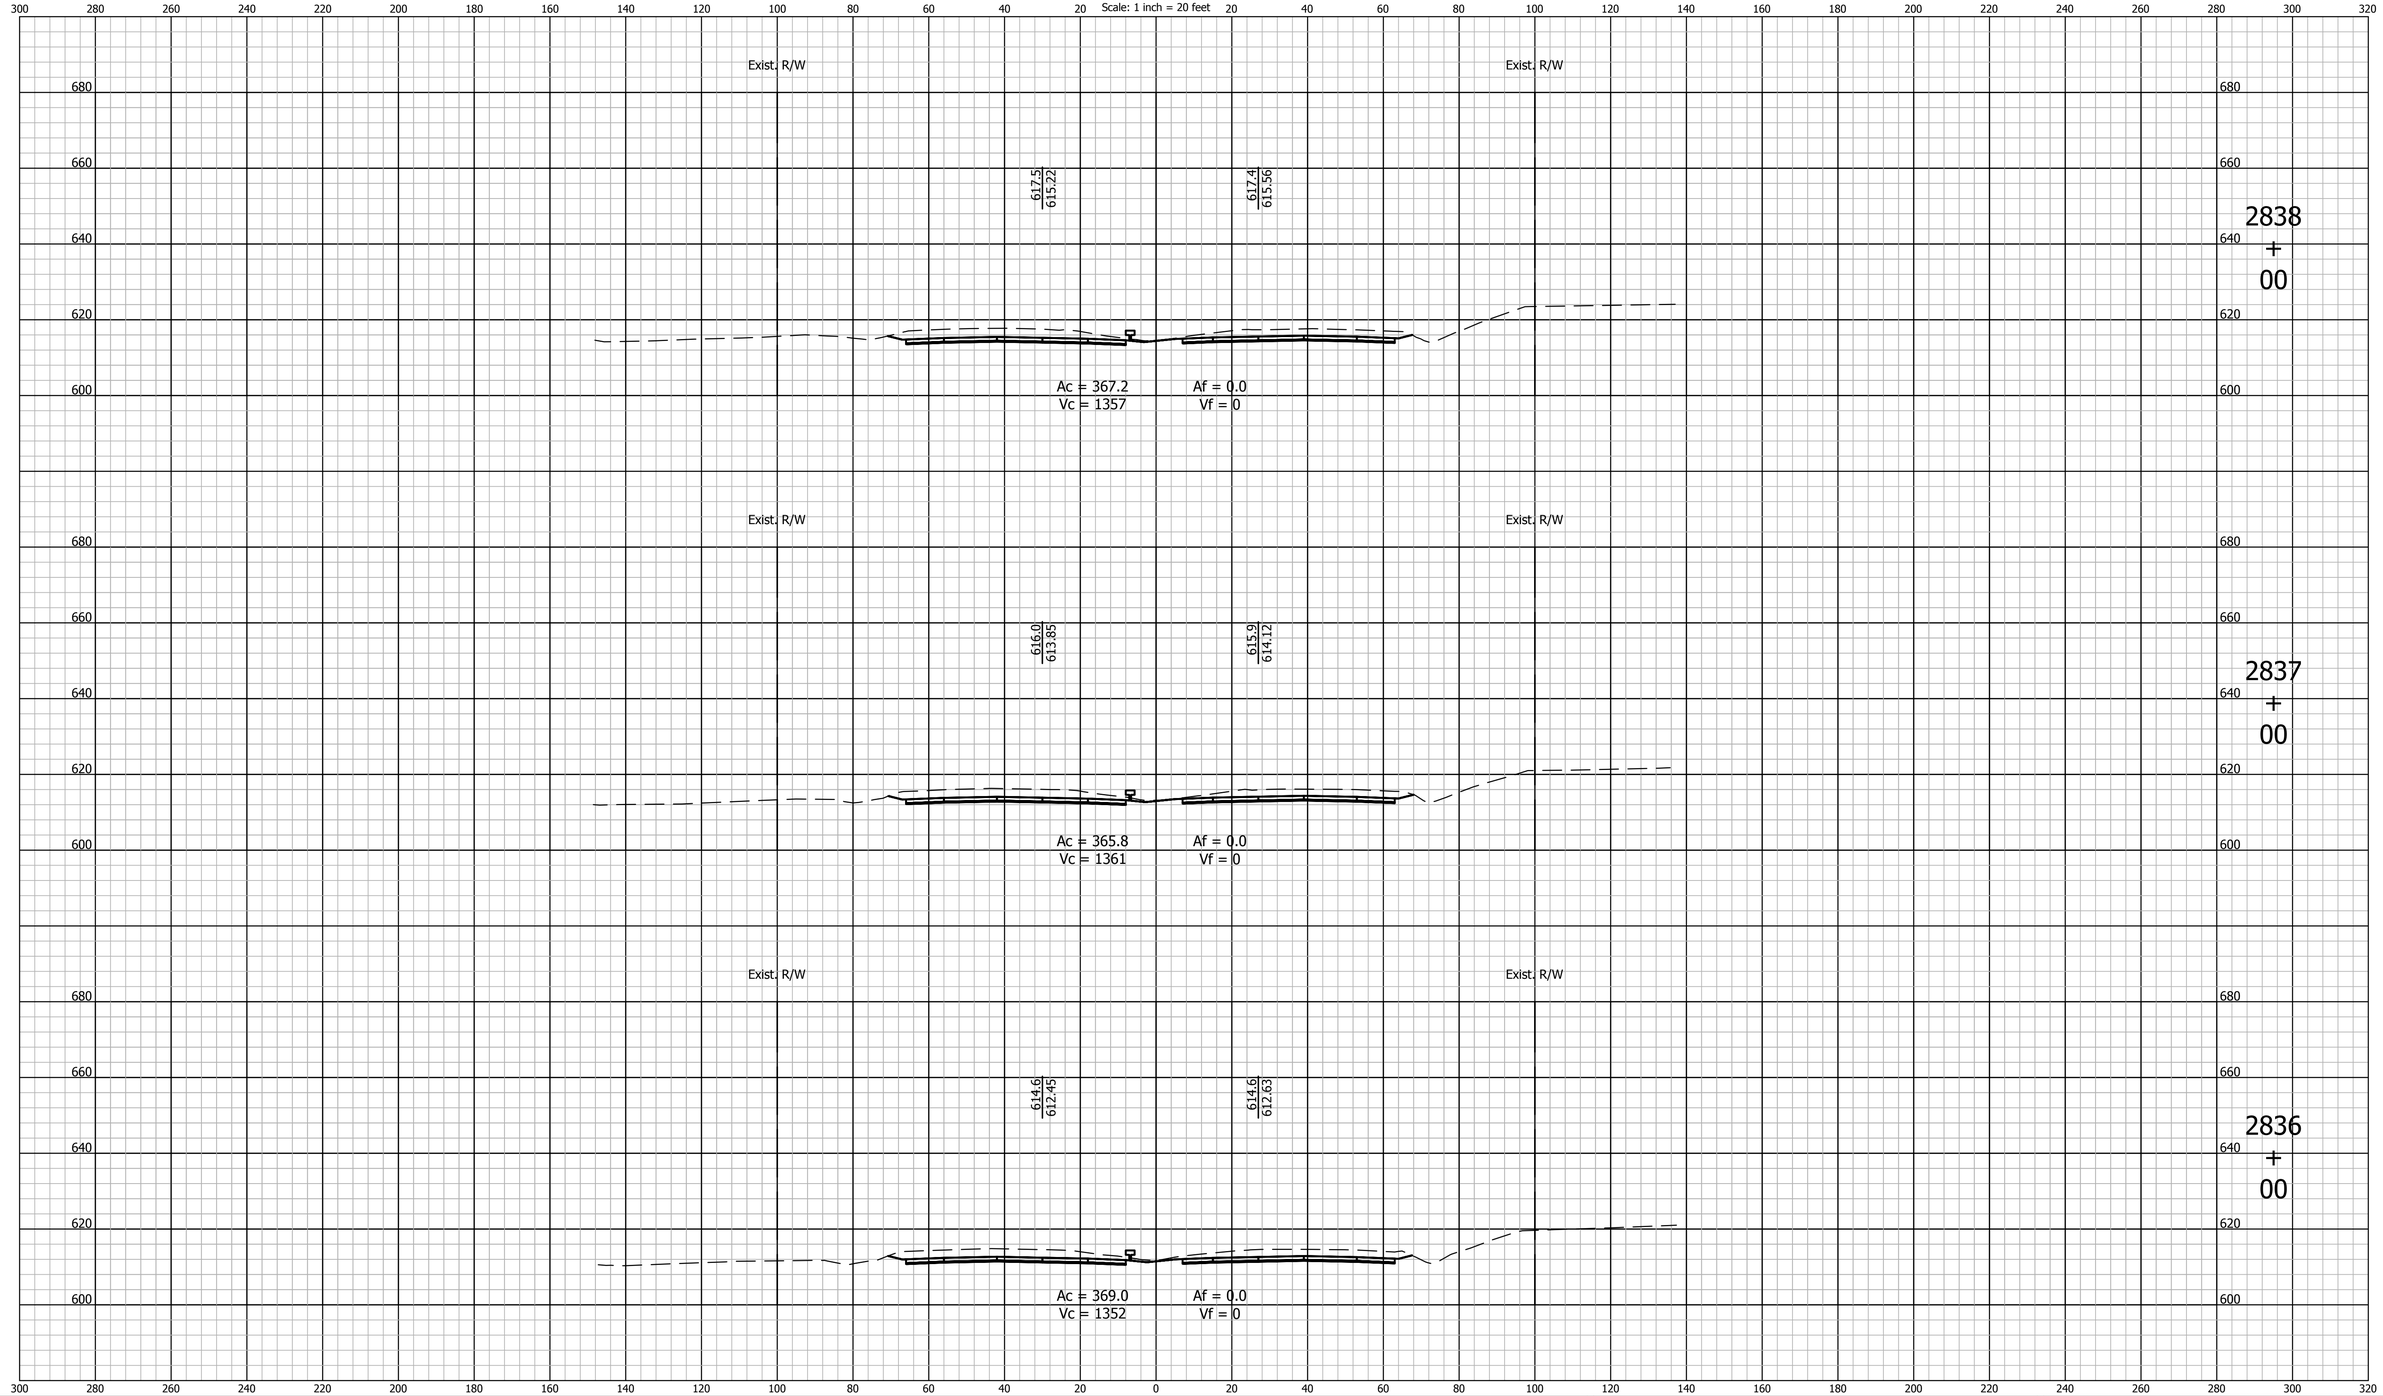

E&B PAVING, Inc
World-Class Solutions at a Local Level℠

UNITED Consulting

1625 N. Post Road
Indianapolis, IN 46219
Phone 317-895-2585
Fax 317-895-2596
www.ucindy.com

RECOMMENDED FOR APPROVAL _____ DESIGN ENGINEER DATE

DESIGNED: BWS DRAWN: MAC

CHECKED: BJP CHECKED: BJP

INDIANA
DEPARTMENT OF TRANSPORTATION

CROSS SECTIONS
LINE "A"

HORIZONTAL SCALE	BRIDGE FILE
1" = 20'	-
VERTICAL SCALE	DESIGNATION
1" = 20'	0501212

SURVEY BOOK	SHEETS		
-	209	of	251
CONTRACT	PROJECT		
R-28940	0501212		

File Name: P:\C3D\MK16-465\Road\Dwg\Plans\X Sections Line A 2748+00 to 2962+00.dwg Plot Date: 4/25/2017 Plotted By: Pierson, Brian

CROSS SECTIONS
Scale: 1 inch = 20 feet

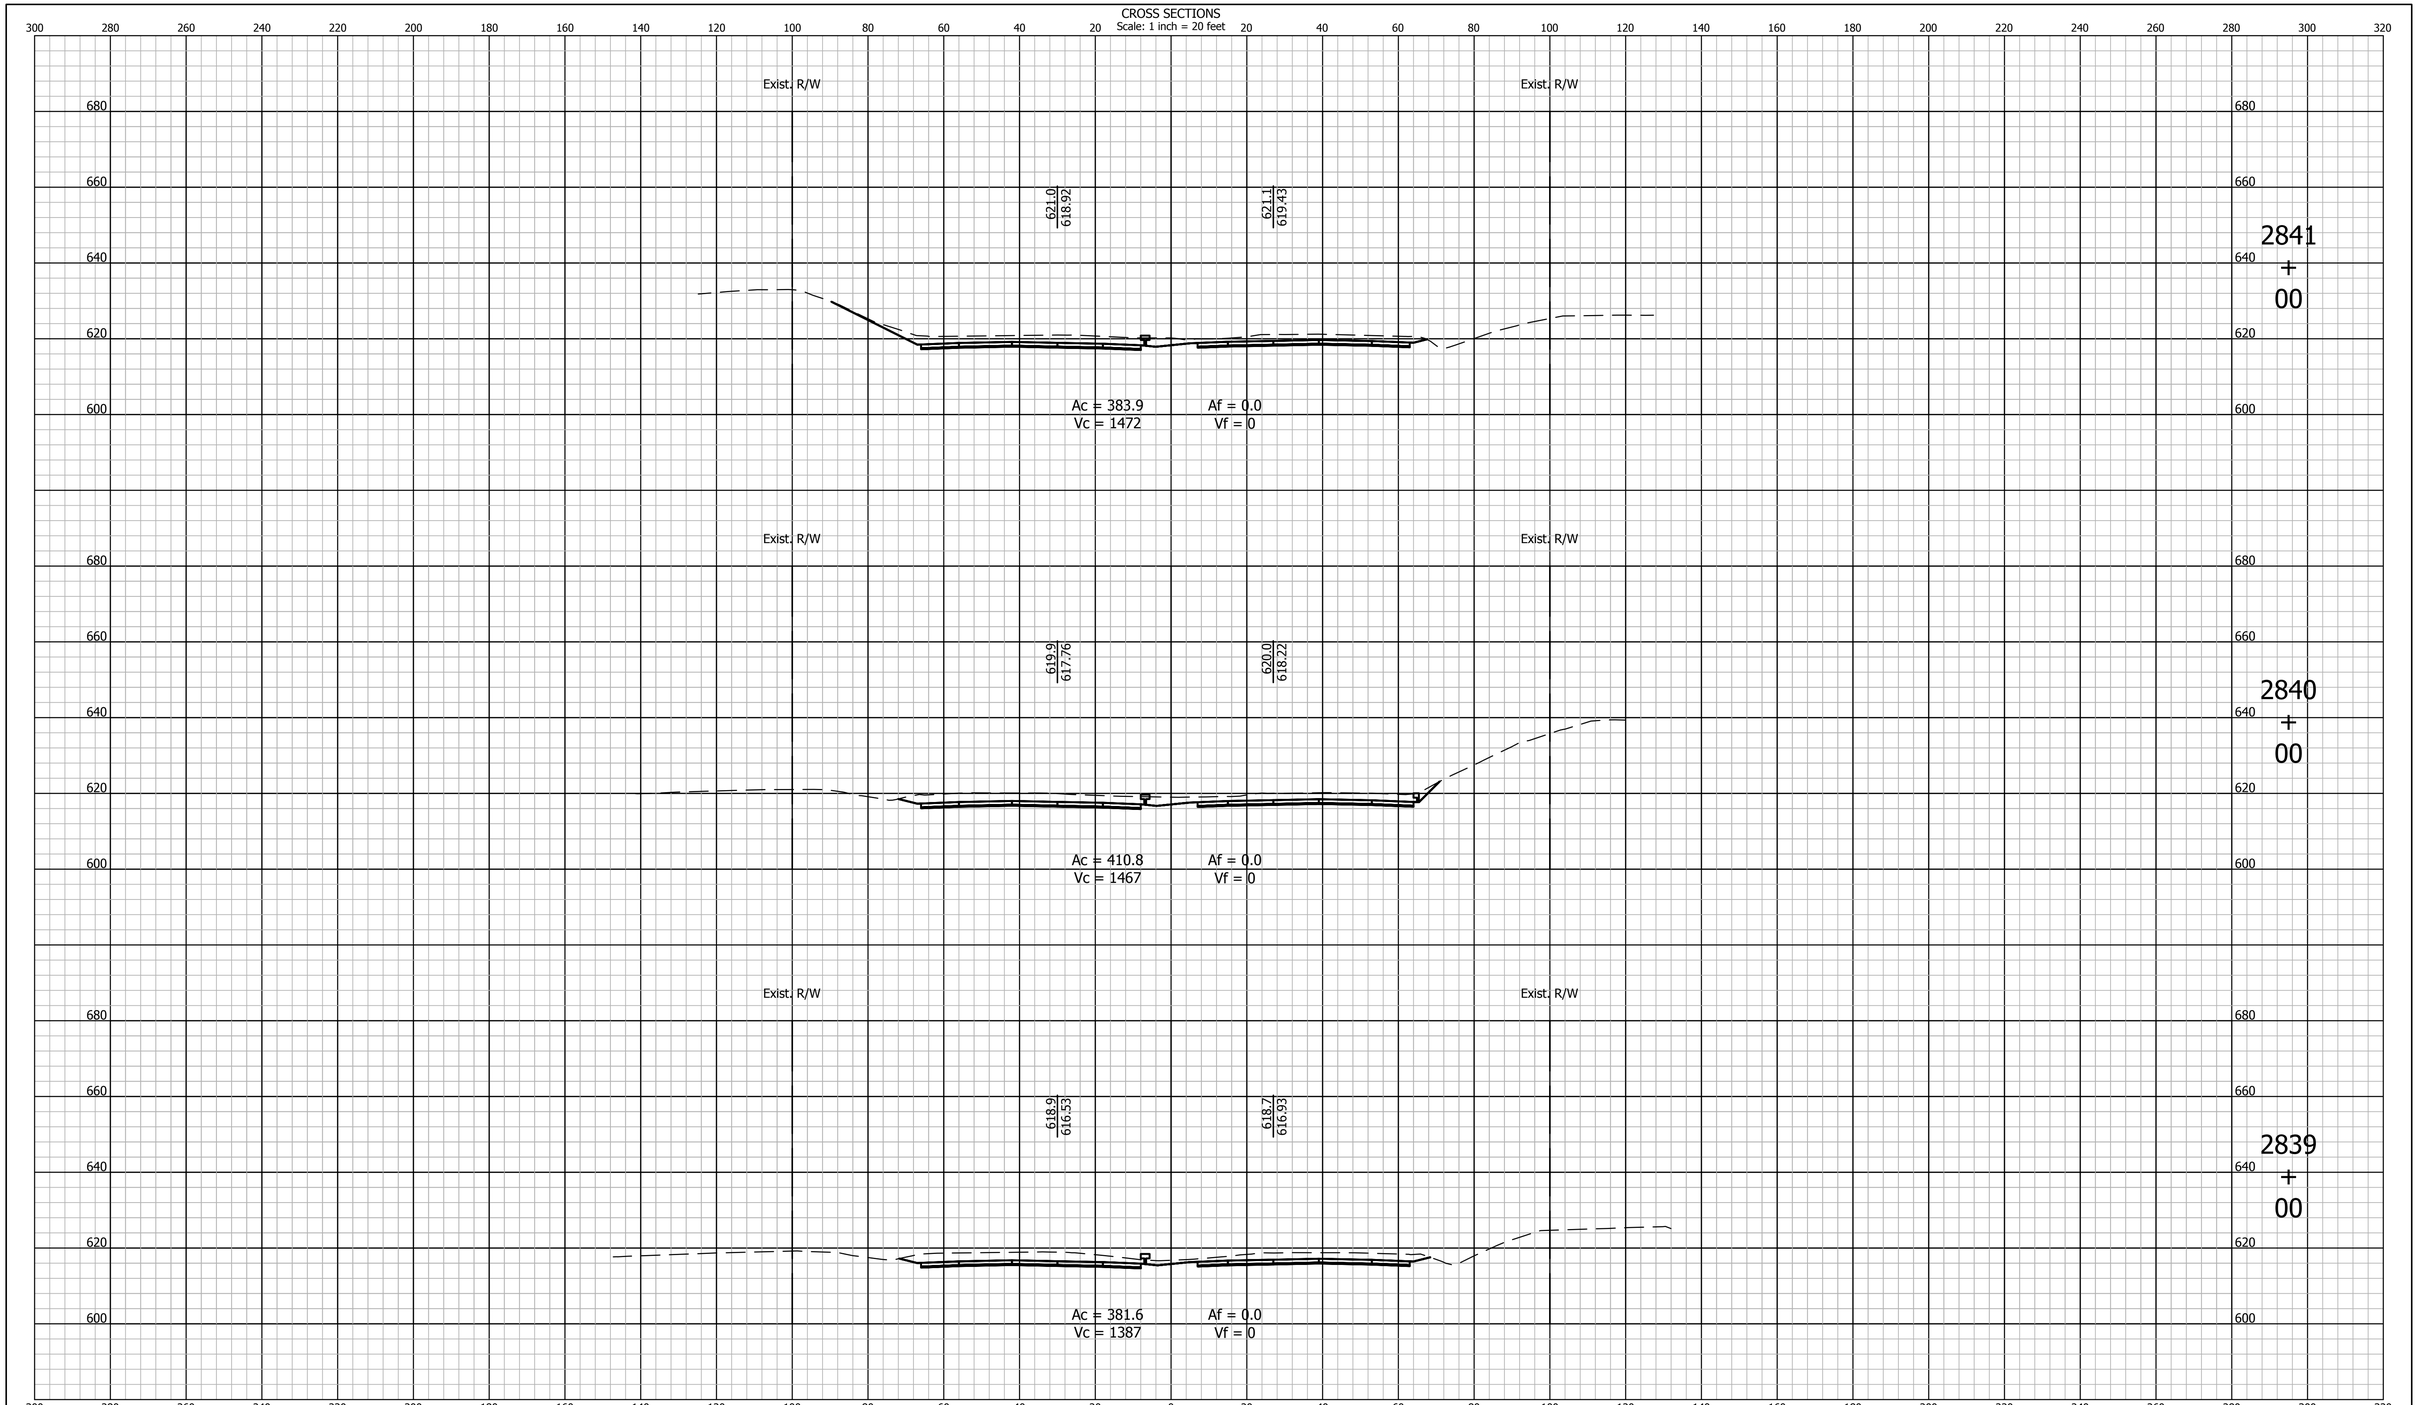

E&B PAVING, Inc
World-Class Solutions at a Local Level℠

UNITED Consulting

1625 N. Post Road
Indianapolis, IN 46219
Phone 317-895-2585
Fax 317-895-2596
www.ucindy.com

RECOMMENDED FOR APPROVAL _____ DESIGN ENGINEER _____ DATE

DESIGNED: BWS | DRAWN: MAC

CHECKED: BJP | CHECKED: BJP

INDIANA
DEPARTMENT OF TRANSPORTATION

CROSS SECTIONS
LINE "A"

HORIZONTAL SCALE	BRIDGE FILE
1" = 20'	-
VERTICAL SCALE	DESIGNATION
1" = 20'	0501212

SURVEY BOOK	SHEETS
-	210 of 251
CONTRACT	PROJECT
R-28940	0501212

File Name: P:\C3D\MK16-465\Road\Dwg\Plans\X Sections Line A 2748+00 to 2962+00.dwg Plot Date: 4/25/2017 Plotted By: Pierson, Brian

CROSS SECTIONS
Scale: 1 inch = 20 feet

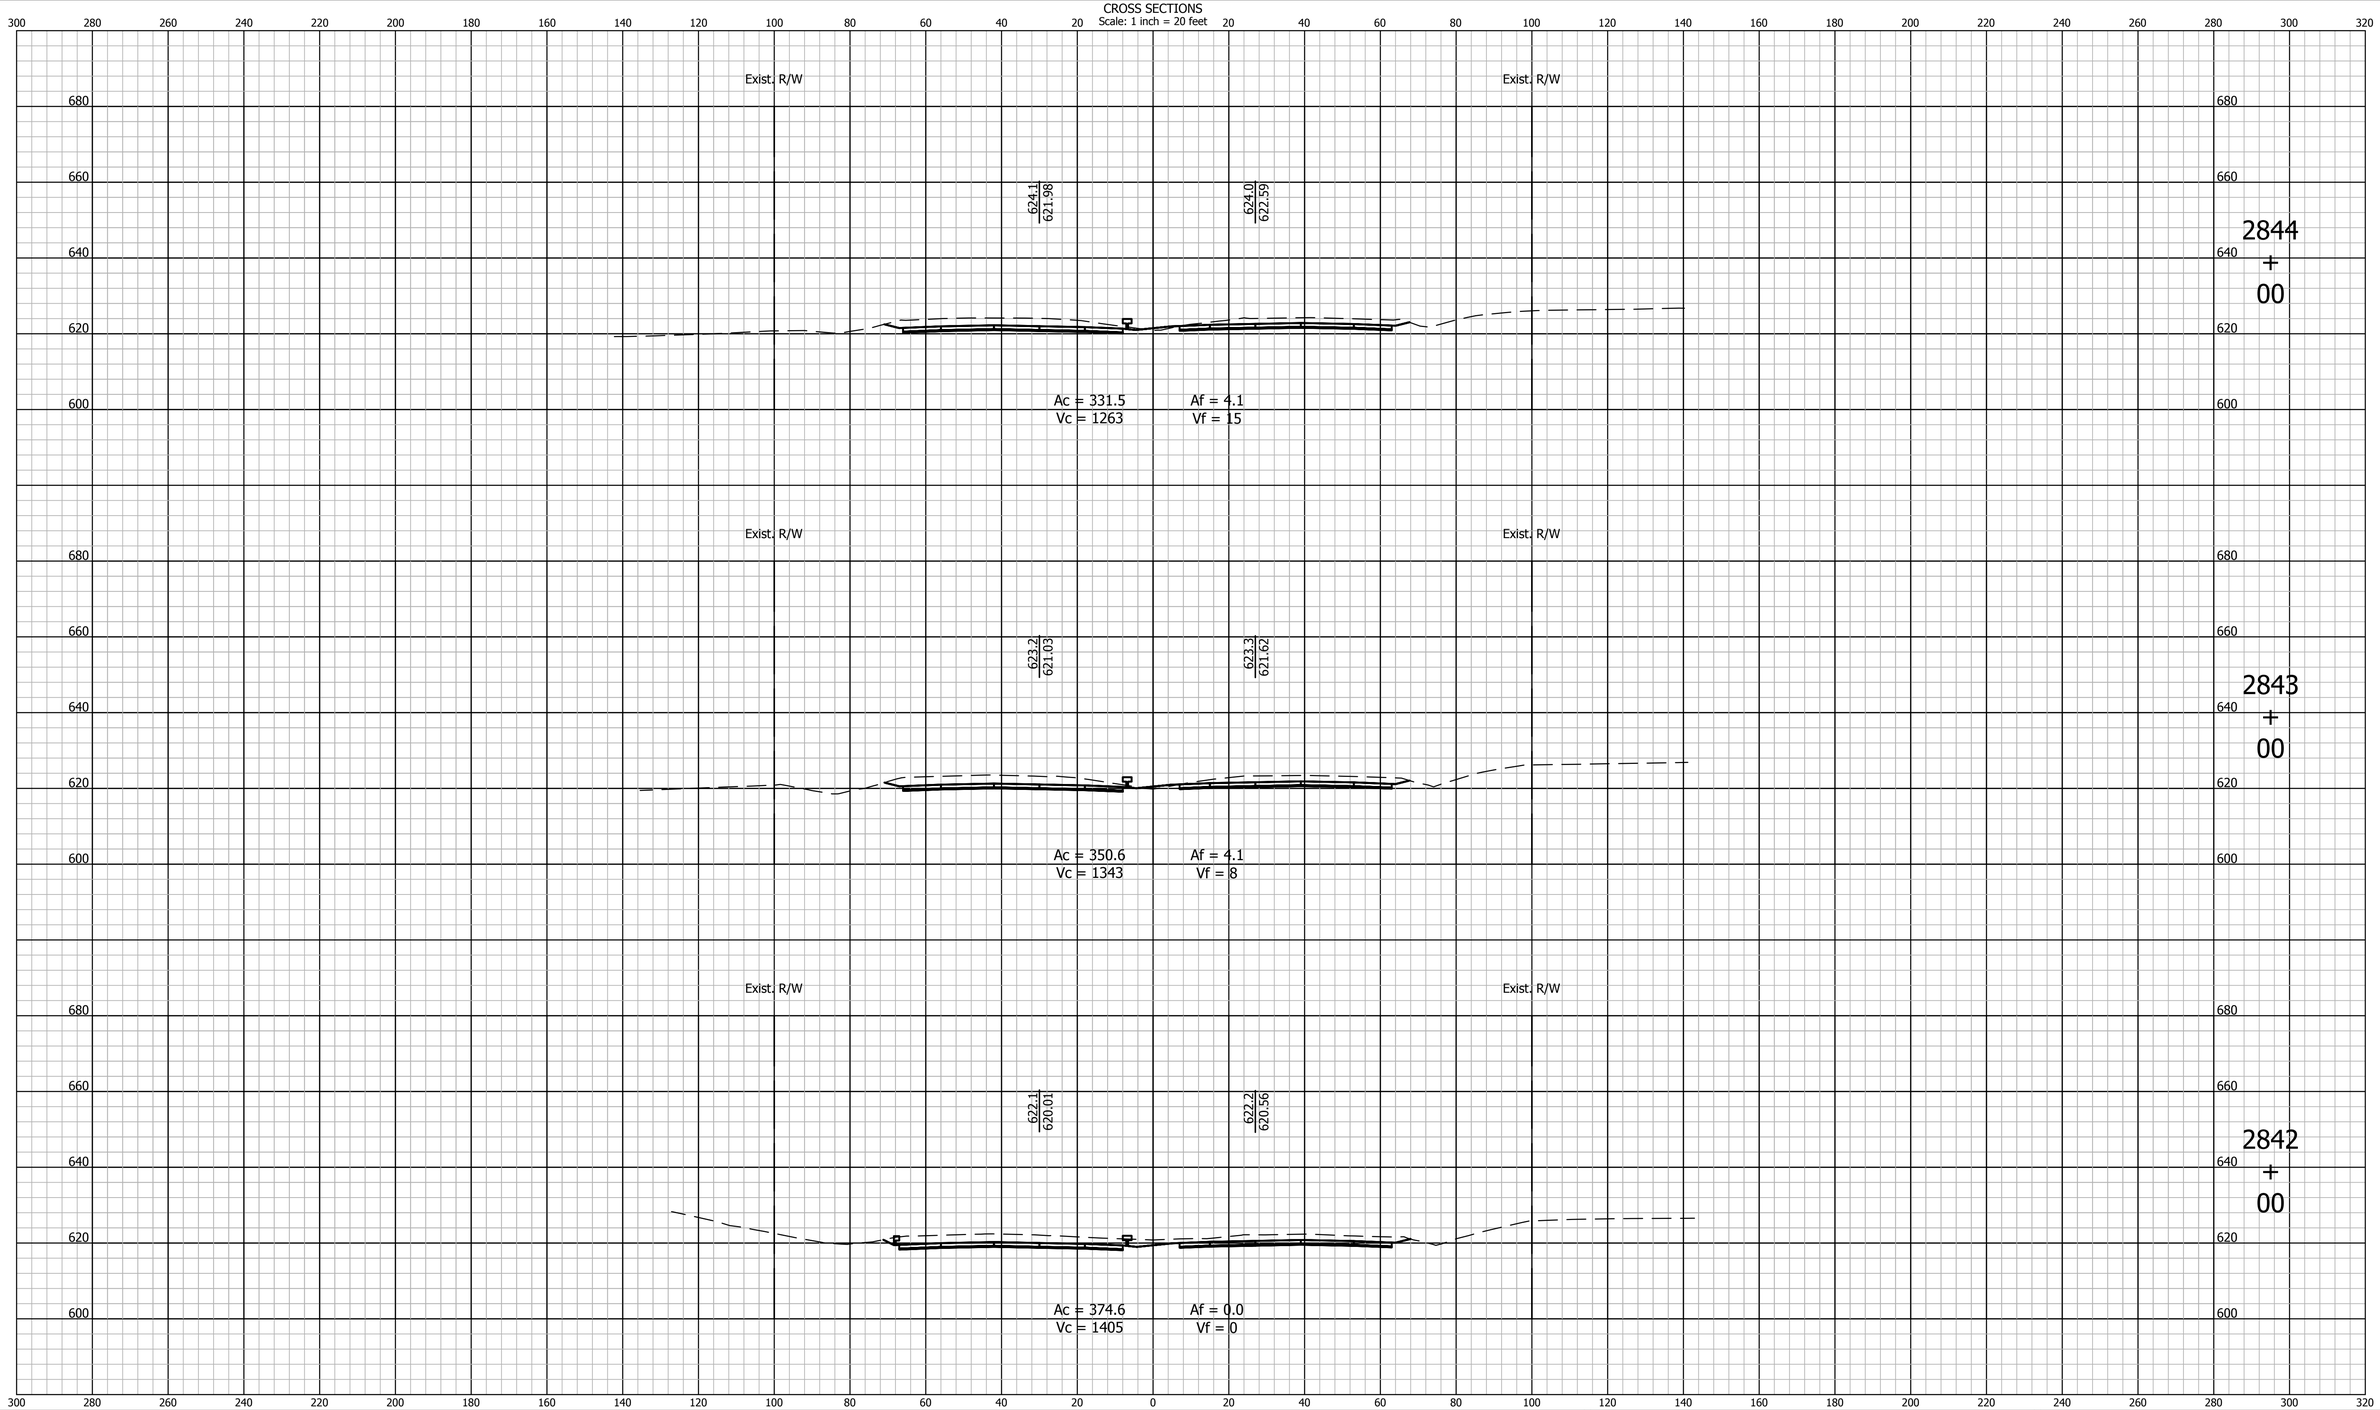

E&B PAVING, Inc
World-Class Solutions at a Local Level℠

UNITED Consulting
1625 N. Post Road
Indianapolis, IN 46219
Phone 317-895-2585
Fax 317-895-2596
www.ucindy.com

RECOMMENDED FOR APPROVAL _____
DESIGN ENGINEER DATE

DESIGNED: BWS | DRAWN: MAC
CHECKED: BJP | CHECKED: BJP

INDIANA
DEPARTMENT OF TRANSPORTATION

CROSS SECTIONS
LINE "A"

HORIZONTAL SCALE	BRIDGE FILE
1" = 20'	-
VERTICAL SCALE	DESIGNATION
1" = 20'	0501212
SURVEY BOOK	SHEETS
-	211 of 251
CONTRACT	PROJECT
R-28940	0501212

File Name: P:\C3D\MK16-465\Road\Dwg\Plans\X Sections Line A 2748+00 to 2962+00.dwg Plot Date: 4/25/2017 Plotted By: Pierson, Brian

CROSS SECTIONS
Scale: 1 inch = 20 feet

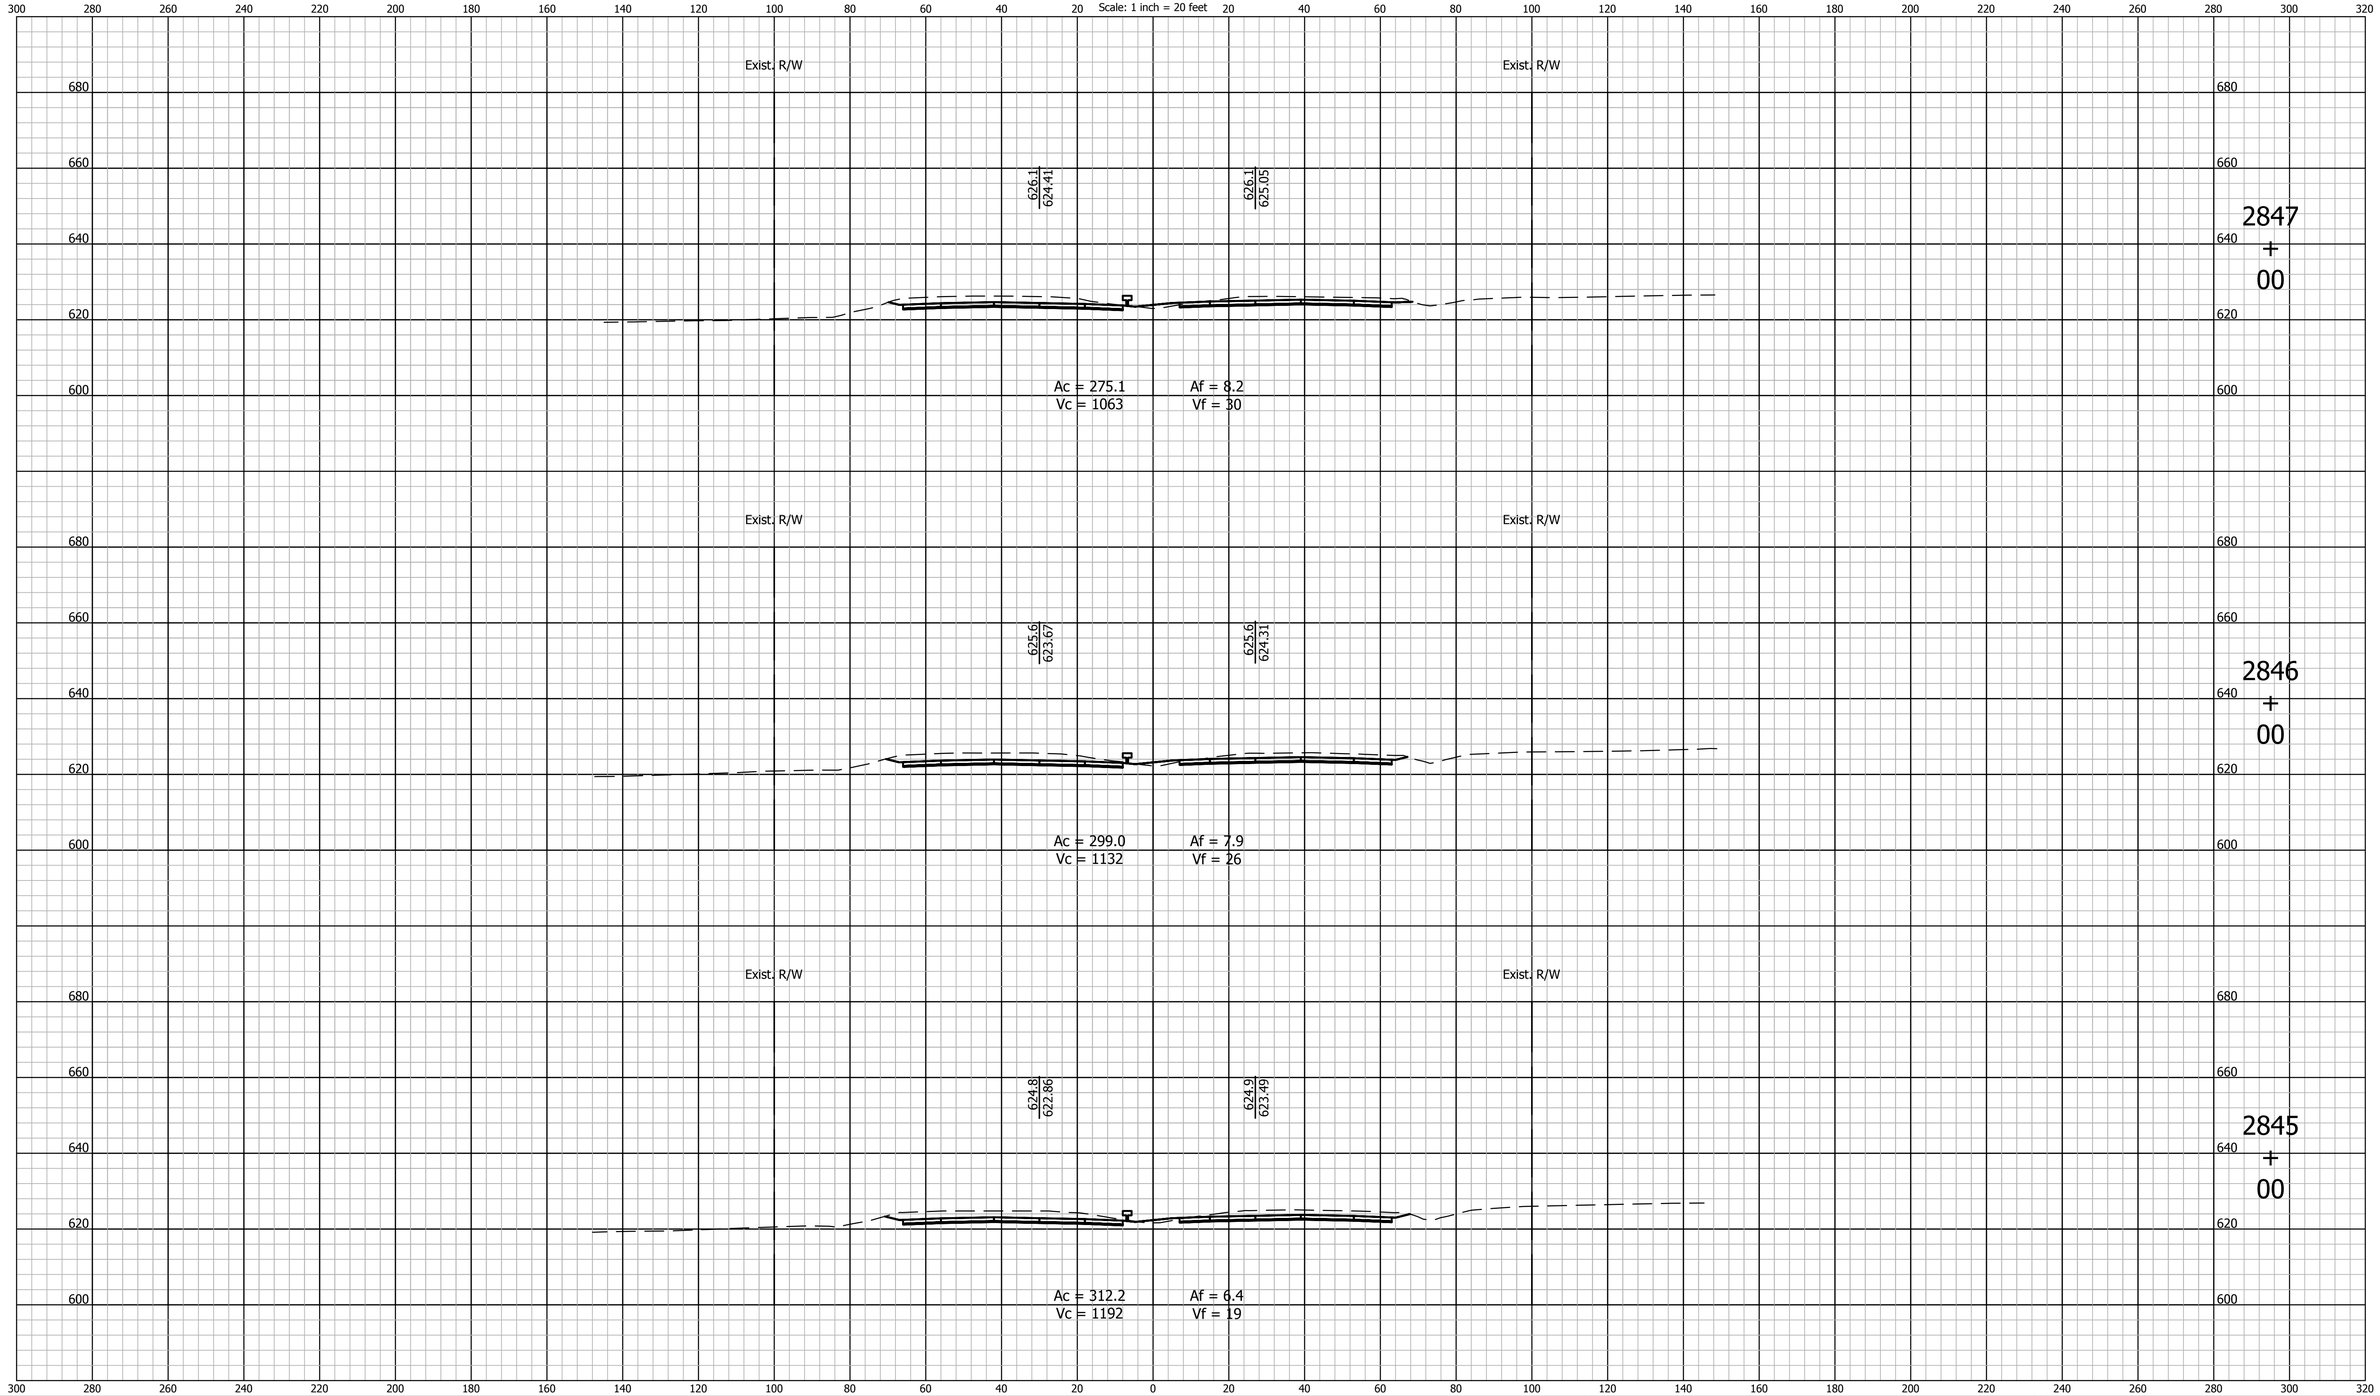

E&B PAVING, Inc
World-Class Solutions at a Local Level℠

UNITED Consulting

1625 N. Post Road
Indianapolis, IN 46219
Phone 317-895-2585
Fax 317-895-2596
www.ucindy.com

RECOMMENDED FOR APPROVAL _____ DESIGN ENGINEER DATE

DESIGNED: BWS DRAWN: MAC

CHECKED: BJP CHECKED: BJP

INDIANA
DEPARTMENT OF TRANSPORTATION

CROSS SECTIONS
LINE "A"

HORIZONTAL SCALE	BRIDGE FILE
1" = 20'	-
VERTICAL SCALE	DESIGNATION
1" = 20'	0501212

SURVEY BOOK	SHEETS		
-	212	of	251
CONTRACT	PROJECT		
R-28940	0501212		

File Name: P:\C3D\MK16-465\Road\Dwg\Plans\X Sections Line A 2748+00 to 2962+00.dwg Plot Date: 4/25/2017 Plotted By: Pierson, Brian

CROSS SECTIONS

Scale: 1 inch = 20 feet

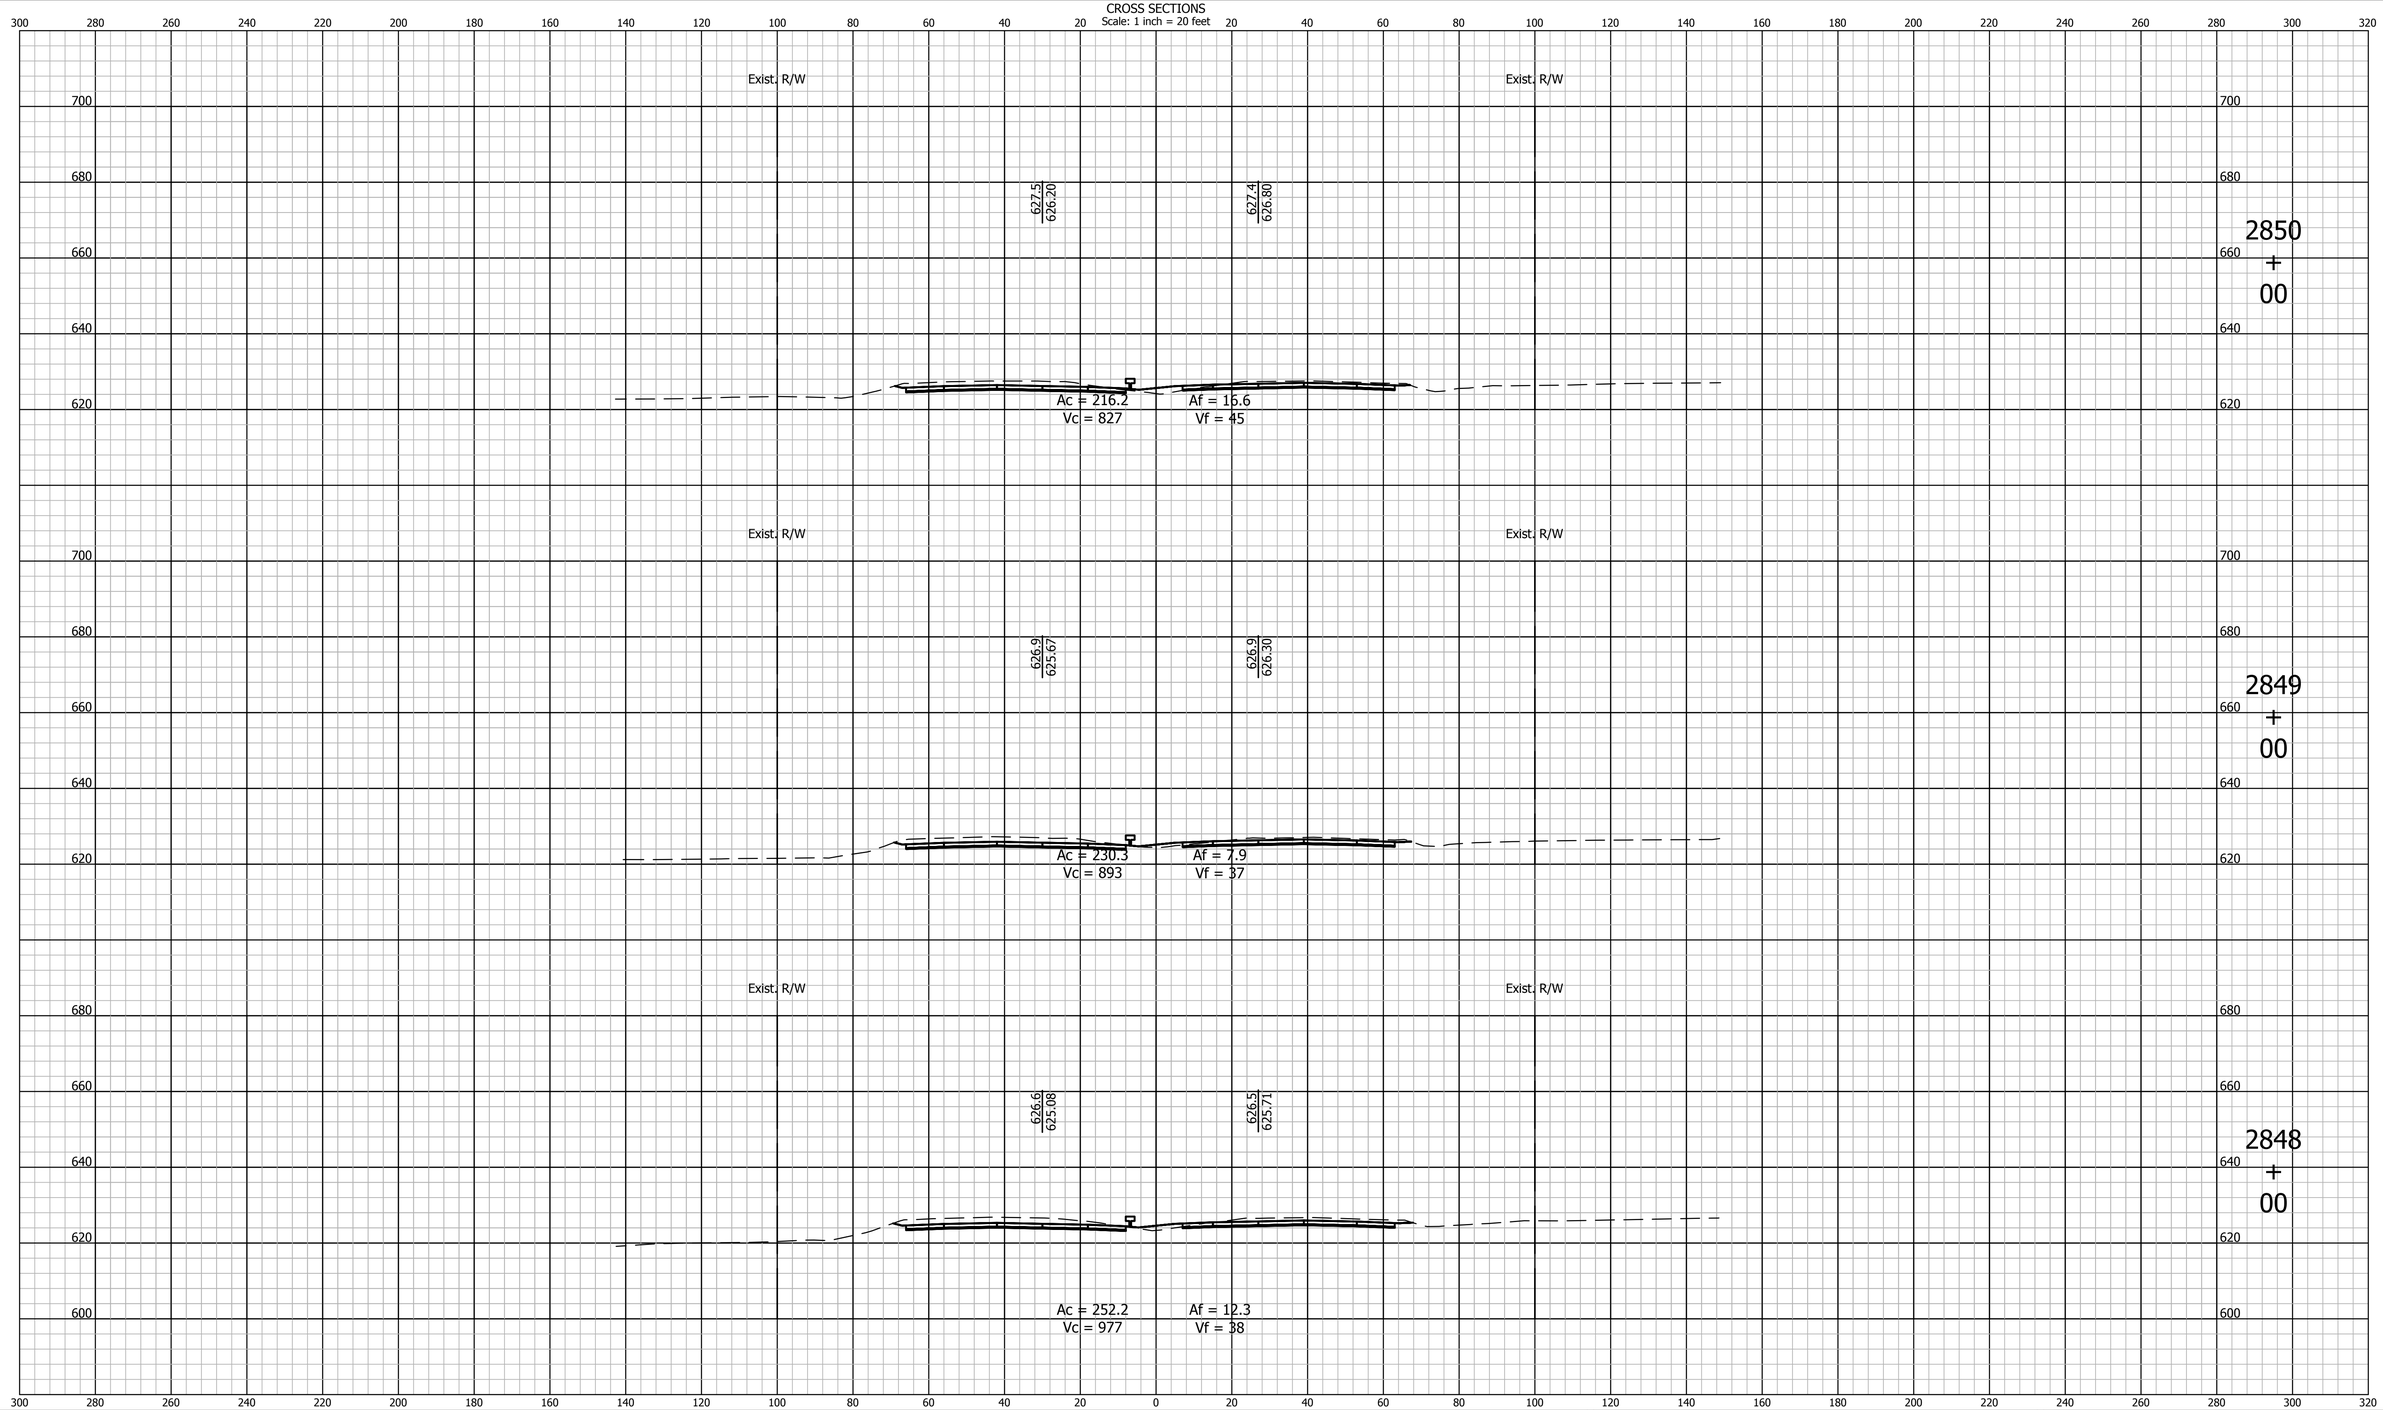

E&B PAVING, Inc
World-Class Solutions at a Local Level℠

UNITED Consulting

1625 N. Post Road
Indianapolis, IN 46219
Phone 317-895-2585
Fax 317-895-2596
www.ucindy.com

RECOMMENDED FOR APPROVAL _____ DESIGN ENGINEER DATE

DESIGNED: BWS | DRAWN: MAC

CHECKED: BJP | CHECKED: BJP

INDIANA
DEPARTMENT OF TRANSPORTATION

CROSS SECTIONS
LINE "A"

HORIZONTAL SCALE	BRIDGE FILE
1" = 20'	-
VERTICAL SCALE	DESIGNATION
1" = 20'	0501212

SURVEY BOOK	SHEETS		
-	213	of	251
CONTRACT	PROJECT		
R-28940	0501212		

File Name: P:\C3D\MK16-465\Road\Dwg\Plans\X Sections Line A 2748+00 to 2962+00.dwg Plot Date: 4/25/2017 Plotted By: Pierson, Brian

CROSS SECTIONS
Scale: 1 inch = 20 feet

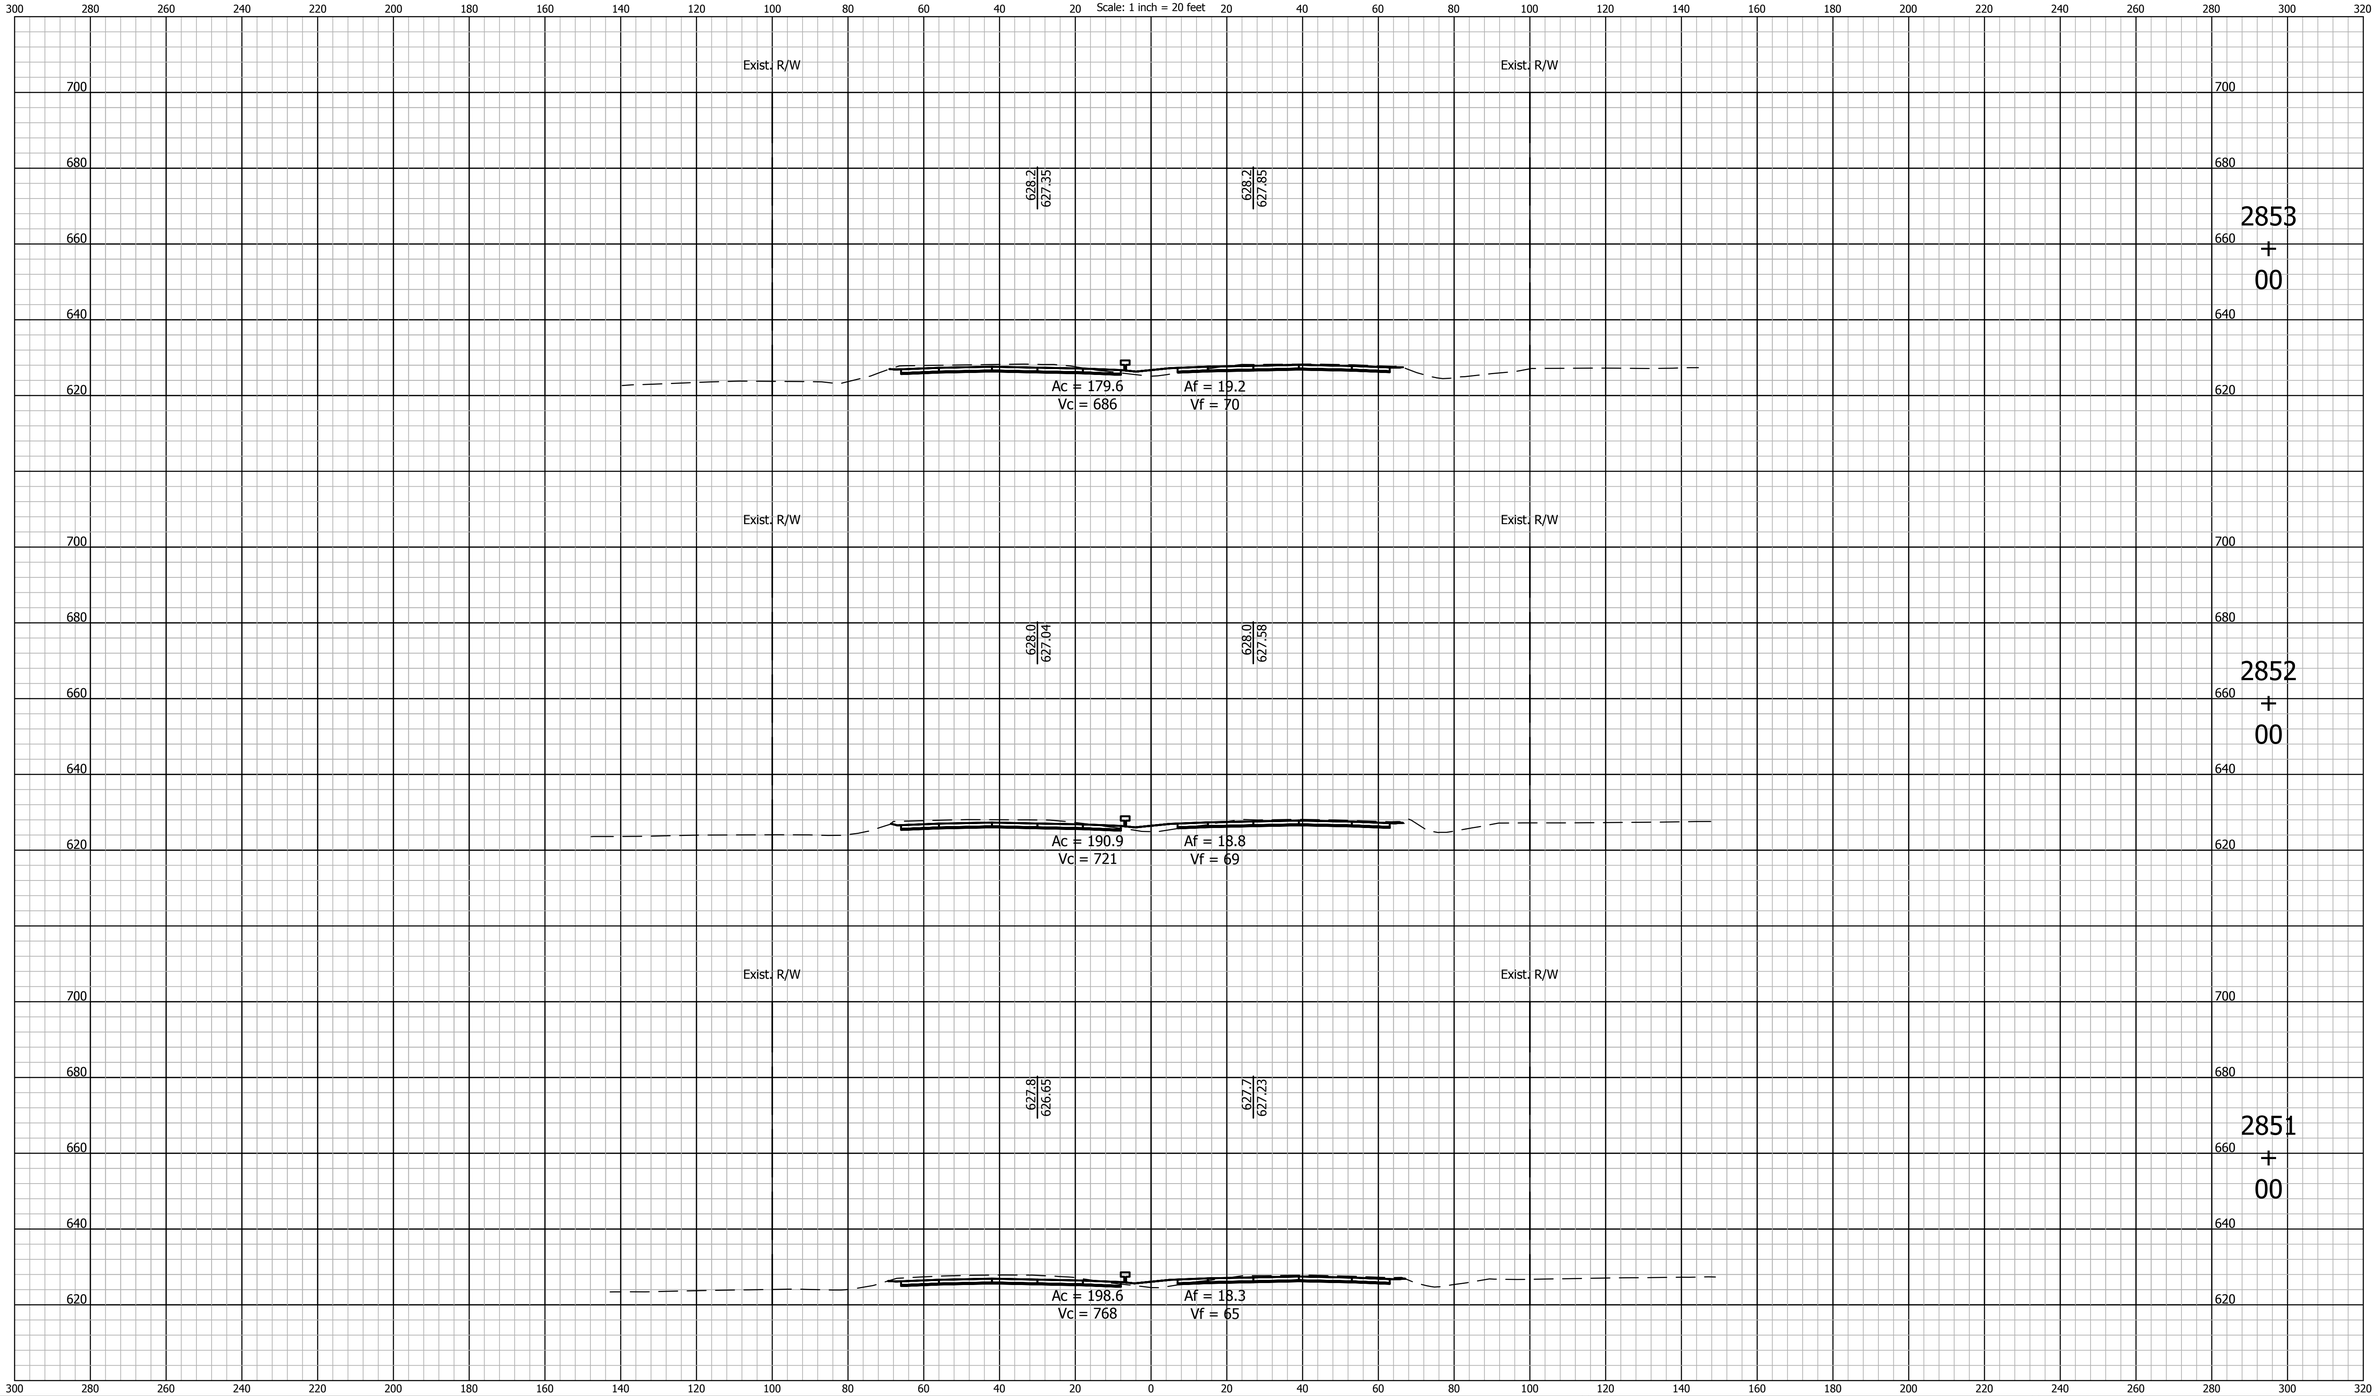

E&B PAVING, Inc
World-Class Solutions at a Local Level℠

UNITED Consulting

1625 N. Post Road
Indianapolis, IN 46219
Phone 317-895-2585
Fax 317-895-2596
www.ucindy.com

RECOMMENDED FOR APPROVAL
DESIGN ENGINEER DATE

DESIGNED: BWS DRAWN: MAC
CHECKED: BJP CHECKED: BJP

INDIANA
DEPARTMENT OF TRANSPORTATION

CROSS SECTIONS
LINE "A"

HORIZONTAL SCALE	BRIDGE FILE
1" = 20'	-
VERTICAL SCALE	DESIGNATION
1" = 20'	0501212
SURVEY BOOK	SHEETS
-	214 of 251
CONTRACT	PROJECT
R-28940	0501212

File Name: P:\C3D\MK16-465\Road\Dwg\Plans\X Sections Line A 2748+00 to 2962+00.dwg Plot Date: 4/25/2017 Plotted By: Pierson, Brian

CROSS SECTIONS
Scale: 1 inch = 20 feet

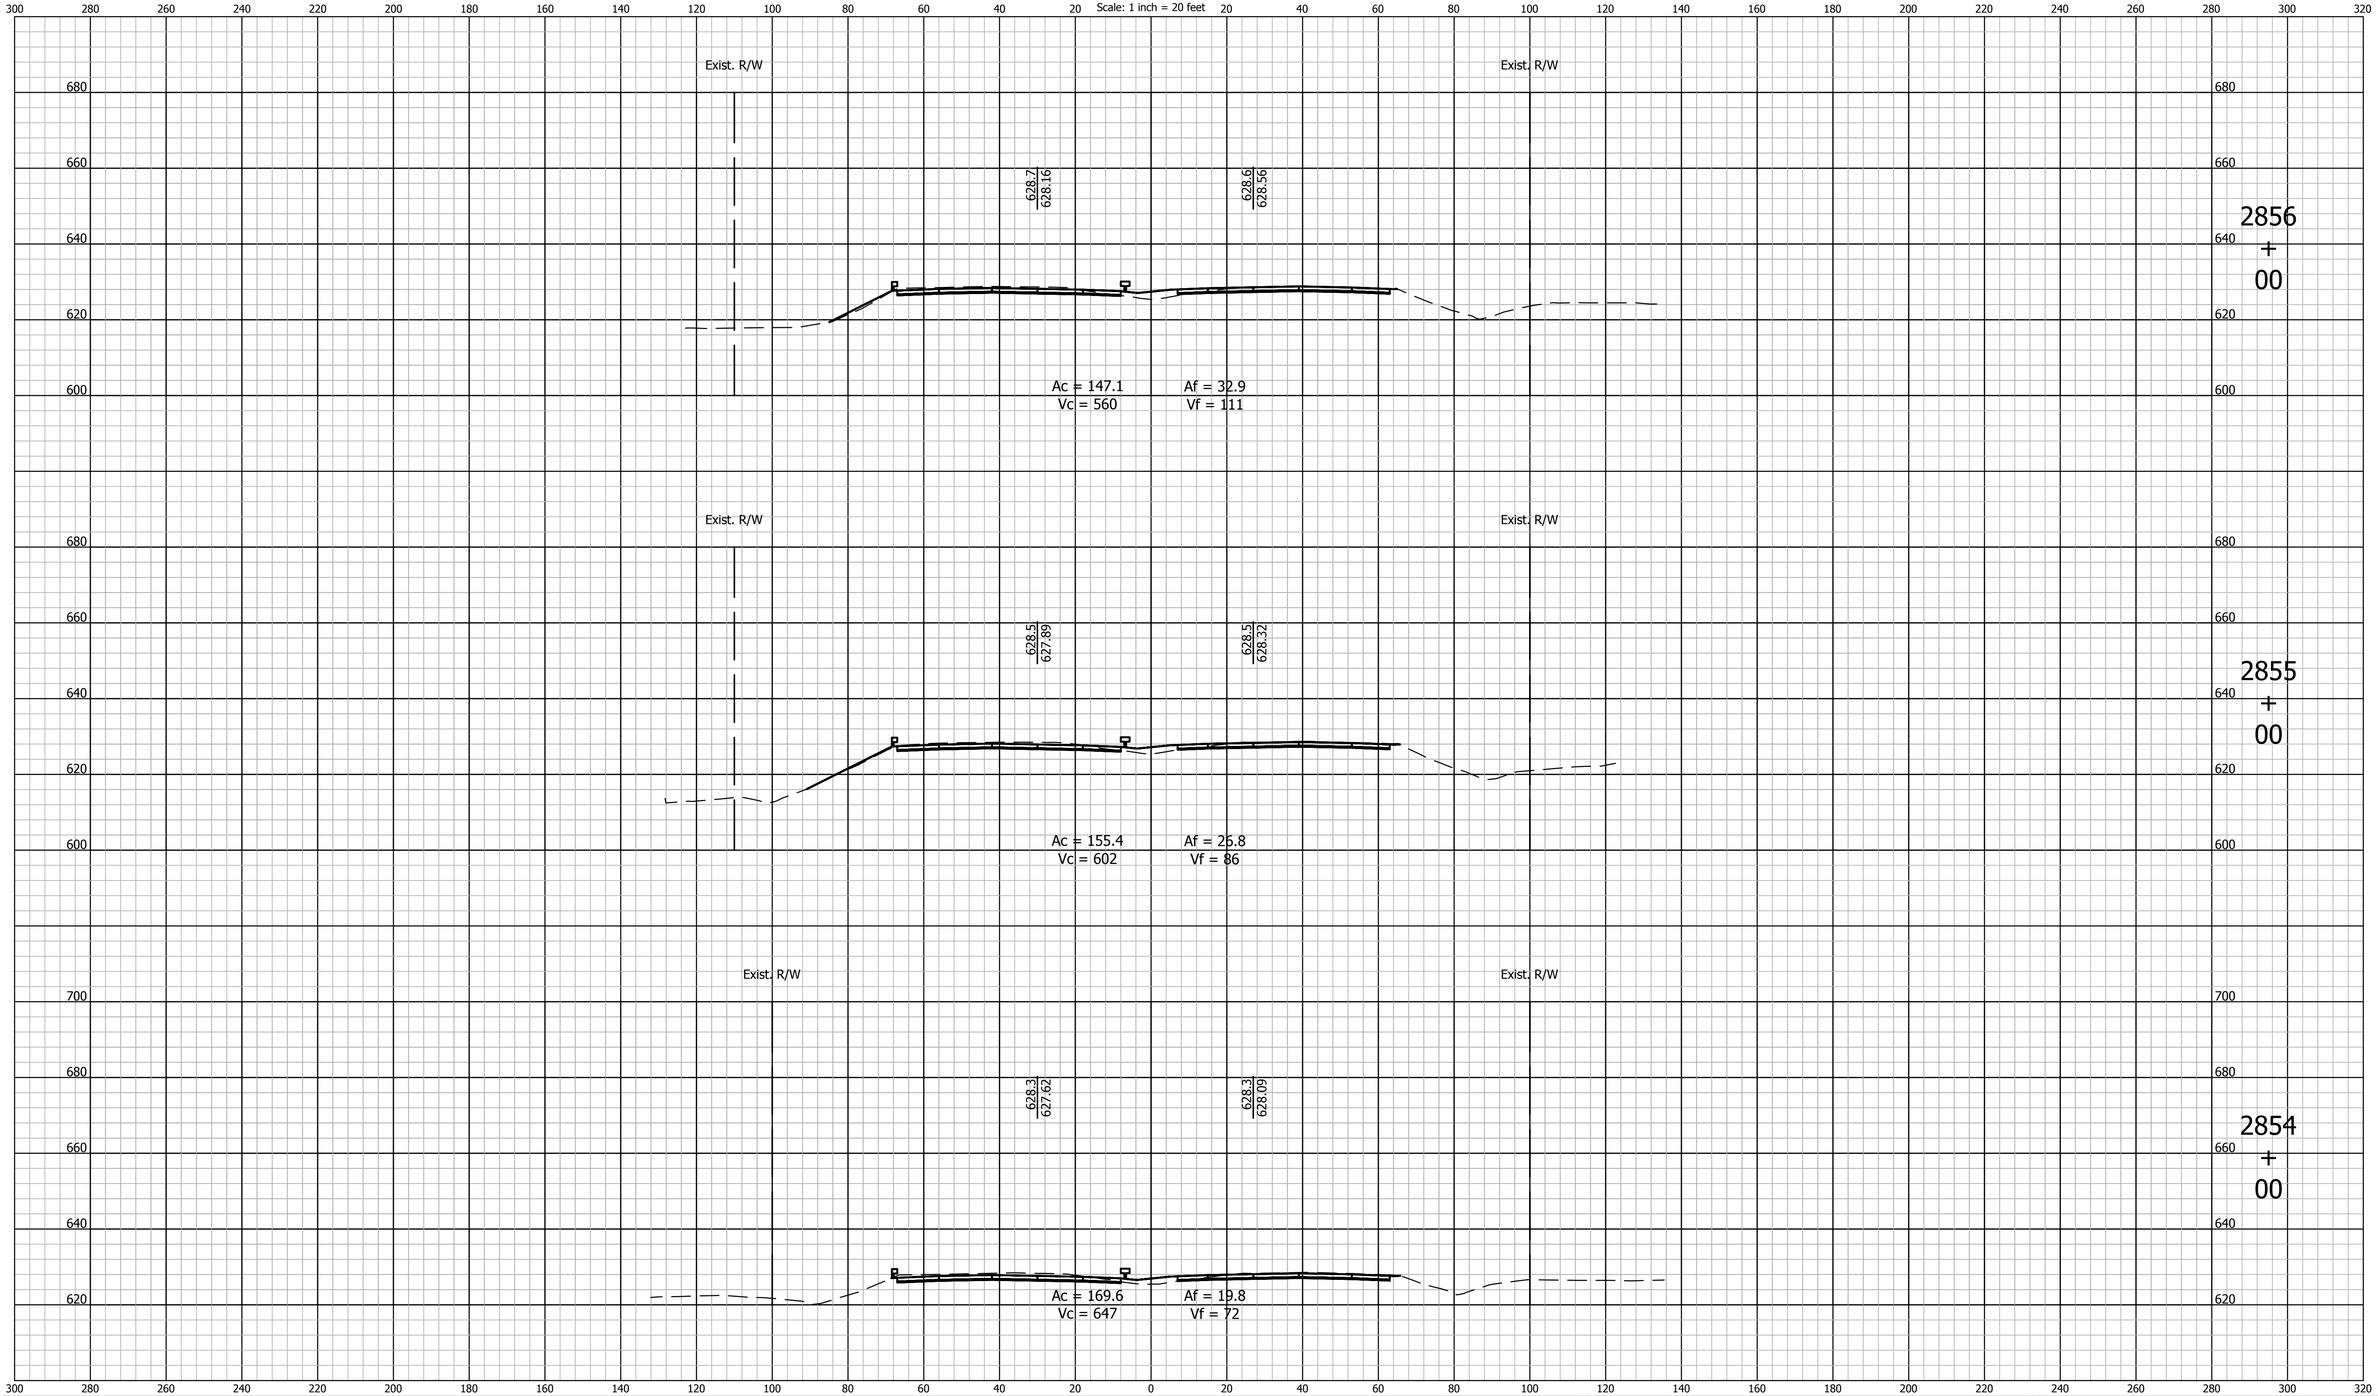

E&B PAVING, Inc
World-Class Solutions at a Local Level℠

UNITED Consulting

1625 N. Post Road
Indianapolis, IN 46219
Phone 317-895-2585
Fax 317-895-2596
www.ucindy.com

RECOMMENDED FOR APPROVAL _____ DESIGN ENGINEER DATE

DESIGNED: BWS | DRAWN: MAC

CHECKED: BJP | CHECKED: BJP

INDIANA
DEPARTMENT OF TRANSPORTATION

CROSS SECTIONS
LINE "A"

HORIZONTAL SCALE	BRIDGE FILE
1" = 20'	-
VERTICAL SCALE	DESIGNATION
1" = 20'	0501212

SURVEY BOOK	SHEETS		
-	215	of	251
CONTRACT	PROJECT		
R-28940	0501212		

File Name: P:\C3D\MK16-465\Road\Dwg\Plans\X Sections Line A 2748+00 to 2962+00.dwg Plot Date: 4/25/2017 Plotted By: Pierson, Brian

CROSS SECTIONS
Scale: 1 inch = 20 feet

Exist. R/W

629.6
628.97

629.4
629.26

Ac = 167.0
Vc = 613

Af = 39.6
Vf = 132

2859
+
00

Exist. R/W

629.2
628.70

629.2
629.03

Ac = 164.1
Vc = 603

Af = 31.4
Vf = 82

2858
+
00

Exist. R/W

628.9
628.43

629.0
628.79

Ac = 161.7
Vc = 572

Af = 12.7
Vf = 85

2857
+
00

E&B PAVING, Inc
World-Class Solutions at a Local Level℠

UNITED Consulting
1625 N. Post Road
Indianapolis, IN 46219
Phone 317-895-2585
Fax 317-895-2596
www.ucindy.com

RECOMMENDED FOR APPROVAL
DESIGN ENGINEER DATE

DESIGNED: BWS
DRAWN: MAC
CHECKED: BJP
CHECKED: BJP

INDIANA
DEPARTMENT OF TRANSPORTATION

CROSS SECTIONS
LINE "A"

HORIZONTAL SCALE	BRIDGE FILE
1" = 20'	-
VERTICAL SCALE	DESIGNATION
1" = 20'	0501212

SURVEY BOOK	SHEETS		
-	216	of	251
CONTRACT	PROJECT		
R-28940	0501212		

File Name: P:\C3D\MK16-465\Road\Dwg\Plans\X Sections Line A 2748+00 to 2962+00.dwg Plot Date: 4/25/2017 Plotted By: Pierson, Brian

CROSS SECTIONS
Scale: 1 inch = 20 feet

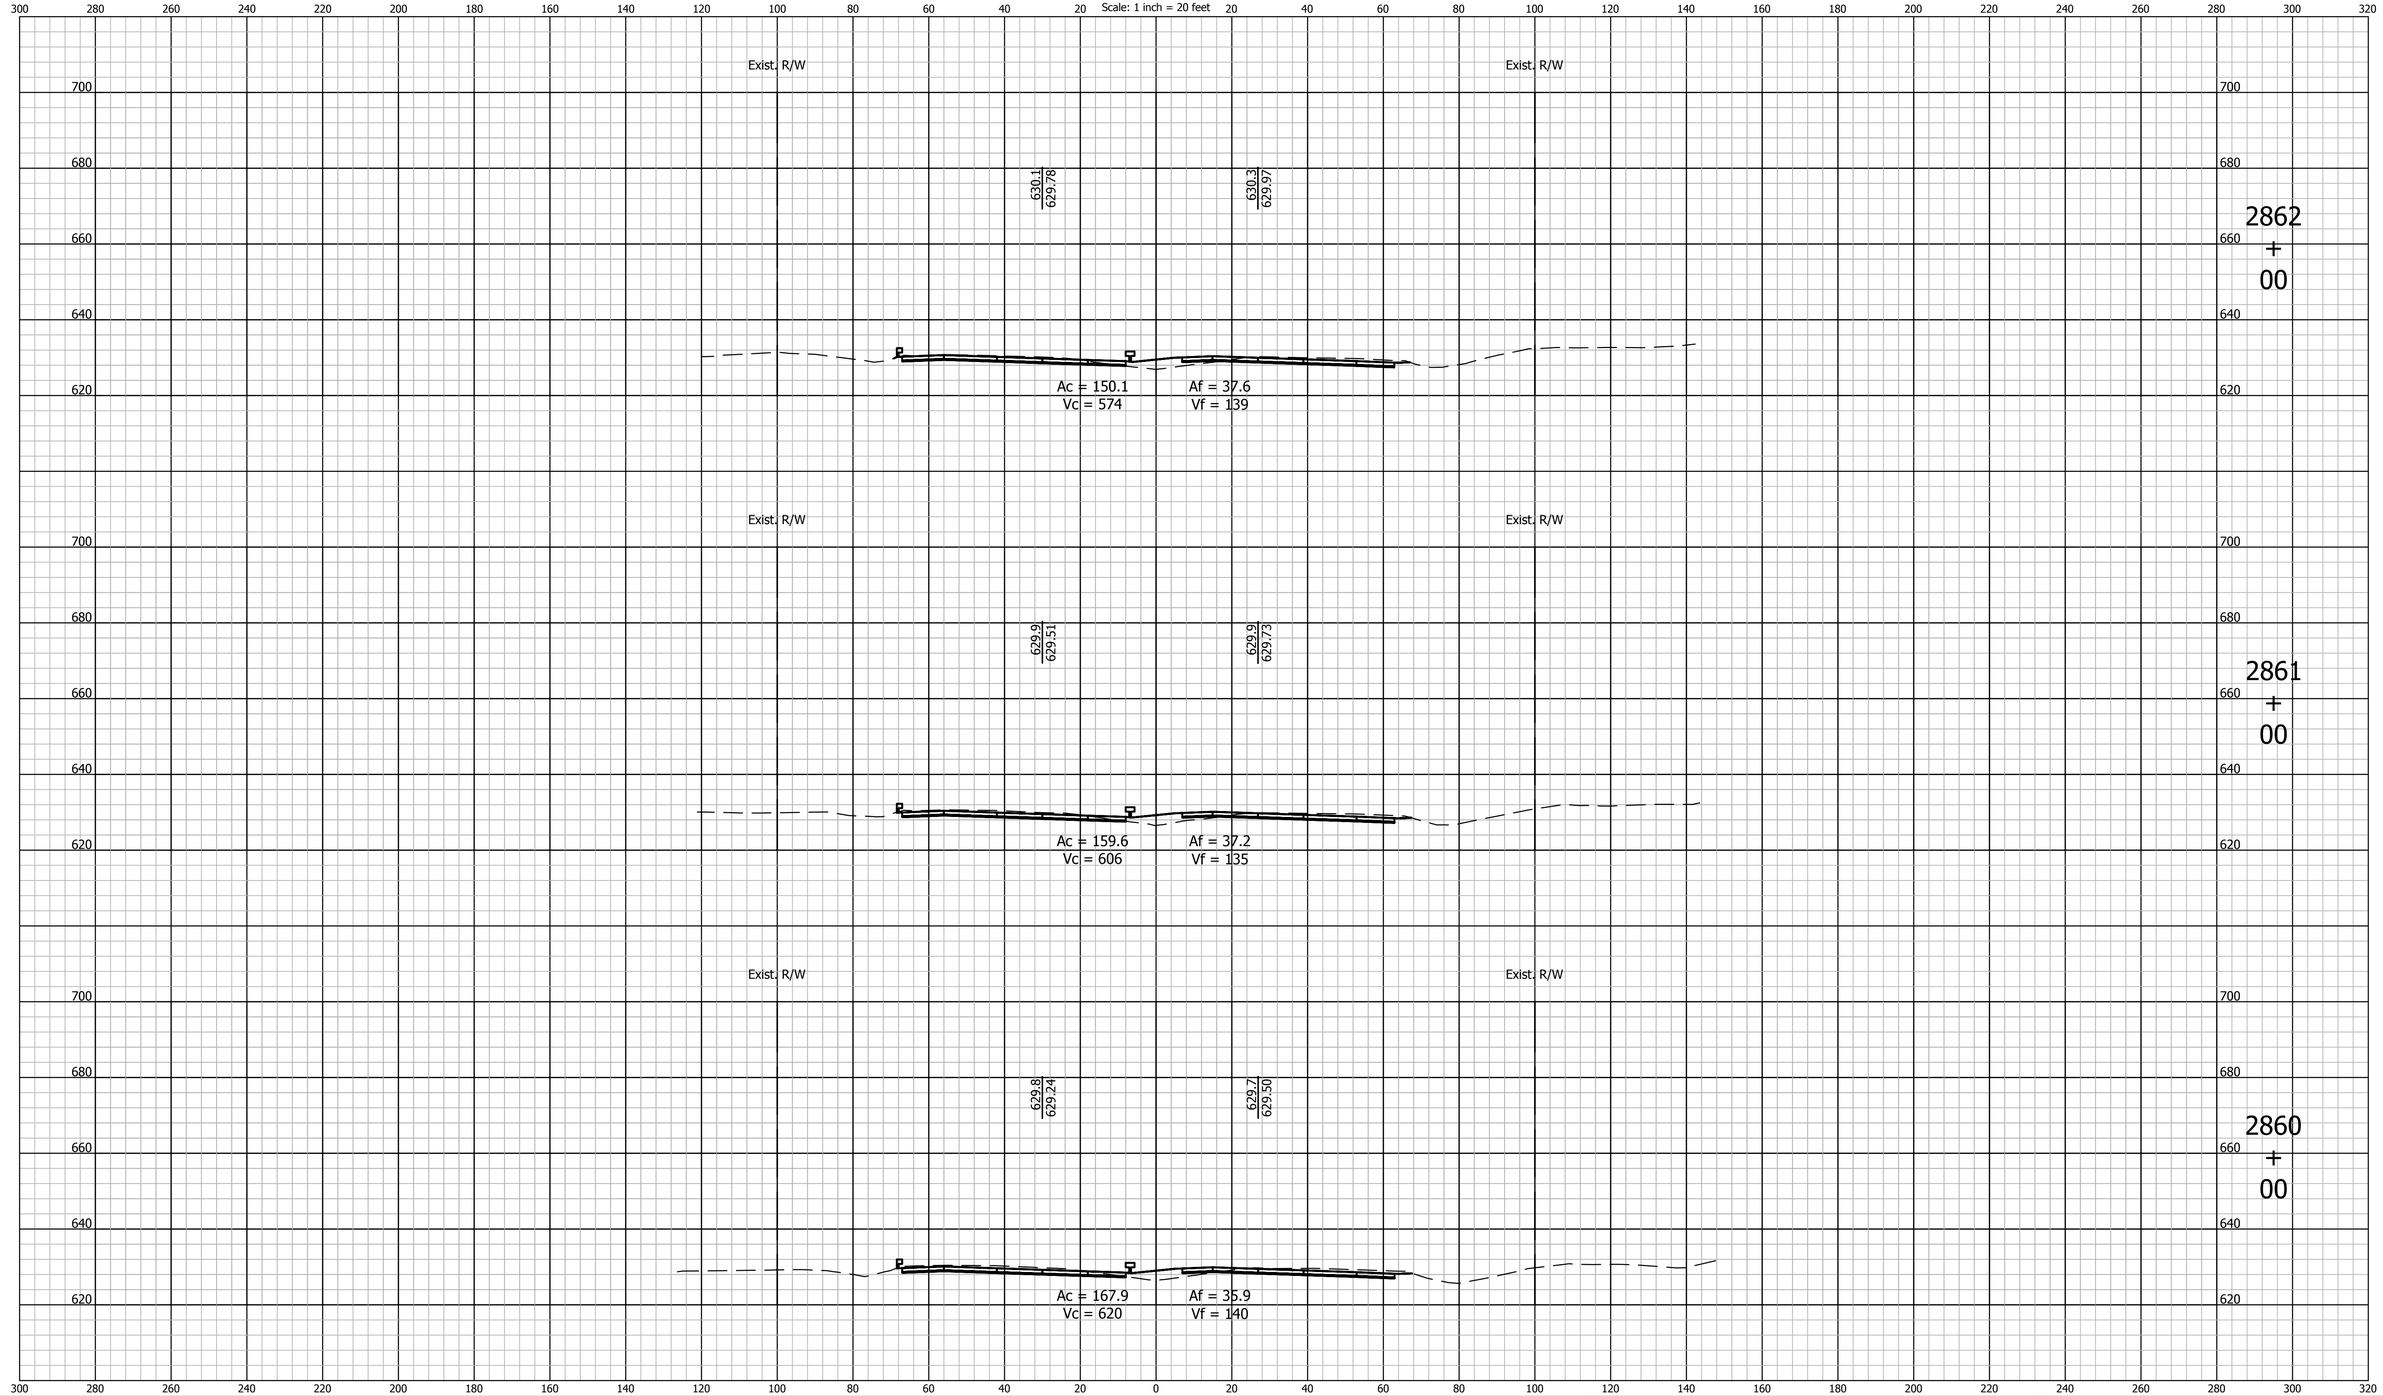

E&B PAVING, Inc
World-Class Solutions at a Local Level℠

UNITED Consulting
1625 N. Post Road
Indianapolis, IN 46219
Phone 317-895-2585
Fax 317-895-2596
www.ucindy.com

RECOMMENDED FOR APPROVAL _____ DESIGN ENGINEER DATE

DESIGNED: BWS | DRAWN: MAC

CHECKED: BJP | CHECKED: BJP

INDIANA
DEPARTMENT OF TRANSPORTATION

CROSS SECTIONS
LINE "A"

HORIZONTAL SCALE	BRIDGE FILE
1" = 20'	-
VERTICAL SCALE	DESIGNATION
1" = 20'	0501212

SURVEY BOOK	SHEETS		
-	217	of	251
CONTRACT	PROJECT		
R-28940	0501212		

File Name: P:\C3D\MK16-465\Road\Dwg\Plans\X Sections Line A 2748+00 to 2962+00.dwg Plot Date: 4/25/2017 Plotted By: Pierson, Brian

CROSS SECTIONS
Scale: 1 inch = 20 feet

Exist. R/W

630.7
630.66

630.7
630.75

Ac = 126.7
Vc = 483

Af = 53.6
Vf = 161

2865
+
00

Exist. R/W

Exist. R/W

630.5
630.35

630.5
630.47

Ac = 133.9
Vc = 517

Af = 38.3
Vf = 133

2864
+
00

Exist. R/W

Exist. R/W

630.3
630.06

630.4
630.21

Ac = 145.4
Vc = 547

Af = 38.5
Vf = 141

2863
+
00

E&B PAVING, Inc
World-Class Solutions at a Local Level℠

UNITED Consulting

1625 N. Post Road
Indianapolis, IN 46219
Phone 317-895-2585
Fax 317-895-2596
www.ucindy.com

RECOMMENDED FOR APPROVAL
DESIGN ENGINEER DATE

DESIGNED: BWS
DRAWN: MAC
CHECKED: BJP
CHECKED: BJP

INDIANA
DEPARTMENT OF TRANSPORTATION

CROSS SECTIONS
LINE "A"

HORIZONTAL SCALE	BRIDGE FILE
1" = 20'	-
VERTICAL SCALE	DESIGNATION
1" = 20'	0501212

SURVEY BOOK	SHEETS		
-	218	of	251
CONTRACT	PROJECT		
R-28940	0501212		

File Name: P:\C3D\MK16-465\Road\Dwg\Plans\X Sections Line A 2748+00 to 2962+00.dwg Plot Date: 4/25/2017 Plotted By: Pierson, Brian

CROSS SECTIONS

Scale: 1 inch = 20 feet

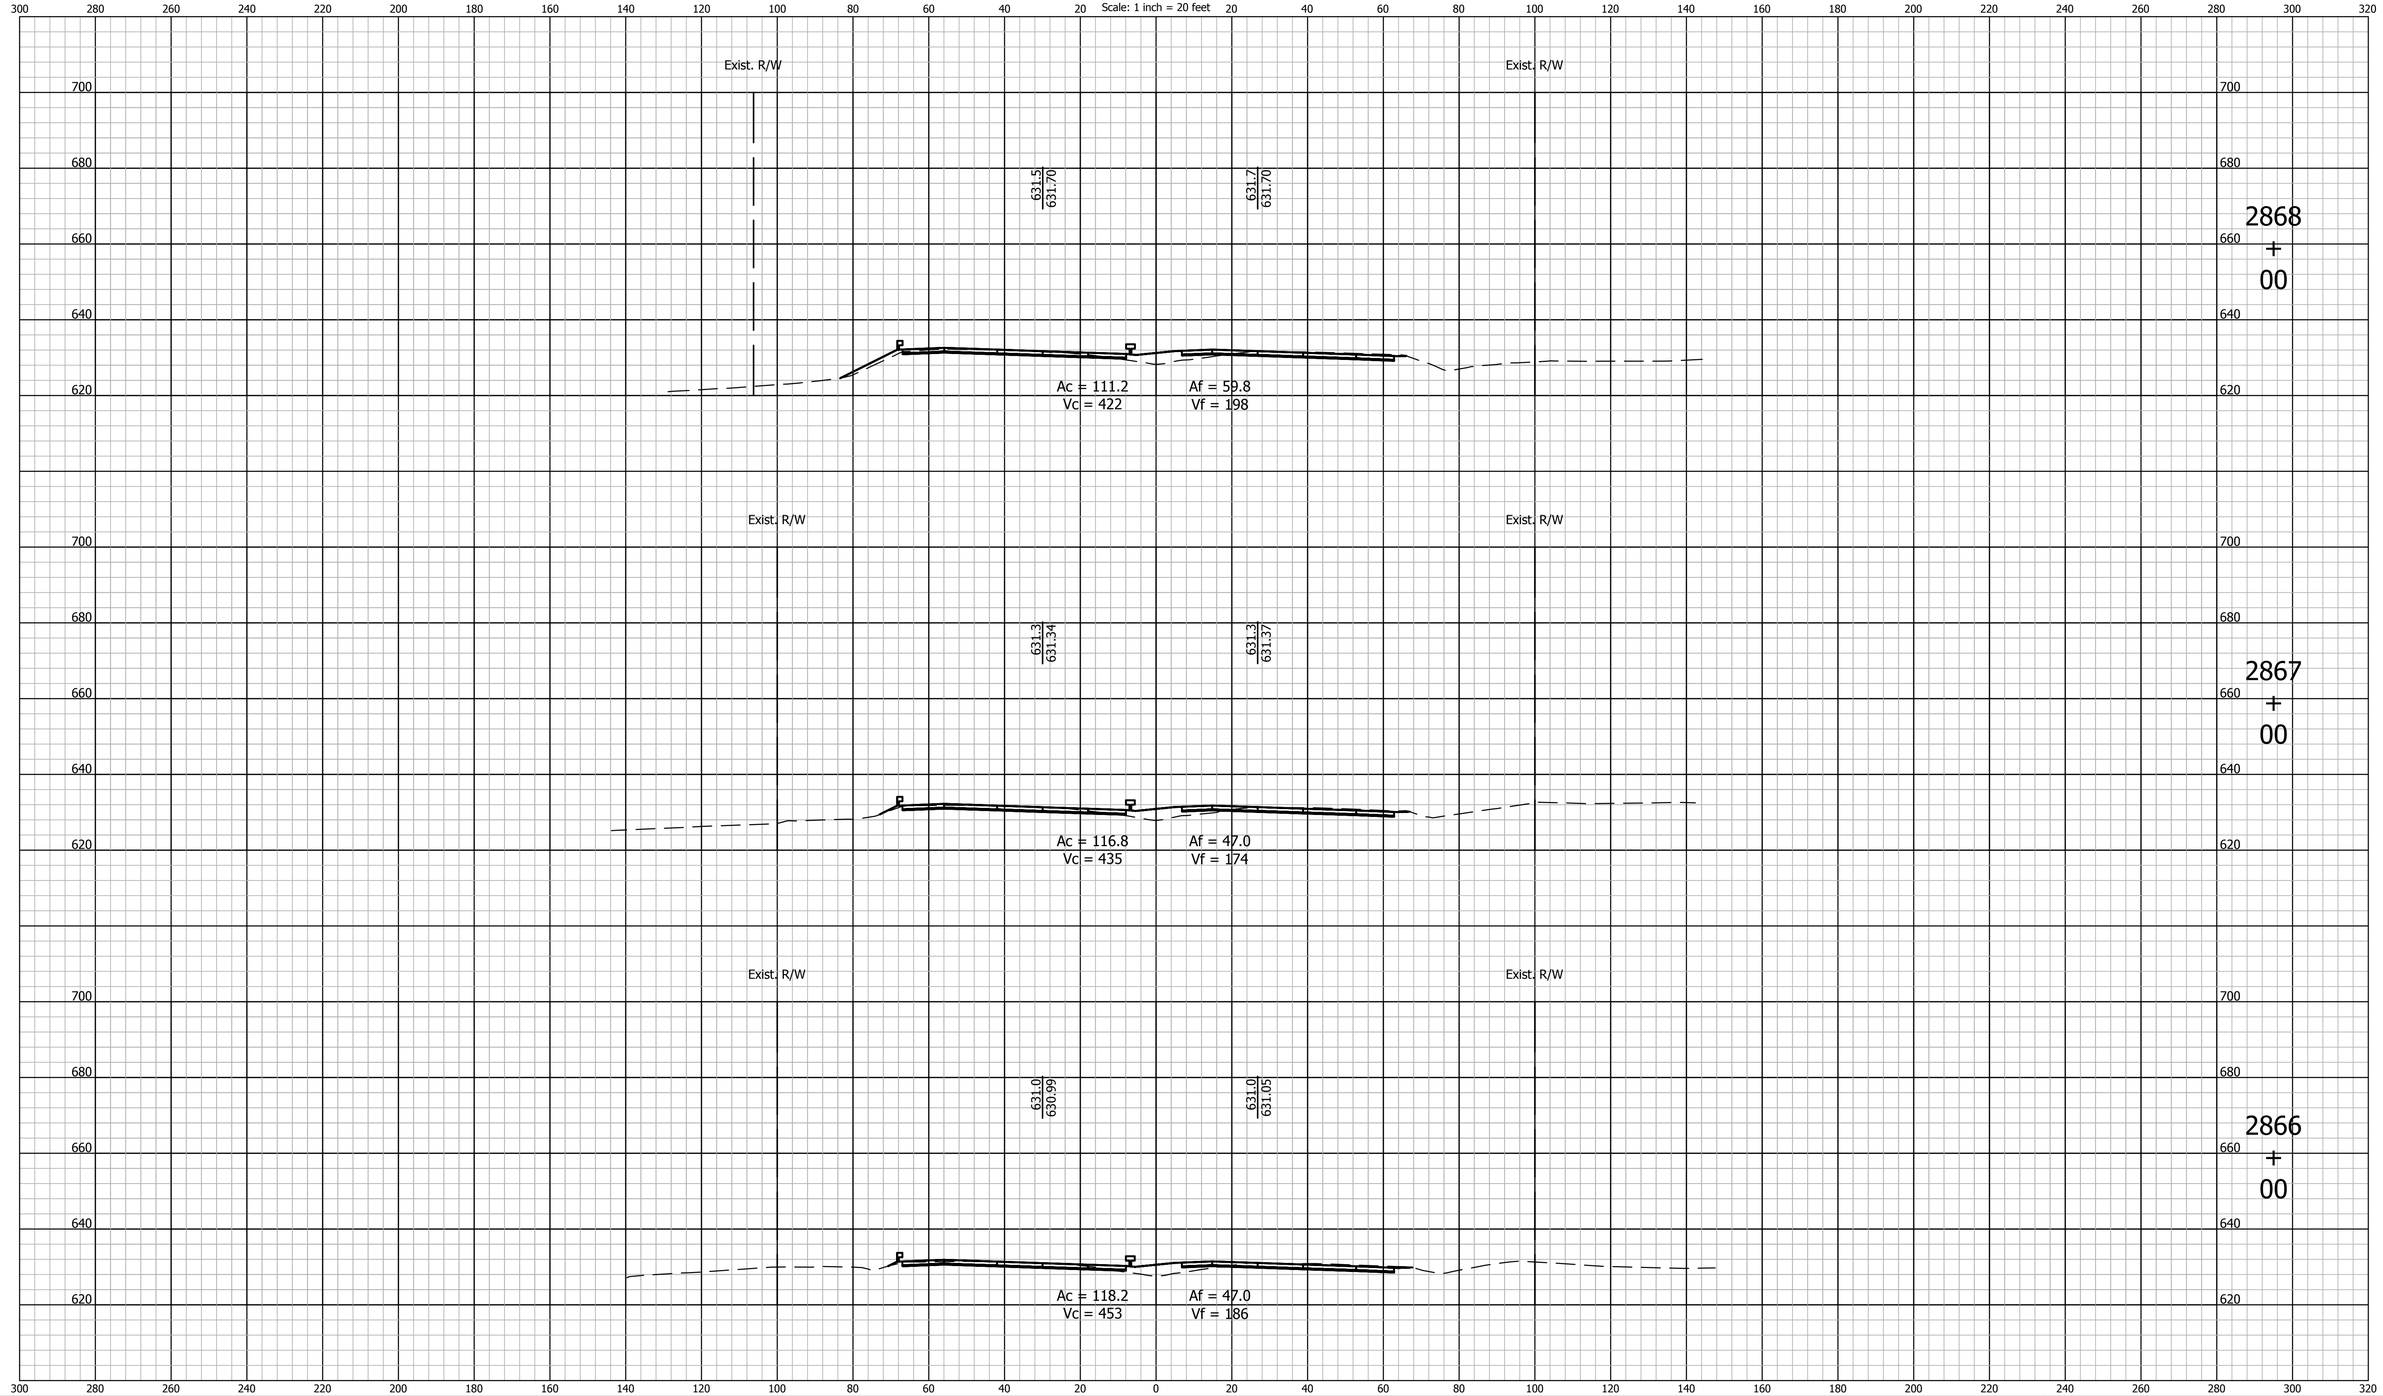

E&B PAVING, Inc
World-Class Solutions at a Local Level℠

UNITED Consulting
1625 N. Post Road
Indianapolis, IN 46219
Phone 317-895-2585
Fax 317-895-2596
www.ucindy.com

RECOMMENDED FOR APPROVAL _____ DESIGN ENGINEER DATE

DESIGNED: BWS | DRAWN: MAC

CHECKED: BJP | CHECKED: BJP

INDIANA
DEPARTMENT OF TRANSPORTATION

CROSS SECTIONS
LINE "A"

HORIZONTAL SCALE	BRIDGE FILE
1" = 20'	-
VERTICAL SCALE	DESIGNATION
1" = 20'	0501212

SURVEY BOOK	SHEETS		
-	219	of	251
CONTRACT	PROJECT		
R-28940	0501212		

File Name: P:\C3D\MK16-465\Road\Dwg\Plans\X Sections Line A 2748+00 to 2962+00.dwg Plot Date: 4/25/2017 Plotted By: Pierson, Brian

CROSS SECTIONS
Scale: 1 inch = 20 feet

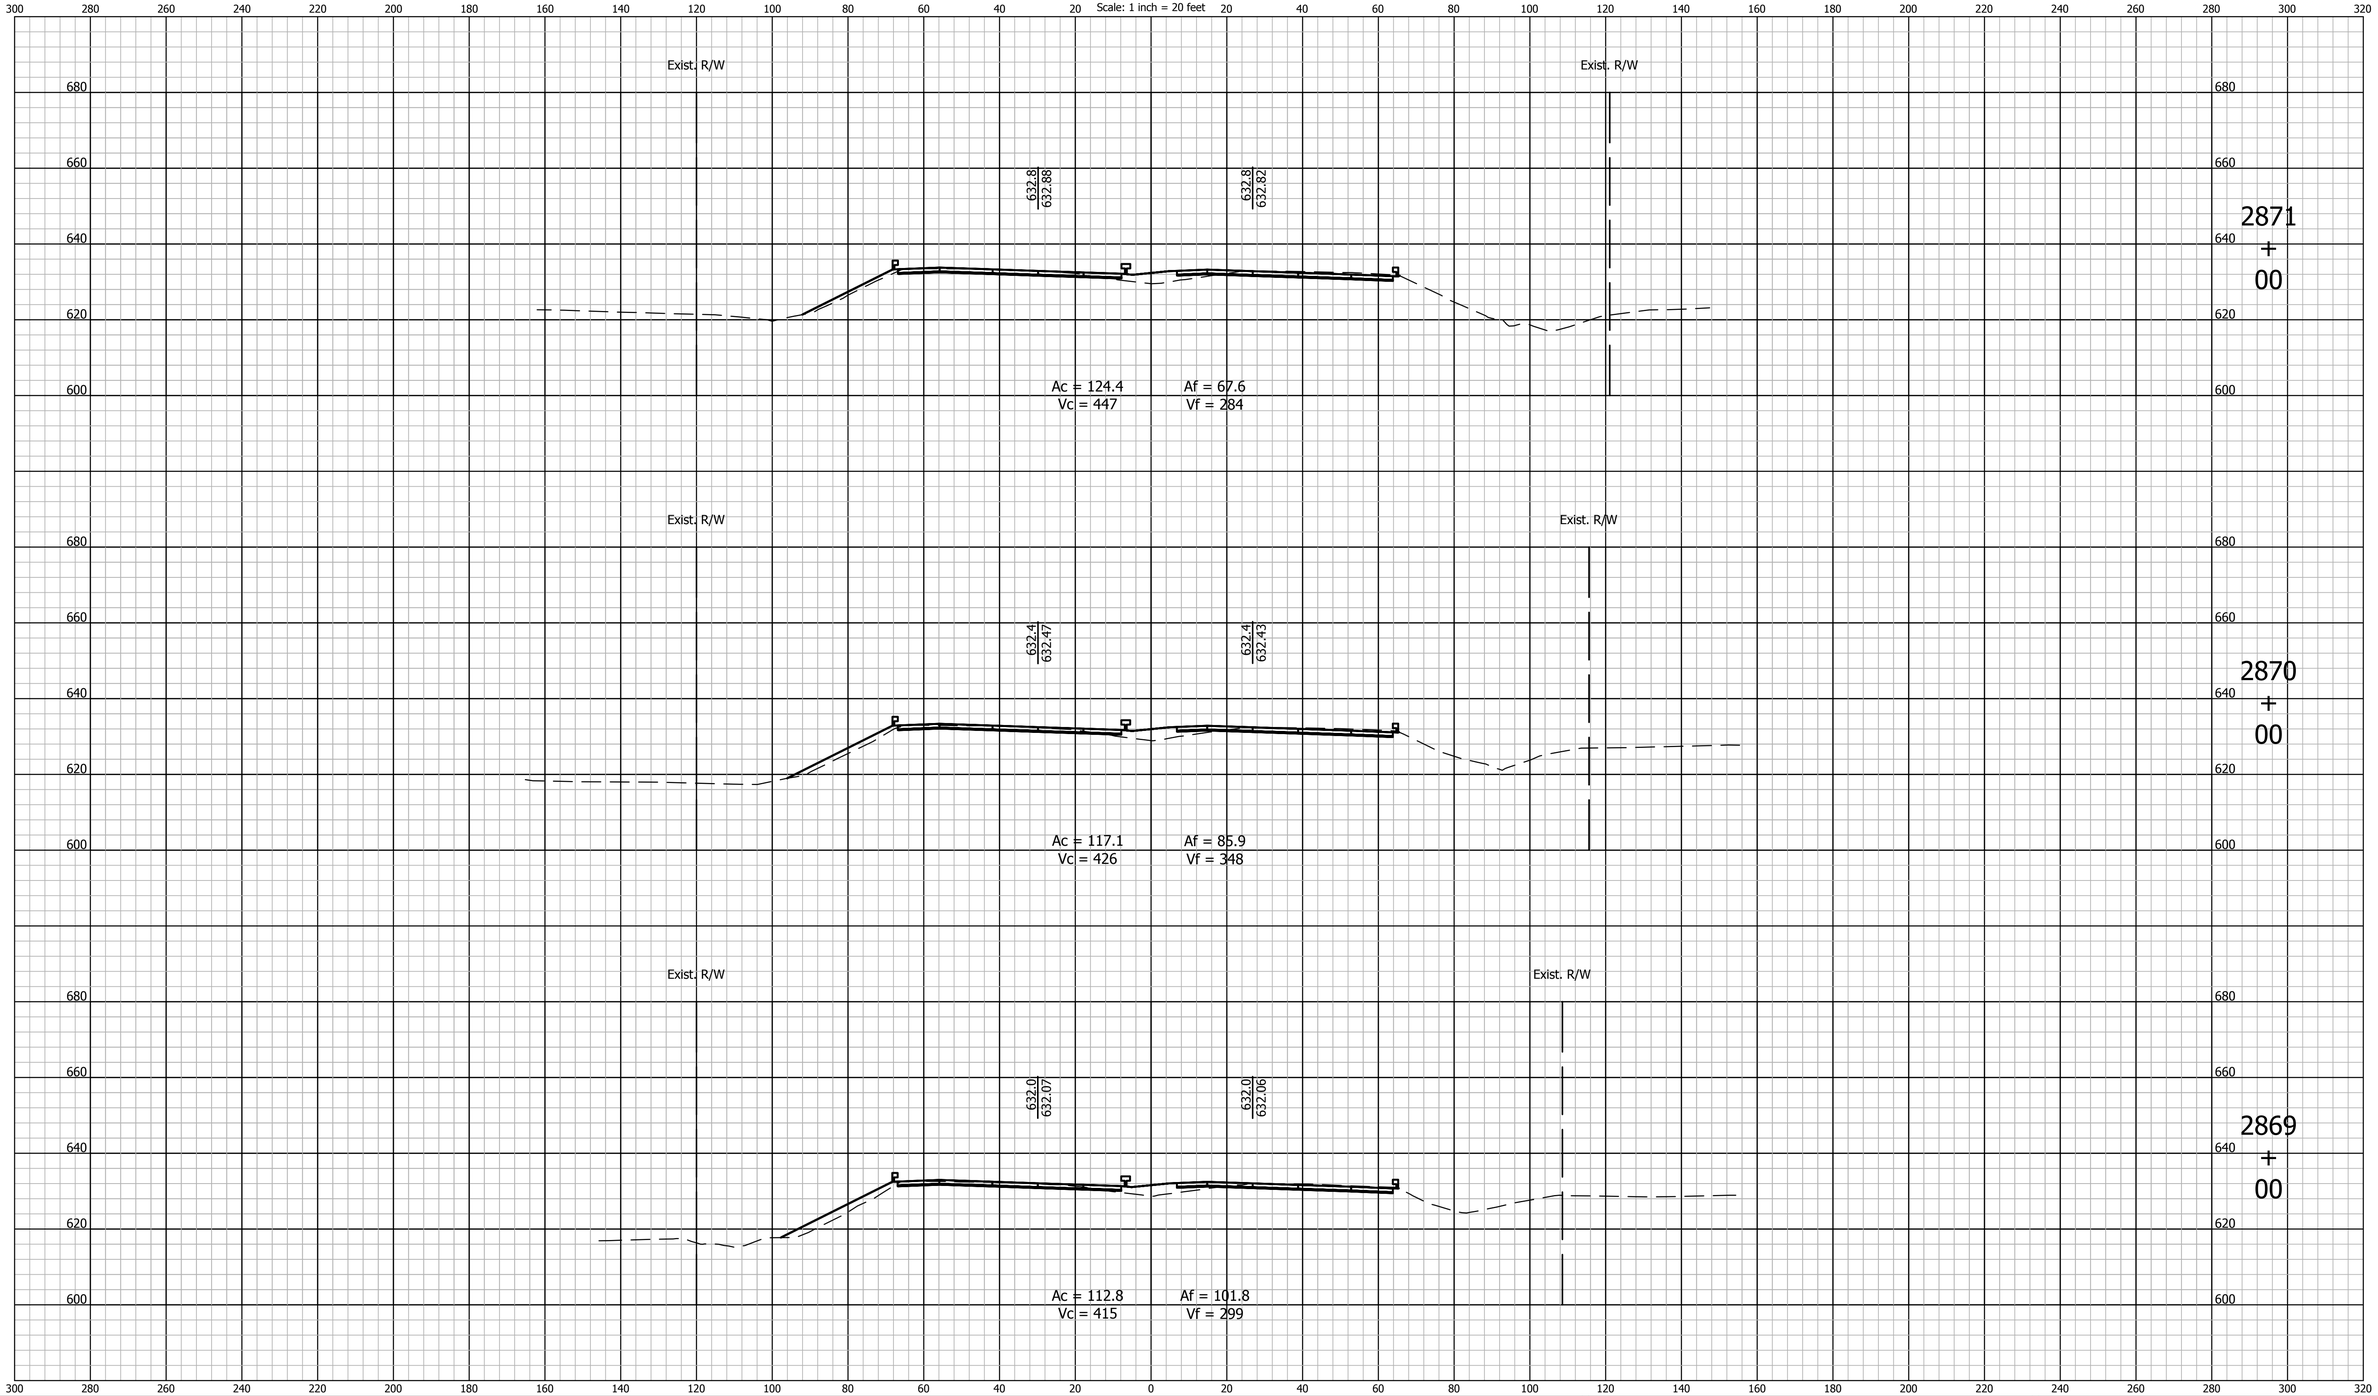

E&B PAVING, Inc
World-Class Solutions at a Local Level℠

UNITED Consulting

1625 N. Post Road
Indianapolis, IN 46219
Phone 317-895-2585
Fax 317-895-2596
www.ucindy.com

RECOMMENDED FOR APPROVAL _____ DESIGN ENGINEER DATE

DESIGNED: BWS | DRAWN: MAC

CHECKED: BJP | CHECKED: BJP

INDIANA
DEPARTMENT OF TRANSPORTATION

CROSS SECTIONS
LINE "A"

HORIZONTAL SCALE	BRIDGE FILE
1" = 20'	-
VERTICAL SCALE	DESIGNATION
1" = 20'	0501212

SURVEY BOOK	SHEETS		
-	220	of	251
CONTRACT	PROJECT		
R-28940	0501212		

File Name: P:\C3D\MK16-465\Road\Dwg\Plans\X Sections Line A 2748+00 to 2962+00.dwg Plot Date: 4/25/2017 Plotted By: Pierson, Brian

CROSS SECTIONS
Scale: 1 inch = 20 feet

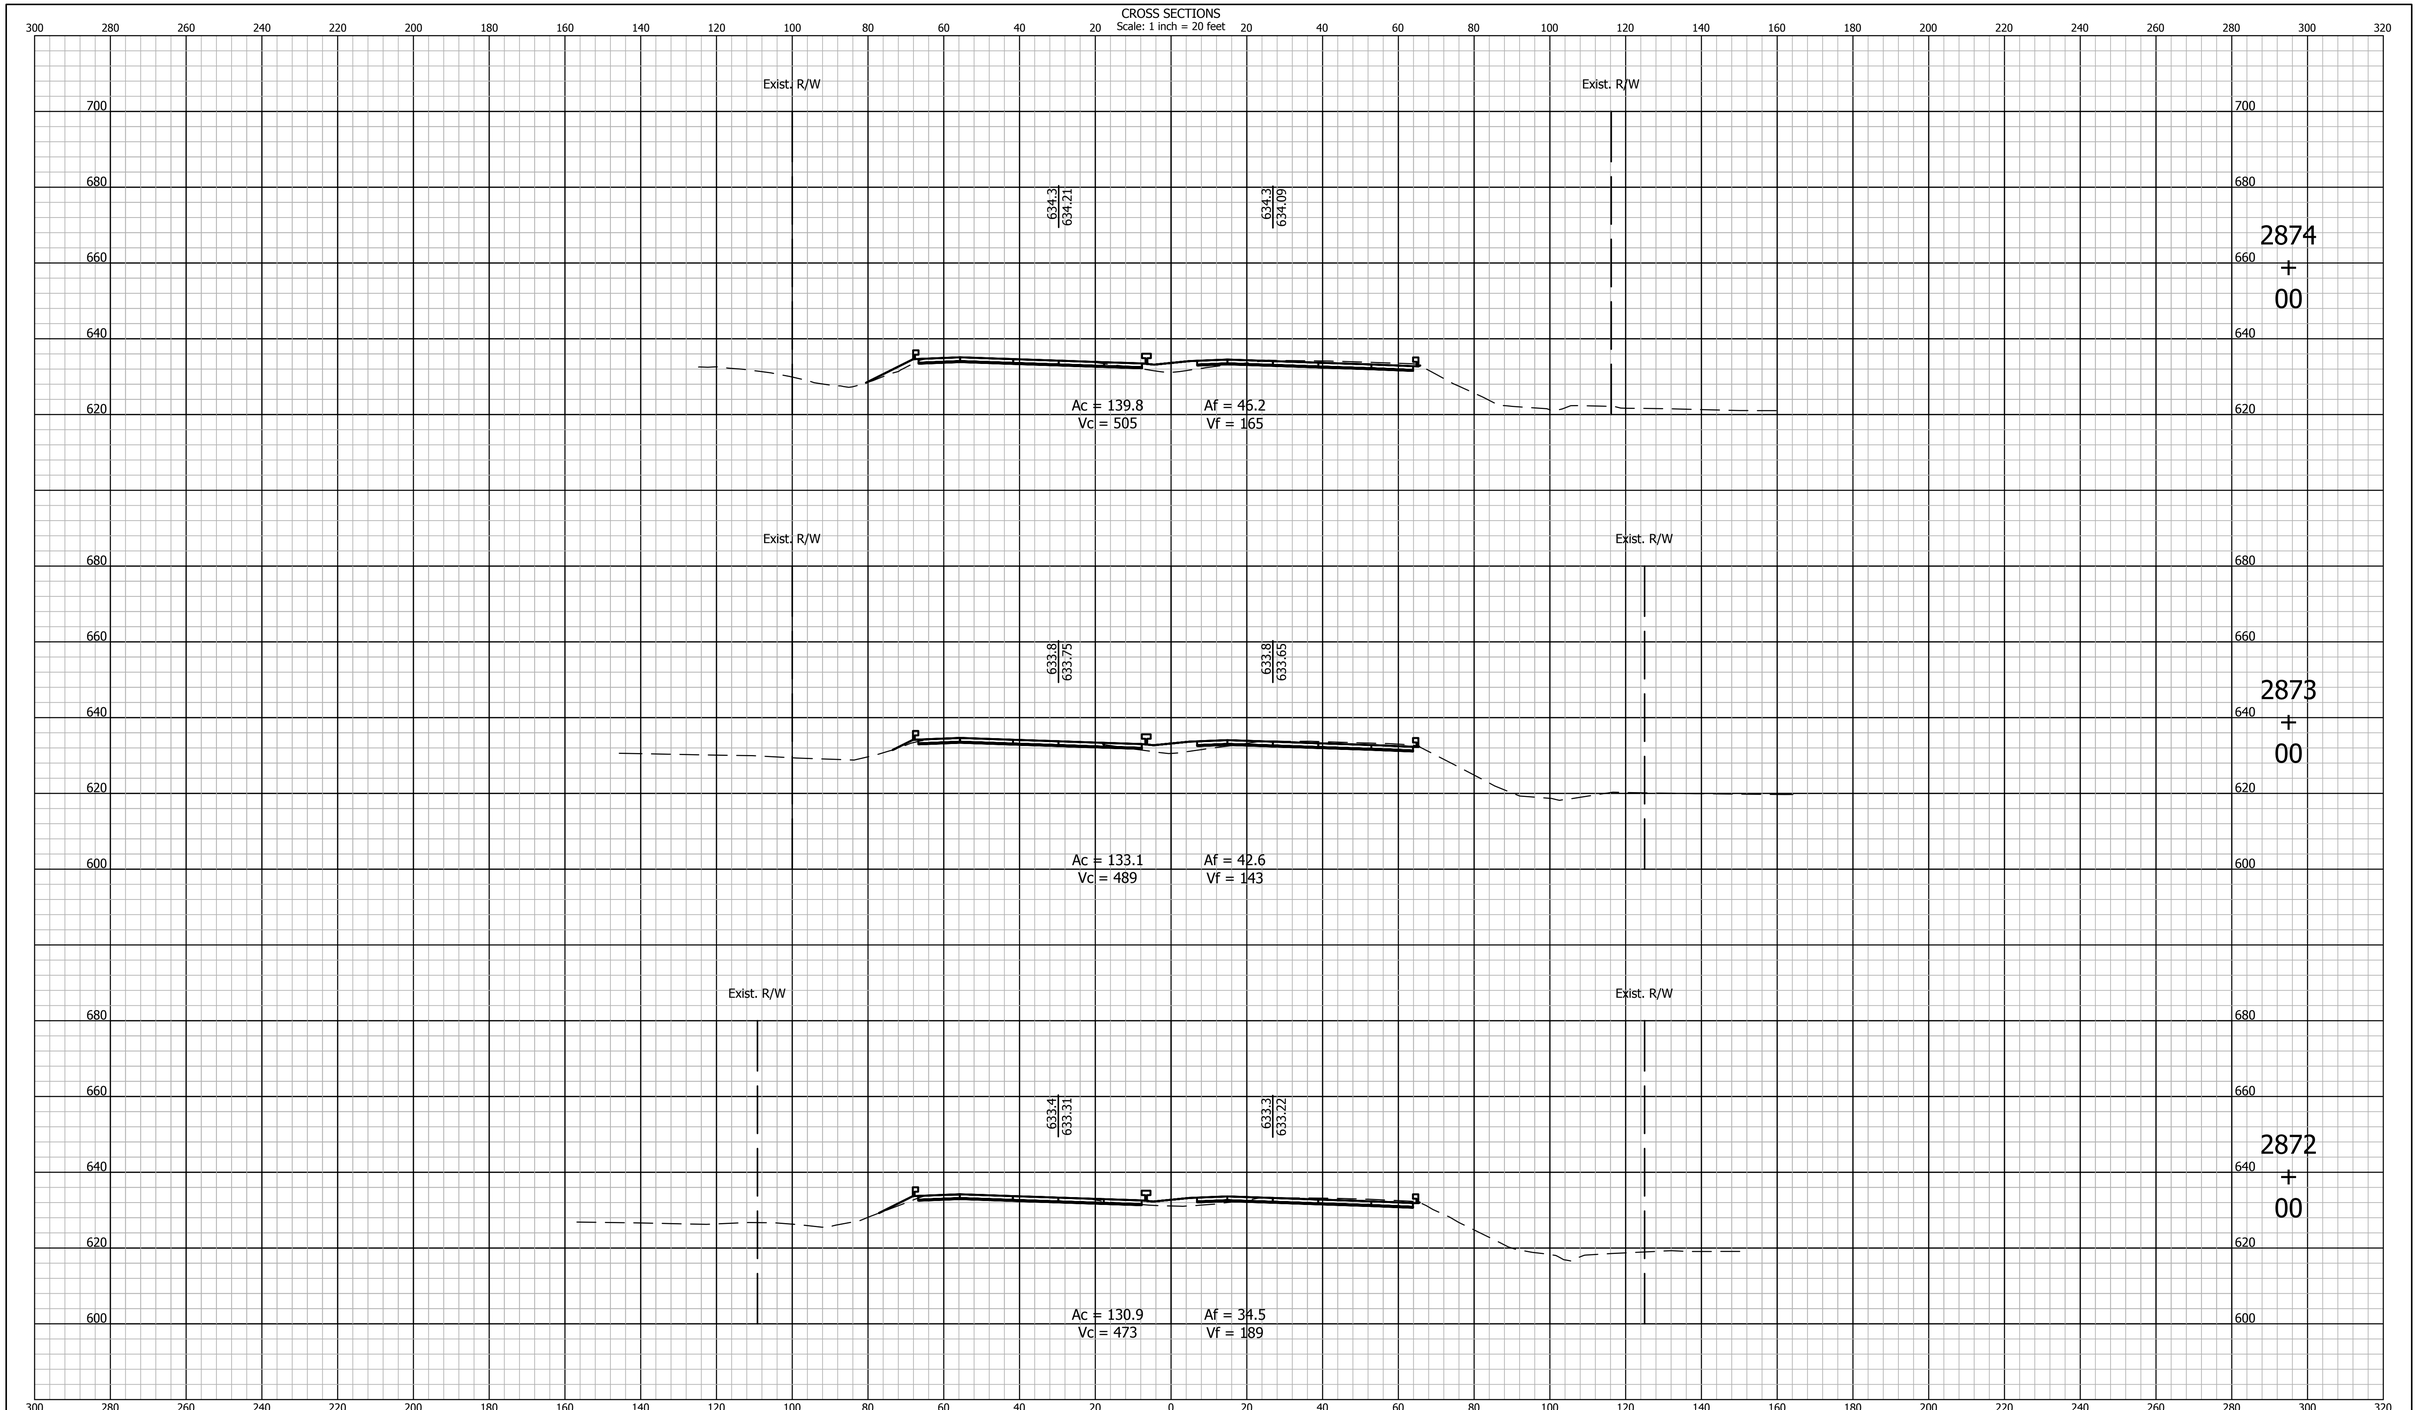

E&B PAVING, Inc
World-Class Solutions at a Local Level℠

UNITED Consulting
1625 N. Post Road
Indianapolis, IN 46219
Phone 317-895-2585
Fax 317-895-2596
www.ucindy.com

RECOMMENDED FOR APPROVAL _____ DESIGN ENGINEER DATE

DESIGNED: BWS DRAWN: MAC

CHECKED: BJP CHECKED: BJP

INDIANA
DEPARTMENT OF TRANSPORTATION

CROSS SECTIONS
LINE "A"

HORIZONTAL SCALE	BRIDGE FILE
1" = 20'	-
VERTICAL SCALE	DESIGNATION
1" = 20'	0501212

SURVEY BOOK	SHEETS		
-	221	of	251
CONTRACT	PROJECT		
R-28940	0501212		

File Name: P:\C3D\MK16-465\Road\Dwg\Plans\X Sections Line A 2748+00 to 2962+00.dwg Plot Date: 4/25/2017 Plotted By: Pierson, Brian

CROSS SECTIONS

Scale: 1 inch = 20 feet

2877 + 00

Exist. R/W

635.7
635.69

635.8
635.53

Ac = 132.5
Vc = 495

Af = 41.3
Vf = 115

Exist. R/W

2876 + 00

Exist. R/W

635.2
635.18

635.3
635.03

Ac = 134.9
Vc = 508

Af = 20.7
Vf = 102

Exist. R/W

2875 + 00

Exist. R/W

634.8
634.69

634.8
634.55

Ac = 139.2
Vc = 517

Af = 34.4
Vf = 149

E&B PAVING, Inc
World-Class Solutions at a Local Level℠

UNITED Consulting
1625 N. Post Road
Indianapolis, IN 46219
Phone 317-895-2585
Fax 317-895-2596
www.ucindy.com

RECOMMENDED FOR APPROVAL

DESIGN ENGINEER DATE

DESIGNED: BWS DRAWN: MAC

CHECKED: BJP CHECKED: BJP

INDIANA
DEPARTMENT OF TRANSPORTATION

CROSS SECTIONS
LINE "A"

HORIZONTAL SCALE	BRIDGE FILE
1" = 20'	-
VERTICAL SCALE	DESIGNATION
1" = 20'	0501212

SURVEY BOOK	SHEETS		
-	222	of	251
CONTRACT	PROJECT		
R-28940	0501212		

File Name: P:\C3D\MK16-465\Road\Dwg\Plans\X Sections Line A 2748+00 to 2962+00.dwg Plot Date: 4/25/2017 Plotted By: Pierson, Brian

CROSS SECTIONS

Scale: 1 inch = 20 feet

2880 + 00

Exist. R/W

637.3
637.32

637.6
637.13

Ac = 140.9
Vc = 508

Af = 40.3
Vf = 148

Exist. R/W

2879 + 00

Exist. R/W

636.7
636.76

636.8
636.58

Ac = 133.5
Vc = 471

Af = 39.7
Vf = 151

Exist. R/W

2878 + 00

Exist. R/W

636.2
636.22

636.2
636.05

Ac = 121.0
Vc = 469

Af = 41.9
Vf = 154

E&B PAVING, Inc
World-Class Solutions at a Local Level℠

UNITED Consulting

1625 N. Post Road
Indianapolis, IN 46219
Phone 317-895-2585
Fax 317-895-2596
www.ucindy.com

RECOMMENDED FOR APPROVAL

DESIGN ENGINEER DATE

DESIGNED: BWS DRAWN: MAC

CHECKED: BJP CHECKED: BJP

INDIANA
DEPARTMENT OF TRANSPORTATION

CROSS SECTIONS
LINE "A"

HORIZONTAL SCALE	BRIDGE FILE
1" = 20'	-
VERTICAL SCALE	DESIGNATION
1" = 20'	0501212

SURVEY BOOK	SHEETS
-	223 of 251
CONTRACT	PROJECT
R-28940	0501212

File Name: P:\C3D\MK16-465\Road\Dwg\Plans\X Sections Line A 2748+00 to 2962+00.dwg Plot Date: 4/25/2017 Plotted By: Pierson, Brian

CROSS SECTIONS
Scale: 1 inch = 20 feet

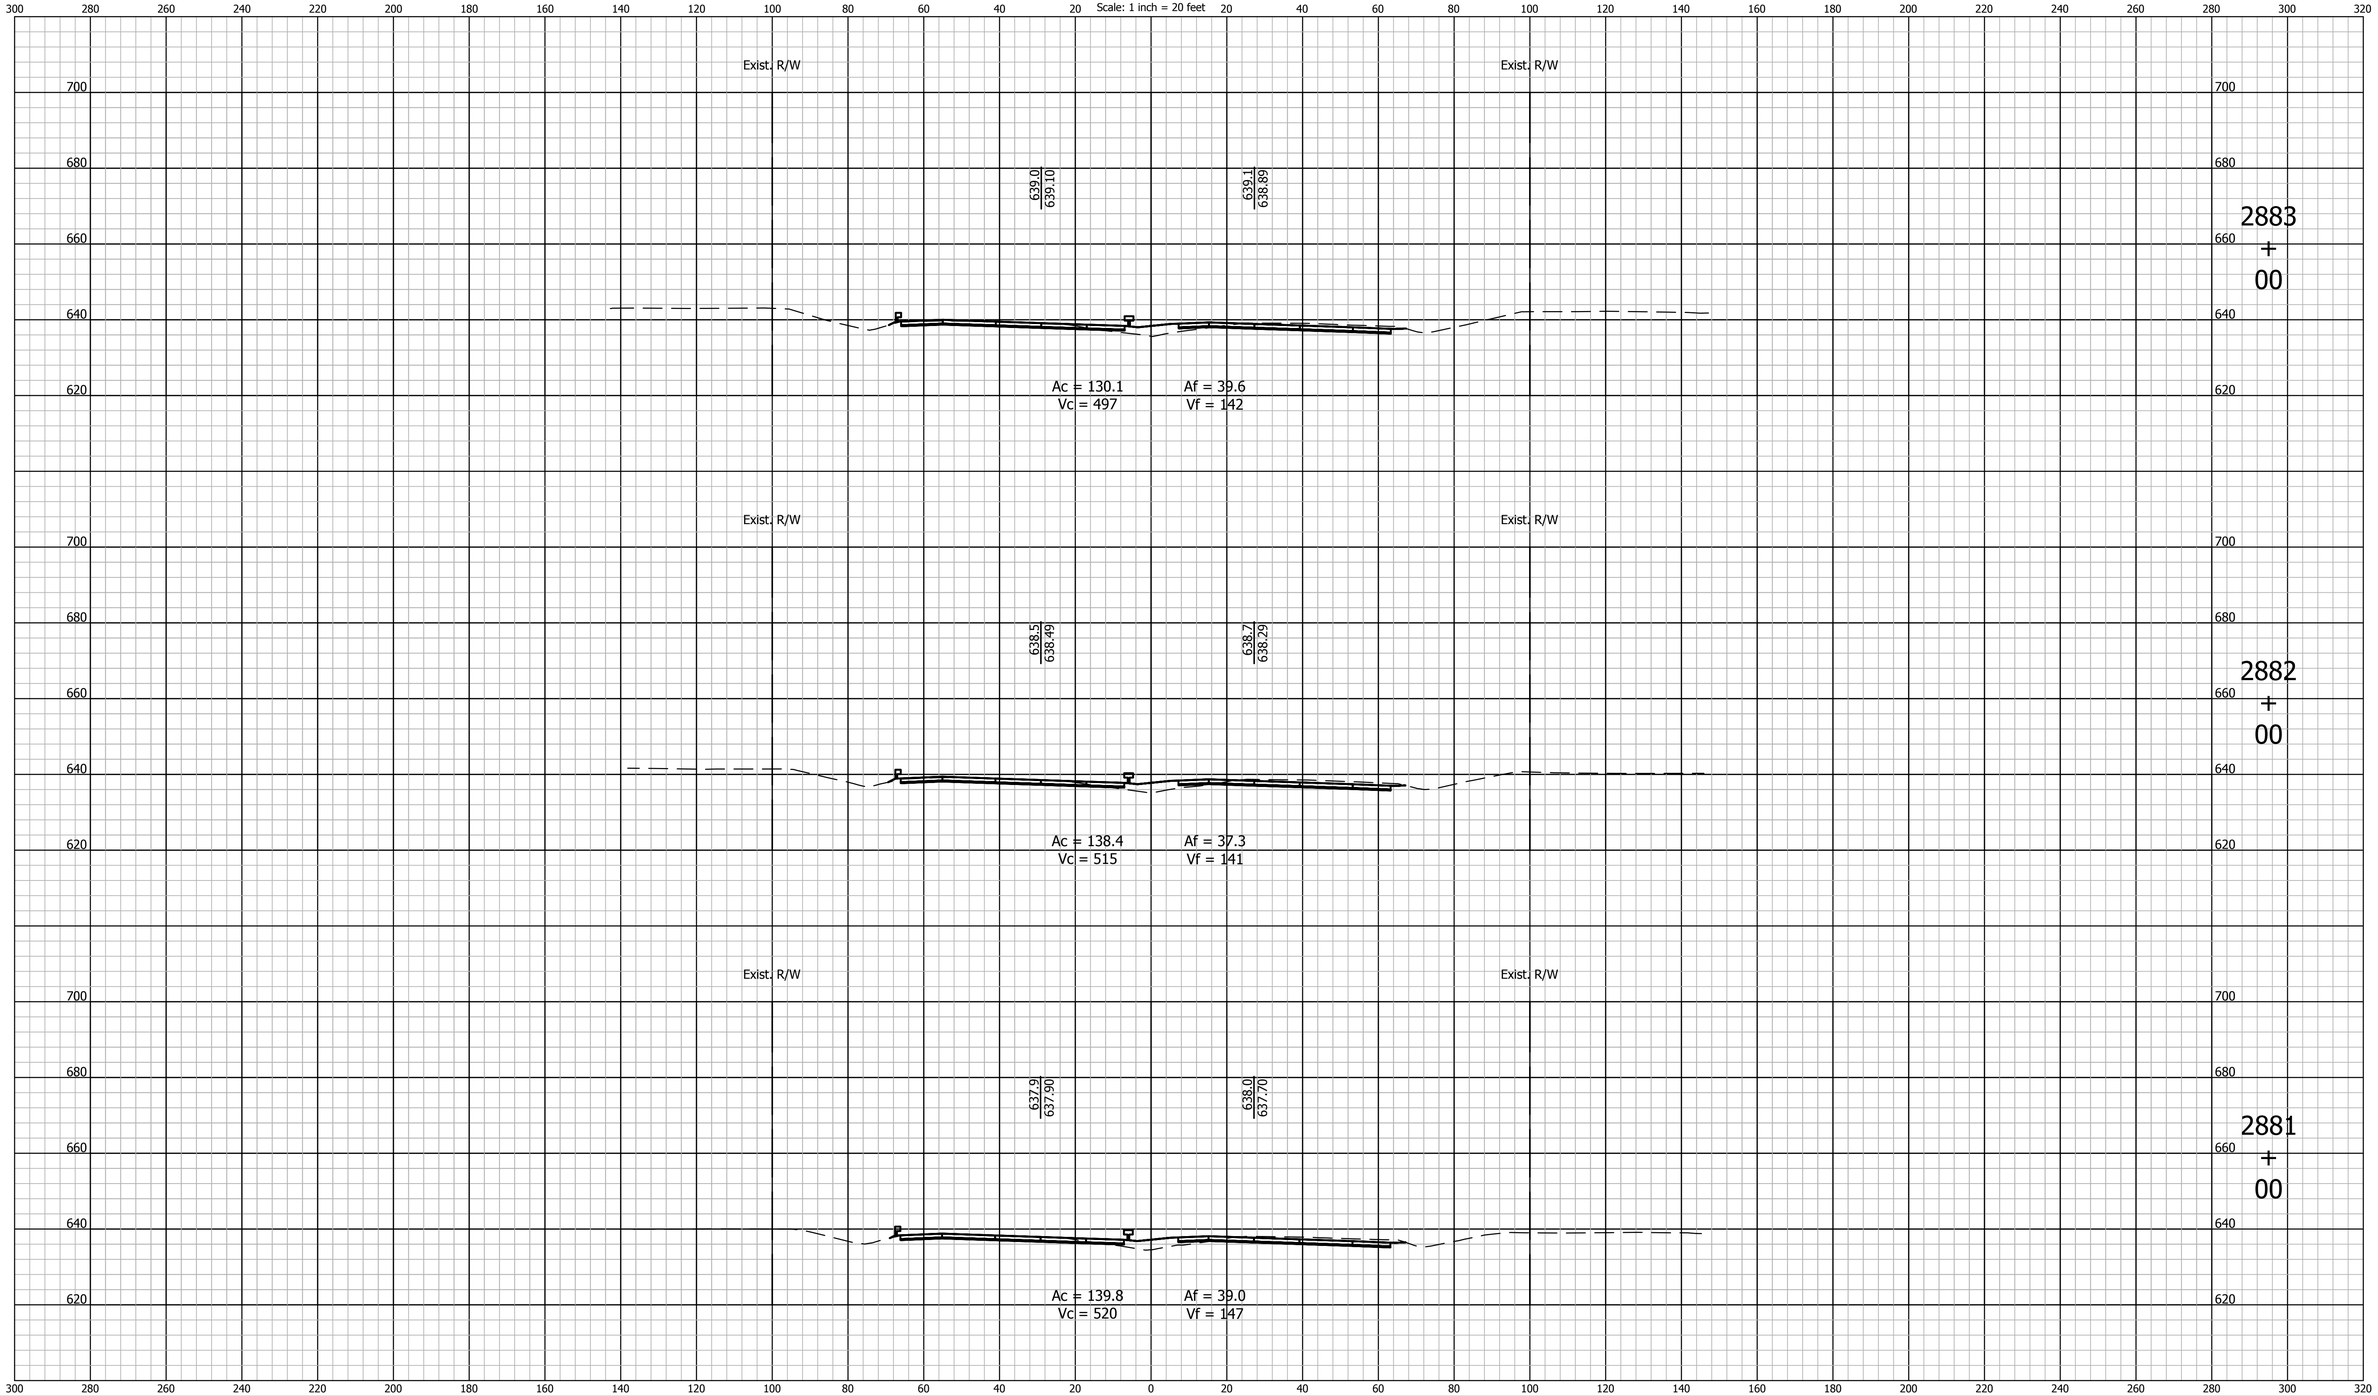

E&B PAVING, Inc
World-Class Solutions at a Local Level℠

UNITED Consulting
1625 N. Post Road
Indianapolis, IN 46219
Phone 317-895-2585
Fax 317-895-2596
www.ucindy.com

RECOMMENDED FOR APPROVAL _____ DESIGN ENGINEER DATE

DESIGNED: BWS DRAWN: MAC

CHECKED: BJP CHECKED: BJP

INDIANA
DEPARTMENT OF TRANSPORTATION

CROSS SECTIONS
LINE "A"

HORIZONTAL SCALE	BRIDGE FILE
1" = 20'	-
VERTICAL SCALE	DESIGNATION
1" = 20'	0501212

SURVEY BOOK	SHEETS		
-	224	of	251
CONTRACT	PROJECT		
R-28940	0501212		

File Name: P:\C3D\MK16-465\Road\Dwg\Plans\X Sections Line A 2748+00 to 2962+00.dwg Plot Date: 4/25/2017 Plotted By: Pierson, Brian

CROSS SECTIONS
Scale: 1 inch = 20 feet

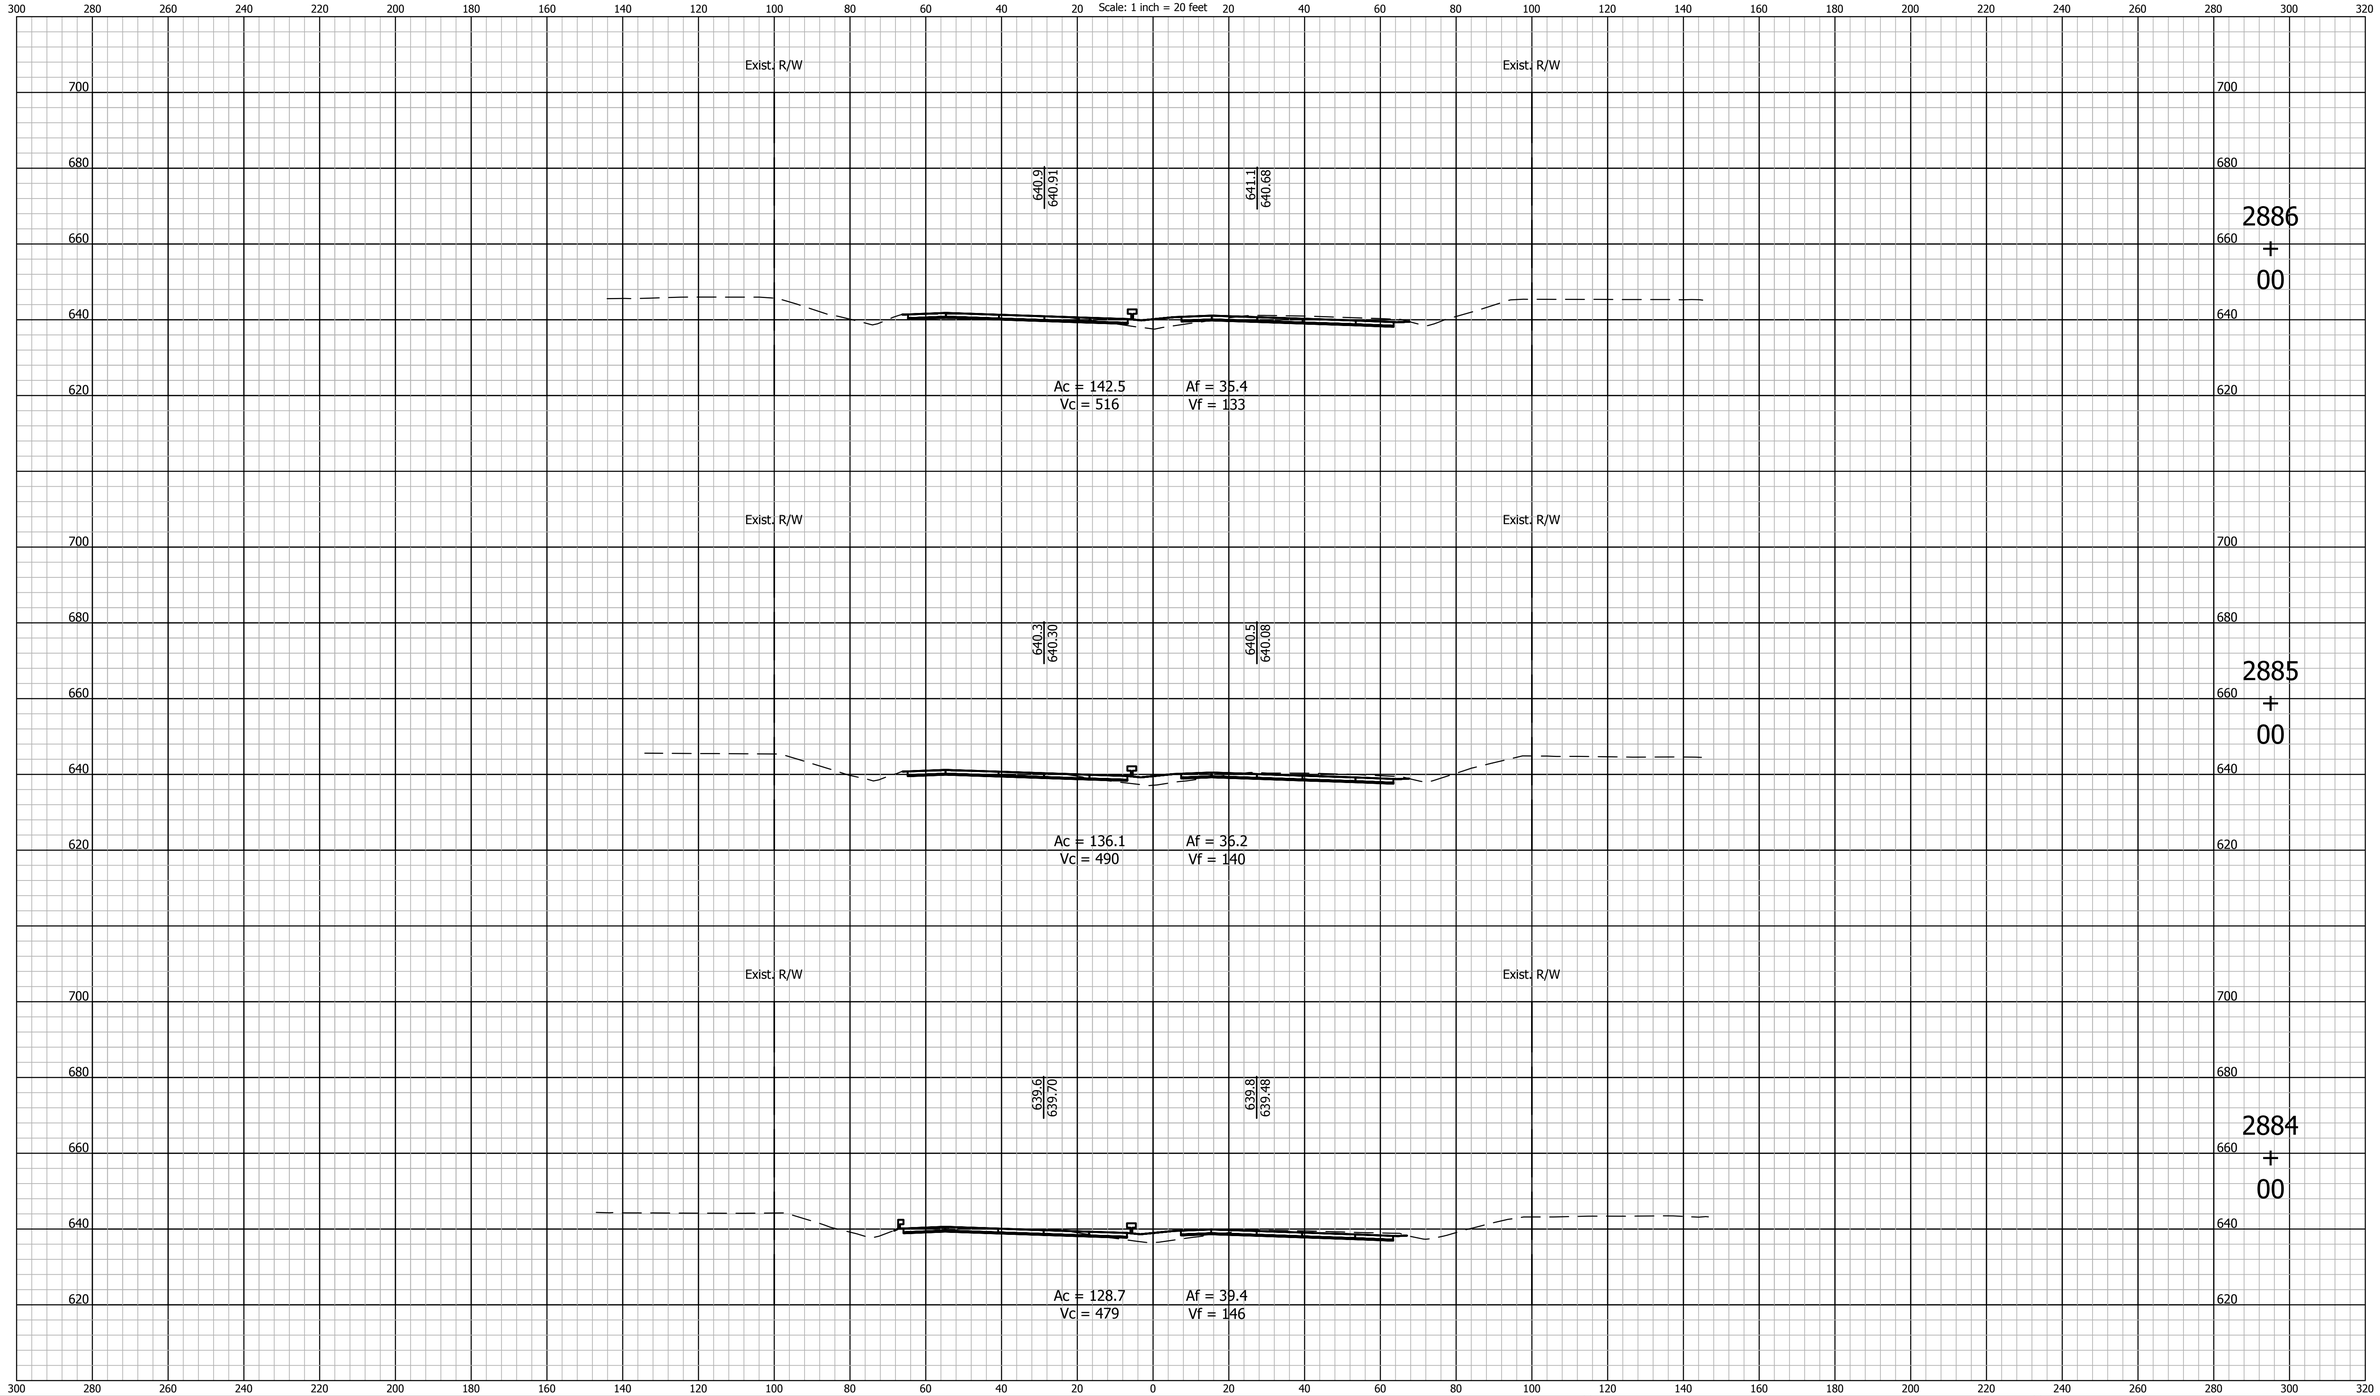

E&B PAVING, Inc
World-Class Solutions at a Local Level℠

UNITED Consulting
1625 N. Post Road
Indianapolis, IN 46219
Phone 317-895-2585
Fax 317-895-2596
www.ucindy.com

RECOMMENDED FOR APPROVAL _____ DESIGN ENGINEER DATE

DESIGNED: BWS | DRAWN: MAC

CHECKED: BJP | CHECKED: BJP

INDIANA
DEPARTMENT OF TRANSPORTATION

CROSS SECTIONS
LINE "A"

HORIZONTAL SCALE	BRIDGE FILE
1" = 20'	-
VERTICAL SCALE	DESIGNATION
1" = 20'	0501212

SURVEY BOOK	SHEETS		
-	225	of	251
CONTRACT	PROJECT		
R-28940	0501212		

File Name: P:\C3D\MK16-465\Road\Dwg\Plans\X Sections Line A 2748+00 to 2962+00.dwg Plot Date: 4/25/2017 Plotted By: Pierson, Brian

CROSS SECTIONS
Scale: 1 inch = 20 feet

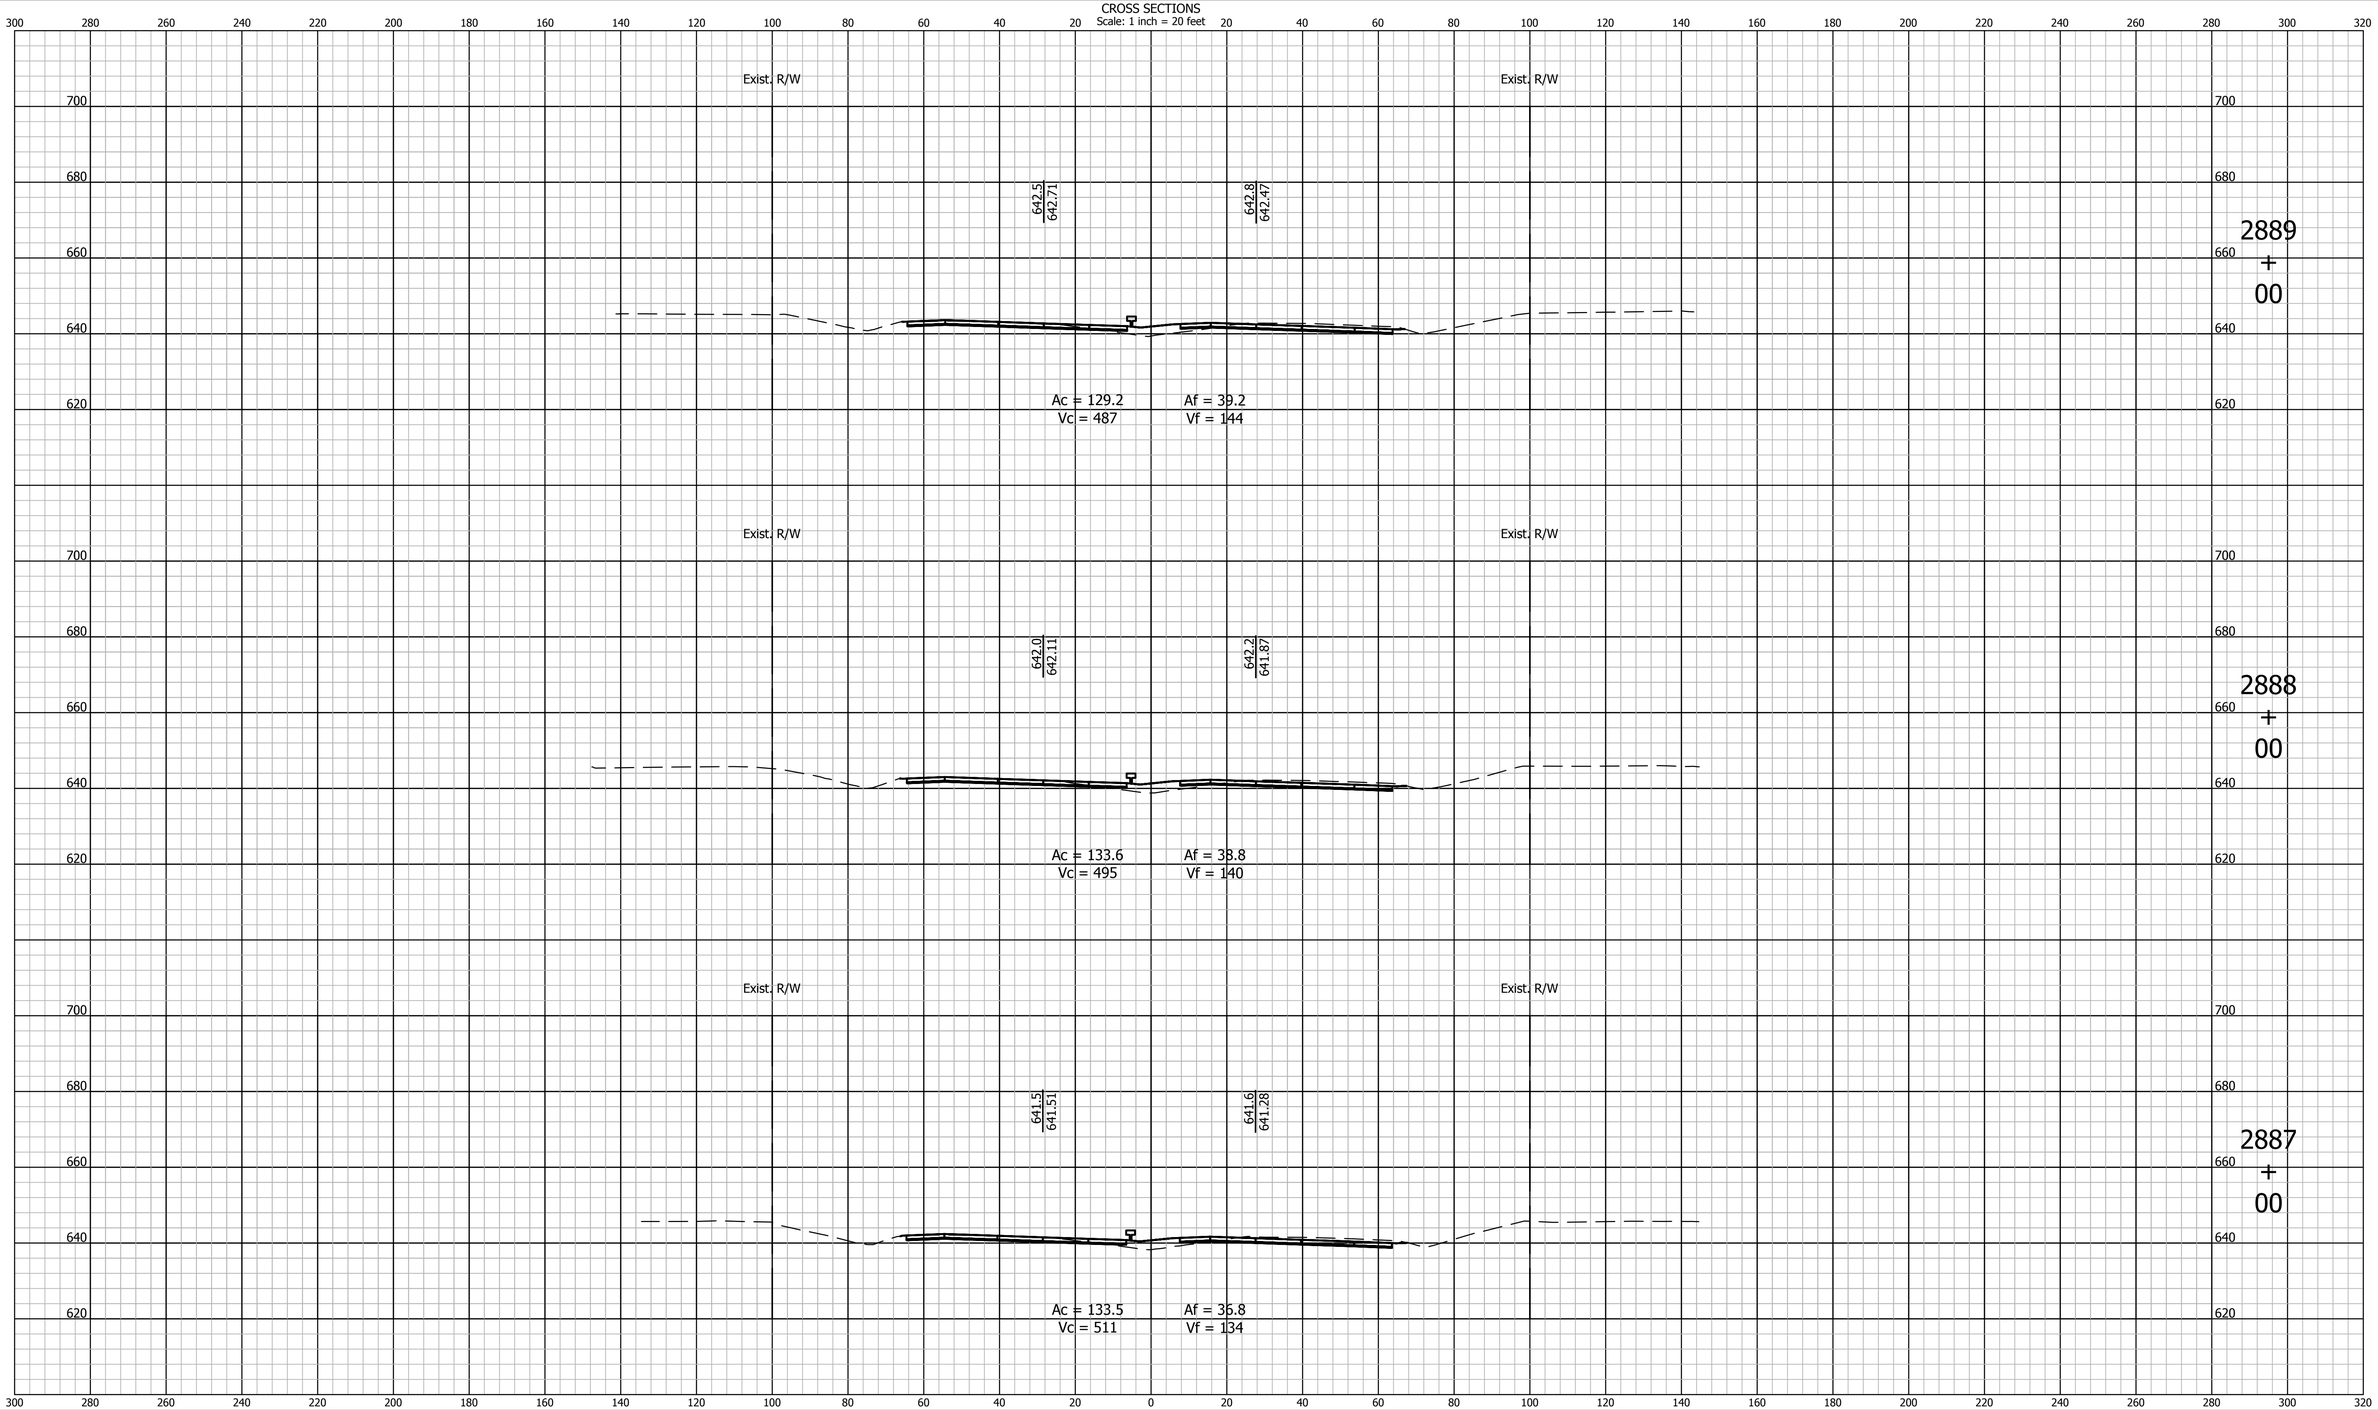

E&B PAVING, Inc
World-Class Solutions at a Local Level℠

UNITED Consulting

1625 N. Post Road
Indianapolis, IN 46219
Phone 317-895-2585
Fax 317-895-2596
www.ucindy.com

RECOMMENDED FOR APPROVAL _____ DESIGN ENGINEER DATE

DESIGNED: BWS DRAWN: MAC

CHECKED: BJP CHECKED: BJP

INDIANA
DEPARTMENT OF TRANSPORTATION

CROSS SECTIONS
LINE "A"

HORIZONTAL SCALE	BRIDGE FILE
1" = 20'	-
VERTICAL SCALE	DESIGNATION
1" = 20'	0501212

SURVEY BOOK	SHEETS		
-	226	of	251
CONTRACT	PROJECT		
R-28940	0501212		

File Name: P:\C3D\MK16-465\Road\Dwg\Plans\X Sections Line A 2748+00 to 2962+00.dwg Plot Date: 4/25/2017 Plotted By: Pierson, Brian

CROSS SECTIONS

Scale: 1 inch = 20 feet

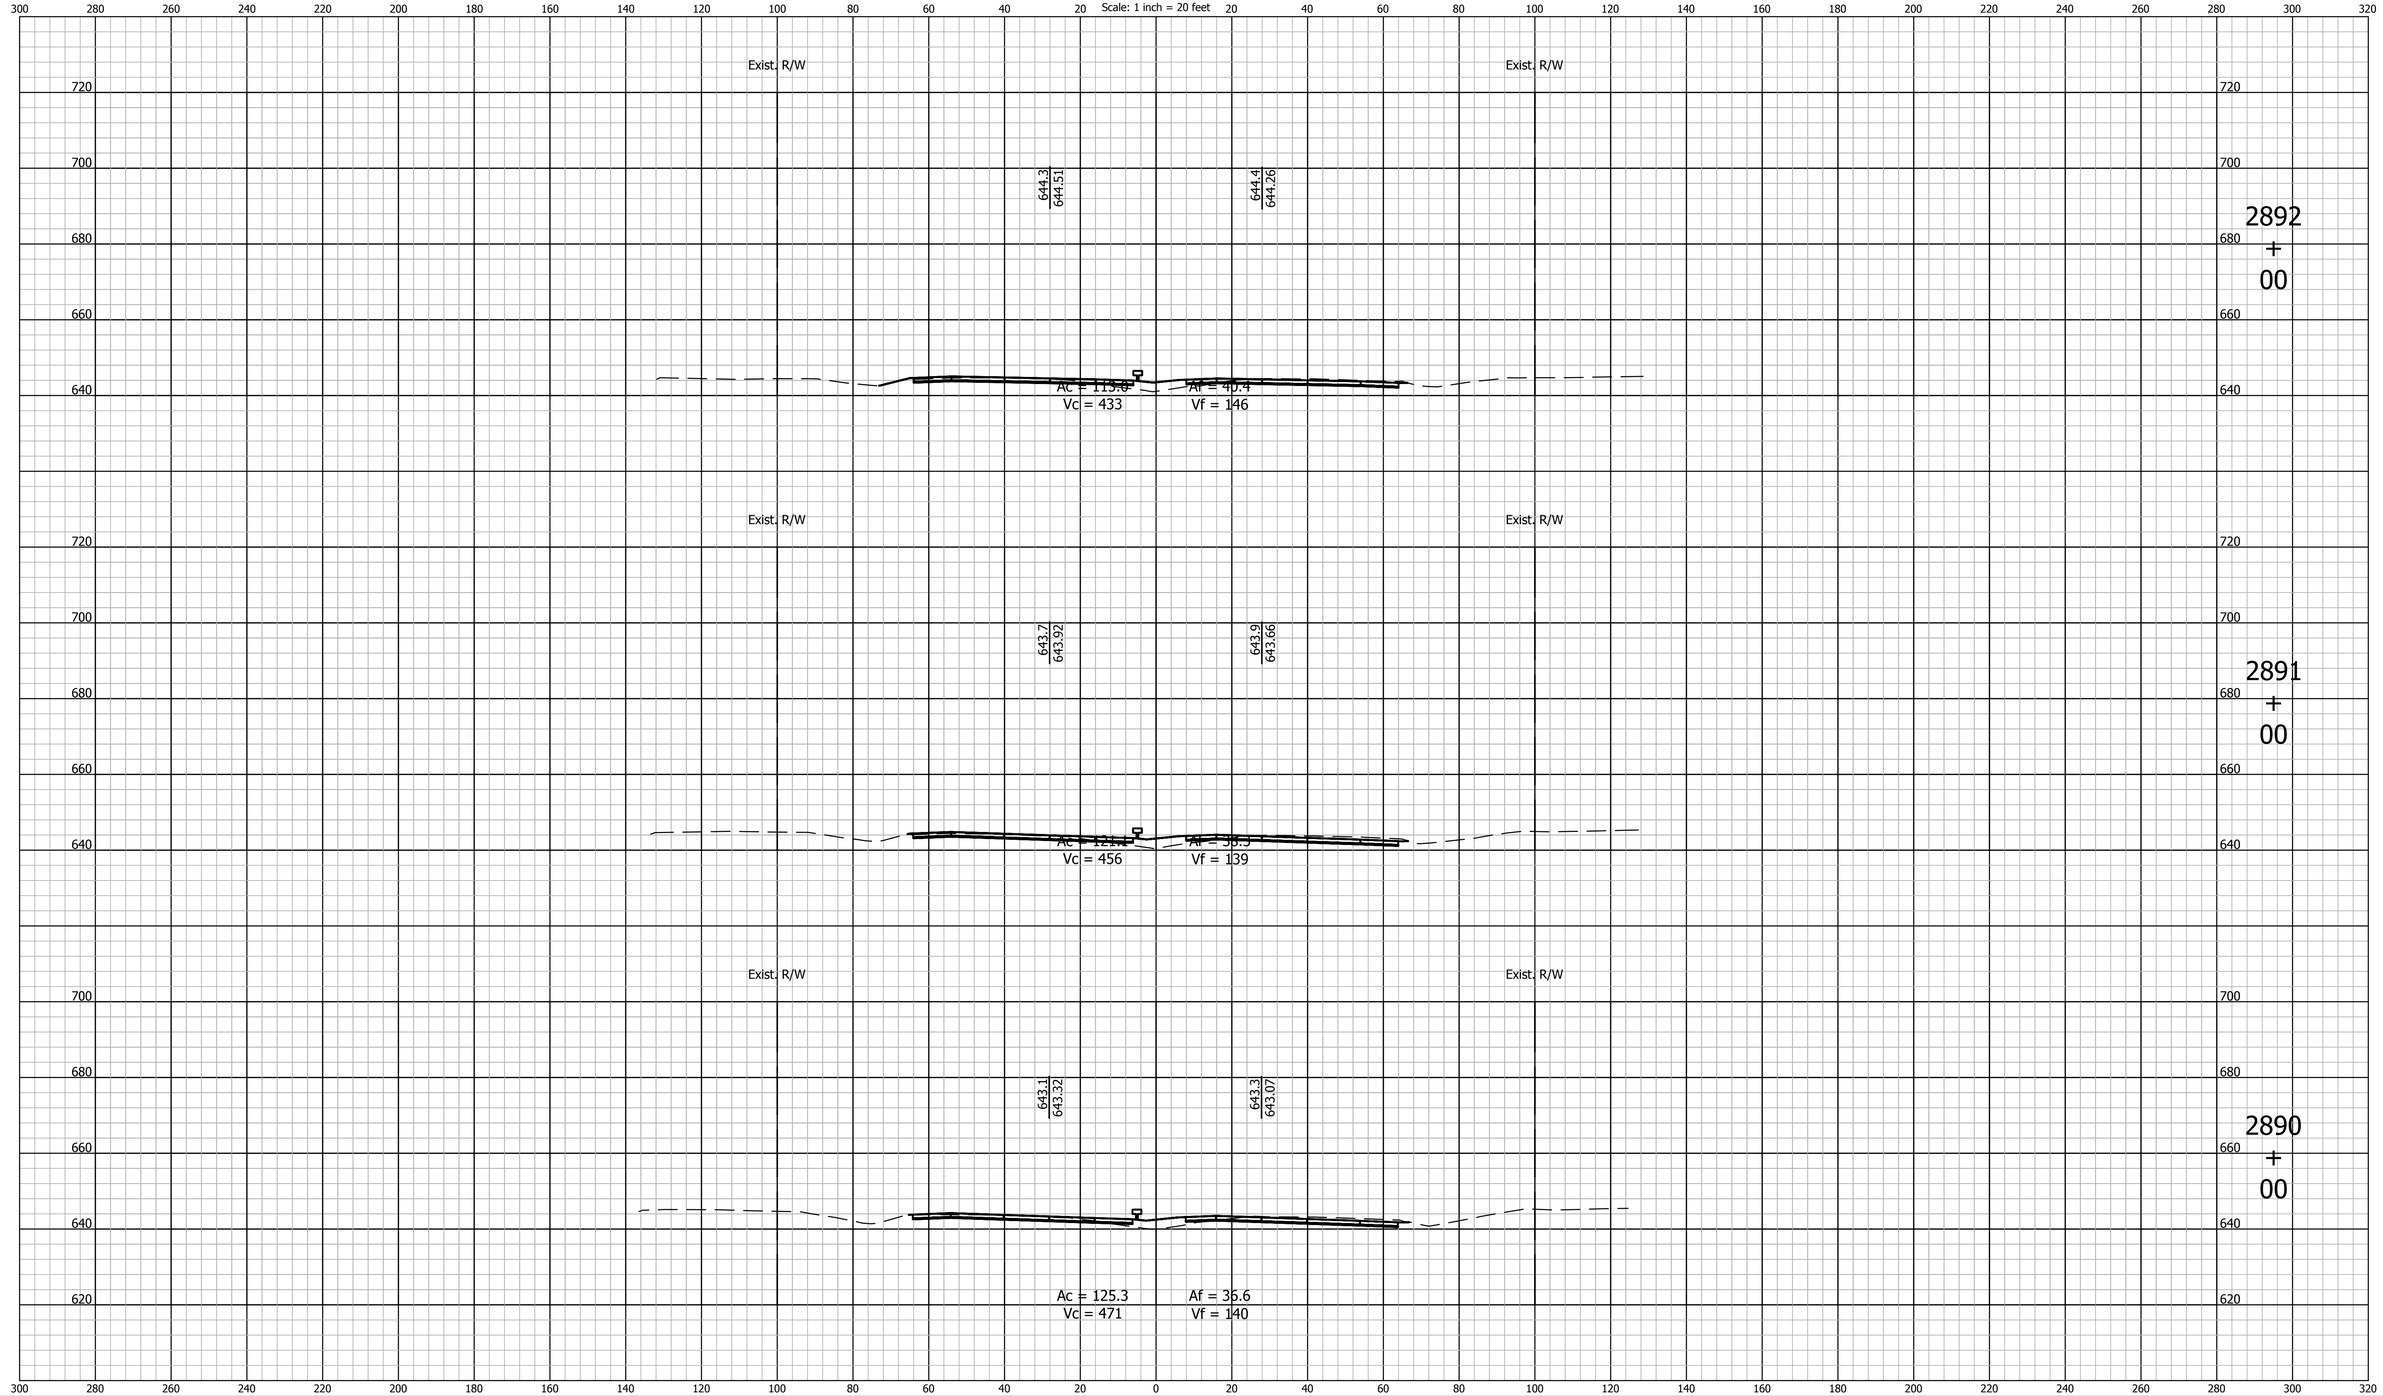

E&B PAVING, Inc
World-Class Solutions at a Local Level℠

UNITED Consulting

1625 N. Post Road
Indianapolis, IN 46219
Phone 317-895-2585
Fax 317-895-2596
www.ucindy.com

RECOMMENDED FOR APPROVAL

DESIGN ENGINEER DATE

DESIGNED: BWS DRAWN: MAC

CHECKED: BJP CHECKED: BJP

INDIANA
DEPARTMENT OF TRANSPORTATION

CROSS SECTIONS
LINE "A"

HORIZONTAL SCALE	BRIDGE FILE
1" = 20'	-
VERTICAL SCALE	DESIGNATION
1" = 20'	0501212

SURVEY BOOK	SHEETS		
-	227	of	251
CONTRACT	PROJECT		
R-28940	0501212		

File Name: P:\C3D\MK16-465\Road\Dwg\Plans\X Sections Line A 2748+00 to 2962+00.dwg Plot Date: 4/25/2017 Plotted By: Pierson, Brian

CROSS SECTIONS

Scale: 1 inch = 20 feet

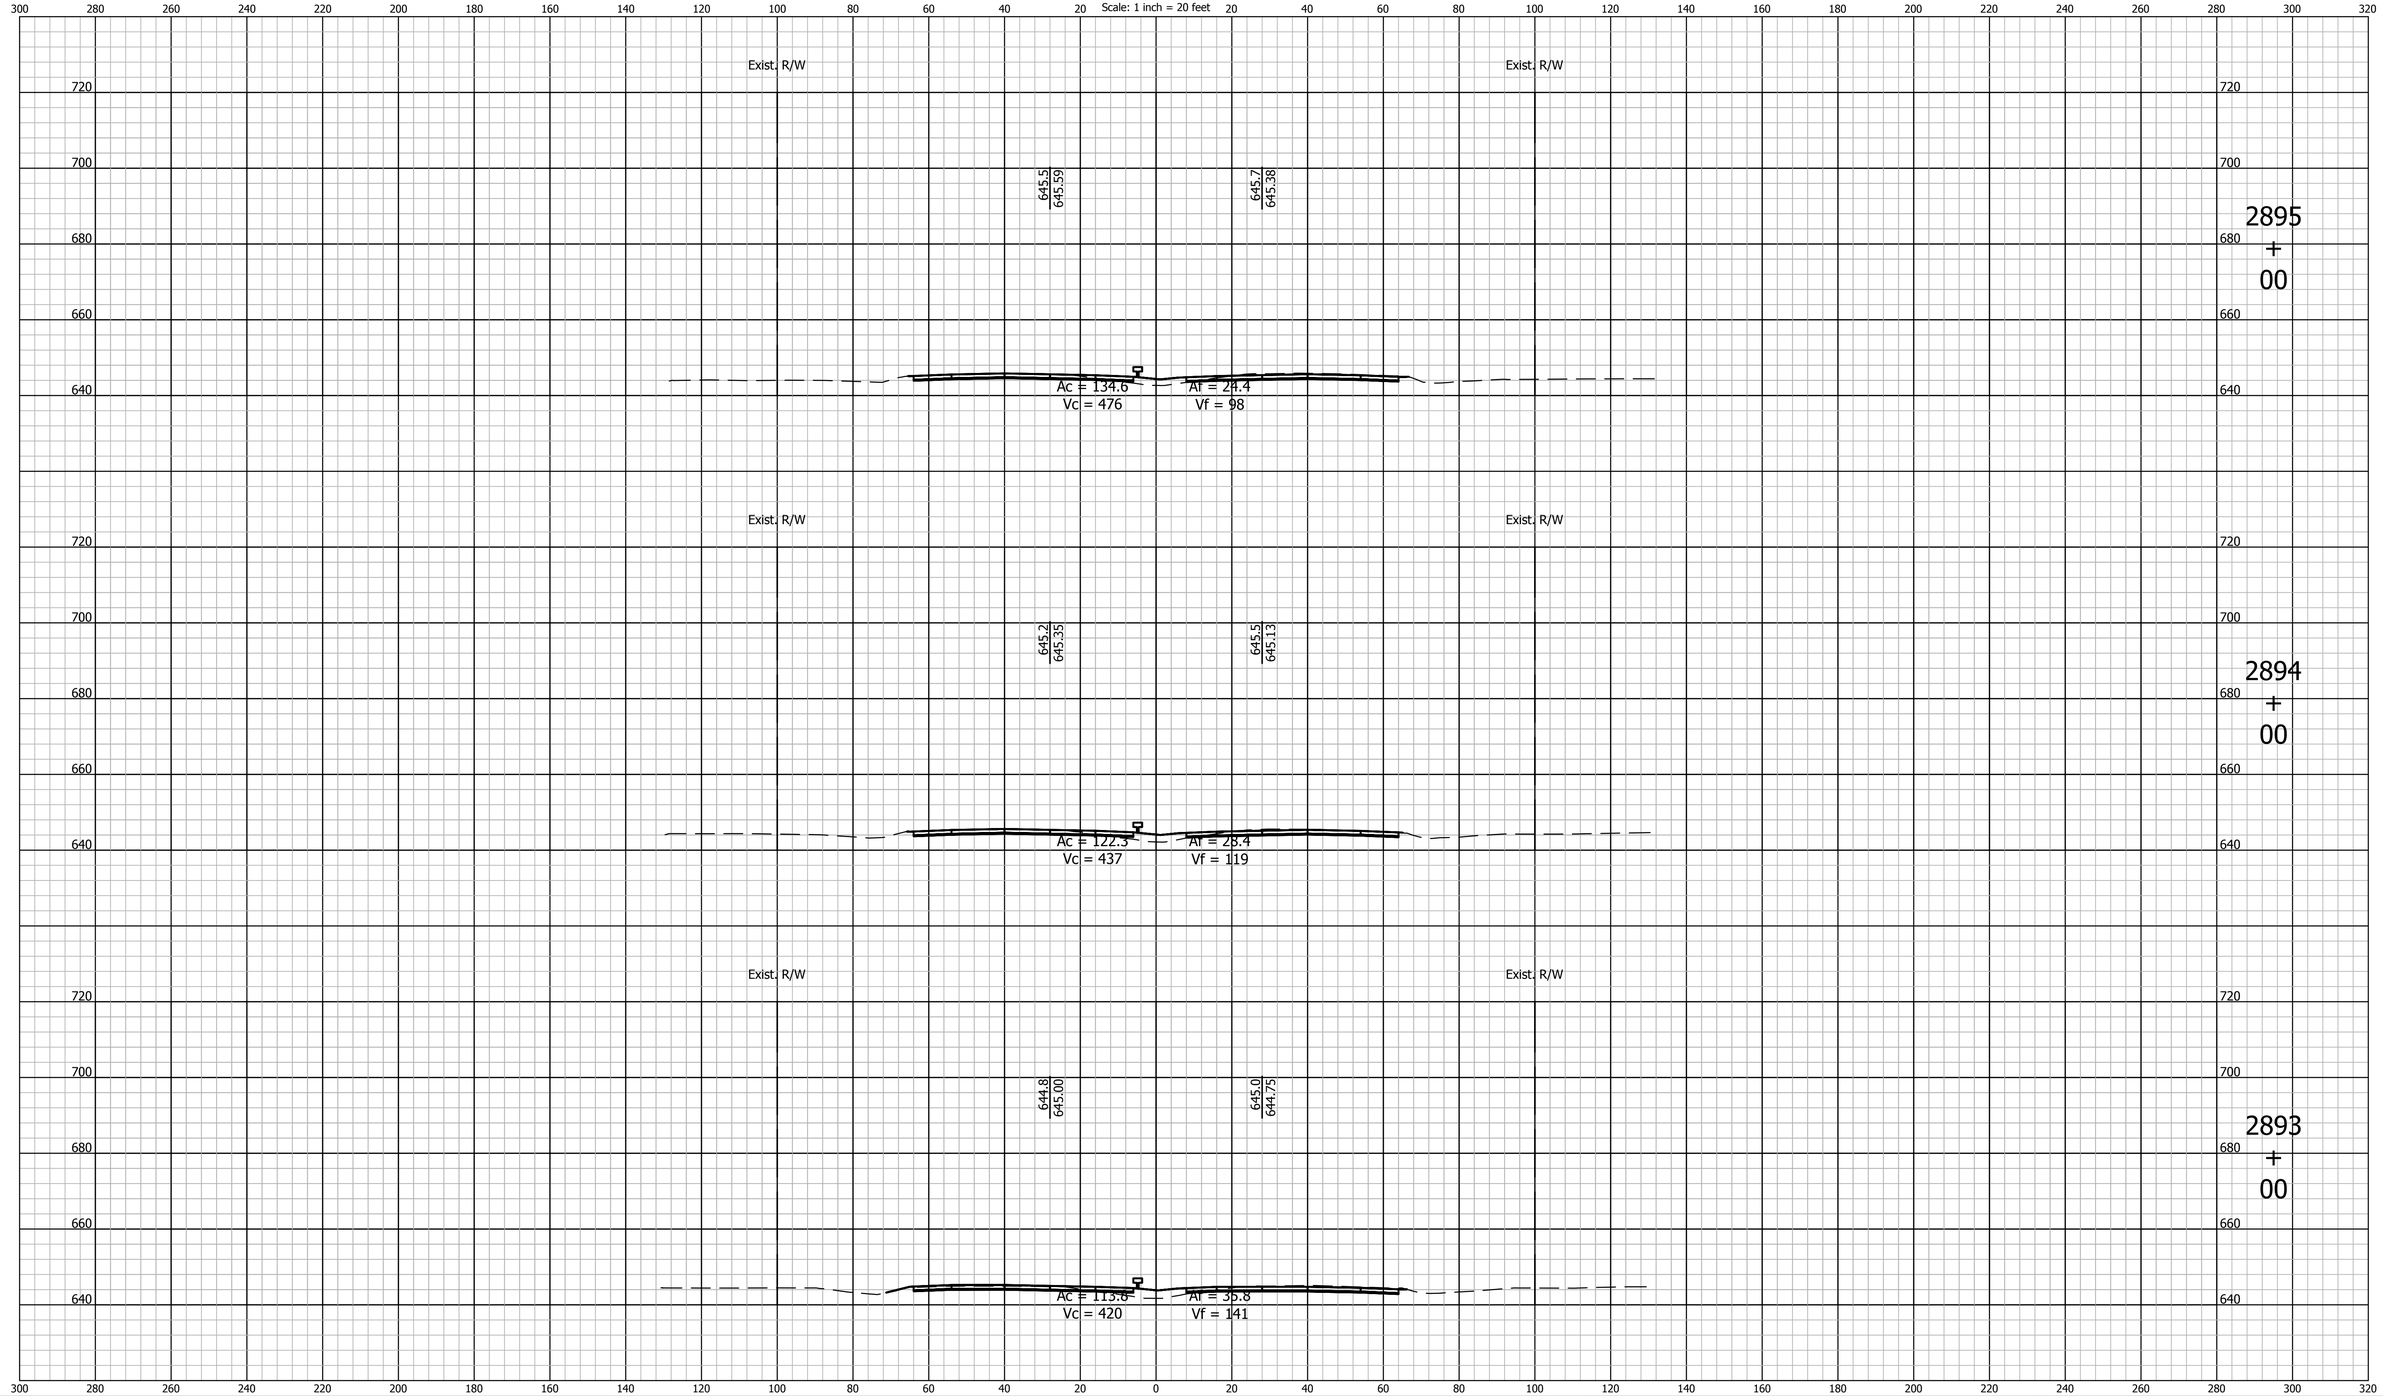

E&B PAVING, Inc
World-Class Solutions at a Local Level™

UNITED Consulting

1625 N. Post Road
Indianapolis, IN 46219
Phone 317-895-2585
Fax 317-895-2596
www.ucindy.com

RECOMMENDED FOR APPROVAL _____ DESIGN ENGINEER DATE

DESIGNED: BWS | DRAWN: MAC

CHECKED: BJP | CHECKED: BJP

INDIANA
DEPARTMENT OF TRANSPORTATION

CROSS SECTIONS
LINE "A"

HORIZONTAL SCALE	BRIDGE FILE
1" = 20'	-
VERTICAL SCALE	DESIGNATION
1" = 20'	0501212
SURVEY BOOK	SHEETS
-	228 of 251
CONTRACT	PROJECT
R-28940	0501212

File Name: P:\C3D\MK16-465\Road\Dwg\Plans\X Sections Line A 2748+00 to 2962+00.dwg Plot Date: 4/25/2017 Plotted By: Pierson, Brian

CROSS SECTIONS
Scale: 1 inch = 20 feet

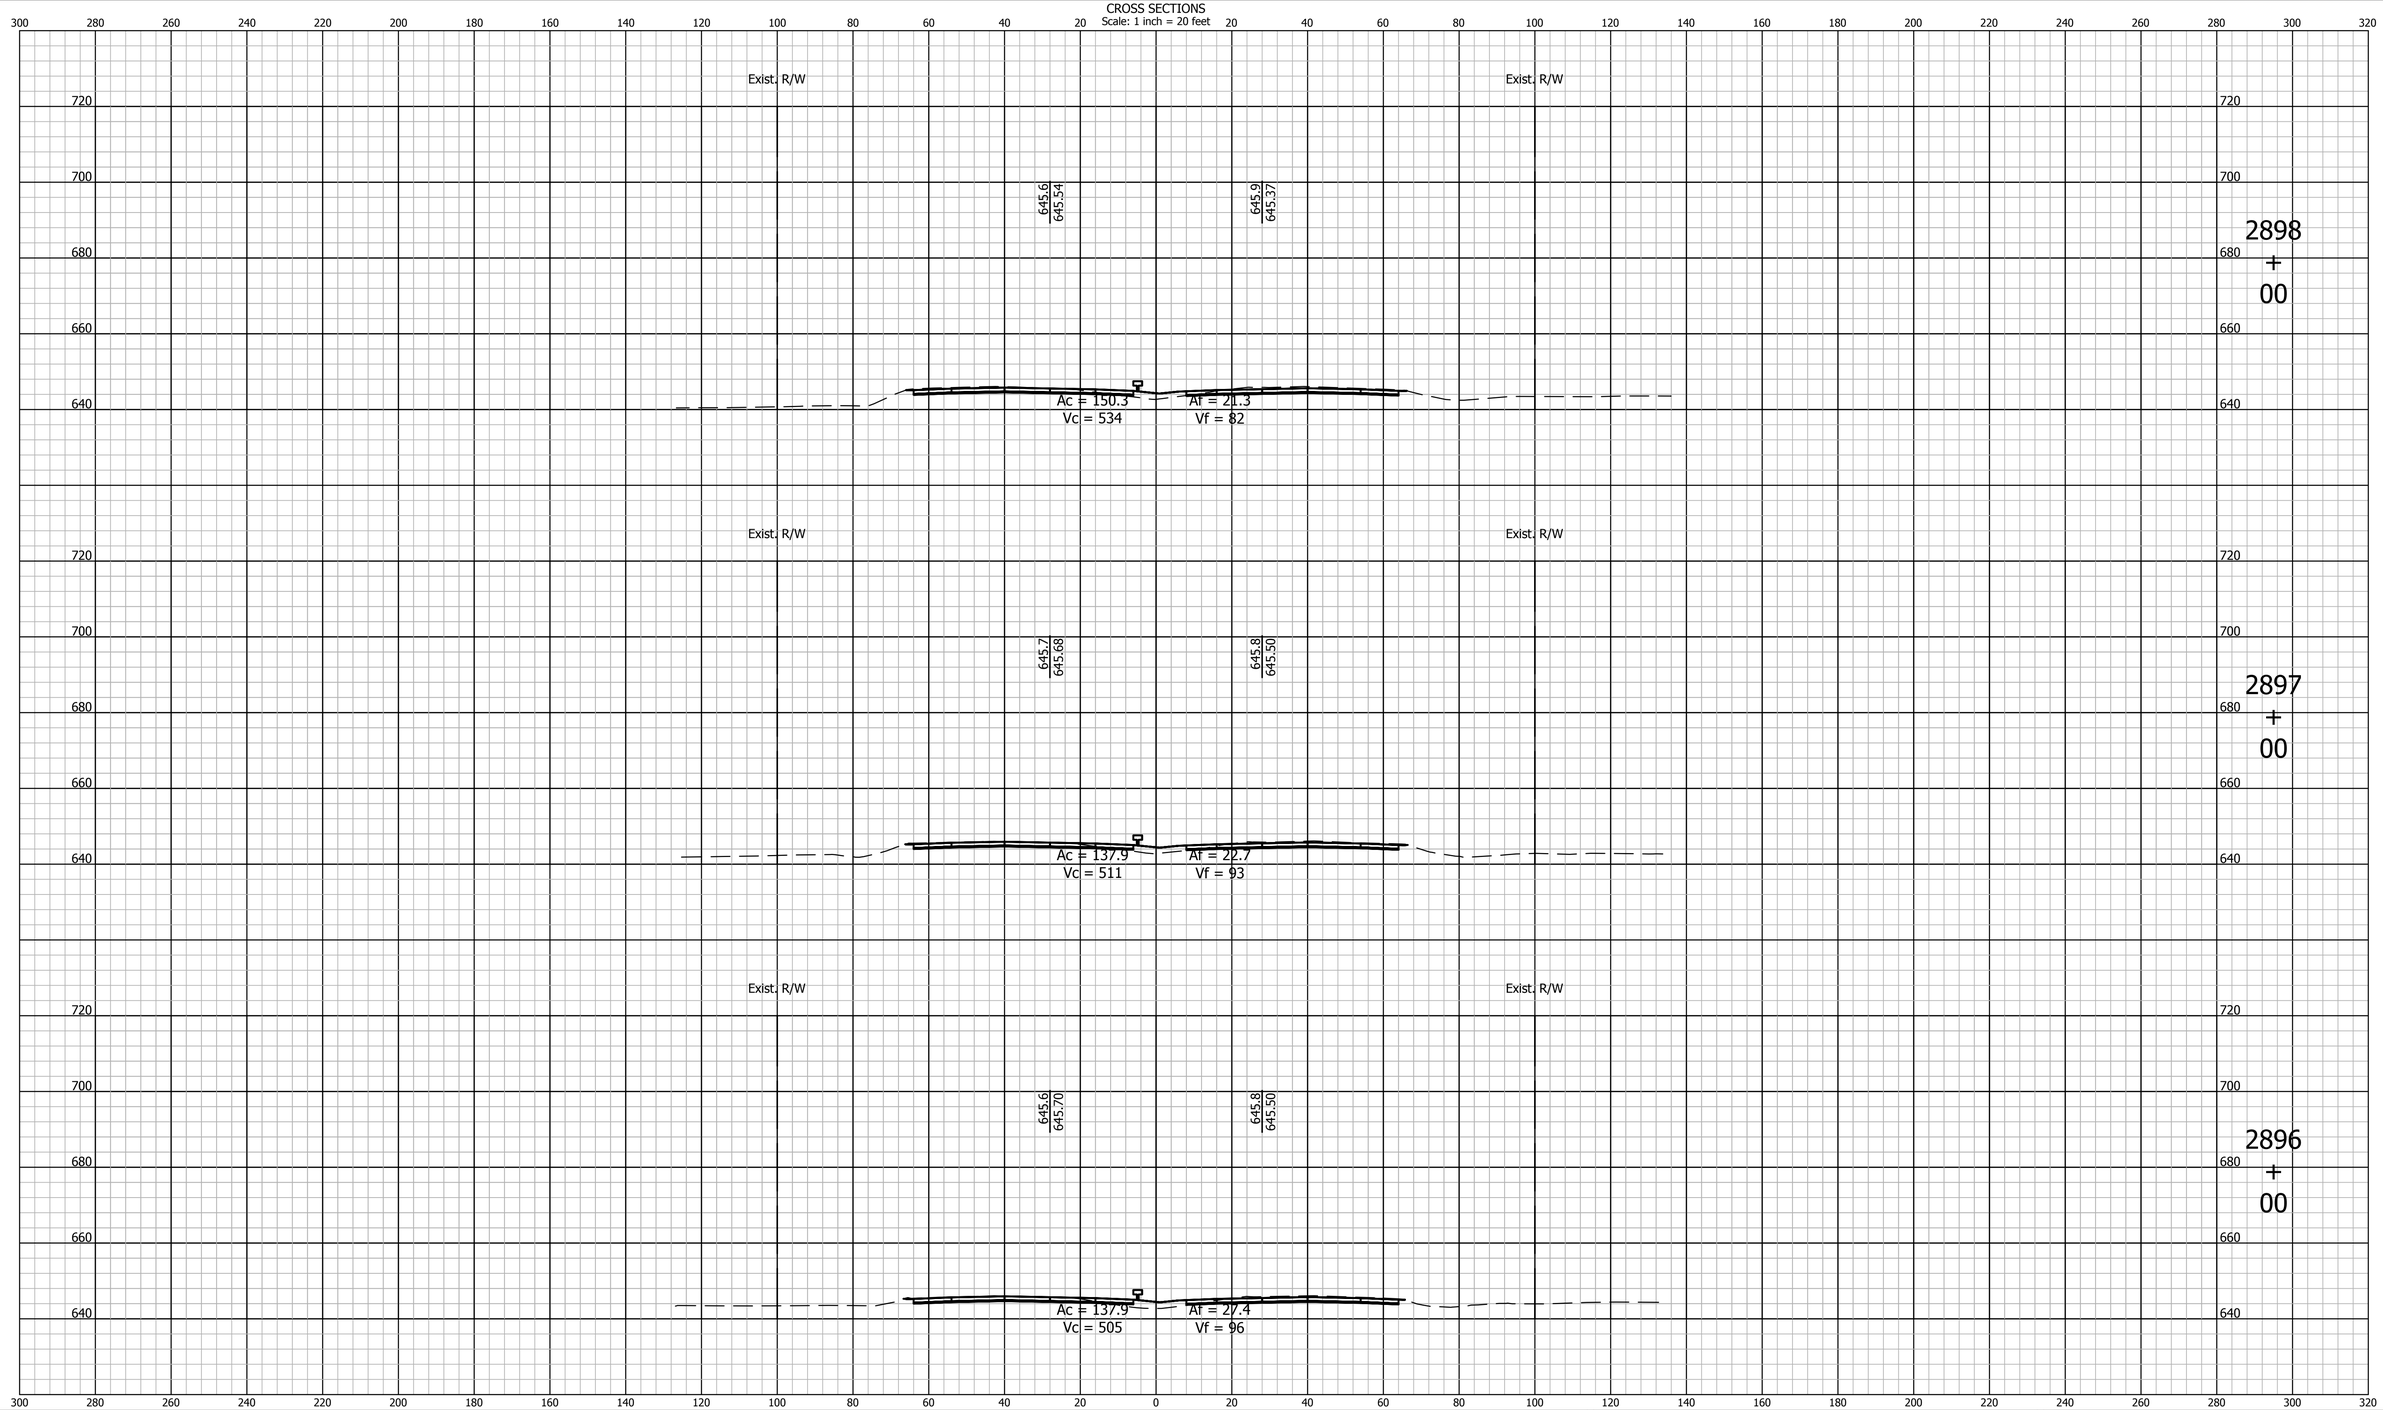

E&B PAVING, Inc
World-Class Solutions at a Local Level™

UNITED Consulting

1625 N. Post Road
Indianapolis, IN 46219
Phone 317-895-2585
Fax 317-895-2596
www.ucindy.com

RECOMMENDED FOR APPROVAL _____ DESIGN ENGINEER DATE

DESIGNED: BWS | DRAWN: MAC

CHECKED: BJP | CHECKED: BJP

INDIANA
DEPARTMENT OF TRANSPORTATION

CROSS SECTIONS
LINE "A"

HORIZONTAL SCALE	BRIDGE FILE
1" = 20'	-
VERTICAL SCALE	DESIGNATION
1" = 20'	0501212

SURVEY BOOK	SHEETS
-	229 of 251
CONTRACT	PROJECT
R-28940	0501212

File Name: P:\C3D\MK16-465\Road\Dwg\Plans\X Sections Line A 2748+00 to 2962+00.dwg Plot Date: 4/25/2017 Plotted By: Pierson, Brian

CROSS SECTIONS
Scale: 1 inch = 20 feet

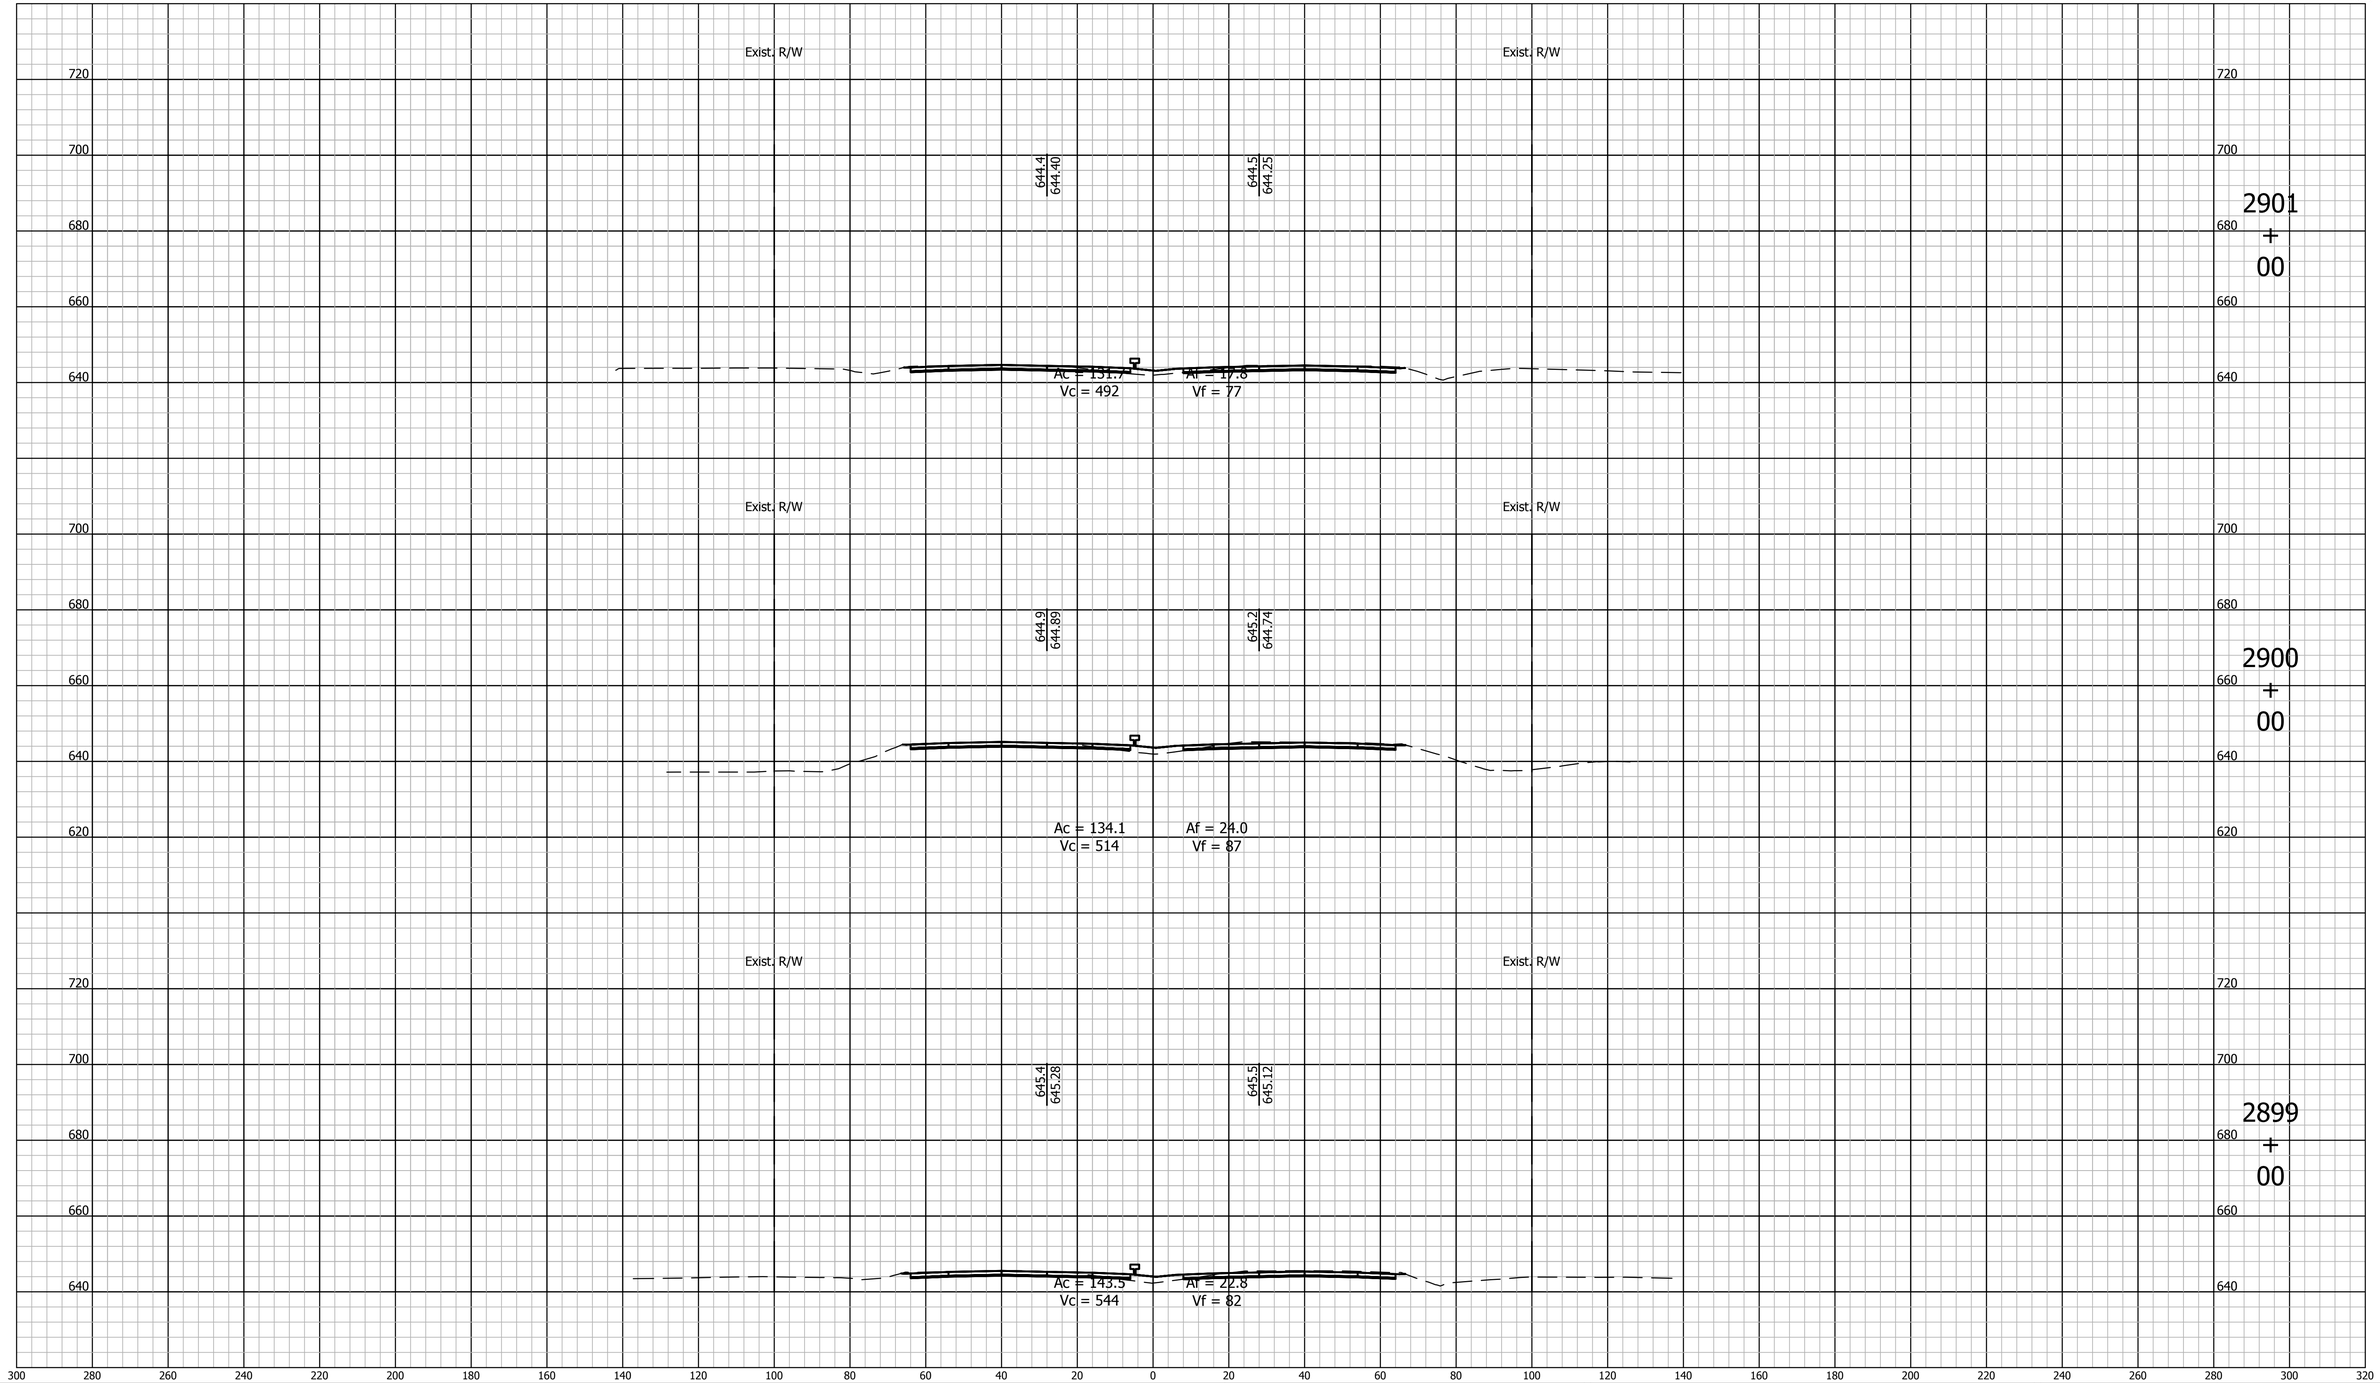

E&B PAVING, Inc
World-Class Solutions at a Local Level℠

UNITED Consulting

1625 N. Post Road
Indianapolis, IN 46219
Phone 317-895-2585
Fax 317-895-2596
www.ucindy.com

RECOMMENDED FOR APPROVAL _____ DESIGN ENGINEER DATE

DESIGNED: BWS DRAWN: MAC

CHECKED: BJP CHECKED: BJP

INDIANA
DEPARTMENT OF TRANSPORTATION

CROSS SECTIONS
LINE "A"

HORIZONTAL SCALE	BRIDGE FILE
1" = 20'	-
VERTICAL SCALE	DESIGNATION
1" = 20'	0501212

SURVEY BOOK	SHEETS		
-	230	of	251
CONTRACT	PROJECT		
R-28940	0501212		

File Name: P:\C3D\MK16-465\Road\Dwg\Plans\X Sections Line A 2748+00 to 2962+00.dwg Plot Date: 4/25/2017 Plotted By: Pierson, Brian

CROSS SECTIONS
Scale: 1 inch = 20 feet

300 280 260 240 220 200 180 160 140 120 100 80 60 40 20 0 20 40 60 80 100 120 140 160 180 200 220 240 260 280 300 320

720 700 680 660 640

Exist. R/W

642.9
642.90

643.2
642.75

Ac = 146.3
Vc = 536

Af = 21.3
Vf = 81

2904
+
00

Exist. R/W

643.5
643.40

643.7
643.25

Ac = 143.1
Vc = 509

Af = 22.5
Vf = 89

2903
+
00

Exist. R/W

643.9
643.90

644.1
643.75

Ac = 131.8
Vc = 488

Af = 25.8
Vf = 81

2902
+
00

E&B PAVING, Inc
World-Class Solutions at a Local Level℠

UNITED Consulting
1625 N. Post Road
Indianapolis, IN 46219
Phone 317-895-2585
Fax 317-895-2596
www.ucindy.com

RECOMMENDED FOR APPROVAL
DESIGN ENGINEER DATE

DESIGNED: BWS
DRAWN: MAC
CHECKED: BJP
CHECKED: BJP

INDIANA
DEPARTMENT OF TRANSPORTATION

CROSS SECTIONS
LINE "A"

HORIZONTAL SCALE	BRIDGE FILE
1" = 20'	-
VERTICAL SCALE	DESIGNATION
1" = 20'	0501212

SURVEY BOOK	SHEETS		
-	231	of	251
CONTRACT	PROJECT		
R-28940	0501212		

File Name: P:\C3D\MK16-465\Road\Dwg\Plans\X Sections Line A 2748+00 to 2962+00.dwg Plot Date: 4/25/2017 Plotted By: Pierson, Brian

CROSS SECTIONS

Scale: 1 inch = 20 feet

2907 + 00

Exist. R/W

641.5
641.40

641.8
641.25

Ac = 152.0
Vc = 573

Af = 20.8
Vf = 77

Exist. R/W

2906 + 00

Exist. R/W

642.0
641.90

642.3
641.75

Ac = 157.3
Vc = 575

Af = 20.6
Vf = 73

Exist. R/W

2905 + 00

Exist. R/W

642.5
642.40

642.8
642.25

Ac = 153.4
Vc = 555

Af = 18.8
Vf = 74

E&B PAVING, Inc
World-Class Solutions at a Local Level℠

UNITED Consulting
1625 N. Post Road
Indianapolis, IN 46219
Phone 317-895-2585
Fax 317-895-2596
www.ucindy.com

RECOMMENDED FOR APPROVAL _____ DESIGN ENGINEER DATE

DESIGNED: BWS DRAWN: MAC

CHECKED: BJP CHECKED: BJP

INDIANA
DEPARTMENT OF TRANSPORTATION

CROSS SECTIONS
LINE "A"

HORIZONTAL SCALE	BRIDGE FILE
1" = 20'	-
VERTICAL SCALE	DESIGNATION
1" = 20'	0501212

SURVEY BOOK	SHEETS		
-	232	of	251
CONTRACT	PROJECT		
R-28940	0501212		

File Name: P:\C3D\MK16-465\Road\Dwg\Plans\X Sections Line A 2748+00 to 2962+00.dwg Plot Date: 4/25/2017 Plotted By: Pierson, Brian

CROSS SECTIONS
Scale: 1 inch = 20 feet

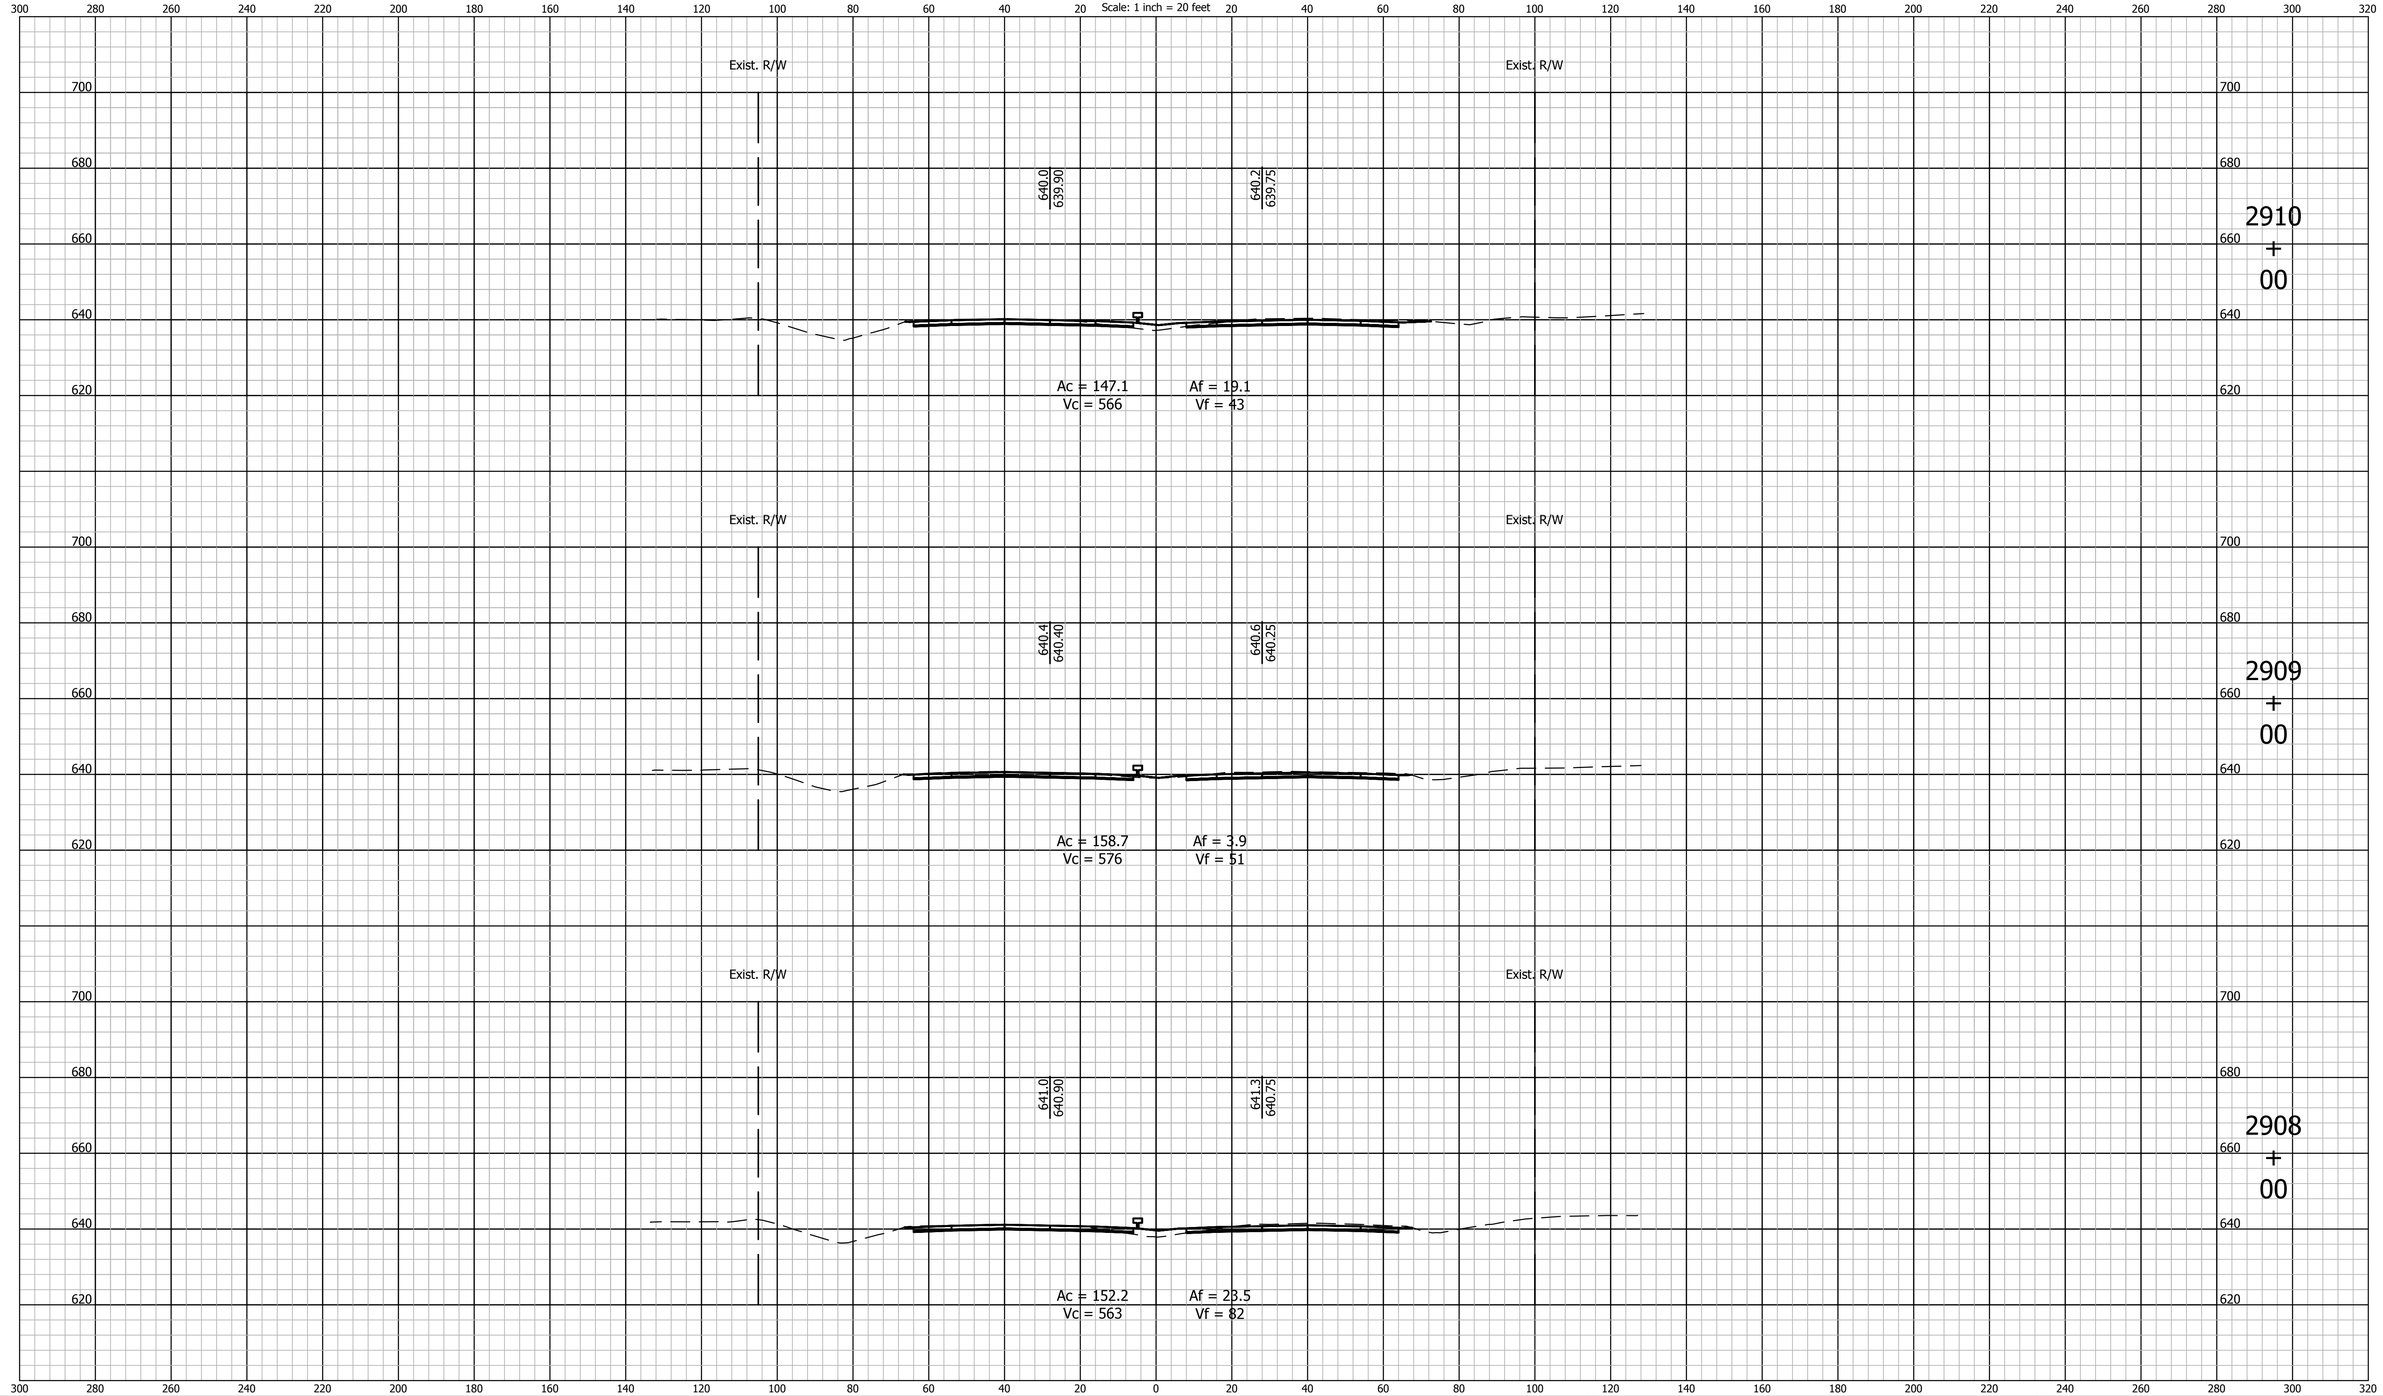

E&B PAVING, Inc
World-Class Solutions at a Local Level℠

UNITED Consulting

1625 N. Post Road
Indianapolis, IN 46219
Phone 317-895-2585
Fax 317-895-2596
www.ucindy.com

RECOMMENDED FOR APPROVAL _____
DESIGN ENGINEER DATE

DESIGNED: BWS DRAWN: MAC
CHECKED: BJP CHECKED: BJP

INDIANA
DEPARTMENT OF TRANSPORTATION

CROSS SECTIONS
LINE "A"

HORIZONTAL SCALE	BRIDGE FILE
1" = 20'	-
VERTICAL SCALE	DESIGNATION
1" = 20'	0501212

SURVEY BOOK	SHEETS		
-	233	of	251
CONTRACT	PROJECT		
R-28940	0501212		

File Name: P:\C3D\MK16-465\Road\Dwg\Plans\X Sections Line A 2748+00 to 2962+00.dwg Plot Date: 4/25/2017 Plotted By: Pierson, Brian

CROSS SECTIONS

Scale: 1 inch = 20 feet

2913 + 00

Exist. R/W

638.3
638.40

638.5
638.25

Ac = 132.3
Vc = 490

Af = 26.7
Vf = 90

Exist. R/W

2912 + 00

Exist. R/W

638.8
638.90

639.0
638.75

Ac = 132.3
Vc = 502

Af = 21.8
Vf = 80

Exist. R/W

2911 + 00

Exist. R/W

639.4
639.40

639.6
639.25

Ac = 138.5
Vc = 529

Af = 21.5
Vf = 75

E&B PAVING, Inc
World-Class Solutions at a Local Level℠

UNITED Consulting

1625 N. Post Road
Indianapolis, IN 46219
Phone 317-895-2585
Fax 317-895-2596
www.ucindy.com

RECOMMENDED FOR APPROVAL _____
DESIGN ENGINEER DATE

DESIGNED: BWS | DRAWN: MAC

CHECKED: BJP | CHECKED: BJP

INDIANA
DEPARTMENT OF TRANSPORTATION

CROSS SECTIONS
LINE "A"

HORIZONTAL SCALE	BRIDGE FILE
1" = 20'	-
VERTICAL SCALE	DESIGNATION
1" = 20'	0501212

SURVEY BOOK	SHEETS		
-	234	of	251
CONTRACT	PROJECT		
R-28940	0501212		

File Name: P:\C3D\MK16-465\Road\Dwg\Plans\X Sections Line A 2748+00 to 2962+00.dwg Plot Date: 4/25/2017 Plotted By: Pierson, Brian

CROSS SECTIONS
Scale: 1 inch = 20 feet

300 280 260 240 220 200 180 160 140 120 100 80 60 40 20 20 40 60 80 100 120 140 160 180 200 220 240 260 280 300 320

700 680 660 640 620

Exist. R/W

636.8
637.01

637.0
636.85

Exist. R/W

2916
+
00

Ac = 125.4
Vc = 483

Af = 35.1
Vf = 119

Exist. R/W

637.3
637.41

637.5
637.26

Exist. R/W

2915
+
00

Ac = 135.4
Vc = 469

Af = 29.2
Vf = 113

Exist. R/W

637.8
637.90

638.0
637.75

Exist. R/W

2914
+
00

Ac = 117.7
Vc = 463

Af = 31.9
Vf = 108

300 280 260 240 220 200 180 160 140 120 100 80 60 40 20 0 20 40 60 80 100 120 140 160 180 200 220 240 260 280 300 320

E&B PAVING, Inc
World-Class Solutions at a Local Level™

UNITED Consulting

1625 N. Post Road
Indianapolis, IN 46219
Phone 317-895-2585
Fax 317-895-2596
www.ucindy.com

RECOMMENDED FOR APPROVAL _____
DESIGN ENGINEER DATE

DESIGNED: BWS | DRAWN: MAC
CHECKED: BJP | CHECKED: BJP

INDIANA
DEPARTMENT OF TRANSPORTATION

CROSS SECTIONS
LINE "A"

HORIZONTAL SCALE	BRIDGE FILE
1" = 20'	-
VERTICAL SCALE	DESIGNATION
1" = 20'	0501212

SURVEY BOOK	SHEETS		
-	235	of	251
CONTRACT	PROJECT		
R-28940	0501212		

File Name: P:\C3D\MK16-465\Road\Dwg\Plans\X Sections Line A 2748+00 to 2962+00.dwg Plot Date: 4/25/2017 Plotted By: Pierson, Brian

CROSS SECTIONS
Scale: 1 inch = 20 feet

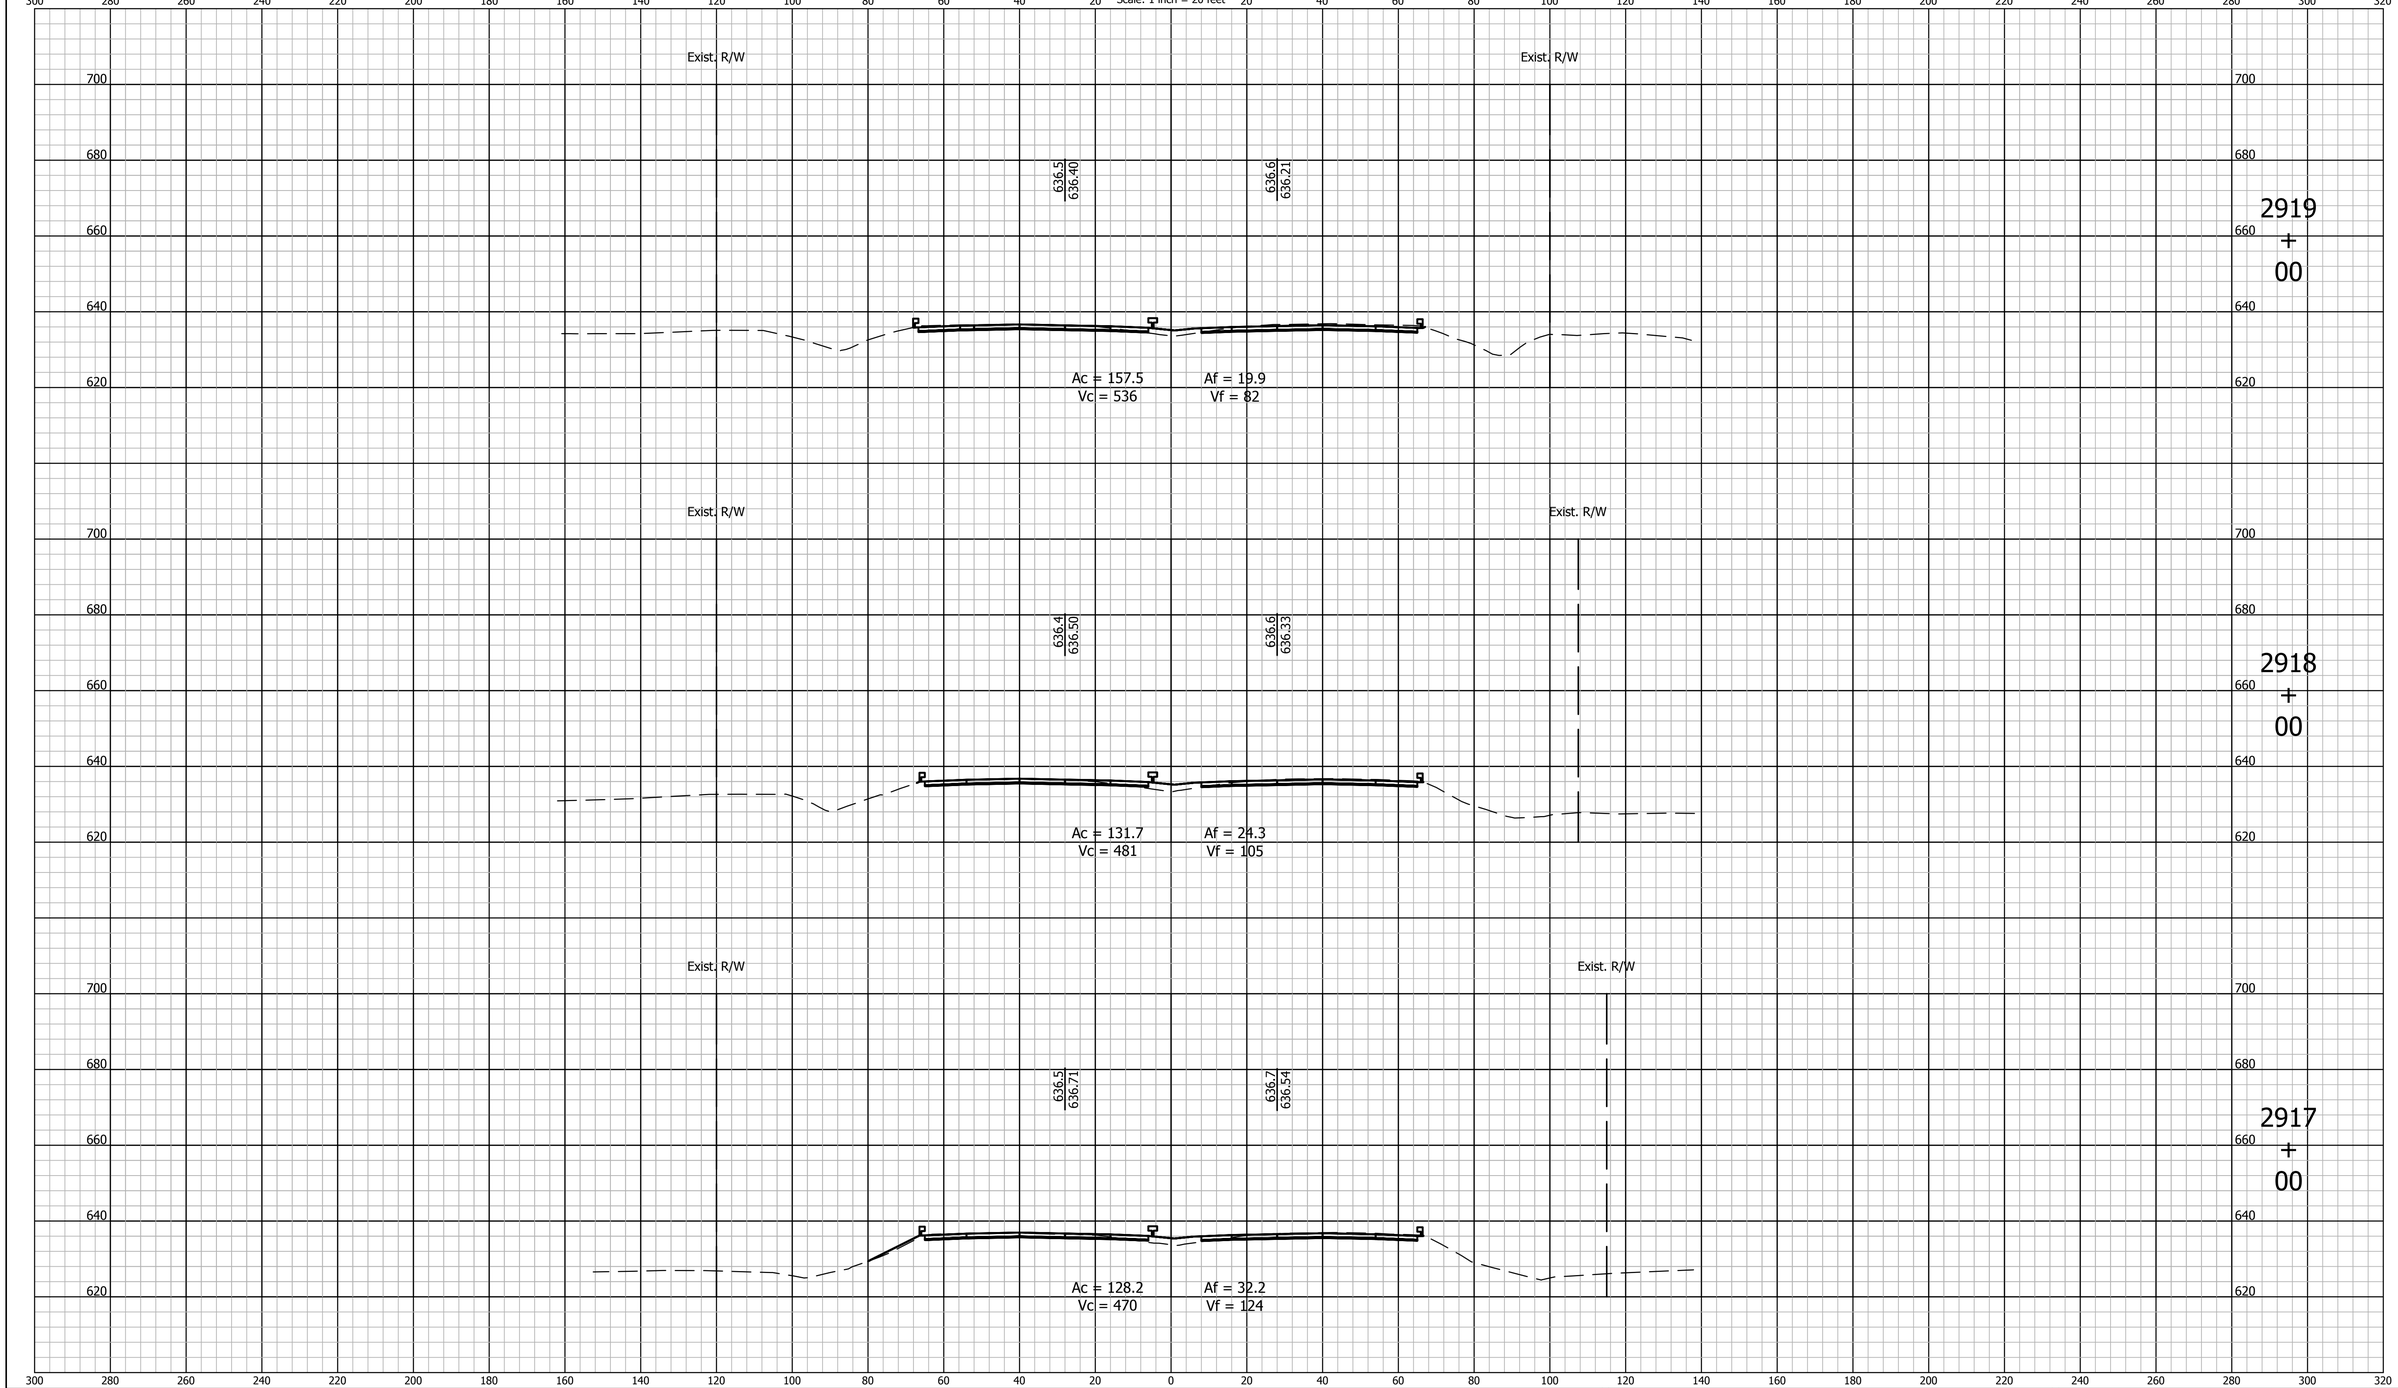

E&B PAVING, Inc
World-Class Solutions at a Local Level℠

UNITED Consulting
1625 N. Post Road
Indianapolis, IN 46219
Phone 317-895-2585
Fax 317-895-2596
www.ucindy.com

RECOMMENDED FOR APPROVAL _____ DESIGN ENGINEER DATE

DESIGNED: BWS | DRAWN: MAC

CHECKED: BJP | CHECKED: BJP

INDIANA
DEPARTMENT OF TRANSPORTATION

CROSS SECTIONS
LINE "A"

HORIZONTAL SCALE	BRIDGE FILE
1" = 20'	-
VERTICAL SCALE	DESIGNATION
1" = 20'	0501212

SURVEY BOOK	SHEETS		
-	236	of	251
CONTRACT	PROJECT		
R-28940	0501212		

File Name: P:\C3D\MK16-465\Road\Dwg\Plans\X Sections Line A 2748+00 to 2962+00.dwg Plot Date: 4/25/2017 Plotted By: Pierson, Brian

CROSS SECTIONS
Scale: 1 inch = 20 feet

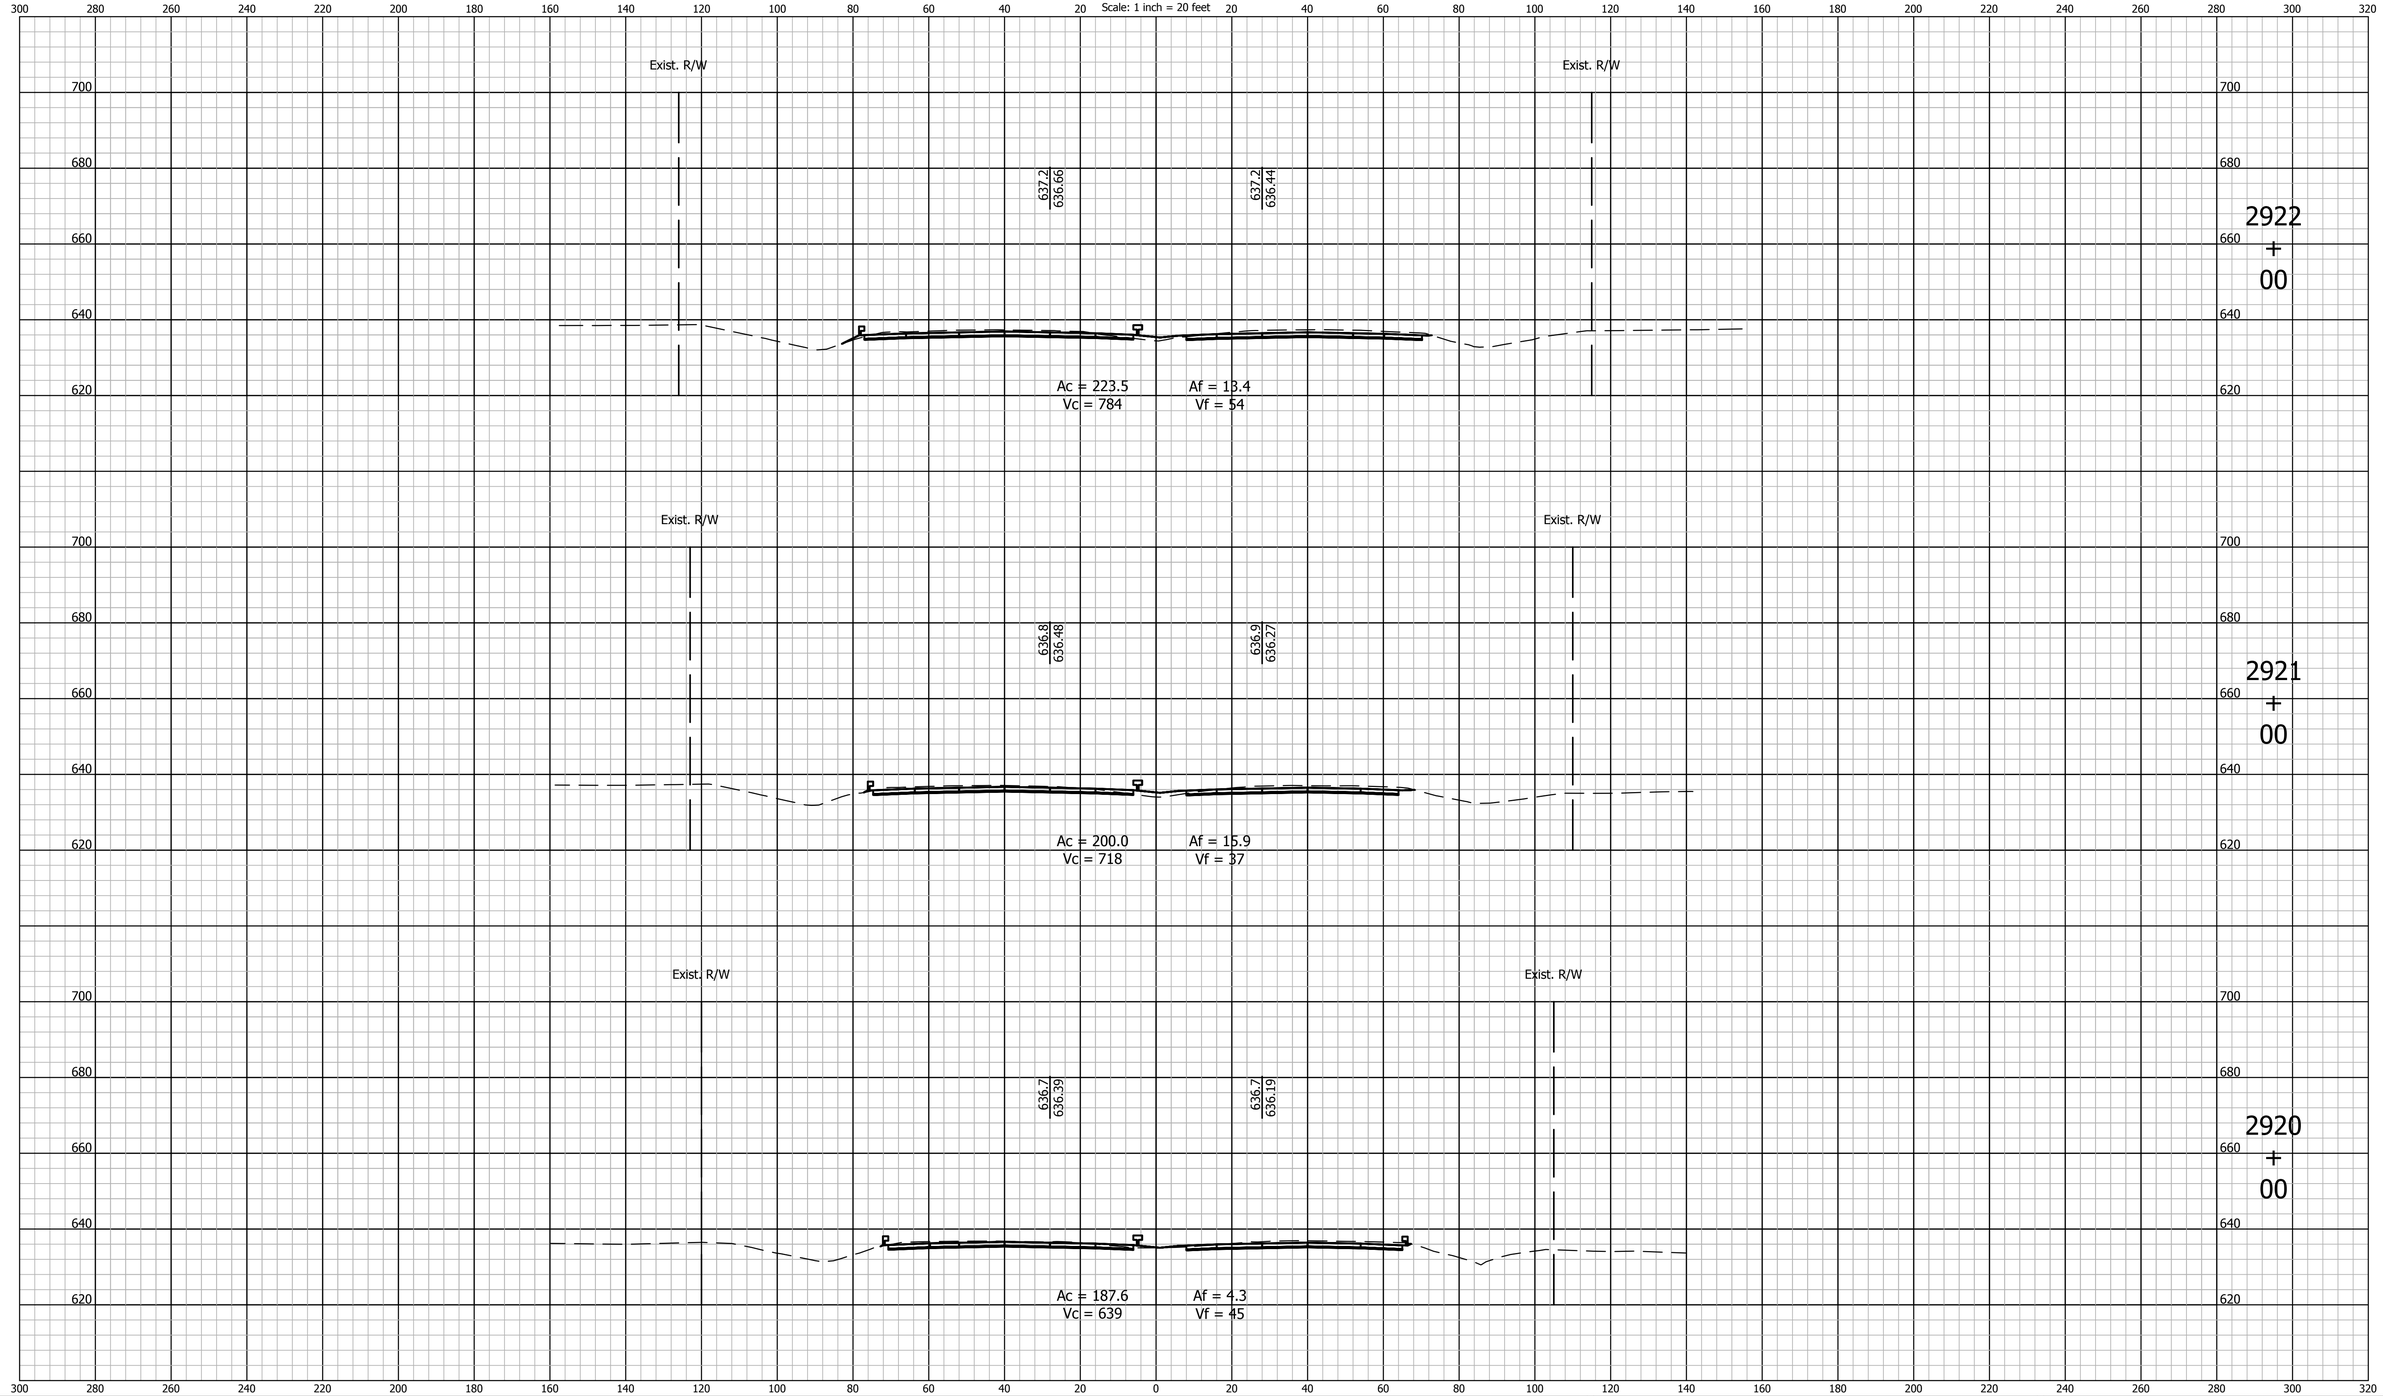

E&B PAVING, Inc
World-Class Solutions at a Local Level℠

UNITED Consulting

1625 N. Post Road
Indianapolis, IN 46219
Phone 317-895-2585
Fax 317-895-2596
www.ucindy.com

RECOMMENDED FOR APPROVAL _____ DESIGN ENGINEER DATE

DESIGNED: BWS | DRAWN: MAC

CHECKED: BJP | CHECKED: BJP

INDIANA
DEPARTMENT OF TRANSPORTATION

CROSS SECTIONS
LINE "A"

HORIZONTAL SCALE	BRIDGE FILE
1" = 20'	-
VERTICAL SCALE	DESIGNATION
1" = 20'	0501212

SURVEY BOOK	SHEETS		
-	237	of	251
CONTRACT	PROJECT		
R-28940	0501212		

File Name: P:\C3D\MK16-465\Road\Dwg\Plans\X Sections Line A 2748+00 to 2962+00.dwg Plot Date: 4/25/2017 Plotted By: Pierson, Brian

CROSS SECTIONS
Scale: 1 inch = 20 feet

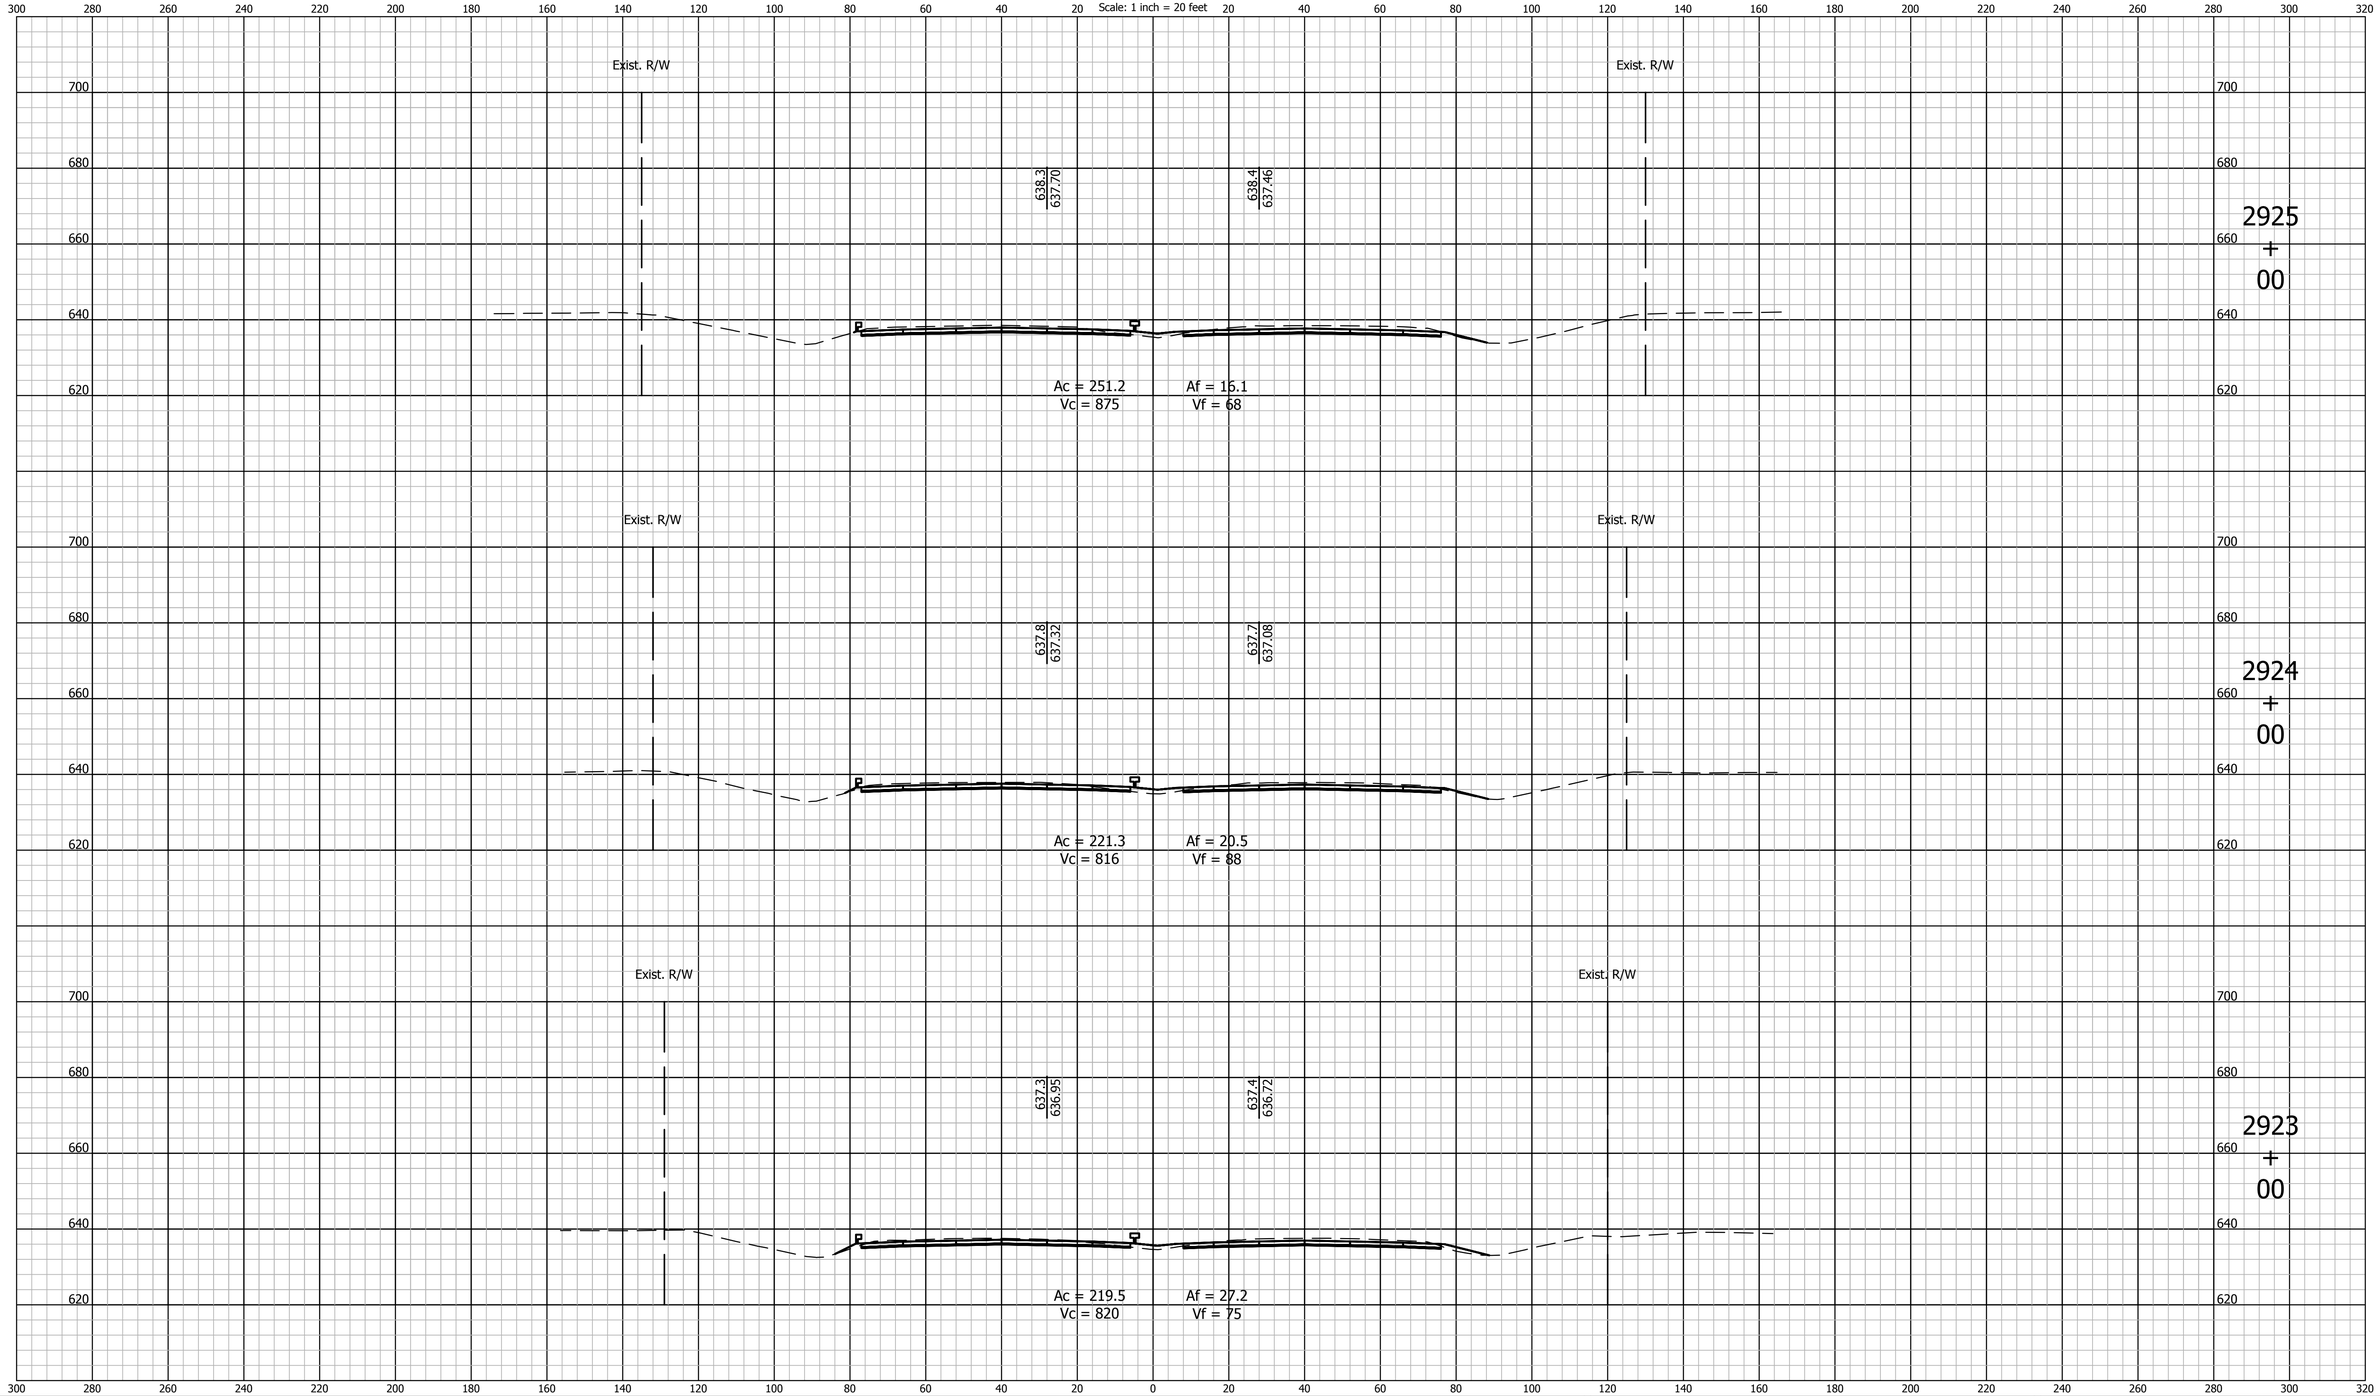

E&B PAVING, Inc
World-Class Solutions at a Local Level℠

UNITED Consulting

1625 N. Post Road
Indianapolis, IN 46219
Phone 317-895-2585
Fax 317-895-2596
www.ucindy.com

RECOMMENDED FOR APPROVAL _____ DESIGN ENGINEER DATE

DESIGNED: BWS | DRAWN: MAC

CHECKED: BJP | CHECKED: BJP

INDIANA
DEPARTMENT OF TRANSPORTATION

CROSS SECTIONS
LINE "A"

HORIZONTAL SCALE	BRIDGE FILE
1" = 20'	-
VERTICAL SCALE	DESIGNATION
1" = 20'	0501212

SURVEY BOOK	SHEETS		
-	238	of	251
CONTRACT	PROJECT		
R-28940	0501212		

File Name: P:\C3D\MK16-465\Road\Dwg\Plans\X Sections Line A 2748+00 to 2962+00.dwg Plot Date: 4/25/2017 Plotted By: Pierson, Brian

CROSS SECTIONS
Scale: 1 inch = 20 feet

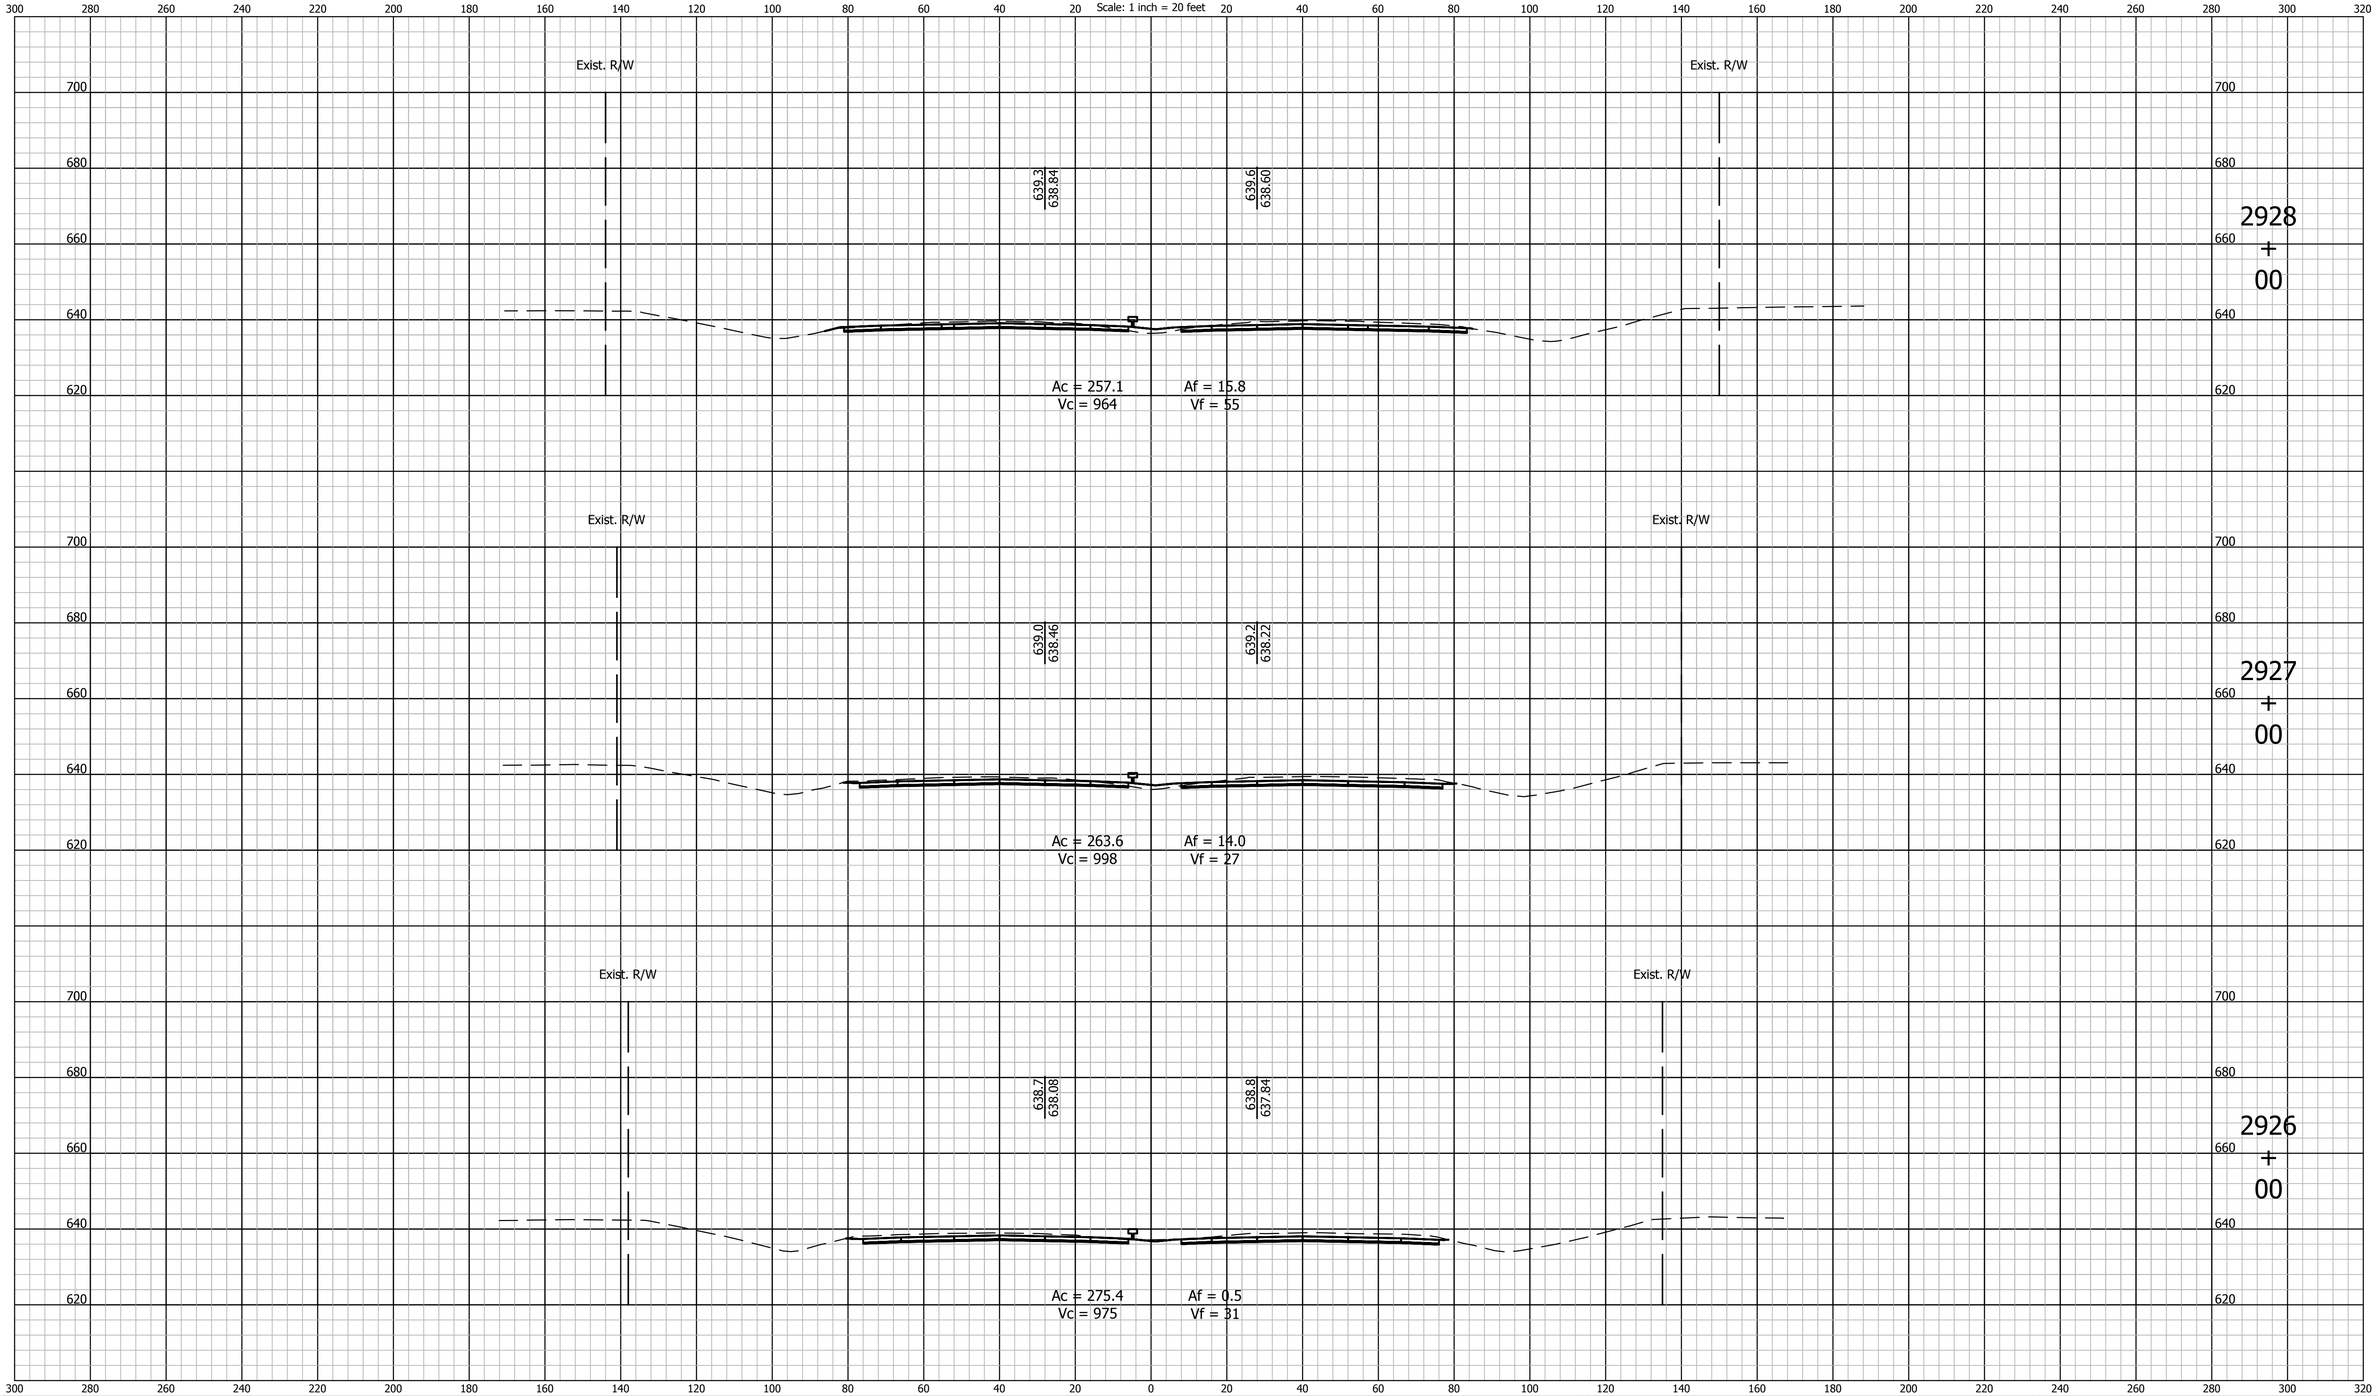

E&B PAVING, Inc
World-Class Solutions at a Local Level℠

UNITED Consulting

1625 N. Post Road
Indianapolis, IN 46219
Phone 317-895-2585
Fax 317-895-2596
www.ucindy.com

RECOMMENDED FOR APPROVAL _____ DESIGN ENGINEER DATE

DESIGNED: BWS | DRAWN: MAC

CHECKED: BJP | CHECKED: BJP

INDIANA
DEPARTMENT OF TRANSPORTATION

CROSS SECTIONS
LINE "A"

HORIZONTAL SCALE	BRIDGE FILE
1" = 20'	-
VERTICAL SCALE	DESIGNATION
1" = 20'	0501212

SURVEY BOOK	SHEETS		
-	239	of	251
CONTRACT	PROJECT		
R-28940	0501212		

File Name: P:\C3D\MK16-465\Road\Dwg\Plans\X Sections Line A 2748+00 to 2962+00.dwg Plot Date: 4/25/2017 Plotted By: Pierson, Brian

CROSS SECTIONS

Scale: 1 inch = 20 feet

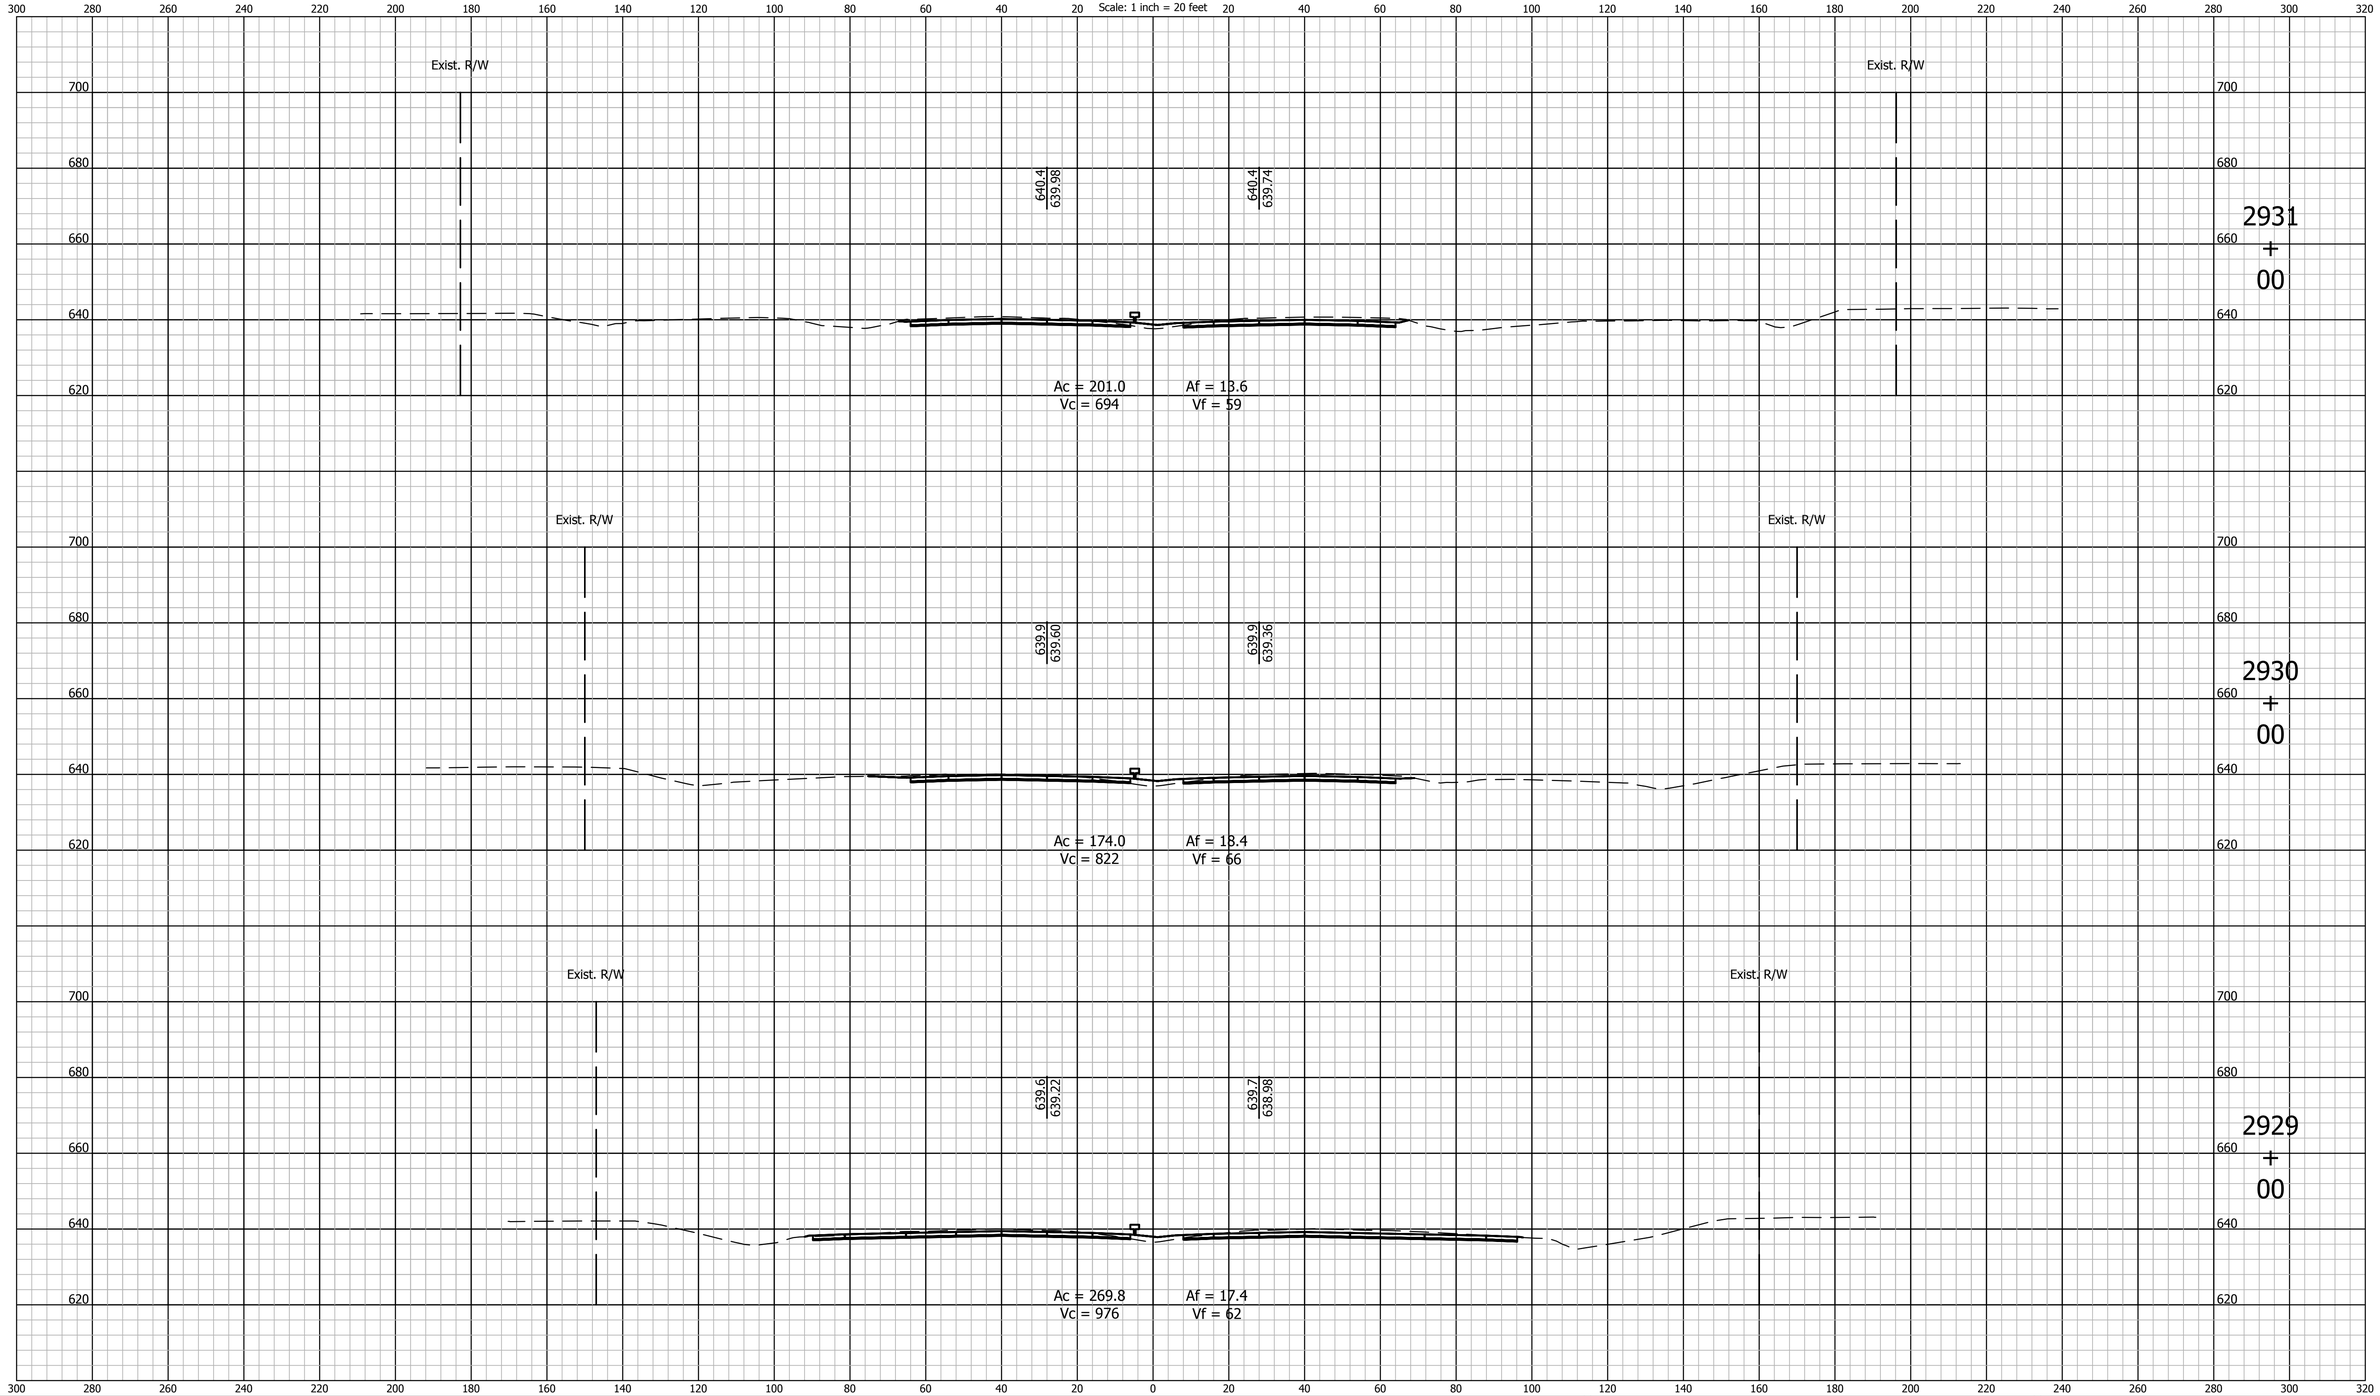

E&B PAVING, Inc
World-Class Solutions at a Local Level℠

UNITED Consulting

1625 N. Post Road
Indianapolis, IN 46219
Phone 317-895-2585
Fax 317-895-2596
www.ucindy.com

RECOMMENDED FOR APPROVAL _____ DESIGN ENGINEER DATE

DESIGNED: BWS DRAWN: MAC

CHECKED: BJP CHECKED: BJP

INDIANA
DEPARTMENT OF TRANSPORTATION

CROSS SECTIONS
LINE "A"

HORIZONTAL SCALE	BRIDGE FILE
1" = 20'	-
VERTICAL SCALE	DESIGNATION
1" = 20'	0501212

SURVEY BOOK	SHEETS		
-	240	of	251
CONTRACT	PROJECT		
R-28940	0501212		

File Name: P:\C3D\MK16-465\Road\Dwg\Plans\X Sections Line A 2748+00 to 2962+00.dwg Plot Date: 4/25/2017 Plotted By: Pierson, Brian

CROSS SECTIONS
Scale: 1 inch = 20 feet

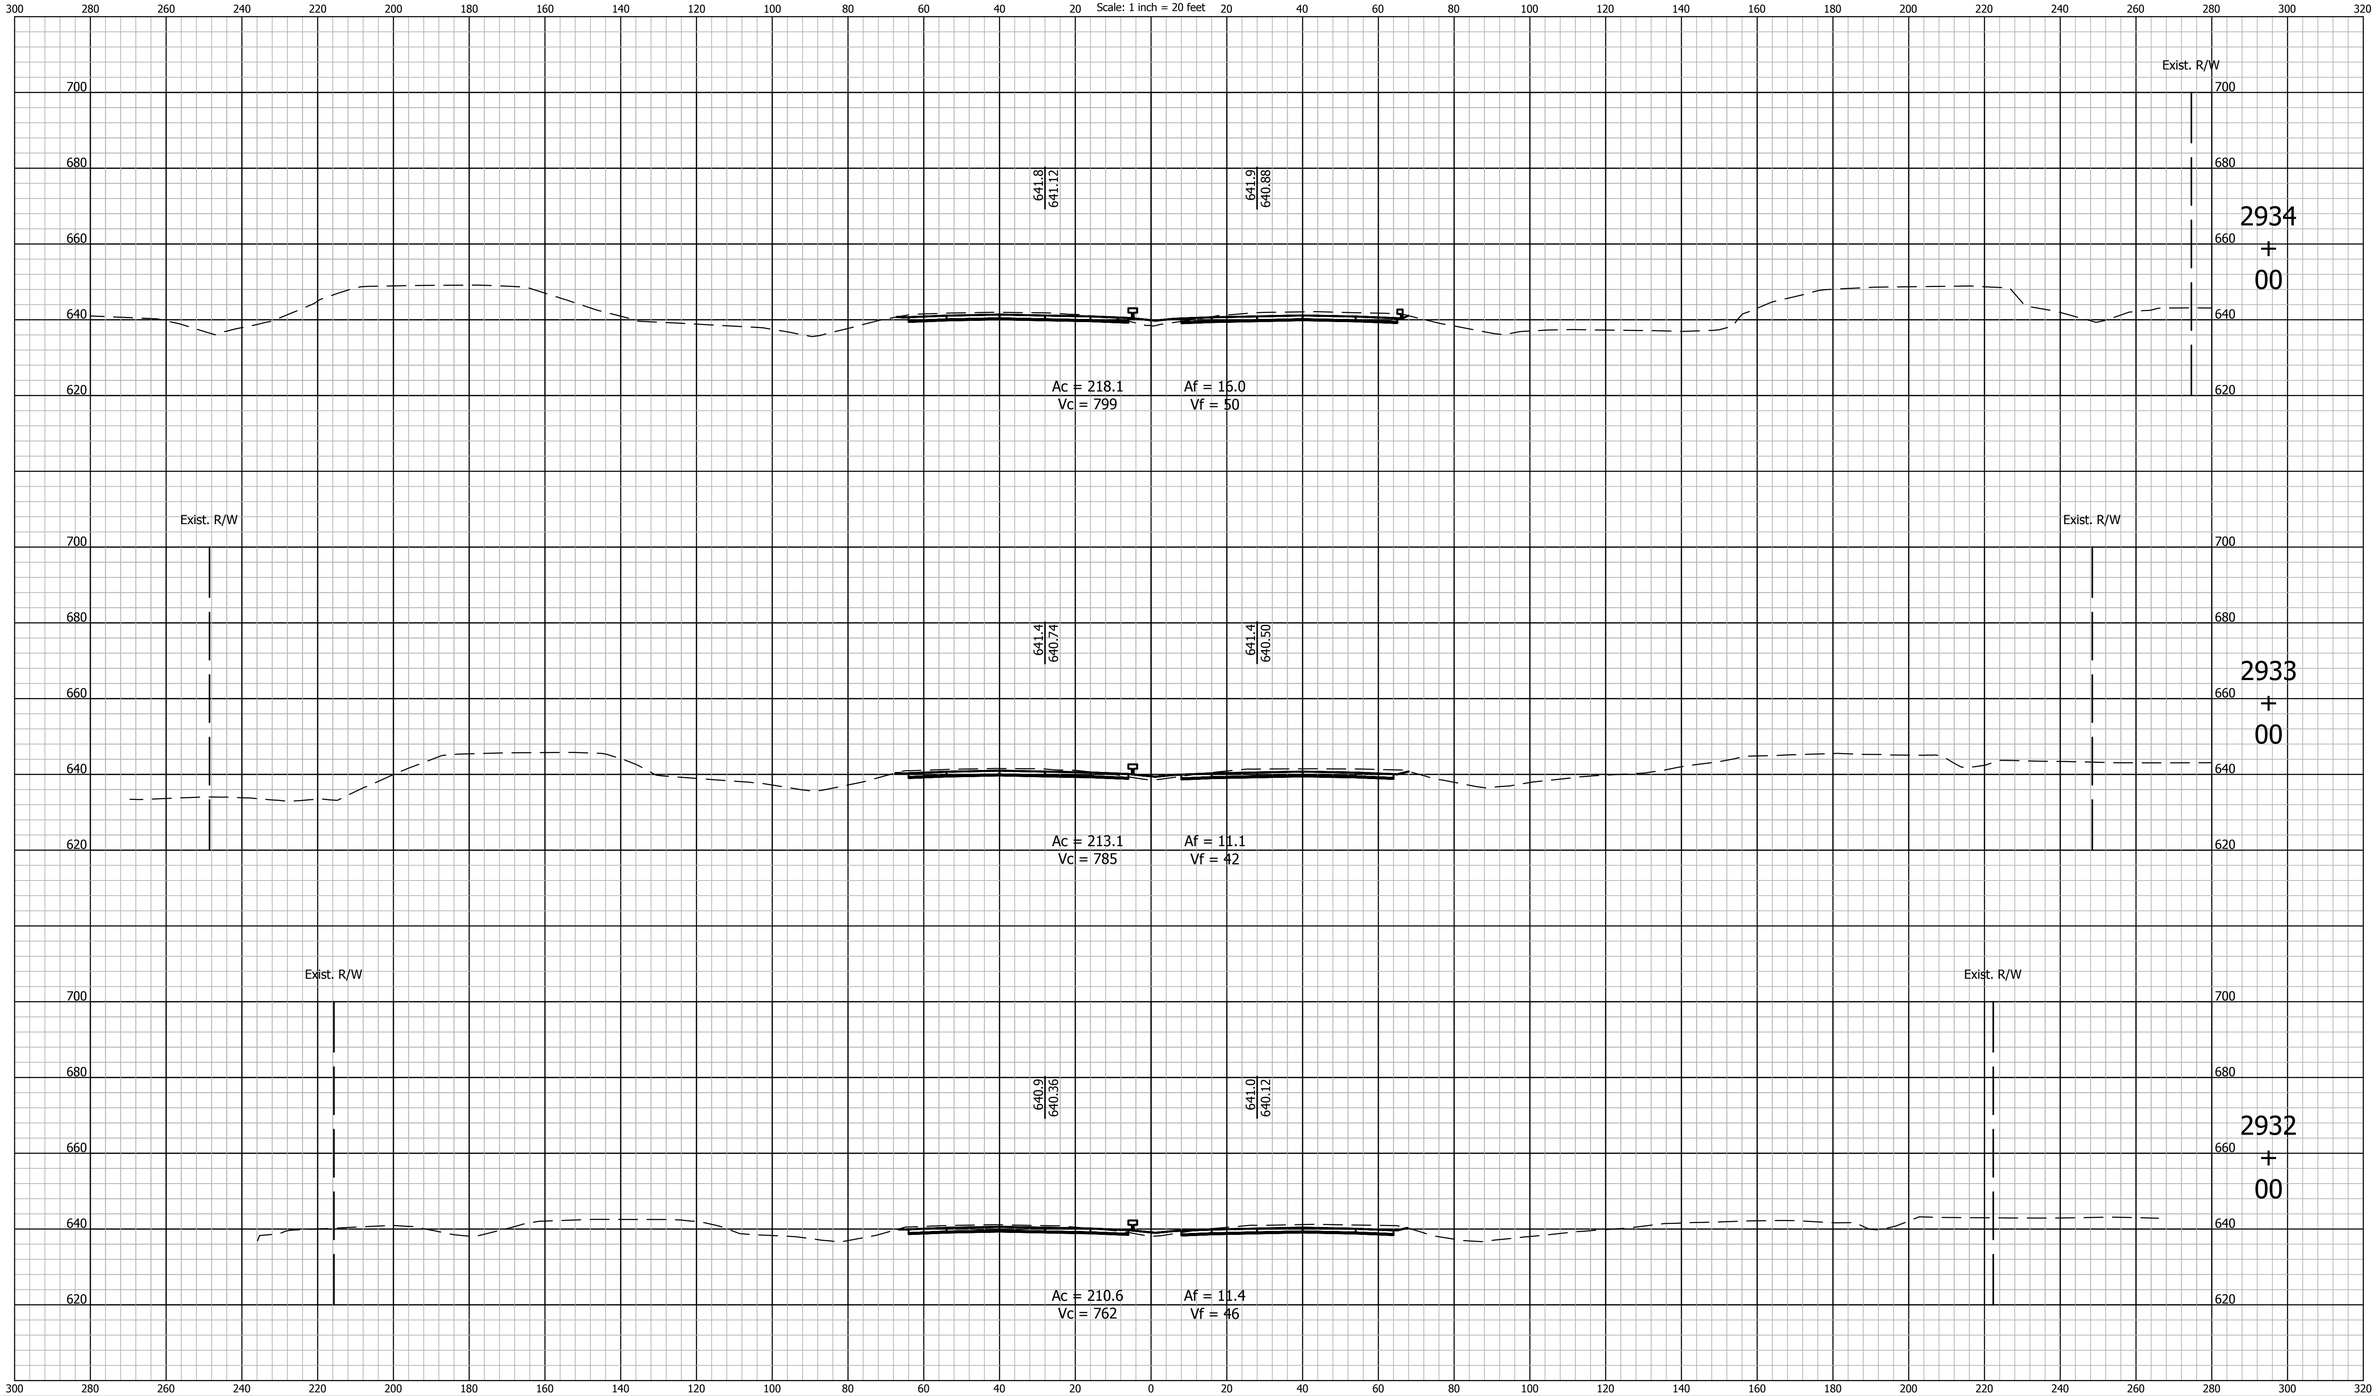

E&B PAVING, Inc
World-Class Solutions at a Local Level℠

UNITED Consulting
1625 N. Post Road
Indianapolis, IN 46219
Phone 317-895-2585
Fax 317-895-2596
www.ucindy.com

RECOMMENDED FOR APPROVAL _____ DESIGN ENGINEER DATE

DESIGNED: BWS | DRAWN: MAC

CHECKED: BJP | CHECKED: BJP

INDIANA
DEPARTMENT OF TRANSPORTATION

CROSS SECTIONS
LINE "A"

HORIZONTAL SCALE	BRIDGE FILE
1" = 20'	-
VERTICAL SCALE	DESIGNATION
1" = 20'	0501212

SURVEY BOOK	SHEETS		
-	241	of	251
CONTRACT	PROJECT		
R-28940	0501212		

File Name: P:\C3D\MK16-465\Road\Dwg\Plans\X Sections Line A 2748+00 to 2962+00.dwg Plot Date: 4/25/2017 Plotted By: Pierson, Brian

CROSS SECTIONS
Scale: 1 inch = 20 feet

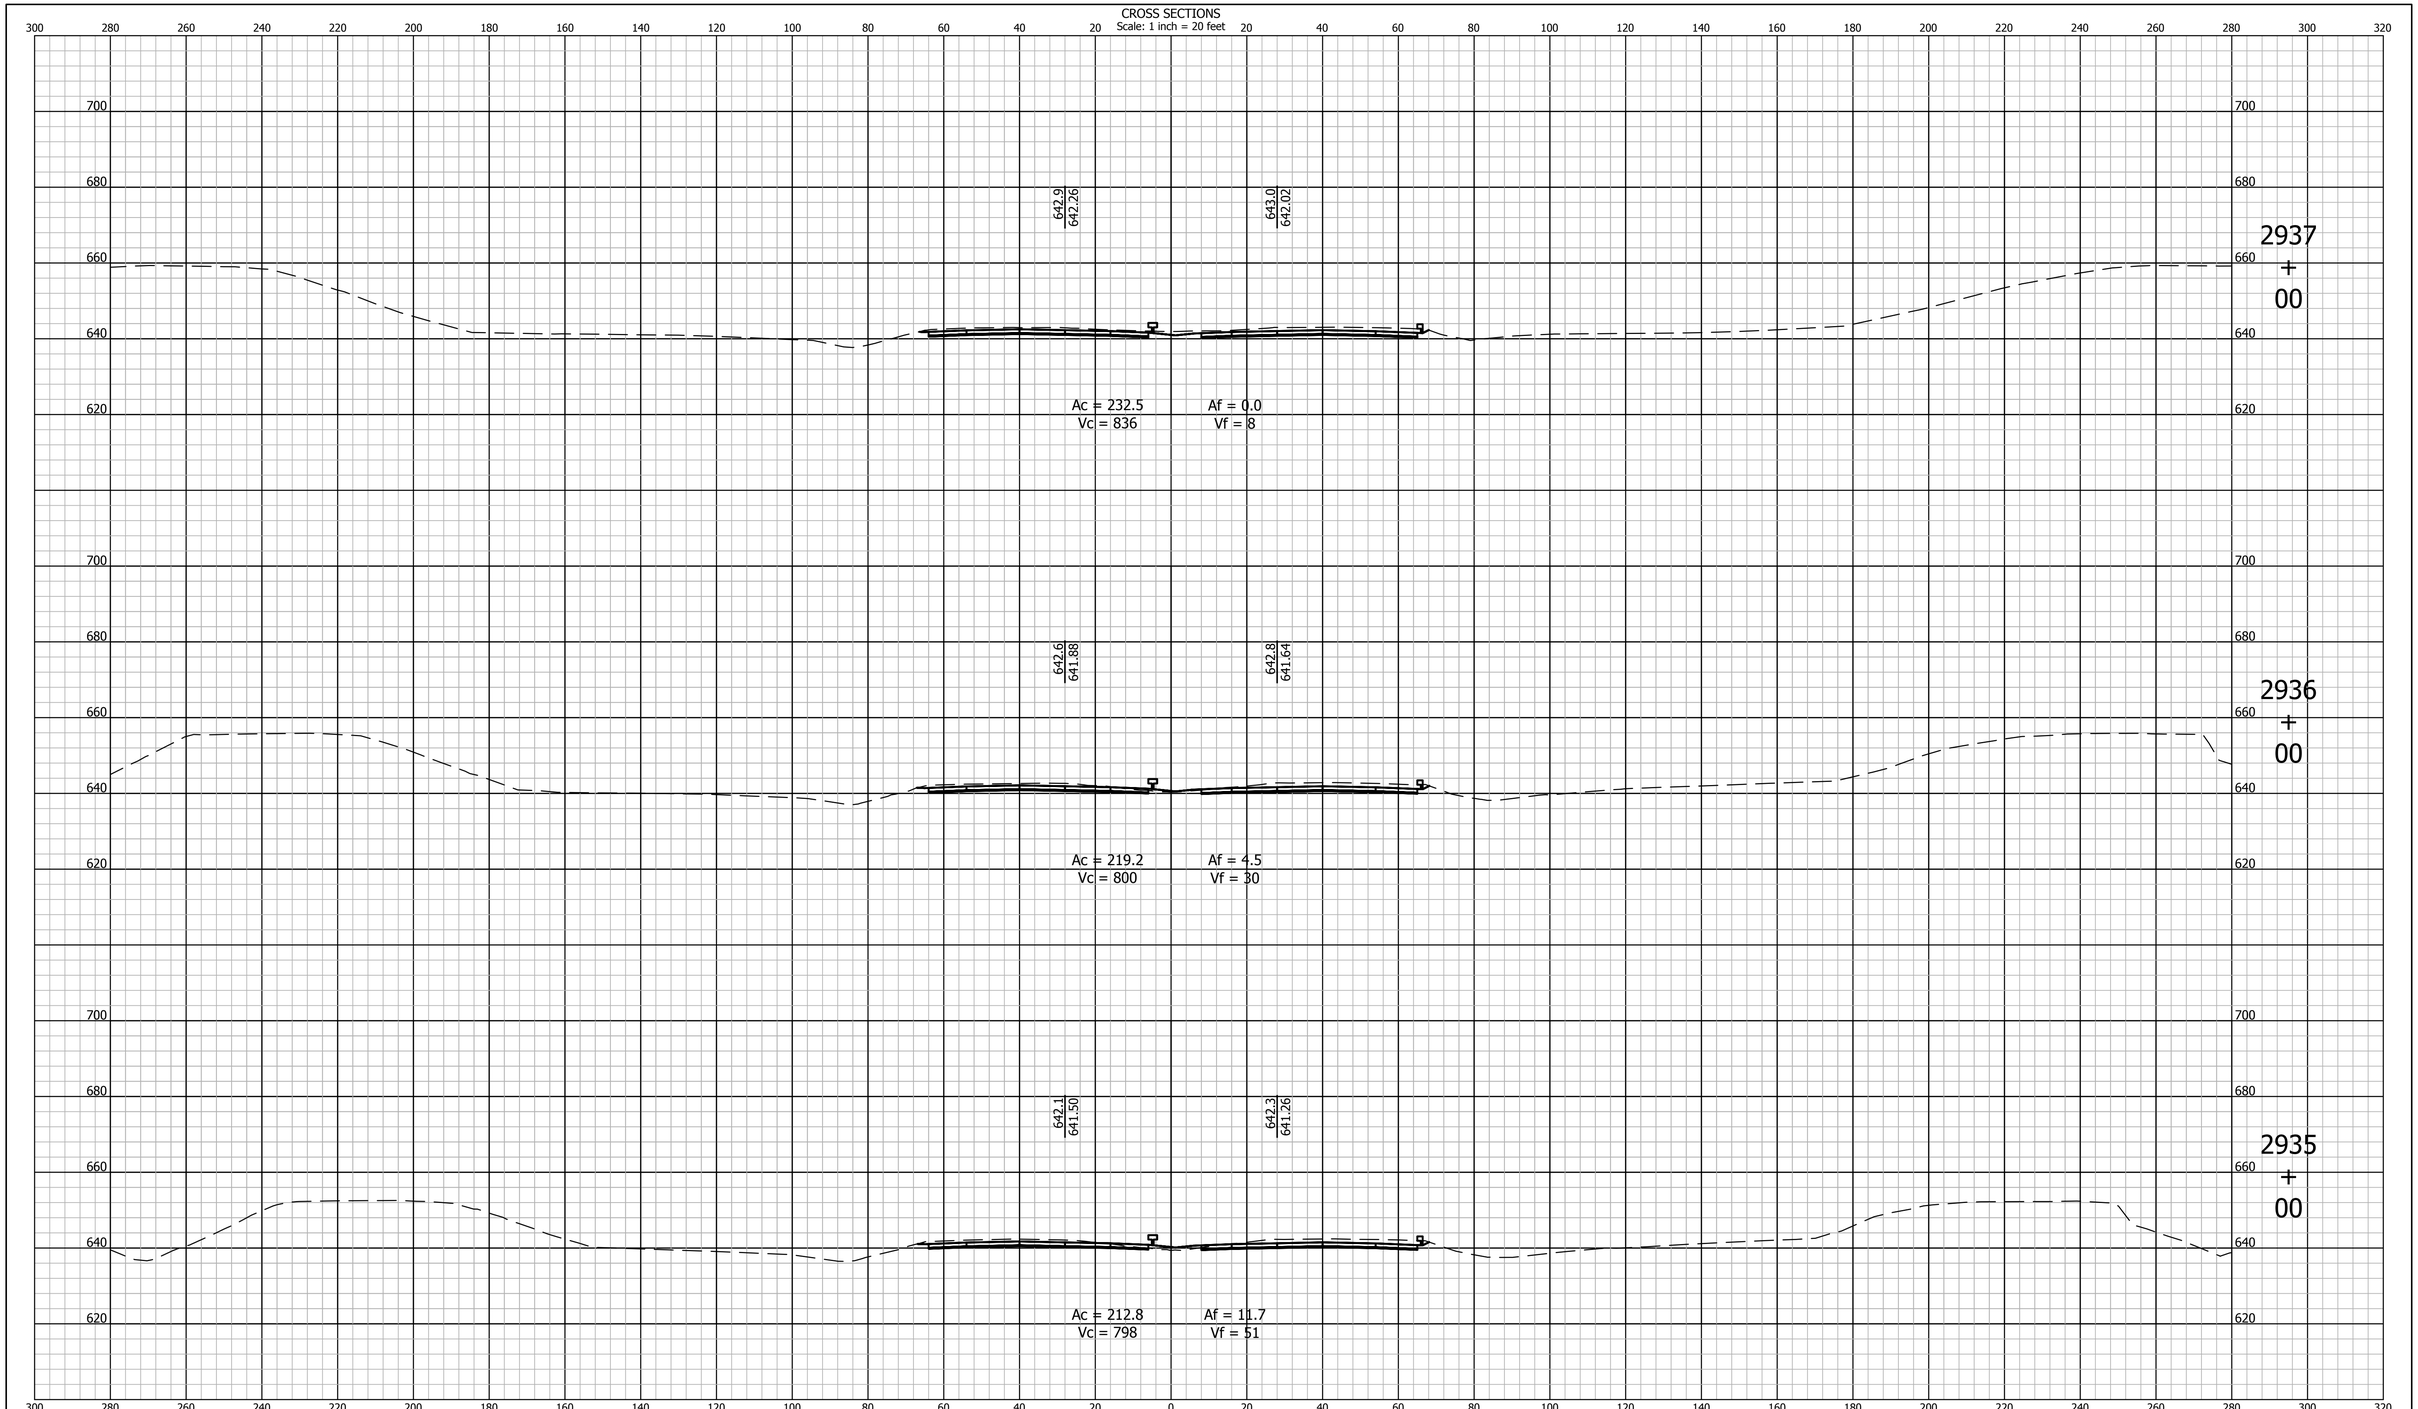

E&B PAVING, Inc
World-Class Solutions at a Local Level℠.

UNITED Consulting

1625 N. Post Road
Indianapolis, IN 46219
Phone 317-895-2585
Fax 317-895-2596
www.ucindy.com

RECOMMENDED FOR APPROVAL _____ DESIGN ENGINEER DATE

DESIGNED: BWS DRAWN: MAC

CHECKED: BJP CHECKED: BJP

INDIANA
DEPARTMENT OF TRANSPORTATION

CROSS SECTIONS
LINE "A"

HORIZONTAL SCALE	BRIDGE FILE
1" = 20'	-
VERTICAL SCALE	DESIGNATION
1" = 20'	0501212

SURVEY BOOK	SHEETS
-	242 of 251
CONTRACT	PROJECT
R-28940	0501212

File Name: P:\C3D\MK16-465\Road\Dwg\Plans\X Sections Line A 2748+00 to 2962+00.dwg Plot Date: 4/25/2017 Plotted By: Pierson, Brian

CROSS SECTIONS
Scale: 1 inch = 20 feet

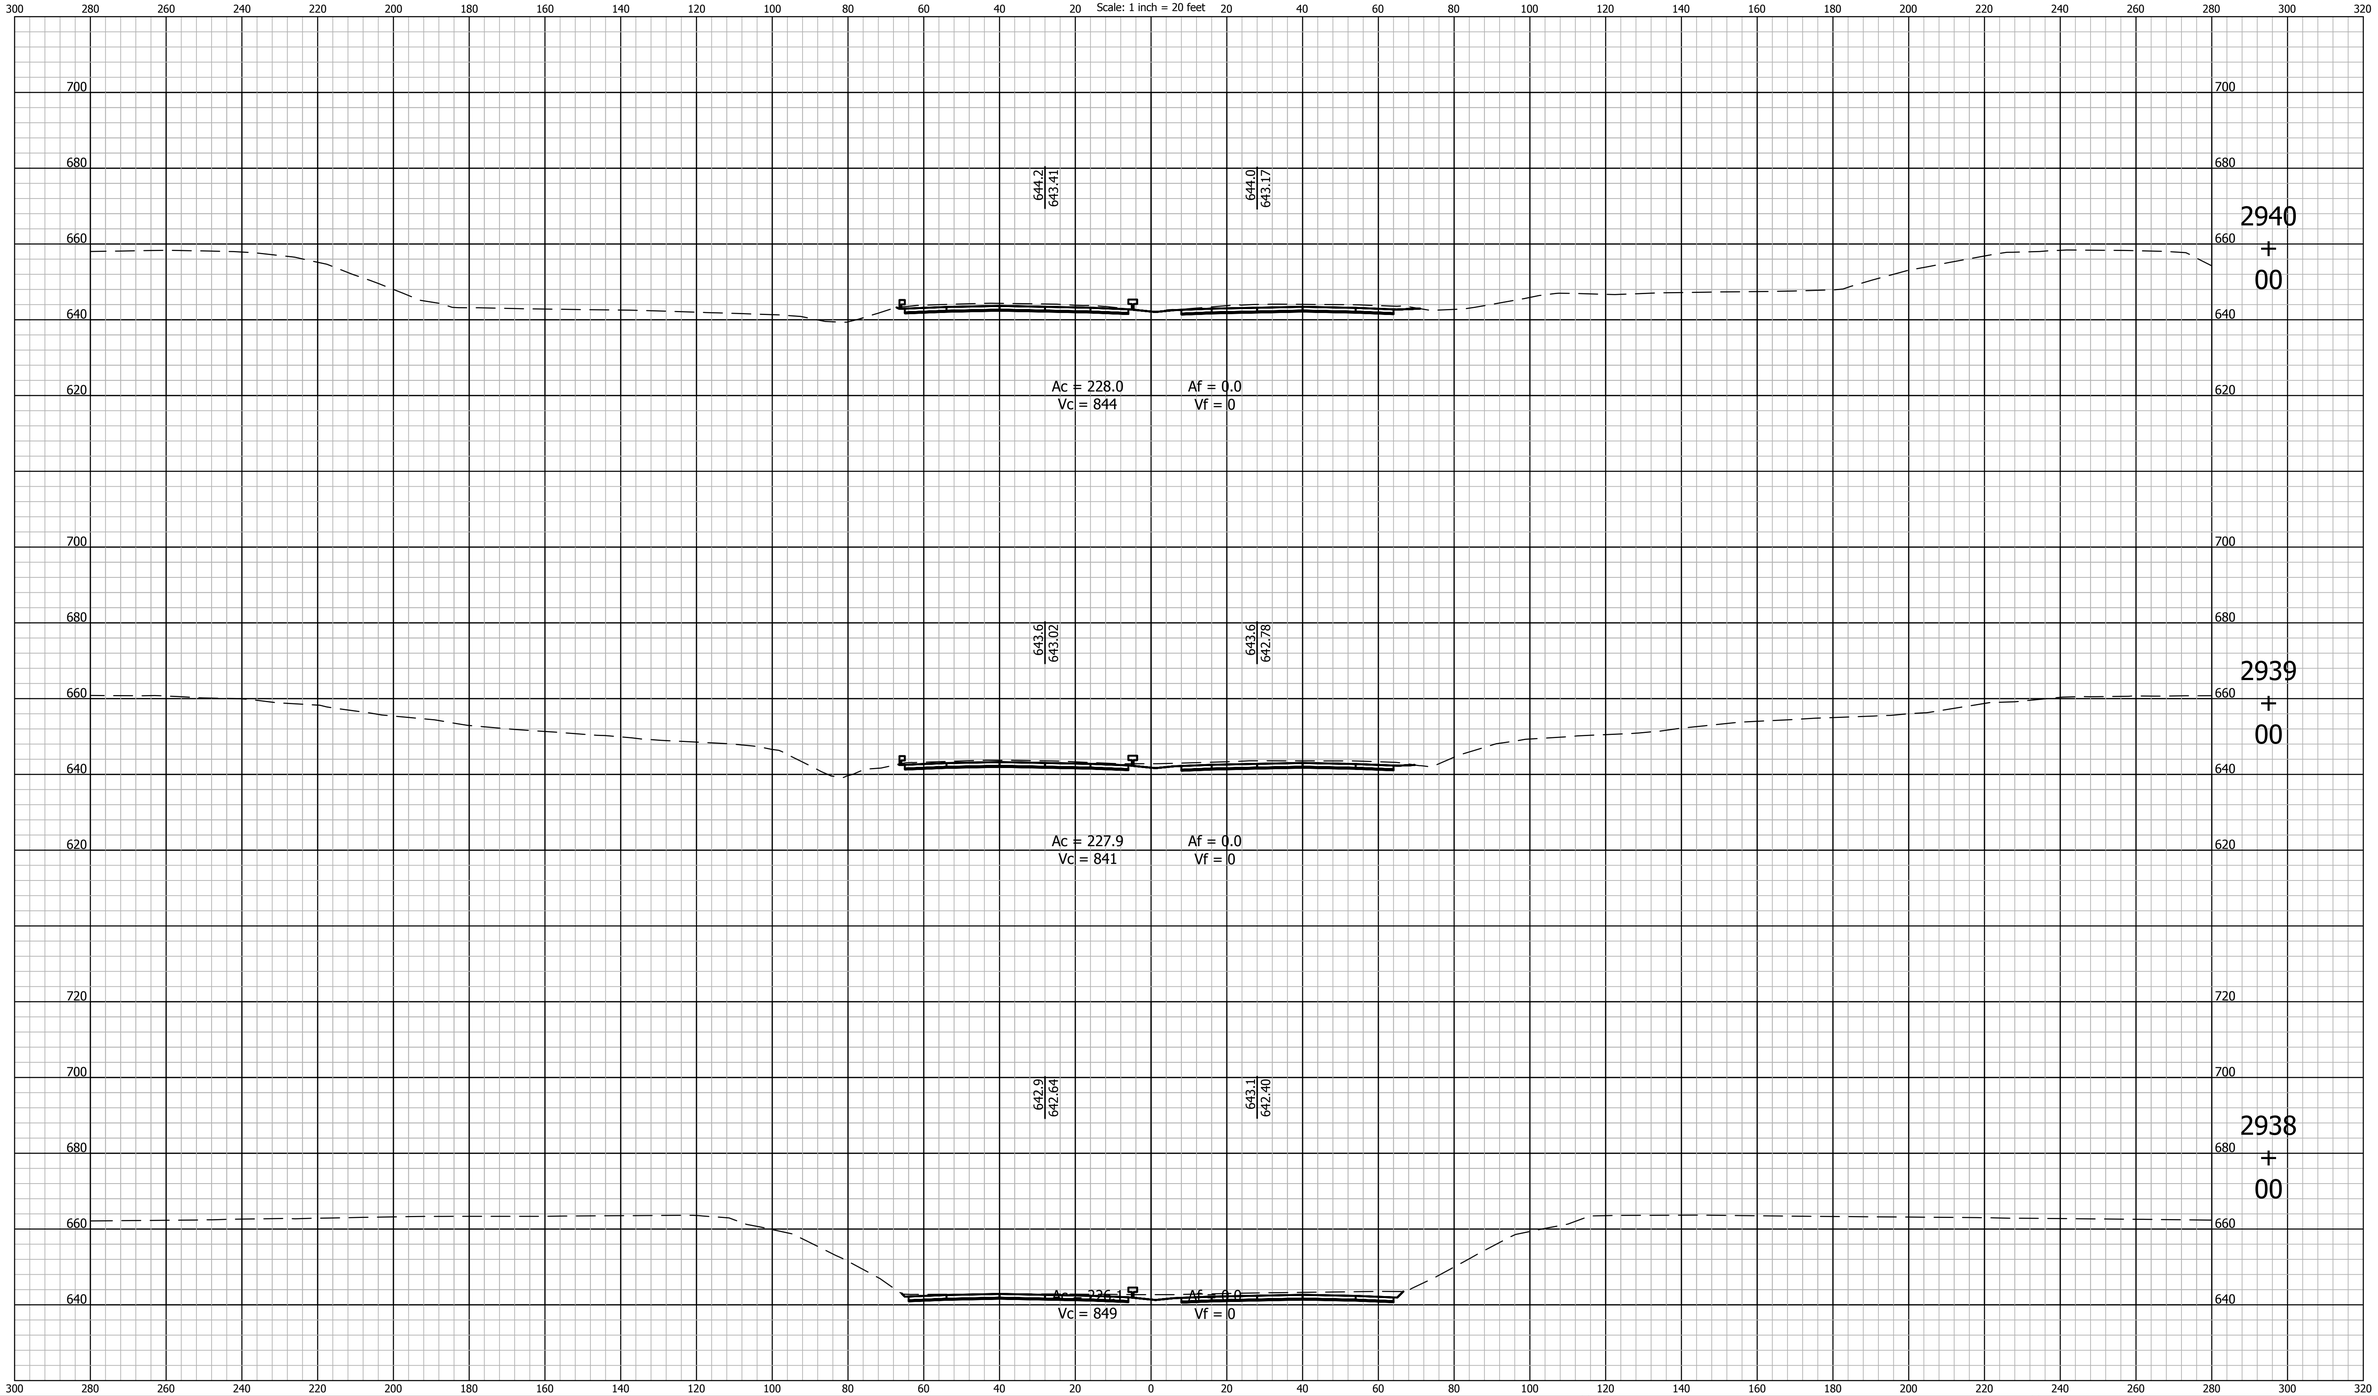

E&B PAVING, Inc
World-Class Solutions at a Local Level℠

UNITED Consulting

1625 N. Post Road
Indianapolis, IN 46219
Phone 317-895-2585
Fax 317-895-2596
www.ucindy.com

RECOMMENDED FOR APPROVAL _____ DESIGN ENGINEER DATE

DESIGNED: BWS | DRAWN: MAC

CHECKED: BJP | CHECKED: BJP

INDIANA
DEPARTMENT OF TRANSPORTATION

CROSS SECTIONS
LINE "A"

HORIZONTAL SCALE	BRIDGE FILE
1" = 20'	-
VERTICAL SCALE	DESIGNATION
1" = 20'	0501212
SURVEY BOOK	SHEETS
-	243 of 251
CONTRACT	PROJECT
R-28940	0501212

File Name: P:\C3D\MK16-465\Road\Dwg\Plans\X Sections Line A 2748+00 to 2962+00.dwg Plot Date: 4/25/2017 Plotted By: Pierson, Brian

CROSS SECTIONS

Scale: 1 inch = 20 feet

2943 + 00

Exist. R/W

Exist. R/W

645.6
644.82

645.5
644.58

Ac = 209.2
Vc = 793

Af = 15.8
Vf = 47

2942 + 00

Exist. R/W

Exist. R/W

645.0
644.31

645.0
644.07

Ac = 219.0
Vc = 795

Af = 11.8
Vf = 42

2941 + 00

644.4
643.84

644.7
643.60

Ac = 210.1
Vc = 811

Af = 10.7
Vf = 20

E&B PAVING, Inc
World-Class Solutions at a Local Level℠

UNITED Consulting

1625 N. Post Road
Indianapolis, IN 46219
Phone 317-895-2585
Fax 317-895-2596
www.ucindy.com

RECOMMENDED FOR APPROVAL

DESIGN ENGINEER DATE

DESIGNED: BWS DRAWN: MAC

CHECKED: BJP CHECKED: BJP

INDIANA
DEPARTMENT OF TRANSPORTATION

CROSS SECTIONS
LINE "A"

HORIZONTAL SCALE	BRIDGE FILE
1" = 20'	-
VERTICAL SCALE	DESIGNATION
1" = 20'	0501212

SURVEY BOOK	SHEETS
-	244 of 251
CONTRACT	PROJECT
R-28940	0501212

File Name: P:\C3D\MK16-465\Road\Dwg\Plans\X Sections Line A 2748+00 to 2962+00.dwg Plot Date: 4/25/2017 Plotted By: Pierson, Brian

CROSS SECTIONS
Scale: 1 inch = 20 feet

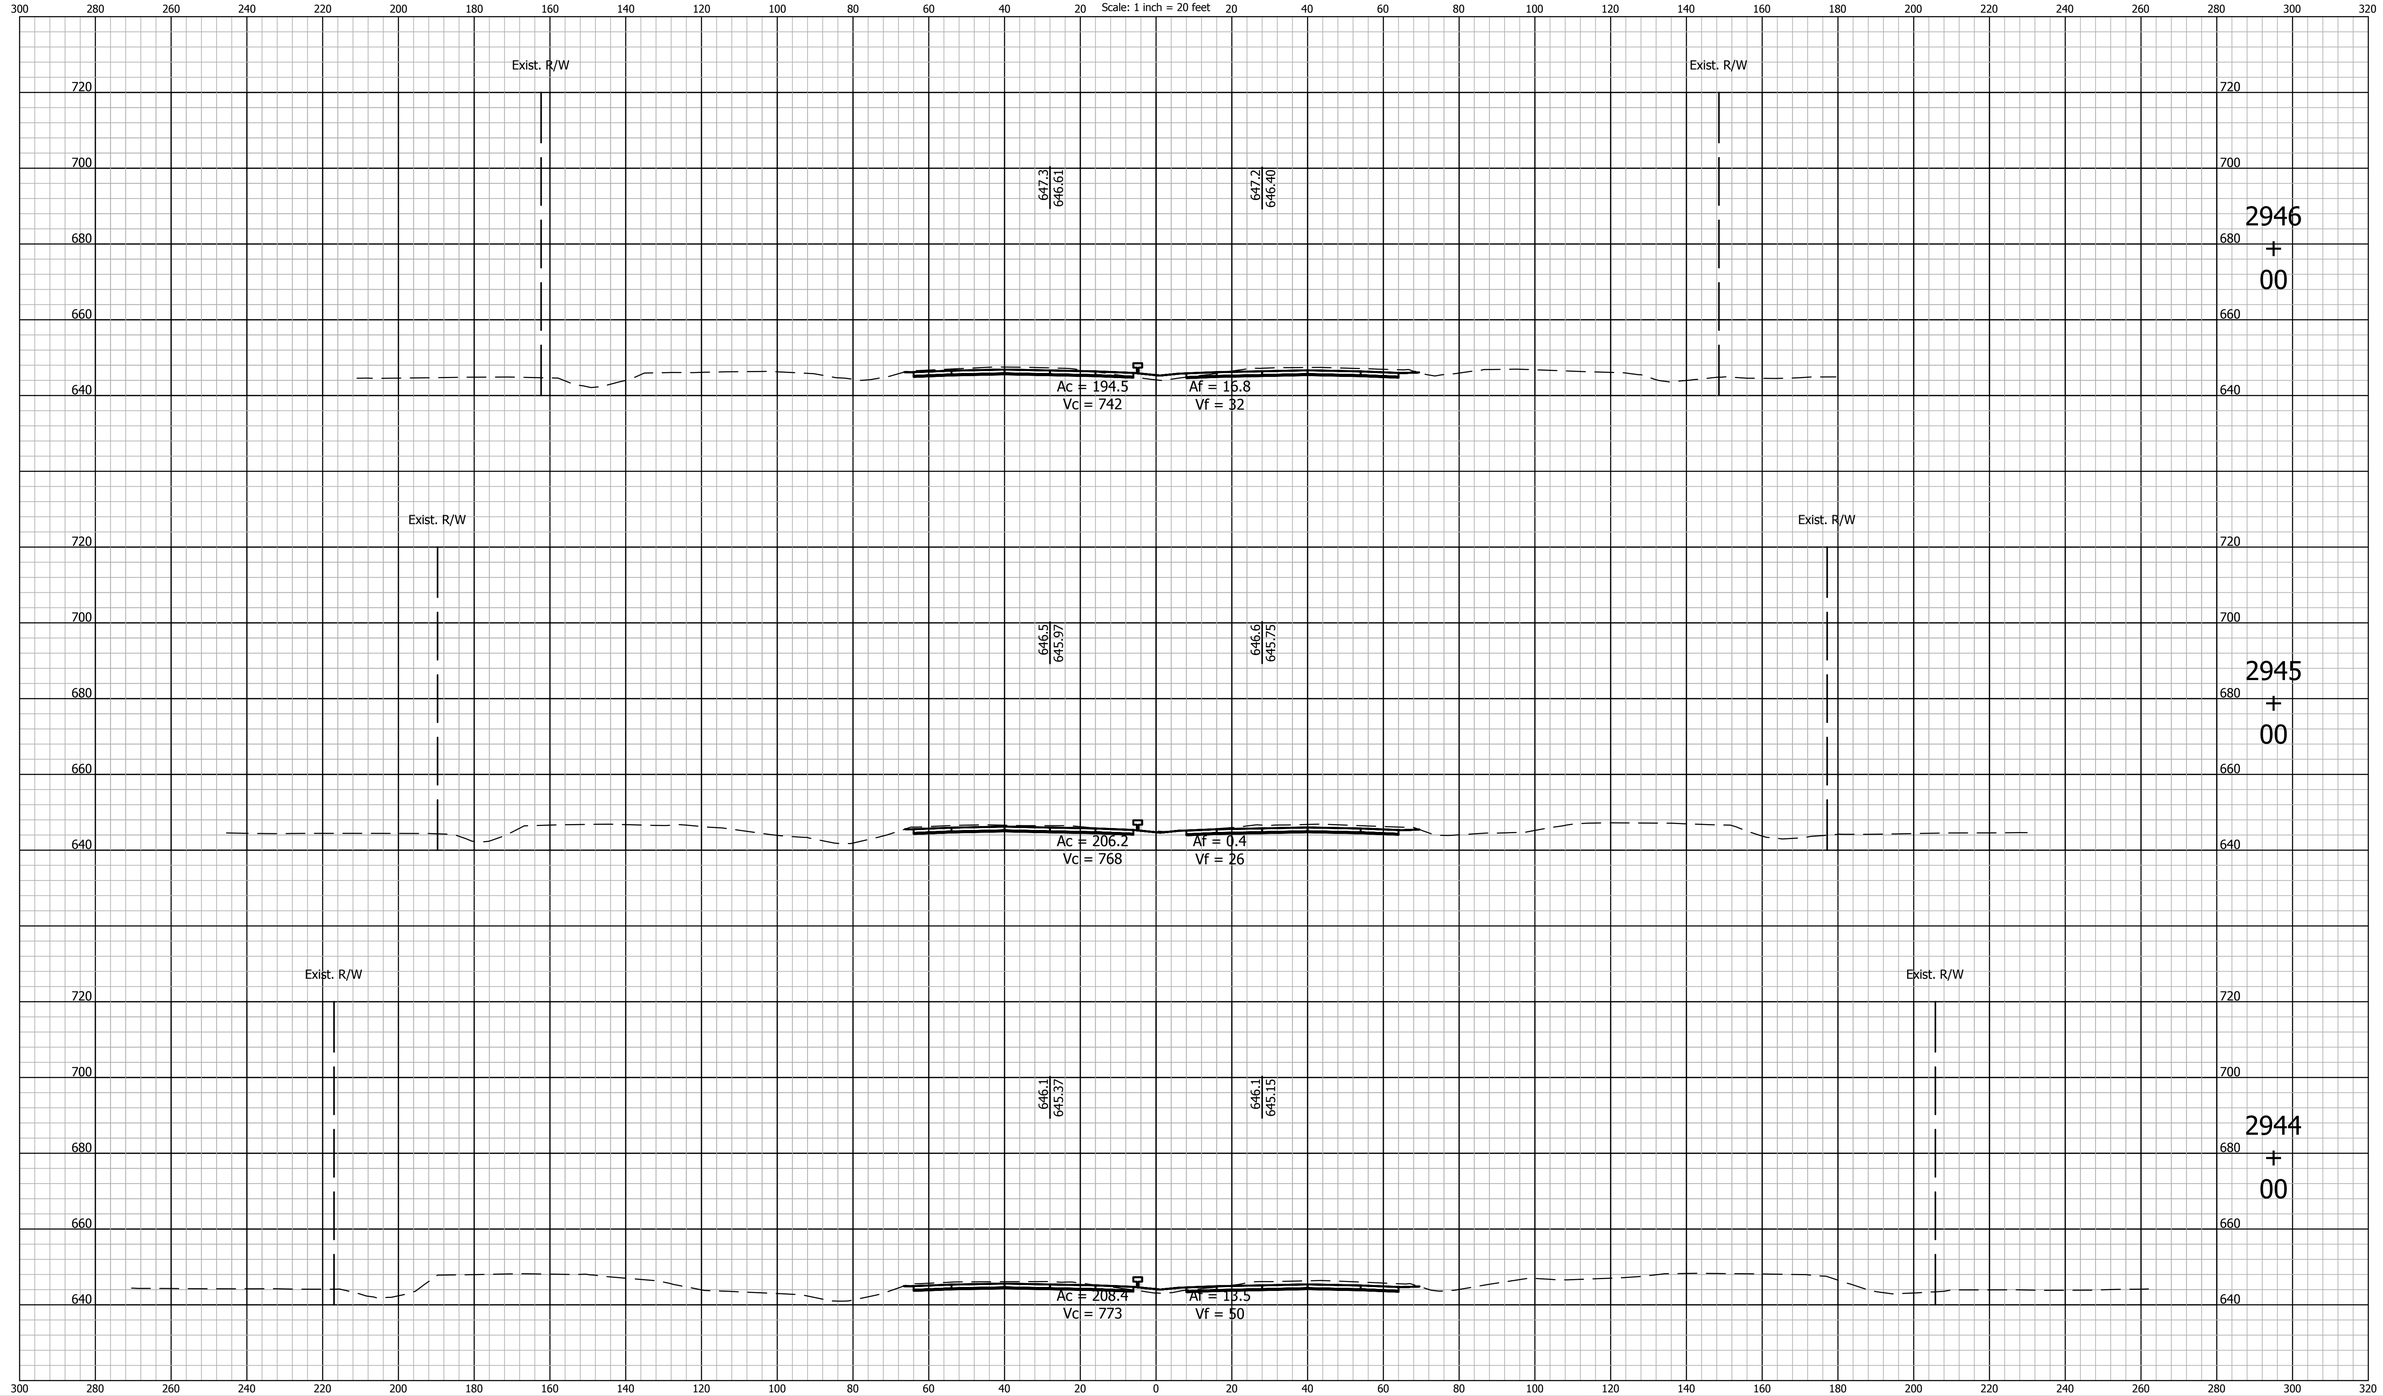

E&B PAVING, Inc
World-Class Solutions at a Local Level℠

UNITED Consulting
1625 N. Post Road
Indianapolis, IN 46219
Phone 317-895-2585
Fax 317-895-2596
www.ucindy.com

RECOMMENDED FOR APPROVAL _____
DESIGN ENGINEER DATE

DESIGNED: BWS | DRAWN: MAC
CHECKED: BJP | CHECKED: BJP

INDIANA
DEPARTMENT OF TRANSPORTATION

CROSS SECTIONS
LINE "A"

HORIZONTAL SCALE	BRIDGE FILE
1" = 20'	-
VERTICAL SCALE	DESIGNATION
1" = 20'	0501212

SURVEY BOOK	SHEETS
-	245 of 251
CONTRACT	PROJECT
R-28940	0501212

File Name: P:\C3D\MK16-465\Road\Dwg\Plans\X Sections Line A 2748+00 to 2962+00.dwg Plot Date: 4/25/2017 Plotted By: Pierson, Brian

CROSS SECTIONS
Scale: 1 inch = 20 feet

2949 + 00

Exist. R/W

Exist. R/W

648.9
648.66

648.9
648.51

Ac = 186.3
Vc = 726

Af = 23.2
Vf = 86

2948 + 00

Exist. R/W

Exist. R/W

648.4
647.97

648.3
647.80

Ac = 205.7
Vc = 704

Af = 23.4
Vf = 80

2947 + 00

Exist. R/W

Exist. R/W

647.9
647.29

647.7
647.10

Ac = 174.3
Vc = 683

Af = 19.7
Vf = 68

E&B PAVING, Inc
World-Class Solutions at a Local Level℠

UNITED Consulting

1625 N. Post Road
Indianapolis, IN 46219
Phone 317-895-2585
Fax 317-895-2596
www.ucindy.com

RECOMMENDED FOR APPROVAL _____
DESIGN ENGINEER DATE

DESIGNED: BWS | DRAWN: MAC
CHECKED: BJP | CHECKED: BJP

INDIANA
DEPARTMENT OF TRANSPORTATION

CROSS SECTIONS
LINE "A"

HORIZONTAL SCALE	BRIDGE FILE
1" = 20'	-
VERTICAL SCALE	DESIGNATION
1" = 20'	0501212

SURVEY BOOK	SHEETS		
-	246	of	251
CONTRACT	PROJECT		
R-28940	0501212		

File Name: P:\C3D\MK16-465\Road\Dwg\Plans\X Sections Line A 2748+00 to 2962+00.dwg Plot Date: 4/25/2017 Plotted By: Pierson, Brian

CROSS SECTIONS
Scale: 1 inch = 20 feet

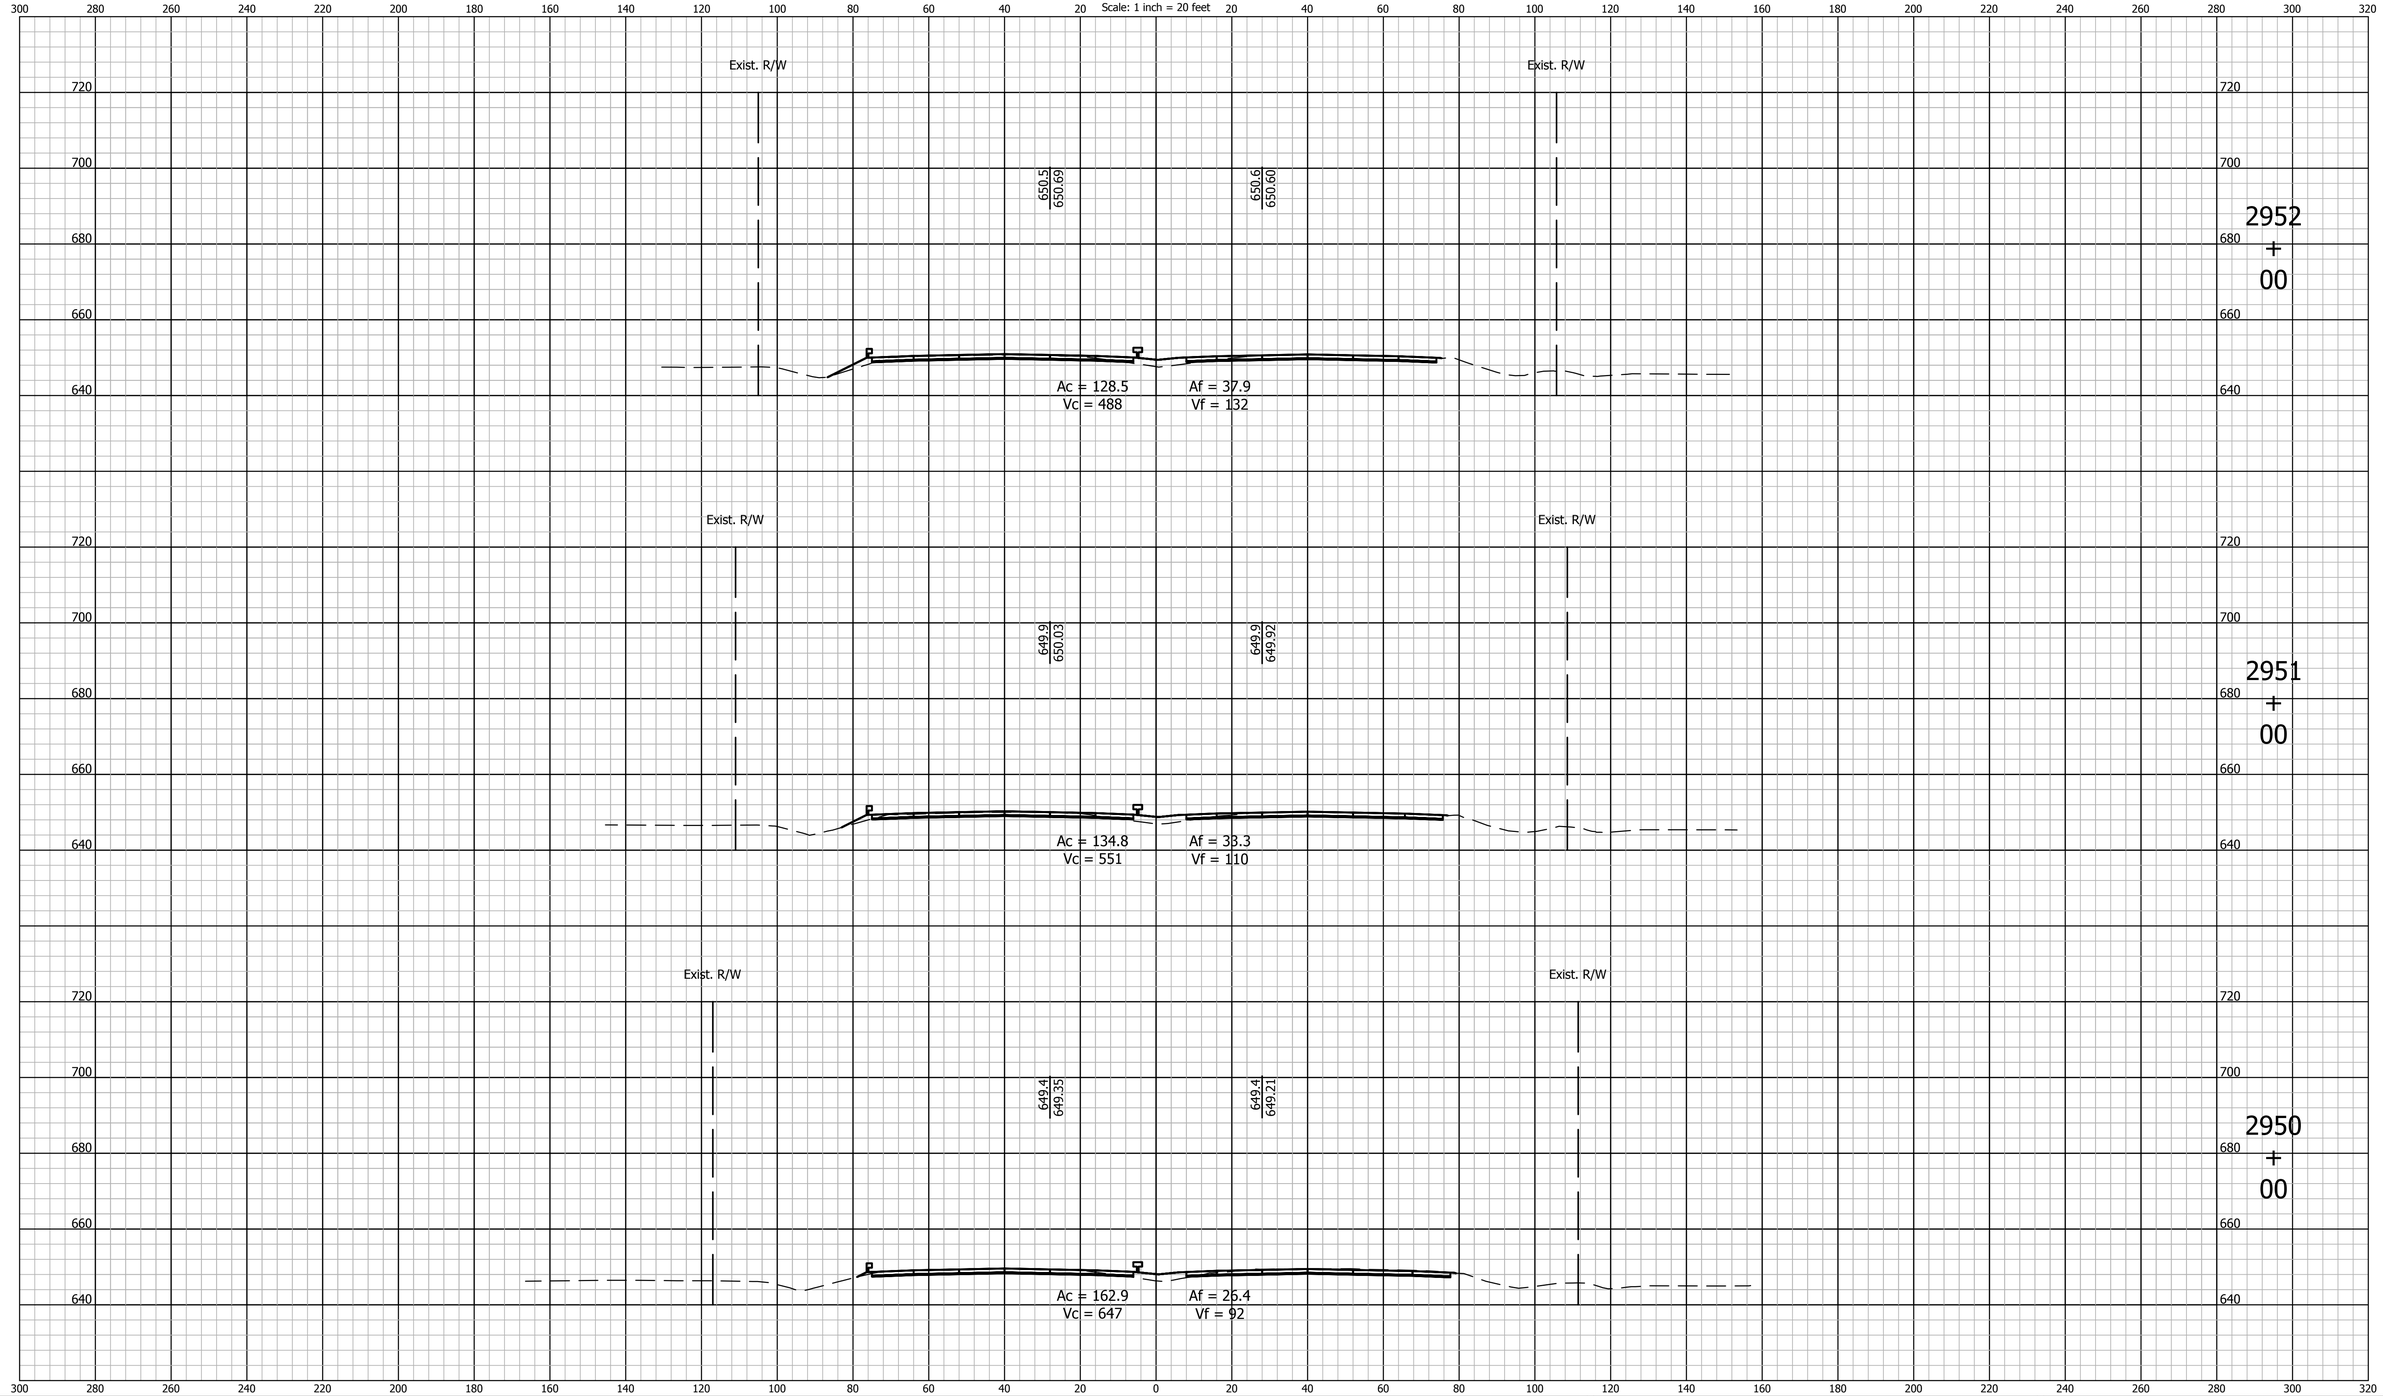

E&B PAVING, Inc
World-Class Solutions at a Local Level℠

UNITED Consulting

1625 N. Post Road
Indianapolis, IN 46219
Phone 317-895-2585
Fax 317-895-2596
www.ucindy.com

RECOMMENDED FOR APPROVAL _____ DESIGN ENGINEER DATE

DESIGNED: BWS | DRAWN: MAC

CHECKED: BJP | CHECKED: BJP

INDIANA
DEPARTMENT OF TRANSPORTATION

CROSS SECTIONS
LINE "A"

HORIZONTAL SCALE	BRIDGE FILE
1" = 20'	-
VERTICAL SCALE	DESIGNATION
1" = 20'	0501212

SURVEY BOOK	SHEETS		
-	247	of	251
CONTRACT	PROJECT		
R-28940	0501212		

File Name: P:\C3D\MK16-465\Road\Dwg\Plans\X Sections Line A 2748+00 to 2962+00.dwg Plot Date: 4/25/2017 Plotted By: Pierson, Brian

CROSS SECTIONS
Scale: 1 inch = 20 feet

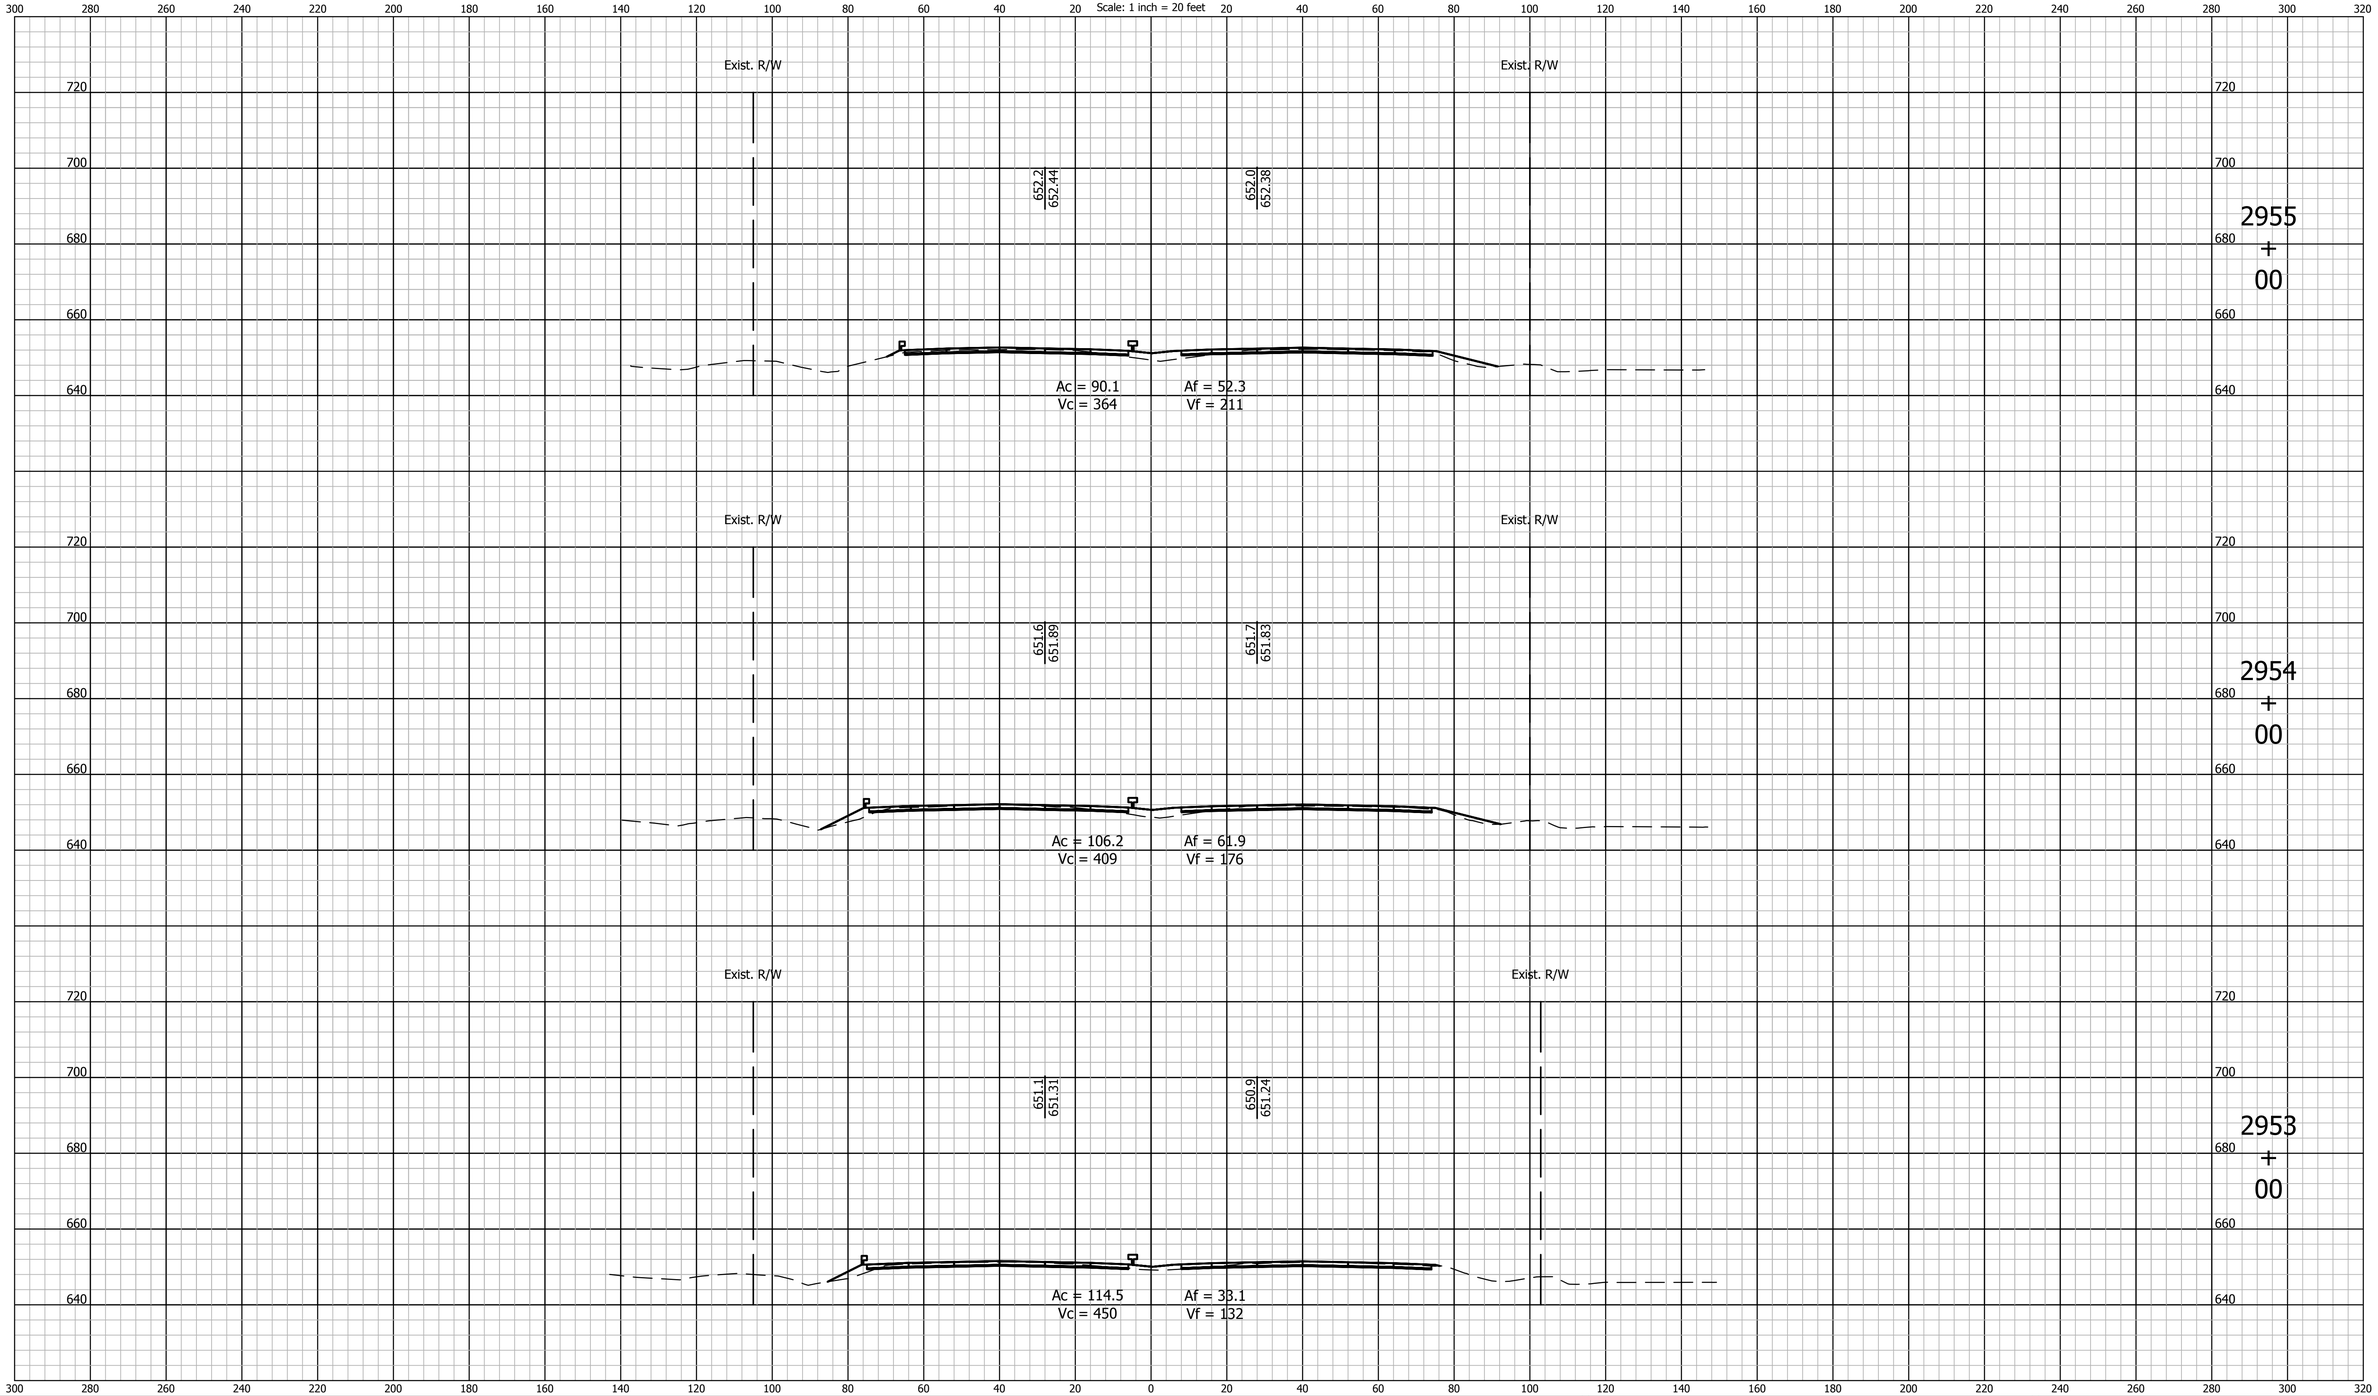

E&B PAVING, Inc
World-Class Solutions at a Local Level℠

UNITED Consulting
1625 N. Post Road
Indianapolis, IN 46219
Phone 317-895-2585
Fax 317-895-2596
www.ucindy.com

RECOMMENDED FOR APPROVAL _____ DESIGN ENGINEER DATE

DESIGNED: BWS | DRAWN: MAC

CHECKED: BJP | CHECKED: BJP

INDIANA
DEPARTMENT OF TRANSPORTATION

CROSS SECTIONS
LINE "A"

HORIZONTAL SCALE	BRIDGE FILE
1" = 20'	-
VERTICAL SCALE	DESIGNATION
1" = 20'	0501212

SURVEY BOOK	SHEETS		
-	248	of	251
CONTRACT	PROJECT		
R-28940	0501212		

File Name: P:\C3D\MK16-465\Road\Dwg\Plans\X Sections Line A 2748+00 to 2962+00.dwg Plot Date: 4/25/2017 Plotted By: Pierson, Brian

CROSS SECTIONS
Scale: 1 inch = 20 feet

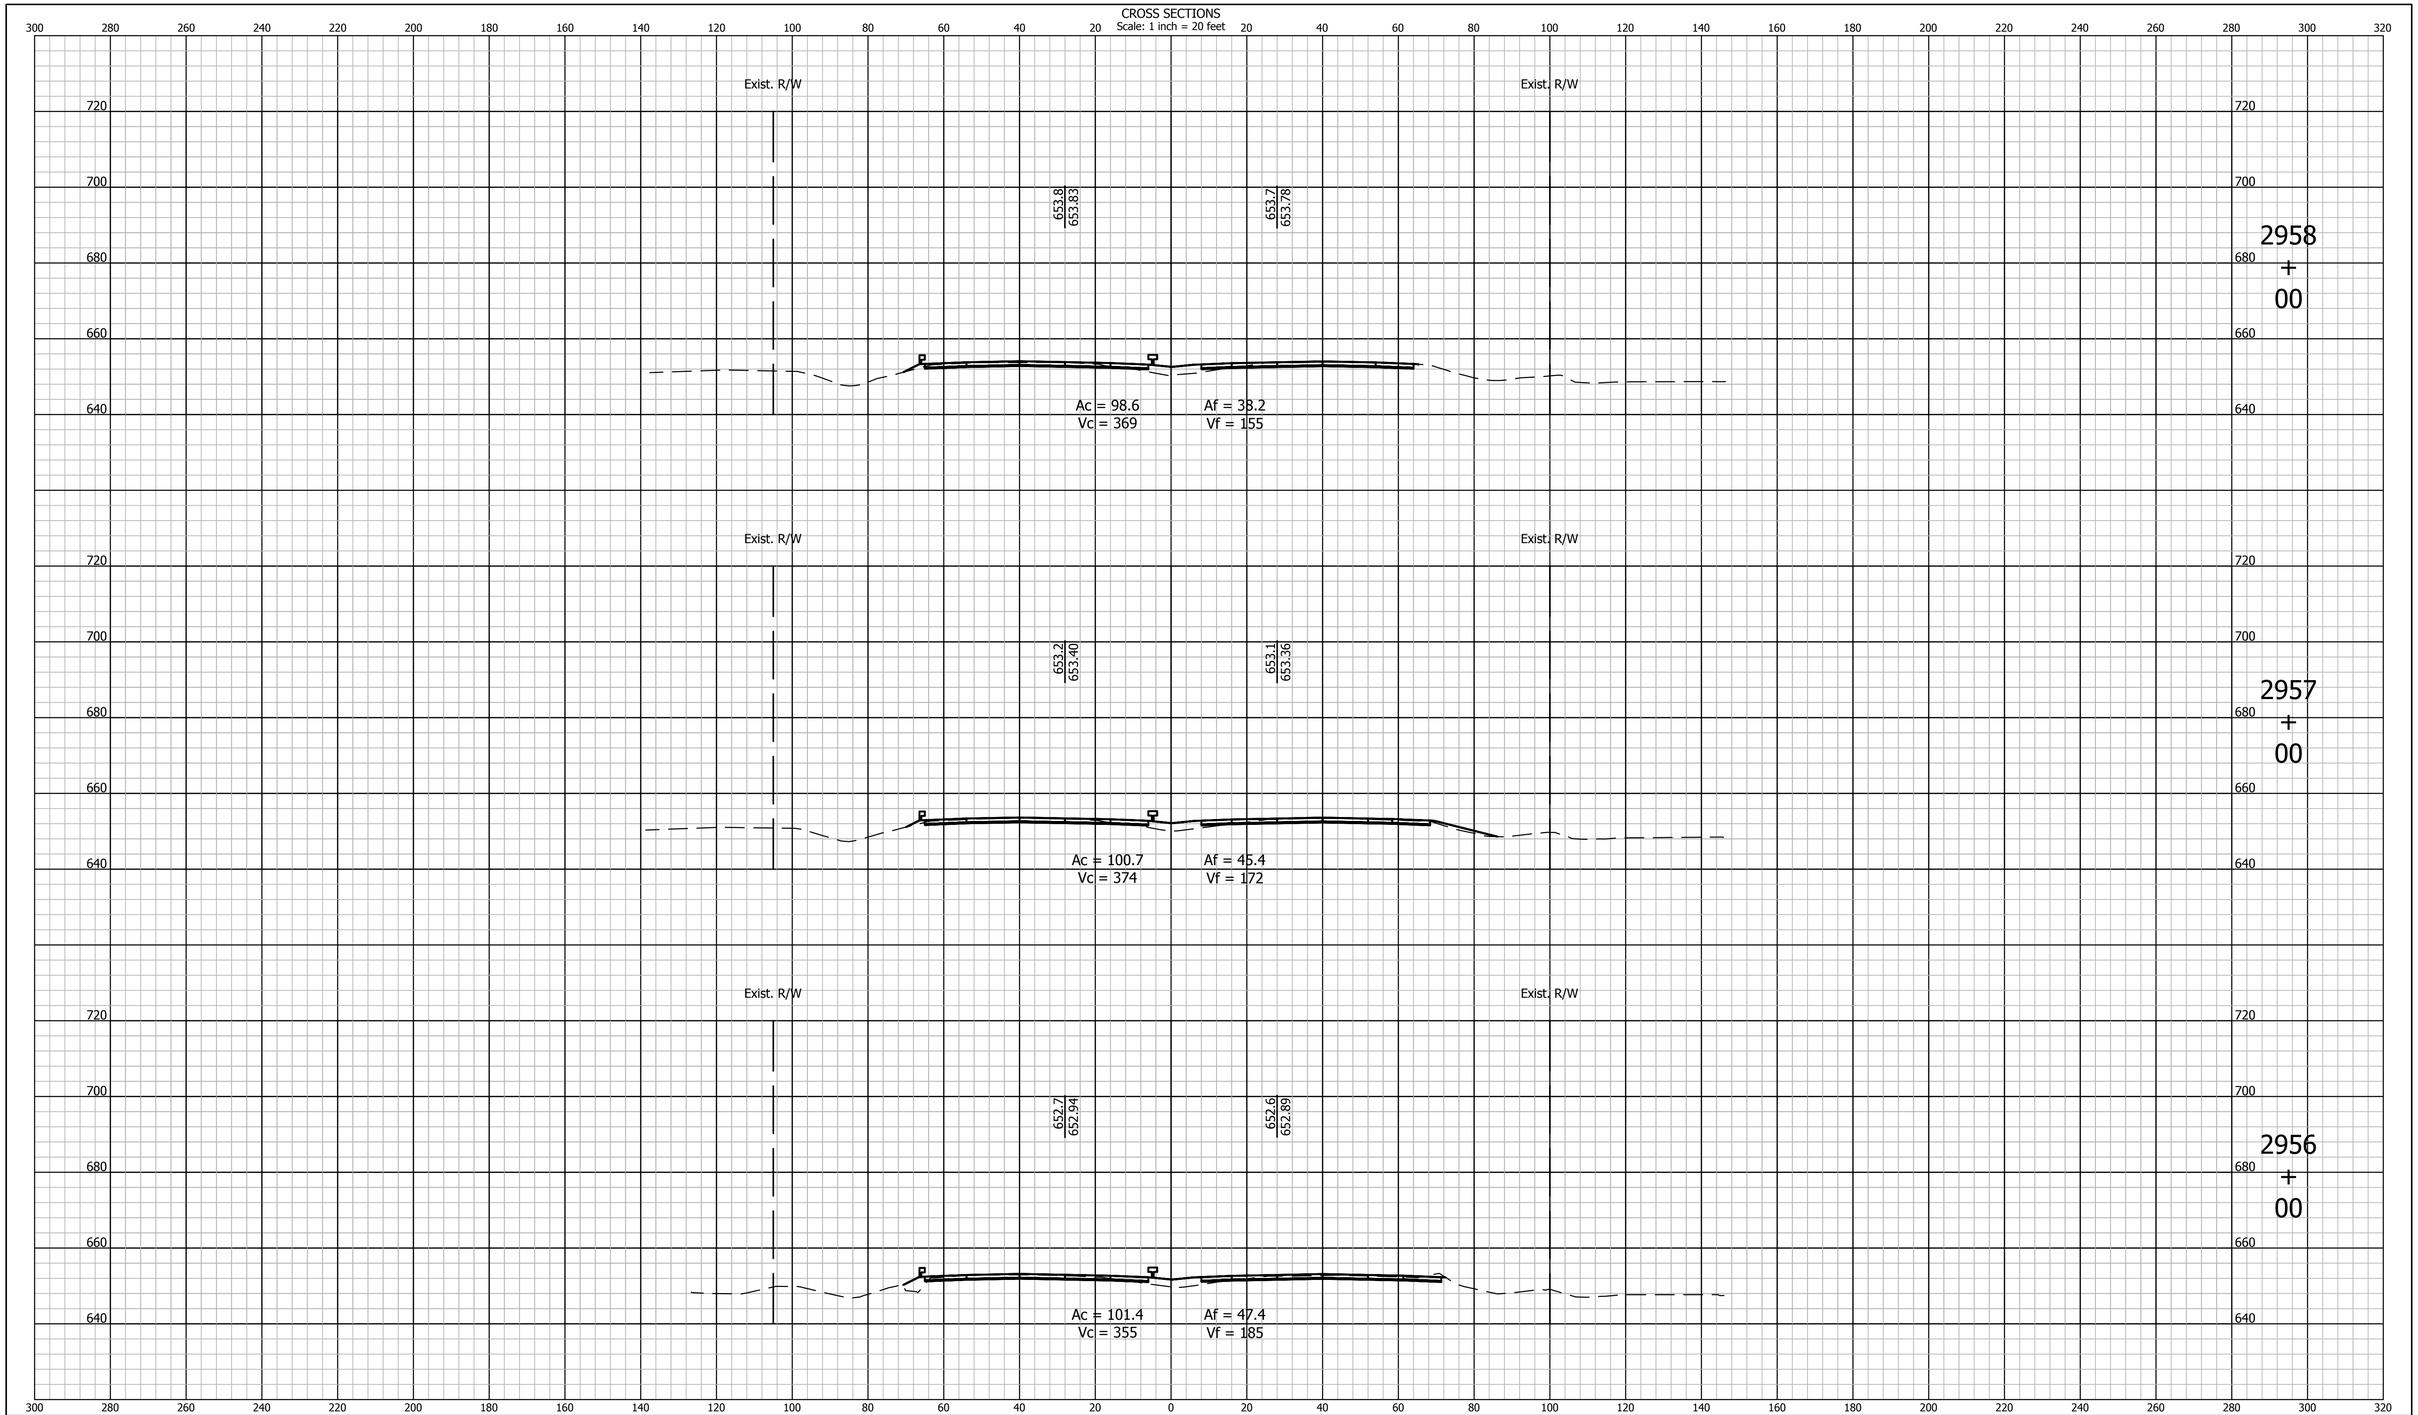

E&B PAVING, Inc
World-Class Solutions at a Local Level℠

UNITED Consulting

1625 N. Post Road
Indianapolis, IN 46219
Phone 317-895-2585
Fax 317-895-2596
www.ucindy.com

RECOMMENDED FOR APPROVAL _____ DESIGN ENGINEER DATE

DESIGNED: BWS | DRAWN: MAC

CHECKED: BJP | CHECKED: BJP

INDIANA
DEPARTMENT OF TRANSPORTATION

CROSS SECTIONS
LINE "A"

HORIZONTAL SCALE	BRIDGE FILE
1" = 20'	-
VERTICAL SCALE	DESIGNATION
1" = 20'	0501212

SURVEY BOOK	SHEETS		
-	249	of	251
CONTRACT	PROJECT		
R-28940	0501212		

File Name: P:\C3D\MK16-465\Road\Dwg\Plans\X Sections Line A 2748+00 to 2962+00.dwg Plot Date: 4/25/2017 Plotted By: Pierson, Brian

CROSS SECTIONS
Scale: 1 inch = 20 feet

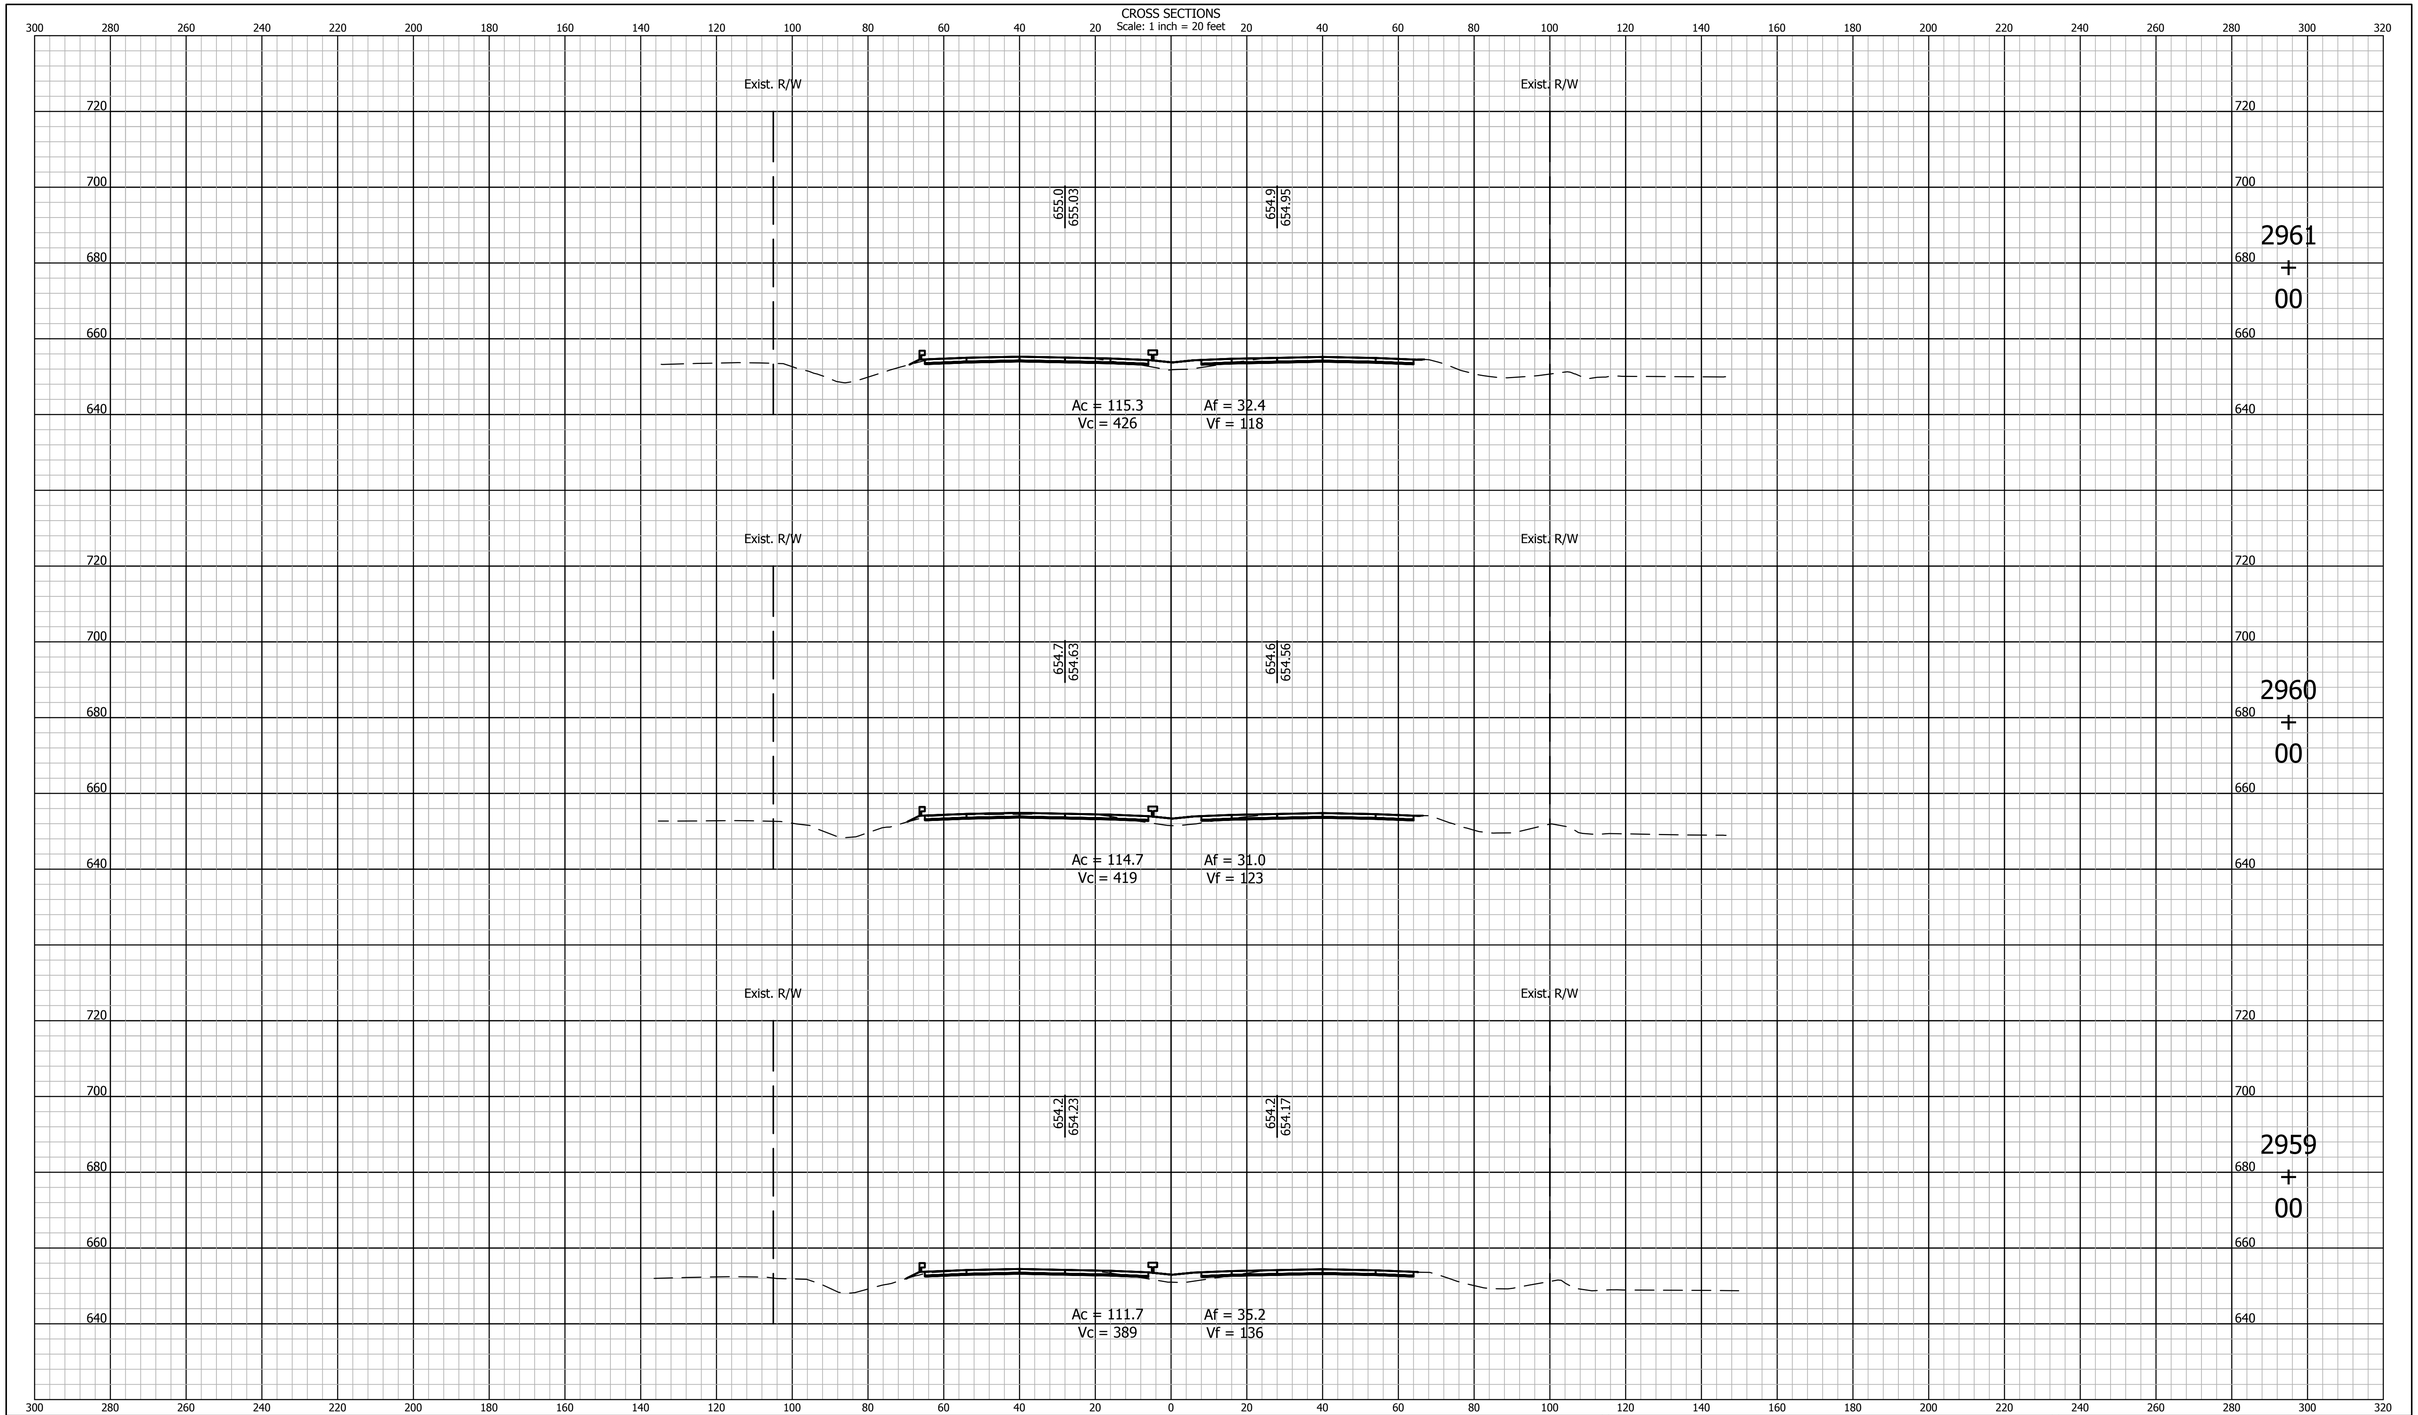

E&B PAVING, Inc
World-Class Solutions at a Local Level™

UNITED Consulting

1625 N. Post Road
Indianapolis, IN 46219
Phone 317-895-2585
Fax 317-895-2596
www.ucindy.com

RECOMMENDED FOR APPROVAL _____ DESIGN ENGINEER DATE

DESIGNED: BWS | DRAWN: MAC

CHECKED: BJP | CHECKED: BJP

INDIANA
DEPARTMENT OF TRANSPORTATION

CROSS SECTIONS
LINE "A"

HORIZONTAL SCALE	BRIDGE FILE
1" = 20'	-
VERTICAL SCALE	DESIGNATION
1" = 20'	0501212

SURVEY BOOK	SHEETS		
-	250	of	251
CONTRACT	PROJECT		
R-28940	0501212		

File Name: P:\C3D\MK16-465\Road\Dwg\Plans\X Sections Line A 2748+00 to 2962+00.dwg Plot Date: 4/25/2017 Plotted By: Pierson, Brian

CROSS SECTIONS
Scale: 1 inch = 20 feet

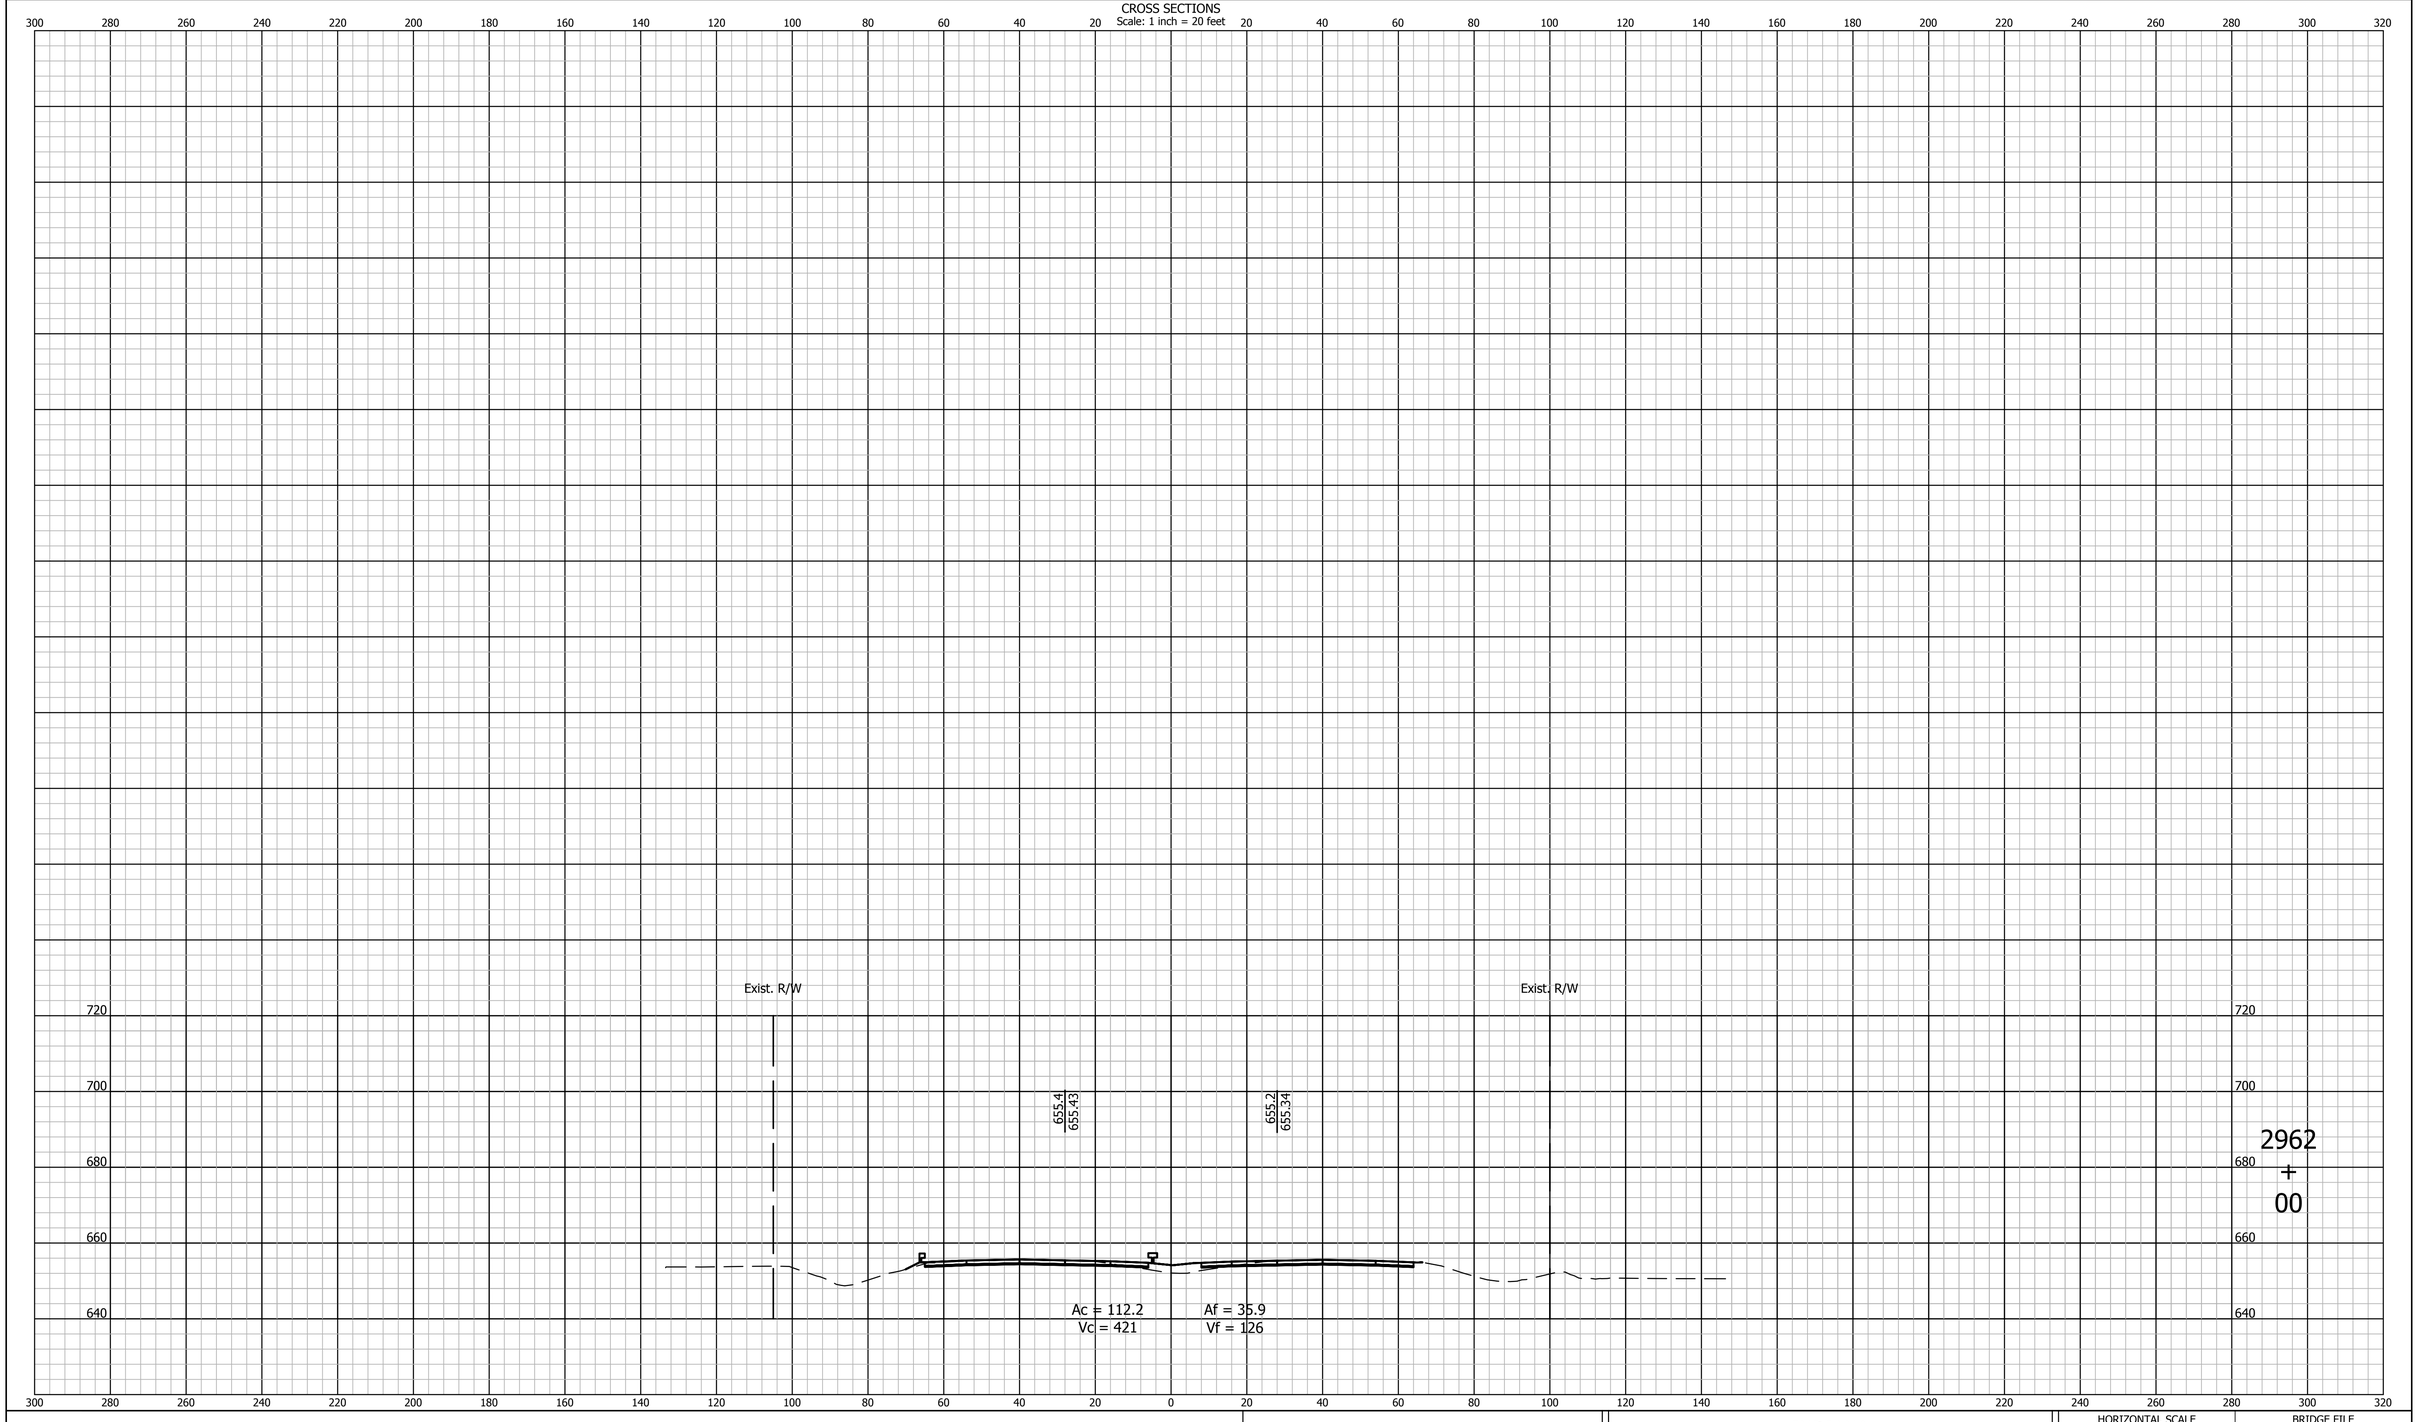

E&B PAVING, Inc
World-Class Solutions at a Local Level™

UNITED Consulting
1625 N. Post Road
Indianapolis, IN 46219
Phone 317-895-2585
Fax 317-895-2596
www.ucindy.com

RECOMMENDED FOR APPROVAL _____ DESIGN ENGINEER DATE

DESIGNED: BWS DRAWN: MAC

CHECKED: BJP CHECKED: BJP

INDIANA
DEPARTMENT OF TRANSPORTATION

CROSS SECTIONS
LINE "A"

HORIZONTAL SCALE	BRIDGE FILE
1" = 20'	-
VERTICAL SCALE	DESIGNATION
1" = 20'	0501212

SURVEY BOOK	SHEETS		
-	251	of	251
CONTRACT	PROJECT		
R-28940	0501212		

File Name: P:\C3D\MK16-465\Road\Dwg\Plans\X Sections Line A 2748+00 to 2962+00.dwg Plot Date: 4/25/2017 Plotted By: Pierson, Brian