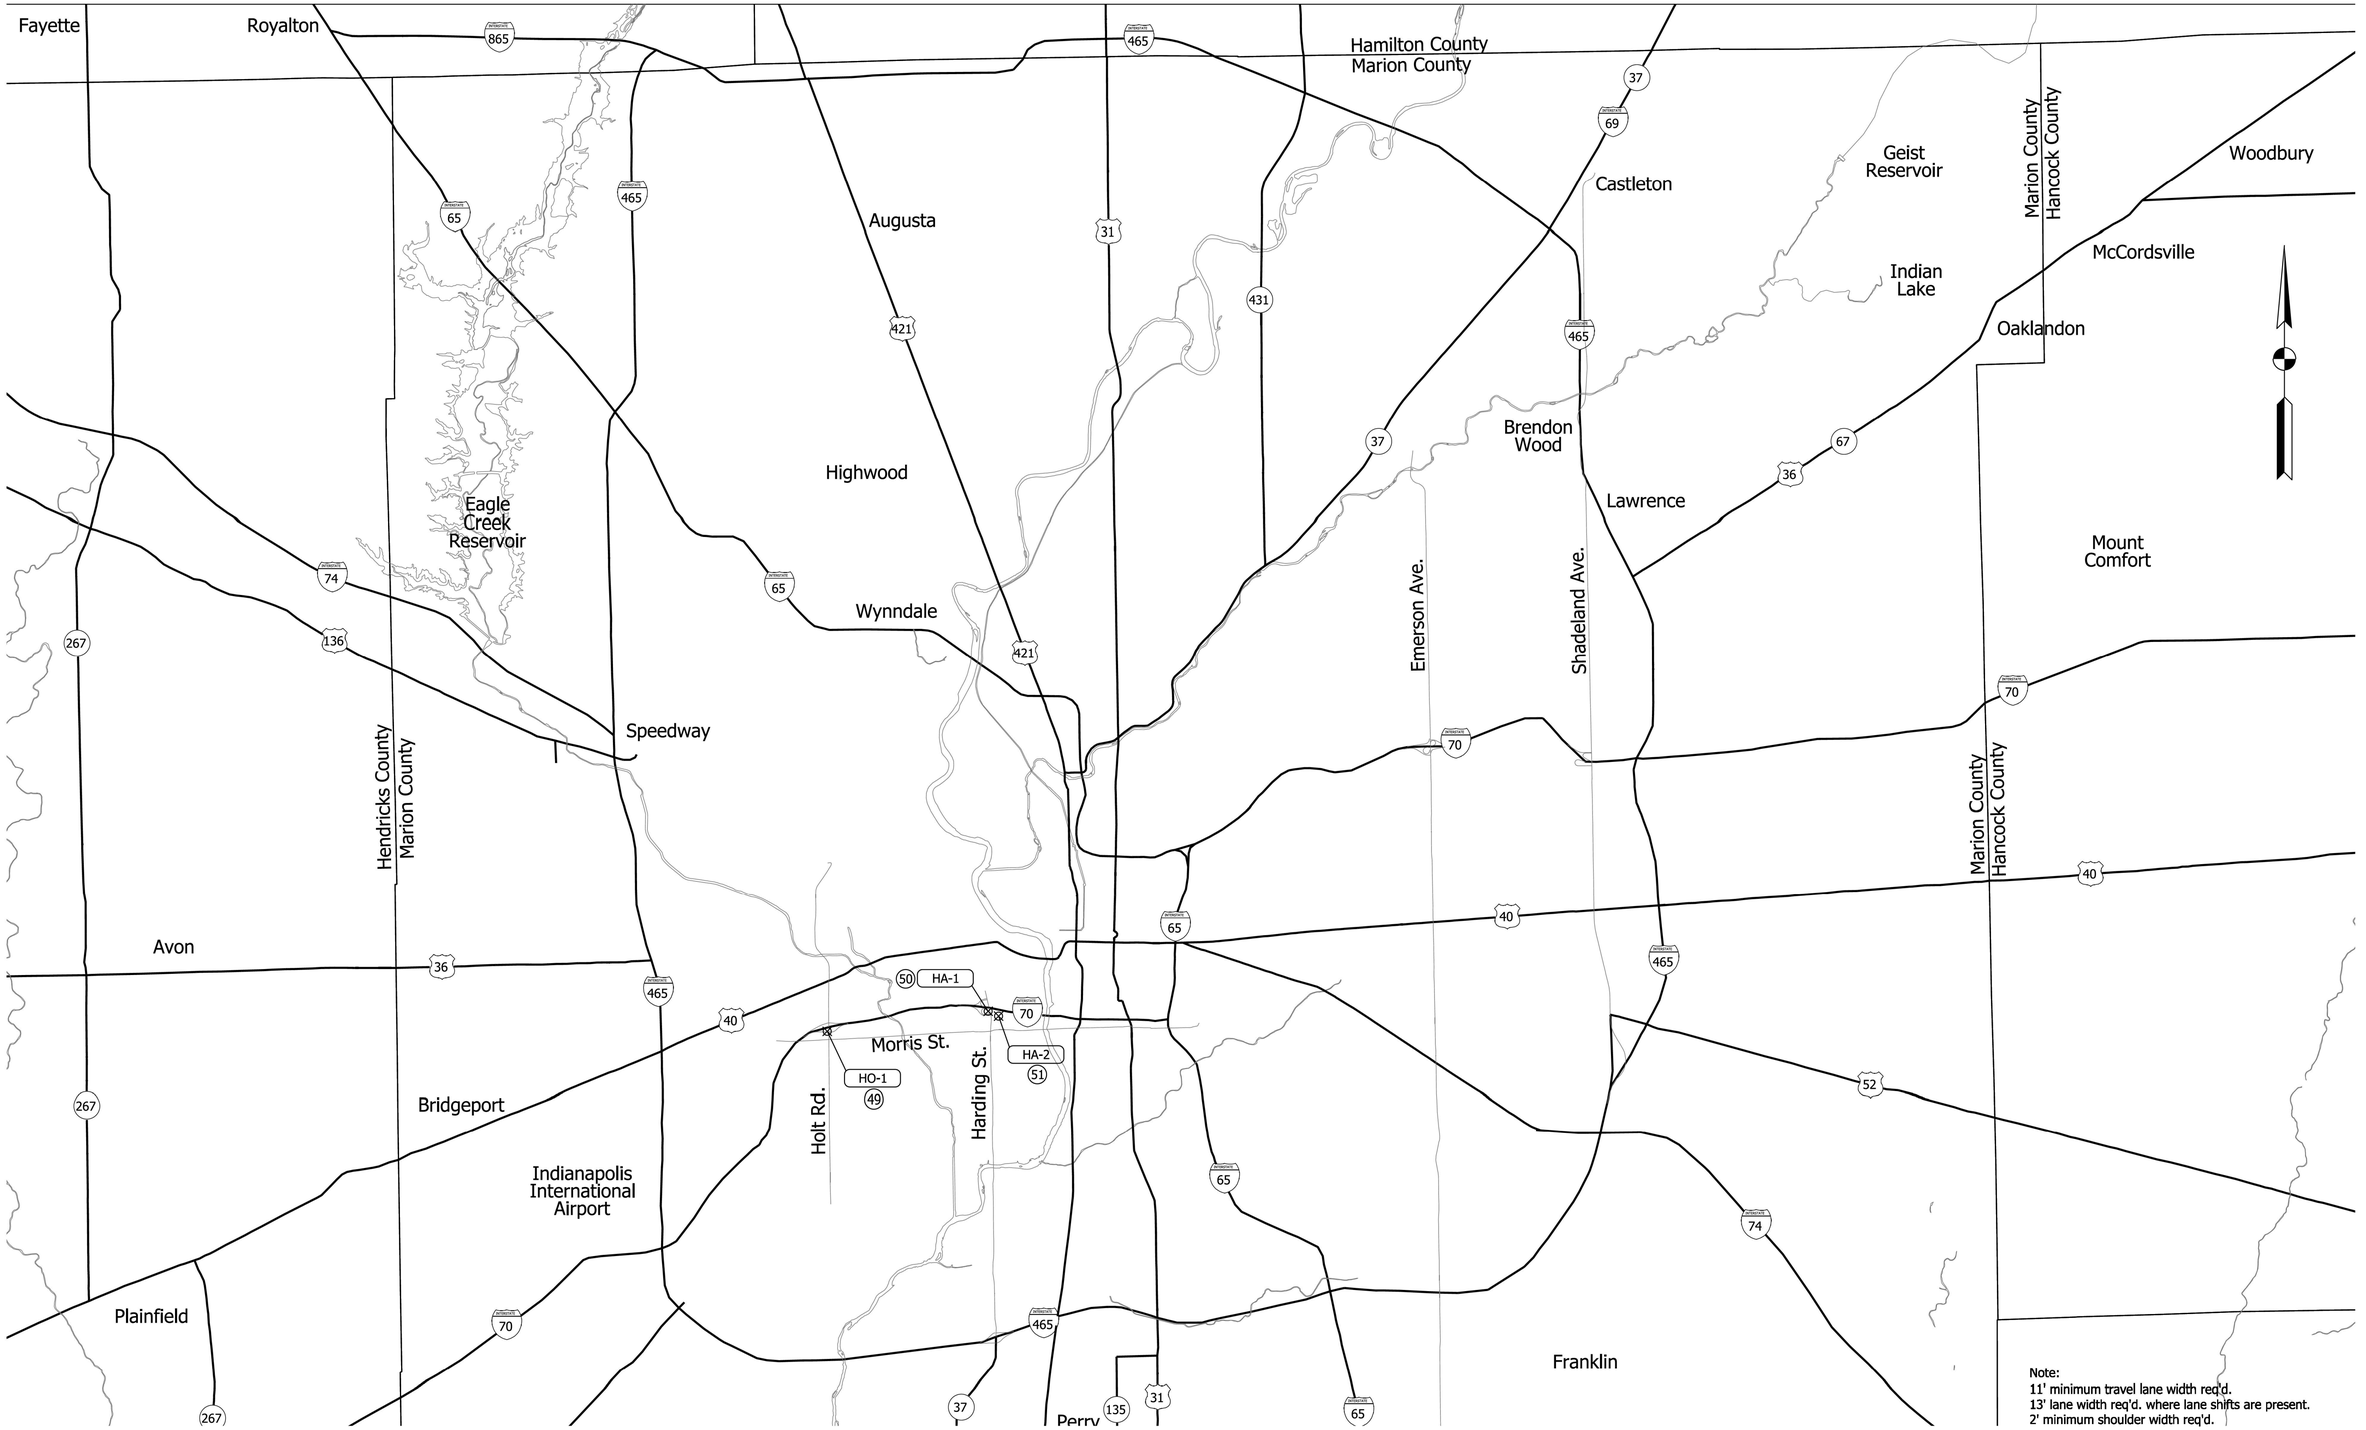


DRAFT
NOT FOR CONSTRUCTION

RECOMMENDED FOR APPROVAL _____ DESIGN ENGINEER DATE

DESIGNED: DJG | DRAWN: JJP

CHECKED: RAP | CHECKED: DJG


INDIANA
DEPARTMENT OF TRANSPORTATION

MAINTENANCE OF TRAFIC
EXISTING SIGN MODIFICATIONS
HOLT, HARDING & MORRIS

HORIZONTAL SCALE	BRIDGE FILE
N/A	N/A
VERTICAL SCALE	DESIGNATION
N/A	1600808

SURVEY BOOK	SHEETS
ELECTRONIC	7 of 185
CONTRACT	PROJECT
B-36910	1600808

\2/21/2020\ 12:44:29 PM\...\1600808 INDOT North Split\09Road\04 Design files\02 DGN\Plans\1600808-MOT-S-SNGS-05.dgn

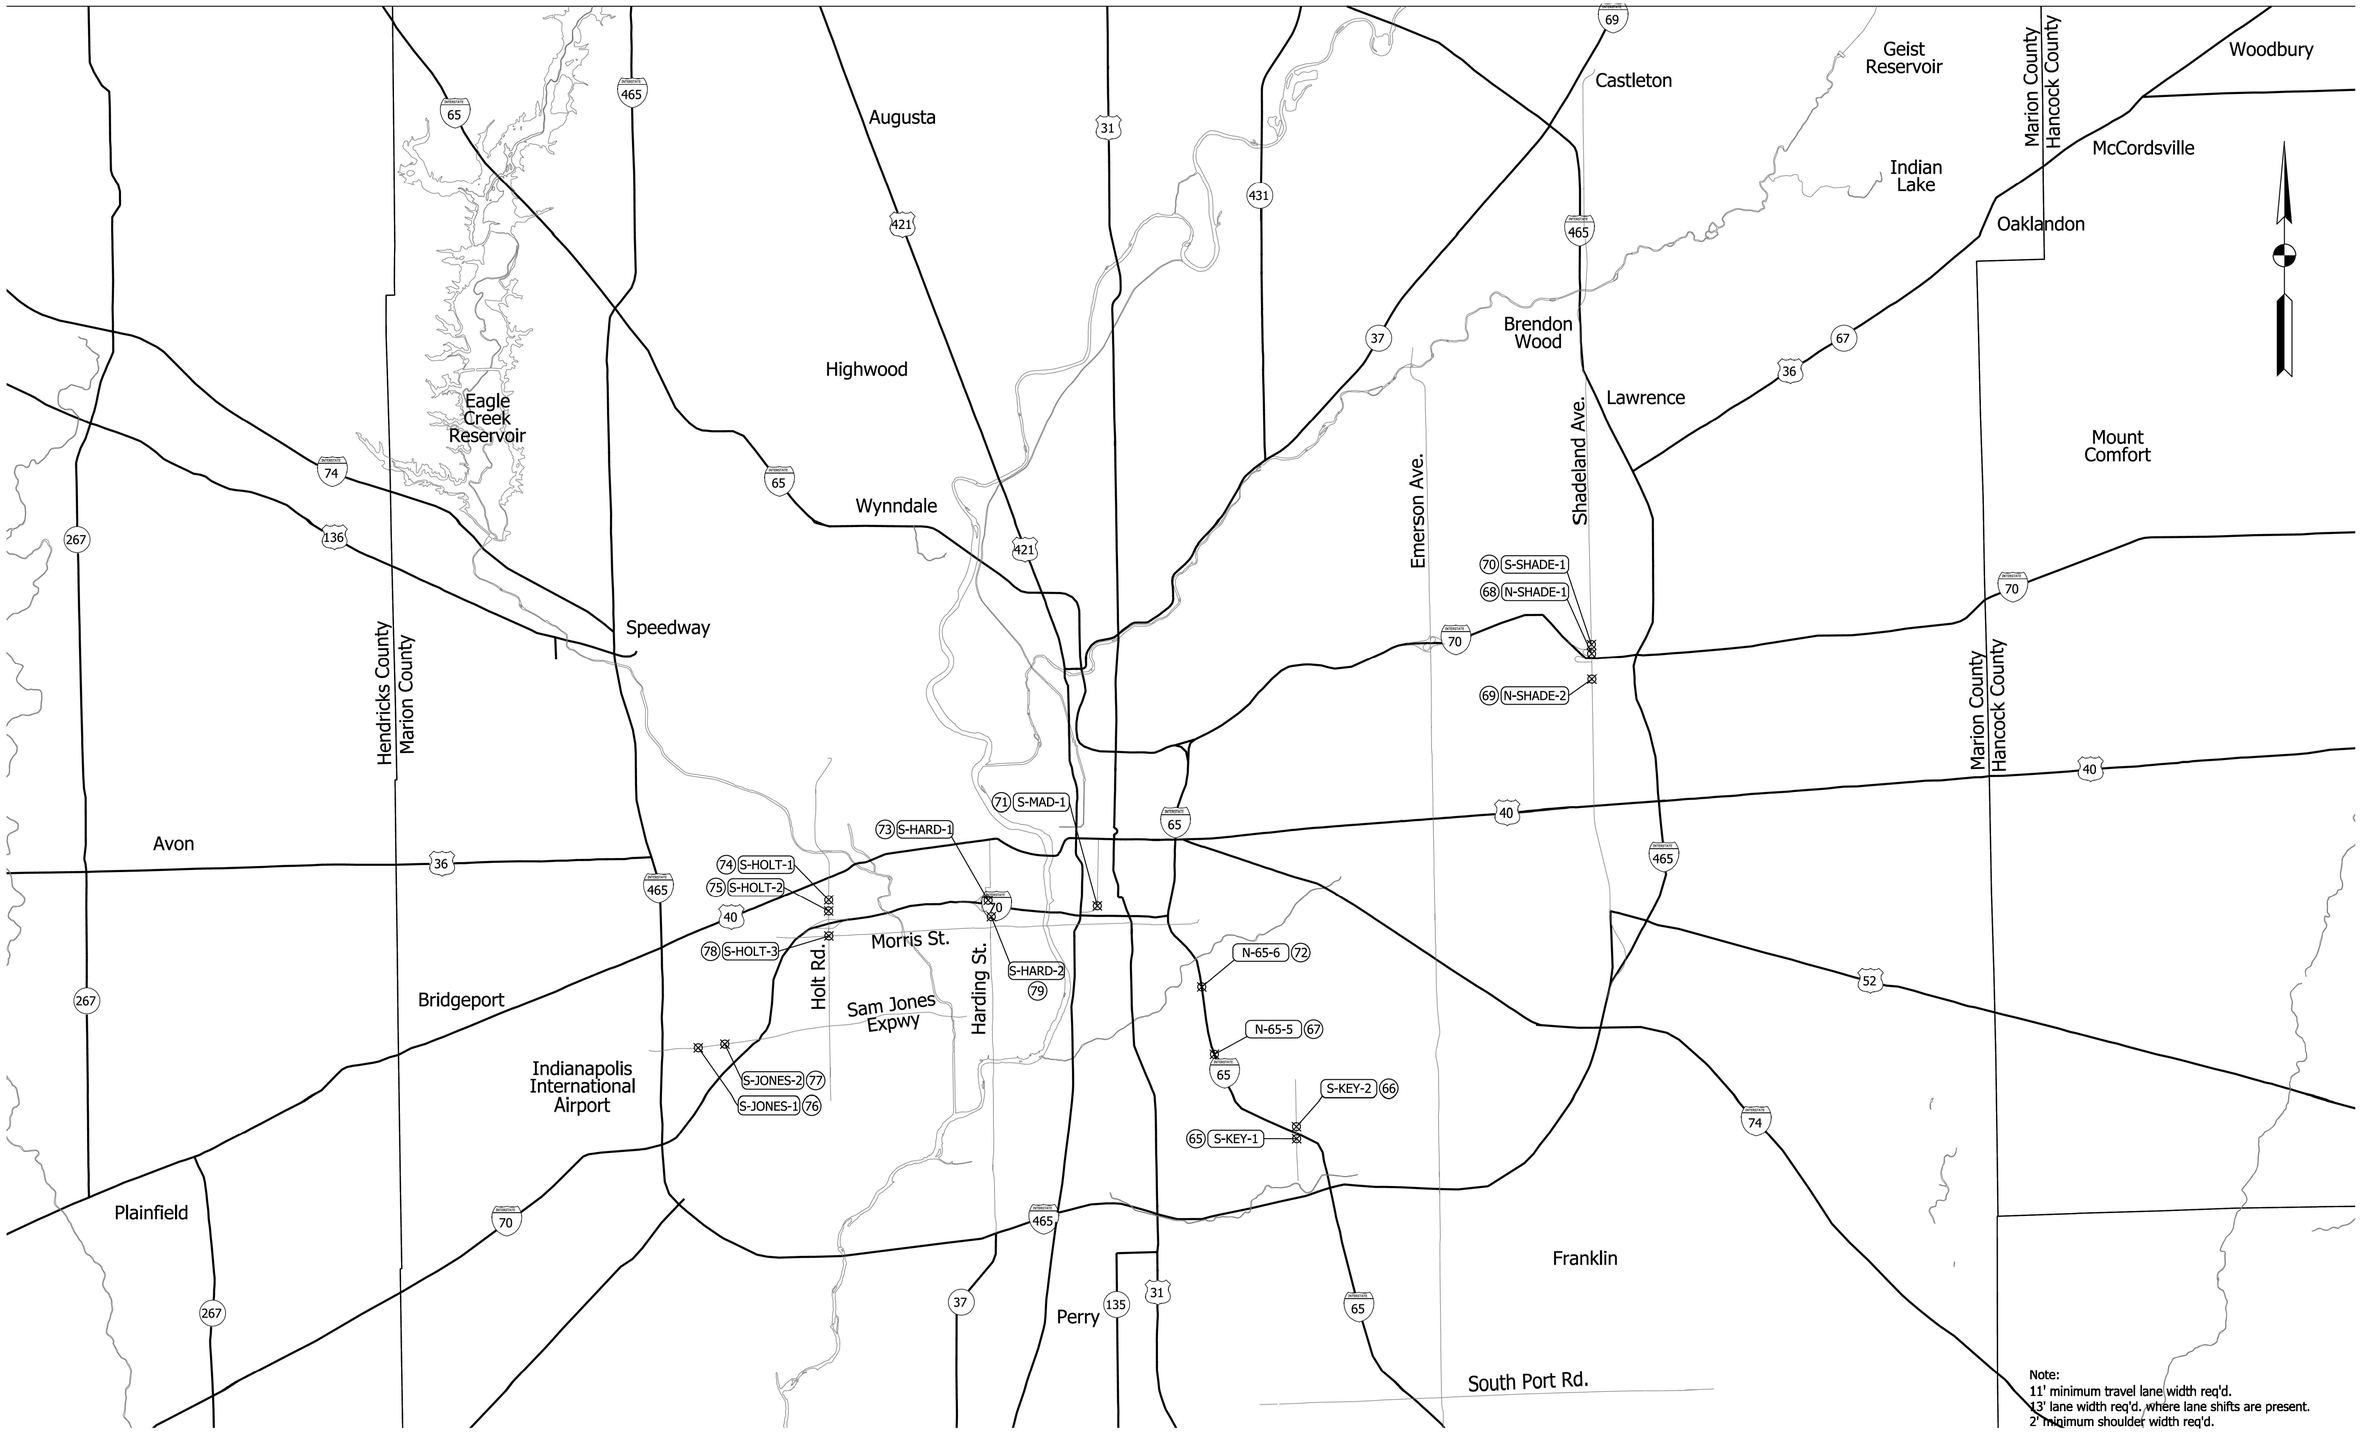

Note:
11' minimum travel lane width req'd.
13' lane width req'd. where lane shifts are present.
2' minimum shoulder width req'd.

DRAFT
NOT FOR CONSTRUCTION

RECOMMENDED FOR APPROVAL _____ DESIGN ENGINEER DATE

DESIGNED: DJG DRAWN: JJP
CHECKED: RAP CHECKED: DJG


INDIANA
DEPARTMENT OF TRANSPORTATION

MAINTENANCE OF TRAFIC
EXISTING SIGN MODIFICATIONS
MISCELLANEOUS LOCATIONS

HORIZONTAL SCALE	BRIDGE FILE
N/A	N/A
VERTICAL SCALE	DESIGNATION
N/A	1600808

SURVEY BOOK	SHEETS
ELECTRONIC	8 of 185
CONTRACT	PROJECT
B-36910	1600808

12/21/2020 12:45:11 PM: \190088 INDOT North Split\09Road\04 Design files\02 DGN\Plans\1600808-MOT-S-SNGS-06.dgn

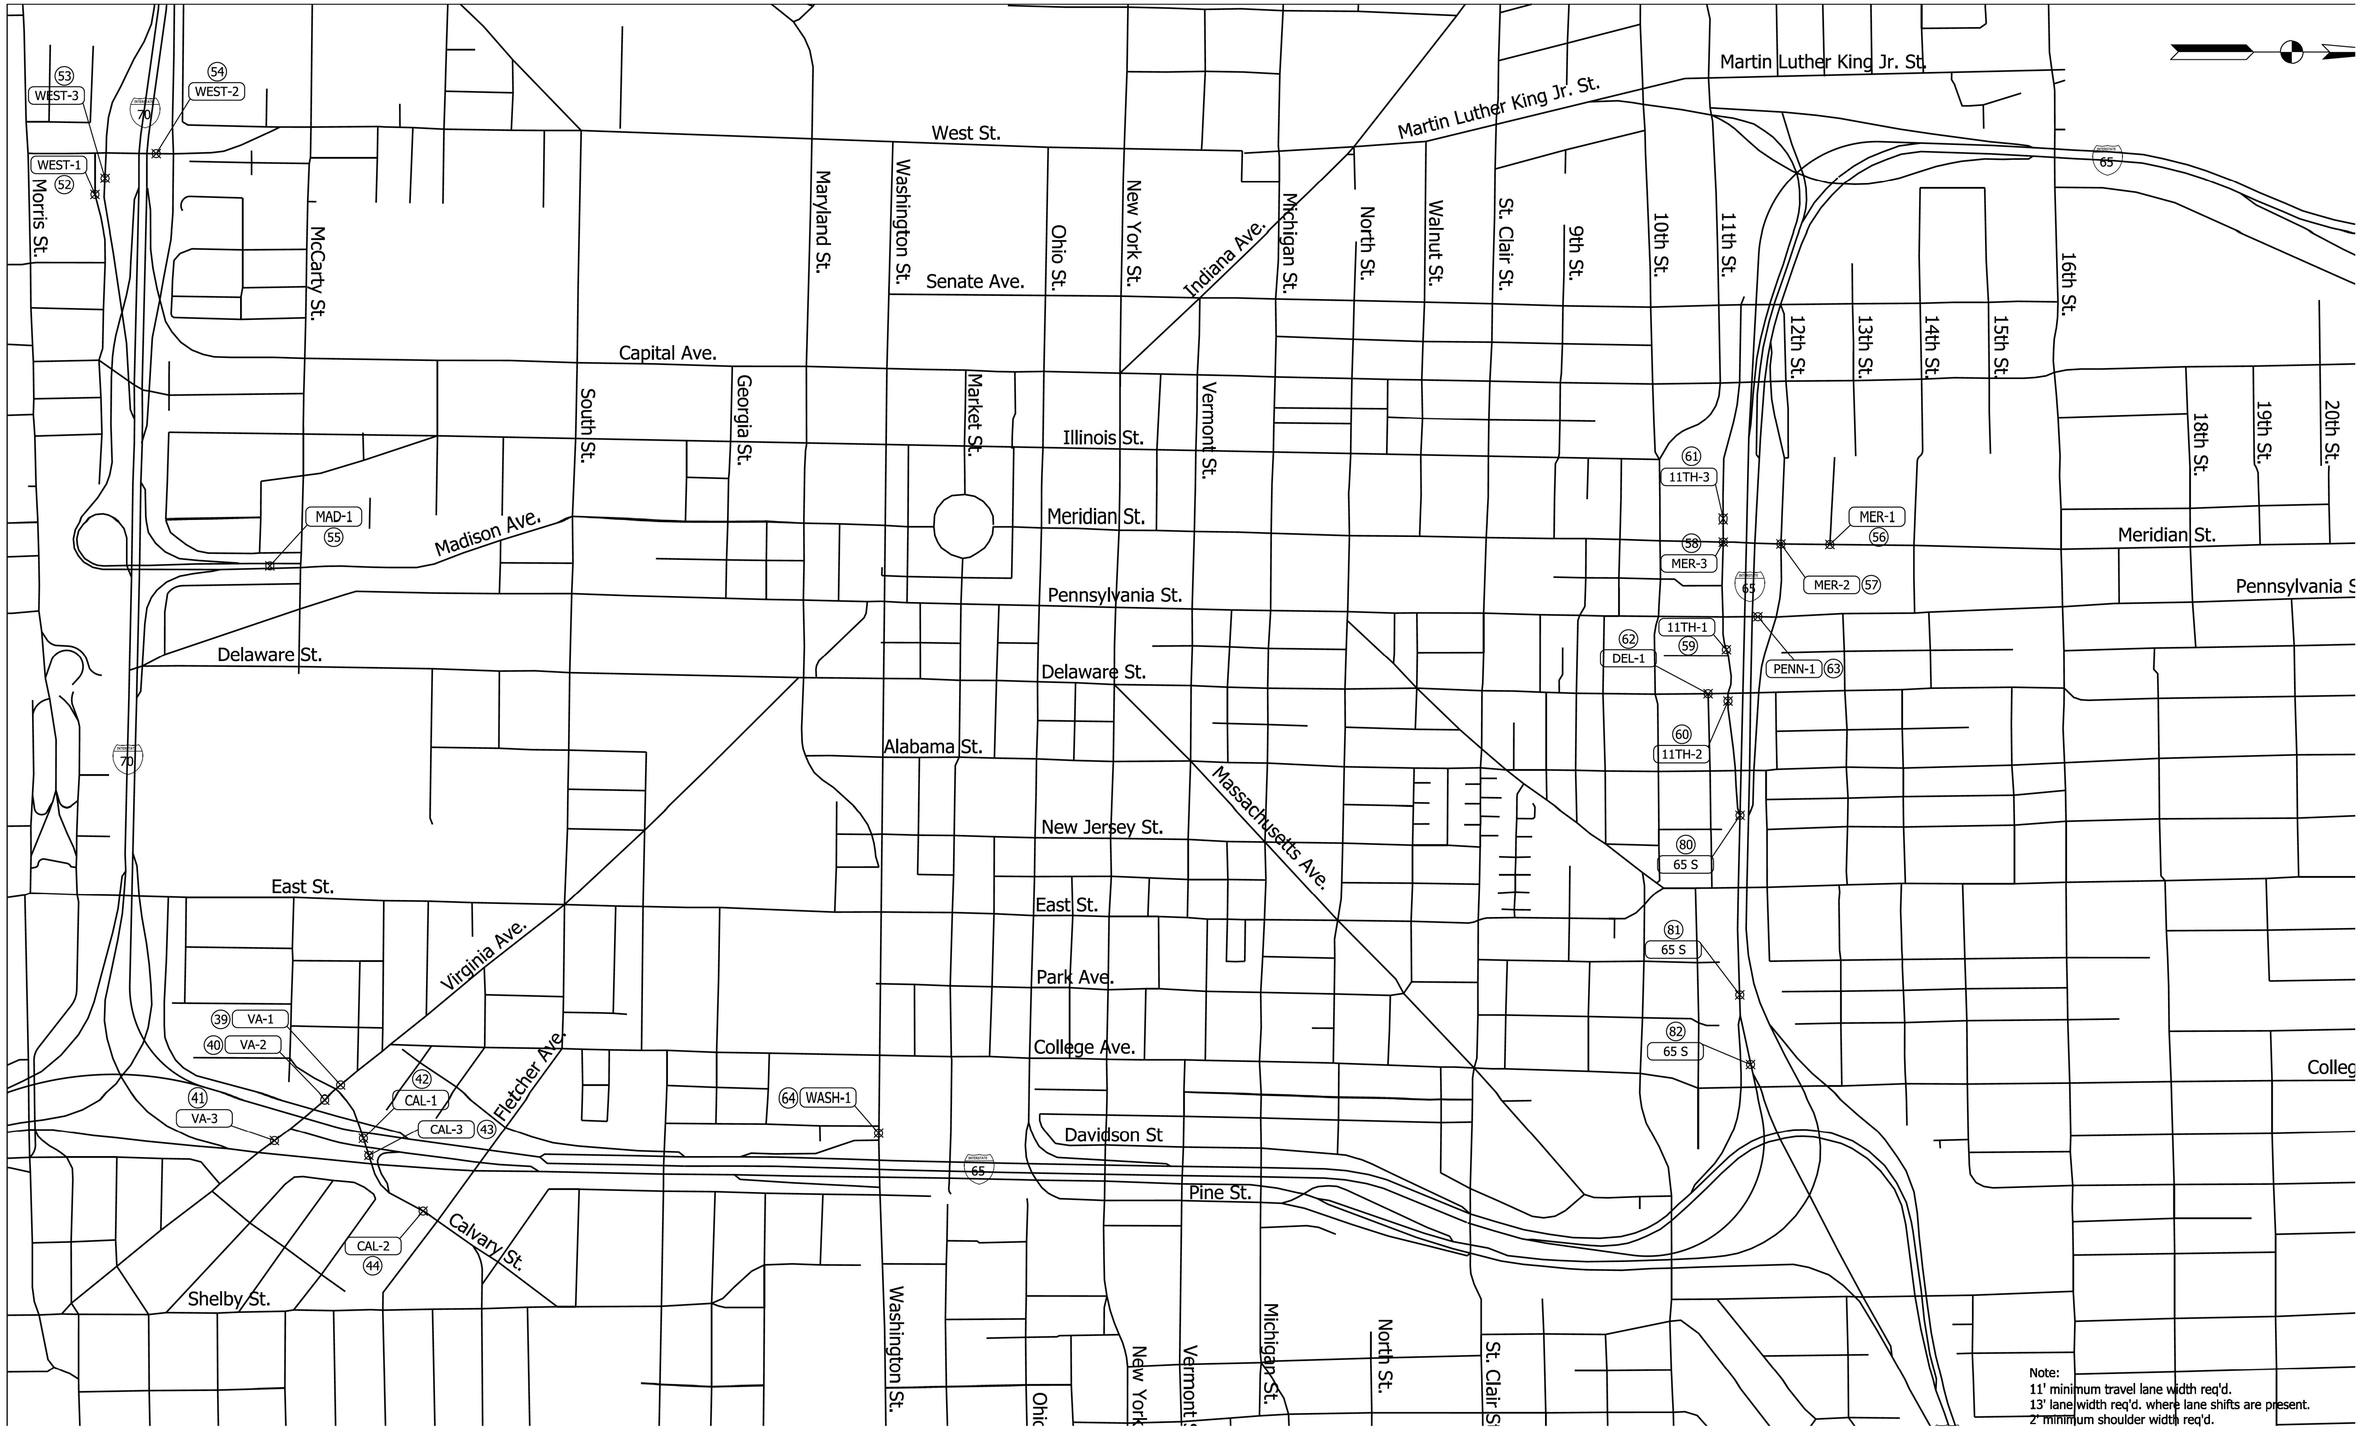

Note:
11' minimum travel lane width req'd.
13' lane width req'd. where lane shifts are present.
2' minimum shoulder width req'd.

DRAFT
NOT FOR CONSTRUCTION

RECOMMENDED FOR APPROVAL _____ DESIGN ENGINEER DATE

DESIGNED: DJG	DRAWN: JJP
CHECKED: RAP	CHECKED: DJG

INDIANA
DEPARTMENT OF TRANSPORTATION

MAINTENANCE OF TRAFIC
EXISTING SIGN MODIFICATIONS
DOWNTOWN AREA

HORIZONTAL SCALE	BRIDGE FILE
N/A	N/A
VERTICAL SCALE	DESIGNATION
N/A	1600808

SURVEY BOOK	SHEETS
ELECTRONIC	9 of 185
CONTRACT	PROJECT
B-36910	1600808


12/21/2020 12:45:53 PM\\190088 INDOT North Split\09Road\04 Design files\02 DGN\Plans\1600808-MOT-S-SNGS-07.dgn



S-465-1

(1)

Add "Downtown Only"
Approx. 21 Mile Marker

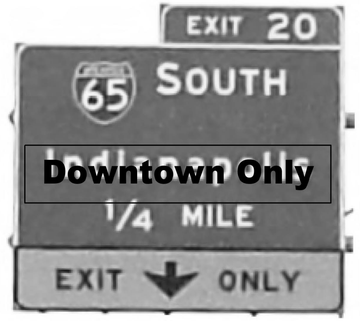

S-465-2

(2)

Add "Downtown Only"
Approx. 20 Mile Marker



S-465-3

(3)

Add "Downtown Only"
Approx. 20 Mile Marker



S-465-4

(4)

Add "Downtown Only"
Approx. 12 Mile Marker



S-465-5

(5)


Add "Downtown Only"
Approx. 11 Mile Marker



S-465-6

(6)

Add "Downtown Only"
Approx. 10 Mile Marker

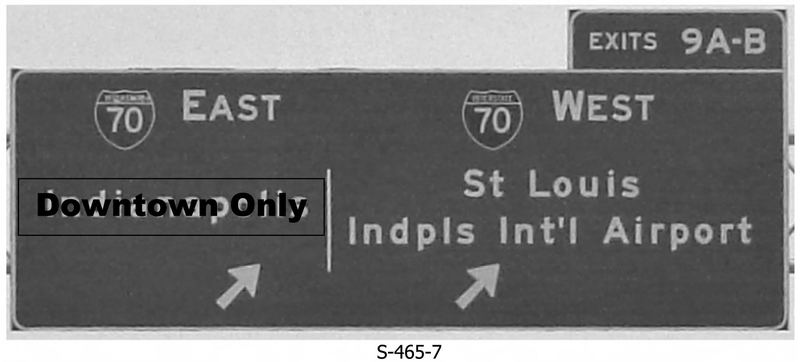

S-465-7

(7)

Add "Downtown Only"
Approx. 10 Mile Marker



S-465-8

(8)

Add "Downtown Only"
Approx. 10 Mile Marker



S-465-9

(9)


Add "Downtown Only"
Approx. 10 Mile Marker



N-465-1

(10)


Add "Downtown Only"

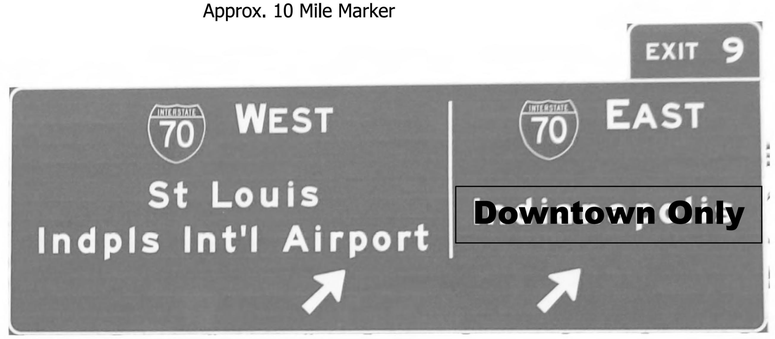

N-465-2

(11)

Add "Downtown Only"
Approx. 9 Mile Marker on 465 N

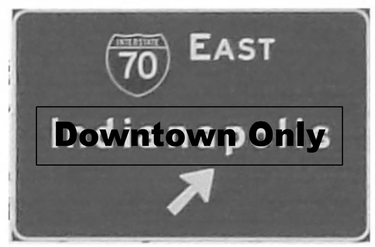

N-465-3

(12)

Add "Downtown Only"
Off Ramp on 465 N

Note:
11' minimum travel lane width req'd.
13' lane width req'd. where lane shifts are present.
2' minimum shoulder width req'd.

DRAFT
NOT FOR CONSTRUCTION

RECOMMENDED FOR APPROVAL _____ DESIGN ENGINEER DATE

DESIGNED: DJG DRAWN: JJP

CHECKED: RAP CHECKED: DJG

INDIANA
DEPARTMENT OF TRANSPORTATION

MAINTENANCE OF TRAFIC
EXISTING SIGNS

HORIZONTAL SCALE	BRIDGE FILE
N/A	N/A
VERTICAL SCALE	DESIGNATION
N/A	1600808

SURVEY BOOK	SHEETS		
ELECTRONIC	10	of	185
CONTRACT	PROJECT		
B-36910	1600808		

12/21/2020 12:46:27 PM P:\190088 INDOT North Split\09Road\04 Design files\02 DGN\Plans\1600808-MOT-S-SNGS-08.dgn



E-465-1

(13)

Add "Downtown Only"
Approx. 2 Mile Marker



E-465-2

(14)

Add "Downtown Only"
Approx. 1 Mile Marker



E-465-3

(15)

Add "Downtown Only"
Approx. 1 Mile Marker



E-465-4

(16)

Add "Downtown Only"
Approx. 0 Mile Marker



E-465-5

(17)

Add "Downtown Only"
Approx. 0 Mile Marker



W-465-1

(18)

Add "Downtown Only"
Approx. 52 Mile Marker



W-465-2

(19)

Add "Downtown Only"
Approx. 53 Mile Marker



W-465-3

(20)

Add "Downtown Only"
Approx. 53 Mile Marker



N-65-1

(21)

Add "Closed"
Approx. 109 Mile Marker



N-65-2

(22)


Add "Closed"
Approx. 109 Mile Marker



N-65-3

(23)


Add "Closed"
Approx. 110 Mile Marker

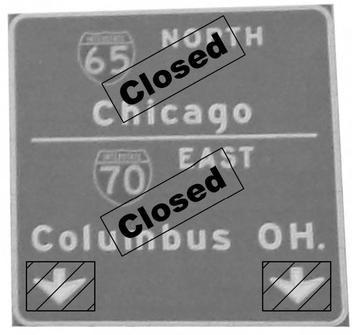

N-65-4

(24)

Add "Closed"
Approx. 110 Mile Marker

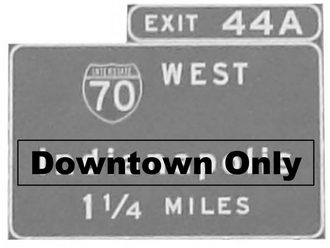

N-465-5

(25)


Add "Downtown Only"
Approx. 45 Mile Marker



N-465-6

(26)

Add "Downtown Only"
Approx. 45 Mile Marker

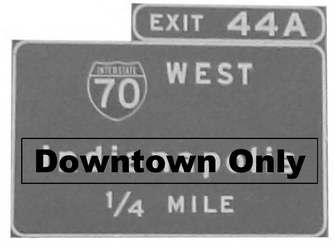

N-465-7

(27)

Add "Downtown Only"
Approx. 44 Mile Marker



N-465-8

(28)

Add "Downtown Only"
Approx. 44 Mile Marker

Note:
11' minimum travel lane width req'd.
13' lane width req'd. where lane shifts are present.
2' minimum shoulder width req'd.

DRAFT
NOT FOR CONSTRUCTION

RECOMMENDED FOR APPROVAL _____ DESIGN ENGINEER DATE

DESIGNED: DJG DRAWN: JJP

CHECKED: RAP CHECKED: DJG


INDIANA
DEPARTMENT OF TRANSPORTATION

MAINTENANCE OF TRAFIC
EXISTING SIGNS

HORIZONTAL SCALE	BRIDGE FILE
N/A	N/A
VERTICAL SCALE	DESIGNATION
N/A	1600808

SURVEY BOOK	SHEETS
ELECTRONIC	11 of 185
CONTRACT	PROJECT
B-36910	1600808


12/21/2020 12:46:59 PM P:\190088 INDOT North Split\09Road\04 Design files\02 DGN\Plans\1600808-MOT-S-SNGS-09.dgn

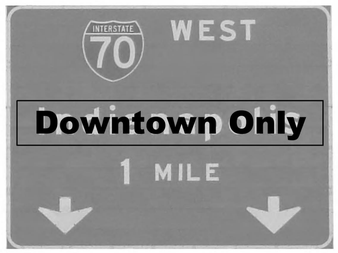

S -465-10

(29)


Add "Downtown Only"

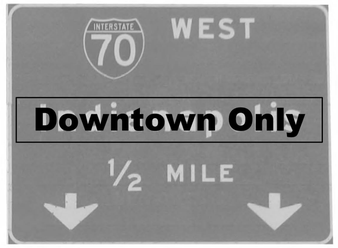

S -465-11

(30)

Add "Downtown Only"

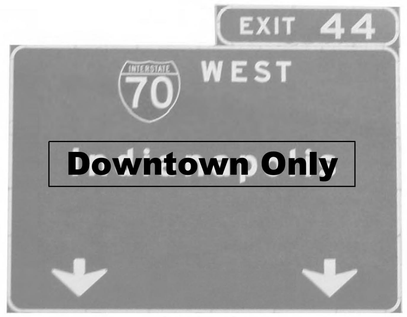

S -465-12

(31)


Add "Downtown Only"



S -465-13

(32)

Add "Downtown Only"

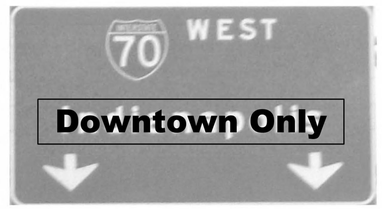

S -465-14

(33)

Add "Downtown Only"



W -70-1

(34)


Add "Downtown Only"
Approx. 89 Mile Marker



W -70-2

(35)


Add "Closed"
Approx. 84 Mile Marker

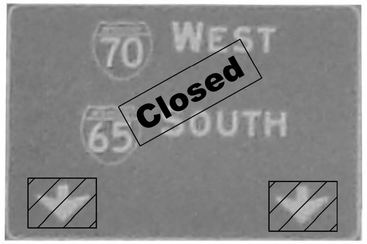

W -70-3

(36)

Add "Closed"
Approx. 84 Mile Marker

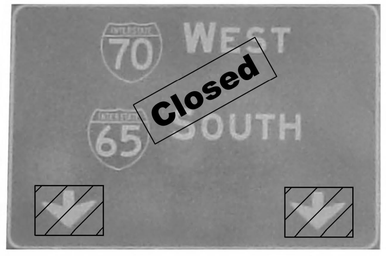

W -70-4

(37)


Add "Closed"
Approx. 84 Mile Marker



S-65/70_1

(38)


Add "Closed"
Approx. 11 Mile Marker

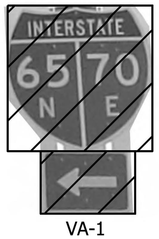

VA-1

(39)


Cover Signs
Before Intersection of
Virginia Ave. & Calvary St.

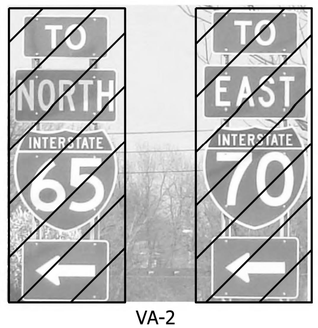

VA-2

(40)


Cover Signs
Corner of
Virginia Ave. & Calvary St.

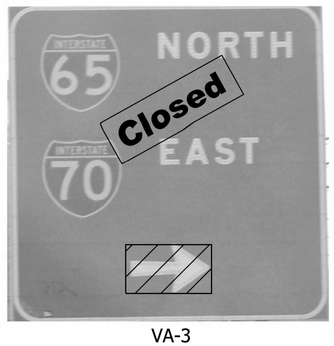

VA-3

(41)


Add "Closed"
Approx. Intersection of
Virginia Ave. & Calvary St.

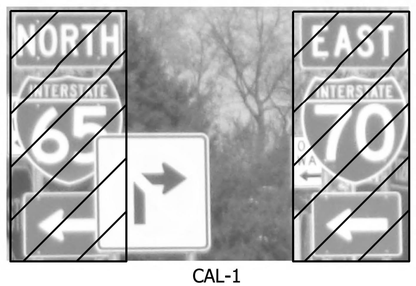

CAL-1

(42)


Cover Signs
Approx. Intersection of
Virginia Ave. & Calvary St.

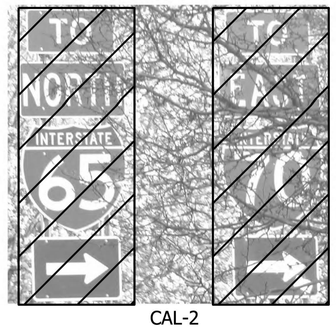

CAL-2

(43)

Cover Signs
Approx. Intersection of
Virginia Ave. & Calvary St.

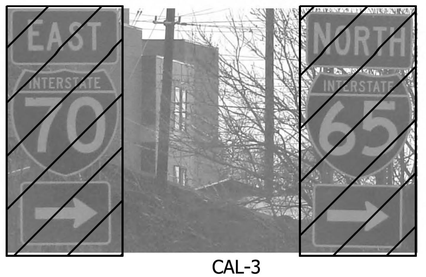

CAL-3

(44)

Cover Signs

Note:
11' minimum travel lane width req'd.
13' lane width req'd. where lane shifts are present.
2' minimum shoulder width req'd.

DRAFT
NOT FOR CONSTRUCTION

RECOMMENDED FOR APPROVAL _____
DESIGN ENGINEER DATE

DESIGNED: DJG DRAWN: JJP
CHECKED: RAP CHECKED: DJG


INDIANA
DEPARTMENT OF TRANSPORTATION

MAINTENANCE OF TRAFIC
EXISTING SIGNS

HORIZONTAL SCALE	BRIDGE FILE
N/A	N/A
VERTICAL SCALE	DESIGNATION
N/A	1600808

SURVEY BOOK	SHEETS
ELECTRONIC	12 of 185
CONTRACT	PROJECT
B-36910	1600808


12/21/2020 12:47:34 PM P:\1600808 INDOT North Split\09Road\04 Design files\02 DGN\Plans\1600808-MOT-S-SNGS-10.dgn

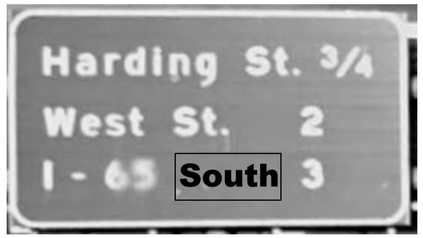

E-70-1

(45)


Add "South"
77.4 Mile Marker

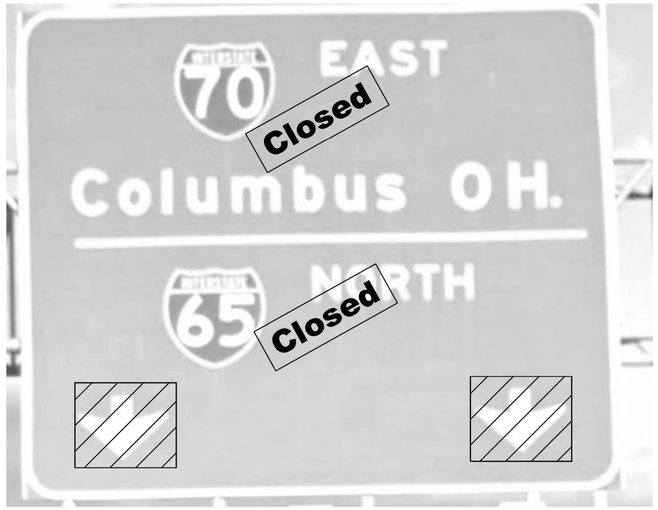

E-70-3

(47)


Add "Closed"
80.4 Mile Marker

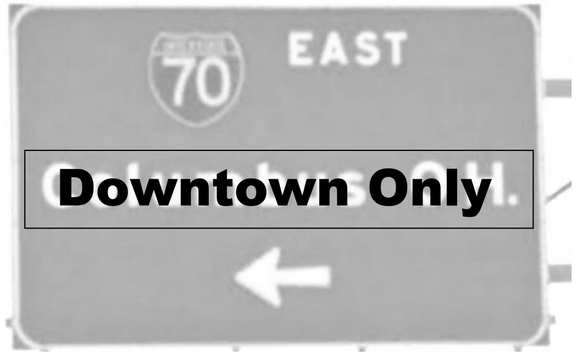

HO-1

(49)


Add "Downtown Only"
Intersection of Holt Rd. & E. I-70 Exit

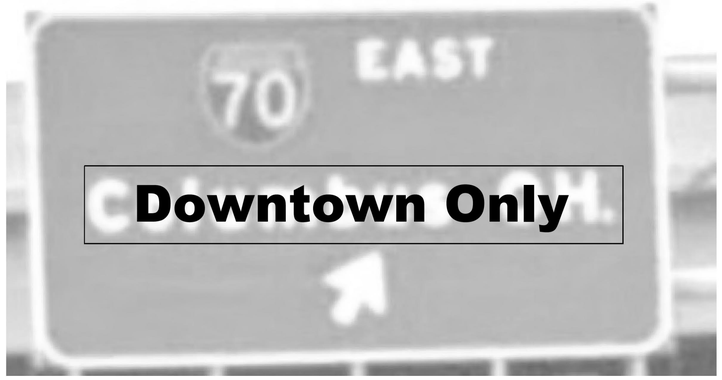

HA-1

(50)

Add "Downtown Only"
Harding St. & E. I-70

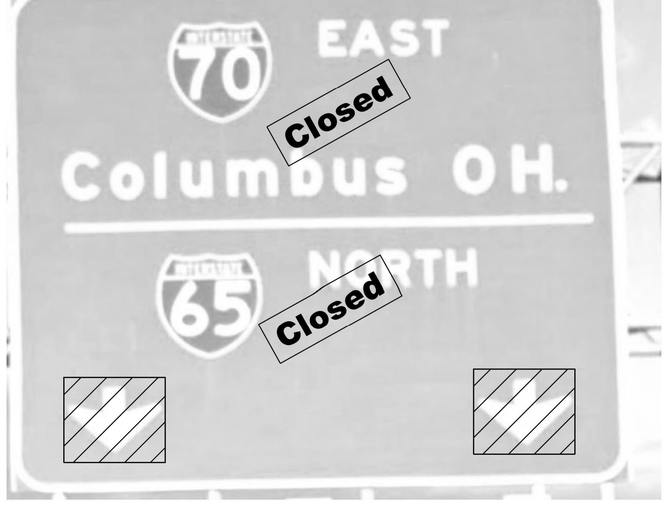

E-70-2

(46)


Add "Closed"
79.8 Mile Marker



E-70-4

(48)

Add "Closed"
80.6 Mile marker

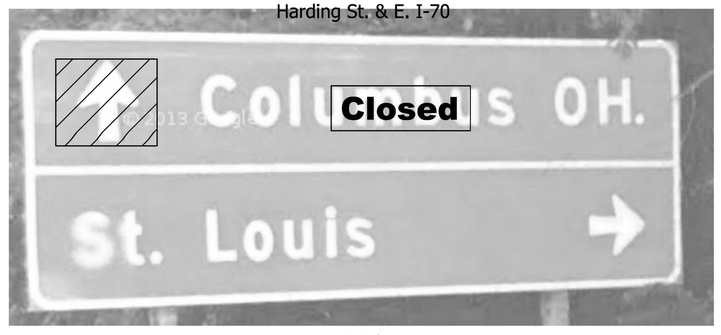

HA-2

(51)

Add "Closed"
Intersection of Harding St. & Oliver Rd.

Note:
12' minimum travel lane width req'd.
13' lane width req'd. where lane shifts are present.
2' minimum shoulder width req'd.

DRAFT
NOT FOR CONSTRUCTION

RECOMMENDED FOR APPROVAL _____ DESIGN ENGINEER DATE

DESIGNED: DJG | DRAWN: JJP

CHECKED: RAP | CHECKED: DJG


INDIANA
DEPARTMENT OF TRANSPORTATION

MAINTENANCE OF TRAFIC
EXISTING SIGNS

HORIZONTAL SCALE	BRIDGE FILE
N/A	N/A
VERTICAL SCALE	DESIGNATION
N/A	1600808

SURVEY BOOK	SHEETS		
ELECTRONIC	13	of	185
CONTRACT	PROJECT		
B-36910	1600808		


12/21/2020 12:48:09 PM P:\1600808 INDOT North Split\09Road\04 Design files\02 DGN\Plans\1600808-MOT-S-SNGS-11.dgn

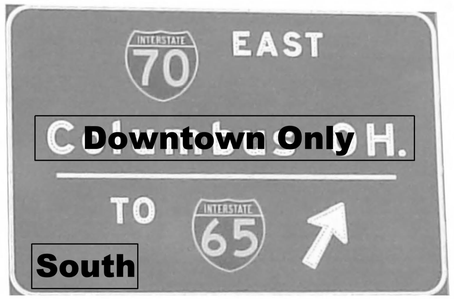

WEST-1

(52)

Add "Downtown Only" and "South"
Approx. Intersection of S. West St. & Morris St.

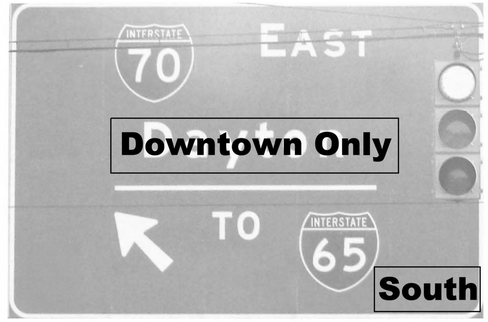

WEST-2

(53)

Add "Downtown Only" and "South"
S. West St. Approx. to I-70



WEST-3

(54)

Add "Downtown Only" and "South"
S. West St. Approx. to I-70



MAD-1

(55)

Add "Closed", Add "South"
Approx. Intersection of Madison Ave & McCarty Ave



MER-1

(56)

Add "Closed", Add "East"
Corner of Meridian St. & 13th St.



MER-2

(57)

Add "Closed", Add "East"
Approx. Intersection of Meridian St. and 12th St.



MER-3

(58)

Add "East"
Approx. Intersection of
Meridian St. and 11th St.



11TH-1

(59)

Add "Closed", Add "East"
11th St. & Illinois St.



11TH-2

(60)

Add "Closed", Add "East"
Intersection of
11th St. & Delaware St.



11TH-3

(61)

Add "Closed", Add "East"
Apprx. Intersection of 11th St. & Pennsylvania Ave.



DEL-1

(62)


Add "Closed", Add "East"
Delaware St. & 11th St.



PENN-1

(63)

Add "Closed", Add "East"
Corner of Pennsylvania Ave. & 12th St.

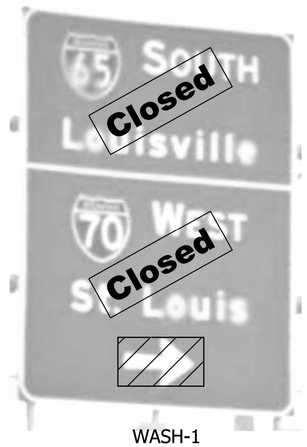

WASH-1

(64)

Add "Closed"
Corner of Washington St. & Davidson St.

Note:
11' minimum travel lane width req'd.
13' lane width req'd. where lane shifts are present.
2' minimum shoulder width req'd.

DRAFT
NOT FOR CONSTRUCTION

RECOMMENDED FOR APPROVAL _____ DESIGN ENGINEER _____ DATE

DESIGNED: DJG DRAWN: JJP

CHECKED: RAP CHECKED: DJG

INDIANA
DEPARTMENT OF TRANSPORTATION

MAINTENANCE OF TRAFIC
EXISTING SIGNS

HORIZONTAL SCALE	BRIDGE FILE
N/A	N/A
VERTICAL SCALE	DESIGNATION
N/A	1600808

SURVEY BOOK	SHEETS
ELECTRONIC	14 of 185
CONTRACT	PROJECT
B-36910	1600808


12/21/2020 12:48:43 PM P:\1900088 INDOT North Split\09Road\04 Design files\02 DGN\Plans\1600808-MOT-S-SNGS-12.dgn



S-KEY-1

(65)

N.B. past Ramp to I-465

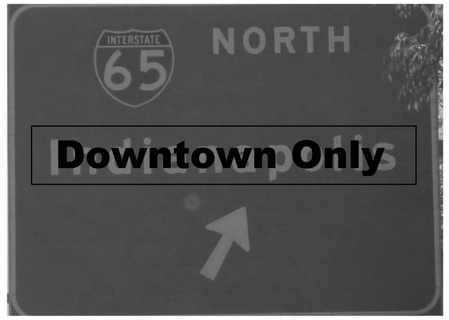

S-KEY-2

(66)

S.B. past intersection of Werges & Keystone



N-65-5

(67)

N.B. I-65 before 104.4



N-SHADE-1

(68)

N.B. before intersection of Western Select Drive and Shad



N-SHADE-2

(69)

N.B. past intersection of 21st and Shadeland



S-SHADE-1

(70)

S.B. on North Shadeland before intersection of Western Select Dr and Shadeland



S-MAD-1

(71)

E.B. on S-Mad,
Corner of Madison and McCarty



N-65-6

(72)


N.B. I-65 before 105.8



S-HARD-1

(73)


S.B. on S-Hard past the intersection of
Oliver ave. and South Harding

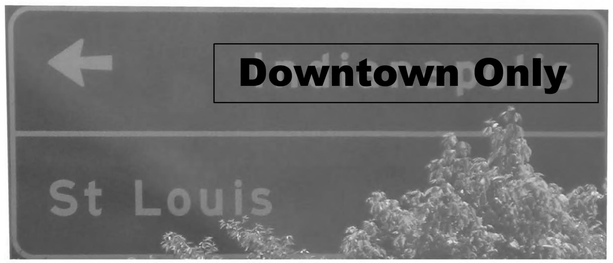

S-HOLT-1

(74)

S.B. on S-Holt past the intersection
of South Holt and Washington St.

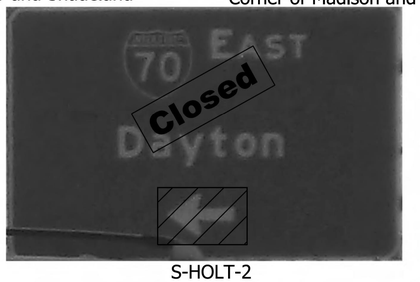

S-HOLT-2

(75)

S.B. on S-Holt on the bridge over I-70 E/W



S-JONES-1

(76)


E.B. on Sam Jones just before bridge over I-70 E/W



S-JONES-2

(77)


E.B. on Sam Jones on bridge over I-70 E/W

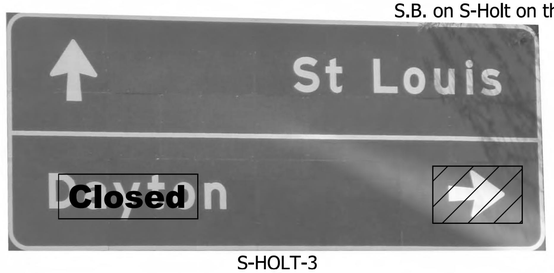

S-HOLT-3

(78)

N.B. on S-Holt at the corner of Holt and Morris St.

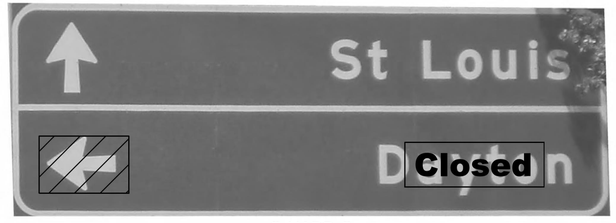

S-HARD-2

(79)

W.B. on S-Hard past intersection of South Harding and West Morris St.

Notes:
11' minimum travel lane width req'd.
13' lane width req'd. where lane shifts are present.
2' minimum shoulder width req'd.

DRAFT
NOT FOR CONSTRUCTION

RECOMMENDED FOR APPROVAL _____ DESIGN ENGINEER DATE

DESIGNED: DJG DRAWN: JJP

CHECKED: RAP CHECKED: DJG

INDIANA
DEPARTMENT OF TRANSPORTATION

MAINTENANCE OF TRAFIC
EXISTING SIGNS

HORIZONTAL SCALE	BRIDGE FILE
N/A	N/A
VERTICAL SCALE	DESIGNATION
N/A	1600808

SURVEY BOOK	SHEETS
ELECTRONIC	15 of 185
CONTRACT	PROJECT
B-36910	1600808

2/21/2020 12:49:19 PM: I:\90088 INDOT North Split\09Road\04 Design files\02 DGN\Plans\1600808-MOT-S-SNGS-13.dgn



W 70-5

(83)

Add "Arrow"
Before Mile Marker 83.9



65-S

(80)

Add "Closed"
Add "Exit Only"
Before Mile Marker 112.6



W 70-6

(84)

Add "Arrow"
After Mile Marker 83.6



65-S

(81)

Add "Exit Only"
After Mile Marker 112.6



65-S

(82)

Add "Closed"
Before Mile Marker 112.4

Note:
11' minimum travel lane width req'd.
13' lane width req'd. where lane shifts are present.
2' minimum shoulder width req'd.

DRAFT
NOT FOR CONSTRUCTION

RECOMMENDED FOR APPROVAL _____ DESIGN ENGINEER DATE

DESIGNED: DJG | DRAWN: JJP

CHECKED: RAP | CHECKED: DJG

INDIANA
DEPARTMENT OF TRANSPORTATION

MAINTENANCE OF TRAFIC
EXISTING SIGNS

HORIZONTAL SCALE	BRIDGE FILE
N/A	N/A
VERTICAL SCALE	DESIGNATION
N/A	1600808

SURVEY BOOK	SHEETS
ELECTRONIC	16 of 185
CONTRACT	PROJECT
B-36910	1600808

12/21/2020 12:49:52 PM: I:\1900088 INDOT North Split\09Road\04 Design files\02 DGN\Plans\1600808-MOT-S-SNGS-14.dgn



S-65-1

(85)

Add "East"
At Mile Marker 114.3



S-65-2

(86)

Add "Closed", Cover "KEEP RIGHT"
At Mile Marker 113.1



E-70-5

(87)


Add "Exit Oly with Arrow"
At Mile Marker 79.4



E-70-6

(88)

Add "Exit Only with Arrow"
At Mile Marker 79.6

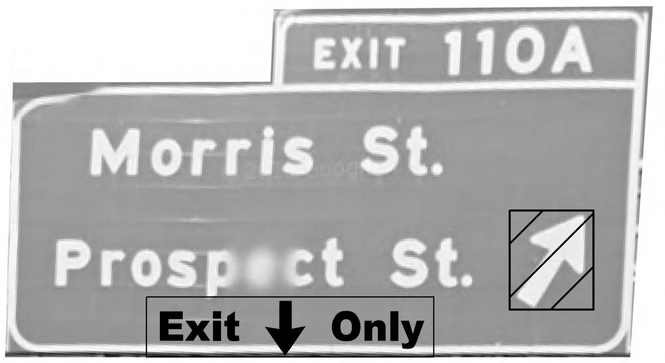

(89)

Add "Exit Only with Arrow"
At Mile Marker 110.0



W-70-7

(90)

Add "Closed", Cover "LEFT 2 LANES"
At Mile Marker 84.9

Note:
11' minimum travel lane width req'd.
13' lane width req'd. where lane shifts are present.
2' minimum shoulder width req'd.

DRAFT
NOT FOR CONSTRUCTION

RECOMMENDED FOR APPROVAL _____ DESIGN ENGINEER _____ DATE

DESIGNED: DJG | DRAWN: JJP

CHECKED: RAP | CHECKED: DJG

INDIANA
DEPARTMENT OF TRANSPORTATION


MAINTENANCE OF TRAFIC
EXISTING SIGNS

HORIZONTAL SCALE	BRIDGE FILE
N/A	N/A
VERTICAL SCALE	DESIGNATION
N/A	1600808

SURVEY BOOK	SHEETS
ELECTRONIC	17 of 185
CONTRACT	PROJECT
B-36910	1600808

12/21/2020 12:50:24 PM P:\150088 INDOT North Split\09Road\04 Design files\02 DGN\Plans\1600808-MOT-S-SNGS-15.dgn

(1) The Contractor Shall Remove the Covers Before Construction; and Closure of I-65/I-70 Lanes. Signs to be Removed after Construction.

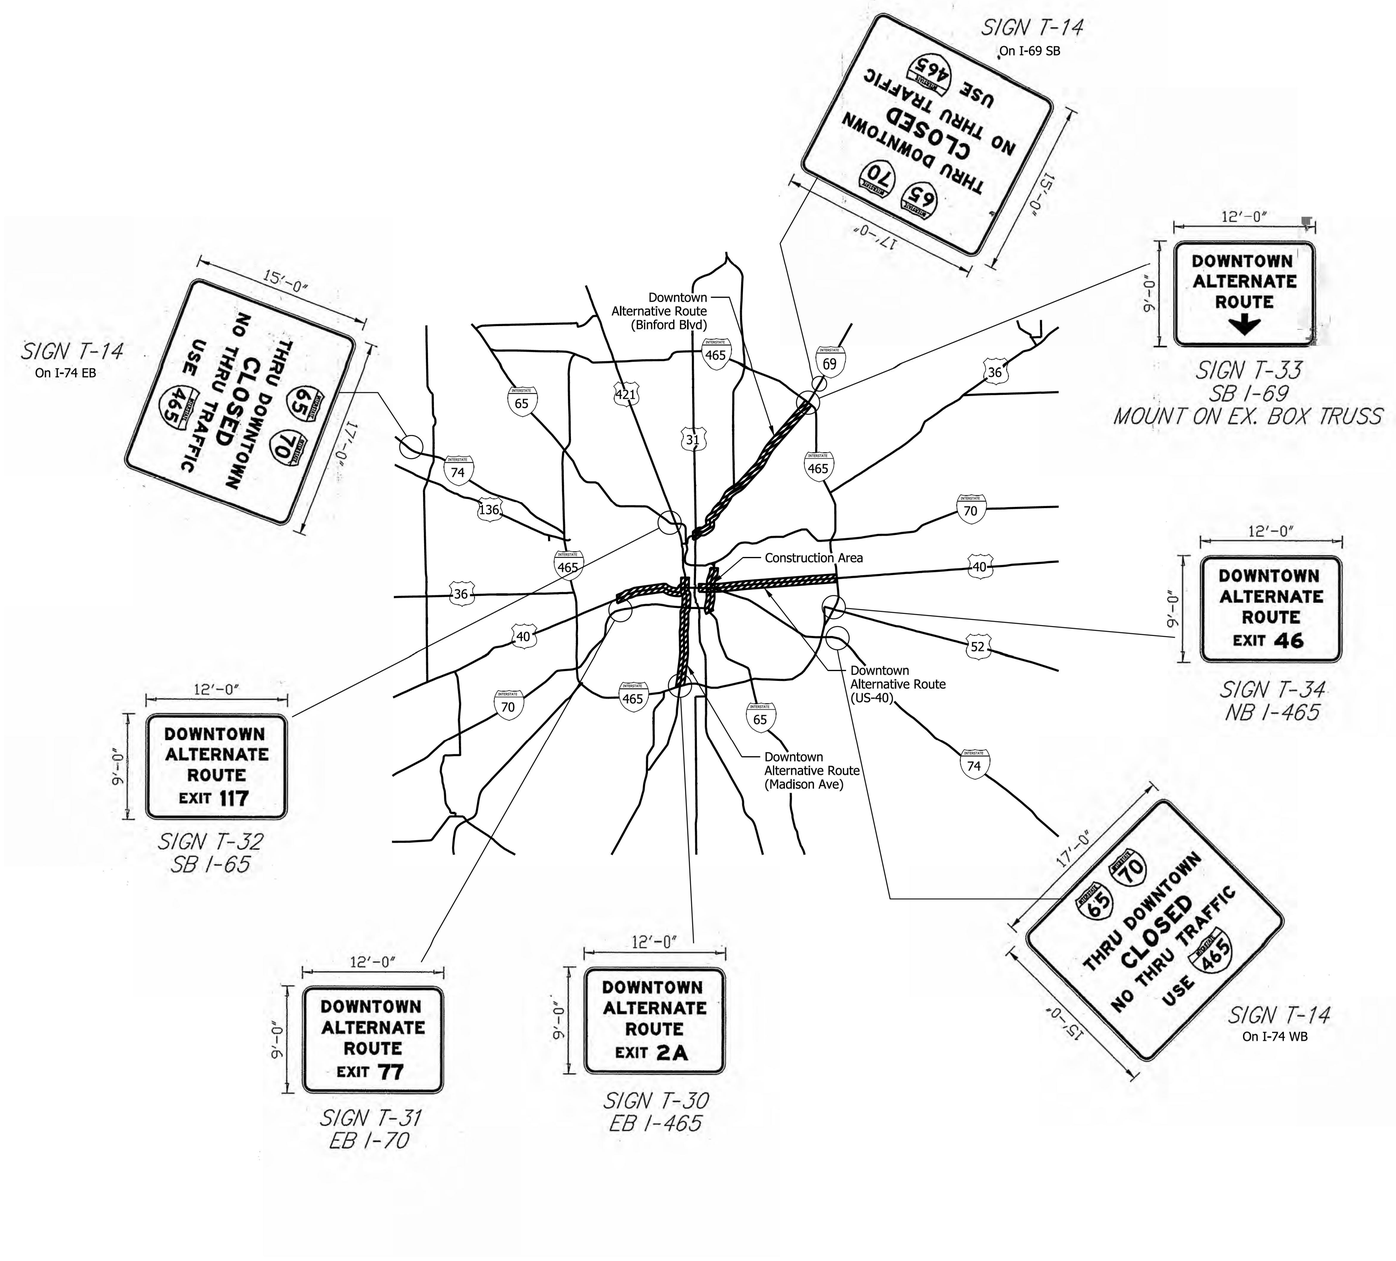

SIGN T-14
On I-69 SB

SIGN T-33
SB I-69
MOUNT ON EX. BOX TRUSS

SIGN T-34
NB I-465

SIGN T-14
On I-74 EB

SIGN T-32
SB I-65

SIGN T-31
EB I-70

SIGN T-30
EB I-465

SIGN T-14
On I-74 WB

Note:
11' minimum travel lane width req'd.
13' lane width req'd. where lane shifts are present.
2' minimum shoulder width req'd.

DRAFT
NOT FOR CONSTRUCTION

RECOMMENDED FOR APPROVAL _____ DESIGN ENGINEER DATE

DESIGNED: DJG | DRAWN: JJP

CHECKED: RAP | CHECKED: DJG

INDIANA
DEPARTMENT OF TRANSPORTATION

MAINTENANCE OF TRAFIC
ALTERNATIVE ROUTES


HORIZONTAL SCALE	BRIDGE FILE
N/A	N/A
VERTICAL SCALE	DESIGNATION
N/A	1600808

SURVEY BOOK	SHEETS
ELECTRONIC	18 of 185
CONTRACT	PROJECT
B-36910	1600808


12/21/2020 12:50:58 PM P:\1600808 INDOT North Split\09Road\04 Design files\02 DGN\Plans\1600808-MOT-S-SNGS-16.dgn

1. The Contractor Shall Remove the Covers Before Construction; and Closure of I-65/I-70 Lanes. Signs to be Removed after Construction.

10 Miles from I-465 *SIGN T-1*

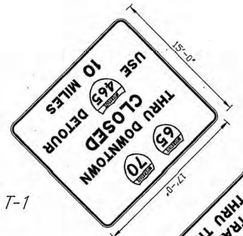


7 Miles from I-465 *SIGN T-8*

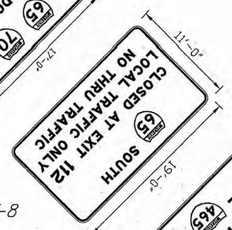

5 Miles from I-465 *SIGN T-9*




3 Miles from I-465 *SIGN T-10*

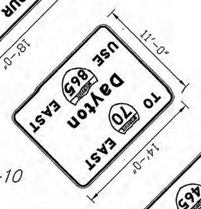

3 Miles from I-465 *SIGN T-11*




2 Miles from I-465 *SIGN T-12*

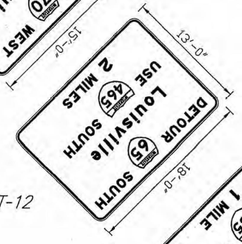

1 Mile from I-465 *SIGN T-13*



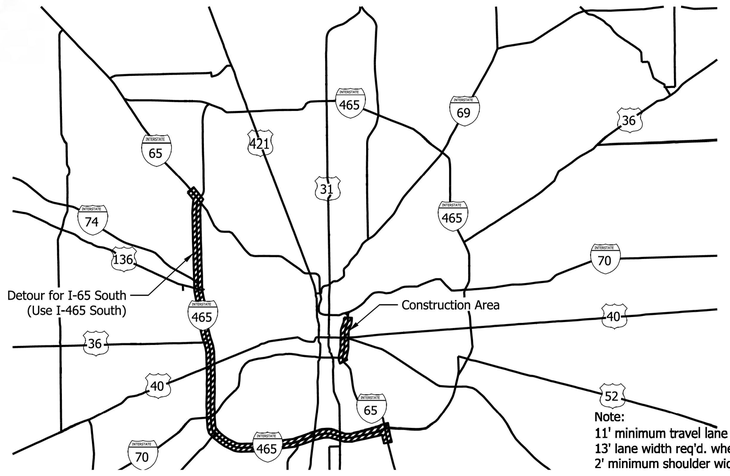

Note:
11' minimum travel lane width req'd.
13' lane width req'd. where lane shifts are present.
2' minimum shoulder width req'd.

DRAFT
NOT FOR CONSTRUCTION

RECOMMENDED FOR APPROVAL _____ DESIGN ENGINEER DATE

DESIGNED: DJG DRAWN: JJP

CHECKED: RAP CHECKED: DJG

INDIANA
DEPARTMENT OF TRANSPORTATION


MAINTENANCE OF TRAFIC
DETOUR ROUTE FOR I-65 SOUTH

HORIZONTAL SCALE	BRIDGE FILE
N/A	N/A
VERTICAL SCALE	DESIGNATION
N/A	1600808

SURVEY BOOK	SHEETS		
ELECTRONIC	19	of	185
CONTRACT	PROJECT		
B-36910	1600808		

2/21/2020 12:51:39 PM: 1900888 INDOT North Split\09Road\04 Design files\02 DGN\Plans\1600808-MOT-S-SNGS-17.dgn

1. The Contractor Shall Remove the Covers Before Construction; and Closure of I-65/I-70 Lanes. Signs to be Removed after Construction.

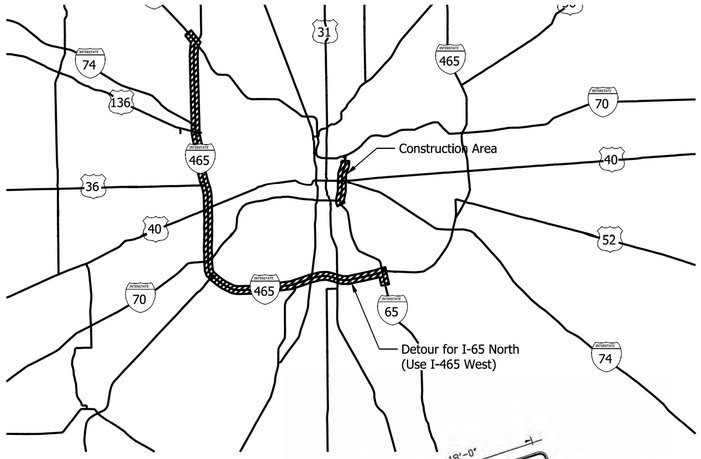



SIGN T-7 1 Mile from I-465



SIGN T-6 2 Miles from I-465



SIGN T-5 3 Miles from I-465



SIGN T-4 3 Miles from I-465



SIGN T-3 5 Miles from I-465



SIGN T-2 7 Miles from I-465



SIGN T-1 10 Miles from I-465

Note:
11' minimum travel lane width req'd.
13' lane width req'd. where lane shifts are present.
2' minimum shoulder width req'd.

DRAFT
NOT FOR CONSTRUCTION

RECOMMENDED FOR APPROVAL _____ DESIGN ENGINEER DATE

DESIGNED: DJG DRAWN: JJP
CHECKED: RAP CHECKED: DJG

INDIANA
DEPARTMENT OF TRANSPORTATION


MAINTENANCE OF TRAFIC
DETOUR ROUTE FOR I-65 NORTH


HORIZONTAL SCALE	BRIDGE FILE
N/A	N/A
VERTICAL SCALE	DESIGNATION
N/A	1600808

SURVEY BOOK	SHEETS
ELECTRONIC	20 of 185
CONTRACT	PROJECT
B-36910	1600808


2/21/2020 12:52:17 PM P:\190088 INDOT North Split\09Road\04 Design files\02 DGN\Plans\1600808-MOT-S-SNGS-18.dgn

(1) The Contractor Shall Remove the Covers Before Construction; and Closure of I-65/I-70 Lanes. Signs to be Removed after Construction.

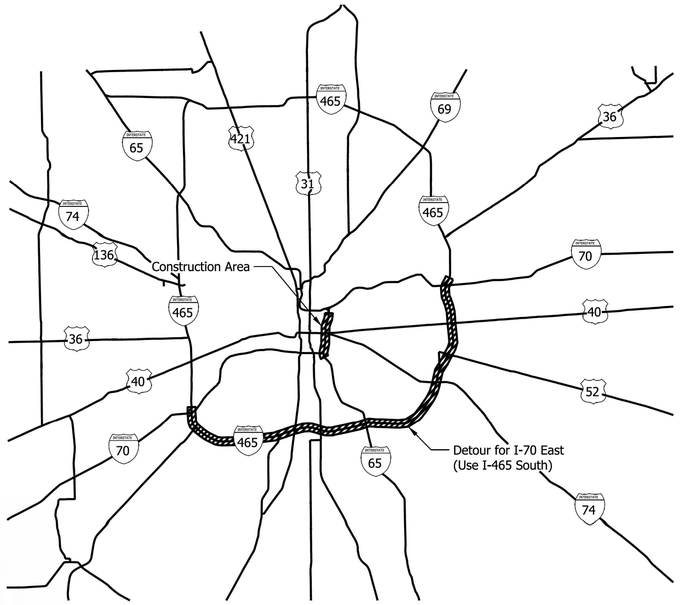


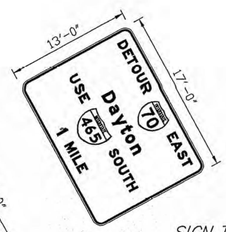


SIGN T-26 1 Mile from I-465

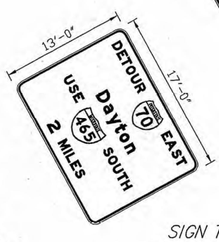


SIGN T-25 2 Miles from I-465

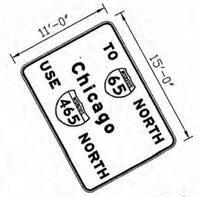

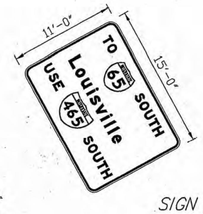


SIGN T-24 3 Miles from I-465


SIGN T-23 3 Miles from I-465

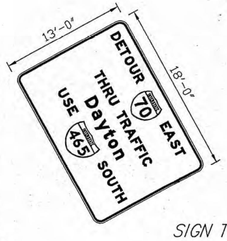

SIGN T-22 5 Miles from I-465

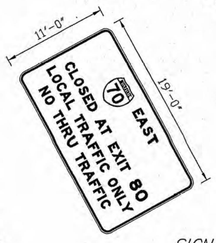

SIGN T-21 7 Miles from I-465

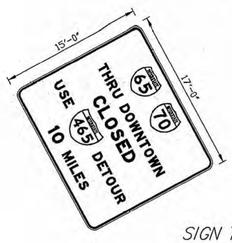

SIGN T-1 10 Miles from I-465

Note:
11' minimum travel lane width req'd.
13' lane width req'd. where lane shifts are present.
2' minimum shoulder width req'd.

DRAFT
NOT FOR CONSTRUCTION

RECOMMENDED FOR APPROVAL _____ DESIGN ENGINEER DATE

DESIGNED: DJG DRAWN: JJP

CHECKED: RAP CHECKED: DJG

INDIANA
DEPARTMENT OF TRANSPORTATION


MAINTENANCE OF TRAFIC
DETOUR ROUTE FOR I-70 EAST

HORIZONTAL SCALE	BRIDGE FILE
N/A	N/A
VERTICAL SCALE	DESIGNATION
N/A	1600808


SURVEY BOOK	SHEETS		
ELECTRONIC	21	of	185
CONTRACT	PROJECT		
B-36910	1600808		

2/21/2020\ 12:52:56 PM\ \190088 INDOT North Split\09Road\04 Design files\02 DGN\Plans\1600808-MOT-S-SNGS-19.dgn

(1) The Contractor Shall Remove the Covers Before Construction; and Closure of I-65/I-70 Lanes. Signs to be Removed after Construction.

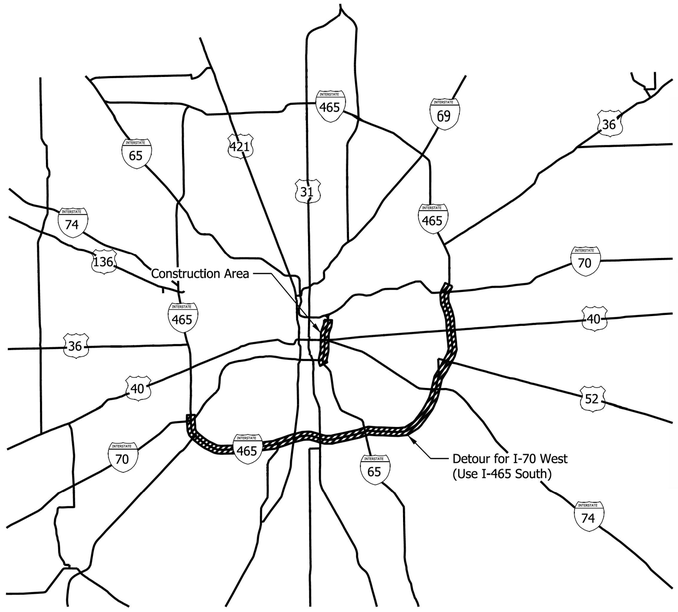


1 Mile from I-465
SIGN T-20

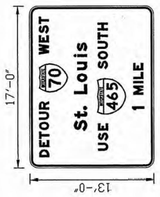


2 Miles from I-465
SIGN T-19




3 Miles from I-465
SIGN T-18

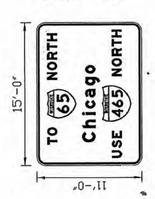

3 Miles from I-465
SIGN T-17

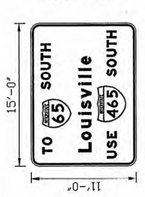


5 Miles from I-465
SIGN T-16

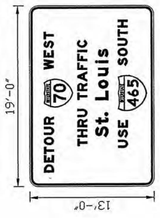

7 Miles from I-465
SIGN T-15



10 Miles from I-465
SIGN T-1

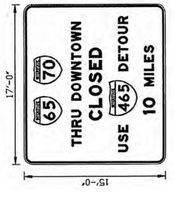

Note:
11' minimum travel lane width req'd.
13' lane width req'd. where lane shifts are present.
2' minimum shoulder width req'd.

DRAFT
NOT FOR CONSTRUCTION

RECOMMENDED FOR APPROVAL _____ DESIGN ENGINEER DATE

DESIGNED: DJG DRAWN: JJP

CHECKED: RAP CHECKED: DJG


INDIANA
DEPARTMENT OF TRANSPORTATION

MAINTENANCE OF TRAFIC
DETOUR ROUTE FOR I-70
WEST

HORIZONTAL SCALE	BRIDGE FILE
N/A	N/A
VERTICAL SCALE	DESIGNATION
N/A	1600808

SURVEY BOOK	SHEETS		
ELECTRONIC	22	of	185
CONTRACT	PROJECT		
B-36910	1600808		

I 2/21/2020 12:53:35 PM P:\190088 INDOT North Split\09Road\04 Design files\02 DGN\Plans\1600808-MOT-S-SNGS-20.dgn

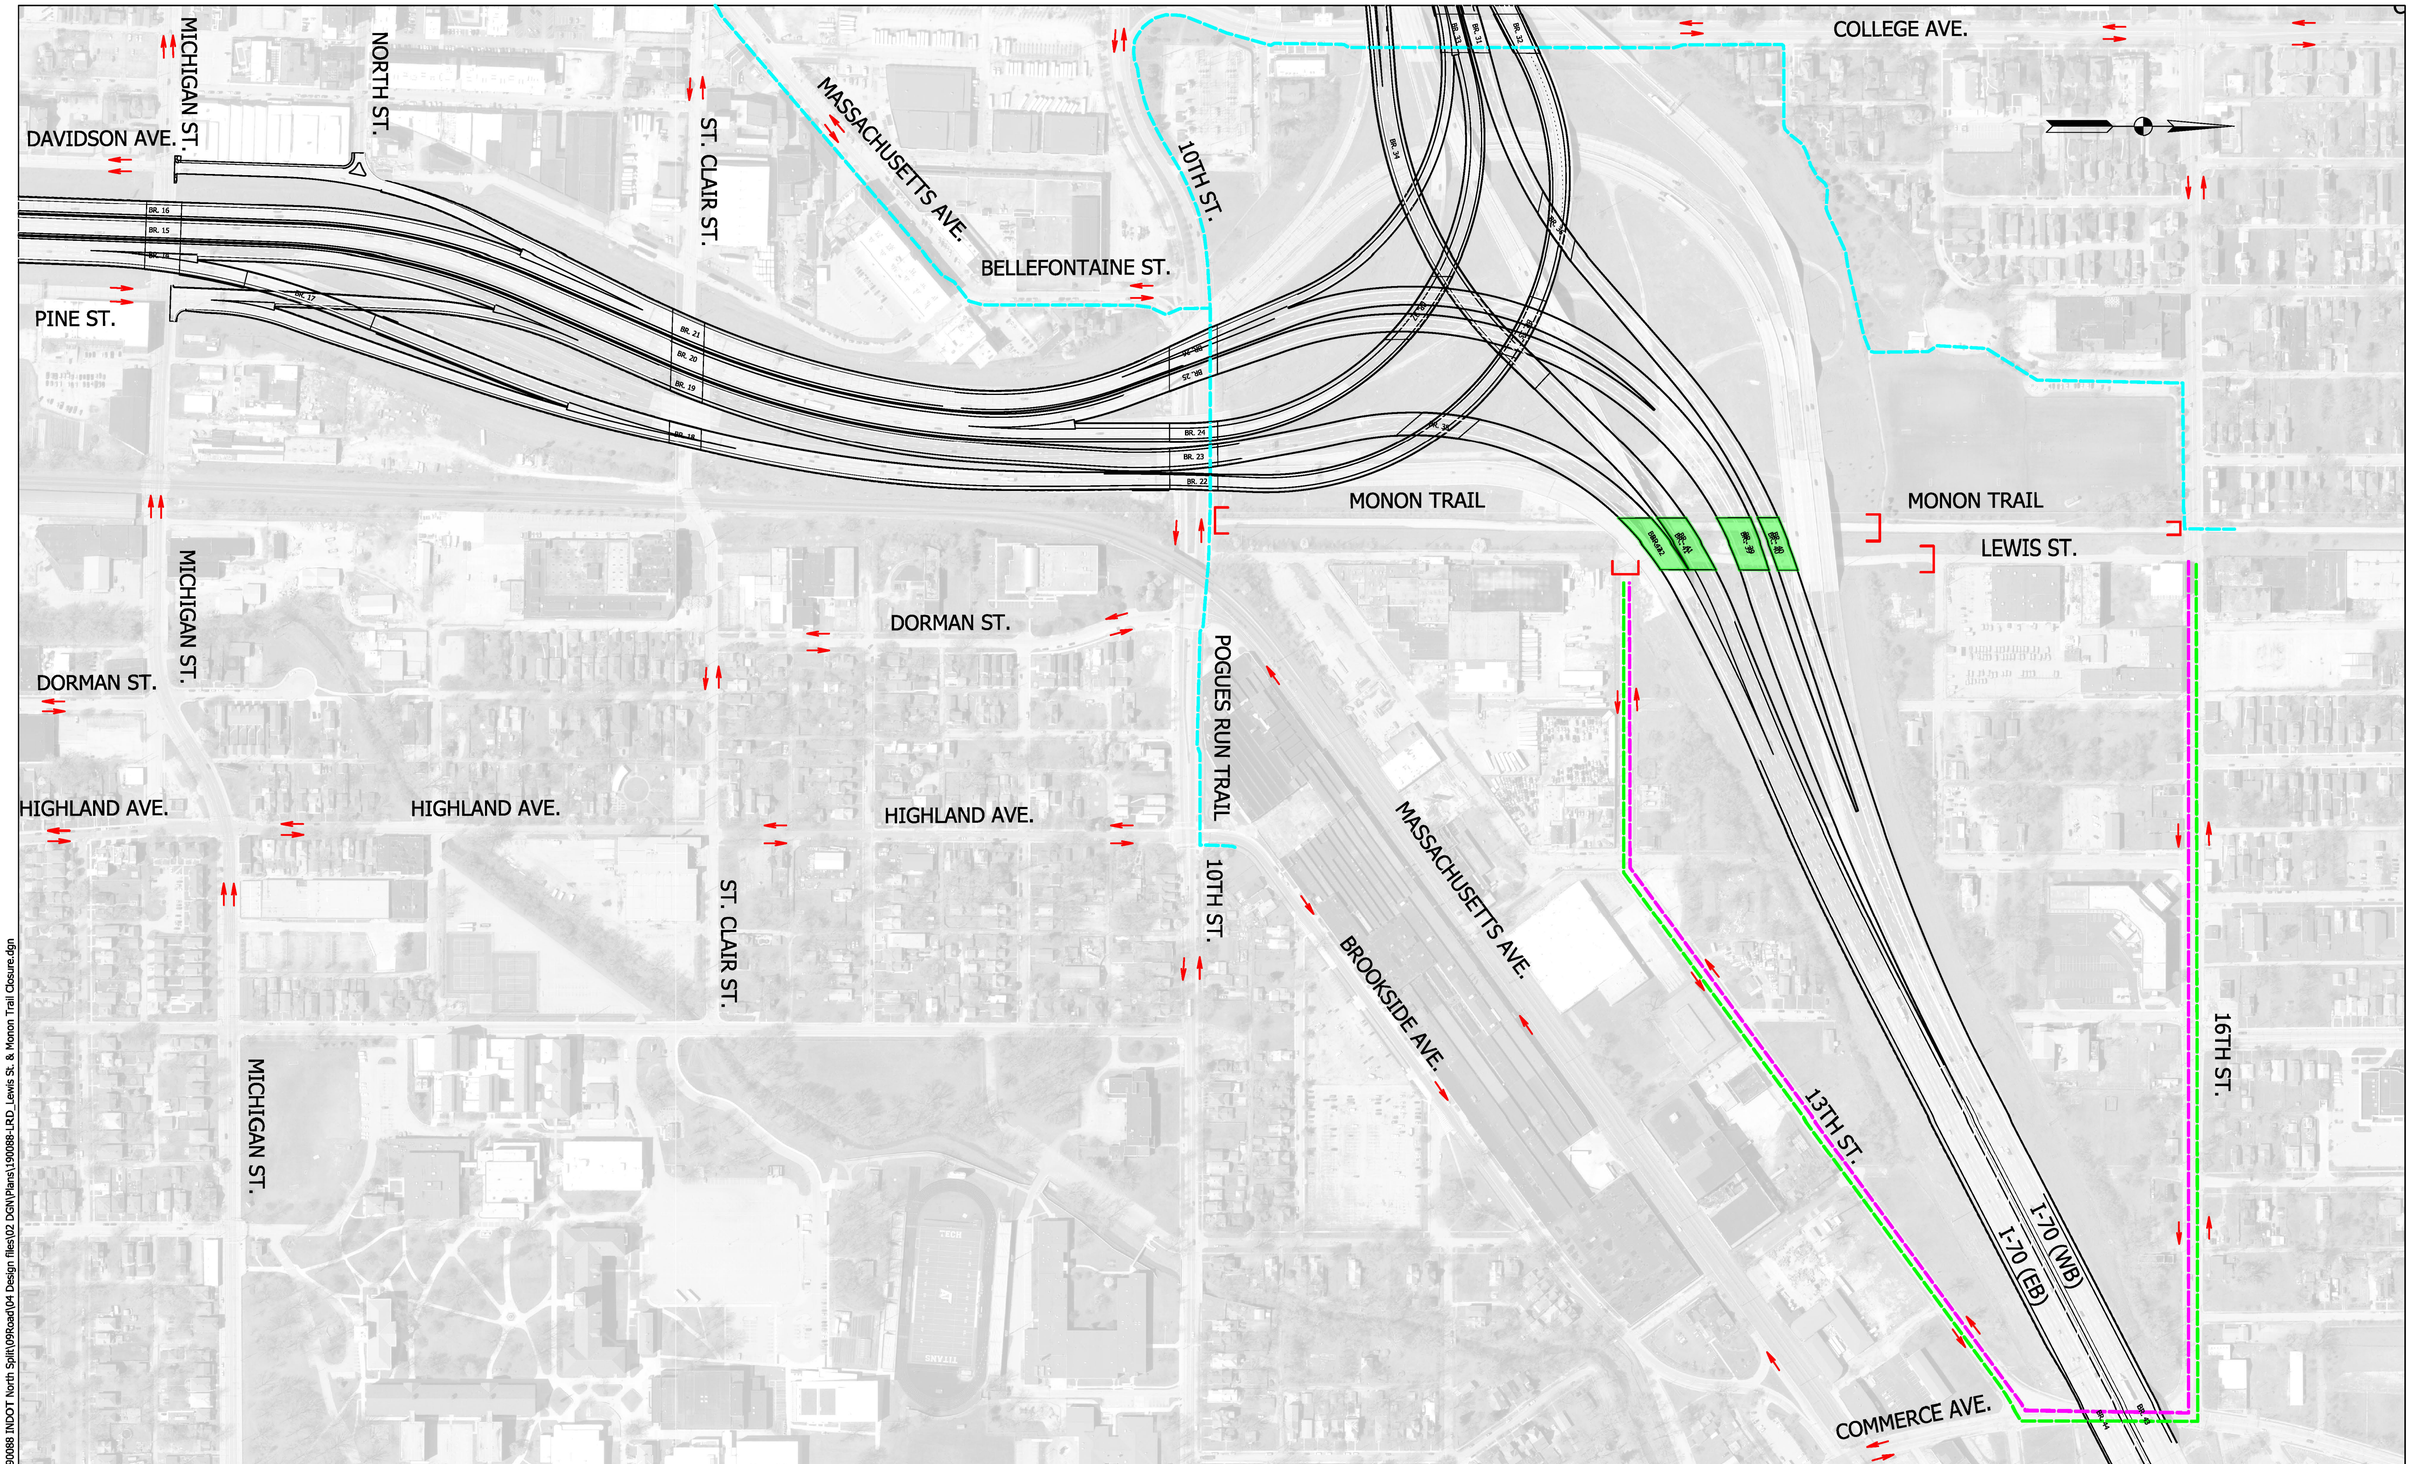

LEGEND:

- PROP BRIDGE CONSTRUCTION
- NORTHBOUND / WESTBOUND DETOUR ROUTE
- SOUTHBOUND / EASTBOUND DETOUR ROUTE
- PEDESTRIAN / BICYCLE DETOUR ROUTE
- TRAFFIC FLOW
- CLOSURE OF LOCAL STREETS

DRAFT
NOT FOR CONSTRUCTION

RECOMMENDED FOR APPROVAL _____ DESIGN ENGINEER DATE

DESIGNED: RAP | DRAWN: RAP

CHECKED: DJG | CHECKED: DJG

INDIANA
DEPARTMENT OF TRANSPORTATION

MAINTENANCE OF TRAFFIC
LEWIS ST. & MONON TRAIL CLOSURE

HORIZONTAL SCALE	BRIDGE FILE
1"=200'	
VERTICAL SCALE	DESIGNATION
N.A.	1600808

SURVEY BOOK	SHEETS
ELECTRONIC	23 of 185
CONTRACT	PROJECT
B-36910	1600808

2/21/2020 12:54:15 PM: I:\1900088 INDOT North Split\09Road\04 Design files\02 DGN\Plans\1900088-LRD_Lewis St. & Monon Trail Closure.dgn

ILLINOIS ST.

MERIDIAN ST.

MERIDIAN ST.

PENNSYLVANIA ST.

DELAWARE ST.

DELAWARE ST.

ALABAMA ST.

ALABAMA ST.

ALABAMA ST.

ALA

Curb Ramp Req'd.

Curb Ramp Req'd.

Curb Ramp Req'd.

Curb Ramp Req'd.

MICHIGAN ST.

FORT WAYNE AVE.

ST. CLAIR ST.

10TH ST.

I-65 (NB)

I-65 (SB)

CENTRAL AVE.

CENTRAL AVE.

CENTRAL AVE.

EAST ST.

MASSACHUSETTS AVE.

PARK AVE.

PARK AVE.

9TH ST.

10TH ST.

11TH ST.

13TH ST.

14TH ST.

15TH ST.

16TH ST.

BROADWAY ST.

BROADWAY AVE.

LEGEND:

- PROP BRIDGE CONSTRUCTION
- NORTHBOUND / WESTBOUND DETOUR ROUTE
- SOUTHBOUND / EASTBOUND DETOUR ROUTE
- PEDESTRIAN / BICYCLE DETOUR ROUTE
- TRAFFIC FLOW
- CLOSURE OF LOCAL STREETS

DRAFT
NOT FOR CONSTRUCTION

RECOMMENDED FOR APPROVAL _____ DESIGN ENGINEER DATE

DESIGNED: RAP | DRAWN: RAP

CHECKED: DJG | CHECKED: DJG

INDIANA
DEPARTMENT OF TRANSPORTATION

MAINTENANCE OF TRAFFIC
DELAWARE STREET CLOSURE

HORIZONTAL SCALE	BRIDGE FILE
1"=200'	
VERTICAL SCALE	DESIGNATION
N.A.	1600808

SURVEY BOOK	SHEETS
ELECTRONIC	24 of 185
CONTRACT	PROJECT
B-36910	1600808

2/21/2020 12:54:55 PM: I:\1900088 INDOT North Split\09Road\04 Design files\02 DGN\Plans\1900088-LRD_Delaware St Closure.dgn

ILLINOIS ST.

MERIDIAN ST.

MERIDIAN ST.

PENNSYLVANIA ST.

DELAWARE ST.

DELAWARE ST.

ALABAMA ST.

ALABAMA ST.

ALABAMA ST.

ALA

Curb Ramp Req'd.

Curb Ramp Req'd.

Curb Ramp Req'd.

Curb Ramp Req'd.

MICHIGAN ST.

FORT WAYNE AVE.

ST. CLAIR ST.

10TH ST.

I-65 (NB)

I-65 (SB)

CENTRAL AVE.

CENTRAL AVE.

CENTRAL AVE.

EAST ST.

MASSACHUSETTS AVE.

PARK AVE.

PARK AVE.

9TH ST.

10TH ST.

11TH ST.

13TH ST.

14TH ST.

15TH ST.

16TH ST.

BROADWAY ST.

BROADWAY AVE.

LEGEND:

- PROP BRIDGE CONSTRUCTION
- NORTHBOUND / WESTBOUND DETOUR ROUTE
- SOUTHBOUND / EASTBOUND DETOUR ROUTE
- PEDESTRIAN / BICYCLE DETOUR ROUTE
- TRAFFIC FLOW
- CLOSURE OF LOCAL STREETS

DRAFT
NOT FOR CONSTRUCTION

RECOMMENDED FOR APPROVAL _____ DESIGN ENGINEER DATE

DESIGNED: RAP | DRAWN: RAP

CHECKED: DJG | CHECKED: DJG

INDIANA
DEPARTMENT OF TRANSPORTATION

MAINTENANCE OF TRAFFIC
ALABAMA STREET CLOSURE

HORIZONTAL SCALE	BRIDGE FILE
1"=200'	
VERTICAL SCALE	DESIGNATION
N.A.	1600808

SURVEY BOOK	SHEETS
ELECTRONIC	25 of 185
CONTRACT	PROJECT
B-36910	1600808

2/21/2020 12:55:29 PM: I:\1900088 INDOT North Split\09Road\04 Design files\02 DGN\Plans\1900088-LRD_Alabama St Closure.dgn

PENNSYLVANIA ST.

DELAWARE ST.

I-65 (NB)
I-65 (SB)

ALABAMA ST.

ALABAMA ST.

ALABAMA ST.

Curb Ramp Req'd.

Curb Ramp Req'd.

Curb Ramp Req'd.

Curb Ramp Req'd.

MICHIGAN ST.

ST. CLAIR ST.

FORT WAYNE AVE.

10TH ST.

CENTRAL AVE.

CENTRAL AVE.

CENTRAL AVE.

EAST ST.

MASSACHUSETTS AVE.

PARK AVE.

9TH ST.

10TH ST.

11TH ST.

13TH ST.

14TH ST.

15TH ST.

16TH ST.

BROADWAY ST.

BROADWAY AVE.

COLLEGE AVE.

COLLEGE AVE.

COLLEGE AVE.

COLLEGE AVE.

MICHIGAN ST.

NORTH ST.

MASSACHUSETTS AVE.

ST. CLAIR ST.

10TH ST.

BELLEFONTAINE ST.

LEGEND:

- PROP BRIDGE CONSTRUCTION
- NORTHBOUND / WESTBOUND DETOUR ROUTE
- SOUTHBOUND / EASTBOUND DETOUR ROUTE
- PEDESTRIAN / BICYCLE DETOUR ROUTE
- TRAFFIC FLOW
- CLOSURE OF LOCAL STREETS

DRAFT
NOT FOR CONSTRUCTION

RECOMMENDED FOR APPROVAL
DESIGN ENGINEER DATE

DESIGNED: RAP
DRAWN: RAP
CHECKED: DJG
CHECKED: DJG

INDIANA
DEPARTMENT OF TRANSPORTATION

MAINTENANCE OF TRAFFIC
CENTRAL AVENUE CLOSURE

HORIZONTAL SCALE	BRIDGE FILE
1"=200'	
VERTICAL SCALE	DESIGNATION
N.A.	1600808

SURVEY BOOK	SHEETS
ELECTRONIC	26 of 185
CONTRACT	PROJECT
B-36910	1600808

12/21/2020 1:36:27 PM P:\1900088 INDOT North Split\09Road\04 Design files\02 DGN\Plans\1900088-LRD_Central Ave Closure.dgn

DELAWARE ST.

I-65 (NB)
I-65 (SB)

ALABAMA ST.

MICHIGAN ST.

10TH ST.

ST. CLAIR ST.

FORT WAYNE AVE.

CENTRAL AVE.

EAST ST.

MASSACHUSETTS AVE.

PARK AVE.

Curb Ramp Req'd.

9TH ST.

10TH ST.

11TH ST.

13TH ST.

14TH ST.

15TH ST.

16TH ST.

BROADWAY ST.

BROADWAY AVE.

COLLEGE AVE.

NORTH ST.

BELLEFONTAINE ST.

BR. 21
BR. 20
BR. 19
BR. 18
BR. 24
BR. 23
BR. 33
BR. 31
BR. 27
BR. 34

LEGEND:

- PROP BRIDGE CONSTRUCTION
- NORTHBOUND / WESTBOUND DETOUR ROUTE
- SOUTHBOUND / EASTBOUND DETOUR ROUTE
- PEDESTRIAN / BICYCLE DETOUR ROUTE
- TRAFFIC FLOW
- CLOSURE OF LOCAL STREETS

DRAFT
NOT FOR CONSTRUCTION

RECOMMENDED FOR APPROVAL _____ DESIGN ENGINEER DATE

DESIGNED: RAP | DRAWN: RAP

CHECKED: DJG | CHECKED: DJG


INDIANA
DEPARTMENT OF TRANSPORTATION

MAINTENANCE OF TRAFFIC
COLLEGE AVENUE CLOSURE

HORIZONTAL SCALE	BRIDGE FILE
1"=200'	
VERTICAL SCALE	DESIGNATION
N.A.	1600808

SURVEY BOOK	SHEETS
ELECTRONIC	27 of 185
CONTRACT	PROJECT
B-36910	1600808

12/21/2020 12:56:31 PM: I:\1900088 INDOT North Split\09Road\04 Design files\02 DGN\Plans\1900881-LRD_College Ave Closure.dgn

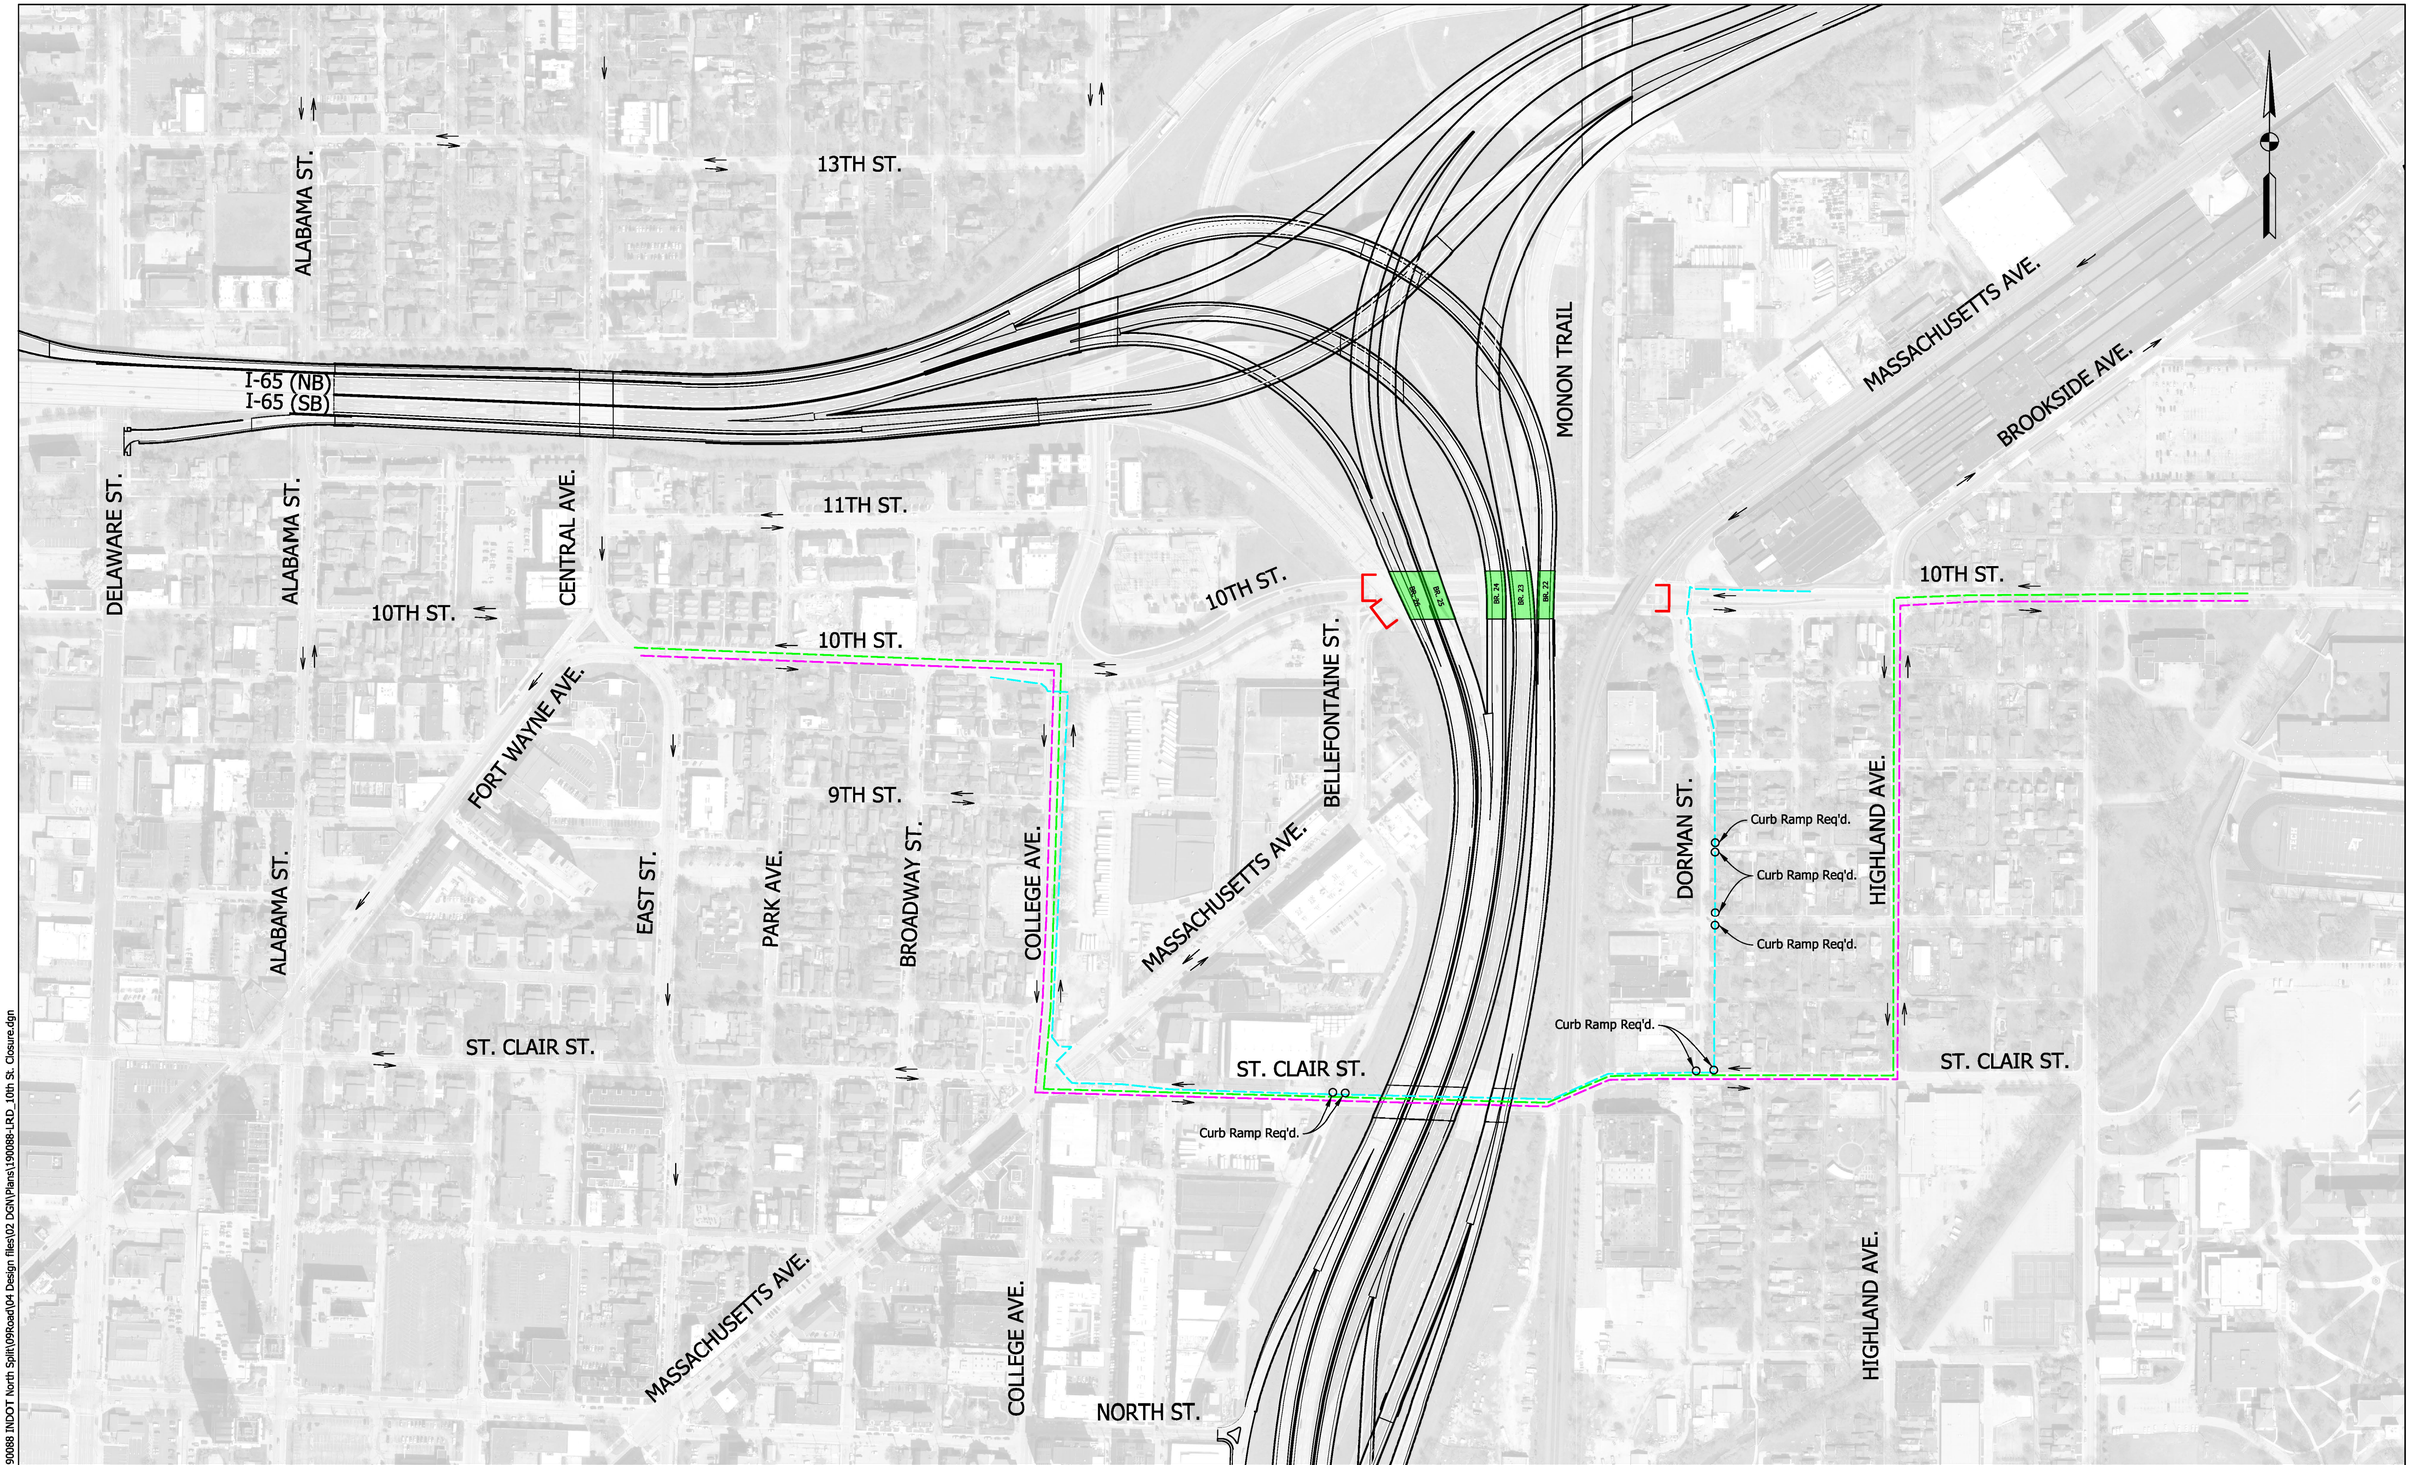

LEGEND:

- PROP BRIDGE CONSTRUCTION
- NORTHBOUND / WESTBOUND DETOUR ROUTE
- SOUTHBOUND / EASTBOUND DETOUR ROUTE
- PEDESTRIAN / BICYCLE DETOUR ROUTE
- TRAFFIC FLOW
- CLOSURE OF LOCAL STREETS

DRAFT
NOT FOR CONSTRUCTION

RECOMMENDED FOR APPROVAL _____ DESIGN ENGINEER _____ DATE

DESIGNED: RAP | DRAWN: RAP

CHECKED: DJG | CHECKED: DJG

INDIANA
DEPARTMENT OF TRANSPORTATION

MAINTENANCE OF TRAFFIC
10TH STREET CLOSURE

HORIZONTAL SCALE	BRIDGE FILE
1"=200'	
VERTICAL SCALE	DESIGNATION
N.A.	1600808
SURVEY BOOK	SHEETS
ELECTRONIC	28 of 185
CONTRACT	PROJECT
B-36910	1600808

2/21/2020 12:57:00 PM P:\190088 INDOT North Split\09Road\04 Design files\02 DGN\Plans\1190088-LRD_10th St. Closure.dgn

I-65 (NB)
I-65 (SB)

ALABAMA ST.
CENTRAL AVE.
11TH ST.
10TH ST.
10TH ST.
10TH ST.
10TH ST.
FORT WAYNE AVE.
9TH ST.
ALABAMA ST.
EAST ST.
PARK AVE.
BROADWAY ST.
COLLEGE AVE.
MASSACHUSETTS AVE.
BELLEFONTAINE ST.
MONON
MASS
BROOKSIDE AVE.
DORMAN ST.
HIGHLAND AVE.
Curb Ramp Req'd.
Curb Ramp Req'd.
Curb Ramp Req'd.
ST. CLAIR ST.
ST. CLAIR ST.
ST. CLAIR ST.
BR-21
BR-20
BR-19
BR-18
MASSACHUSETTS AVE.
COLLEGE AVE.
NORTH ST.
HIGHLAND AVE.
MICHIGAN ST.
MICHIGAN ST.
MICHIGAN ST.
MICHIGAN ST.
DAVIDSON AVE.
PINE ST.
DORMAN ST.
HIGHLAND AVE.
VERMONT ST.

LEGEND:

- PROP BRIDGE CONSTRUCTION
- NORTHBOUND / WESTBOUND DETOUR ROUTE
- SOUTHBOUND / EASTBOUND DETOUR ROUTE
- PEDESTRIAN / BICYCLE DETOUR ROUTE
- TRAFFIC FLOW
- CLOSURE OF LOCAL STREETS

DRAFT
NOT FOR CONSTRUCTION

RECOMMENDED FOR APPROVAL _____ DESIGN ENGINEER DATE

DESIGNED: RAP | DRAWN: RAP

CHECKED: DJG | CHECKED: DJG

INDIANA
DEPARTMENT OF TRANSPORTATION

MAINTENANCE OF TRAFFIC
ST. CLAIR STREET CLOSURE

HORIZONTAL SCALE	BRIDGE FILE
1"=200'	
VERTICAL SCALE	DESIGNATION
N.A.	1600808

SURVEY BOOK	SHEETS
ELECTRONIC	29 of 185
CONTRACT	PROJECT
B-36910	1600808

2/21/2020 12:57:32 PM P:\190088 INDOT North Split\09Road\04 Design files\02 DGN\Plans\190088-LRD_St. Clair St. Closure.dgn

ALABAMA ST.
EAST ST.
PARK AVE.
BROADWAY ST.
COLLEGE AVE.
ST. CLAIR ST.
ST. CLAIR ST.
ST. CLAIR ST.
MASSACHUSETTS AVE.
COLLEGE AVE.
NORTH ST.
HIGHLAND AVE.
MICHIGAN ST.
MICHIGAN ST.
MICHIGAN ST.
MICHIGAN ST.
DAVIDSON AVE.
PINE ST.
DORMAN ST.
HIGHLAND AVE.
Traffic Signal Modification Req'd.
VERMONT ST.
Curb Ramp Req'd.
Curb Ramp Req'd.
EAST ST.
COLLEGE AVE.
NEW YORK ST.
NEW YORK ST.
NEW YORK ST.
OHIO ST.
OHIO ST.
OHIO ST.
OHIO ST.
MARKET ST.

LEGEND:

- PROP BRIDGE CONSTRUCTION
- NORTHBOUND / WESTBOUND DETOUR ROUTE
- SOUTHBOUND / EASTBOUND DETOUR ROUTE
- PEDESTRIAN / BICYCLE DETOUR ROUTE
- TRAFFIC FLOW
- CLOSURE OF LOCAL STREETS

DRAFT
NOT FOR CONSTRUCTION

RECOMMENDED FOR APPROVAL _____ DESIGN ENGINEER DATE

DESIGNED: RAP | DRAWN: RAP

CHECKED: DJG | CHECKED: DJG

INDIANA
DEPARTMENT OF TRANSPORTATION

MAINTENANCE OF TRAFFIC
MICHIGAN STREET CLOSURE

HORIZONTAL SCALE	BRIDGE FILE
1"=200'	
VERTICAL SCALE	DESIGNATION
N.A.	1600808
SURVEY BOOK	SHEETS
ELECTRONIC	30 of 185
CONTRACT	PROJECT
B-36910	1600808

12/21/2020 12:58:03 PM F:\190088 INDOT North Split\09Road\04 Design files\02 DGN\Plans\190088-LRD_Michigan St. Closure.dgn



LEGEND:

- PROP BRIDGE CONSTRUCTION
- NORTHBOUND / WESTBOUND DETOUR ROUTE
- SOUTHBOUND / EASTBOUND DETOUR ROUTE
- PEDESTRIAN / BICYCLE DETOUR ROUTE
- TRAFFIC FLOW
- CLOSURE OF LOCAL STREETS

DRAFT
NOT FOR CONSTRUCTION

RECOMMENDED FOR APPROVAL _____
DESIGN ENGINEER DATE

DESIGNED: RAP | DRAWN: RAP
CHECKED: DJG | CHECKED: DJG

INDIANA
DEPARTMENT OF TRANSPORTATION

MAINTENANCE OF TRAFFIC
VERMONT STREET CLOSURE

HORIZONTAL SCALE	BRIDGE FILE
1"=200'	
VERTICAL SCALE	DESIGNATION
N.A.	1600808

SURVEY BOOK	SHEETS
ELECTRONIC	31 of 185
CONTRACT	PROJECT
B-36910	1600808

2/21/2020 1:37:02 PM P:\190088 INDOT North Split\09Road\04 Design files\02 DGN\Plans\190088-LRD_Vermont St. Closure.dgn

MASSACHUSETTS AVE.
COLLEGE AVE.
NORTH ST.
HIGHLAND AVE.
MICHIGAN ST.
MICHIGAN ST.
MICHIGAN ST.
MICHIGAN ST.
DAVIDSON AVE.
PINE ST.
DORMAN ST.
HIGHLAND AVE.
VERMONT ST.
Curb Ramp Req'd.
Curb Ramp Req'd.
EAST ST.
COLLEGE AVE.
NEW YORK ST.
NEW YORK ST.
NEW YORK ST.
BR. 13
BR. 11
BR. 10
OHIO ST.
OHIO ST.
OHIO ST.
OHIO ST.
MARKET ST.
MARKET ST.
MARKET ST.
MARKET ST.
WASHINGTON ST.
WASHINGTON ST.
HIGHLAND AVE.
WASHINGTON ST.
(WB)
(EB)

LEGEND:

- PROP BRIDGE CONSTRUCTION
- NORTHBOUND / WESTBOUND DETOUR ROUTE
- SOUTHBOUND / EASTBOUND DETOUR ROUTE
- PEDESTRIAN / BICYCLE DETOUR ROUTE
- TRAFFIC FLOW
- CLOSURE OF LOCAL STREETS

DRAFT
NOT FOR CONSTRUCTION

RECOMMENDED FOR APPROVAL
DESIGN ENGINEER DATE

DESIGNED: RAP DRAWN: RAP
CHECKED: DJG CHECKED: DJG

INDIANA
DEPARTMENT OF TRANSPORTATION

MAINTENANCE OF TRAFFIC
NEW YORK STREET CLOSURE

HORIZONTAL SCALE	BRIDGE FILE
1"=200'	
VERTICAL SCALE	DESIGNATION
N.A.	1600808

SURVEY BOOK	SHEETS
ELECTRONIC	32 of 185
CONTRACT	PROJECT
B-36910	1600808

I:\2/21/2020 12:59:05 PM\:\190088 INDOT North Split\09Road\04 Design files\02 DGN\Plans\190088-LRD_New York St. Closure.dgn

MASSACHUSETTS AVE.
COLLEGE AVE.
NORTH ST.
HIGHLAND AVE.
MICHIGAN ST.
MICHIGAN ST.
MICHIGAN ST.
MICHIGAN ST.
DAVIDSON AVE.
PINE ST.
DORMAN ST.
HIGHLAND AVE.
VERMONT ST.
EAST ST.
COLLEGE AVE.
NEW YORK ST.
NEW YORK ST.
OHIO ST.
OHIO ST.
OHIO ST.
OHIO ST.
HIGHLAND AVE.
MARKET ST.
MARKET ST.
MARKET ST.
MARKET ST.
WASHINGTON ST.
WASHINGTON ST.
BR. 9
BR. 8
BR. 7

LEGEND:

- PROP BRIDGE CONSTRUCTION
- NORTHBOUND / WESTBOUND DETOUR ROUTE
- SOUTHBOUND / EASTBOUND DETOUR ROUTE
- PEDESTRIAN / BICYCLE DETOUR ROUTE
- TRAFFIC FLOW
- CLOSURE OF LOCAL STREETS

DRAFT
NOT FOR CONSTRUCTION

RECOMMENDED FOR APPROVAL _____ DESIGN ENGINEER DATE

DESIGNED: RAP | DRAWN: RAP

CHECKED: DJG | CHECKED: DJG


INDIANA
DEPARTMENT OF TRANSPORTATION

MAINTENANCE OF TRAFFIC
OHIO STREET CLOSURE

HORIZONTAL SCALE	BRIDGE FILE
1"=200'	
VERTICAL SCALE	DESIGNATION
N.A.	1600808

SURVEY BOOK	SHEETS
ELECTRONIC	33 of 185
CONTRACT	PROJECT
B-36910	1600808

12/21/2020 12:59:36 PM: I:\1900088 INDOT North Split\09Road\04 Design files\02 DGN\Plans\1900881-LRD_Ohio St. Closure.dgn

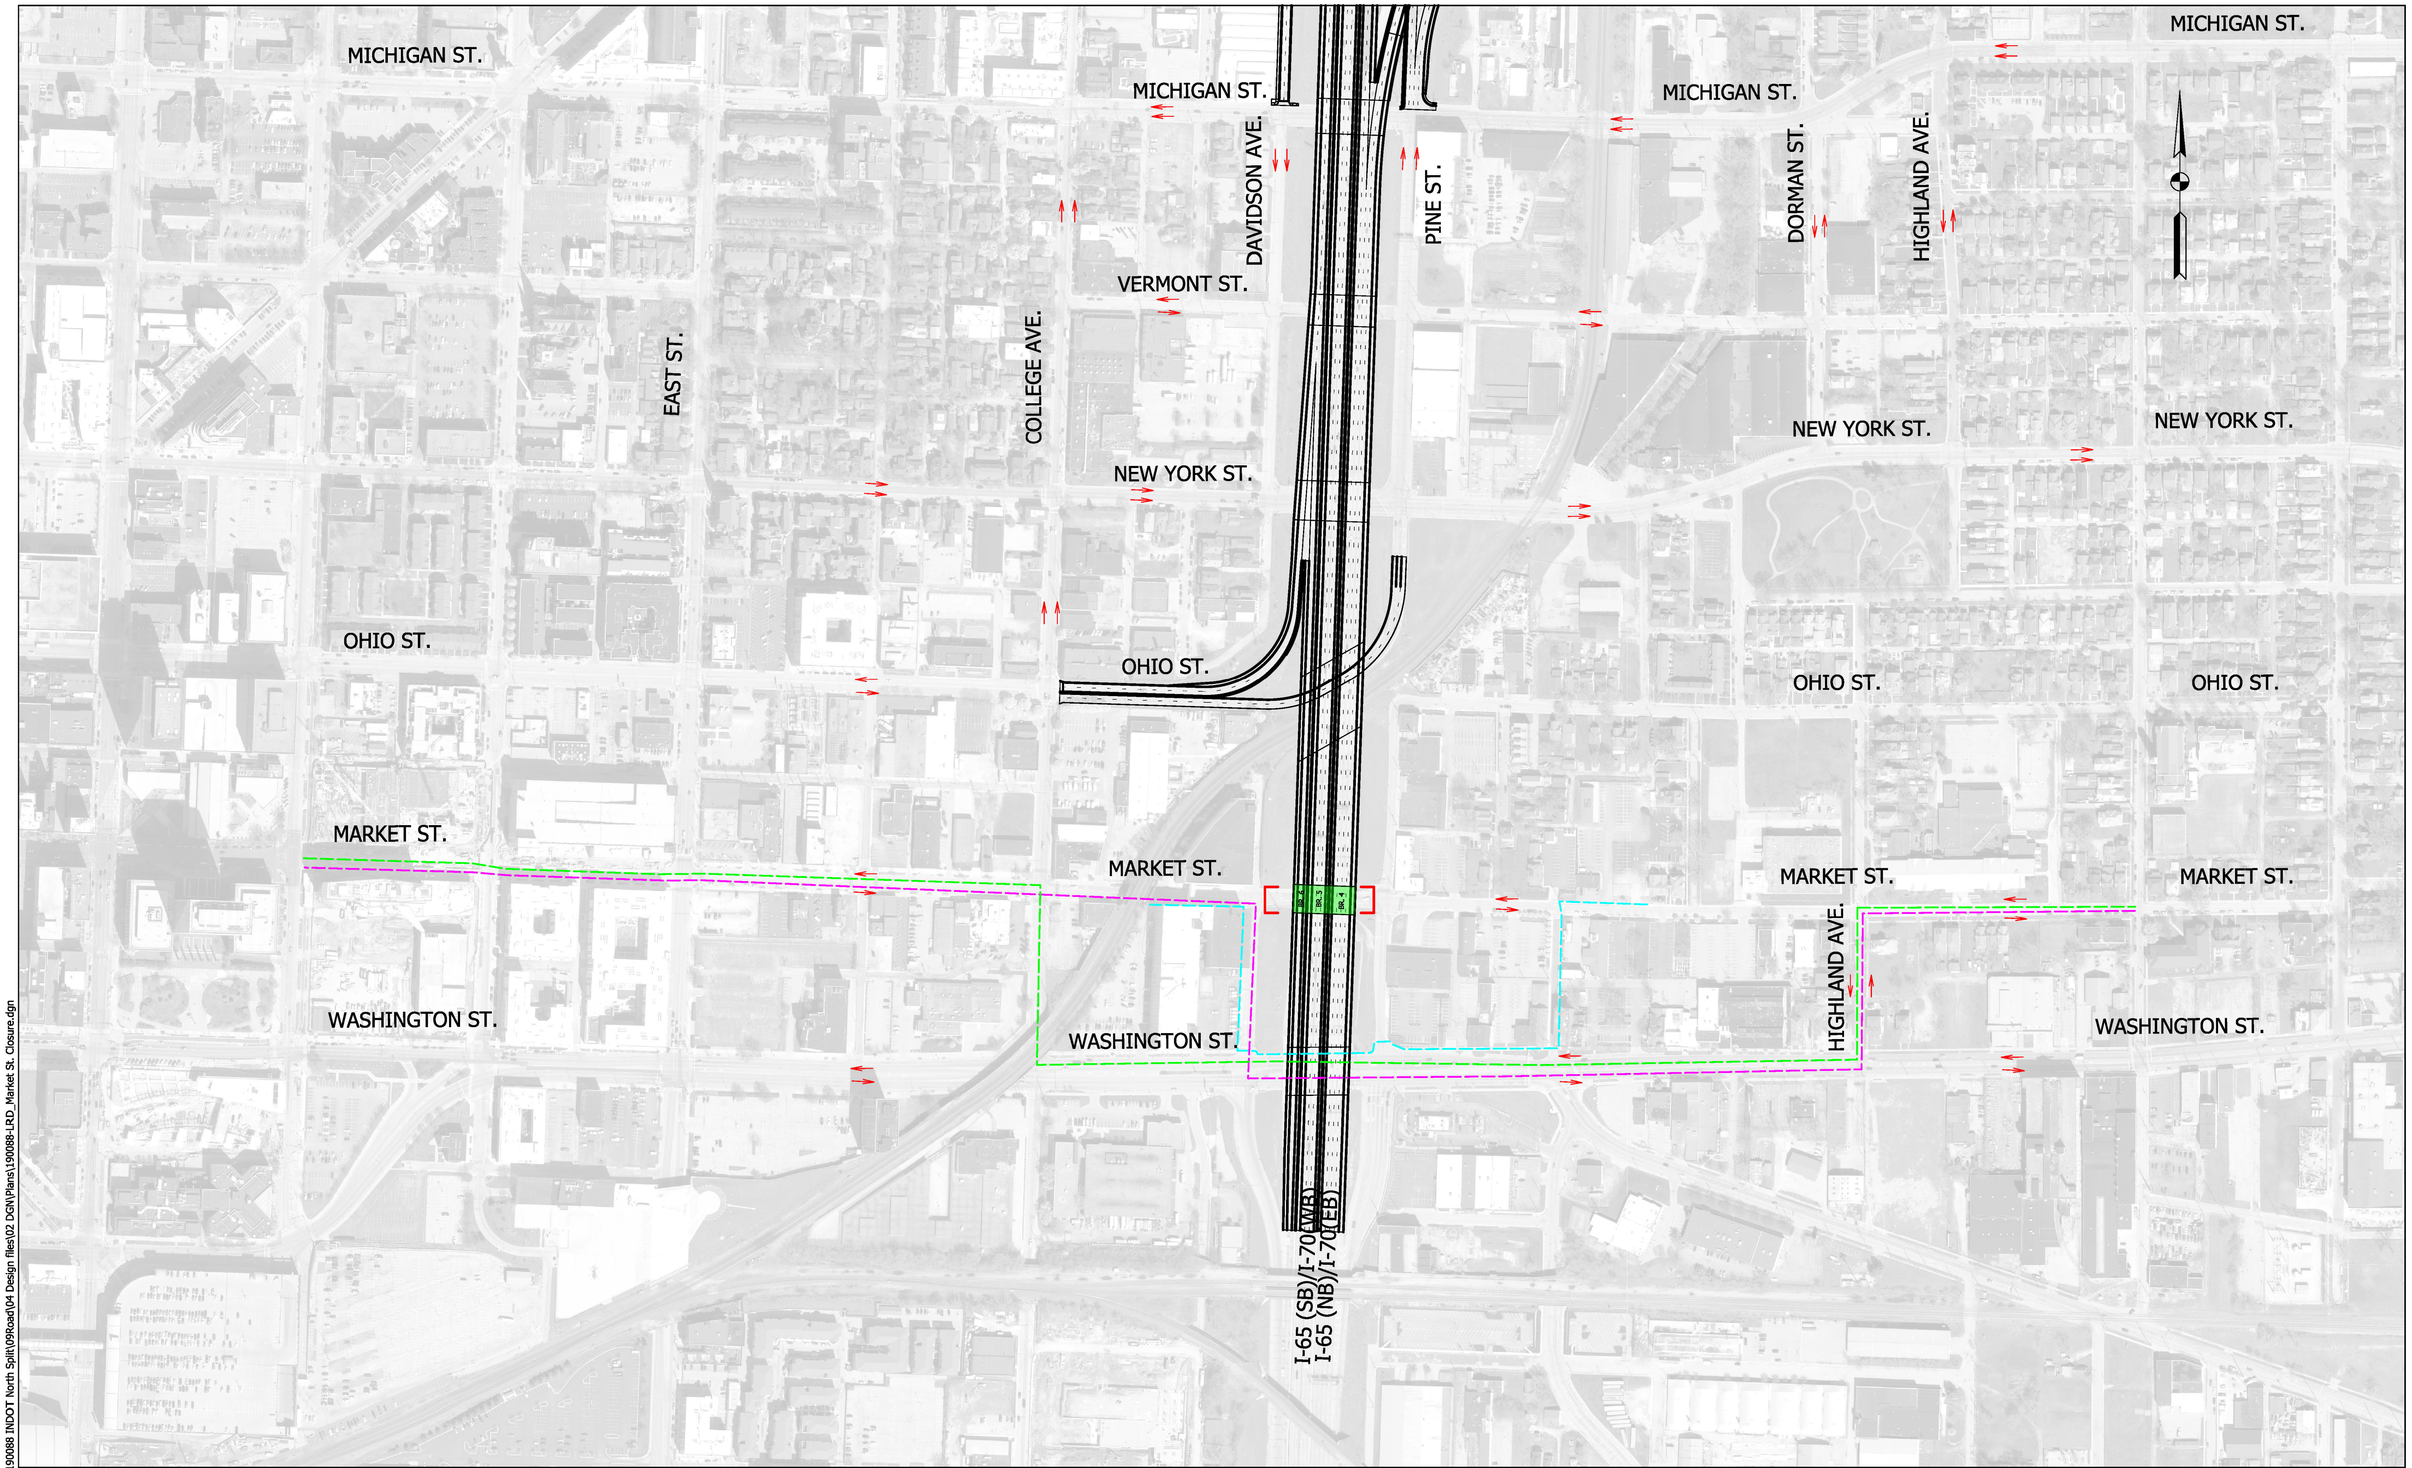

LEGEND:

- PROP BRIDGE CONSTRUCTION
- NORTHBOUND / WESTBOUND DETOUR ROUTE
- SOUTHBOUND / EASTBOUND DETOUR ROUTE
- PEDESTRIAN / BICYCLE DETOUR ROUTE
- TRAFFIC FLOW
- CLOSURE OF LOCAL STREETS

DRAFT
NOT FOR CONSTRUCTION

RECOMMENDED FOR APPROVAL _____ DESIGN ENGINEER DATE

DESIGNED: RAP | DRAWN: RAP

CHECKED: DJG | CHECKED: DJG


INDIANA
DEPARTMENT OF TRANSPORTATION

MAINTENANCE OF TRAFFIC
MARKET STREET CLOSURE

HORIZONTAL SCALE	BRIDGE FILE
1"=200'	
VERTICAL SCALE	DESIGNATION
N.A.	1600808

SURVEY BOOK	SHEETS
ELECTRONIC	34 of 185
CONTRACT	PROJECT
B-36910	1600808

12/21/2020 1:37:34 PM P:\190088 INDOT North Split\09Road\04 Design files\02 DGN\Plans\1900881-LRD_Market St. Closure.dgn

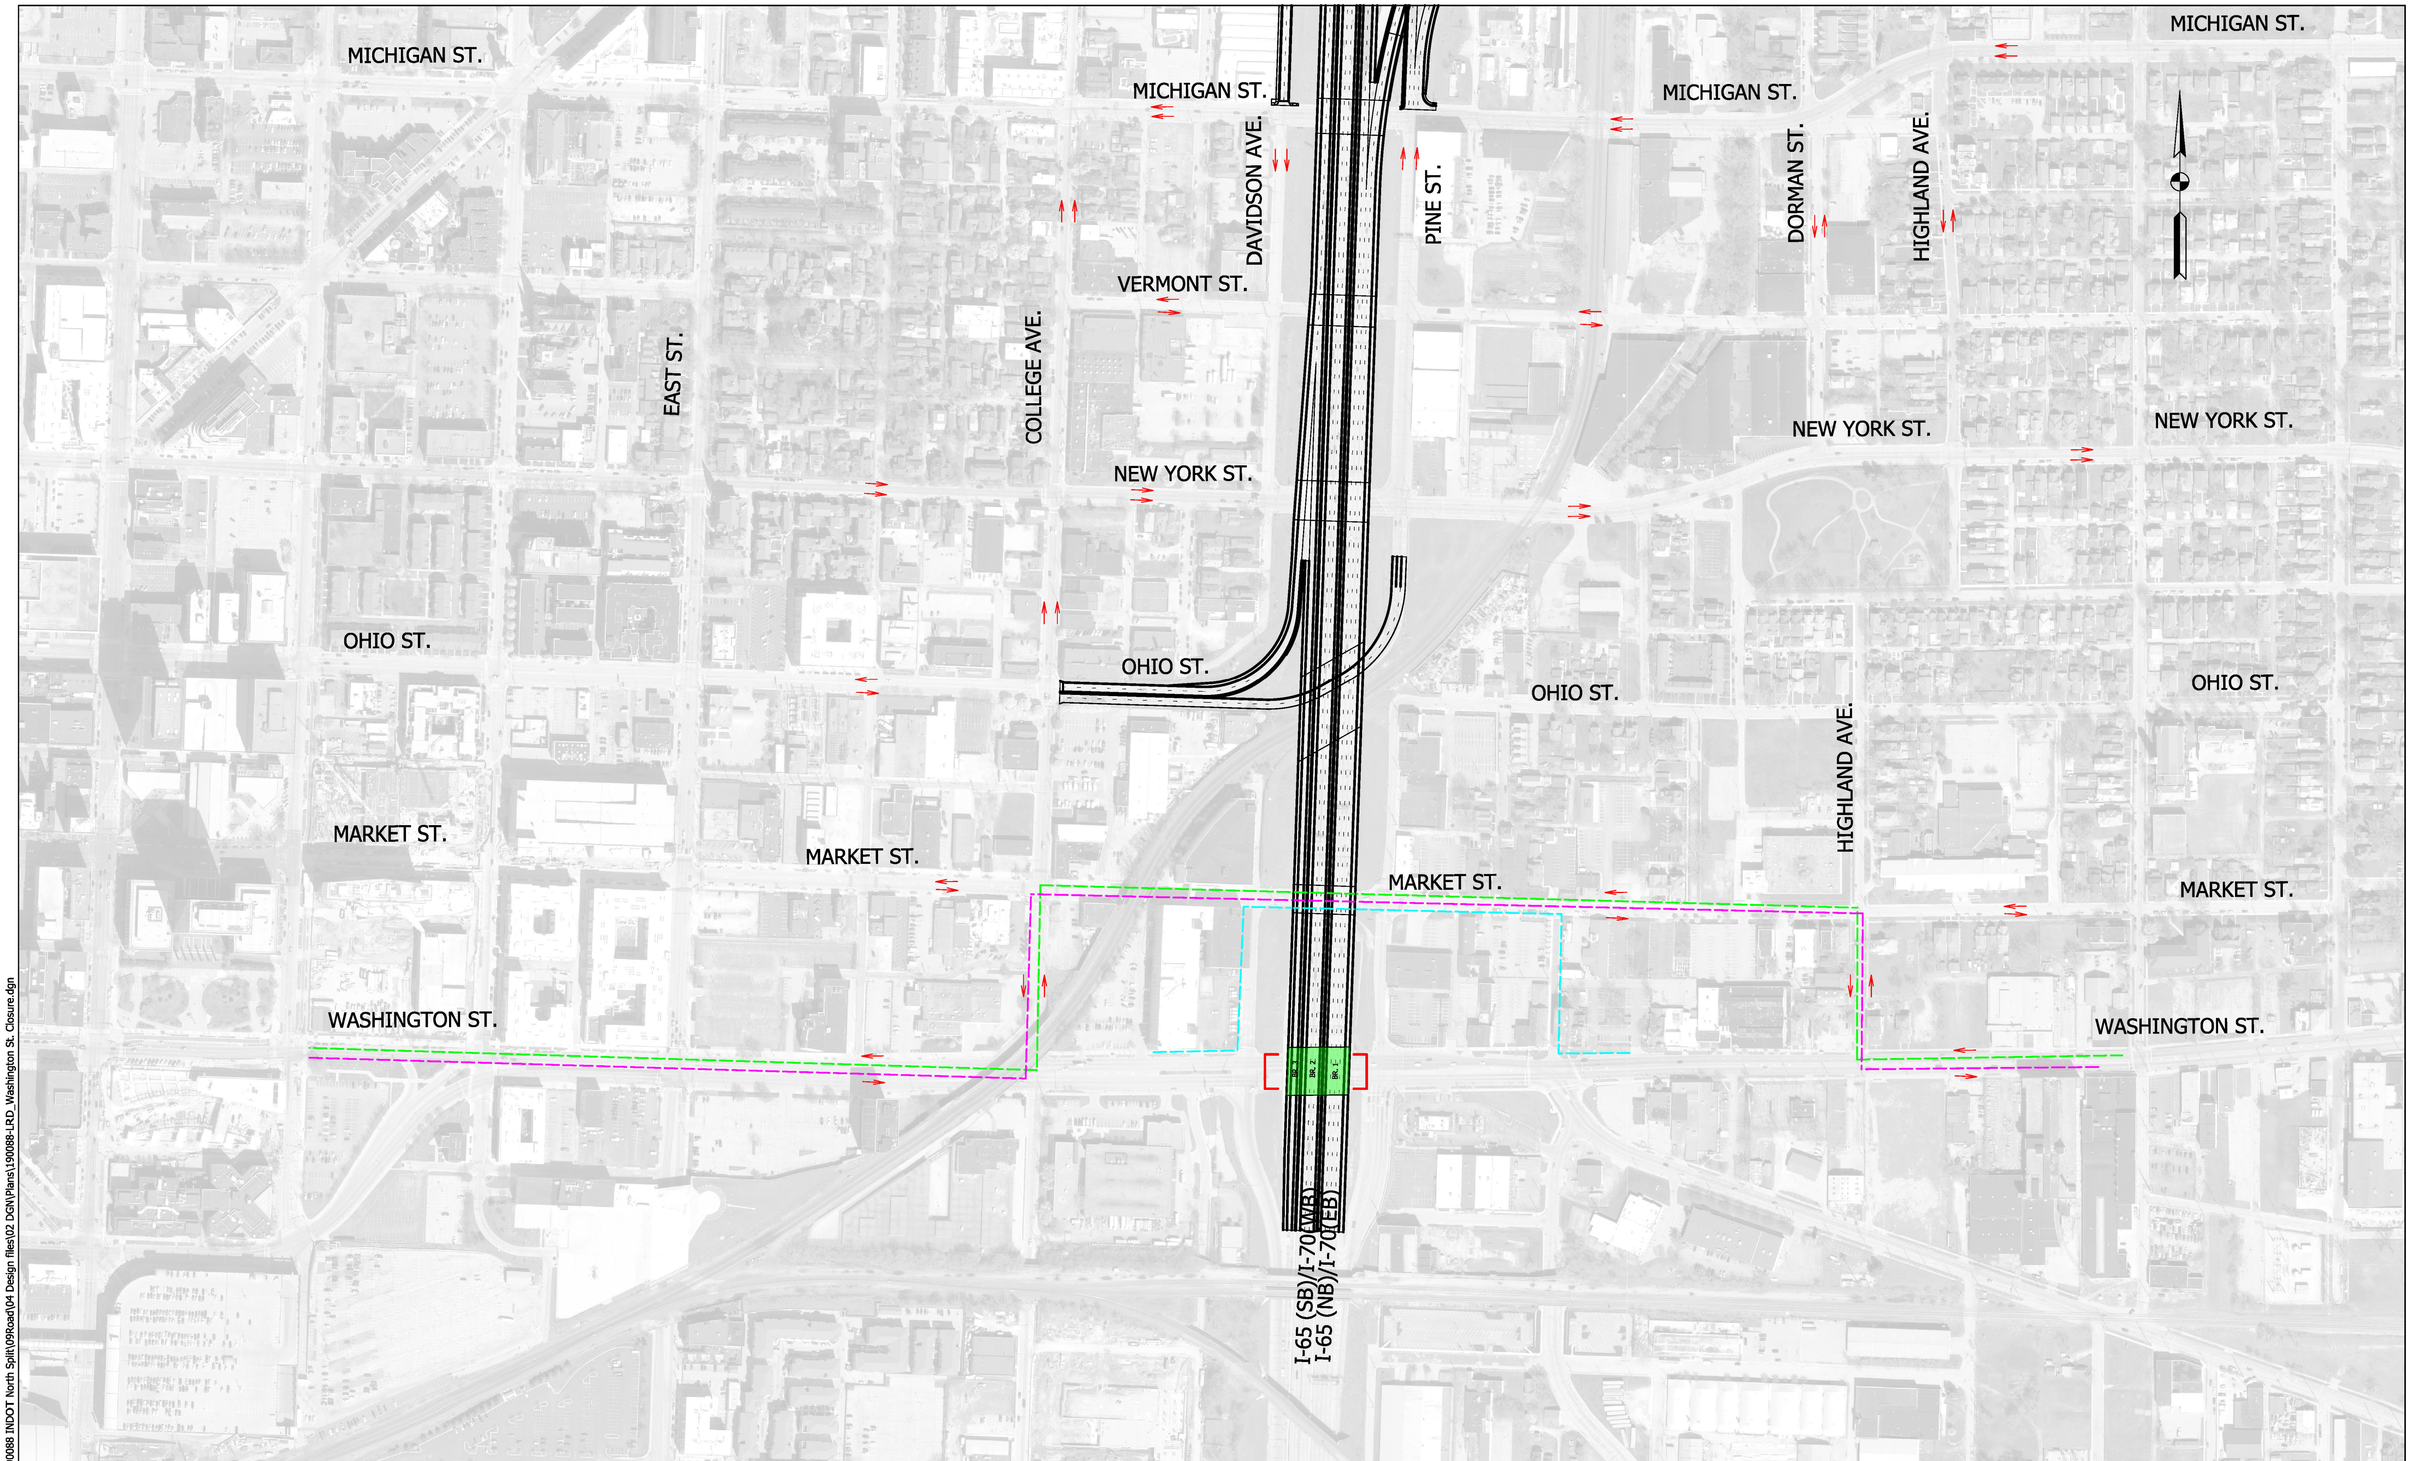

LEGEND:

- PROP BRIDGE CONSTRUCTION
- NORTHBOUND / WESTBOUND DETOUR ROUTE
- SOUTHBOUND / EASTBOUND DETOUR ROUTE
- PEDESTRIAN / BICYCLE DETOUR ROUTE
- TRAFFIC FLOW
- CLOSURE OF LOCAL STREETS

DRAFT
NOT FOR CONSTRUCTION

RECOMMENDED FOR APPROVAL _____ DESIGN ENGINEER DATE

DESIGNED: RAP | DRAWN: RAP

CHECKED: DJG | CHECKED: DJG

INDIANA
DEPARTMENT OF TRANSPORTATION

MAINTENANCE OF TRAFFIC
WASHINGTON STREET CLOSURE

HORIZONTAL SCALE	BRIDGE FILE
1"=200'	
VERTICAL SCALE	DESIGNATION
N.A.	1600808

SURVEY BOOK	SHEETS
ELECTRONIC	35 of 185
CONTRACT	PROJECT
B-36910	1600808

12/21/2020 1:38:04 PM P:\190088 INDOT North Split\09Road\04 Design files\02 DGN\Plans\190088-LRD_Washington St. Closure.dgn

MONON TRAIL

MONON TRAIL

LEWIS ST.

DORMAN ST.

POGUES RUN TRAIL

13TH ST.

HIGHLAND AVE.

ST. CLAIR ST.

BROOKSIDE AVE.

RAILROAD
MASSACHUSETTS AVE.

ROOSEVELT AVE

17TH ST.

16TH ST.

DR. ANDREW BROWN AVE

I-70 (WB)

I-70 (EB)

10TH ST.

COMMERCE AVE.

COMMERCE AVE.

LEGEND:

- PROP BRIDGE CONSTRUCTION
- NORTHBOUND / WESTBOUND DETOUR ROUTE
- SOUTHBOUND / EASTBOUND DETOUR ROUTE
- PEDESTRIAN / BICYCLE DETOUR ROUTE
- TRAFFIC FLOW
- CLOSURE OF LOCAL STREETS

DRAFT
NOT FOR CONSTRUCTION

RECOMMENDED FOR APPROVAL
DESIGN ENGINEER DATE

DESIGNED: RAP
DRAWN: RAP
CHECKED: DJG
CHECKED: DJG

INDIANA
DEPARTMENT OF TRANSPORTATION

MAINTENANCE OF TRAFFIC
COMMERCE AVENUE CLOSURE

HORIZONTAL SCALE	BRIDGE FILE
1"=200'	
VERTICAL SCALE	DESIGNATION
N.A.	1600808

SURVEY BOOK	SHEETS
ELECTRONIC	36 of 185
CONTRACT	PROJECT
B-36910	1600808

2/21/2020 1:38:34 PM P:\1900808 INDOT North Split\09Road\04 Design files\02 DGN\Plans\1900808-LRD_Commerce Ave Closure.dgn

HILLSIDE AVE.

TALLMAN AVE.

HILLSIDE AVE.

HOLLOWWAY AVE.

Curb Ramp Req'd.

ROOSEVELT AVE.

Curb Ramp Req'd.

Curb Ramp Req'd.

I-70 (WB)

I-70 (EB)

BR. 45

BR. 46

BLOYD AVE.

ROOSEVELT AVE.

Curb Ramp Req'd.

I-70 (WB)

BR. 43

I-70 (EB)

BR. 44

VALLEY AVE.

COMMERCE AVE.

POGUES RUN TRAIL

N. RURAL ST.

SEELE ST.

SAMOA ST.

BROOKSIDE AVE.

JEFFERSON AVE.

N. BEVILLE AVE.

NN. TACOMA AVE.

POGUES RUN TRAIL

LEGEND:

- PROP BRIDGE CONSTRUCTION
- NORTHBOUND / WESTBOUND DETOUR ROUTE
- SOUTHBOUND / EASTBOUND DETOUR ROUTE
- PEDESTRIAN / BICYCLE DETOUR ROUTE
- TRAFFIC FLOW
- CLOSURE OF LOCAL STREETS

DRAFT
NOT FOR CONSTRUCTION

RECOMMENDED FOR APPROVAL

DESIGN ENGINEER DATE

DESIGNED: RAP DRAWN: RAP

CHECKED: DJG CHECKED: DJG

INDIANA
DEPARTMENT OF TRANSPORTATION

MAINTENANCE OF TRAFFIC
VALLEY AVENUE CLOUSRE


HORIZONTAL SCALE	BRIDGE FILE
1"=200'	
VERTICAL SCALE	DESIGNATION
N.A.	1600808

SURVEY BOOK	SHEETS
ELECTRONIC	37 of 185
CONTRACT	PROJECT
B-36910	1600808


12/21/2020 1:01:34 PM P:\190088 INDOT North Split\09Road\04 Design files\02 DGN\Plans\190088-LRD_Valley Ave. Closure.dgn

LEGEND


- EX. STEEL STRAIN POLE & FOUNDATION
- EX. CONTROLLER AND SIGNAL CABINET
- EX. SIGNAL DETECTOR LOOP
- NEW SIGNAL DETECTOR LOOP
- EX. CONDUIT
- NEW CONDUIT
- EX. DISCONNECT HANGER
- SIGNAL DETECTOR HOUSING
- GROUND MOUNTED SIGN (SINGLE POST)
- GROUND MOUNTED SIGN (DOUBLE POST)
- CATENARY MOUNTED SIGN
- REMOVE EX. SIGNAL HEAD
- PEDESTRIAN PUSH BUTTON POST
- CONSTRUCTION BARREL
- NEW TRAFFIC SIGNAL HEAD, 3 FACE, 12" : LT. RED ARROW, LT. AMBER ARROW, LT. GREEN ARROW
- EXISTING TRAFFIC SIGNAL HEAD, 3 FACE, 12" : LT. RED ARROW, LT. AMBER ARROW, LT. GREEN ARROW
- NEW TRAFFIC SIGNAL HEAD, 3 FACE, 12 " : RED, AMBER, GREEN
- EXISTING TRAFFIC SIGNAL HEAD, 3 FACE, 12 " : RED, AMBER, GREEN
- NEW TRAFFIC SIGNAL HEAD, 4 FACE, 12" : RED, AMBER, GREEN, RT. GREEN ARROW (See I-MUTCD Fig. 4D-16)
- TRAFFIC SIGNAL HEAD, 3 FACE, 12" : RT. RED ARROW, RT. AMBER ARROW, RT. GREEN ARROW

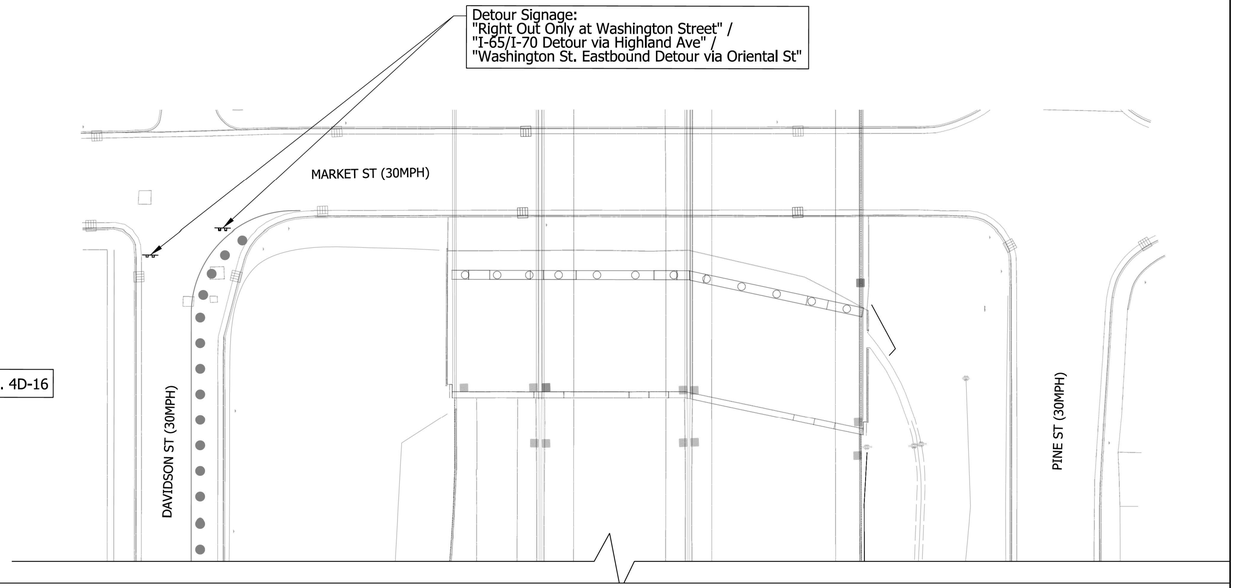


PHASE DIAGRAM: Washington & Entrance Ramp

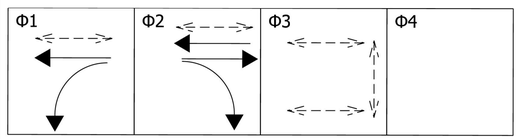

FLASH: ALL RED
North Leg Ped Phase Programmed for Recall
All Other Ped Phases Actuated

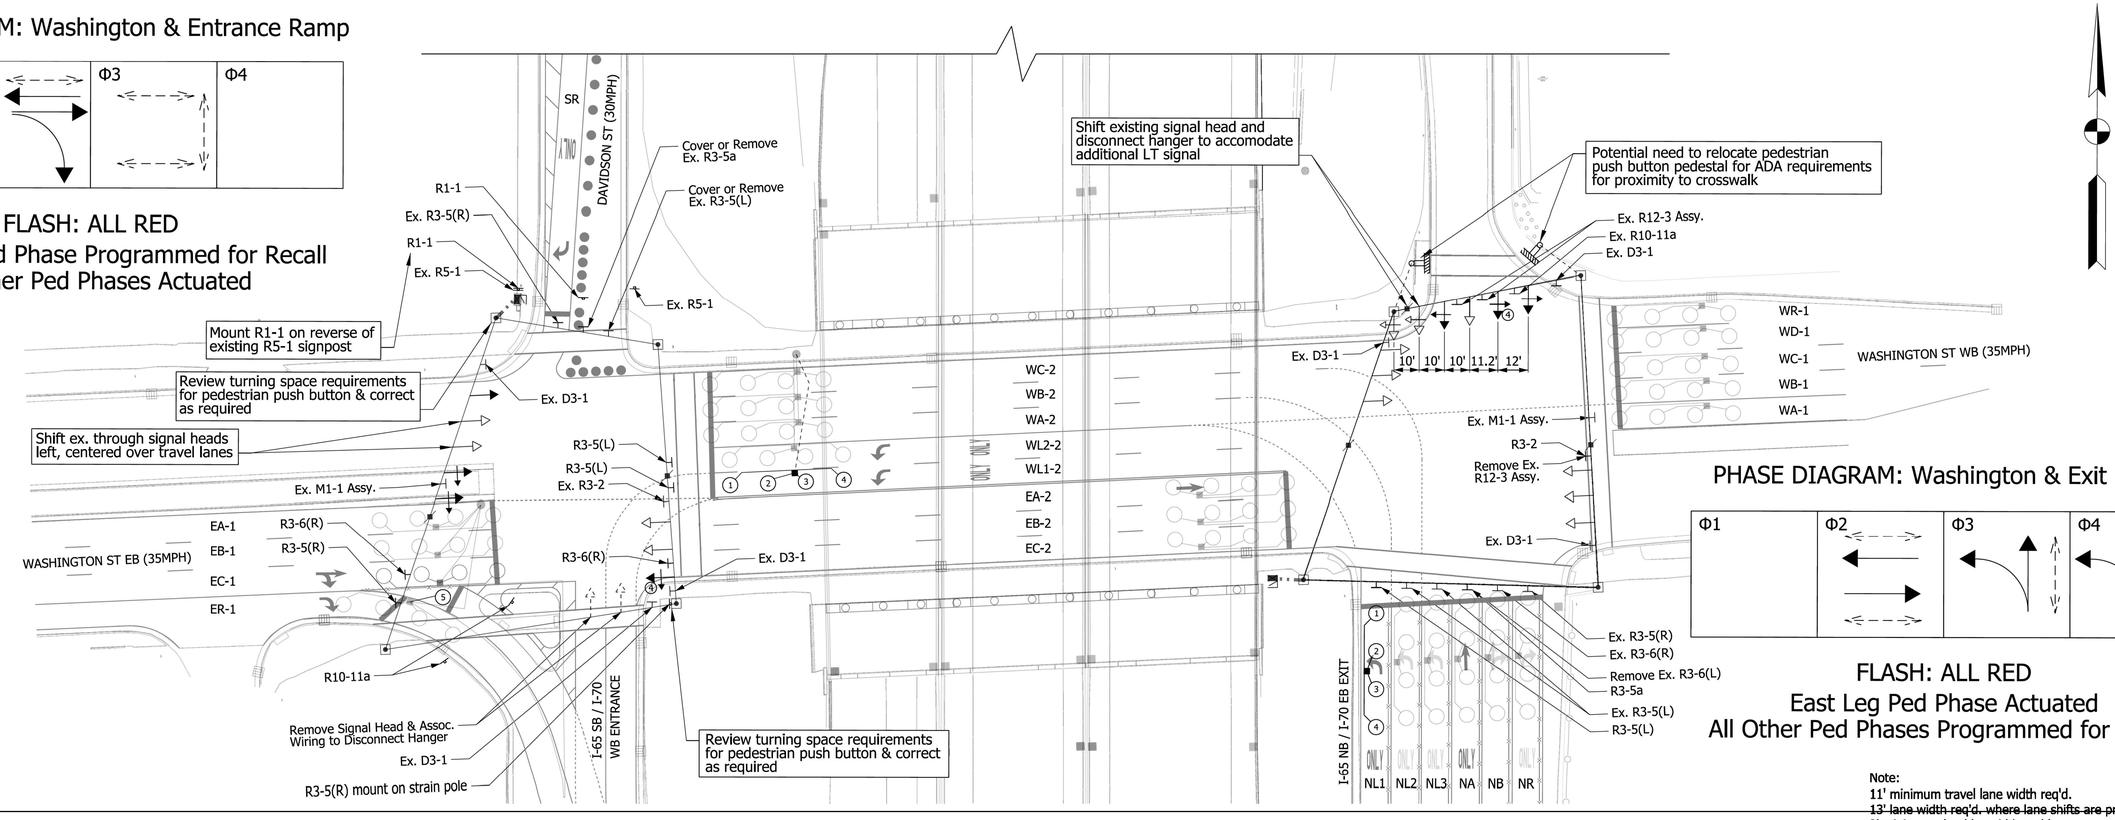

PHASE DIAGRAM: Washington & Exit Ramp

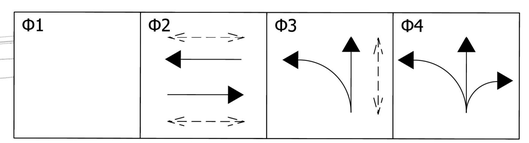

FLASH: ALL RED
East Leg Ped Phase Actuated
All Other Ped Phases Programmed for Recall

Note:
11' minimum travel lane width req'd.
~~13' lane width req'd. where lane shifts are present.~~
2' minimum shoulder width req'd.

DRAFT
NOT FOR CONSTRUCTION

RECOMMENDED FOR APPROVAL _____ DESIGN ENGINEER DATE

DESIGNED: DJG DRAWN: JJP
CHECKED: RAP CHECKED: DJG

INDIANA
DEPARTMENT OF TRANSPORTATION


MAINTENANCE OF TRAFIC
SIGN & SIGNAL PLAN
WASHINGTON STREET


HORIZONTAL SCALE	BRIDGE FILE
1"=30'	N/A
VERTICAL SCALE	DESIGNATION
N/A	1600808

SURVEY BOOK	SHEETS
ELECTRONIC	38 of 185
CONTRACT	PROJECT
B-36910	1600808

I:\2/21/2020 1:02:07 PM\P:\190088 INDOT North Split\09Road\04 Design files\02 DGN\Plans\1600808-MOT-S-WASHINGTON-01.dgn

TAPER START FROM
LANE MERGE DETAIL
(ADVANCE OF WORK ZONE)

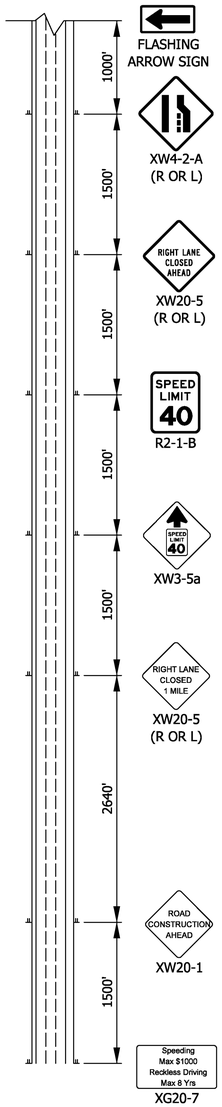


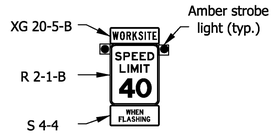

NOTE:
Four (4) Worksite Speed Limit Sign Assemblies to be placed on each worksite as directed by the Project Engineer.


WORKSITE SPEED LIMIT SIGN ASSEMBLY

BEGIN NEXT WORK ZONE

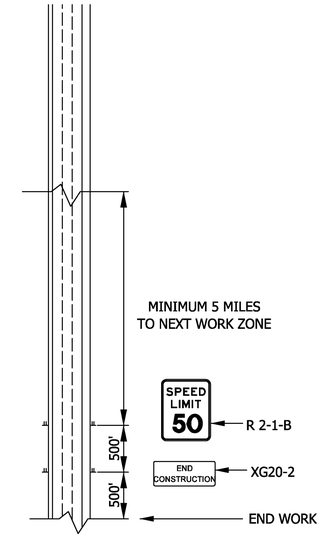


TAPER END FROM
LANE MERGE DETAIL
(AFTER WORK ZONE)

TYPICAL CONSTRUCTION SIGN LAYOUT
IN ADVANCE OF AND BEYOND WORKSITE
Construction Zone Design Speed = 40 mph

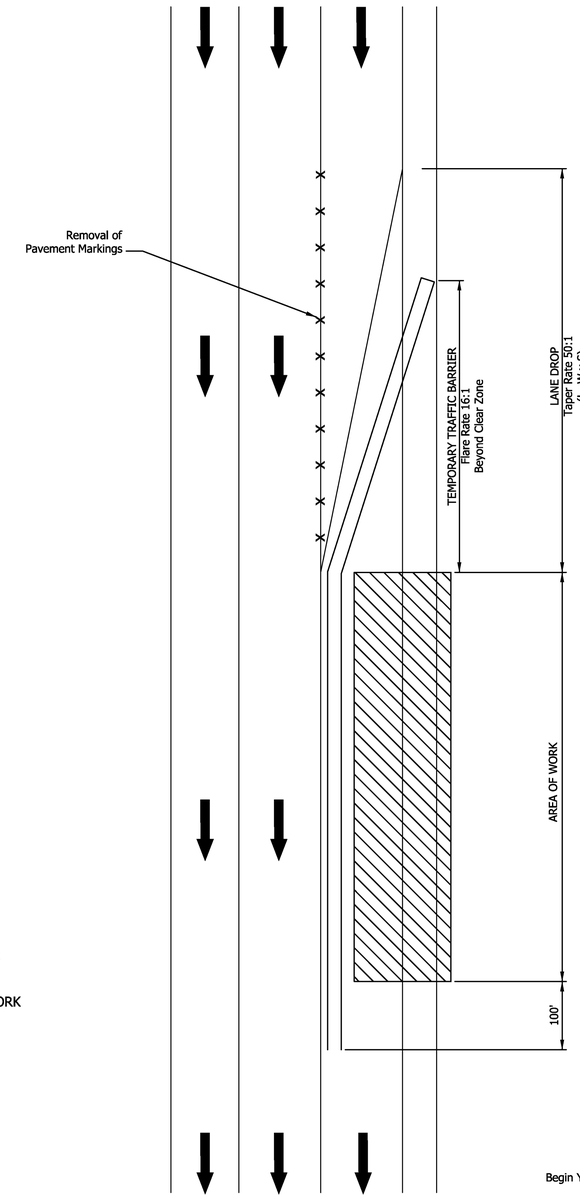

TYPICAL LANE MERGE DETAIL

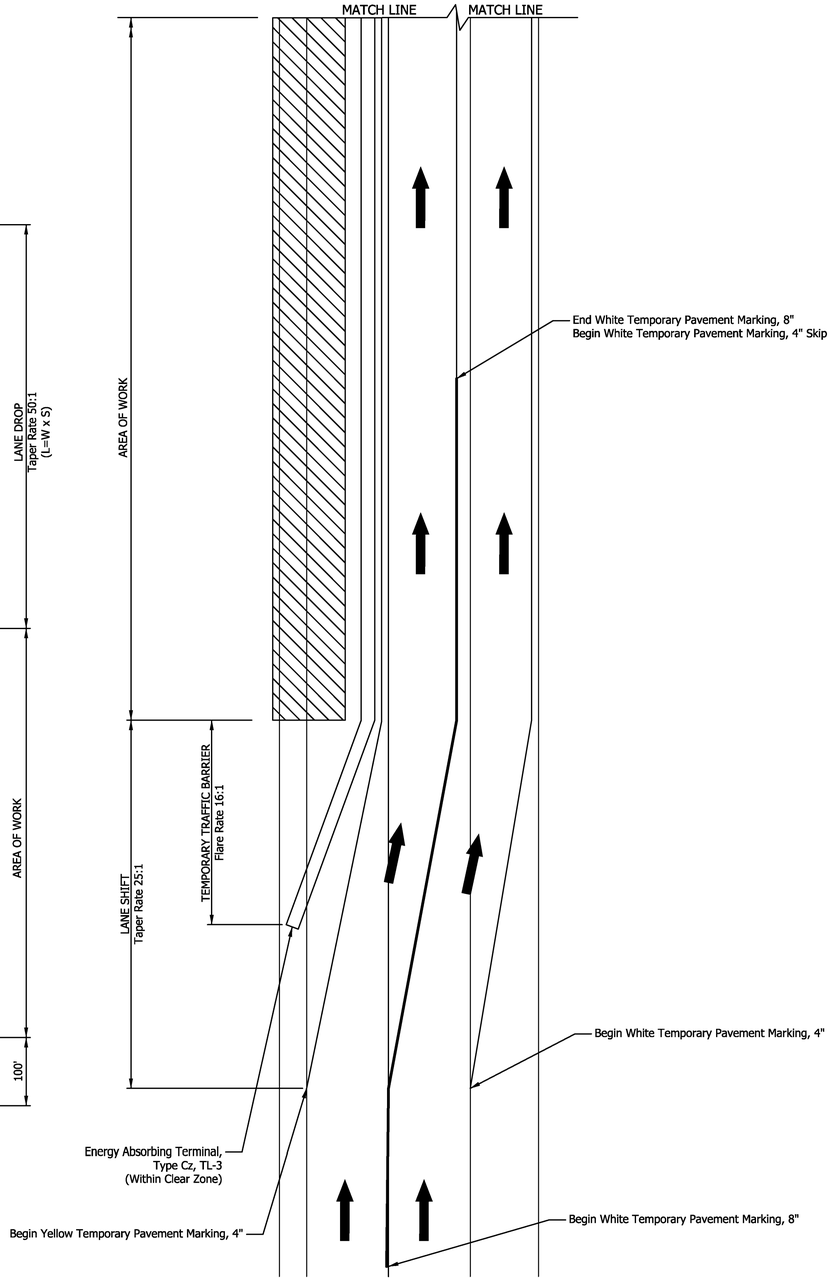

TYPICAL LANE SHIFT DETAIL

DRAFT
NOT FOR CONSTRUCTION

RECOMMENDED FOR APPROVAL _____ DESIGN ENGINEER DATE

DESIGNED: RAP | DRAWN: RAP

CHECKED: DJG | CHECKED: DJG


INDIANA
DEPARTMENT OF TRANSPORTATION

MAINTENANCE OF TRAFFIC
WORKSITE CONSTRUCTION SIGNING

HORIZONTAL SCALE	BRIDGE FILE
1"=100'	
VERTICAL SCALE	DESIGNATION
N.A.	1600808

SURVEY BOOK	SHEETS
ELECTRONIC	39 of 185
CONTRACT	PROJECT
B-36910	1600808

12/11/2020 1:09:14 PM P:\190088 INDOT North Split\09Road\04 Design files\02 DGN\Plans\1600808-RD-S-MOT-AdvanceSignLayout.dgn

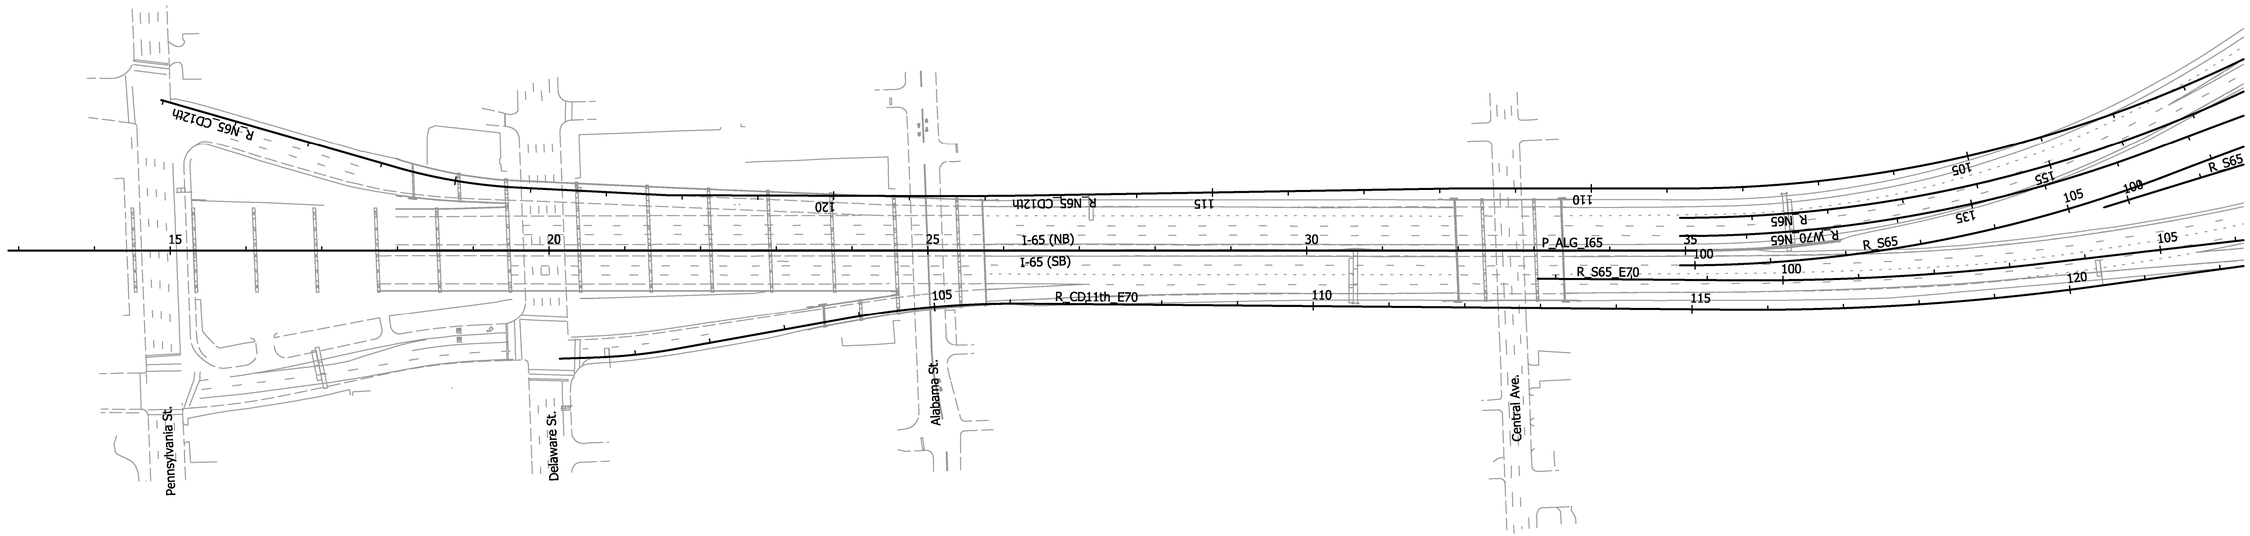

Note:
11' minimum travel lane width req'd.
13' lane width req'd. where lane shifts are present.
2' minimum shoulder width req'd.

LEGEND:

- PROP BRIDGE CONSTRUCTION
- PROP ROAD CONSTRUCTION
- PROP TEMP PAVEMENT
- TEMP PAVEMENT INPLACE
- TEMP PAVEMENT REMOVAL
- COMPLETED CONSTRUCTION
- PROP TEMP PAVEMENT MARKINGS, BROKEN, WHITE 4"
- PROP TEMP PAVEMENT MARKINGS, WHITE, 4"
- PROP TEMP PAVEMENT MAKINGS, YELLOW, 4"
- PROP TEMP TRAFFIC BARRIER
- PROP TEMP FILL WALL
- PROP TEMP CUT WALL
- TRAFFIC ARROW
- ROAD CLOSED

DRAFT
NOT FOR CONSTRUCTION

RECOMMENDED FOR APPROVAL _____ DESIGN ENGINEER DATE

DESIGNED: RAP | DRAWN: RAP

CHECKED: DJG | CHECKED: DJG


INDIANA
DEPARTMENT OF TRANSPORTATION

MAINTENANCE OF TRAFFIC
PHASE 0A

HORIZONTAL SCALE	BRIDGE FILE
1"=100'	
VERTICAL SCALE	DESIGNATION
N.A.	1600808

SURVEY BOOK	SHEETS
ELECTRONIC	40 of 185
CONTRACT	PROJECT
B-36910	1600808

2/20/2020 11:42:32 PM \\1900088 INDOT North Split\09Road\04 Design files\02 DGN\Plans\1600808-RD-S-MOT-PH0A-01.dgn

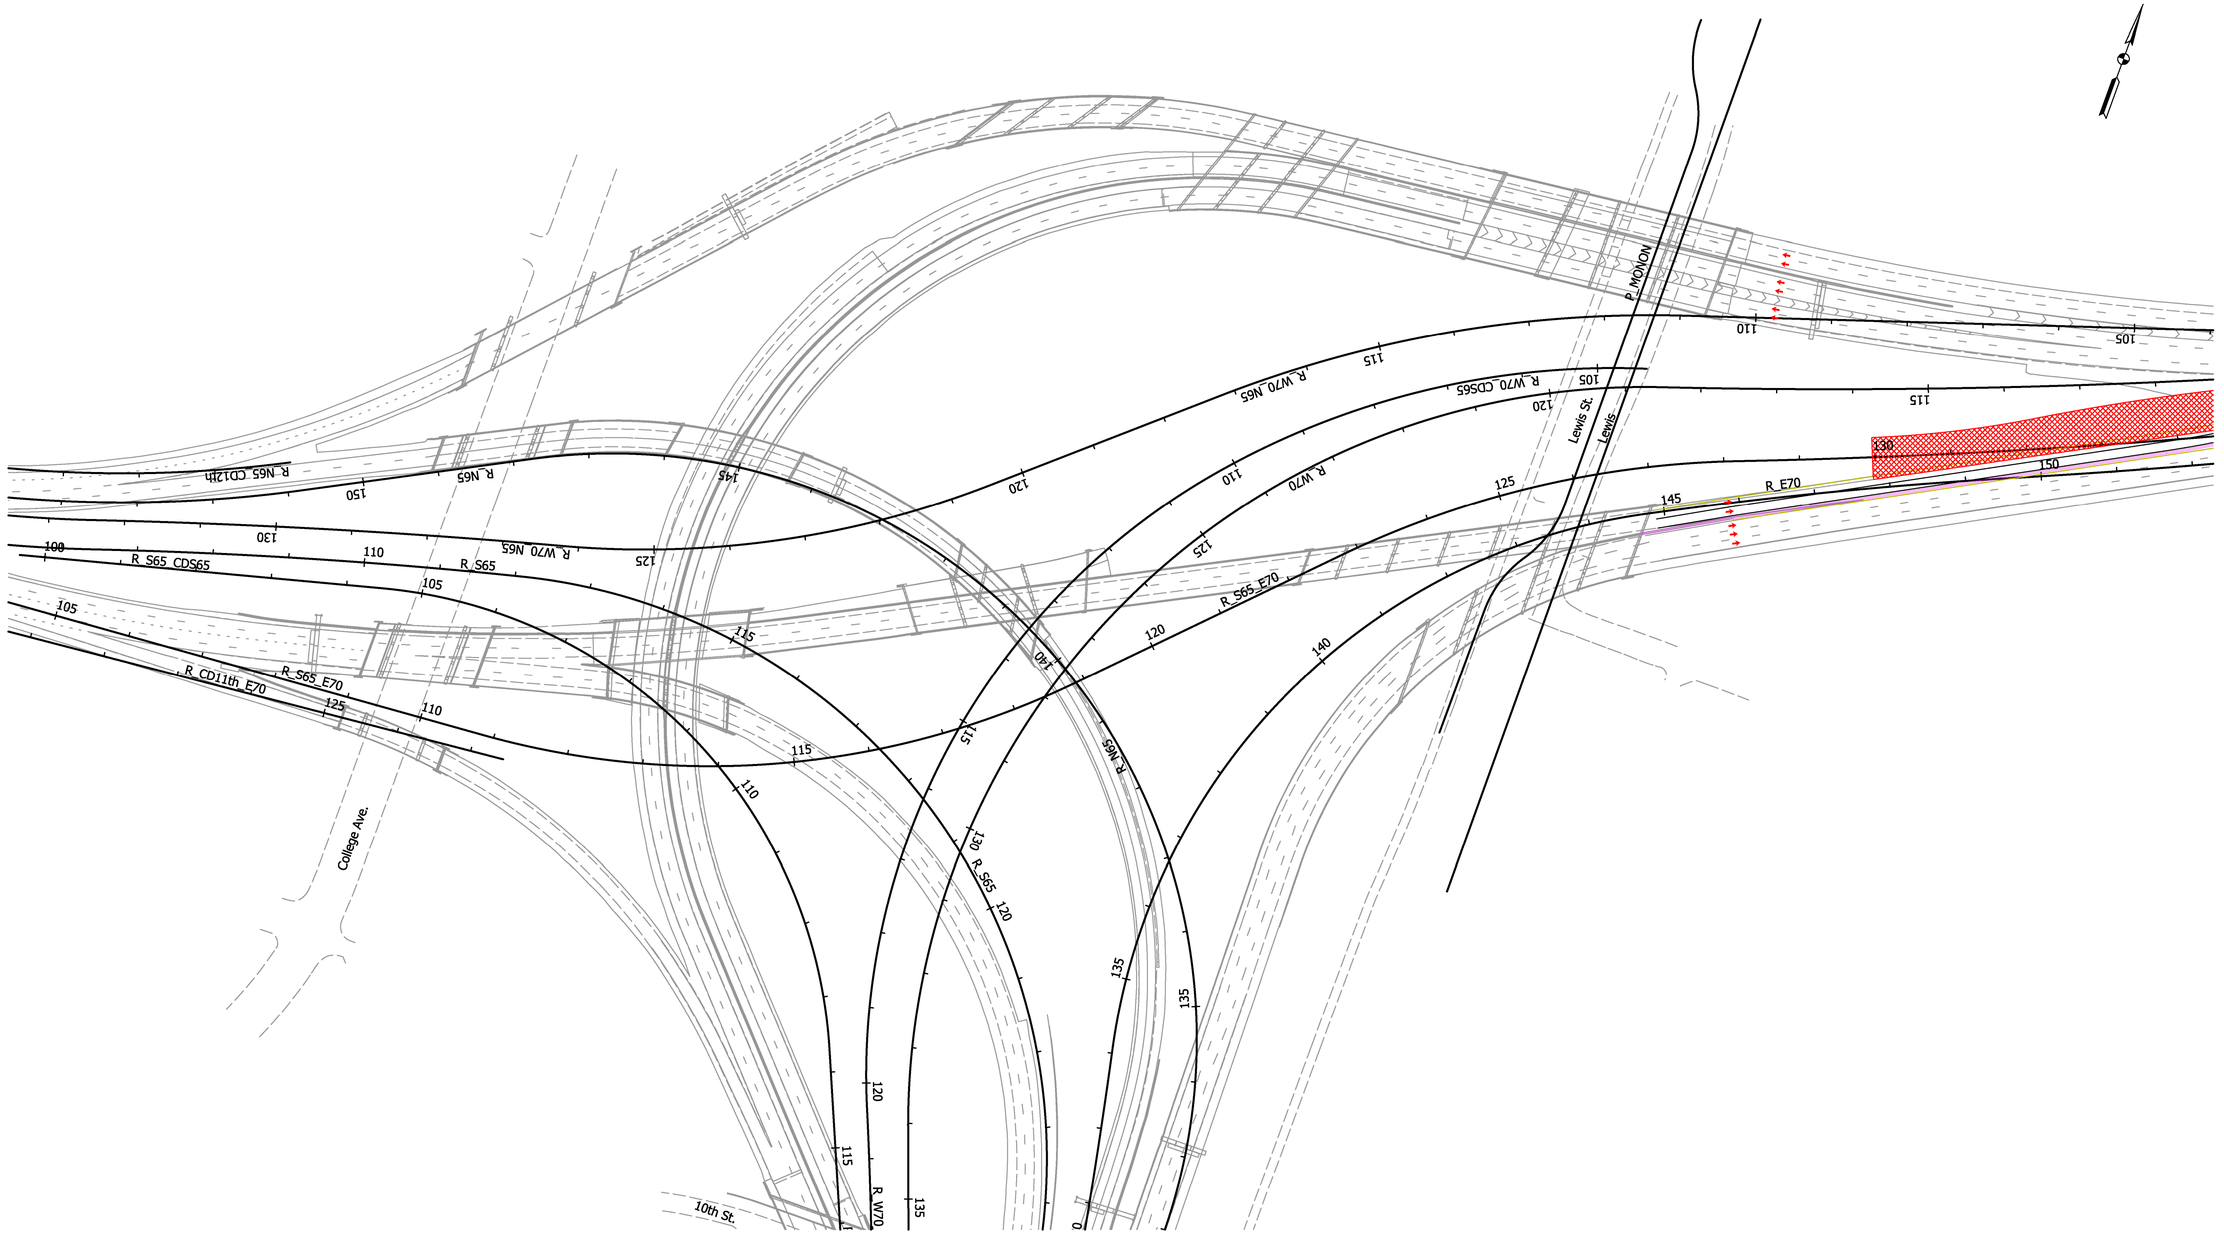

Note:
11' minimum travel lane width req'd.
13' lane width req'd. where lane shifts are present.
2' minimum shoulder width req'd.

LEGEND:

- PROP BRIDGE CONSTRUCTION
- PROP ROAD CONSTRUCTION
- PROP TEMP PAVEMENT
- TEMP PAVEMENT INPLACE
- TEMP PAVEMENT REMOVAL
- COMPLETED CONSTRUCTION
- PROP TEMP PAVEMENT MARKINGS, BROKEN, WHITE 4"
- PROP TEMP PAVEMENT MARKINGS, WHITE, 4"
- PROP TEMP PAVEMENT MAKINGS, YELLOW, 4"
- PROP TEMP TRAFFIC BARRIER
- PROP TEMP FILL WALL
- PROP TEMP CUT WALL
- TRAFFIC ARROW
- ROAD CLOSED

DRAFT
NOT FOR CONSTRUCTION

RECOMMENDED FOR APPROVAL _____ DESIGN ENGINEER DATE

DESIGNED: RAP DRAWN: RAP


CHECKED: DJG CHECKED: DJG

INDIANA
DEPARTMENT OF TRANSPORTATION

MAINTENANCE OF TRAFFIC
PHASE 0A

HORIZONTAL SCALE	BRIDGE FILE
1"=100'	
VERTICAL SCALE	DESIGNATION
N.A.	1600808
SURVEY BOOK	SHEETS
ELECTRONIC	41 of 185
CONTRACT	PROJECT
B-36910	1600808

12/20/2020 11:42:33 PM F:\1500808 INDOT North Split\09Road\04 Design files\02 DGN\Plans\1600808-RD-S-MOT-PH0A-02.dgn

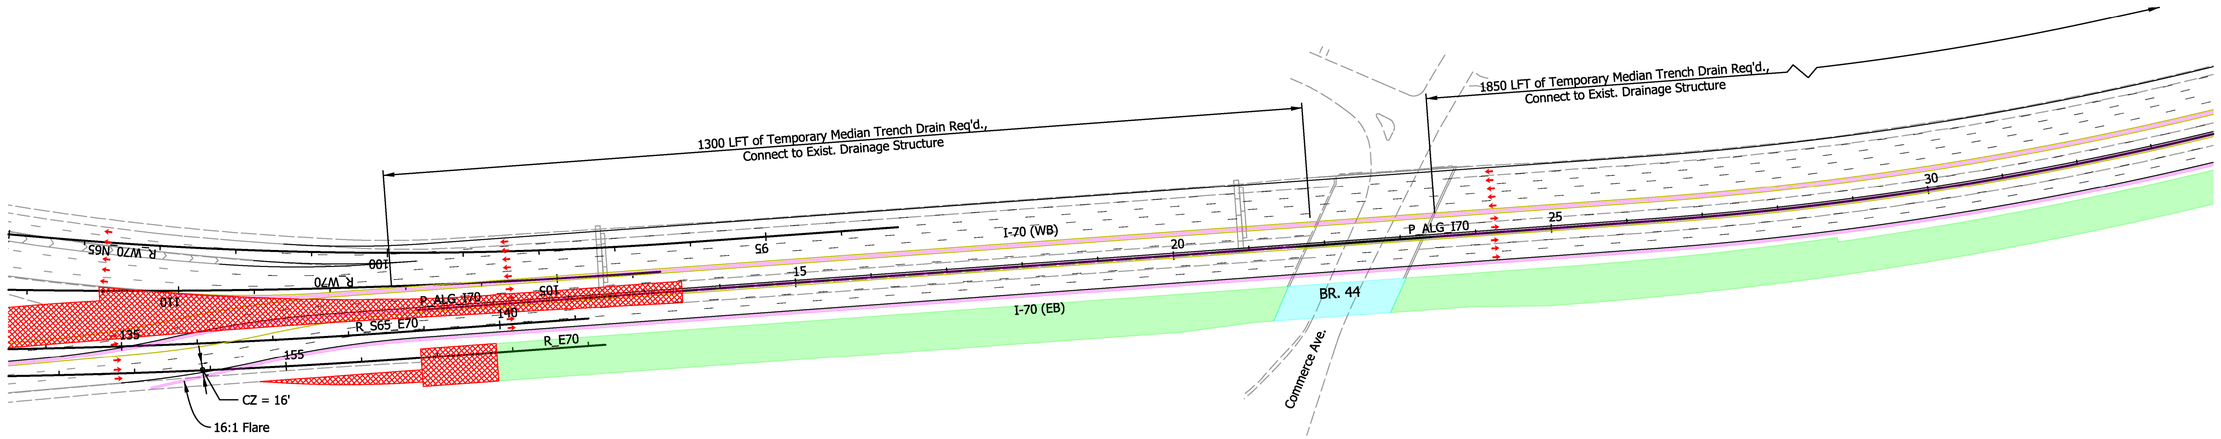

Note:
11' minimum travel lane width req'd.
13' lane width req'd. where lane shifts are present.
2' minimum shoulder width req'd.

LEGEND:

- PROP BRIDGE CONSTRUCTION
- PROP ROAD CONSTRUCTION
- PROP TEMP PAVEMENT
- TEMP PAVEMENT INPLACE
- TEMP PAVEMENT REMOVAL
- COMPLETED CONSTRUCTION
- PROP TEMP PAVEMENT MARKINGS, BROKEN, WHITE 4"
- PROP TEMP PAVEMENT MARKINGS, WHITE, 4"
- PROP TEMP PAVEMENT MAKINGS, YELLOW, 4"
- PROP TEMP TRAFFIC BARRIER
- PROP TEMP FILL WALL
- PROP TEMP CUT WALL
- TRAFFIC ARROW
- ROAD CLOSED

DRAFT
NOT FOR CONSTRUCTION

RECOMMENDED FOR APPROVAL _____ DESIGN ENGINEER DATE

DESIGNED: RAP | DRAWN: RAP

CHECKED: DJG | CHECKED: DJG


INDIANA
DEPARTMENT OF TRANSPORTATION

MAINTENANCE OF TRAFFIC
PHASE 0A

HORIZONTAL SCALE	BRIDGE FILE
1"=100'	
VERTICAL SCALE	DESIGNATION
N.A.	1600808

SURVEY BOOK	SHEETS
ELECTRONIC	42 of 185
CONTRACT	PROJECT
B-36910	1600808

2/20/2020 11:42:34 PM \\1900088 INDOT North Split\09Road\04 Design files\02 DGN\Plans\1600808-RD-S-MOT-PH0A-02.dgn

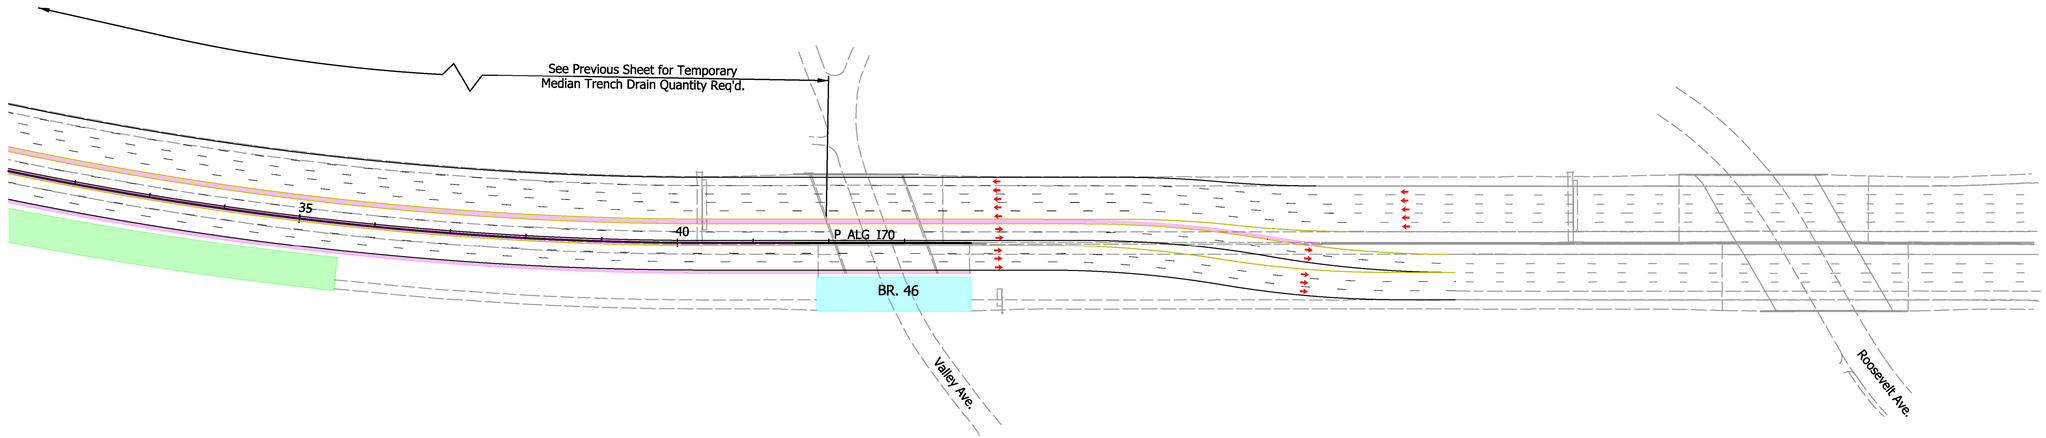

Note:
11' minimum travel lane width req'd.
13' lane width req'd. where lane shifts are present.
2' minimum shoulder width req'd.

LEGEND:

- PROP BRIDGE CONSTRUCTION
- PROP ROAD CONSTRUCTION
- PROP TEMP PAVEMENT
- TEMP PAVEMENT INPLACE
- TEMP PAVEMENT REMOVAL
- COMPLETED CONSTRUCTION
- PROP TEMP PAVEMENT MARKINGS, BROKEN, WHITE 4"
- PROP TEMP PAVEMENT MARKINGS, WHITE, 4"
- PROP TEMP PAVEMENT MAKINGS, YELLOW, 4"
- PROP TEMP TRAFFIC BARRIER
- PROP TEMP FILL WALL
- PROP TEMP CUT WALL
- TRAFFIC ARROW
- ROAD CLOSED

DRAFT
NOT FOR CONSTRUCTION

RECOMMENDED FOR APPROVAL _____
DESIGN ENGINEER DATE

DESIGNED: RAP | DRAWN: RAP
CHECKED: DJG | CHECKED: DJG


INDIANA
DEPARTMENT OF TRANSPORTATION

MAINTENANCE OF TRAFFIC
PHASE 0A

HORIZONTAL SCALE	BRIDGE FILE
1"=100'	
VERTICAL SCALE	DESIGNATION
N.A.	1600808

SURVEY BOOK	SHEETS
ELECTRONIC	43 of 185
CONTRACT	PROJECT
B-36910	1600808

12/20/2020 11:42:35 PM P:\190088 INDOT North Split\09Road\04 Design files\02 DGN\Plans\1600808-RD-S-MOT-PH0A-04.dgn

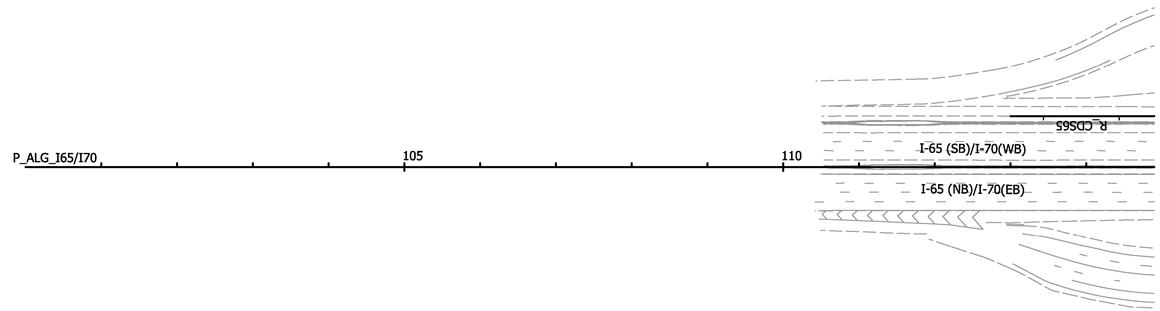

Note:
11' minimum travel lane width req'd.
13' lane width req'd. where lane shifts are present.
2' minimum shoulder width req'd.

LEGEND:

- PROP BRIDGE CONSTRUCTION
- PROP ROAD CONSTRUCTION
- PROP TEMP PAVEMENT
- TEMP PAVEMENT INPLACE
- TEMP PAVEMENT REMOVAL
- COMPLETED CONSTRUCTION
- PROP TEMP PAVEMENT MARKINGS, BROKEN, WHITE 4"
- PROP TEMP PAVEMENT MARKINGS, WHITE, 4"
- PROP TEMP PAVEMENT MAKINGS, YELLOW, 4"
- PROP TEMP TRAFFIC BARRIER
- PROP TEMP FILL WALL
- PROP TEMP CUT WALL
- TRAFFIC ARROW
- ROAD CLOSED

DRAFT
NOT FOR CONSTRUCTION

RECOMMENDED FOR APPROVAL _____
DESIGN ENGINEER DATE


DESIGNED: RAP
DRAWN: RAP
CHECKED: DJG
CHECKED: DJG

INDIANA
DEPARTMENT OF TRANSPORTATION

MAINTENANCE OF TRAFFIC
PHASE 0A

HORIZONTAL SCALE	BRIDGE FILE
1"=100'	
VERTICAL SCALE	DESIGNATION
N.A.	1600808
SURVEY BOOK	SHEETS
ELECTRONIC	44 of 185
CONTRACT	PROJECT
B-36910	1600808

12/20/2020 11:42:35 RP:\190088 INDOT North Split\09Road\04 Design files\02 DGN\Plans\1600808-RD-S-MOT-PH0A-05.dgn

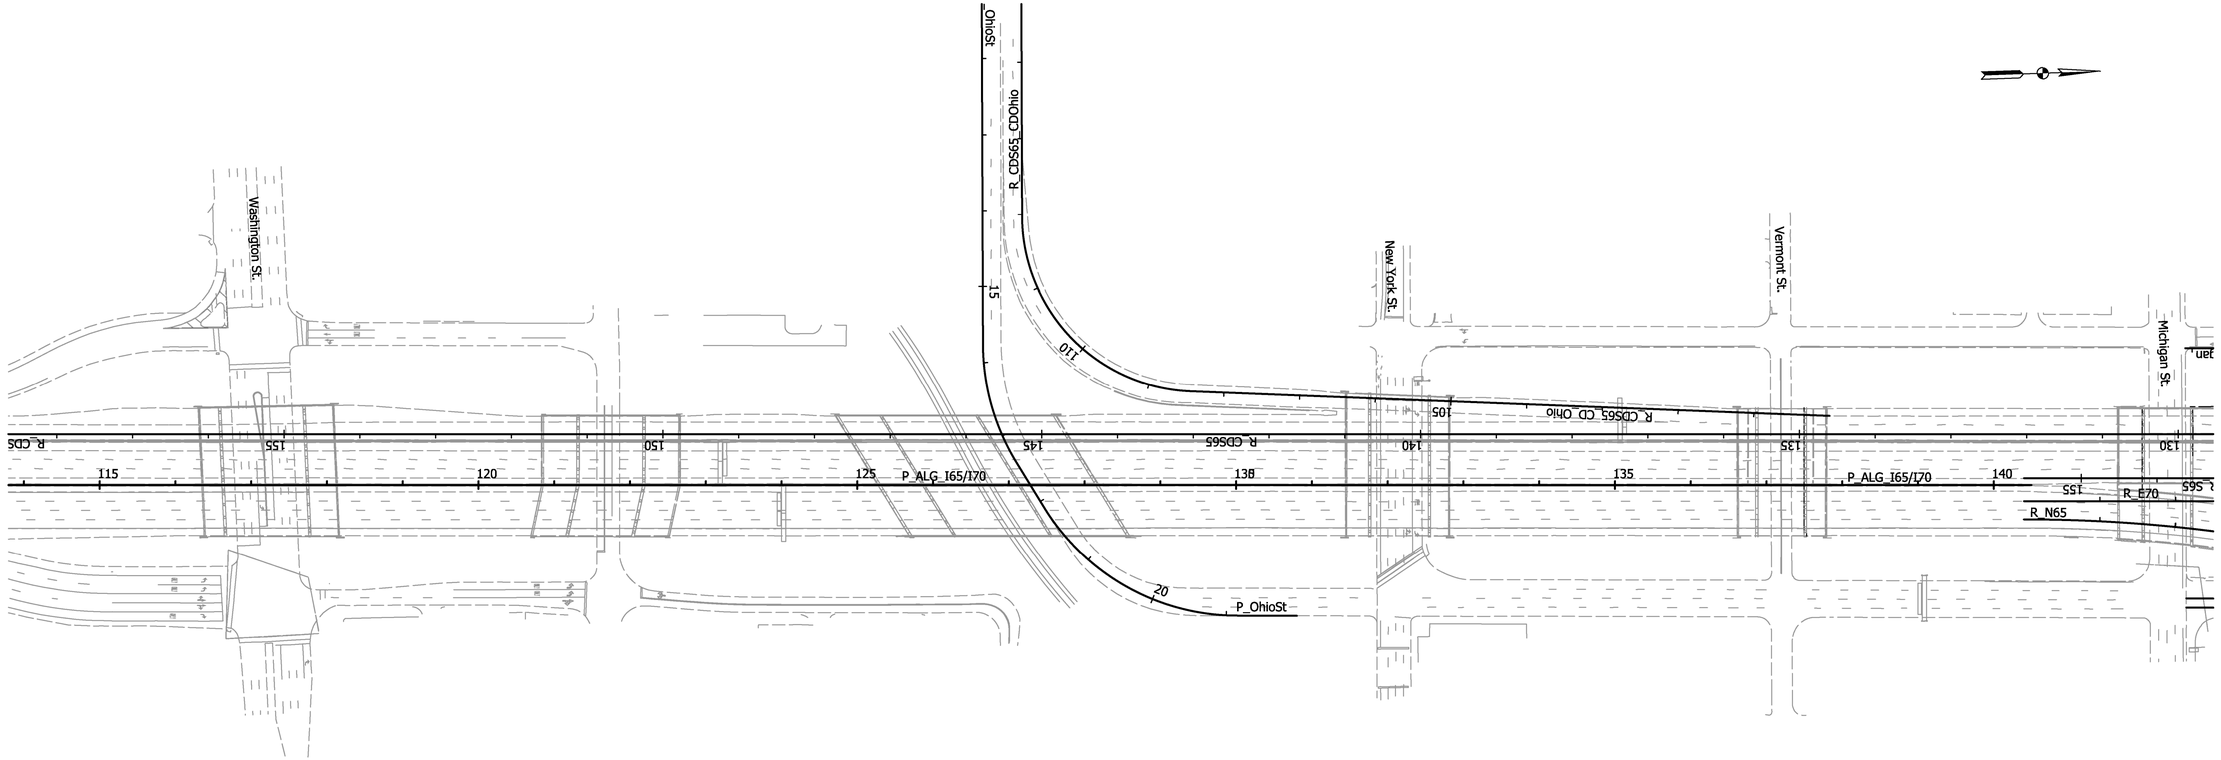

Note:
11' minimum travel lane width req'd.
13' lane width req'd. where lane shifts are present.
2' minimum shoulder width req'd.

LEGEND:

- PROP BRIDGE CONSTRUCTION
- PROP ROAD CONSTRUCTION
- PROP TEMP PAVEMENT
- TEMP PAVEMENT INPLACE
- TEMP PAVEMENT REMOVAL
- COMPLETED CONSTRUCTION
- PROP TEMP PAVEMENT MARKINGS, BROKEN, WHITE 4"
- PROP TEMP PAVEMENT MARKINGS, WHITE, 4"
- PROP TEMP PAVEMENT MAKINGS, YELLOW, 4"
- PROP TEMP TRAFFIC BARRIER
- PROP TEMP FILL WALL
- PROP TEMP CUT WALL
- TRAFFIC ARROW
- ROAD CLOSED

DRAFT
NOT FOR CONSTRUCTION

RECOMMENDED FOR APPROVAL _____ DESIGN ENGINEER DATE

DESIGNED: RAP | DRAWN: RAP

CHECKED: DJG | CHECKED: DJG


INDIANA
DEPARTMENT OF TRANSPORTATION

MAINTENANCE OF TRAFFIC
PHASE 0A

HORIZONTAL SCALE	BRIDGE FILE
1"=100'	
VERTICAL SCALE	DESIGNATION
N.A.	1600808

SURVEY BOOK	SHEETS
ELECTRONIC	45 of 185
CONTRACT	PROJECT
B-36910	1600808

12/20/2020 11:42:36 PM P:\190088 INDOT North Split\09Road\04 Design files\02 DGN\Plans\1600808-RD-S-MOT-PH0A-06.dgn

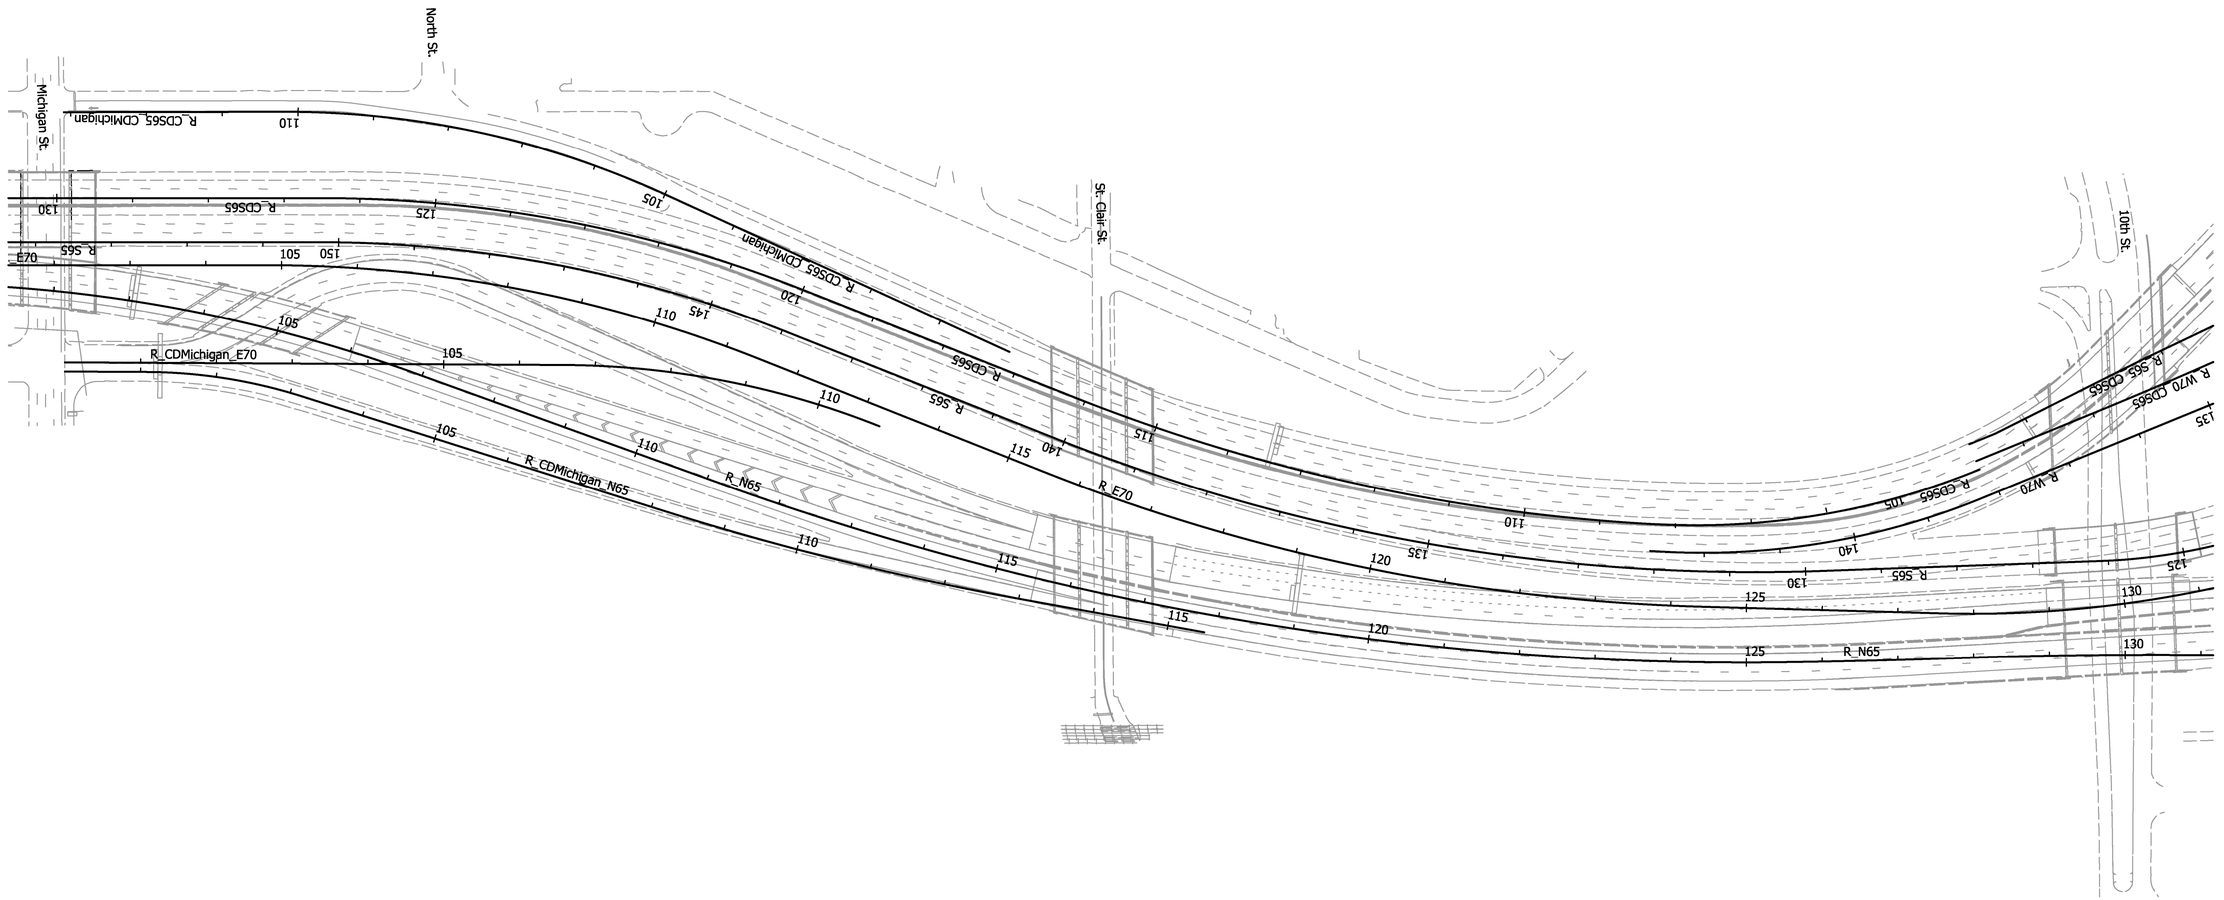

Note:
11' minimum travel lane width req'd.
13' lane width req'd. where lane shifts are present.
2' minimum shoulder width req'd.

LEGEND:

- PROP BRIDGE CONSTRUCTION
- PROP ROAD CONSTRUCTION
- PROP TEMP PAVEMENT
- TEMP PAVEMENT INPLACE
- TEMP PAVEMENT REMOVAL
- COMPLETED CONSTRUCTION
- PROP TEMP PAVEMENT MARKINGS, BROKEN, WHITE 4"
- PROP TEMP PAVEMENT MARKINGS, WHITE, 4"
- PROP TEMP PAVEMENT MAKINGS, YELLOW, 4"
- PROP TEMP TRAFFIC BARRIER
- PROP TEMP FILL WALL
- PROP TEMP CUT WALL
- TRAFFIC ARROW
- ROAD CLOSED

DRAFT
NOT FOR CONSTRUCTION

RECOMMENDED FOR APPROVAL _____ DESIGN ENGINEER DATE

DESIGNED: RAP | DRAWN: RAP

CHECKED: DJG | CHECKED: DJG


INDIANA
DEPARTMENT OF TRANSPORTATION

MAINTENANCE OF TRAFFIC
PHASE 0A

HORIZONTAL SCALE	BRIDGE FILE
1"=100'	
VERTICAL SCALE	DESIGNATION
N.A.	1600808

SURVEY BOOK	SHEETS
ELECTRONIC	46 of 185
CONTRACT	PROJECT
B-36910	1600808

I:\2020\1900088 INDOT North Split\09Road\04 Design files\02 DGN\Plans\1600808-RD-S-MOT-PH0A-07.dgn 2/20/2020 11:42:37 PM

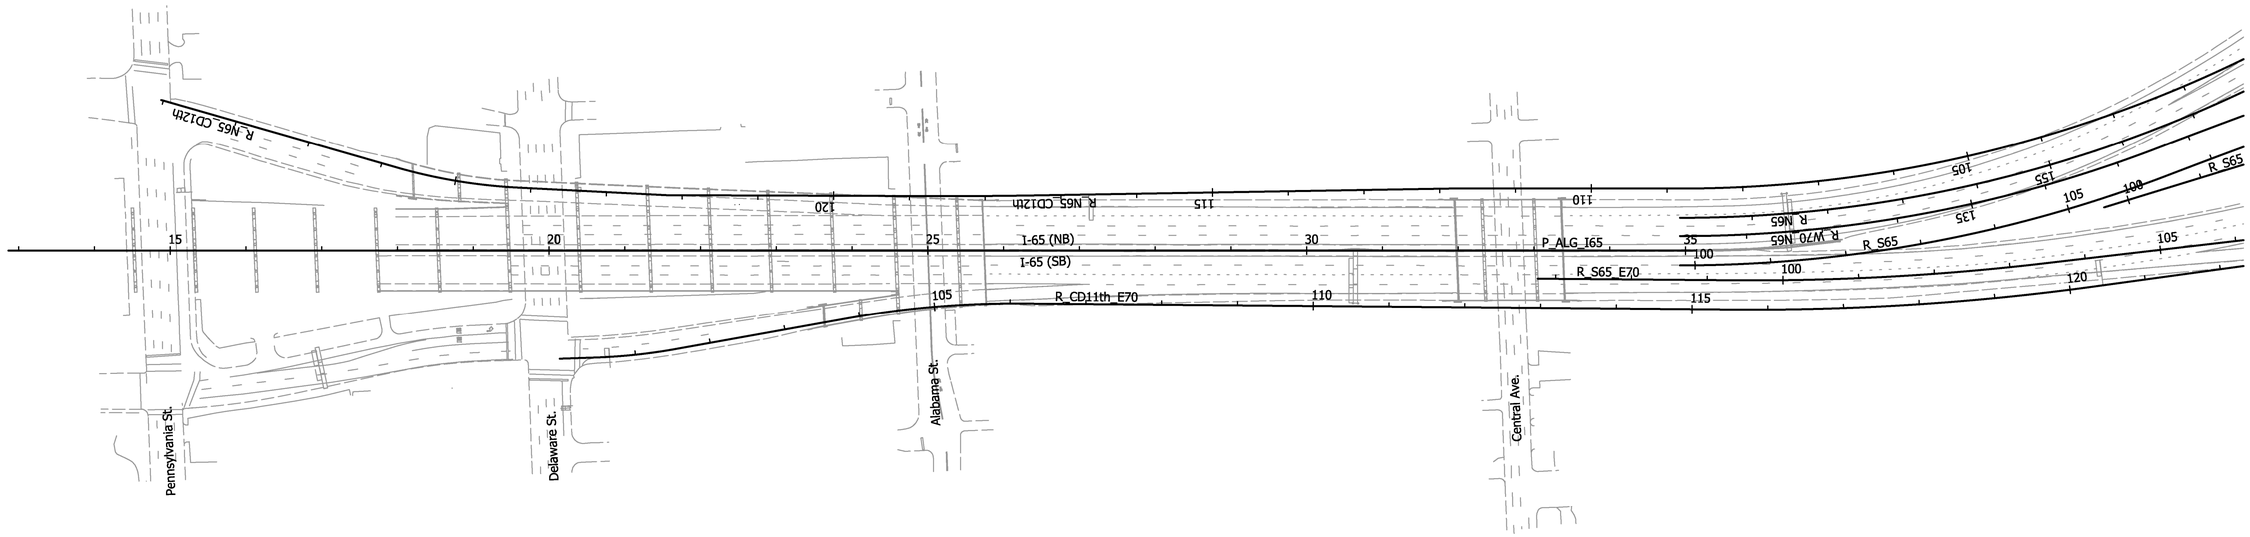

Note:
11' minimum travel lane width req'd.
13' lane width req'd. where lane shifts are present.
2' minimum shoulder width req'd.

LEGEND:

- PROP BRIDGE CONSTRUCTION
- PROP ROAD CONSTRUCTION
- PROP TEMP PAVEMENT
- TEMP PAVEMENT INPLACE
- TEMP PAVEMENT REMOVAL
- COMPLETED CONSTRUCTION
- PROP TEMP PAVEMENT MARKINGS, BROKEN, WHITE 4"
- PROP TEMP PAVEMENT MARKINGS, WHITE, 4"
- PROP TEMP PAVEMENT MAKINGS, YELLOW, 4"
- PROP TEMP TRAFFIC BARRIER
- PROP TEMP FILL WALL
- PROP TEMP CUT WALL
- TRAFFIC ARROW
- ROAD CLOSED

DRAFT
NOT FOR CONSTRUCTION

RECOMMENDED FOR APPROVAL _____
DESIGN ENGINEER DATE

DESIGNED: RAP | DRAWN: RAP
CHECKED: DJG | CHECKED: DJG


INDIANA
DEPARTMENT OF TRANSPORTATION

MAINTENANCE OF TRAFFIC
PHASE 0B

HORIZONTAL SCALE	BRIDGE FILE
1"=100'	
VERTICAL SCALE	DESIGNATION
N.A.	1600808

SURVEY BOOK	SHEETS
ELECTRONIC	47 of 185
CONTRACT	PROJECT
B-36910	1600808

2/20/2020 11:42:44 PM \\1900088 INDOT North Split\09Road\04 Design files\02 DGN\Plans\1600808-RD-S-MOT-PH0B-01.dgn

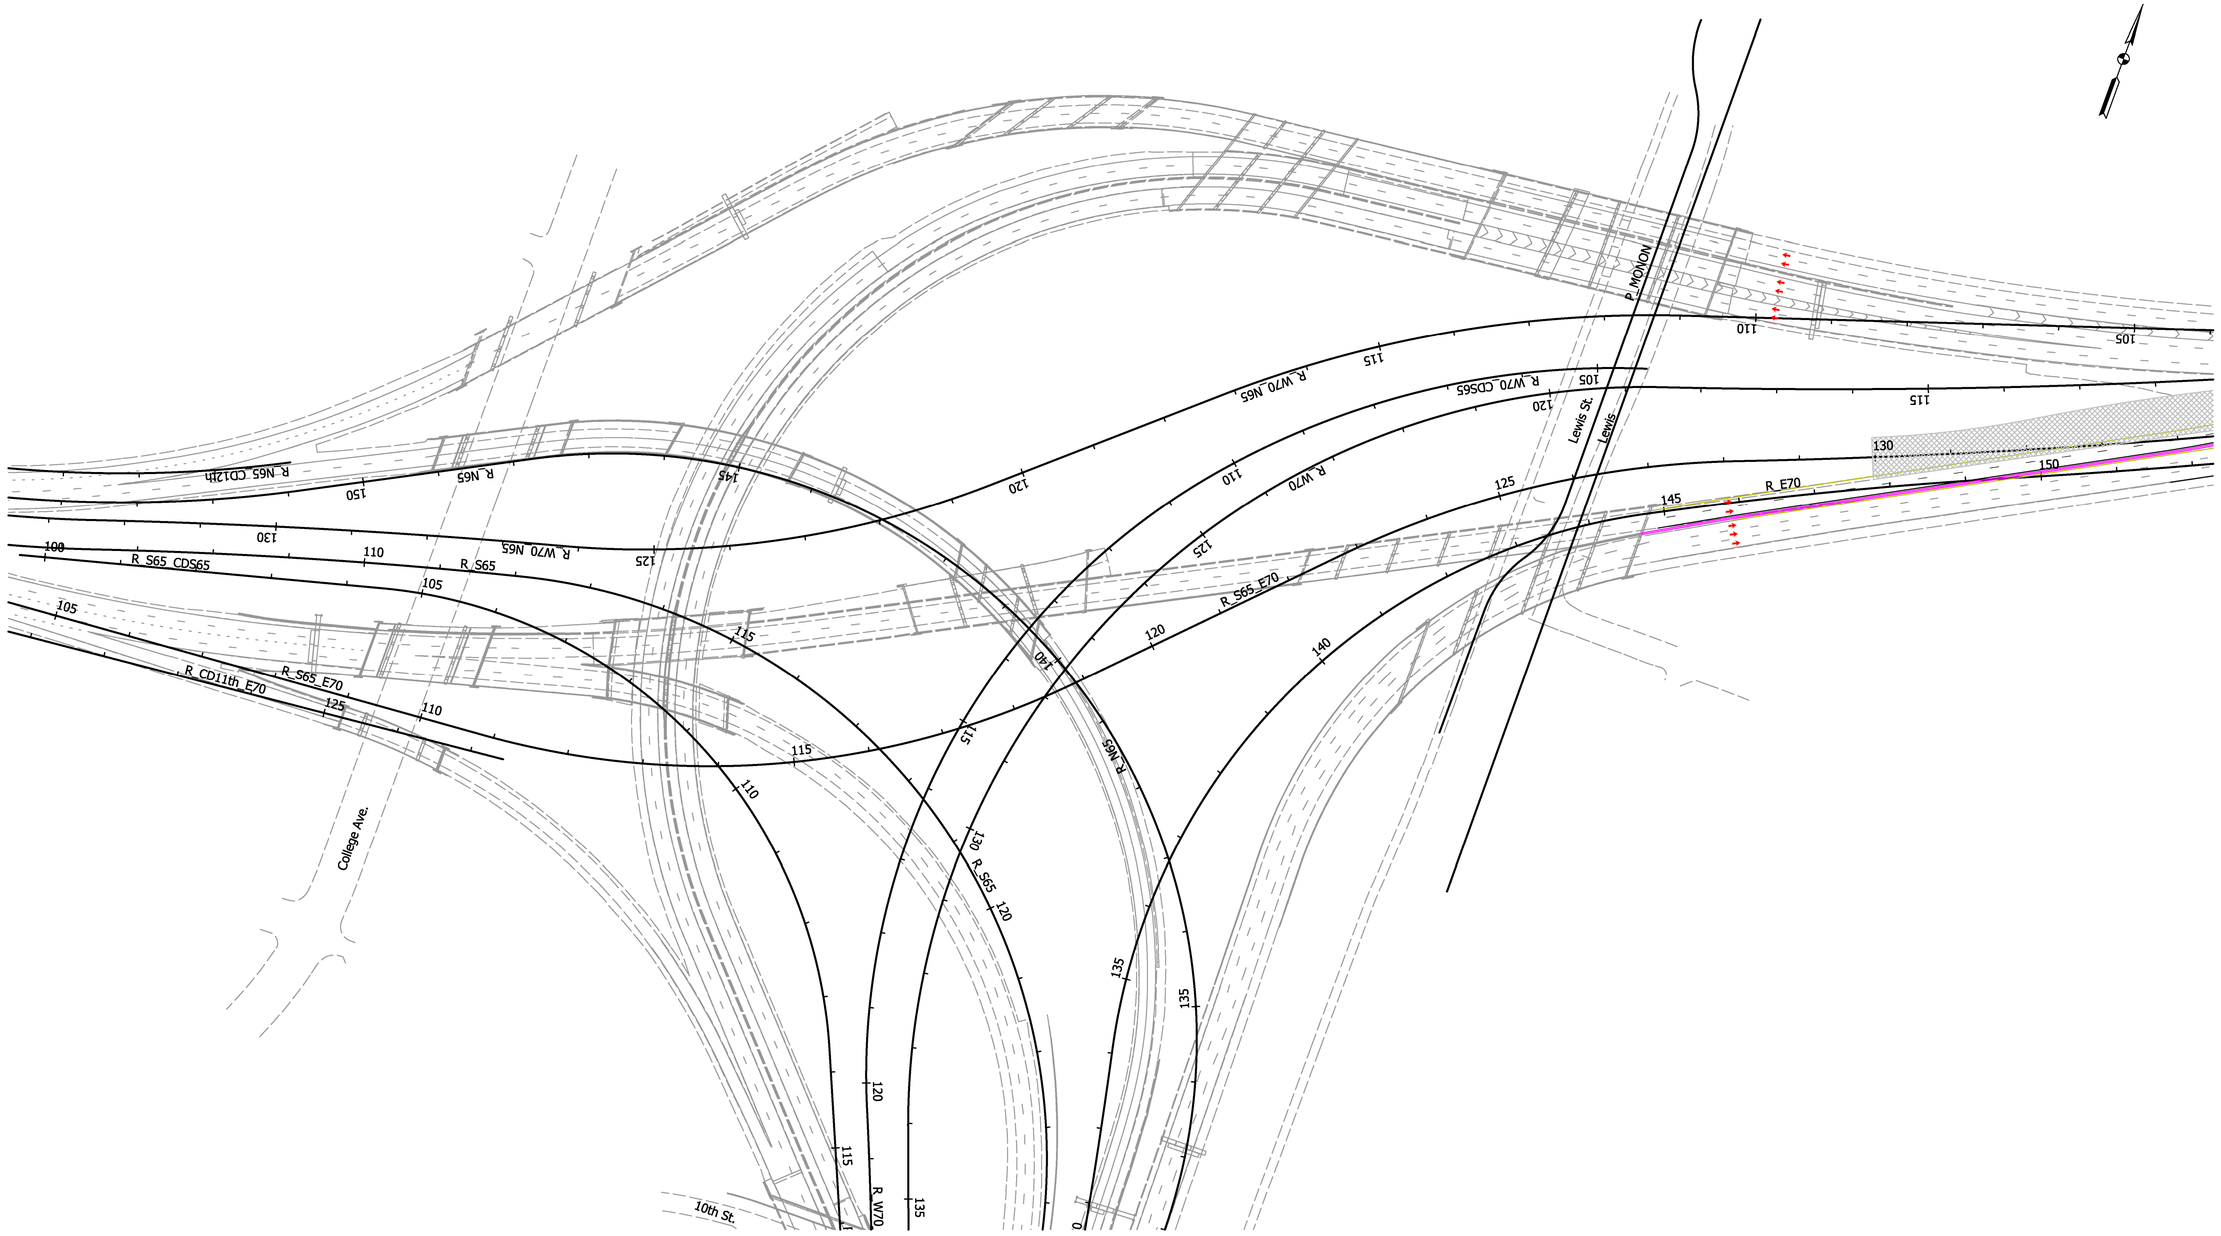

Note:
11' minimum travel lane width req'd.
13' lane width req'd. where lane shifts are present.
2' minimum shoulder width req'd.

LEGEND:

- PROP BRIDGE CONSTRUCTION
- PROP ROAD CONSTRUCTION
- PROP TEMP PAVEMENT
- TEMP PAVEMENT INPLACE
- TEMP PAVEMENT REMOVAL
- COMPLETED CONSTRUCTION
- PROP TEMP PAVEMENT MARKINGS, BROKEN, WHITE 4"
- PROP TEMP PAVEMENT MARKINGS, WHITE, 4"
- PROP TEMP PAVEMENT MAKINGS, YELLOW, 4"
- PROP TEMP TRAFFIC BARRIER
- PROP TEMP FILL WALL
- PROP TEMP CUT WALL
- TRAFFIC ARROW
- ROAD CLOSED

DRAFT
NOT FOR CONSTRUCTION

RECOMMENDED FOR APPROVAL _____ DESIGN ENGINEER DATE

DESIGNED: RAP DRAWN: RAP


CHECKED: DJG CHECKED: DJG

INDIANA
DEPARTMENT OF TRANSPORTATION

MAINTENANCE OF TRAFFIC
PHASE 0B

HORIZONTAL SCALE	BRIDGE FILE
1"=100'	
VERTICAL SCALE	DESIGNATION
N.A.	1600808
SURVEY BOOK	SHEETS
ELECTRONIC	48 of 185
CONTRACT	PROJECT
B-36910	1600808

12/20/2020 11:42:45 PM \\150088 INDOT North Split\09Road\04 Design files\02 DGN\Plans\1600808-RD-S-MOT-PH0B-02.dgn

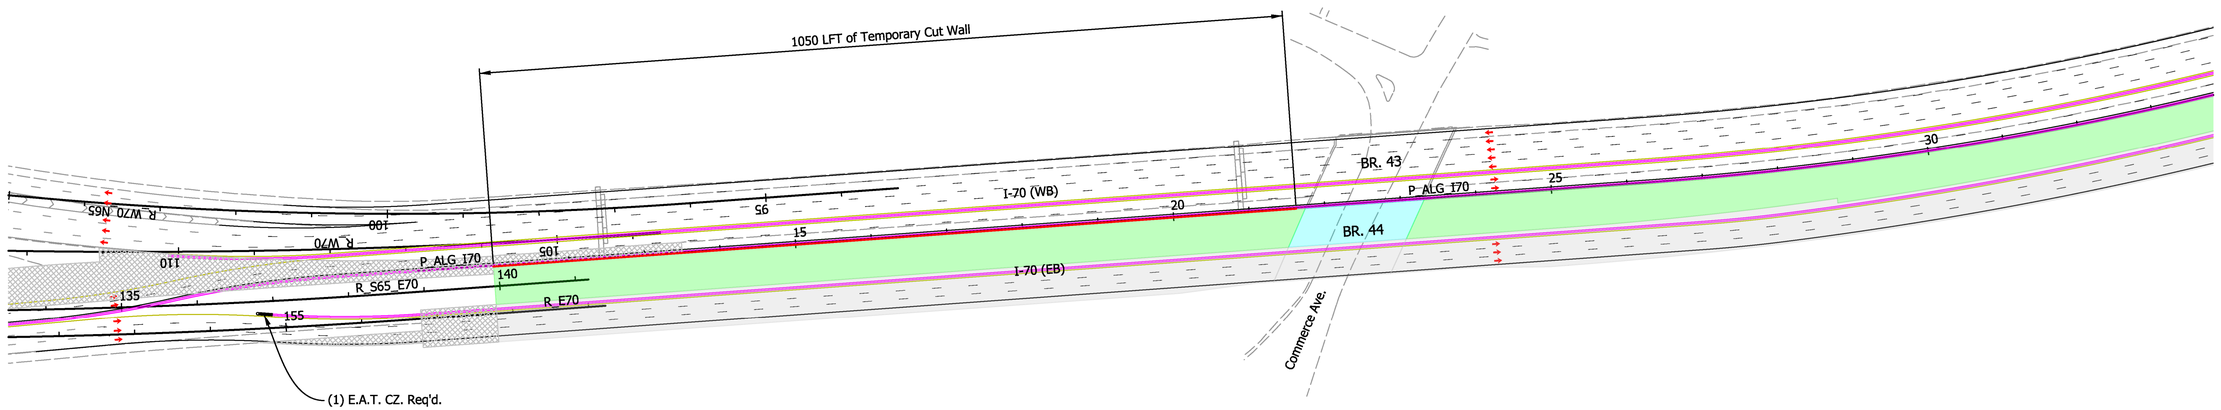

Note:
11' minimum travel lane width req'd.
13' lane width req'd. where lane shifts are present.
2' minimum shoulder width req'd.

LEGEND:

- PROP BRIDGE CONSTRUCTION
- PROP ROAD CONSTRUCTION
- PROP TEMP PAVEMENT
- TEMP PAVEMENT INPLACE
- TEMP PAVEMENT REMOVAL
- COMPLETED CONSTRUCTION
- PROP TEMP PAVEMENT MARKINGS, BROKEN, WHITE 4"
- PROP TEMP PAVEMENT MARKINGS, WHITE, 4"
- PROP TEMP PAVEMENT MAKINGS, YELLOW, 4"
- PROP TEMP TRAFFIC BARRIER
- PROP TEMP FILL WALL
- PROP TEMP CUT WALL
- TRAFFIC ARROW
- ROAD CLOSED

DRAFT
NOT FOR CONSTRUCTION

RECOMMENDED FOR APPROVAL _____ DESIGN ENGINEER DATE

DESIGNED: RAP | DRAWN: RAP

CHECKED: DJG | CHECKED: DJG


INDIANA
DEPARTMENT OF TRANSPORTATION

MAINTENANCE OF TRAFFIC
PHASE 0B

HORIZONTAL SCALE	BRIDGE FILE
1"=100'	
VERTICAL SCALE	DESIGNATION
N.A.	1600808

SURVEY BOOK	SHEETS
ELECTRONIC	49 of 185
CONTRACT	PROJECT
B-36910	1600808

2/20/2020 11:42:46 PM \\1900088 INDOT North Split\09Road\04 Design files\02 DGN\Plans\1600808-RD-S-MOT-PH0B-03.dgn

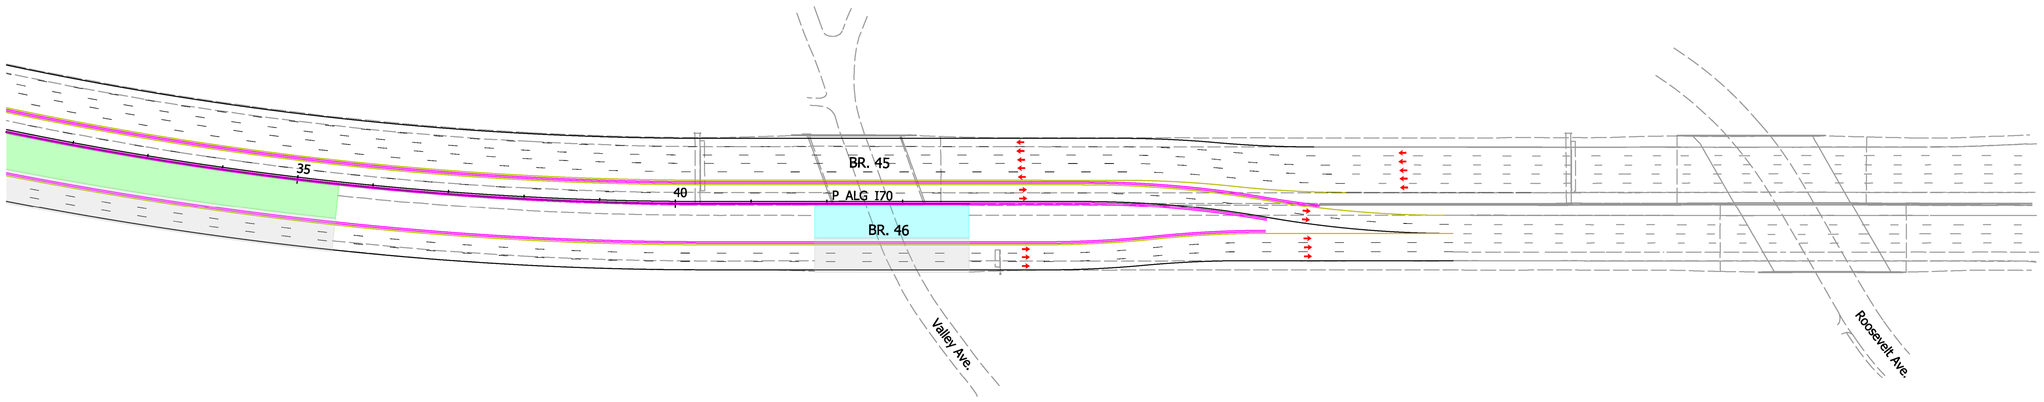

Note:
11' minimum travel lane width req'd.
13' lane width req'd. where lane shifts are present.
2' minimum shoulder width req'd.

LEGEND:

- PROP BRIDGE CONSTRUCTION
- PROP ROAD CONSTRUCTION
- PROP TEMP PAVEMENT
- TEMP PAVEMENT INPLACE
- TEMP PAVEMENT REMOVAL
- COMPLETED CONSTRUCTION
- PROP TEMP PAVEMENT MARKINGS, BROKEN, WHITE 4"
- PROP TEMP PAVEMENT MARKINGS, WHITE, 4"
- PROP TEMP PAVEMENT MAKINGS, YELLOW, 4"
- PROP TEMP TRAFFIC BARRIER
- PROP TEMP FILL WALL
- PROP TEMP CUT WALL
- TRAFFIC ARROW
- ROAD CLOSED

DRAFT
NOT FOR CONSTRUCTION

RECOMMENDED FOR APPROVAL
DESIGN ENGINEER DATE

DESIGNED: RAP DRAWN: RAP
CHECKED: DJG CHECKED: DJG


INDIANA
DEPARTMENT OF TRANSPORTATION

MAINTENANCE OF TRAFFIC
PHASE 0B

HORIZONTAL SCALE	BRIDGE FILE
1"=100'	
VERTICAL SCALE	DESIGNATION
N.A.	1600808

SURVEY BOOK	SHEETS		
ELECTRONIC	50	of	185
CONTRACT	PROJECT		
B-36910	1600808		

2/20/2020 11:42:47 PM\\190088 INDOT North Split\09Road\04 Design files\02 DGN\Plans\1600808-RD-S-MOT-PH0B-04.dgn

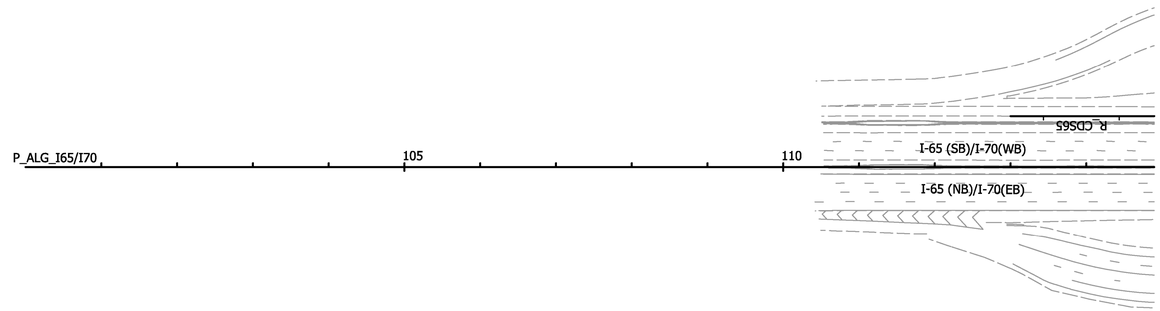

Note:
11' minimum travel lane width req'd.
13' lane width req'd. where lane shifts are present.
2' minimum shoulder width req'd.

LEGEND:

- PROP BRIDGE CONSTRUCTION
- PROP ROAD CONSTRUCTION
- PROP TEMP PAVEMENT
- TEMP PAVEMENT INPLACE
- TEMP PAVEMENT REMOVAL
- COMPLETED CONSTRUCTION
- PROP TEMP PAVEMENT MARKINGS, BROKEN, WHITE 4"
- PROP TEMP PAVEMENT MARKINGS, WHITE, 4"
- PROP TEMP PAVEMENT MAKINGS, YELLOW, 4"
- PROP TEMP TRAFFIC BARRIER
- PROP TEMP FILL WALL
- PROP TEMP CUT WALL
- TRAFFIC ARROW
- ROAD CLOSED

DRAFT
NOT FOR CONSTRUCTION

RECOMMENDED FOR APPROVAL _____
DESIGN ENGINEER DATE

DESIGNED: RAP
DRAWN: RAP
CHECKED: DJG
CHECKED: DJG


INDIANA
DEPARTMENT OF TRANSPORTATION

MAINTENANCE OF TRAFFIC
PHASE 0B

HORIZONTAL SCALE	BRIDGE FILE
1"=100'	
VERTICAL SCALE	DESIGNATION
N.A.	1600808

SURVEY BOOK	SHEETS
ELECTRONIC	51 of 185
CONTRACT	PROJECT
B-36910	1600808

12/20/2020 11:42:48 RP:\190088 INDOT North Split\09Road\04 Design files\02 DGN\Plans\1600808-RD-S-MOT-PH0B-05.dgn

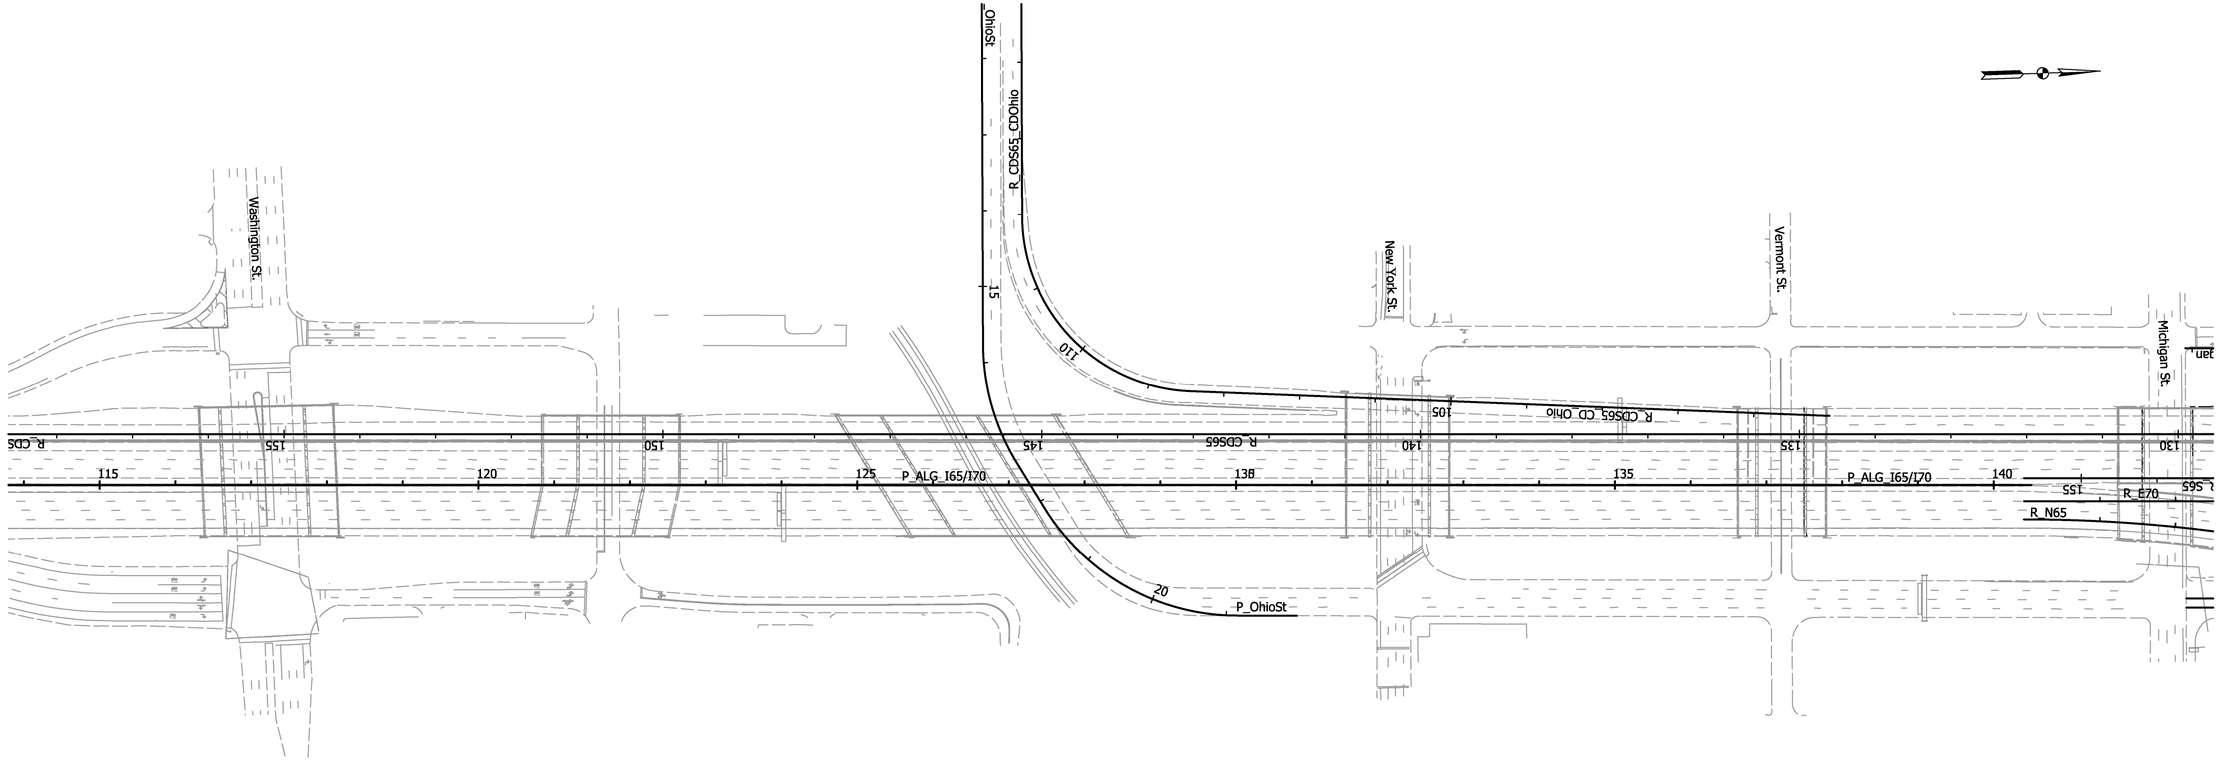

Note:
11' minimum travel lane width req'd.
13' lane width req'd. where lane shifts are present.
2' minimum shoulder width req'd.

LEGEND:

- PROP BRIDGE CONSTRUCTION
- PROP ROAD CONSTRUCTION
- PROP TEMP PAVEMENT
- TEMP PAVEMENT INPLACE
- TEMP PAVEMENT REMOVAL
- COMPLETED CONSTRUCTION
- PROP TEMP PAVEMENT MARKINGS, BROKEN, WHITE 4"
- PROP TEMP PAVEMENT MARKINGS, WHITE, 4"
- PROP TEMP PAVEMENT MAKINGS, YELLOW, 4"
- PROP TEMP TRAFFIC BARRIER
- PROP TEMP FILL WALL
- PROP TEMP CUT WALL
- TRAFFIC ARROW
- ROAD CLOSED

DRAFT
NOT FOR CONSTRUCTION

RECOMMENDED FOR APPROVAL _____ DESIGN ENGINEER DATE

DESIGNED: RAP | DRAWN: RAP

CHECKED: DJG | CHECKED: DJG


INDIANA
DEPARTMENT OF TRANSPORTATION

MAINTENANCE OF TRAFFIC
PHASE 0B

HORIZONTAL SCALE	BRIDGE FILE
1"=100'	
VERTICAL SCALE	DESIGNATION
N.A.	1600808

SURVEY BOOK	SHEETS
ELECTRONIC	52 of 185
CONTRACT	PROJECT
B-36910	1600808

I 2/20/2020 11:42:48 PM I:\190088 INDOT North Split\09Road\04 Design files\02 DGN\Plans\1600808-RD-5-MOT-PH0B-06.dgn

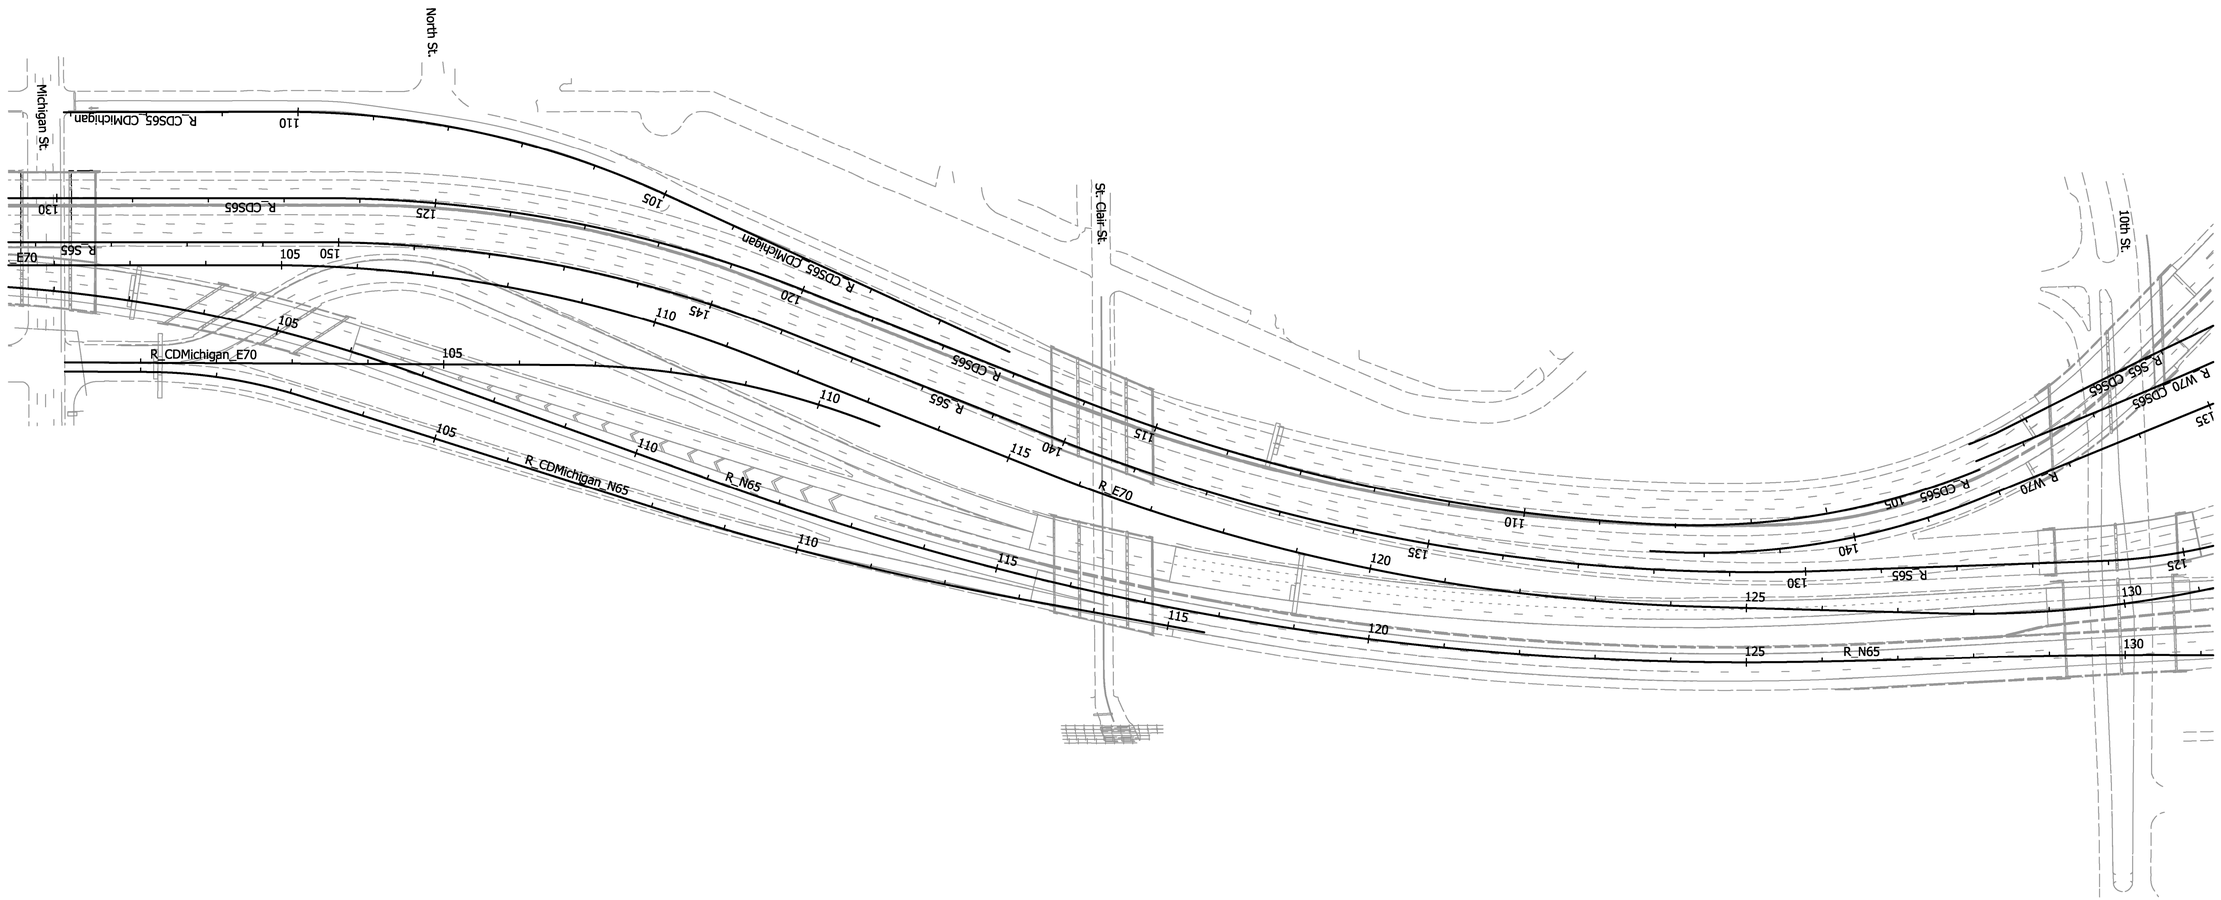

Note:
11' minimum travel lane width req'd.
13' lane width req'd. where lane shifts are present.
2' minimum shoulder width req'd.

LEGEND:

- PROP BRIDGE CONSTRUCTION
- PROP ROAD CONSTRUCTION
- PROP TEMP PAVEMENT
- TEMP PAVEMENT INPLACE
- TEMP PAVEMENT REMOVAL
- COMPLETED CONSTRUCTION
- PROP TEMP PAVEMENT MARKINGS, BROKEN, WHITE 4"
- PROP TEMP PAVEMENT MARKINGS, WHITE, 4"
- PROP TEMP PAVEMENT MAKINGS, YELLOW, 4"
- PROP TEMP TRAFFIC BARRIER
- PROP TEMP FILL WALL
- PROP TEMP CUT WALL
- TRAFFIC ARROW
- ROAD CLOSED

DRAFT
NOT FOR CONSTRUCTION

RECOMMENDED FOR APPROVAL _____
DESIGN ENGINEER DATE

DESIGNED: RAP
DRAWN: RAP
CHECKED: DJG
CHECKED: DJG


INDIANA
DEPARTMENT OF TRANSPORTATION

MAINTENANCE OF TRAFFIC
PHASE 0B

HORIZONTAL SCALE	BRIDGE FILE
1"=100'	
VERTICAL SCALE	DESIGNATION
N.A.	1600808

SURVEY BOOK	SHEETS
ELECTRONIC	53 of 185
CONTRACT	PROJECT
B-36910	1600808

I:\2020\1900088 INDOT North Split\09Road\04 Design files\02 DGN\Plans\1600808-RD-S-MOT-PH0B-07.dgn 2/20/2020 11:42:49 PM

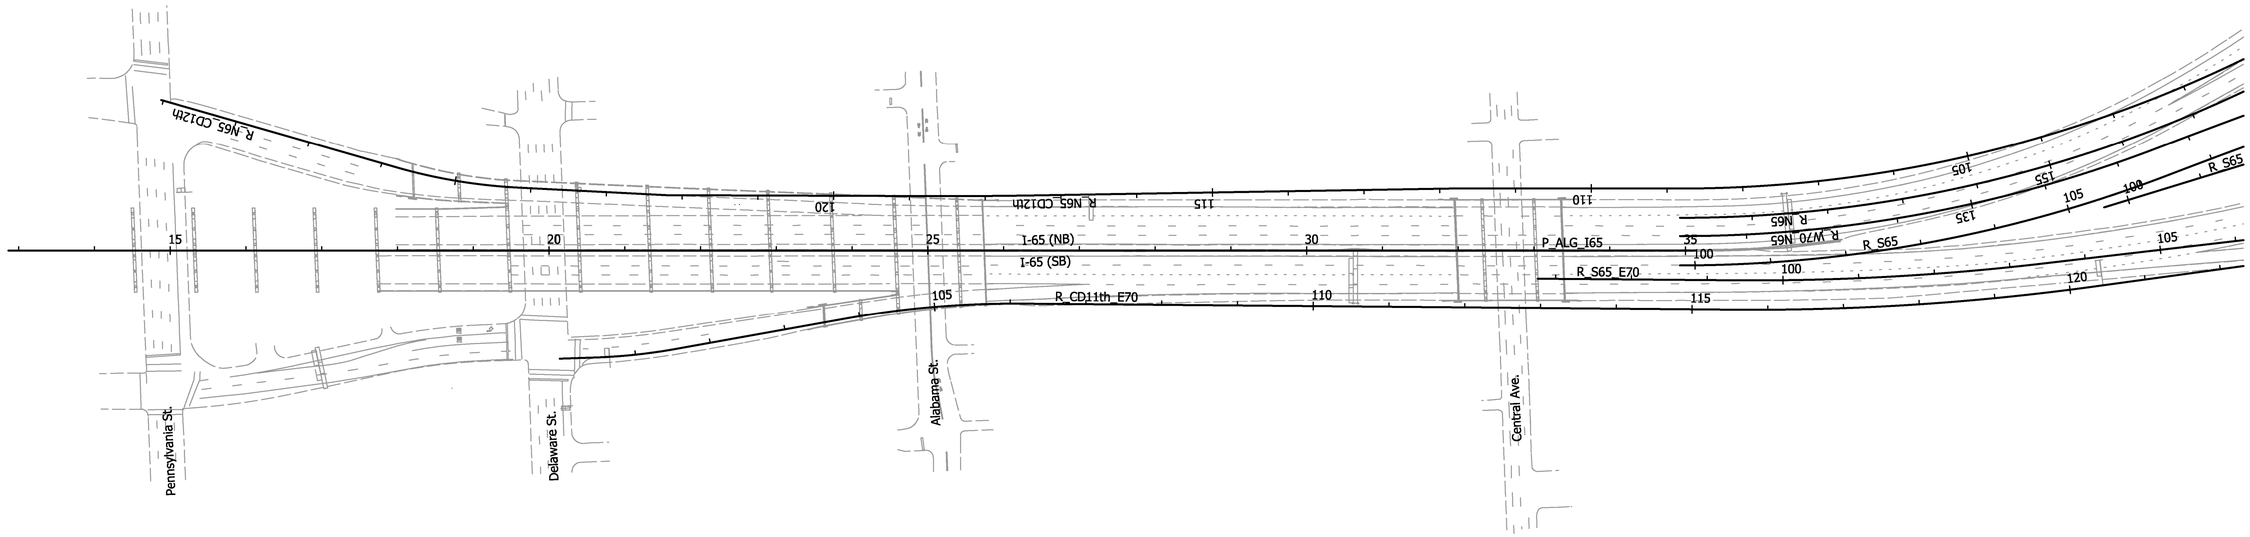

Note:
11' minimum travel lane width req'd.
13' lane width req'd. where lane shifts are present.
2' minimum shoulder width req'd.

LEGEND:

- PROP BRIDGE CONSTRUCTION
- PROP ROAD CONSTRUCTION
- PROP TEMP PAVEMENT
- TEMP PAVEMENT INPLACE
- TEMP PAVEMENT REMOVAL
- COMPLETED CONSTRUCTION
- PROP TEMP PAVEMENT MARKINGS, BROKEN, WHITE 4"
- PROP TEMP PAVEMENT MARKINGS, WHITE, 4"
- PROP TEMP PAVEMENT MAKINGS, YELLOW, 4"
- PROP TEMP TRAFFIC BARRIER
- PROP TEMP FILL WALL
- PROP TEMP CUT WALL
- TRAFFIC ARROW
- ROAD CLOSED

DRAFT
NOT FOR CONSTRUCTION

RECOMMENDED FOR APPROVAL _____
DESIGN ENGINEER DATE

DESIGNED: RAP | DRAWN: RAP
CHECKED: DJG | CHECKED: DJG


INDIANA
DEPARTMENT OF TRANSPORTATION

MAINTENANCE OF TRAFFIC
PHASE 0C

HORIZONTAL SCALE	BRIDGE FILE
1"=100'	
VERTICAL SCALE	DESIGNATION
N.A.	1600808

SURVEY BOOK	SHEETS
ELECTRONIC	54 of 185
CONTRACT	PROJECT
B-36910	1600808

12/20/2020 11:42:54 PM P:\190088 INDOT North Split\09Road\04 Design files\02 DGN\Plans\1600808-RD-S-MOT-PH0C-01.dgn

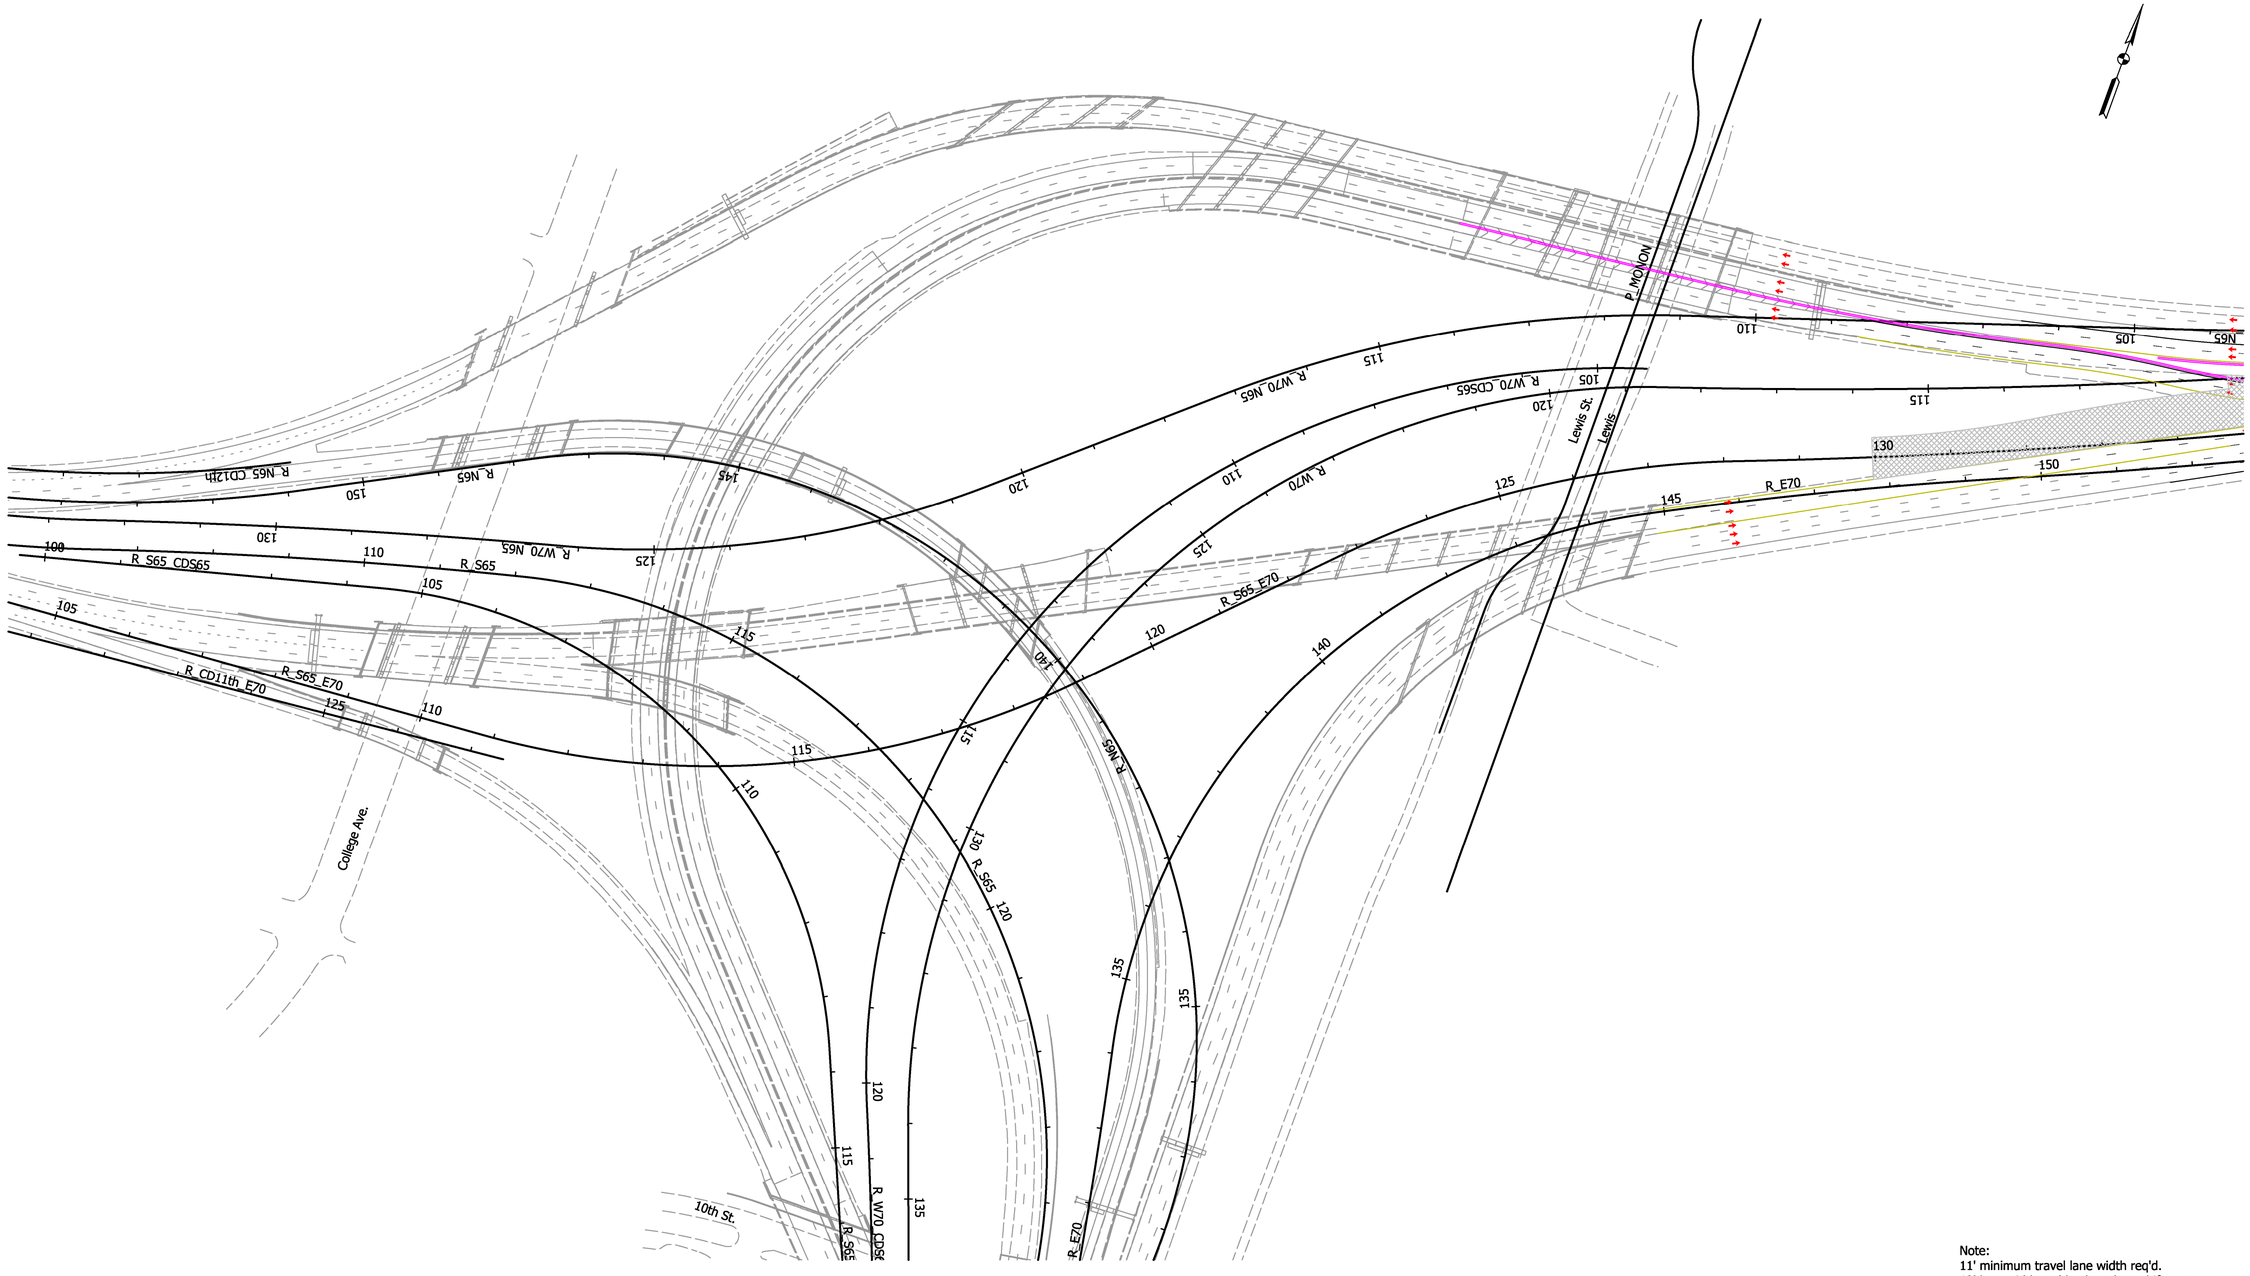

Note:
11' minimum travel lane width req'd.
13' lane width req'd. where lane shifts are present.
2' minimum shoulder width req'd.

LEGEND:

- PROP BRIDGE CONSTRUCTION
- PROP ROAD CONSTRUCTION
- PROP TEMP PAVEMENT
- TEMP PAVEMENT INPLACE
- TEMP PAVEMENT REMOVAL
- COMPLETED CONSTRUCTION
- PROP TEMP PAVEMENT MARKINGS, BROKEN, WHITE 4"
- PROP TEMP PAVEMENT MARKINGS, WHITE, 4"
- PROP TEMP PAVEMENT MAKINGS, YELLOW, 4"
- PROP TEMP TRAFFIC BARRIER
- PROP TEMP FILL WALL
- PROP TEMP CUT WALL
- TRAFFIC ARROW
- ROAD CLOSED

DRAFT
NOT FOR CONSTRUCTION

RECOMMENDED FOR APPROVAL _____ DESIGN ENGINEER DATE

DESIGNED: RAP DRAWN: RAP


CHECKED: DJG CHECKED: DJG

INDIANA
DEPARTMENT OF TRANSPORTATION

MAINTENANCE OF TRAFFIC
PHASE 0C

HORIZONTAL SCALE	BRIDGE FILE
1"=100'	
VERTICAL SCALE	DESIGNATION
N.A.	1600808
SURVEY BOOK	SHEETS
ELECTRONIC	55 of 185
CONTRACT	PROJECT
B-36910	1600808

12/20/2020 11:42:55 PM \\150088 INDOT North Split\09Road\04 Design files\02 DGN\Plans\1600808-RD-S-MOT-PH0C-02.dgn

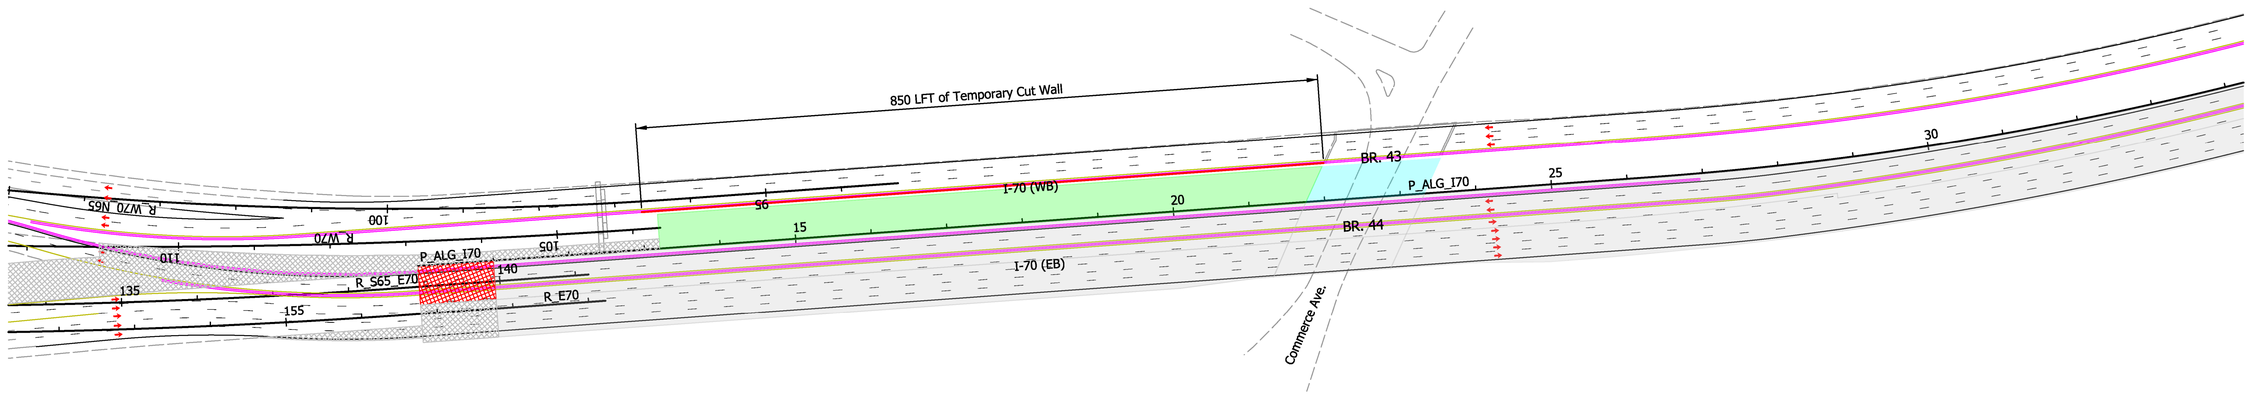

Note:
11' minimum travel lane width req'd.
13' lane width req'd. where lane shifts are present.
2' minimum shoulder width req'd.

LEGEND:

- PROP BRIDGE CONSTRUCTION
- PROP ROAD CONSTRUCTION
- PROP TEMP PAVEMENT
- TEMP PAVEMENT INPLACE
- TEMP PAVEMENT REMOVAL
- COMPLETED CONSTRUCTION
- PROP TEMP PAVEMENT MARKINGS, BROKEN, WHITE 4"
- PROP TEMP PAVEMENT MARKINGS, WHITE, 4"
- PROP TEMP PAVEMENT MAKINGS, YELLOW, 4"
- PROP TEMP TRAFFIC BARRIER
- PROP TEMP FILL WALL
- PROP TEMP CUT WALL
- TRAFFIC ARROW
- ROAD CLOSED

DRAFT
NOT FOR CONSTRUCTION

RECOMMENDED FOR APPROVAL _____ DESIGN ENGINEER DATE

DESIGNED: RAP | DRAWN: RAP

CHECKED: DJG | CHECKED: DJG


INDIANA
DEPARTMENT OF TRANSPORTATION

MAINTENANCE OF TRAFFIC
PHASE 0C

HORIZONTAL SCALE	BRIDGE FILE
1"=100'	
VERTICAL SCALE	DESIGNATION
N.A.	1600808

SURVEY BOOK	SHEETS
ELECTRONIC	56 of 185
CONTRACT	PROJECT
B-36910	1600808

2/20/2020 11:42:56 PM \\1900088 INDOT North Split\09Road\04 Design files\02 DGN\Plans\1600808-RD-S-MOT-PH0C-03.dgn

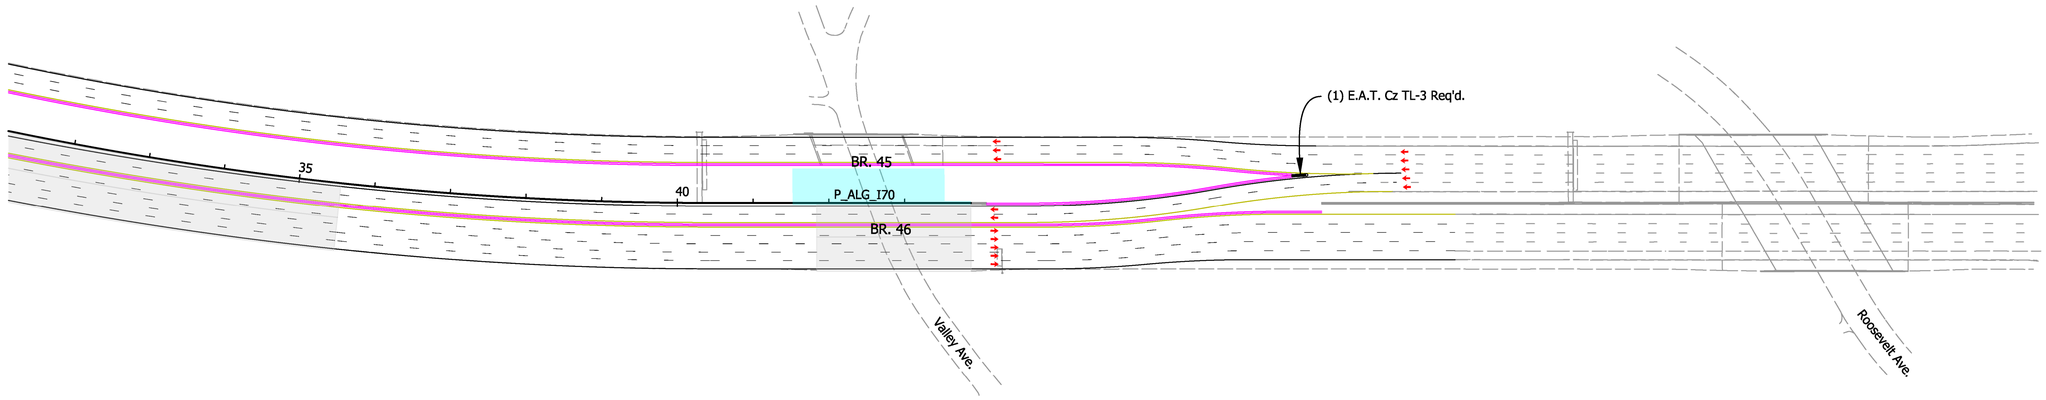

Note:
11' minimum travel lane width req'd.
13' lane width req'd. where lane shifts are present.
2' minimum shoulder width req'd.

LEGEND:

- PROP BRIDGE CONSTRUCTION
- PROP ROAD CONSTRUCTION
- PROP TEMP PAVEMENT
- TEMP PAVEMENT INPLACE
- TEMP PAVEMENT REMOVAL
- COMPLETED CONSTRUCTION
- PROP TEMP PAVEMENT MARKINGS, BROKEN, WHITE 4"
- PROP TEMP PAVEMENT MARKINGS, WHITE, 4"
- PROP TEMP PAVEMENT MAKINGS, YELLOW, 4"
- PROP TEMP TRAFFIC BARRIER
- PROP TEMP FILL WALL
- PROP TEMP CUT WALL
- TRAFFIC ARROW
- ROAD CLOSED

DRAFT
NOT FOR CONSTRUCTION

RECOMMENDED FOR APPROVAL _____ DESIGN ENGINEER DATE

DESIGNED: RAP | DRAWN: RAP

CHECKED: DJG | CHECKED: DJG


INDIANA
DEPARTMENT OF TRANSPORTATION

MAINTENANCE OF TRAFFIC
PHASE 0C

HORIZONTAL SCALE	BRIDGE FILE
1"=100'	
VERTICAL SCALE	DESIGNATION
N.A.	1600808

SURVEY BOOK	SHEETS
ELECTRONIC	57 of 185
CONTRACT	PROJECT
B-36910	1600808

12/20/2020 11:42:57 PW:\190088 INDOT North Split\09Road\04 Design files\02 DGN\Plans\1600808-RD-S-MOT-PH0C-04.dgn

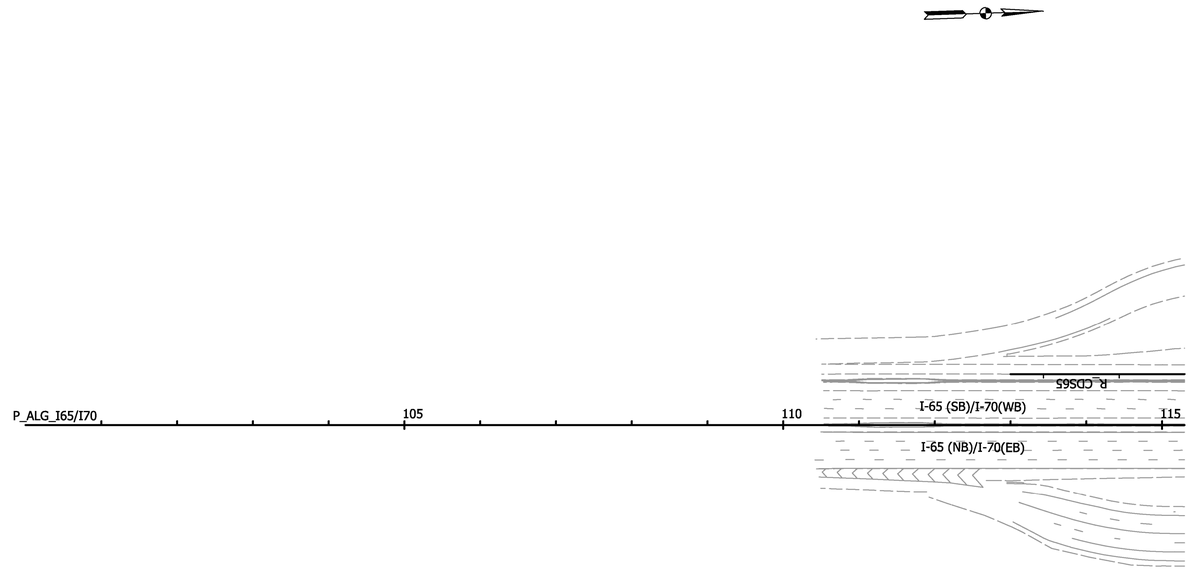

Note:
11' minimum travel lane width req'd.
13' lane width req'd. where lane shifts are present.
2' minimum shoulder width req'd.

LEGEND:

- PROP BRIDGE CONSTRUCTION
- PROP ROAD CONSTRUCTION
- PROP TEMP PAVEMENT
- TEMP PAVEMENT INPLACE
- TEMP PAVEMENT REMOVAL
- COMPLETED CONSTRUCTION
- PROP TEMP PAVEMENT MARKINGS, BROKEN, WHITE 4"
- PROP TEMP PAVEMENT MARKINGS, WHITE, 4"
- PROP TEMP PAVEMENT MAKINGS, YELLOW, 4"
- PROP TEMP TRAFFIC BARRIER
- PROP TEMP FILL WALL
- PROP TEMP CUT WALL
- TRAFFIC ARROW
- ROAD CLOSED

DRAFT
NOT FOR CONSTRUCTION

RECOMMENDED FOR APPROVAL _____
DESIGN ENGINEER DATE


DESIGNED: RAP
DRAWN: RAP
CHECKED: DJG
CHECKED: DJG

INDIANA
DEPARTMENT OF TRANSPORTATION

MAINTENANCE OF TRAFFIC
PHASE 0C

HORIZONTAL SCALE	BRIDGE FILE
1"=100'	
VERTICAL SCALE	DESIGNATION
N.A.	1600808
SURVEY BOOK	SHEETS
ELECTRONIC	58 of 185
CONTRACT	PROJECT
B-36910	1600808

12/20/2020 11:42:58 RP:\190088 INDOT North Split\09Road\04 Design files\02 DGN\Plans\1600808-RD-S-MOT-PH0C-05.dgn

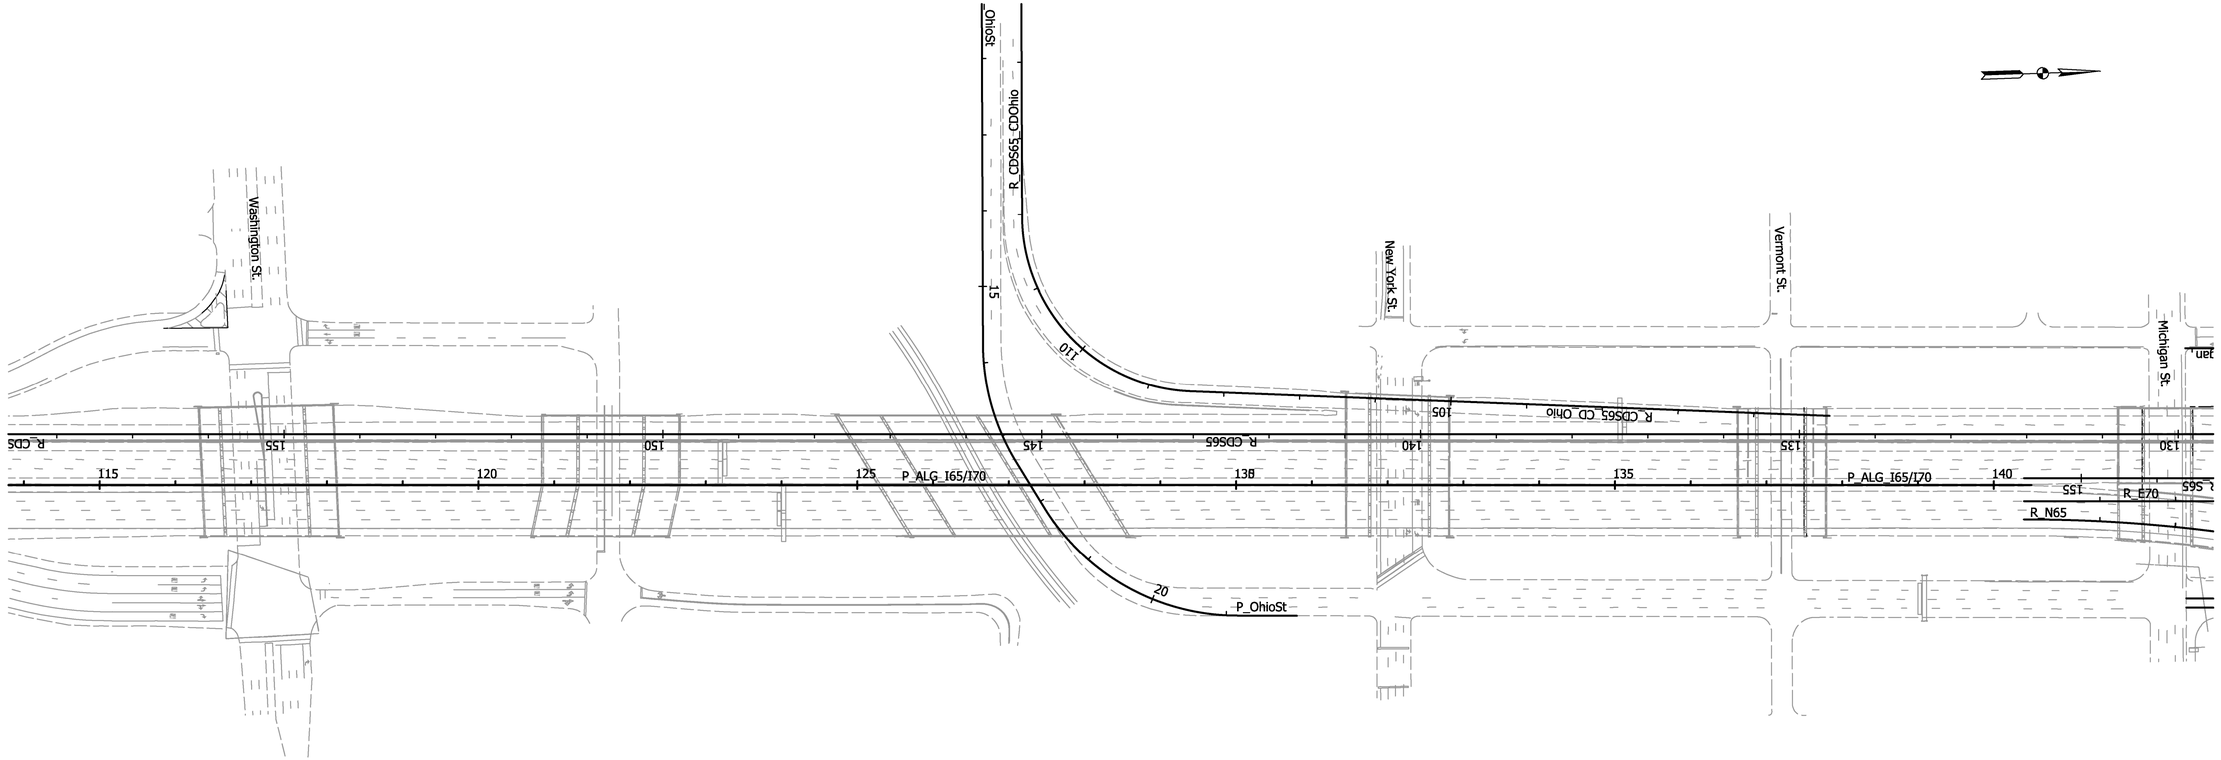

Note:
11' minimum travel lane width req'd.
13' lane width req'd. where lane shifts are present.
2' minimum shoulder width req'd.

LEGEND:

- PROP BRIDGE CONSTRUCTION
- PROP ROAD CONSTRUCTION
- PROP TEMP PAVEMENT
- TEMP PAVEMENT INPLACE
- TEMP PAVEMENT REMOVAL
- COMPLETED CONSTRUCTION
- PROP TEMP PAVEMENT MARKINGS, BROKEN, WHITE 4"
- PROP TEMP PAVEMENT MARKINGS, WHITE, 4"
- PROP TEMP PAVEMENT MAKINGS, YELLOW, 4"
- PROP TEMP TRAFFIC BARRIER
- PROP TEMP FILL WALL
- PROP TEMP CUT WALL
- TRAFFIC ARROW
- ROAD CLOSED

DRAFT
NOT FOR CONSTRUCTION

RECOMMENDED FOR APPROVAL _____ DESIGN ENGINEER DATE

DESIGNED: RAP | DRAWN: RAP

CHECKED: DJG | CHECKED: DJG


INDIANA
DEPARTMENT OF TRANSPORTATION

MAINTENANCE OF TRAFFIC
PHASE 0C

HORIZONTAL SCALE	BRIDGE FILE
1"=100'	
VERTICAL SCALE	DESIGNATION
N.A.	1600808

SURVEY BOOK	SHEETS
ELECTRONIC	59 of 185
CONTRACT	PROJECT
B-36910	1600808

I:\2020\1190088 INDOT North Split\09Road\04 Design files\02 DGN\Plans\1600808-RD-S-MOT-PH0C-06.dgn 12/20/2020 11:42:59 AM

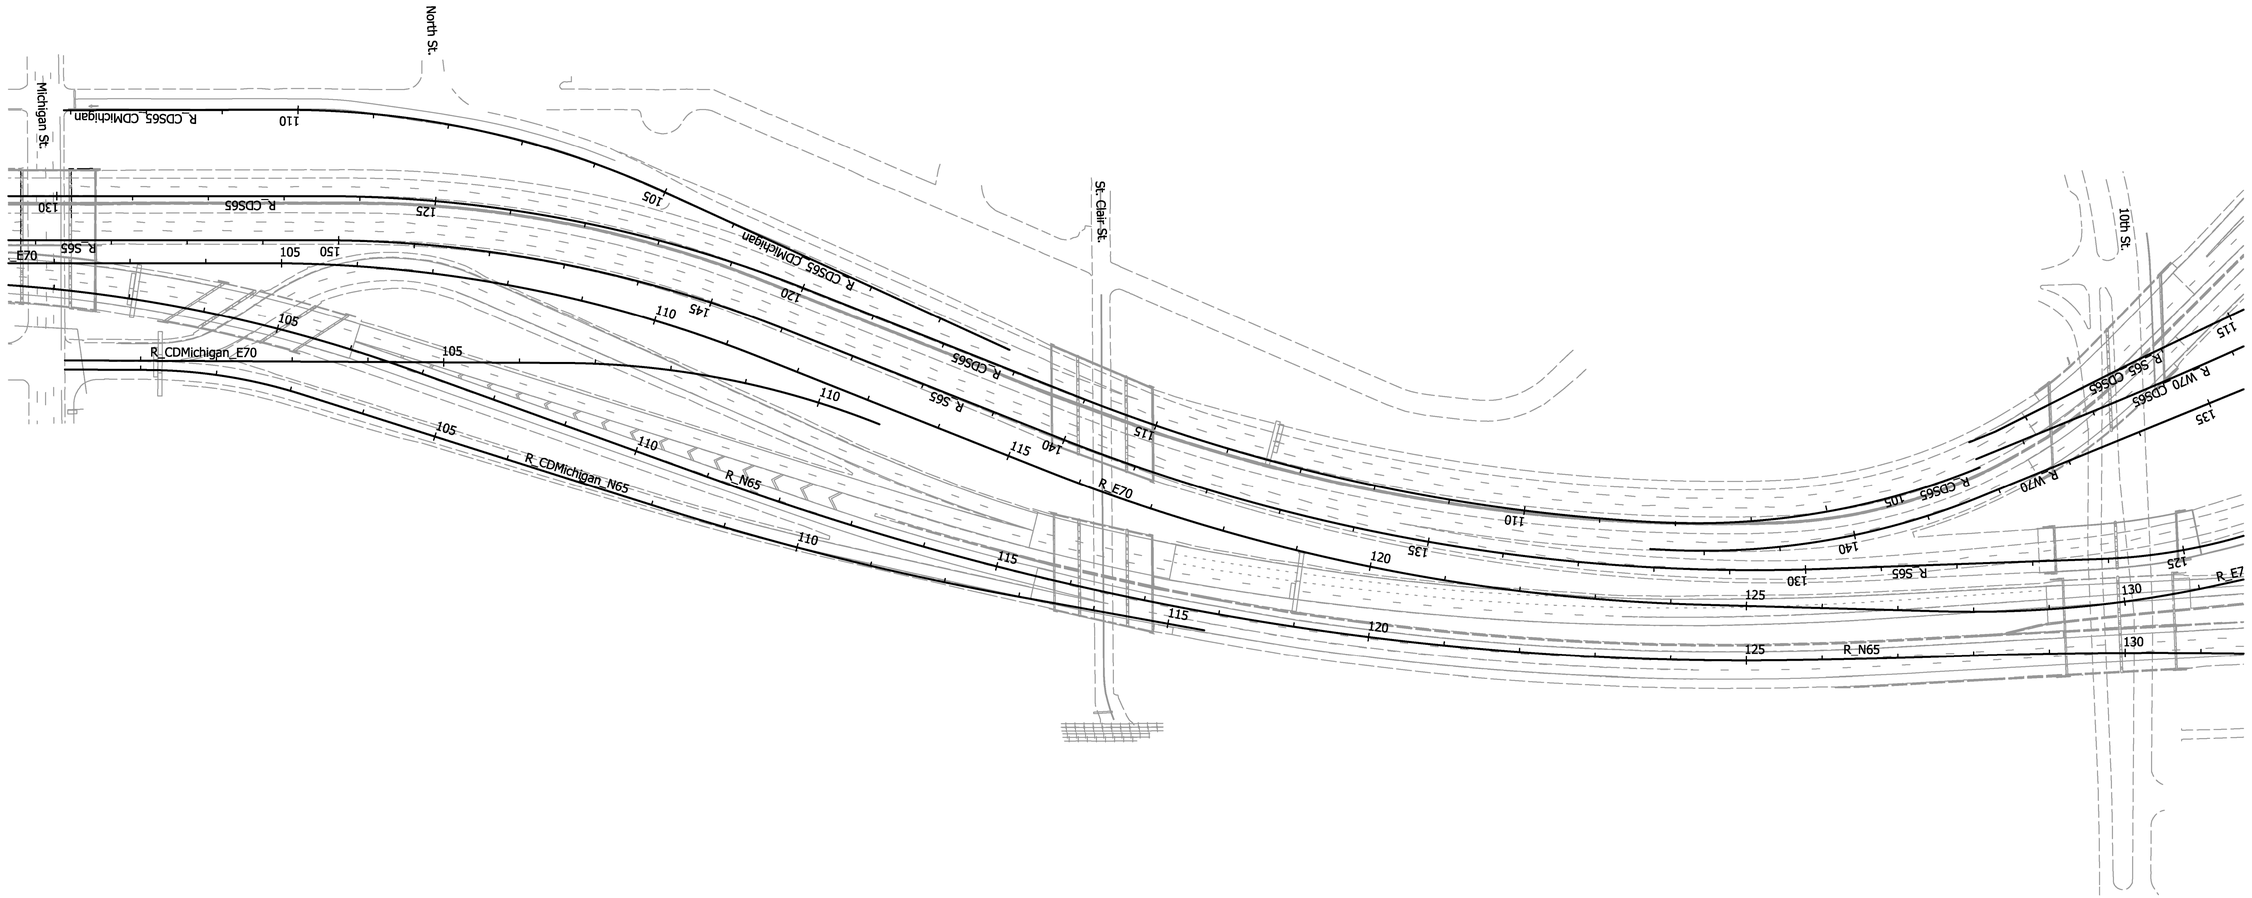

Note:
11' minimum travel lane width req'd.
13' lane width req'd. where lane shifts are present.
2' minimum shoulder width req'd.

LEGEND:

- PROP BRIDGE CONSTRUCTION
- PROP ROAD CONSTRUCTION
- PROP TEMP PAVEMENT
- TEMP PAVEMENT INPLACE
- TEMP PAVEMENT REMOVAL
- COMPLETED CONSTRUCTION
- PROP TEMP PAVEMENT MARKINGS, BROKEN, WHITE 4"
- PROP TEMP PAVEMENT MARKINGS, WHITE, 4"
- PROP TEMP PAVEMENT MAKINGS, YELLOW, 4"
- PROP TEMP TRAFFIC BARRIER
- PROP TEMP FILL WALL
- PROP TEMP CUT WALL
- TRAFFIC ARROW
- ROAD CLOSED

DRAFT
NOT FOR CONSTRUCTION

RECOMMENDED FOR APPROVAL _____ DESIGN ENGINEER DATE

DESIGNED: RAP | DRAWN: RAP

CHECKED: DJG | CHECKED: DJG


INDIANA
DEPARTMENT OF TRANSPORTATION

MAINTENANCE OF TRAFFIC
PHASE 0C

HORIZONTAL SCALE	BRIDGE FILE
1"=100'	
VERTICAL SCALE	DESIGNATION
N.A.	1600808

SURVEY BOOK	SHEETS
ELECTRONIC	60 of 185
CONTRACT	PROJECT
B-36910	1600808

12/20/2020 11:43:00 PM\\190088 INDOT North Split\0Road\04 Design files\02 DGN\Plans\1600808-RD-S-MOT-PH0C-07.dgn

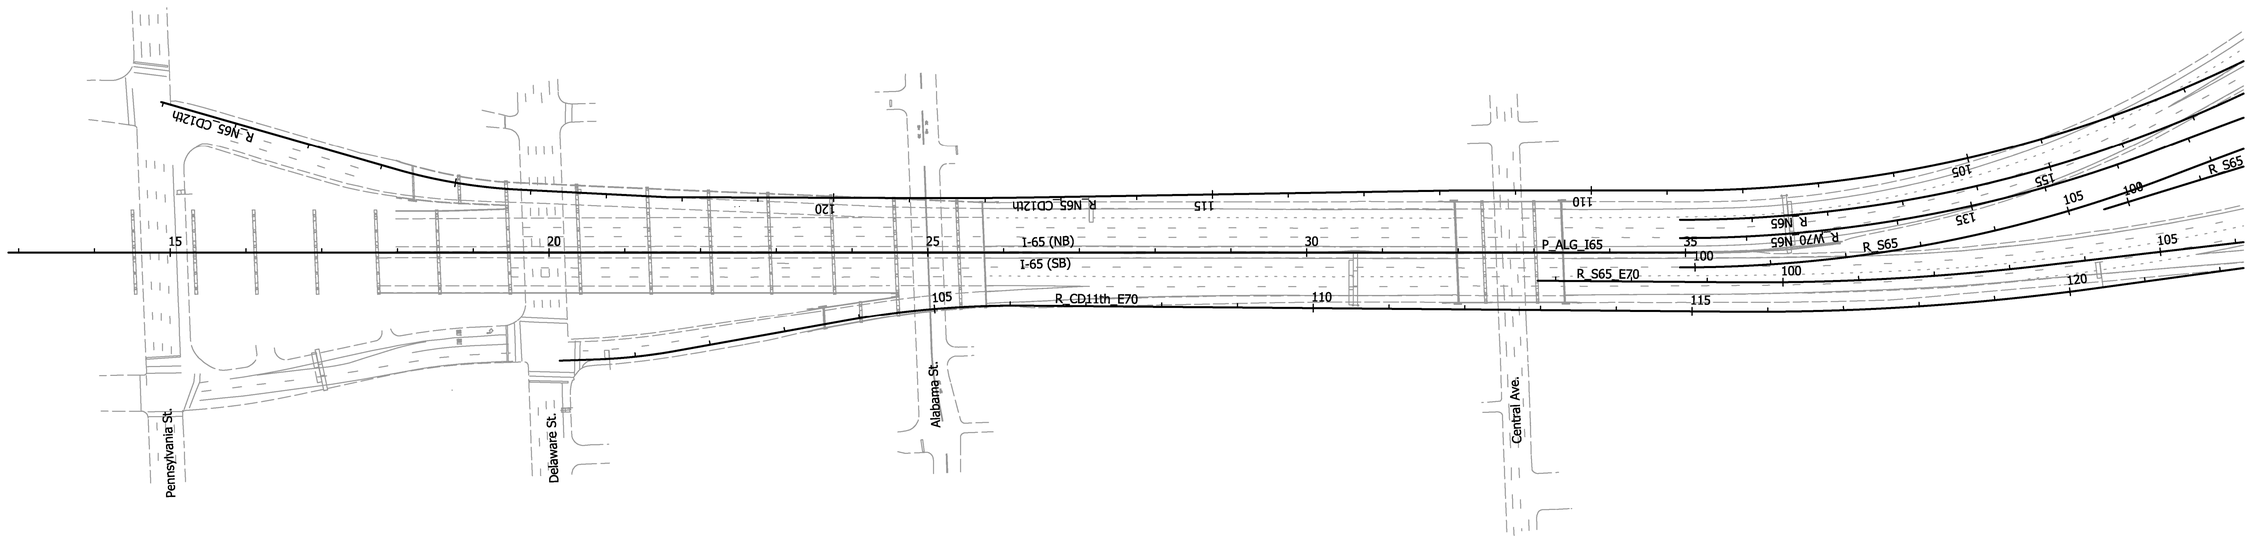

Note:
11' minimum travel lane width req'd.
13' lane width req'd. where lane shifts are present.
2' minimum shoulder width req'd.

LEGEND:

- PROP BRIDGE CONSTRUCTION
- PROP ROAD CONSTRUCTION
- PROP TEMP PAVEMENT
- TEMP PAVEMENT INPLACE
- TEMP PAVEMENT REMOVAL
- COMPLETED CONSTRUCTION
- PROP TEMP PAVEMENT MARKINGS, BROKEN, WHITE 4"
- PROP TEMP PAVEMENT MARKINGS, WHITE, 4"
- PROP TEMP PAVEMENT MAKINGS, YELLOW, 4"
- PROP TEMP TRAFFIC BARRIER
- PROP TEMP FILL WALL
- PROP TEMP CUT WALL
- TRAFFIC ARROW
- ROAD CLOSED

DRAFT
NOT FOR CONSTRUCTION

RECOMMENDED FOR APPROVAL _____
DESIGN ENGINEER DATE

DESIGNED: RAP | DRAWN: RAP
CHECKED: DJG | CHECKED: DJG


INDIANA
DEPARTMENT OF TRANSPORTATION

MAINTENANCE OF TRAFFIC
PHASE 0D

HORIZONTAL SCALE	BRIDGE FILE
1"=100'	
VERTICAL SCALE	DESIGNATION
N.A.	1600808

SURVEY BOOK	SHEETS
ELECTRONIC	61 of 185
CONTRACT	PROJECT
B-36910	1600808

12/20/2020 11:43:05 PM P:\190088 INDOT North Split\09Road\04 Design files\02 DGN\Plans\1600808-RD-S-MOT-PH0D-01.dgn

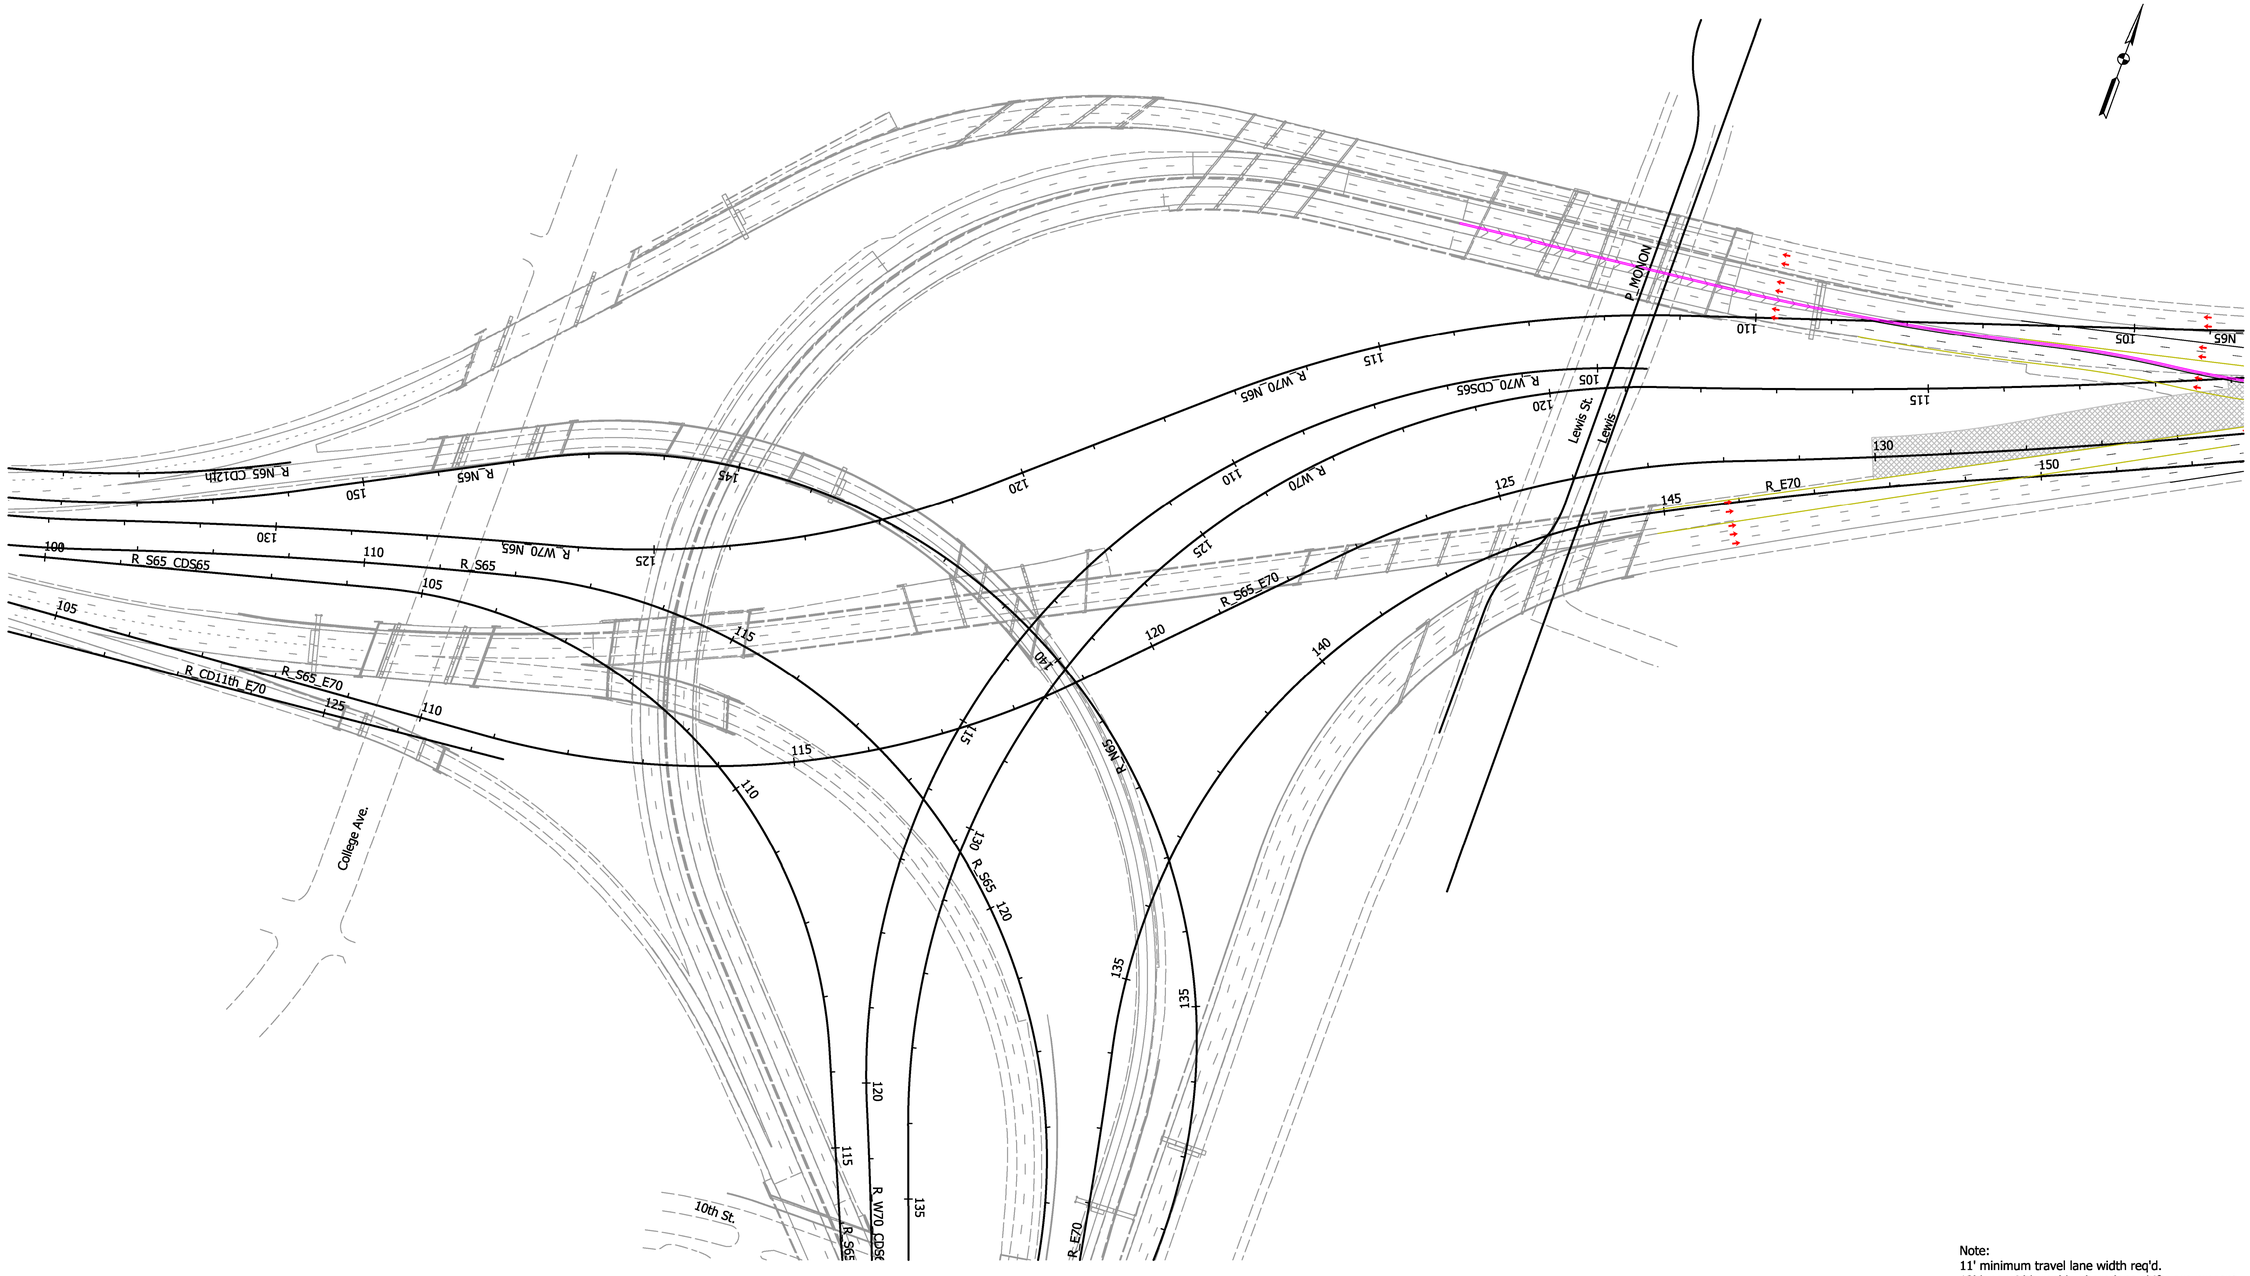

Note:
11' minimum travel lane width req'd.
13' lane width req'd. where lane shifts are present.
2' minimum shoulder width req'd.

LEGEND:

- PROP BRIDGE CONSTRUCTION
- PROP ROAD CONSTRUCTION
- PROP TEMP PAVEMENT
- TEMP PAVEMENT INPLACE
- TEMP PAVEMENT REMOVAL
- COMPLETED CONSTRUCTION
- PROP TEMP PAVEMENT MARKINGS, BROKEN, WHITE 4"
- PROP TEMP PAVEMENT MARKINGS, WHITE, 4"
- PROP TEMP PAVEMENT MAKINGS, YELLOW, 4"
- PROP TEMP TRAFFIC BARRIER
- PROP TEMP FILL WALL
- PROP TEMP CUT WALL
- TRAFFIC ARROW
- ROAD CLOSED

DRAFT
NOT FOR CONSTRUCTION

RECOMMENDED FOR APPROVAL _____ DESIGN ENGINEER DATE

DESIGNED: RAP | DRAWN: RAP


CHECKED: DJG | CHECKED: DJG

INDIANA
DEPARTMENT OF TRANSPORTATION

MAINTENANCE OF TRAFFIC
PHASE 0D

HORIZONTAL SCALE	BRIDGE FILE
1"=100'	
VERTICAL SCALE	DESIGNATION
N.A.	1600808
SURVEY BOOK	SHEETS
ELECTRONIC	62 of 185
CONTRACT	PROJECT
B-36910	1600808

12/20/2020 11:43:06 PM \\150088 INDOT North Split\09Road\04 Design files\02 DGN\Plans\1600808-RD-S-MOT-PH0D-02.dgn

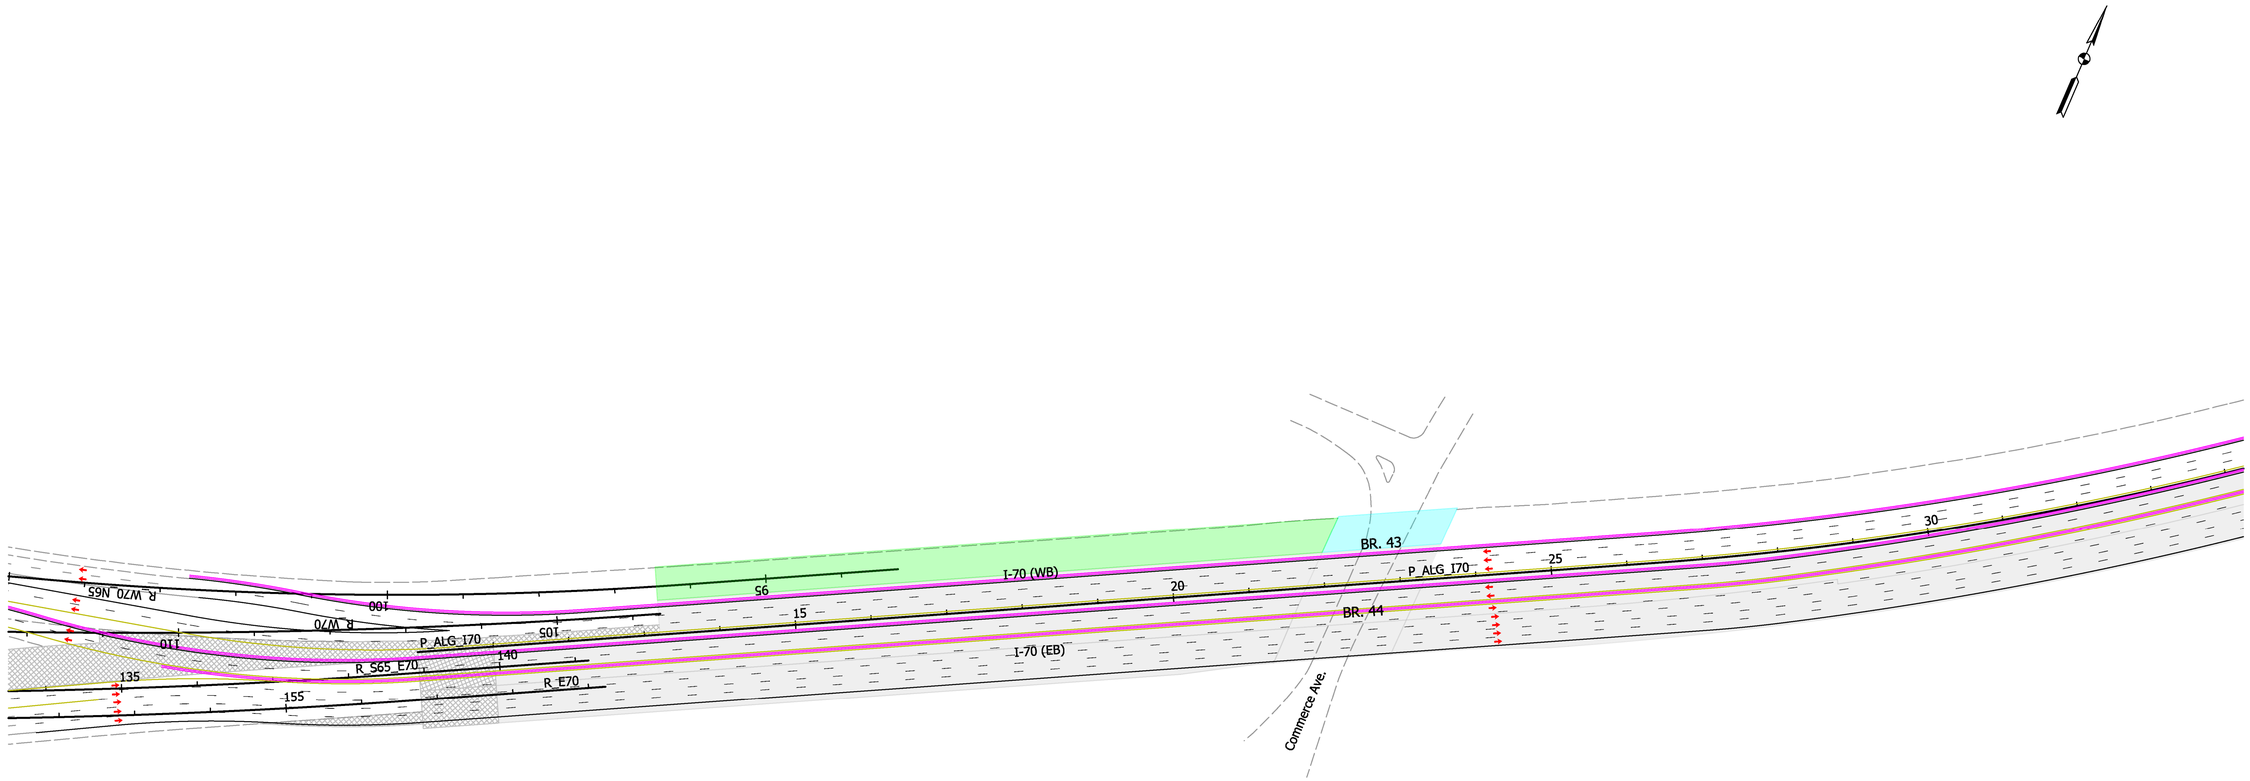

Note:
11' minimum travel lane width req'd.
13' lane width req'd. where lane shifts are present.
2' minimum shoulder width req'd.

LEGEND:

- PROP BRIDGE CONSTRUCTION
- PROP ROAD CONSTRUCTION
- PROP TEMP PAVEMENT
- TEMP PAVEMENT INPLACE
- TEMP PAVEMENT REMOVAL
- COMPLETED CONSTRUCTION
- PROP TEMP PAVEMENT MARKINGS, BROKEN, WHITE 4"
- PROP TEMP PAVEMENT MARKINGS, WHITE, 4"
- PROP TEMP PAVEMENT MAKINGS, YELLOW, 4"
- PROP TEMP TRAFFIC BARRIER
- PROP TEMP FILL WALL
- PROP TEMP CUT WALL
- TRAFFIC ARROW
- ROAD CLOSED

DRAFT
NOT FOR CONSTRUCTION

RECOMMENDED FOR APPROVAL _____ DESIGN ENGINEER DATE

DESIGNED: RAP | DRAWN: RAP

CHECKED: DJG | CHECKED: DJG


INDIANA
DEPARTMENT OF TRANSPORTATION

MAINTENANCE OF TRAFFIC
PHASE 0D

HORIZONTAL SCALE	BRIDGE FILE
1"=100'	
VERTICAL SCALE	DESIGNATION
N.A.	1600808

SURVEY BOOK	SHEETS
ELECTRONIC	63 of 185
CONTRACT	PROJECT
B-36910	1600808

2/20/2020 11:43:07 PM \\1900088 INDOT North Split\09Road\04 Design files\02 DGN\Plans\1600808-RD-S-MOT-PH0D-03.dgn

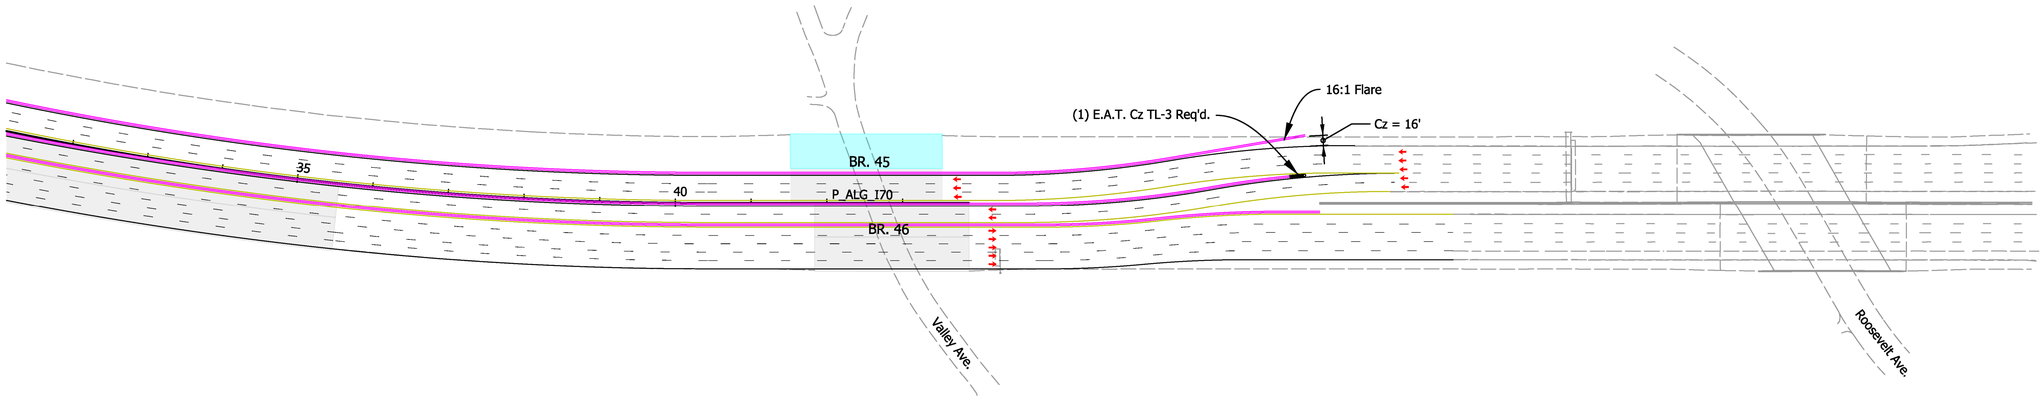

Note:
11' minimum travel lane width req'd.
13' lane width req'd. where lane shifts are present.
2' minimum shoulder width req'd.

LEGEND:

- PROP BRIDGE CONSTRUCTION
- PROP ROAD CONSTRUCTION
- PROP TEMP PAVEMENT
- TEMP PAVEMENT INPLACE
- TEMP PAVEMENT REMOVAL
- COMPLETED CONSTRUCTION
- PROP TEMP PAVEMENT MARKINGS, BROKEN, WHITE 4"
- PROP TEMP PAVEMENT MARKINGS, WHITE, 4"
- PROP TEMP PAVEMENT MAKINGS, YELLOW, 4"
- PROP TEMP TRAFFIC BARRIER
- PROP TEMP FILL WALL
- PROP TEMP CUT WALL
- TRAFFIC ARROW
- ROAD CLOSED

DRAFT
NOT FOR CONSTRUCTION

RECOMMENDED FOR APPROVAL _____ DESIGN ENGINEER DATE

DESIGNED: RAP | DRAWN: RAP


CHECKED: DJG | CHECKED: DJG

INDIANA
DEPARTMENT OF TRANSPORTATION

MAINTENANCE OF TRAFFIC
PHASE 0D

HORIZONTAL SCALE	BRIDGE FILE
1"=100'	
VERTICAL SCALE	DESIGNATION
N.A.	1600808
SURVEY BOOK	SHEETS
ELECTRONIC	64 of 185
CONTRACT	PROJECT
B-36910	1600808

12/20/2020 11:43:08 PM I:\190088 INDOT North Split\09Road\04 Design files\02 DGN\Plans\1600808-RD-S-MOT-PH0D-04.dgn

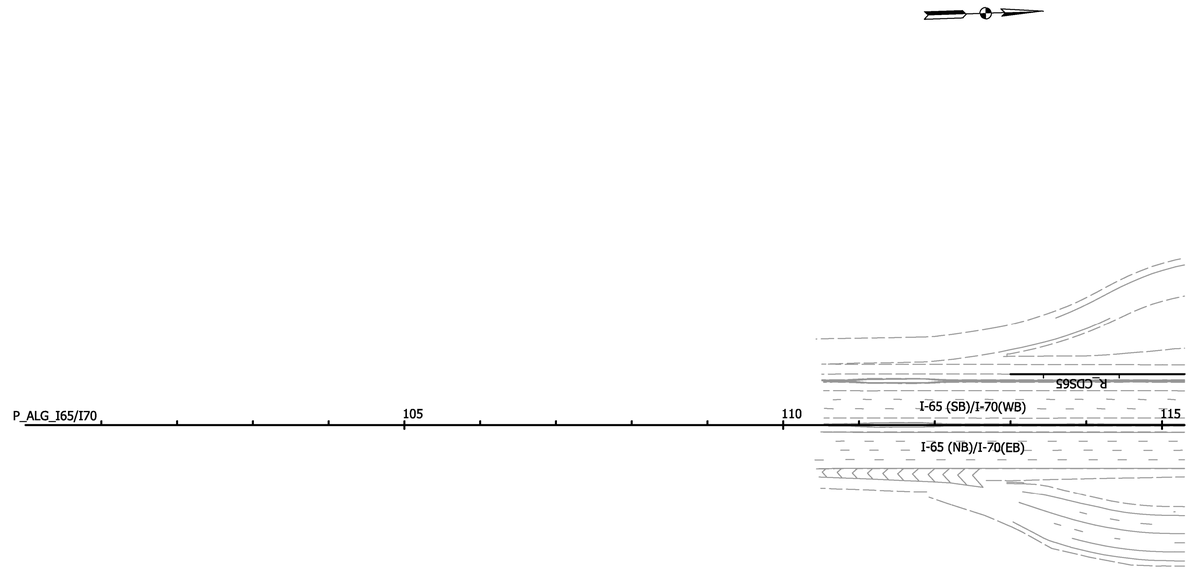

Note:
11' minimum travel lane width req'd.
13' lane width req'd. where lane shifts are present.
2' minimum shoulder width req'd.

LEGEND:

- PROP BRIDGE CONSTRUCTION
- PROP ROAD CONSTRUCTION
- PROP TEMP PAVEMENT
- TEMP PAVEMENT INPLACE
- TEMP PAVEMENT REMOVAL
- COMPLETED CONSTRUCTION
- PROP TEMP PAVEMENT MARKINGS, BROKEN, WHITE 4"
- PROP TEMP PAVEMENT MARKINGS, WHITE, 4"
- PROP TEMP PAVEMENT MAKINGS, YELLOW, 4"
- PROP TEMP TRAFFIC BARRIER
- PROP TEMP FILL WALL
- PROP TEMP CUT WALL
- TRAFFIC ARROW
- ROAD CLOSED

DRAFT
NOT FOR CONSTRUCTION

RECOMMENDED FOR APPROVAL _____
DESIGN ENGINEER DATE


DESIGNED: RAP
DRAWN: RAP
CHECKED: DJG
CHECKED: DJG

INDIANA
DEPARTMENT OF TRANSPORTATION

MAINTENANCE OF TRAFFIC
PHASE 0D

HORIZONTAL SCALE	BRIDGE FILE
1"=100'	
VERTICAL SCALE	DESIGNATION
N.A.	1600808
SURVEY BOOK	SHEETS
ELECTRONIC	65 of 185
CONTRACT	PROJECT
B-36910	1600808

12/20/2020 11:43:09 PM P:\190088 INDOT North Split\09Road\04 Design files\02 DGN\Plans\1600808-RD-S-MOT-PH0D-05.dgn

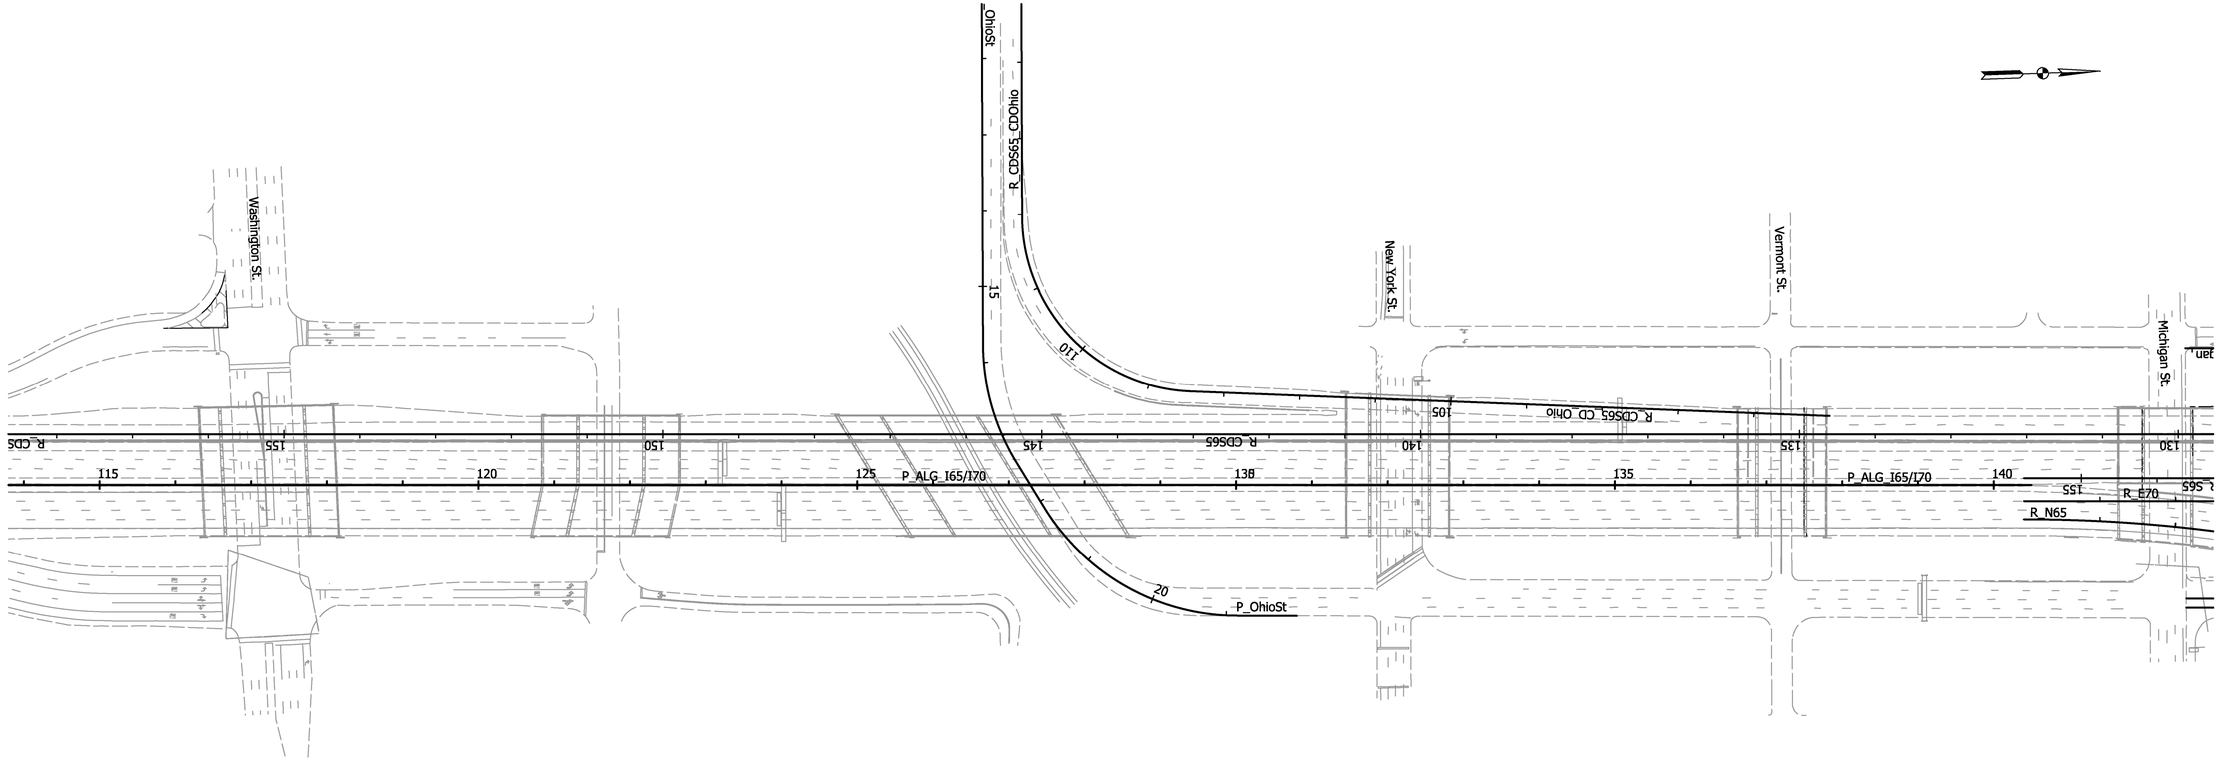

Note:
11' minimum travel lane width req'd.
13' lane width req'd. where lane shifts are present.
2' minimum shoulder width req'd.

LEGEND:

- PROP BRIDGE CONSTRUCTION
- PROP ROAD CONSTRUCTION
- PROP TEMP PAVEMENT
- TEMP PAVEMENT INPLACE
- TEMP PAVEMENT REMOVAL
- COMPLETED CONSTRUCTION
- PROP TEMP PAVEMENT MARKINGS, BROKEN, WHITE 4"
- PROP TEMP PAVEMENT MARKINGS, WHITE, 4"
- PROP TEMP PAVEMENT MAKINGS, YELLOW, 4"
- PROP TEMP TRAFFIC BARRIER
- PROP TEMP FILL WALL
- PROP TEMP CUT WALL
- TRAFFIC ARROW
- ROAD CLOSED

DRAFT
NOT FOR CONSTRUCTION

RECOMMENDED FOR APPROVAL _____ DESIGN ENGINEER DATE

DESIGNED: RAP | DRAWN: RAP

CHECKED: DJG | CHECKED: DJG


INDIANA
DEPARTMENT OF TRANSPORTATION

MAINTENANCE OF TRAFFIC
PHASE 0D

HORIZONTAL SCALE	BRIDGE FILE
1"=100'	
VERTICAL SCALE	DESIGNATION
N.A.	1600808

SURVEY BOOK	SHEETS
ELECTRONIC	66 of 185
CONTRACT	PROJECT
B-36910	1600808

I 2/20/2020 11:43:09 PM P:\190088 INDOT North Split\09Road\04 Design files\02 DGN\Plans\1600808-RD-5-MOT-PH0D-06.dgn

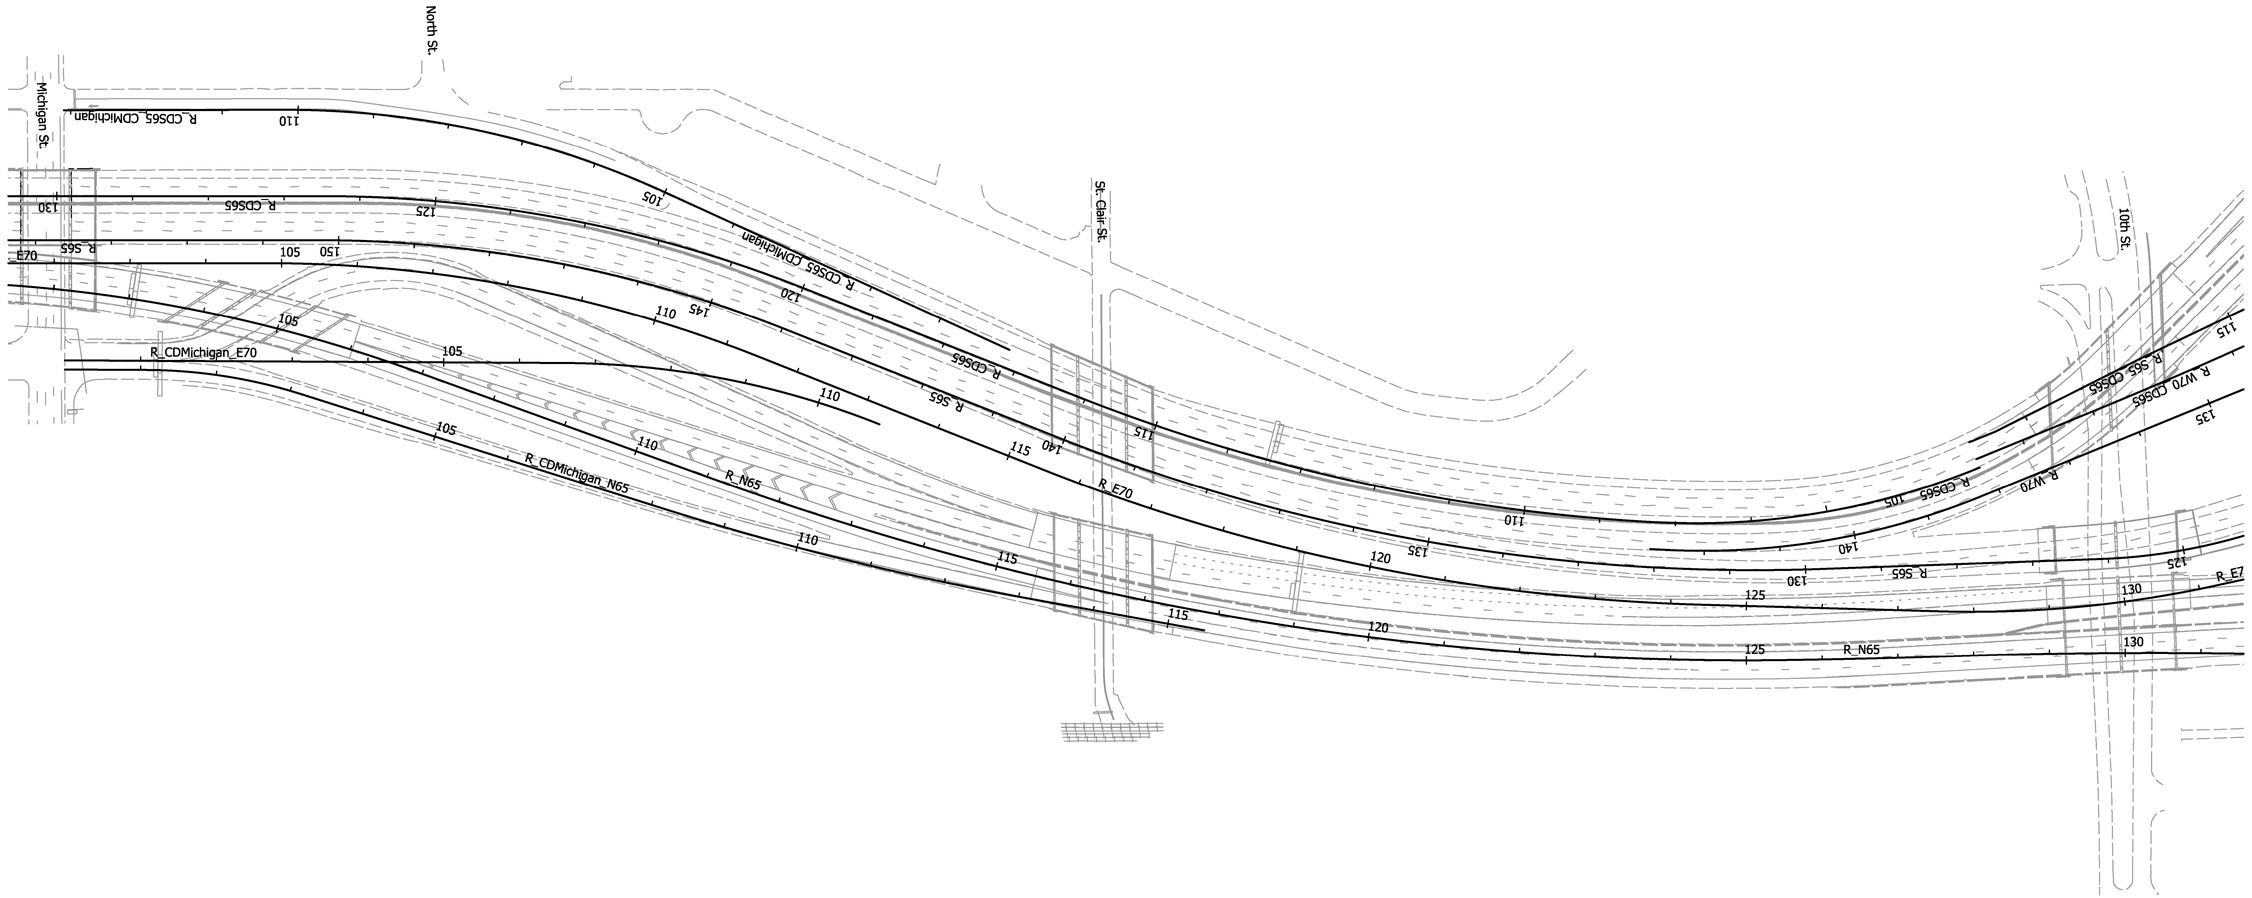

Note:
11' minimum travel lane width req'd.
13' lane width req'd. where lane shifts are present.
2' minimum shoulder width req'd.

LEGEND:

- PROP BRIDGE CONSTRUCTION
- PROP ROAD CONSTRUCTION
- PROP TEMP PAVEMENT
- TEMP PAVEMENT INPLACE
- TEMP PAVEMENT REMOVAL
- COMPLETED CONSTRUCTION
- PROP TEMP PAVEMENT MARKINGS, BROKEN, WHITE 4"
- PROP TEMP PAVEMENT MARKINGS, WHITE, 4"
- PROP TEMP PAVEMENT MAKINGS, YELLOW, 4"
- PROP TEMP TRAFFIC BARRIER
- PROP TEMP FILL WALL
- PROP TEMP CUT WALL
- TRAFFIC ARROW
- ROAD CLOSED

DRAFT
NOT FOR CONSTRUCTION

RECOMMENDED FOR APPROVAL _____ DESIGN ENGINEER DATE

DESIGNED: RAP | DRAWN: RAP

CHECKED: DJG | CHECKED: DJG


INDIANA
DEPARTMENT OF TRANSPORTATION

MAINTENANCE OF TRAFFIC
PHASE 0D

HORIZONTAL SCALE	BRIDGE FILE
1"=100'	
VERTICAL SCALE	DESIGNATION
N.A.	1600808

SURVEY BOOK	SHEETS
ELECTRONIC	67 of 185
CONTRACT	PROJECT
B-36910	1600808

12/20/2020 11:43:10 PM\\190088 INDOT North Split\0Road\04 Design files\02 DGN\Plans\1600808-RD-S-MOT-PH0D-07.dgn

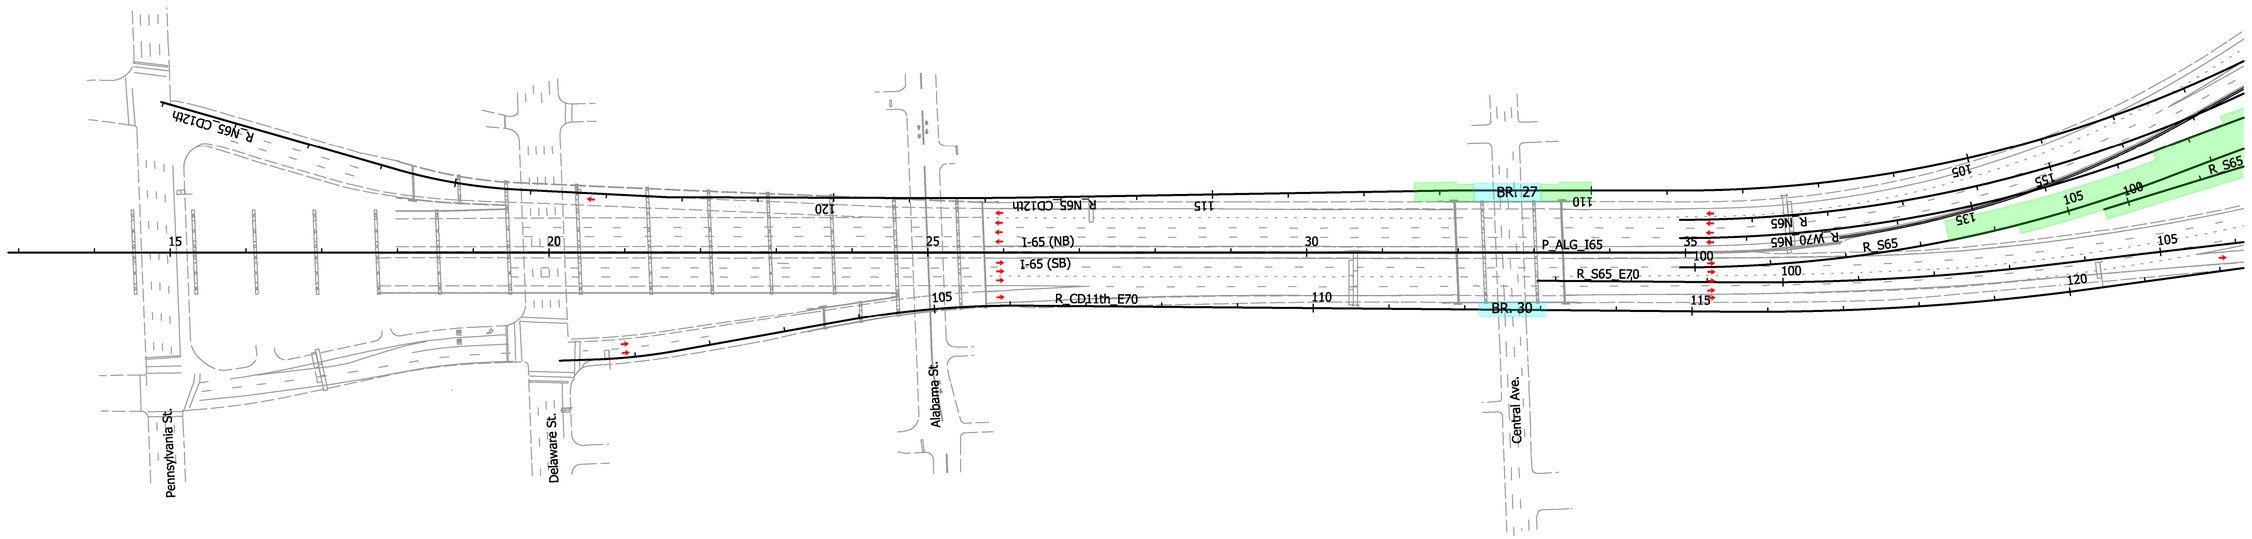

Note:
11' minimum travel lane width req'd.
13' lane width req'd. where lane shifts are present.
2' minimum shoulder width req'd.

LEGEND:

- PROP BRIDGE CONSTRUCTION
- PROP ROAD CONSTRUCTION
- PROP TEMP PAVEMENT
- TEMP PAVEMENT INPLACE
- TEMP PAVEMENT REMOVAL
- COMPLETED CONSTRUCTION
- PROP TEMP PAVEMENT MARKINGS, BROKEN, WHITE 4"
- PROP TEMP PAVEMENT MARKINGS, WHITE, 4"
- PROP TEMP PAVEMENT MAKINGS, YELLOW, 4"
- PROP TEMP TRAFFIC BARRIER
- PROP TEMP FILL WALL
- PROP TEMP CUT WALL
- TRAFFIC ARROW
- ROAD CLOSED

DRAFT
NOT FOR CONSTRUCTION

RECOMMENDED FOR APPROVAL _____
DESIGN ENGINEER DATE

DESIGNED: RAP | DRAWN: RAP
CHECKED: DJG | CHECKED: DJG


INDIANA
DEPARTMENT OF TRANSPORTATION

MAINTENANCE OF TRAFFIC
PHASE 1

HORIZONTAL SCALE	BRIDGE FILE
1"=100'	
VERTICAL SCALE	DESIGNATION
N.A.	1600808

SURVEY BOOK	SHEETS
ELECTRONIC	68 of 185
CONTRACT	PROJECT
B-36910	1600808

12/20/2020 11:43:16 PM F:\190088 INDOT North Split\09Road\04 Design files\02 DGN\Plans\1600808-RD-S-MOT-PH1-01.dgn

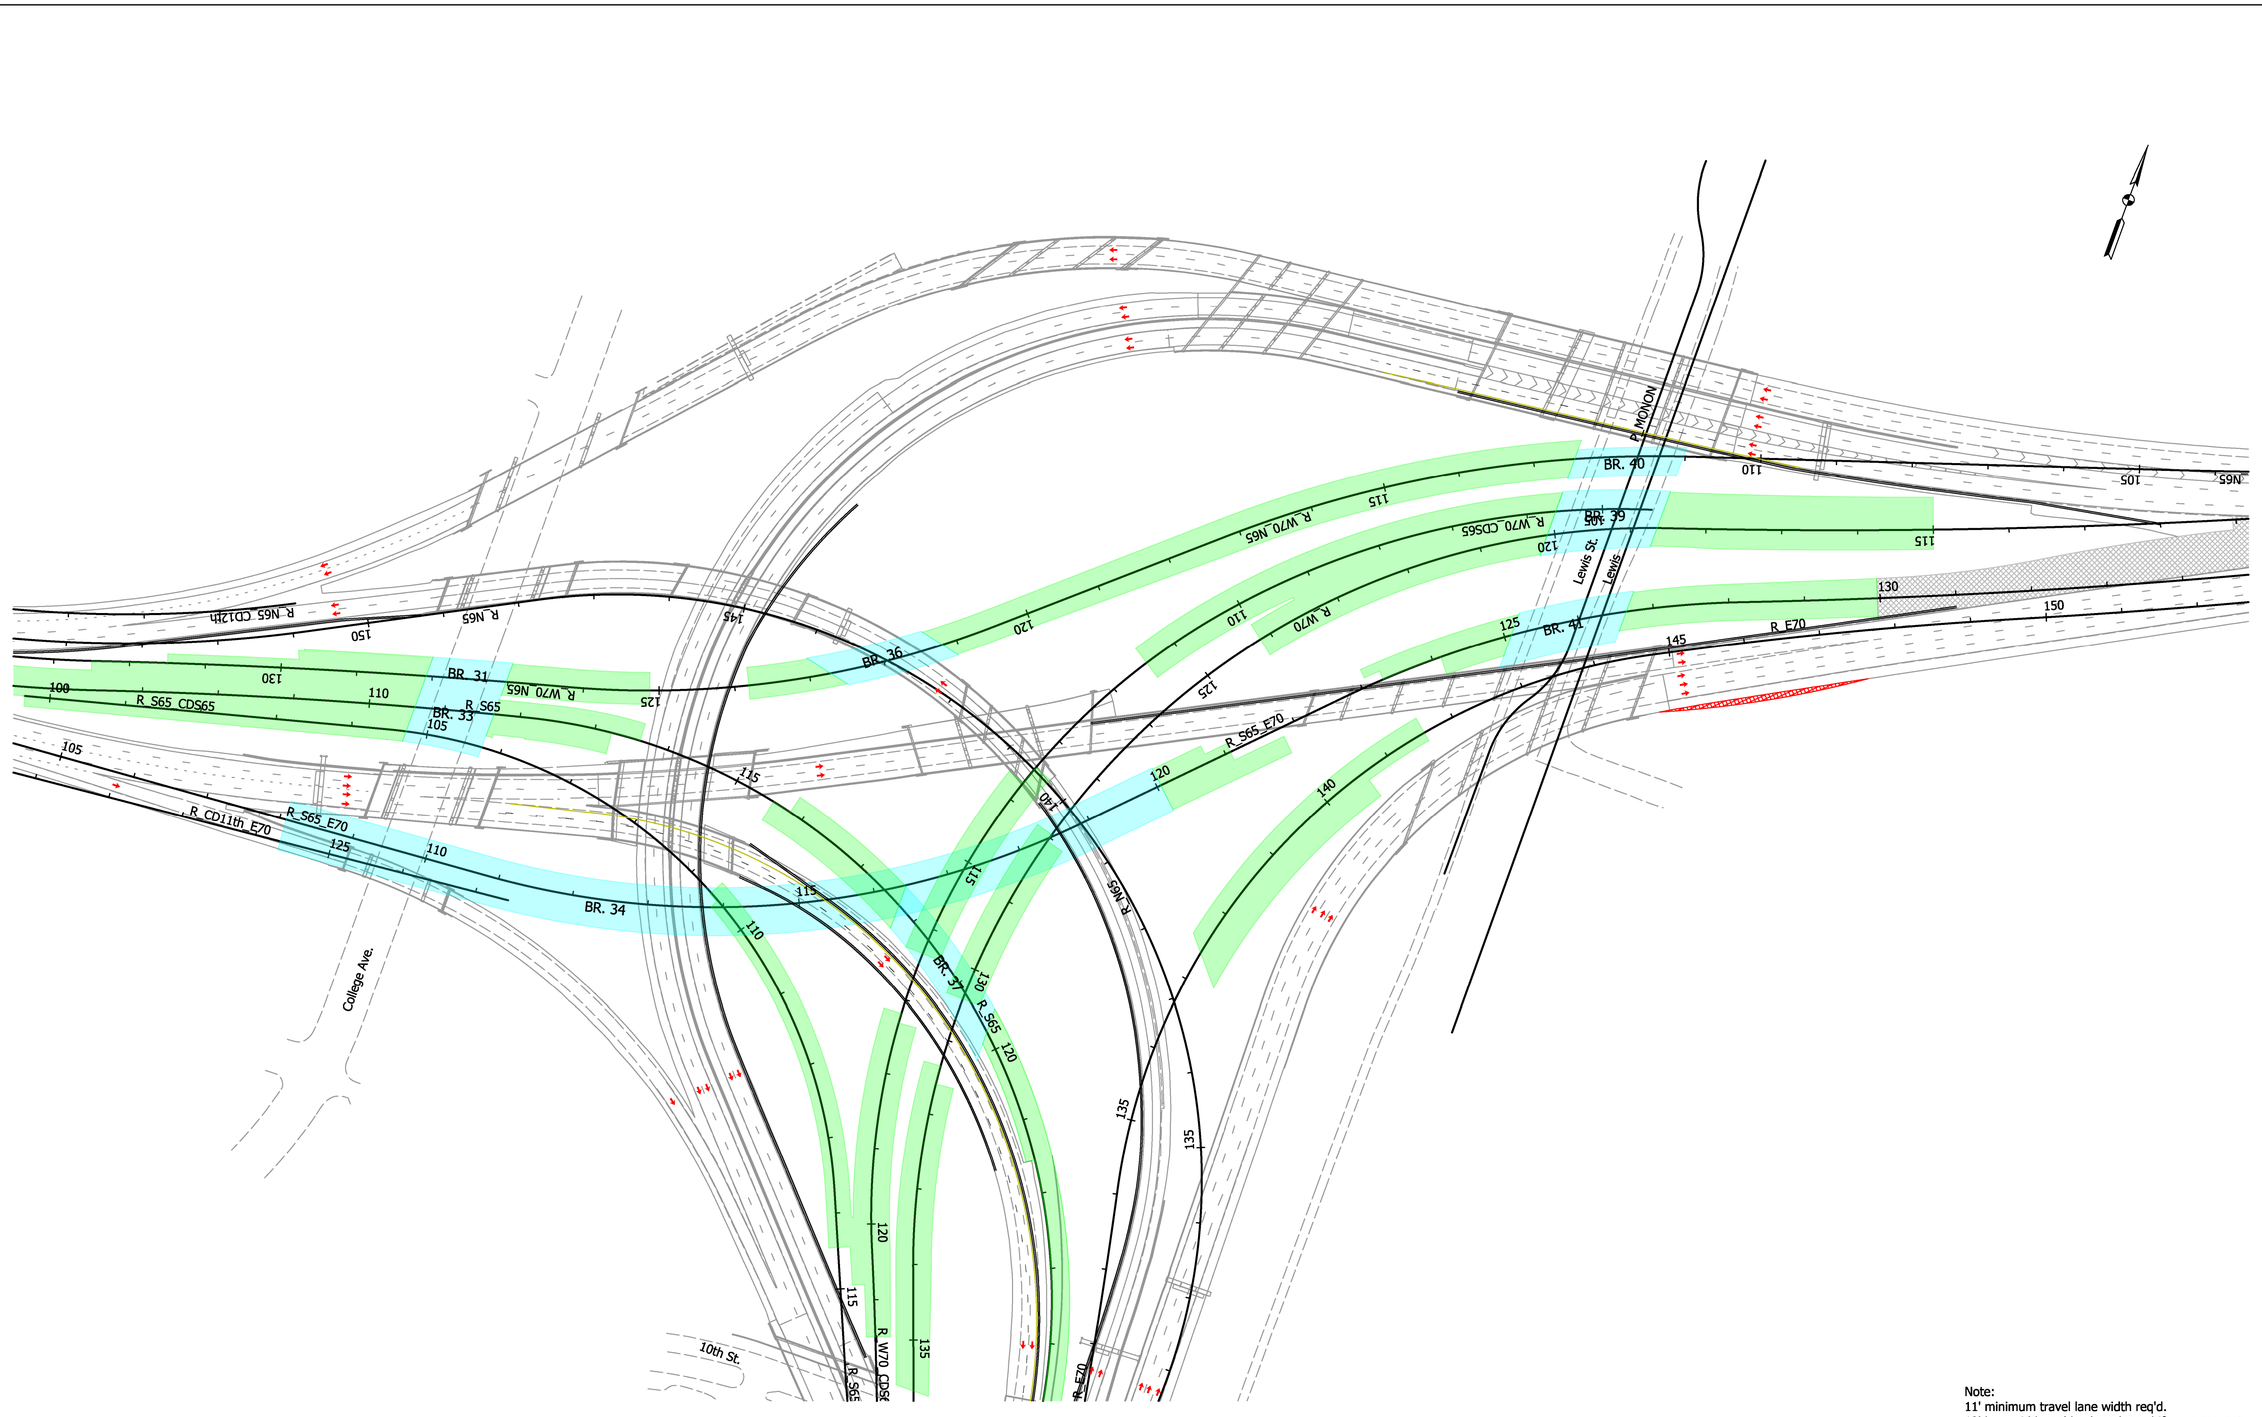

Note:
11' minimum travel lane width req'd.
13' lane width req'd. where lane shifts are present.
2' minimum shoulder width req'd.

LEGEND:

- PROP BRIDGE CONSTRUCTION
- PROP ROAD CONSTRUCTION
- PROP TEMP PAVEMENT
- TEMP PAVEMENT INPLACE
- TEMP PAVEMENT REMOVAL
- COMPLETED CONSTRUCTION
- PROP TEMP PAVEMENT MARKINGS, BROKEN, WHITE 4"
- PROP TEMP PAVEMENT MARKINGS, WHITE, 4"
- PROP TEMP PAVEMENT MAKINGS, YELLOW, 4"
- PROP TEMP TRAFFIC BARRIER
- PROP TEMP FILL WALL
- PROP TEMP CUT WALL
- TRAFFIC ARROW
- ROAD CLOSED

DRAFT
NOT FOR CONSTRUCTION

RECOMMENDED FOR APPROVAL _____ DESIGN ENGINEER DATE

DESIGNED: RAP DRAWN: RAP


CHECKED: DJG CHECKED: DJG

INDIANA
DEPARTMENT OF TRANSPORTATION

MAINTENANCE OF TRAFFIC
PHASE 1

HORIZONTAL SCALE	BRIDGE FILE
1"=100'	
VERTICAL SCALE	DESIGNATION
N.A.	1600808
SURVEY BOOK	SHEETS
ELECTRONIC	69 of 185
CONTRACT	PROJECT
B-36910	1600808

12/20/2020 11:43:17 PM \\150088 INDOT North Split\09Road\04 Design files\02 DGN\Plans\1600808-RD-S-MOT-PH1-02.dgn

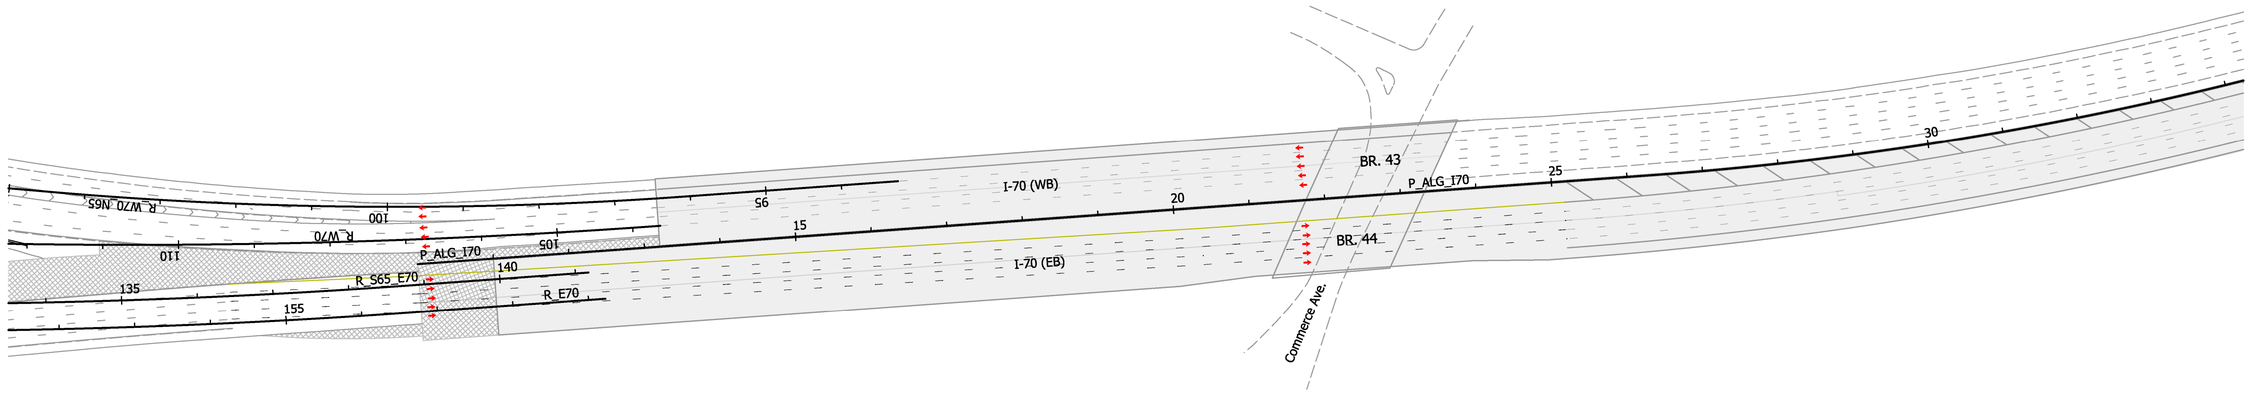

Note:
11' minimum travel lane width req'd.
13' lane width req'd. where lane shifts are present.
2' minimum shoulder width req'd.

LEGEND:

- PROP BRIDGE CONSTRUCTION
- PROP ROAD CONSTRUCTION
- PROP TEMP PAVEMENT
- TEMP PAVEMENT INPLACE
- TEMP PAVEMENT REMOVAL
- COMPLETED CONSTRUCTION
- PROP TEMP PAVEMENT MARKINGS, BROKEN, WHITE 4"
- PROP TEMP PAVEMENT MARKINGS, WHITE, 4"
- PROP TEMP PAVEMENT MAKINGS, YELLOW, 4"
- PROP TEMP TRAFFIC BARRIER
- PROP TEMP FILL WALL
- PROP TEMP CUT WALL
- TRAFFIC ARROW
- ROAD CLOSED

DRAFT
NOT FOR CONSTRUCTION

RECOMMENDED FOR APPROVAL _____ DESIGN ENGINEER DATE

DESIGNED: RAP | DRAWN: RAP

CHECKED: DJG | CHECKED: DJG


INDIANA
DEPARTMENT OF TRANSPORTATION

MAINTENANCE OF TRAFFIC
PHASE 1

HORIZONTAL SCALE	BRIDGE FILE
1"=100'	
VERTICAL SCALE	DESIGNATION
N.A.	1600808

SURVEY BOOK	SHEETS
ELECTRONIC	70 of 185
CONTRACT	PROJECT
B-36910	1600808

2/20/2020 11:43:18 PM \\1900088 INDOT North Split\09Road\04 Design files\02 DGN\Plans\1600808-RD-S-MOT-PH1-03.dgn

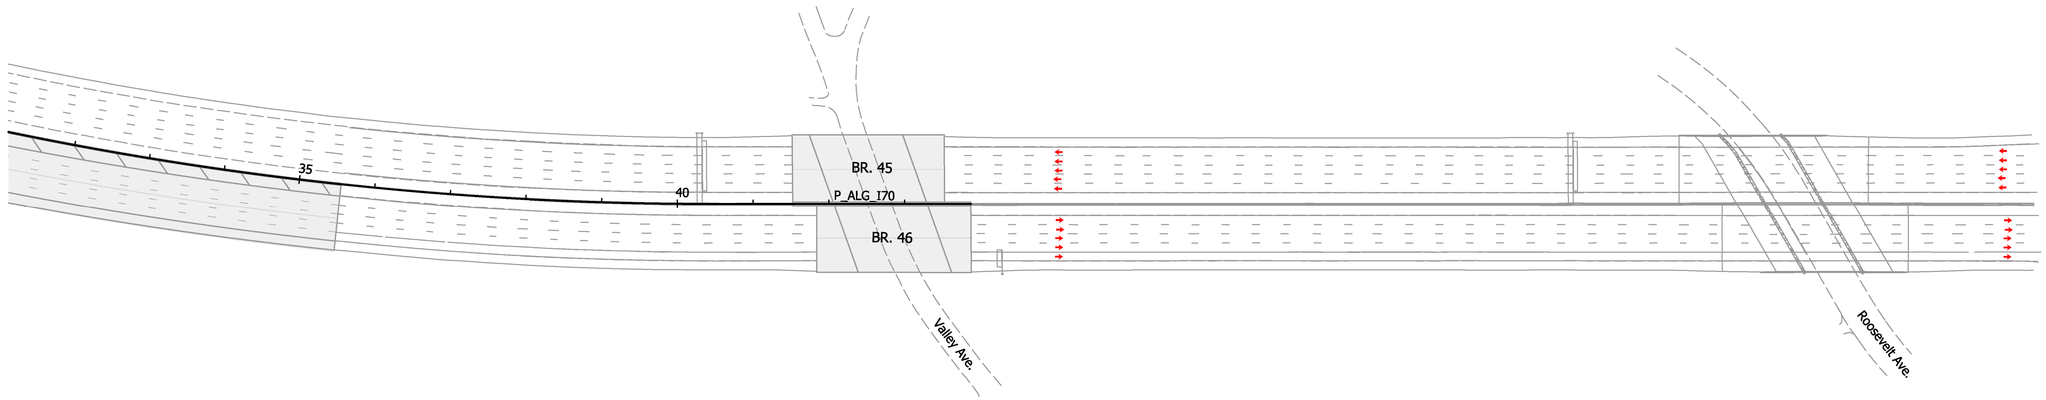

Note:
11' minimum travel lane width req'd.
13' lane width req'd. where lane shifts are present.
2' minimum shoulder width req'd.

LEGEND:

- PROP BRIDGE CONSTRUCTION
- PROP ROAD CONSTRUCTION
- PROP TEMP PAVEMENT
- TEMP PAVEMENT INPLACE
- TEMP PAVEMENT REMOVAL
- COMPLETED CONSTRUCTION
- PROP TEMP PAVEMENT MARKINGS, BROKEN, WHITE 4"
- PROP TEMP PAVEMENT MARKINGS, WHITE, 4"
- PROP TEMP PAVEMENT MAKINGS, YELLOW, 4"
- PROP TEMP TRAFFIC BARRIER
- PROP TEMP FILL WALL
- PROP TEMP CUT WALL
- TRAFFIC ARROW
- ROAD CLOSED

DRAFT
NOT FOR CONSTRUCTION

RECOMMENDED FOR APPROVAL _____
DESIGN ENGINEER DATE


DESIGNED: RAP | DRAWN: RAP
CHECKED: DJG | CHECKED: DJG

INDIANA
DEPARTMENT OF TRANSPORTATION

MAINTENANCE OF TRAFFIC
PHASE 1

HORIZONTAL SCALE	BRIDGE FILE
1"=100'	
VERTICAL SCALE	DESIGNATION
N.A.	1600808
SURVEY BOOK	SHEETS
ELECTRONIC	71 of 185
CONTRACT	PROJECT
B-36910	1600808

12/20/2020 11:43:19 PM P:\1600808 INDOT North Split\09Road\04 Design files\02 DGN\Plans\1600808-RD-S-MOT-PH1-04.dgn

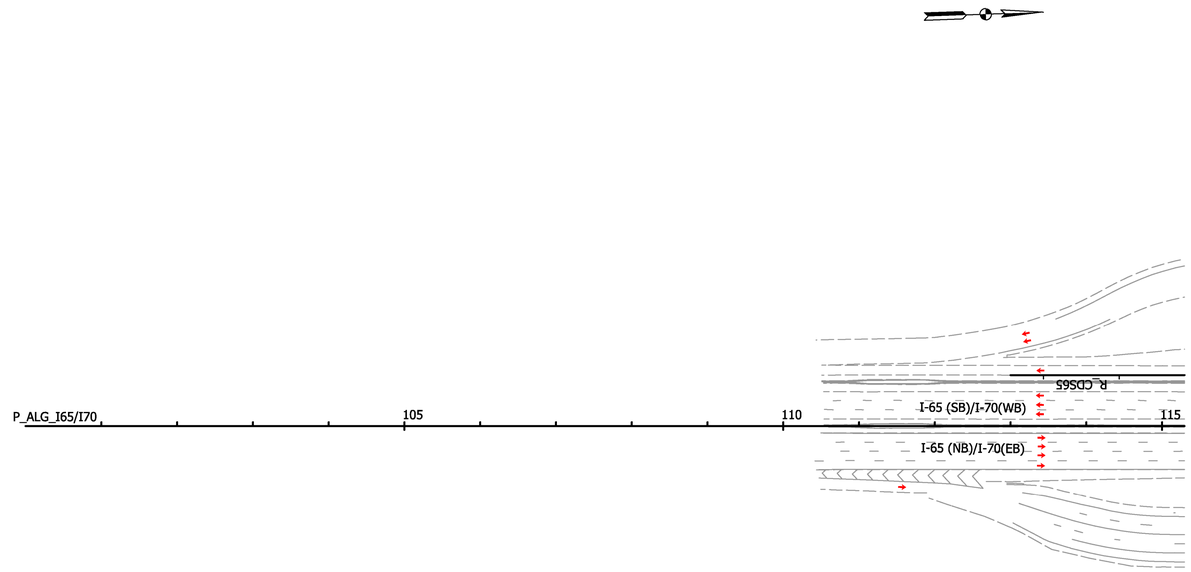

Note:
11' minimum travel lane width req'd.
13' lane width req'd. where lane shifts are present.
2' minimum shoulder width req'd.

LEGEND:

- PROP BRIDGE CONSTRUCTION
- PROP ROAD CONSTRUCTION
- PROP TEMP PAVEMENT
- TEMP PAVEMENT INPLACE
- TEMP PAVEMENT REMOVAL
- COMPLETED CONSTRUCTION
- PROP TEMP PAVEMENT MARKINGS, BROKEN, WHITE 4"
- PROP TEMP PAVEMENT MARKINGS, WHITE, 4"
- PROP TEMP PAVEMENT MAKINGS, YELLOW, 4"
- PROP TEMP TRAFFIC BARRIER
- PROP TEMP FILL WALL
- PROP TEMP CUT WALL
- TRAFFIC ARROW
- ROAD CLOSED

DRAFT
NOT FOR CONSTRUCTION

RECOMMENDED FOR APPROVAL _____
DESIGN ENGINEER DATE

DESIGNED: RAP
DRAWN: RAP
CHECKED: DJG
CHECKED: DJG

INDIANA
DEPARTMENT OF TRANSPORTATION

MAINTENANCE OF TRAFFIC
PHASE 1

HORIZONTAL SCALE	BRIDGE FILE
1"=100'	
VERTICAL SCALE	DESIGNATION
N.A.	1600808
SURVEY BOOK	SHEETS
ELECTRONIC	72 of 185
CONTRACT	PROJECT
B-36910	1600808

12/20/2020 11:43:20 PW:\190088 INDOT North Split\09Road\04 Design files\02 DGN\Plans\1600808-RD-S-MOT-PH1-05.dgn