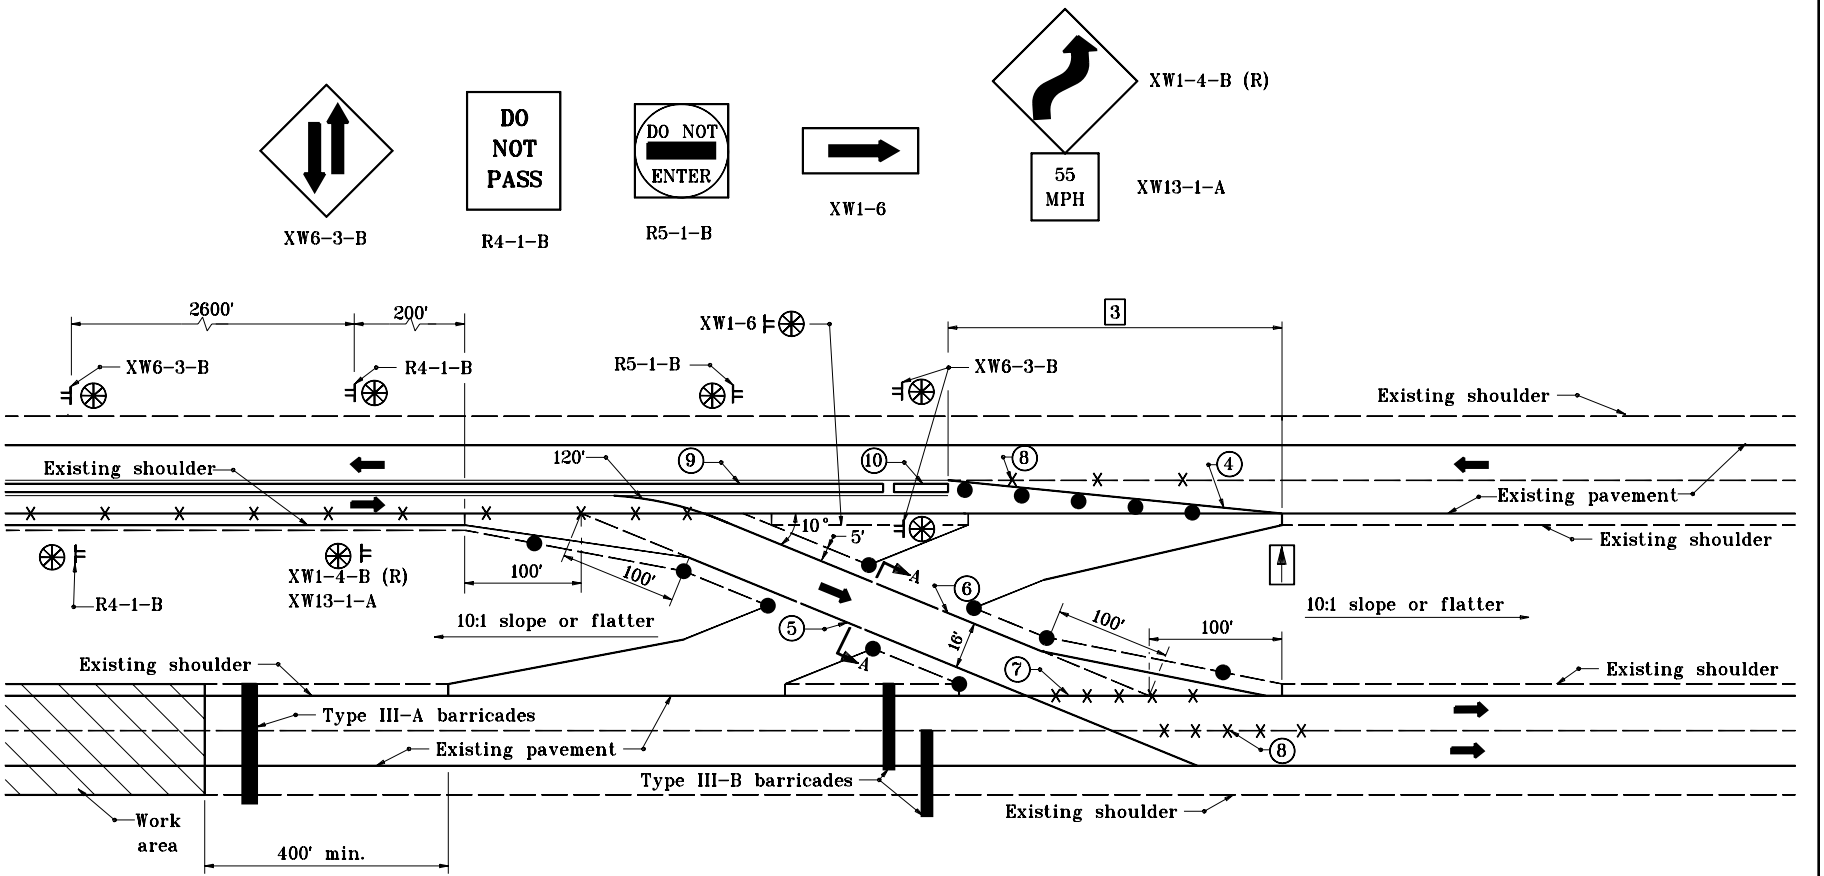

NOTES

1. Signs XW6-3-B and R4-1-B shall be used only with temporary channelizing devices.

2. See Standard Drawing E 611-TCCO-02 for Section A-A, and Legend.

3 See Standard Drawing E 801-TCDV-02 for required length.

INDIANA DEPARTMENT OF TRANSPORTATION

TEMPORARY CROSSOVERS EXIT DETAIL

SEPTEMBER 2000

STANDARD DRAWING NO. **E 611-TCCO-03**

ANTHONY L. UREMOVICH REGISTERED No. 18095 STATE OF INDIANA PROFESSIONAL ENGINEER

DESIGN STANDARDS ENGINEER

/s/ Anthony L. Uremovich 9-01-00
DESIGN STANDARDS ENGINEER — DATE

/s/ Firooz Zandi 9-01-00
CHIEF HIGHWAY ENGINEER — DATE