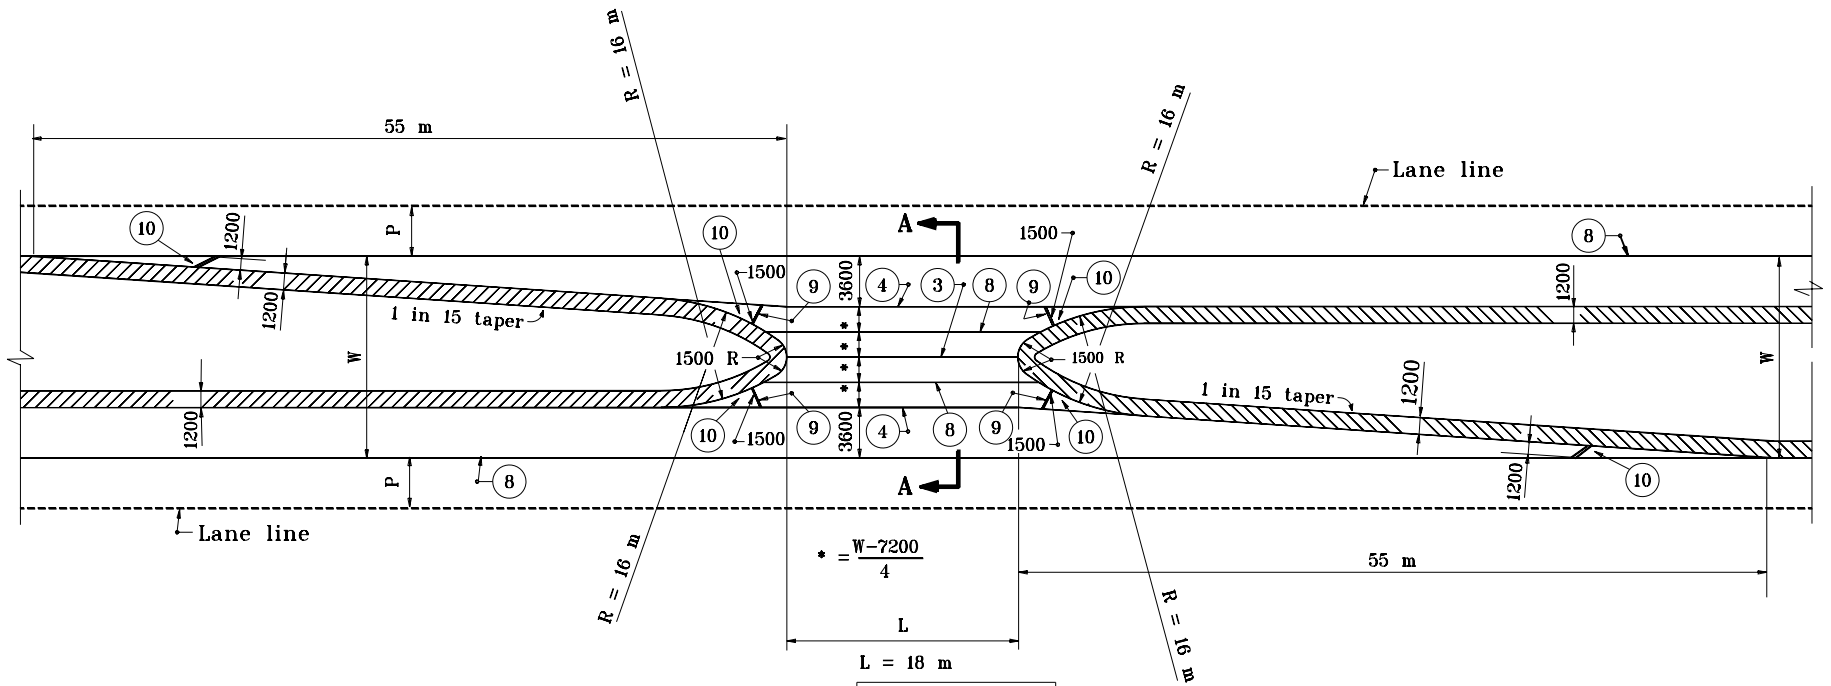

L = 18 m

Type T | 12 m ≤ W < 14 m

L = 17 m

Type U | 14 m ≤ W ≤ 20 m

PLAN

NOTES :

1. See Standard Drawing 610-PRCO-01 for Legend and Section A-A .

All dimensions are in mm unless otherwise specified.

INDIANA DEPARTMENT OF TRANSPORTATION

PUBLIC ROAD CROSSOVERS TYPE T & U

MAY 2000

STANDARD DRAWING NO. **610-PRCO-06**

ANTHONY L. UREMOVICH REGISTERED No. 18095 STATE OF INDIANA PROFESSIONAL ENGINEER

DESIGN STANDARDS ENGINEER

/s/ Anthony L. Uremovich 11-03-00
DESIGN STANDARDS ENGINEER — DATE

/s/ Firooz Zandi 11-03-00
CHIEF HIGHWAY ENGINEER — DATE