


## PLAN VIEW

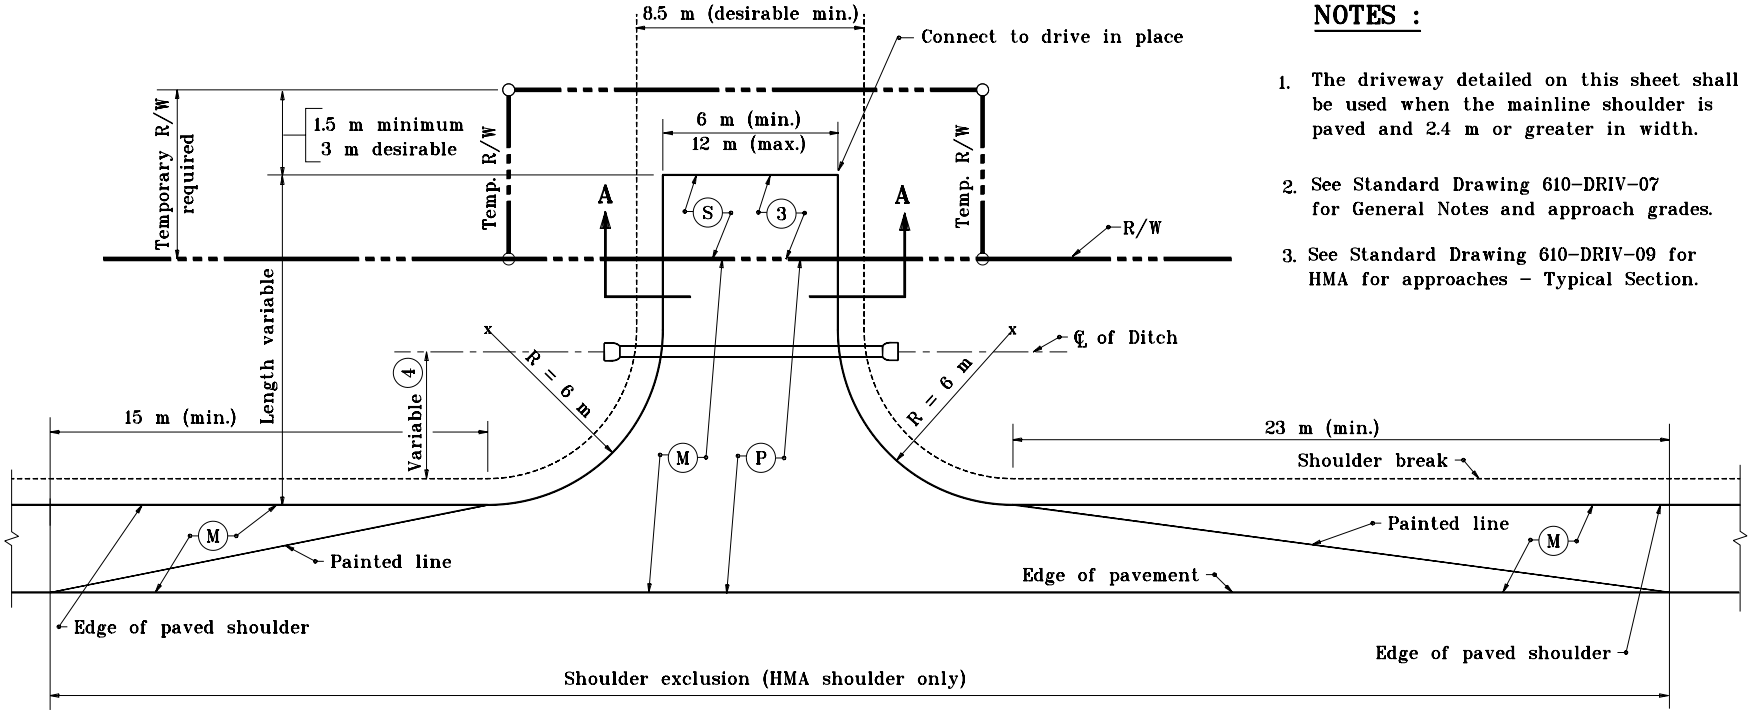


## SECTION A–A

## NOTES :

1. The driveway detailed on this sheet shall be used when the mainline shoulder is paved and 2.4 m or greater in width.
2. See Standard Drawing 610–DRIV–07 for General Notes and approach grades.
3. See Standard Drawing 610–DRIV–09 for HMA for approaches – Typical Section.

## LEGEND

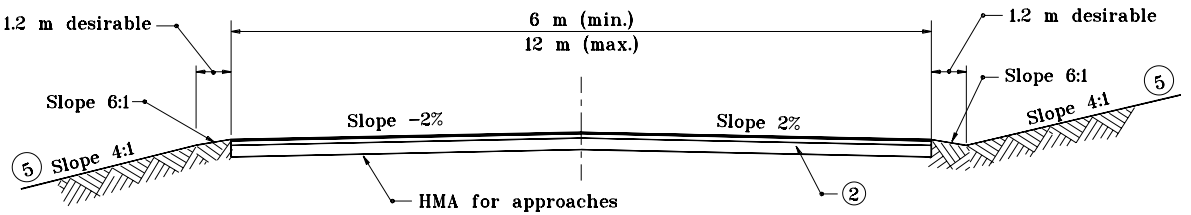- (M) Limits of HMA for approaches
- (P) Limits of compacted aggregate base
- (S) Equivalent to surface in place

All dimensions are in mm unless otherwise specified.

INDIANA DEPARTMENT OF TRANSPORTATION

# CLASS IV DRIVE

JANUARY 2000

STANDARD DRAWING NO. **610–DRIV–10**

ANTHONY L. UREMOVICH REGISTERED No. 18095 STATE OF INDIANA PROFESSIONAL ENGINEER

DESIGN STANDARDS ENGINEER

/s/ Anthony L. Uremovich 1–03–00
DESIGN STANDARDS ENGINEER — DATE

/s/ Firooz Zandi 1–03–00
CHIEF HIGHWAY ENGINEER — DATE