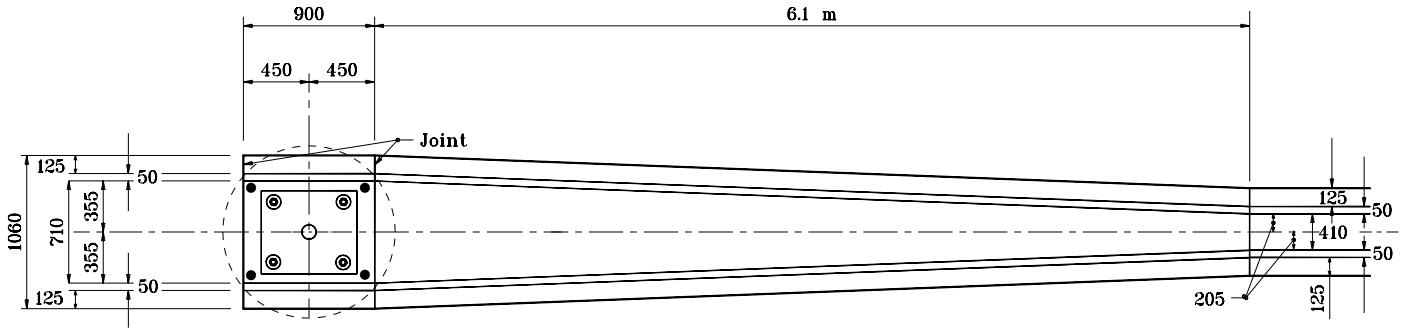

PLAN (SYMMETRIC, HALF SHOWING)

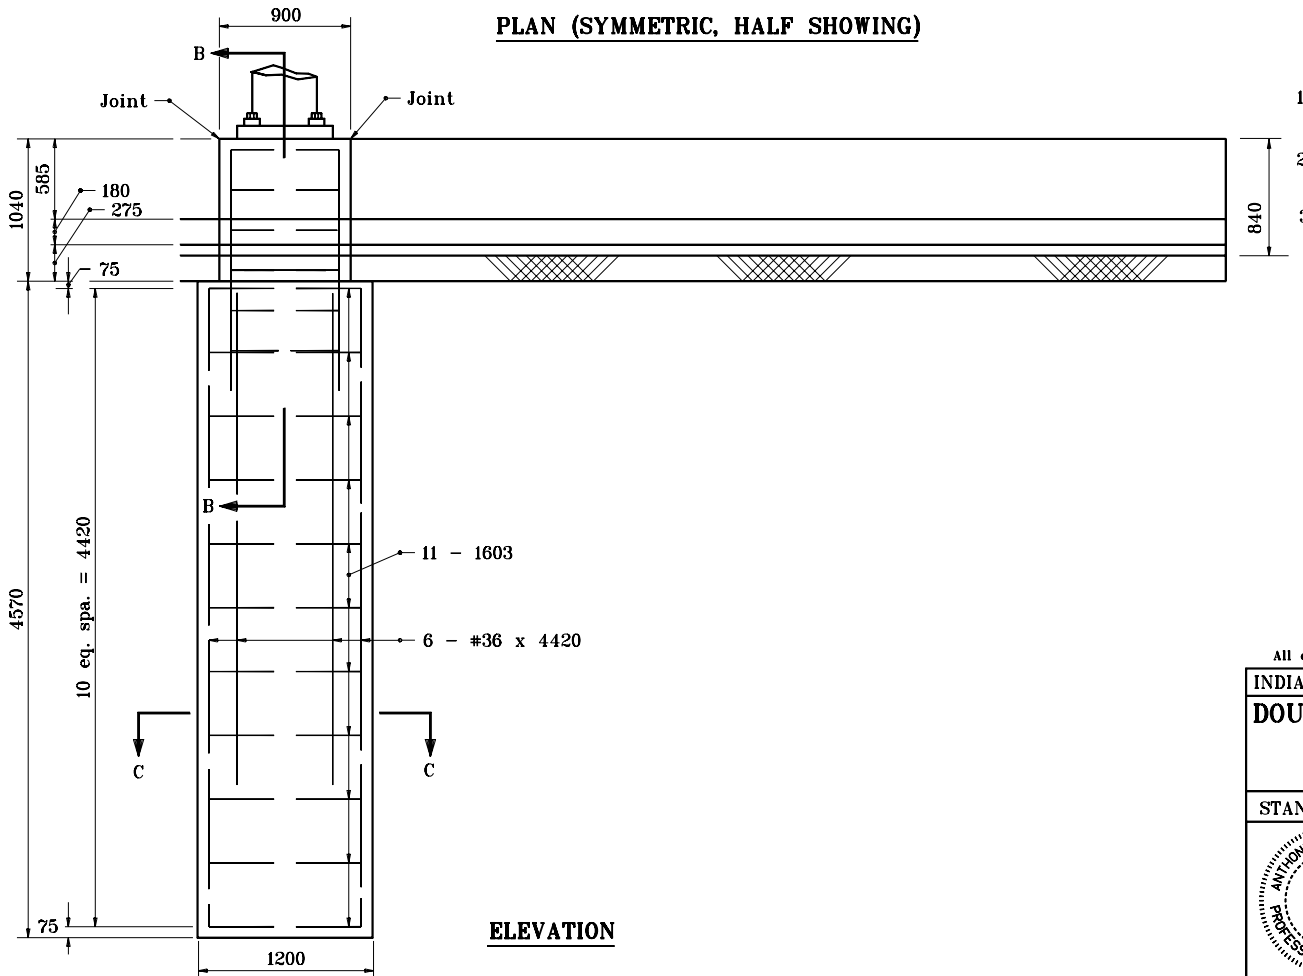

ELEVATION

GENERAL NOTES

1. See Standard Drawing 802-SNFT-01 for bending diagrams.
2. For joint details, see Standard Drawing 602-CCMB-01, joint A.
3. See Standard Drawing 602-CCMB-02 for 840 height concrete barrier wall details.

All dimensions are in mm unless otherwise specified.

INDIANA DEPARTMENT OF TRANSPORTATION

DOUBLE ARM SIGN STRUCTURE MEDIAN FOUNDATION

SEPTEMBER 2001

STANDARD DRAWING NO. **802-SNFT-02**

ANTHONY L. UREMOVICH REGISTERED No. 18095 STATE OF INDIANA PROFESSIONAL ENGINEER

DESIGN STANDARDS ENGINEER

/s/ Anthony L. Uremovich 9-04-01
DESIGN STANDARDS ENGINEER — DATE

/s/ Firooz Zandi 9-04-01
CHIEF HIGHWAY ENGINEER — DATE