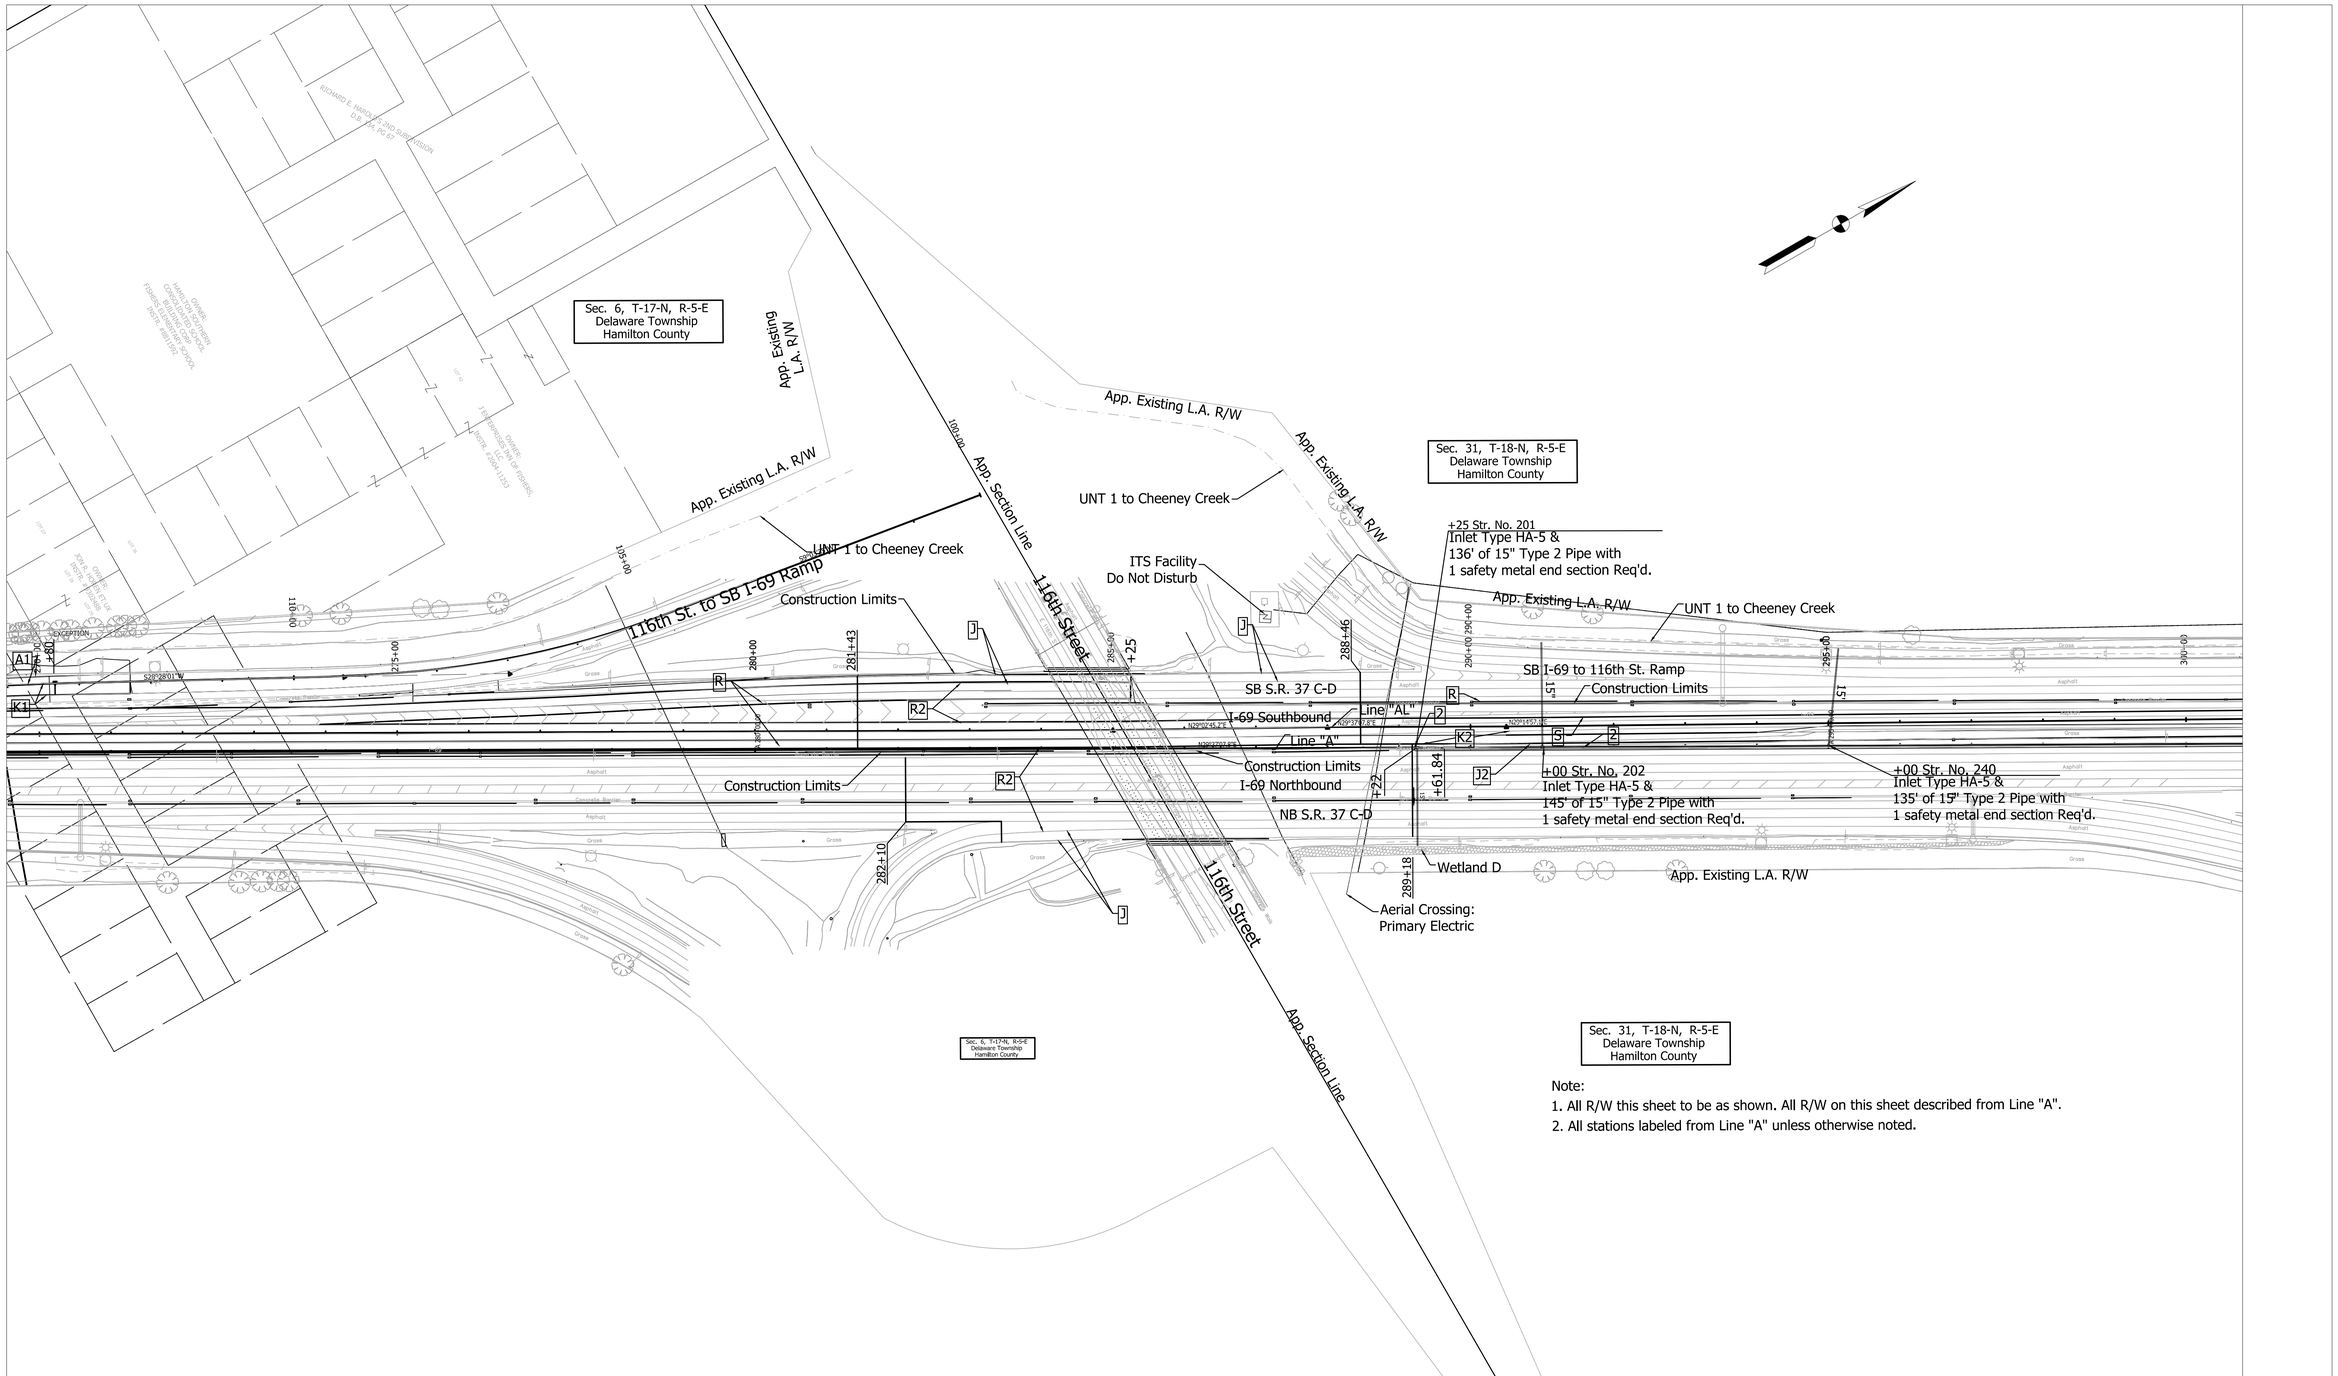

Note:
1. All R/W this sheet to be as shown. All R/W on this sheet described from Line "A".
2. All stations labeled from Line "A" unless otherwise noted.

UNITED Consulting
1625 N. Post Road
Indianapolis, IN 46219
Phone 317-895-2585
Fax 317-895-2596
www.ucindy.com

MATTHEW A. TAYLOR — REGISTERED — No. 10200109 — STATE OF INDIANA — PROFESSIONAL ENGINEER

RECOMMENDED FOR APPROVAL — DESIGN ENGINEER — 9/17/15 DATE

DESIGNED: ATW DRAWN: DJZ

CHECKED: MAT CHECKED: ATW

INDIANA
DEPARTMENT OF TRANSPORTATION

PLAN SHEET
116th STREET
LINE "A"

HORIZONTAL SCALE	BRIDGE FILE
1"=100'	
VERTICAL SCALE	DESIGNATION
	1383336
SURVEY BOOK	SHEETS
	of
CONTRACT	PROJECT
R-37053	1383332

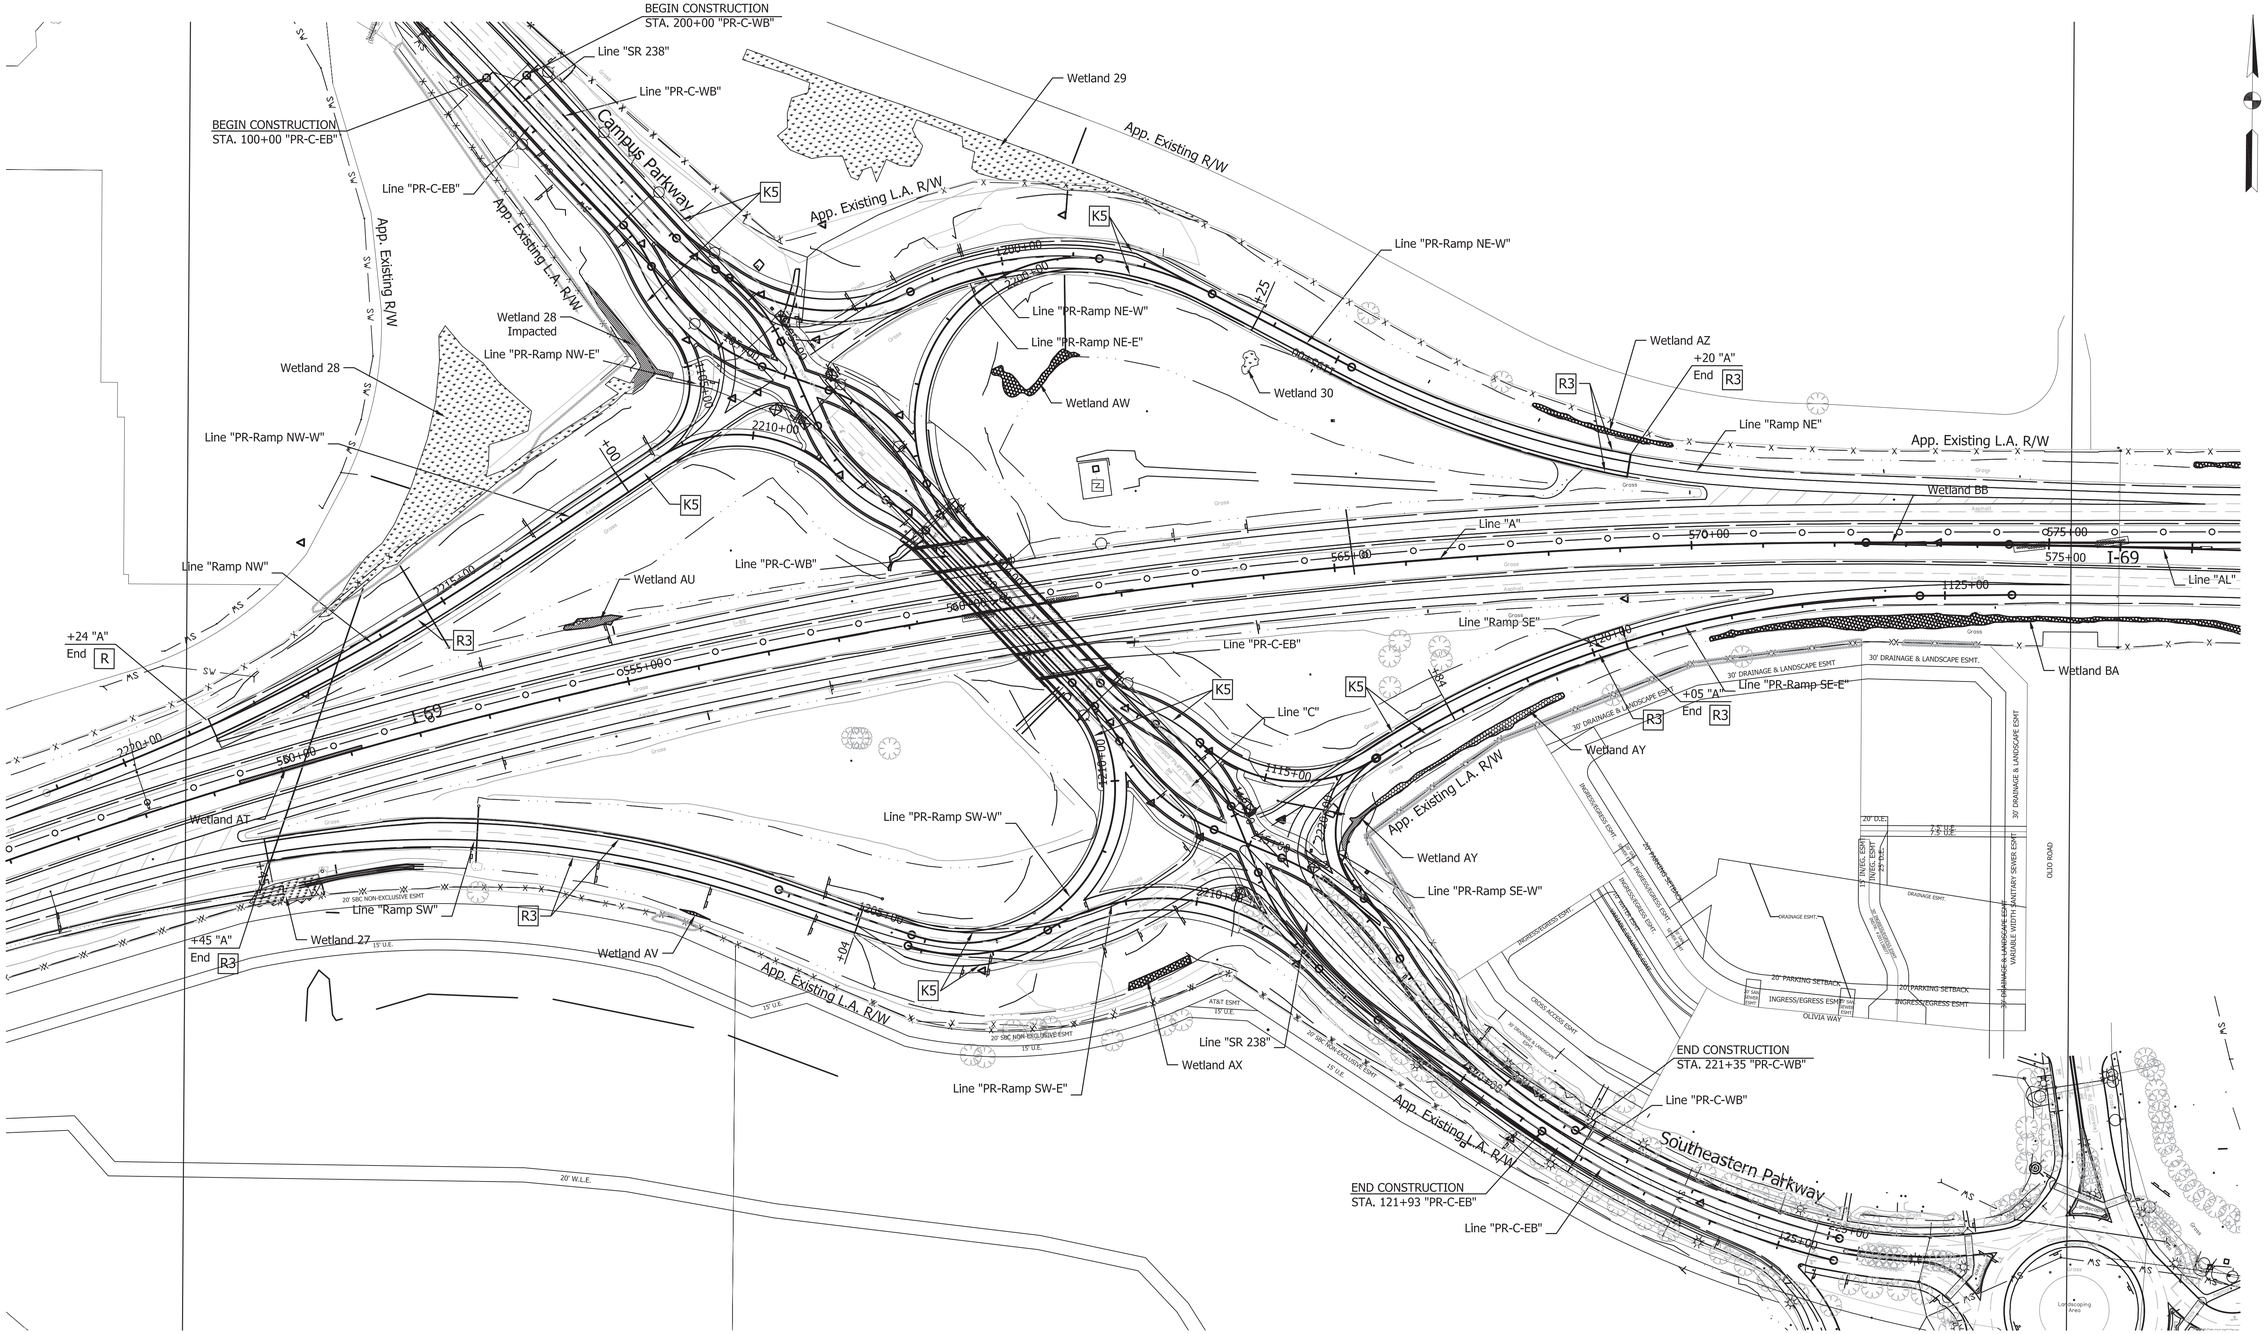

UNITED Consulting

1625 N. Post Road
Indianapolis, IN 46219
Phone 317-895-2585
Fax 317-895-2596
www.ucindy.com

K3 - Full Depth HMA Pavement

R3 - Resurface Pavement

MATTHEW A. TAYLOR — REGISTERED — No. 10200109 — STATE OF INDIANA — PROFESSIONAL ENGINEER

RECOMMENDED FOR APPROVAL: Matthew Taylor — 9/17/15
DESIGN ENGINEER — DATE

DESIGNED: ATW | DRAWN: JN
CHECKED: MAT | CHECKED: MAT

INDIANA
DEPARTMENT OF TRANSPORTATION

OVERALL PLAN SHEET
CAMPUS PARKWAY

HORIZONTAL SCALE	BRIDGE FILE
1"=100'	
VERTICAL SCALE	DESIGNATION
	1383489
SURVEY BOOK	SHEETS
ELECTRONIC	of
CONTRACT	PROJECT
R-37053	1383332

Sec. 22, T-18-N, R-6-E
Green Township
Madison County

CURVE 6 DATA
PI = 788+32.48
Delta = 17°42'09" Rt.
D = 1°13'17"
R = 4690.99 ft
T = 730.50 ft
L = 1449.35 ft
E = 56.54 ft
e = 4.4%

END CONSTRUCTION
STA. 57+00 "SR13"

+17 Str. No. 95
Inlet Type B-15 &
139' of 15" Type 2 Pipe with
1 pipe end section Req'd.

Begin Paving Exception
Sta. A 787+51.69 "A"

ITS Facility
Do Not Disturb

Wetland #38

Str. No. I69-13-05321 CSBL
I-69 SB over SR-13
Aerial Crossing:
Primary Electric
+45 Str. No. 96
Inlet Type B-15 &
21' of 12" Type 2 Pipe

End Paving Exception
Sta. A 789+42.03 "A"

Wetland #41

+75 Str. No. 308
Inlet Type E-7 &
92' of 15" Type 2 Pipe with
1 pipe end section Req'd.

100 Year Floodway

App. Existing L.A. R/W

S.R. 13 to SB I-69 Ramp

SB I-69 to S.R. 13 Ramp

Construction Limits

End Taper
+43.00 "A"
18.00' Lt.

I-69 Southbound
Line "A"

I-69 Northbound

Inlet, Reconstruct

Wetland #39

Wetland #40

NB I-69 to S.R. 13 Ramp

S.R. 13 to NB I-69 Ramp

Natural Gas Pipeline

Detention Berm

Begin Noise Wall
Sta. A 799+70.98 "A"

Noise Wall

Wetland #42

Begin Paving Exception
Sta. A 787+52.82 "A"

Str. No. I69-13-05321 CNBL
I-69 NB over SR-13

P.O.C. Sta. A 788+28.28 "A" =
P.O.T. Sta. 54+46.74 "SR13"

Wetland CG

Line "SR13"

End Paving Exception
Sta. A 789+46.65 "A"

BEGIN CONSTRUCTION
STA. 53+00 "SR13"

+00 Str. No. 309
Inlet Type E-C &
105' of 15" Type 2 Pipe with
1 pipe end section Req'd.

SR 13

pe Creek

Sec. 22, T-18-N, R-6-E
Green Township
Madison County

UNITED Consulting
1625 N. Post Road
Indianapolis, IN 46219
Phone 317-895-2585
Fax 317-895-2596
www.ucindy.com

MATTHEW A. TAYLOR
REGISTERED
No. 19205105
STATE OF INDIANA
PROFESSIONAL ENGINEER

RECOMMENDED FOR APPROVAL — DESIGN ENGINEER — 9/17/15 DATE

DESIGNED: ATW DRAWN: DJZ
CHECKED: MAT CHECKED: ATW

INDIANA
DEPARTMENT OF TRANSPORTATION

PLAN SHEET
SR 13
LINE "A"

HORIZONTAL SCALE	BRIDGE FILE
1"=100'	
VERTICAL SCALE	DESIGNATION
	1383336
SURVEY BOOK	SHEETS
	of
CONTRACT	PROJECT
R-37053	1383332

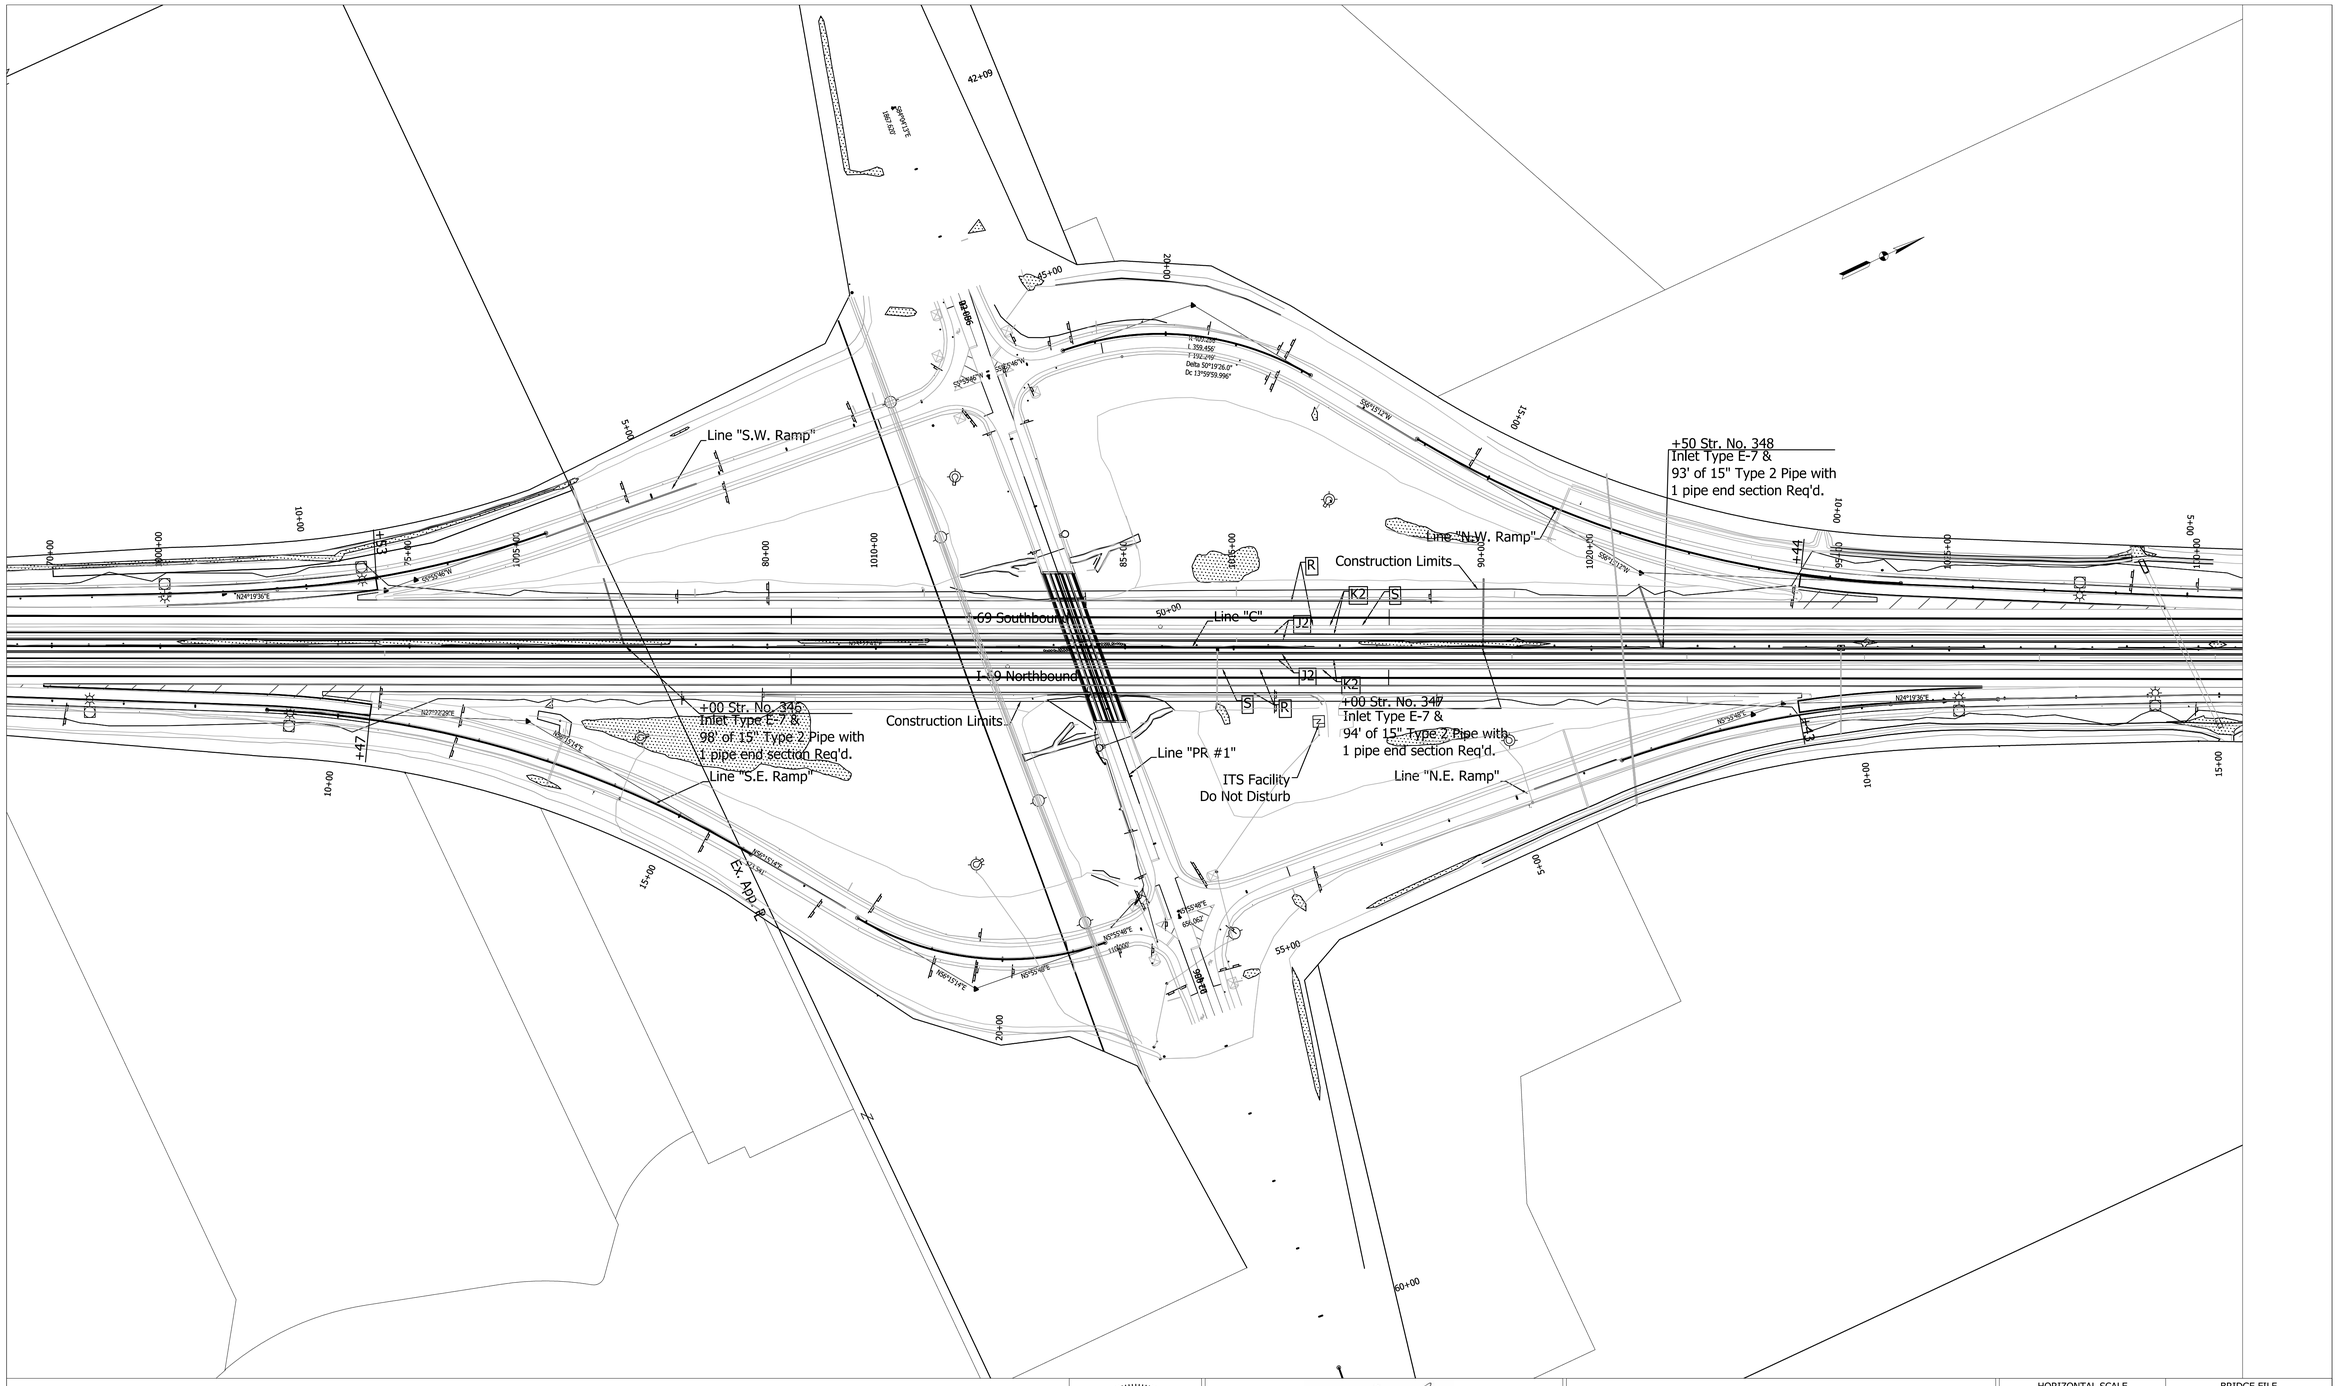

MATTHEW A. TAYLOR
REGISTERED
No. 10200109
STATE OF INDIANA
PROFESSIONAL ENGINEER

RECOMMENDED FOR APPROVAL — DESIGN ENGINEER — 9/17/15 DATE

DESIGNED: ATW DJZ

CHECKED: MAT ATW

INDIANA
DEPARTMENT OF TRANSPORTATION

PLAN SHEET
SR 38
LINE "A"

HORIZONTAL SCALE	BRIDGE FILE
1"=100'	
VERTICAL SCALE	DESIGNATION
	1383332
SURVEY BOOK	SHEETS
	of
CONTRACT	PROJECT
R-37053	1383332