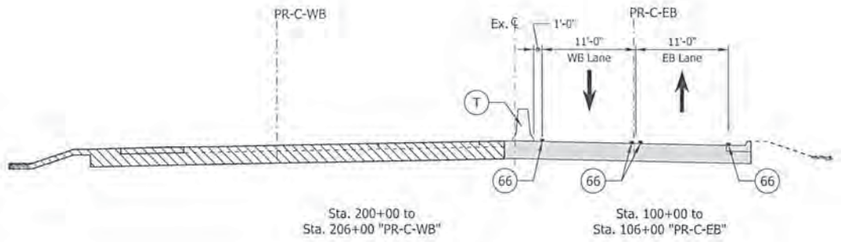

Sta. 200+00 to
Sta. 206+00 "PR-C-WB"

Sta. 100+00 to
Sta. 106+00 "PR-C-EB"

CAMPUS PARKWAY
PHASE III

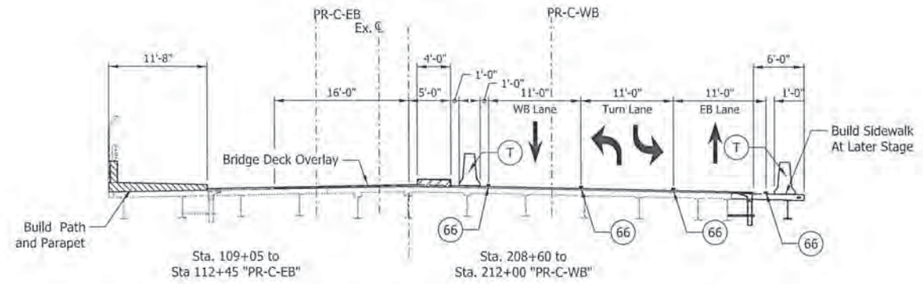

Sta. 109+05 to
Sta 112+45 "PR-C-EB"

Sta. 208+60 to
Sta. 212+00 "PR-C-WB"

CAMPUS PARKWAY BRIDGE OVER I-69
PHASE III

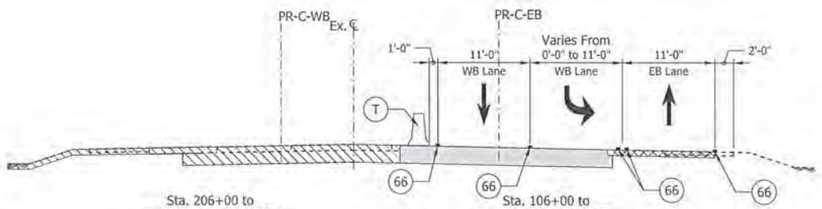

Sta. 206+00 to
Sta. 208+60 "PR-C-WB"
Sta. 212+00 to
Sta. 221+35 "PR-C-WB"

Sta. 106+00 to
Sta. 109+05 "PR-C-EB"
Sta. 112+45 to
Sta. 121+93 "PR-C-EB"

CAMPUS PARKWAY/ SOUTHEASTERN PARKWAY
PHASE III

NOTE: STA. RANGES ARE APPROXIMATE.

LEGEND

(66) Temporary Pavement Marking, Removable, 4"
(67) Energy Absorbing Terminal, CZ, TL-2
[A] Existing Pavement Marking To Remain

Temporary Pavement
Construction Area
Flashing Arrow Sign
Direction of Traffic
(T) Temporary Traffic Barrier, Type 2
Pavement Completed in Previous Stage (s)

Type III-A Barricades
Standard Drum
Construction Sign w/Type "A" Construction Warning Light
Ground Mounted Panel Sign
Typical Sign Standard

JEFFREY R. ANDREWS
REGISTERED
PE10809462
STATE OF INDIANA
PROFESSIONAL ENGINEER

RECOMMENDED FOR APPROVAL _____ DESIGN ENGINEER 9/17/15 DATE

DESIGNED: IRA DRAWN: DJZ
CHECKED: MAT CHECKED: IRA

INDIANA
DEPARTMENT OF TRANSPORTATION

MAINTENANCE OF TRAFFIC
TYPICAL SECTIONS

HORIZONTAL SCALE	BRIDGE FILE
1" = 8'	
VERTICAL SCALE	DESIGNATION
N/A	1383489
SURVEY BOOK	SHEETS
ELECTRONIC	26 of 291
CONTRACT	PROJECT
R-37053	1383332

IP_PWPalmsB4547\Sht_MOT_103.dgn
07-MAY-2015

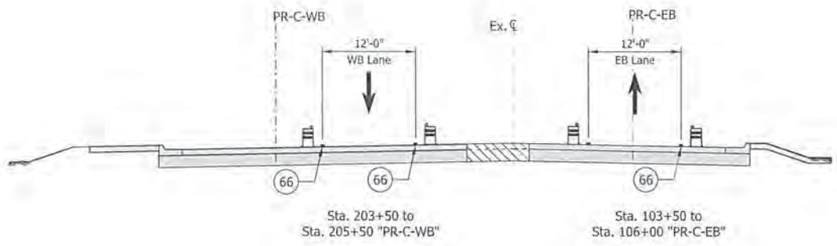

Sta. 203+50 to
Sta. 205+50 "PR-C-WB"

Sta. 103+50 to
Sta. 106+00 "PR-C-EB"

CAMPUS PARKWAY
PHASE IV

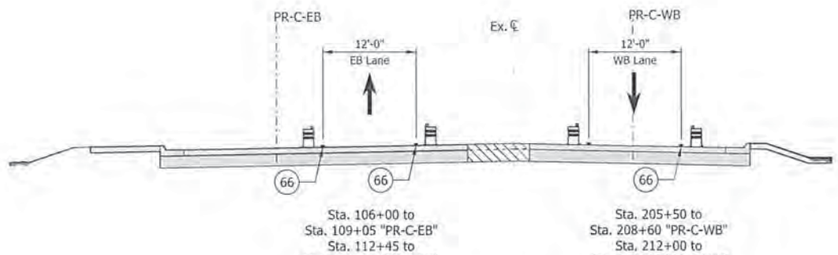

Sta. 106+00 to
Sta. 109+05 "PR-C-EB"
Sta. 112+45 to
Sta. 115+50 "PR-C-EB"

Sta. 205+50 to
Sta. 208+60 "PR-C-WB"
Sta. 212+00 to
Sta. 215+00 "PR-C-WB"

CAMPUS PARKWAY
PHASE IV

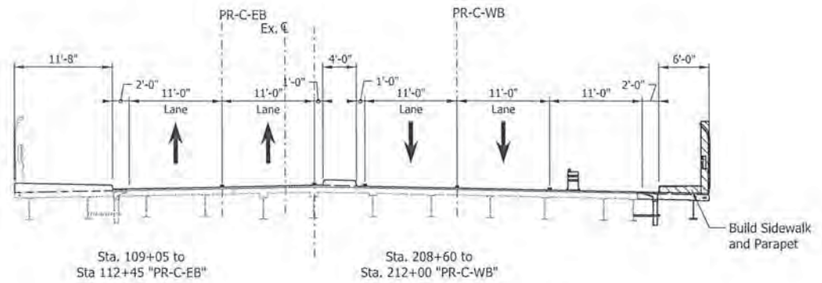

Sta. 109+05 to
Sta 112+45 "PR-C-EB"

Sta. 208+60 to
Sta. 212+00 "PR-C-WB"

CAMPUS PARKWAY BRIDGE OVER I-69
PHASE IV

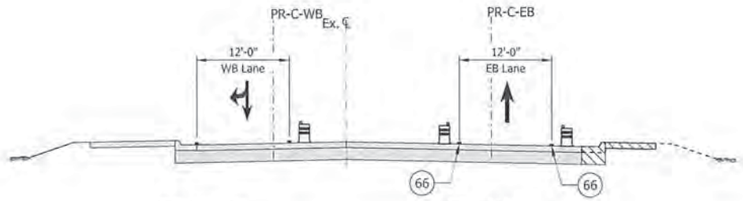

Sta. 215+00 to
Sta. 221+35 "PR-C-WB"

Sta. 115+50 to
Sta. 121+93 "PR-C-EB"

SOUTHEASTERN PARKWAY
PHASE IV

NOTE: STA. RANGES ARE APPROXIMATE.

LEGEND

(66) Temporary Pavement Marking, Removable, 4"
(67) Energy Absorbing Terminal, CZ, TL-2
[A] Existing Pavement Marking To Remain

Temporary Pavement
Construction Area
Flashing Arrow Sign
Direction of Traffic
(T) Temporary Traffic Barrier, Type 2
Pavement Completed in Previous Stage (s)

Type III-A Barricades
Standard Drum
Construction Sign w/Type "A" Construction Warning Light
Ground Mounted Panel Sign
Typical Sign Standard

JEFFREY R. ANDREWS
REGISTERED
PE10809462
STATE OF INDIANA
PROFESSIONAL ENGINEER

RECOMMENDED FOR APPROVAL _____ DESIGN ENGINEER 9/17/15 DATE

DESIGNED: JRA DRAWN: DJZ
CHECKED: MAT CHECKED: JRA

INDIANA
DEPARTMENT OF TRANSPORTATION

MAINTENANCE OF TRAFFIC
TYPICAL SECTIONS

HORIZONTAL SCALE	BRIDGE FILE
1" = 8'	
VERTICAL SCALE	DESIGNATION
N/A	1383489
SURVEY BOOK	SHEETS
ELECTRONIC	27 of 291
CONTRACT	PROJECT
R-37053	1383332

I:\P_PWP\dms04547\Sht_MOT_104.dgn
07-MAY-2015

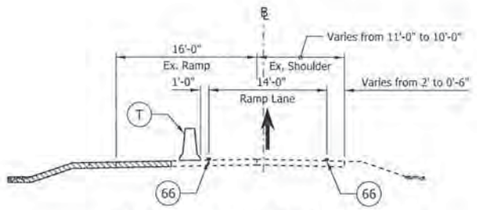

RAMP TYPICAL SECTION
PHASE II
Sta. 0+00 to Sta. 3+60 "Ramp NW"

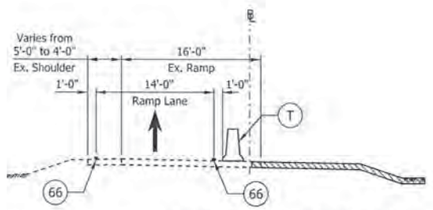

RAMP TYPICAL SECTION
PHASE II
Sta. 0+00 to Sta. 3+50 "Ramp SE"

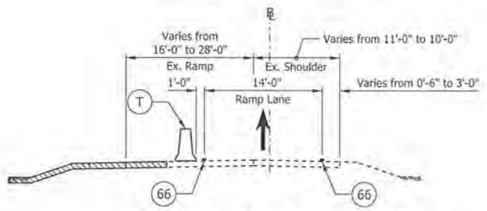

RAMP TYPICAL SECTION
PHASE II
Sta. 9+15 to Sta. 16+00 "Ramp NE"

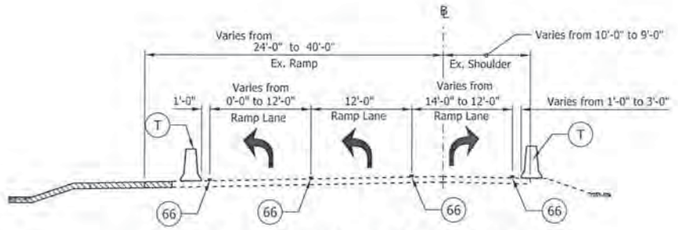

RAMP TYPICAL SECTION
PHASE II
Sta. 26+00 to Sta. 31+70 "Ramp SW"

NOTE: STA. RANGES ARE APPROXIMATE.

LEGEND

- (66) Temporary Pavement Marking, Removable, 4"
- (67) Energy Absorbing Terminal, CZ, TL-2
- [A] Existing Pavement Marking To Remain
- Temporary Pavement
- Construction Area
- Flashing Arrow Sign
- Direction of Traffic
- (T) Temporary Traffic Barrier, Type 2
- Pavement Completed in Previous Stage (s)
- Type III-A Barricades
- Standard Drum
- Construction Sign w/Type "A" Construction Warning Light
- Ground Mounted Panel Sign
- Typical Sign Standard

JEFFREY R. ANDREWS
REGISTERED
PE10809462
STATE OF INDIANA
PROFESSIONAL ENGINEER

RECOMMENDED FOR APPROVAL: _____ DESIGN ENGINEER — DATE: 9/17/15

DESIGNED: JRA | DRAWN: DJZ
CHECKED: MAL | CHECKED: JRA

INDIANA
DEPARTMENT OF TRANSPORTATION

MAINTENANCE OF TRAFFIC
TYPICAL SECTIONS

HORIZONTAL SCALE	BRIDGE FILE
1" = 8'	
VERTICAL SCALE	DESIGNATION
N/A	1383489
SURVEY BOOK	SHEETS
ELECTRONIC	28 of 291
CONTRACT	PROJECT
R-37053	1383332

IP_PWP:dms04547\Shr_MOT_10S.dgn
07-MAY-2015

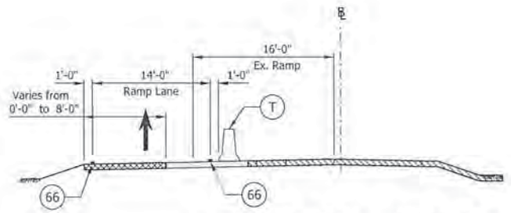

RAMP TYPICAL SECTION
PHASE III
Sta. 0+00 to Sta. 3+60 "Ramp NW"

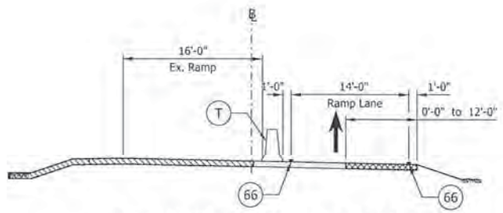

RAMP TYPICAL SECTION
PHASE III
Sta. 0+00 to Sta. 3+50 "Ramp SE"

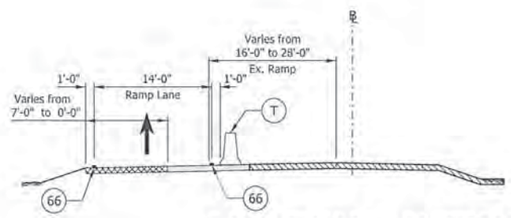

RAMP TYPICAL SECTION
PHASE III
Sta. 9+15 to Sta. 16+00 "Ramp NE"

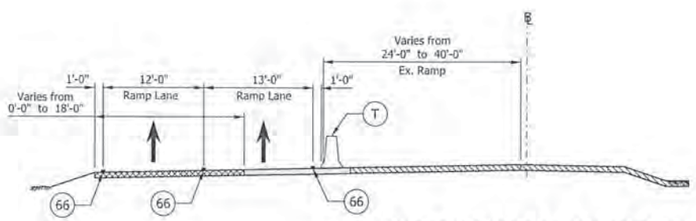

RAMP TYPICAL SECTION
PHASE III
Sta. 26+00 to Sta. 31+70 "Ramp SW"

NOTE: STA. RANGES ARE APPROXIMATE.

LEGEND

(66) Temporary Pavement Marking, Removable, 4"
(67) Energy Absorbing Terminal, CZ, TL-2
[A] Existing Pavement Marking To Remain

Temporary Pavement
Construction Area
Flashing Arrow Sign
Direction of Traffic
(T) Temporary Traffic Barrier, Type 2
Pavement Completed in Previous Stage (x)

Type III-A Barricades
Standard Drum
Construction Sign w/Type "A" Construction Warning Light
Ground Mounted Panel Sign
Typical Sign Standard

JEFFREY R. ANDREWS REGISTERED PE10809462 STATE OF INDIANA PROFESSIONAL ENGINEER

RECOMMENDED FOR APPROVAL _____ DESIGN ENGINEER 9/17/15 DATE

DESIGNED: IRA DRAWN: DJZ
CHECKED: MAT CHECKED: IRA

INDIANA
DEPARTMENT OF TRANSPORTATION

MAINTENANCE OF TRAFFIC
TYPICAL SECTIONS

HORIZONTAL SCALE	BRIDGE FILE
1" = 8'	
VERTICAL SCALE	DESIGNATION
N/A	1383489
SURVEY BOOK	SHEETS
ELECTRONIC	29 of 30
CONTRACT	PROJECT
R-37053	1383332

IP_PWP:dms04547\Std_MOT_106.dgn
07-MAY-2015

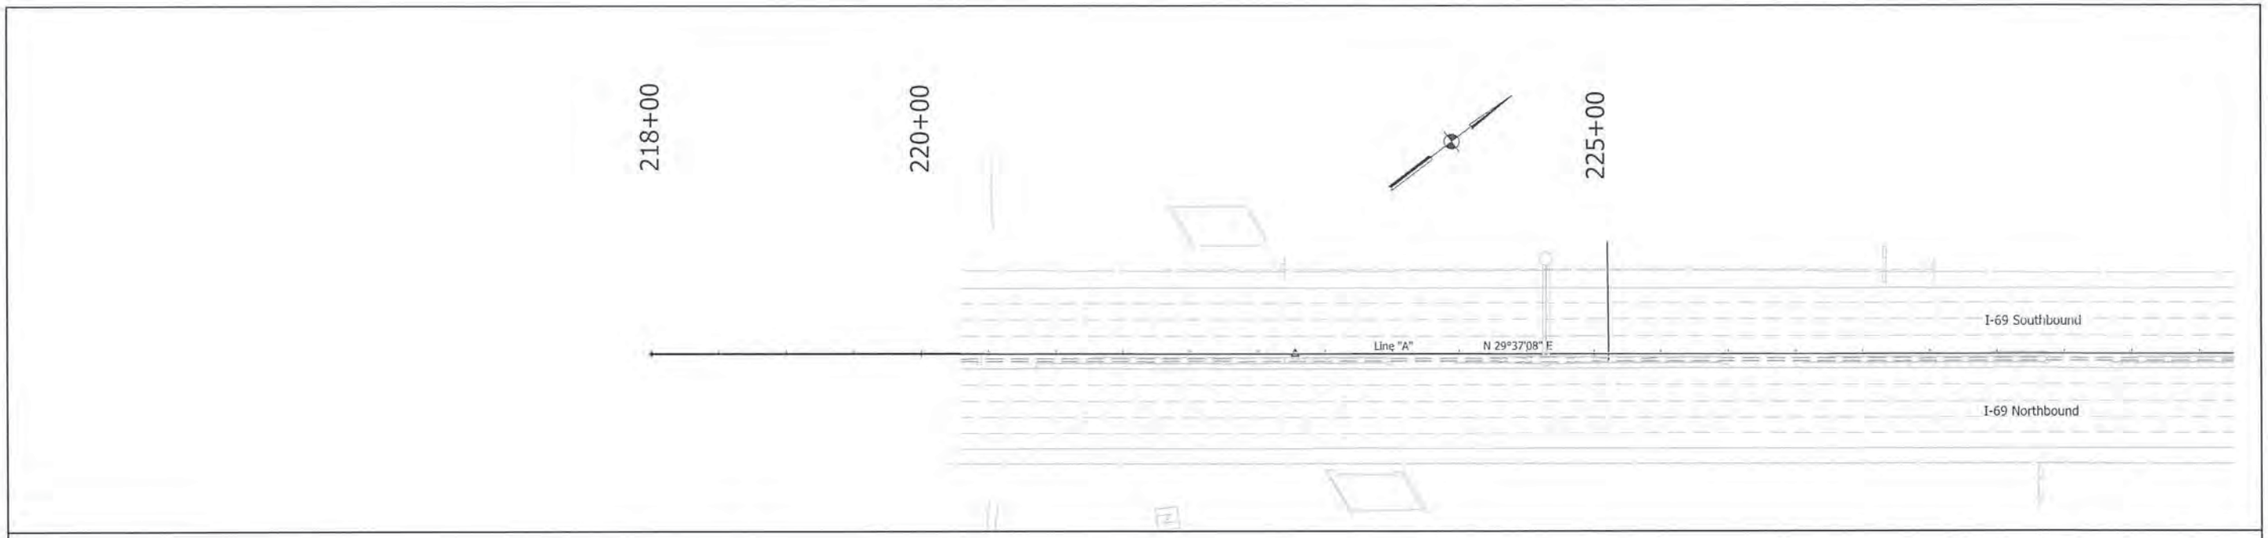

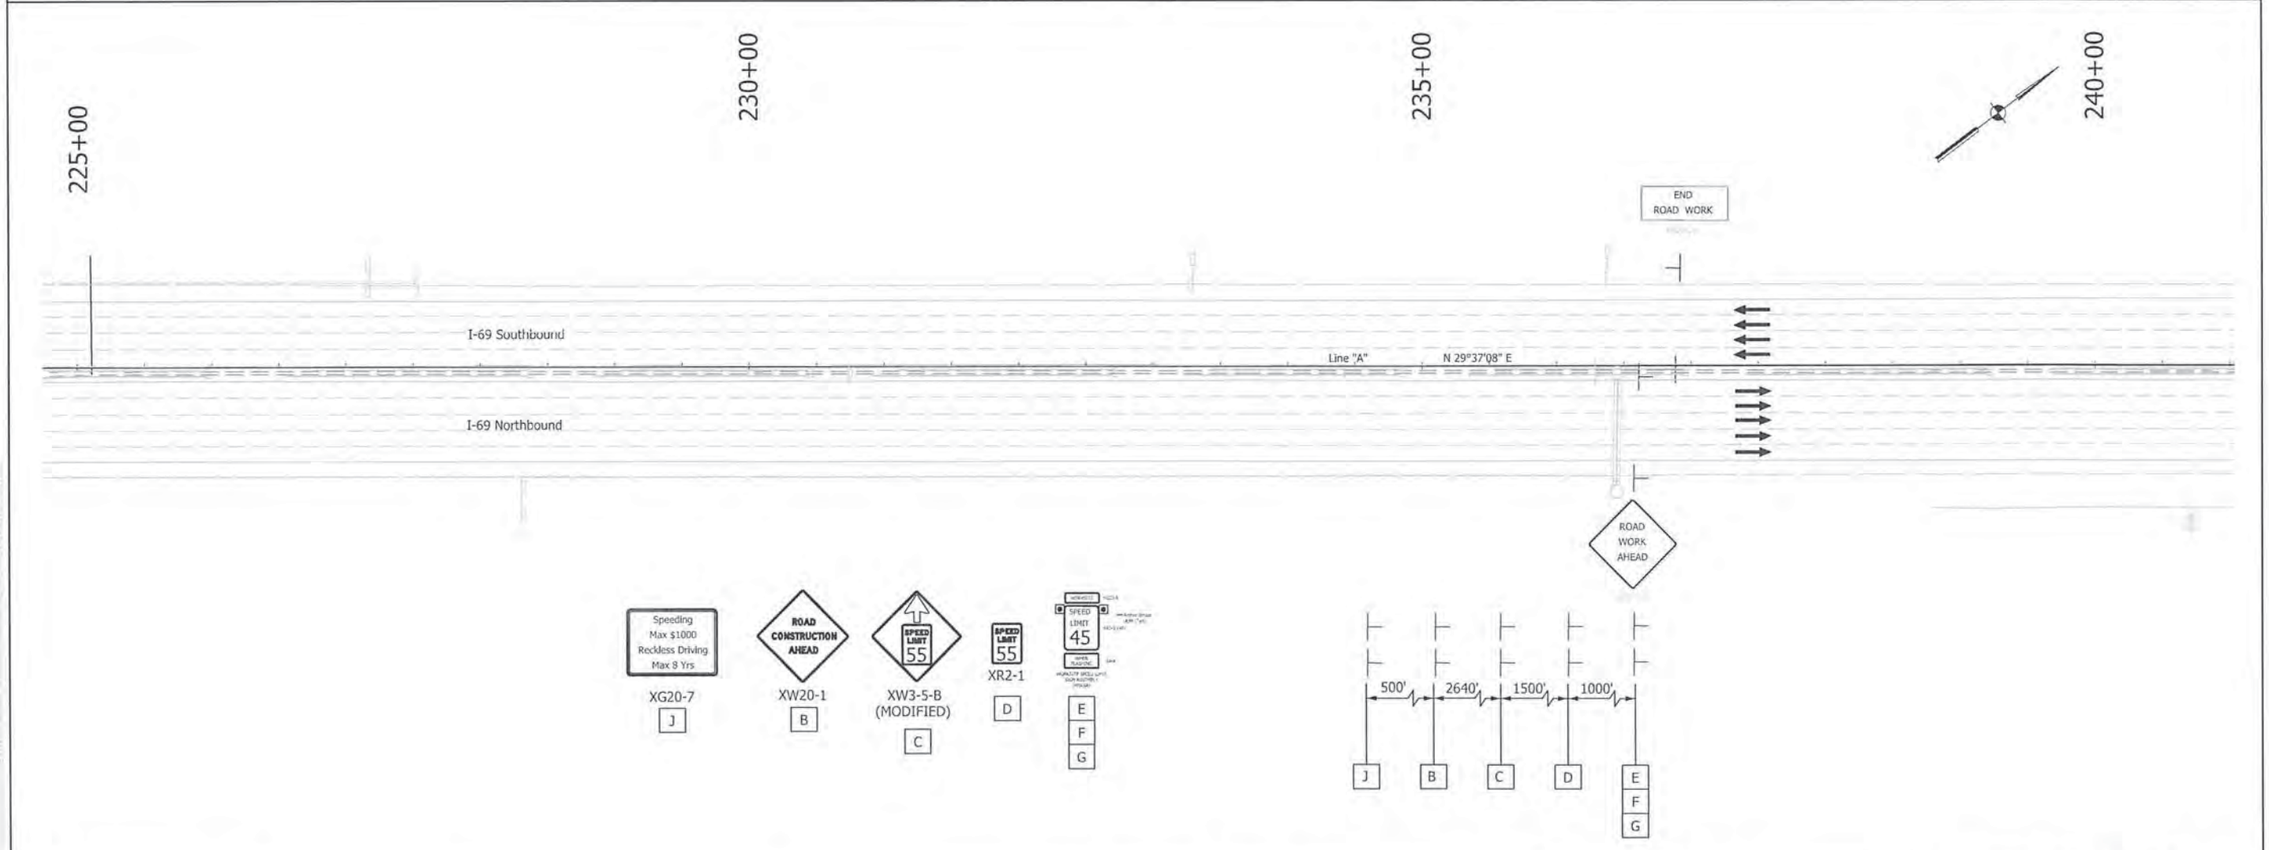

XG20-7 [J]

XW20-1 [B]

XW3-5-B (MODIFIED) [C]

XR2-1 [D]

[E] [F] [G]

LEGEND:

(66) Temporary Pavement Marking, Removable, 4"

(67) Energy Absorbing Terminal, CZ, TL-3

[A] Existing Pavement Marking

Temporary Pavement

Construction Area

Flashing Arrow Sign

Direction of Traffic

Temporary Taffic Barrier, Type 1

Type III-A Barricades

Standard Drum

Construction Sign W/ Type "A" Construction Warning Light Ground Mounted Panel Sign

Typical Sign Standard

UNITED Consulting
1625 N. Post Road
Indianapolis, IN 46219
Phone 317-895-2585
Fax 317-895-2596
www.ucindy.com

JEFFREY R. ANDREWS REGISTERED PE10809462 STATE OF INDIANA PROFESSIONAL ENGINEER

RECOMMENDED FOR APPROVAL _____ DESIGN ENGINEER 9/17/15 DATE

DESIGNED: JRA DRAWN: DJZ

CHECKED: MAT CHECKED: JRA

INDIANA
DEPARTMENT OF TRANSPORTATION

MAINTENANCE OF TRAFFIC
SECTION A, LINE "A"

HORIZONTAL SCALE	BRIDGE FILE
1" = 50'	-
VERTICAL SCALE	DESIGNATION
N/A	1383332
SURVEY BOOK	SHEETS
-	30 of 291
CONTRACT	PROJECT
R-37053	1383332

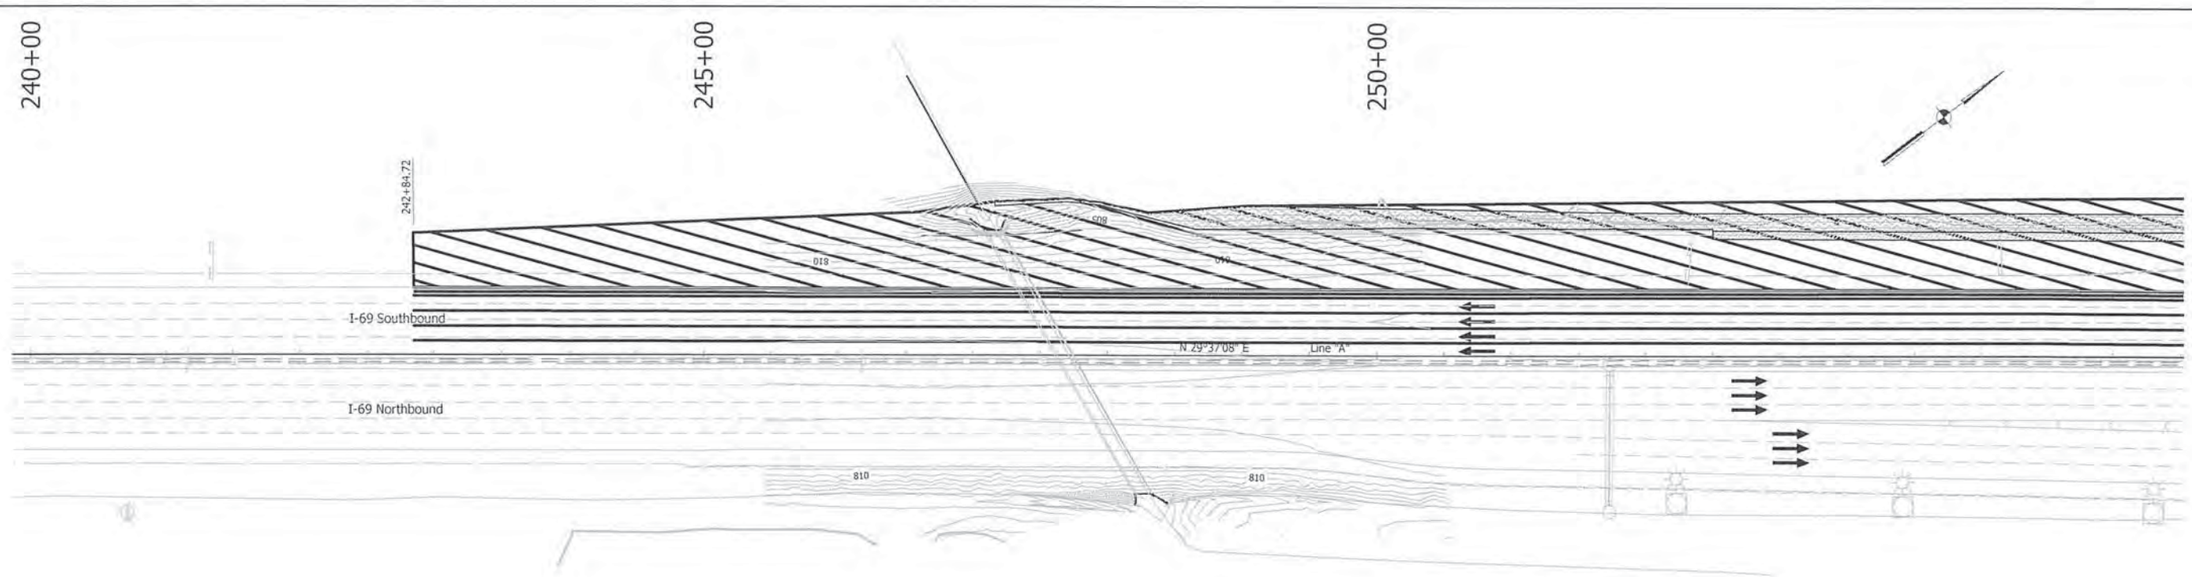

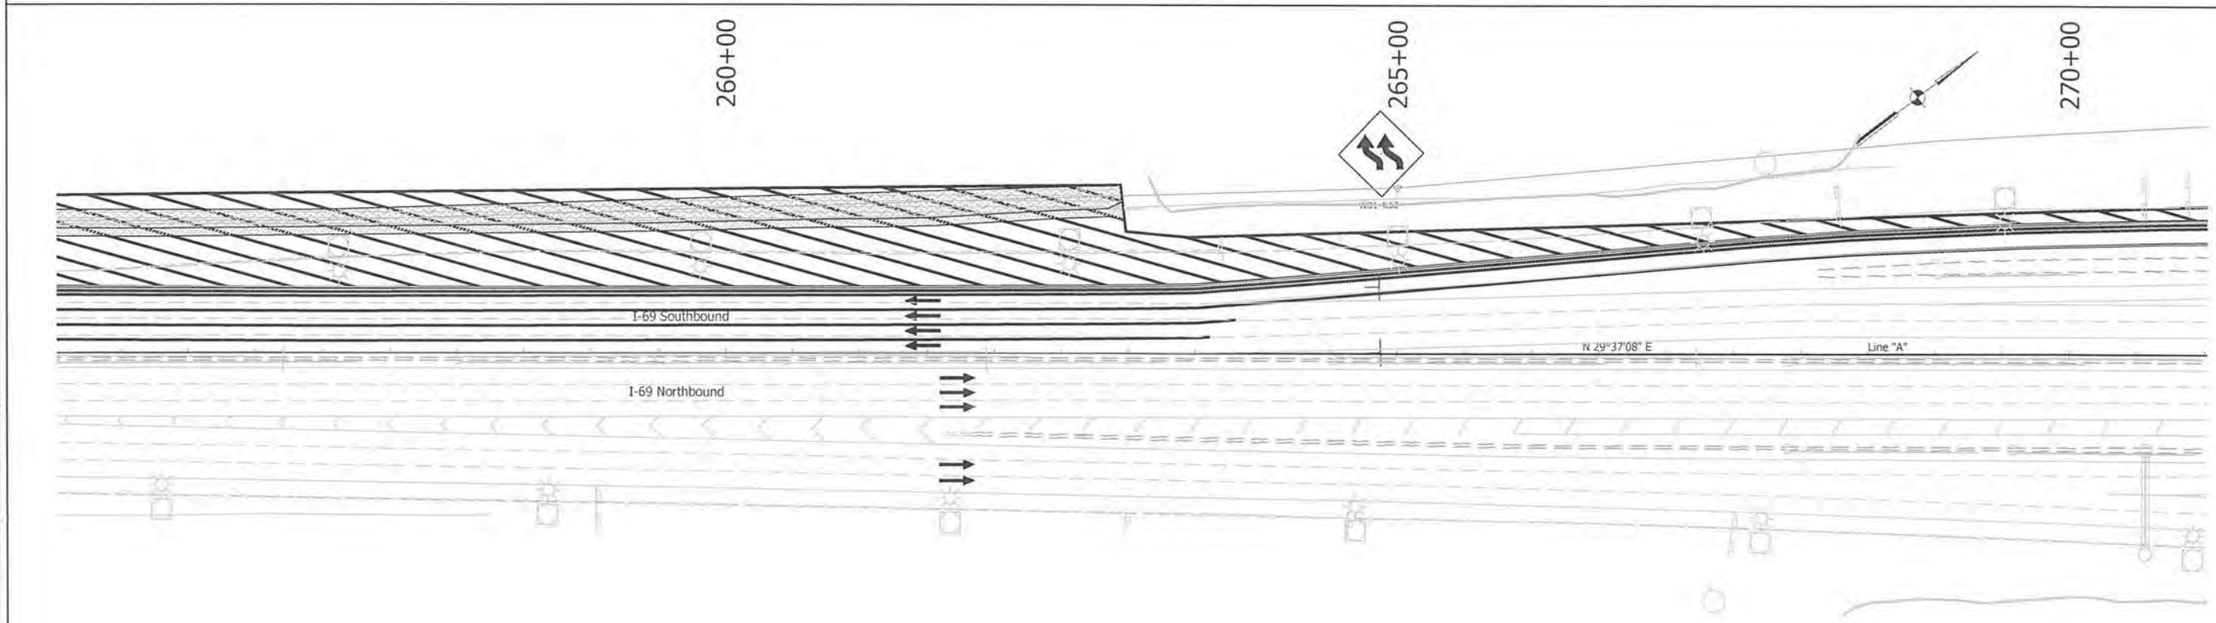

LEGEND:

(66) Temporary Pavement Marking, Removable, 4"

(67) Energy Absorbing Terminal, CZ, TL-3

A Existing Pavement Marking

Temporary Pavement

Construction Area

Flashing Arrow Sign

Direction of Traffic

Temporary Taffic Barrier, Type 1

Type III-A Barricades

Standard Drum

Construction Sign W/ Type "A" Construction Warning Light Ground Mounted Panel Sign

Typical Sign Standard

UNITED Consulting
1625 N. Post Road
Indianapolis, IN 46219
Phone 317-895-2555
Fax 317-895-2596
www.ucindy.com

JEFFREY R. ANDREWS REGISTERED PE10809462 STATE OF INDIANA PROFESSIONAL ENGINEER

RECOMMENDED FOR APPROVAL _____ DESIGN ENGINEER 9/17/15 DATE

DESIGNED: JRA DRAWN: DJZ

CHECKED: MAT CHECKED: JRA

INDIANA
DEPARTMENT OF TRANSPORTATION

MAINTENANCE OF TRAFFIC
SECTION A, LINE "A"

HORIZONTAL SCALE	BRIDGE FILE
1" = 50'	-
VERTICAL SCALE	DESIGNATION
N/A	1383332
SURVEY BOOK	SHEETS
-	31 of 291
CONTRACT	PROJECT
R-37053	1383332

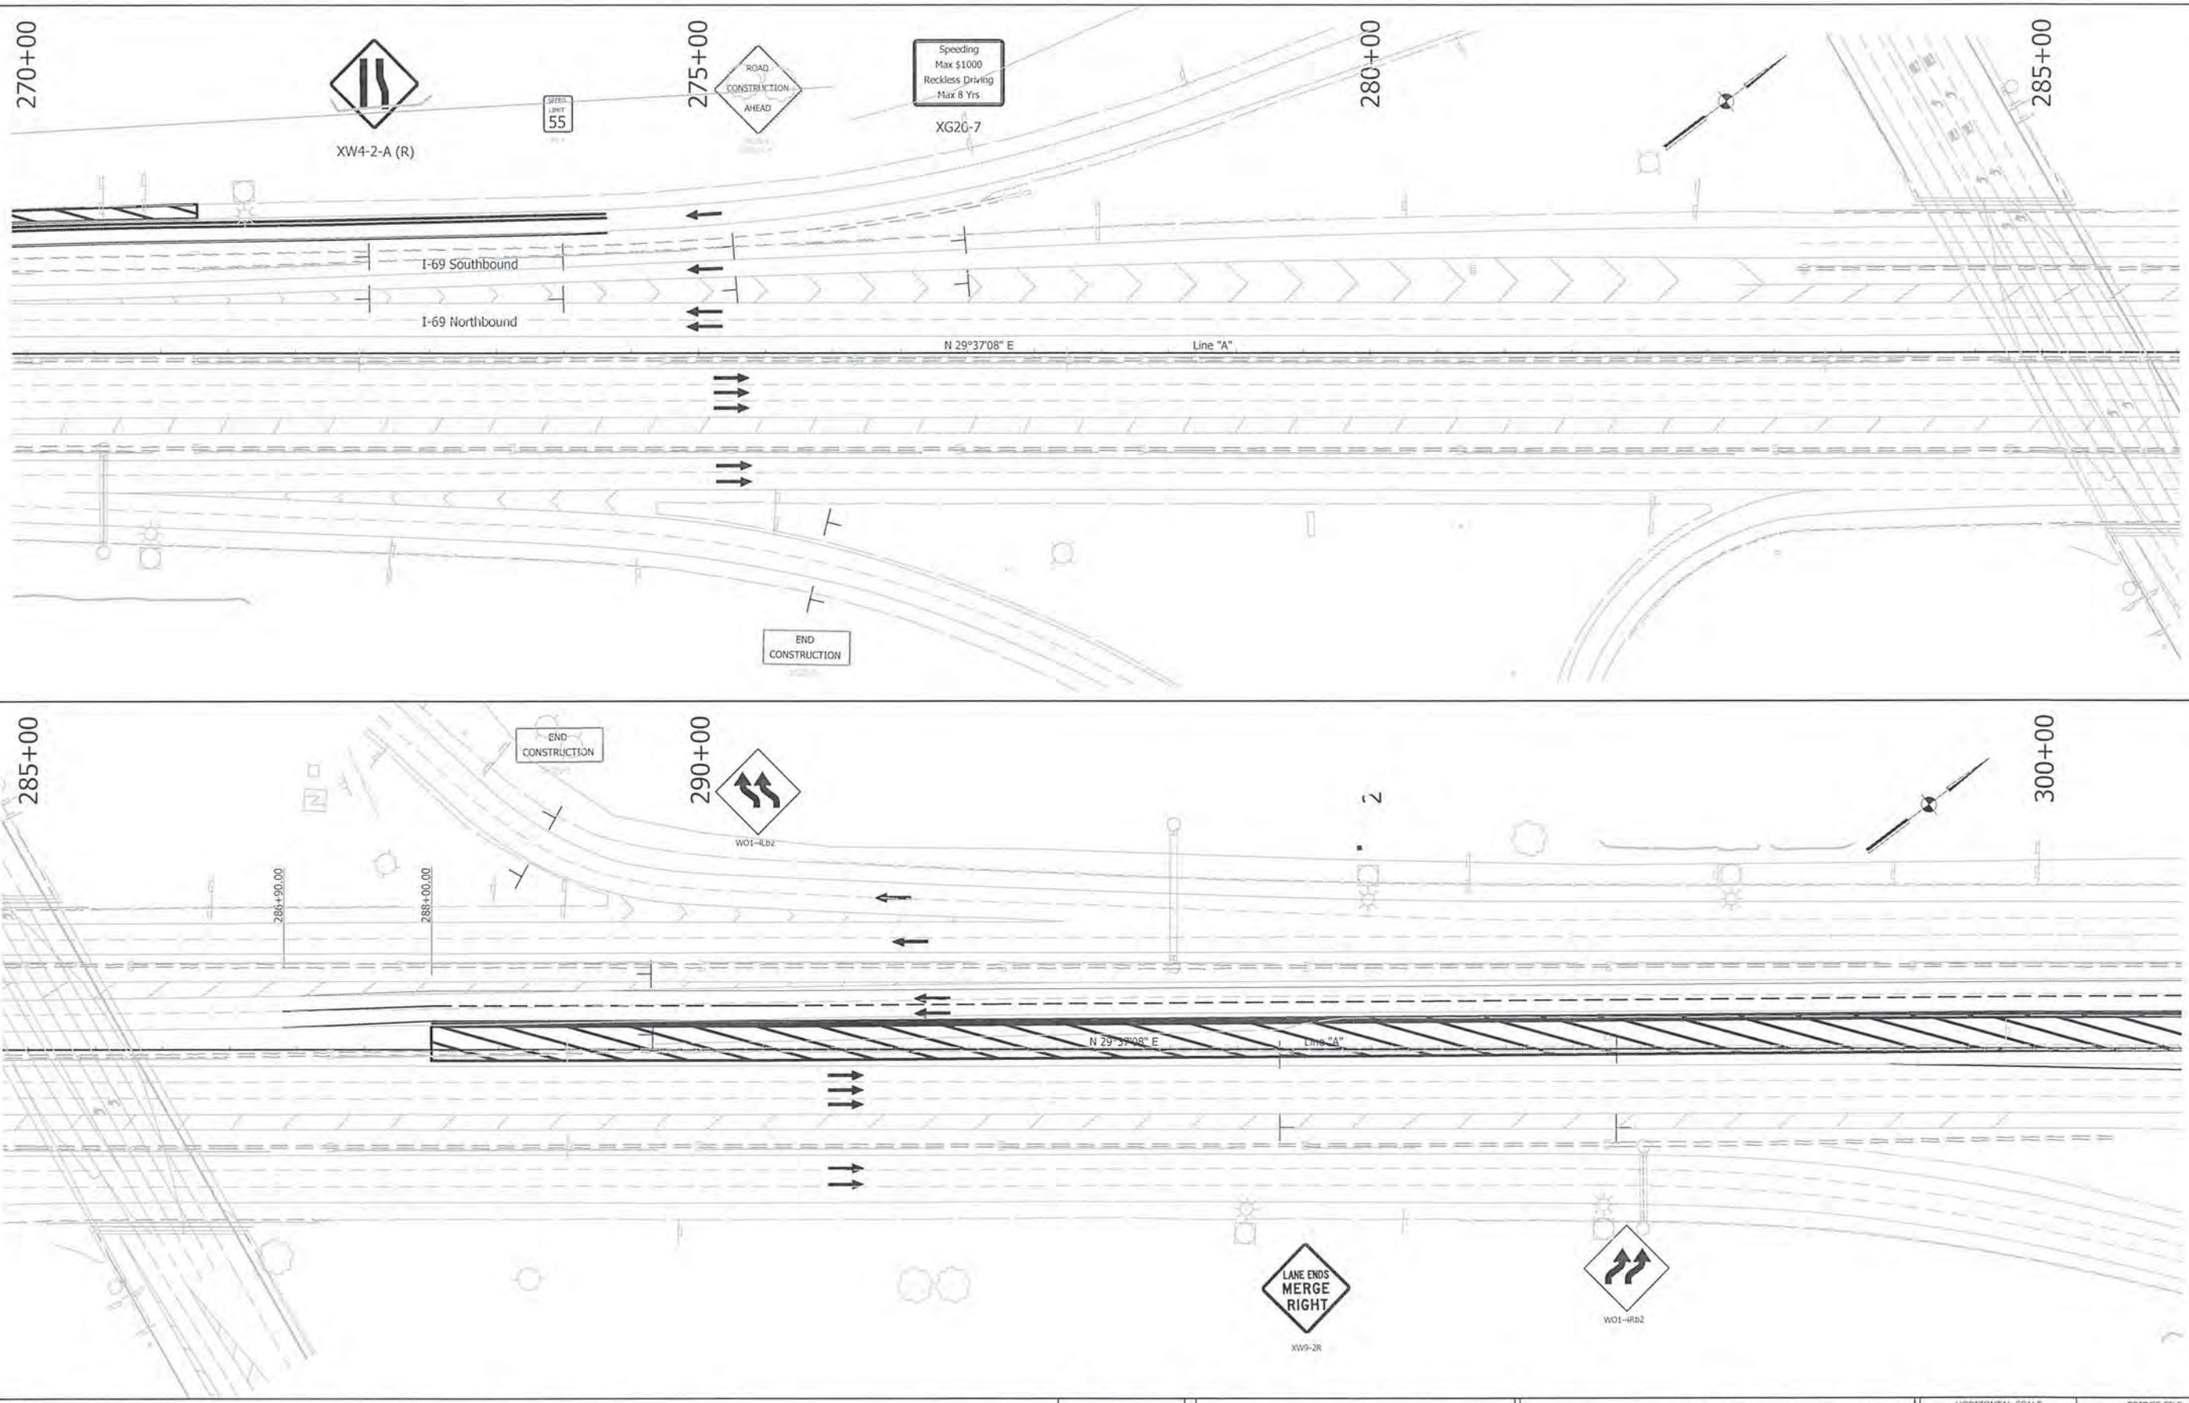

LEGEND:

(66) Temporary Pavement Marking, Removable, 4"

(67) Energy Absorbing Terminal, CZ, TL-3

[A] Existing Pavement Marking

Temporary Pavement

Construction Area

Flashing Arrow Sign

Direction of Traffic

Temporary Taffic Barrier, Type 1

Type III-A Barricades

Standard Drum

Construction Sign W/ Type "A" Construction Warning Light Ground Mounted Panel Sign

Typical Sign Standard

UNITED Consulting

1625 N. Post Road
Indianapolis, IN 46219
Phone 317-895-2555
Fax 317-895-2596
www.ucindy.com

JEFFREY R. ANDREWS REGISTERED PE10809462 STATE OF INDIANA PROFESSIONAL ENGINEER

RECOMMENDED FOR APPROVAL _____ DESIGN ENGINEER 9/17/15 DATE

DESIGNED: JRA DRAWN: DJZ

CHECKED: MAT CHECKED: JRA

INDIANA
DEPARTMENT OF TRANSPORTATION

MAINTENANCE OF TRAFFIC
SECTION A, LINE "A"

HORIZONTAL SCALE	BRIDGE FILE
1" = 50'	-
VERTICAL SCALE	DESIGNATION
N/A	1383332
SURVEY BOOK	SHEETS
-	32 of 291
CONTRACT	PROJECT
R-37053	1383332

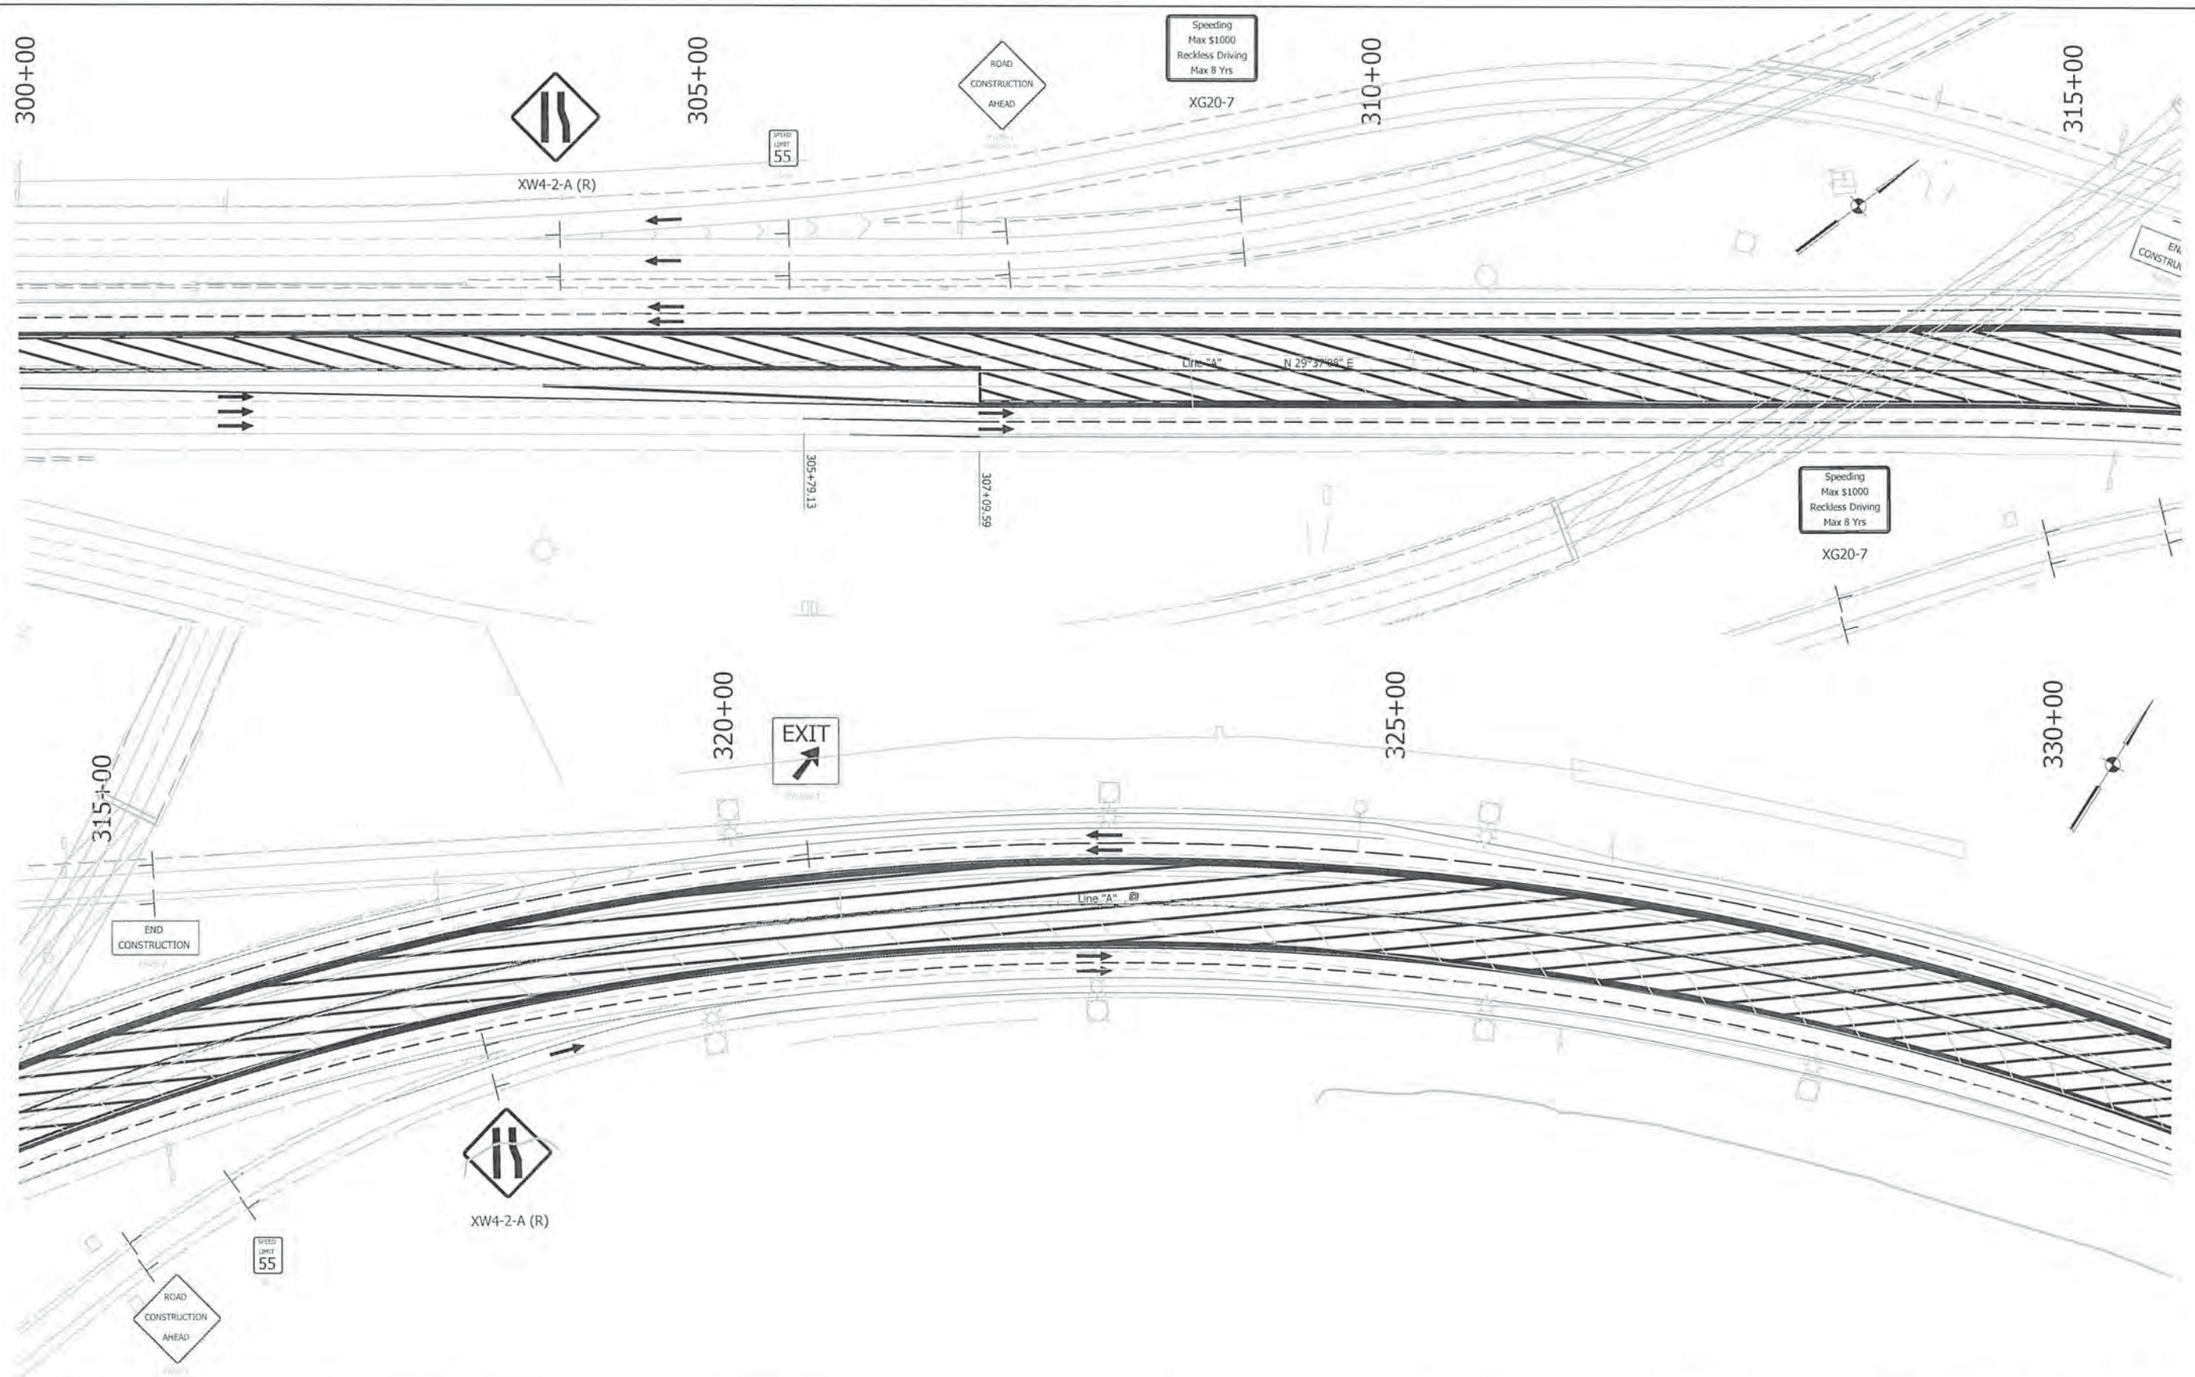

LEGEND:

(66) Temporary Pavement Marking, Removable, 4"

(67) Energy Absorbing Terminal, C2, TL-3

[A] Existing Pavement Marking

Temporary Pavement

Construction Area

Flashing Arrow Sign

Direction of Traffic

Temporary Taffic Barrier, Type 1

Type III-A Barricades

Standard Drum

Construction Sign W/ Type "A" Construction Warning Light Ground Mounted Panel Sign

Typical Sign Standard

UNITED Consulting

1625 N. Post Road
Indianapolis, IN 46219
Phone 317-895-2555
Fax 317-895-2596
www.ucindy.com

JEFFREY R. ANDREWS REGISTERED PE10809462 STATE OF INDIANA PROFESSIONAL ENGINEER

RECOMMENDED FOR APPROVAL _____ DESIGN ENGINEER 9/17/15 DATE

DESIGNED: JRA DRAWN: DJZ

CHECKED: MAT CHECKED: JRA

INDIANA
DEPARTMENT OF TRANSPORTATION

MAINTENANCE OF TRAFFIC
SECTION A, LINE "A"

HORIZONTAL SCALE	BRIDGE FILE
1" = 50'	-
VERTICAL SCALE	DESIGNATION
N/A	1383332
SURVEY BOOK	SHEETS
-	33 of 291
CONTRACT	PROJECT
R-37053	1383332

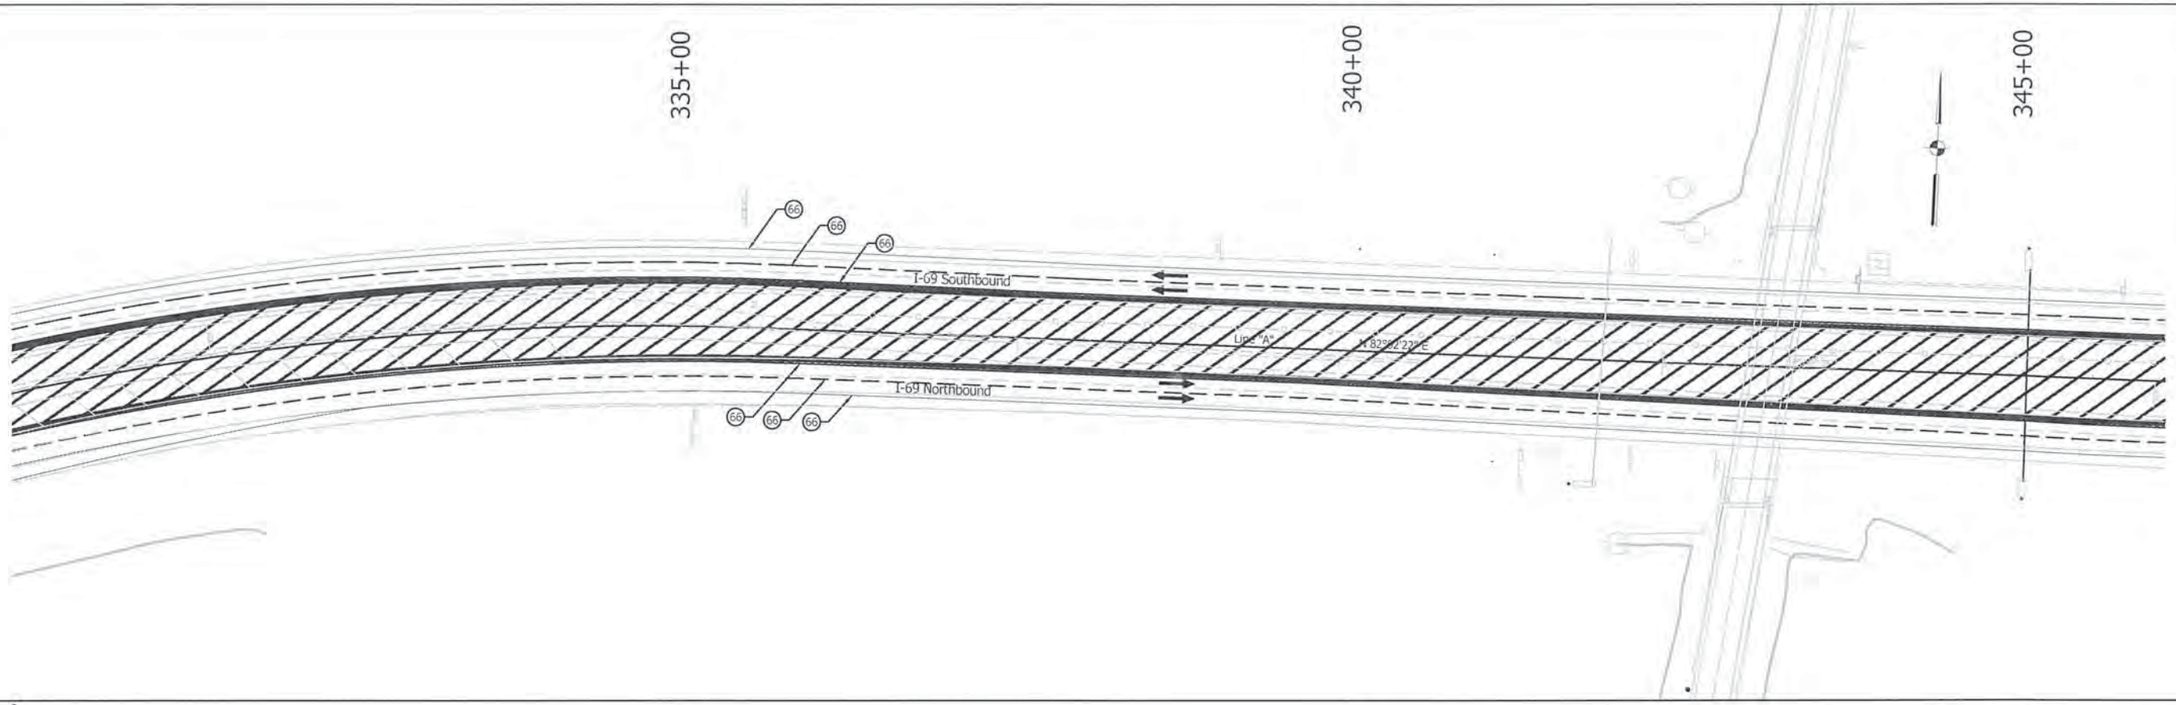

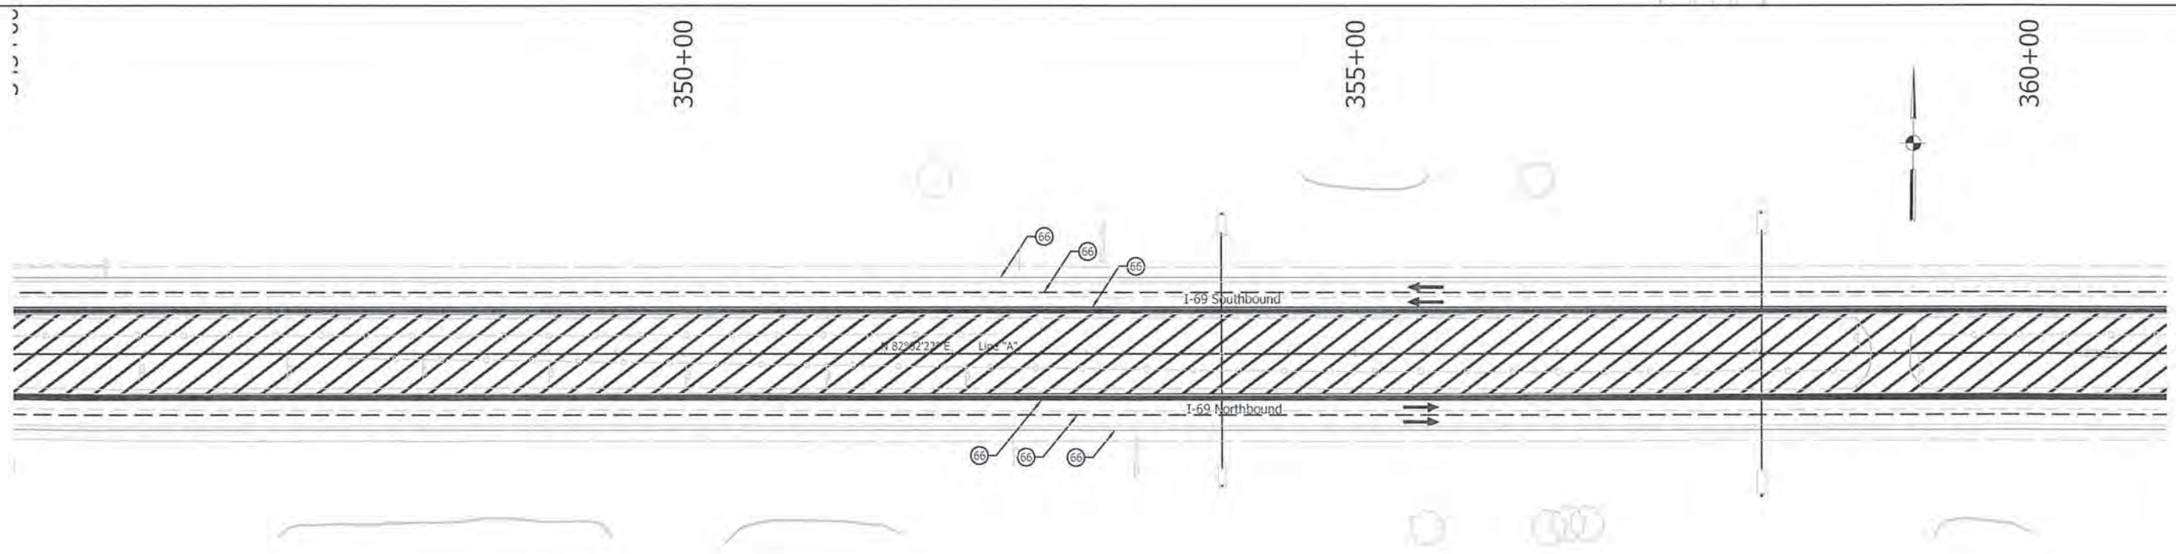

LEGEND:

- (66) Temporary Pavement Marking, Removable, 4"
- (67) Energy Absorbing Terminal, CZ, TL-3
- [A] Existing Pavement Marking
- Temporary Pavement
- Construction Area
- Flashing Arrow Sign
- Direction of Traffic
- Temporary Taffic Barricade, Type 1
- Type III-A Barricades
- Standard Drum
- Construction Sign W/ Type "A" Construction Warning Light Ground Mounted Panel Sign
- Typical Sign Standard

UNITED Consulting
1625 N. Post Road
Indianapolis, IN 46219
Phone 317-895-2555
Fax 317-895-2596
www.ucindy.com

JEFFREY R. ANDREWS REGISTERED PE10809462 STATE OF INDIANA PROFESSIONAL ENGINEER

RECOMMENDED FOR APPROVAL: DESIGN ENGINEER — DATE 9/17/15

DESIGNED: JRA | DRAWN: DJZ | CHECKED: MAT | CHECKED: JRA

INDIANA
DEPARTMENT OF TRANSPORTATION

MAINTENANCE OF TRAFFIC
SECTION A, LINE "A"

HORIZONTAL SCALE	BRIDGE FILE
1" = 50'	-
VERTICAL SCALE	DESIGNATION
N/A	1383332
SURVEY BOOK	SHEETS
-	34 of 291
CONTRACT	PROJECT
R-37053	1383332

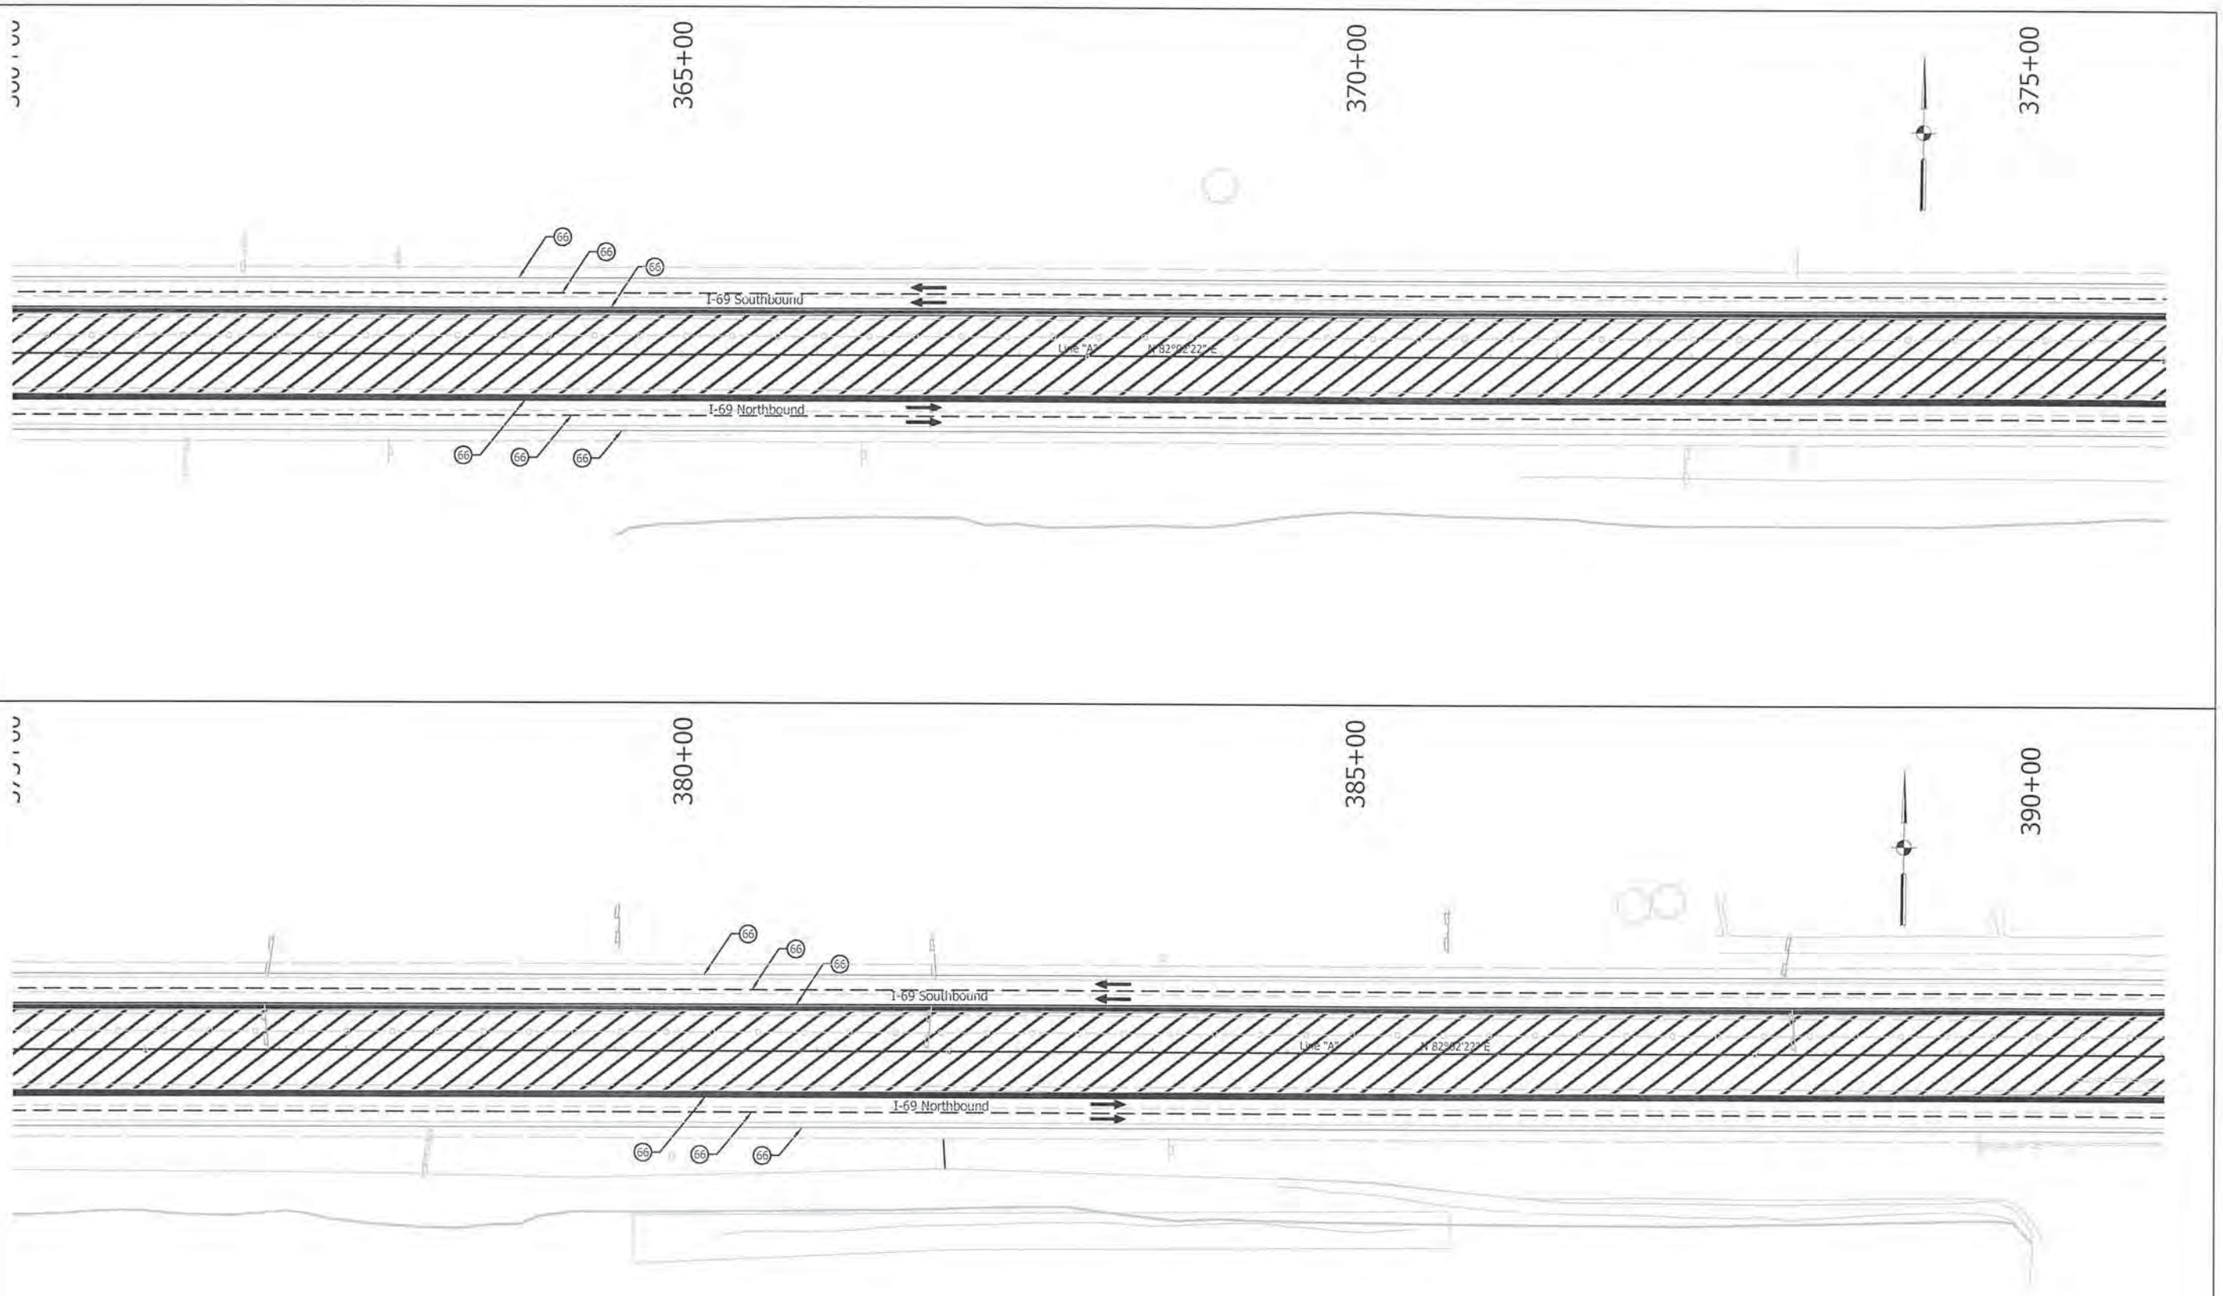

LEGEND:

- (66) Temporary Pavement Marking, Removable, 4"
- (67) Energy Absorbing Terminal, CZ, TL-3
- [A] Existing Pavement Marking
- Temporary Pavement
- Construction Area
- Flashing Arrow Sign
- Direction of Traffic
- Temporary Taffic Barrier, Type 1
- Type III-A Barricades
- Standard Drum
- Construction Sign W/ Type "A" Construction Warning Light Ground Mounted Panel Sign
- Typical Sign Standard

UNITED Consulting
1625 N. Post Road
Indianapolis, IN 46219
Phone 317-895-2585
Fax 317-895-2596
www.ueindy.com

JEFFREY R. ANDREWS REGISTERED PE10809462 STATE OF INDIANA PROFESSIONAL ENGINEER

RECOMMENDED FOR APPROVAL: DESIGN ENGINEER 9/17/15 DATE

DESIGNED: JRA DRAWN: DJZ

CHECKED: MAT CHECKED: JRA

INDIANA
DEPARTMENT OF TRANSPORTATION

MAINTENANCE OF TRAFFIC
SECTION A, LINE "A"

HORIZONTAL SCALE	BRIDGE FILE
1" = 50'	-
VERTICAL SCALE	DESIGNATION
N/A	1383332
SURVEY BOOK	SHEETS
-	35 of 291
CONTRACT	PROJECT
R-37053	1383332

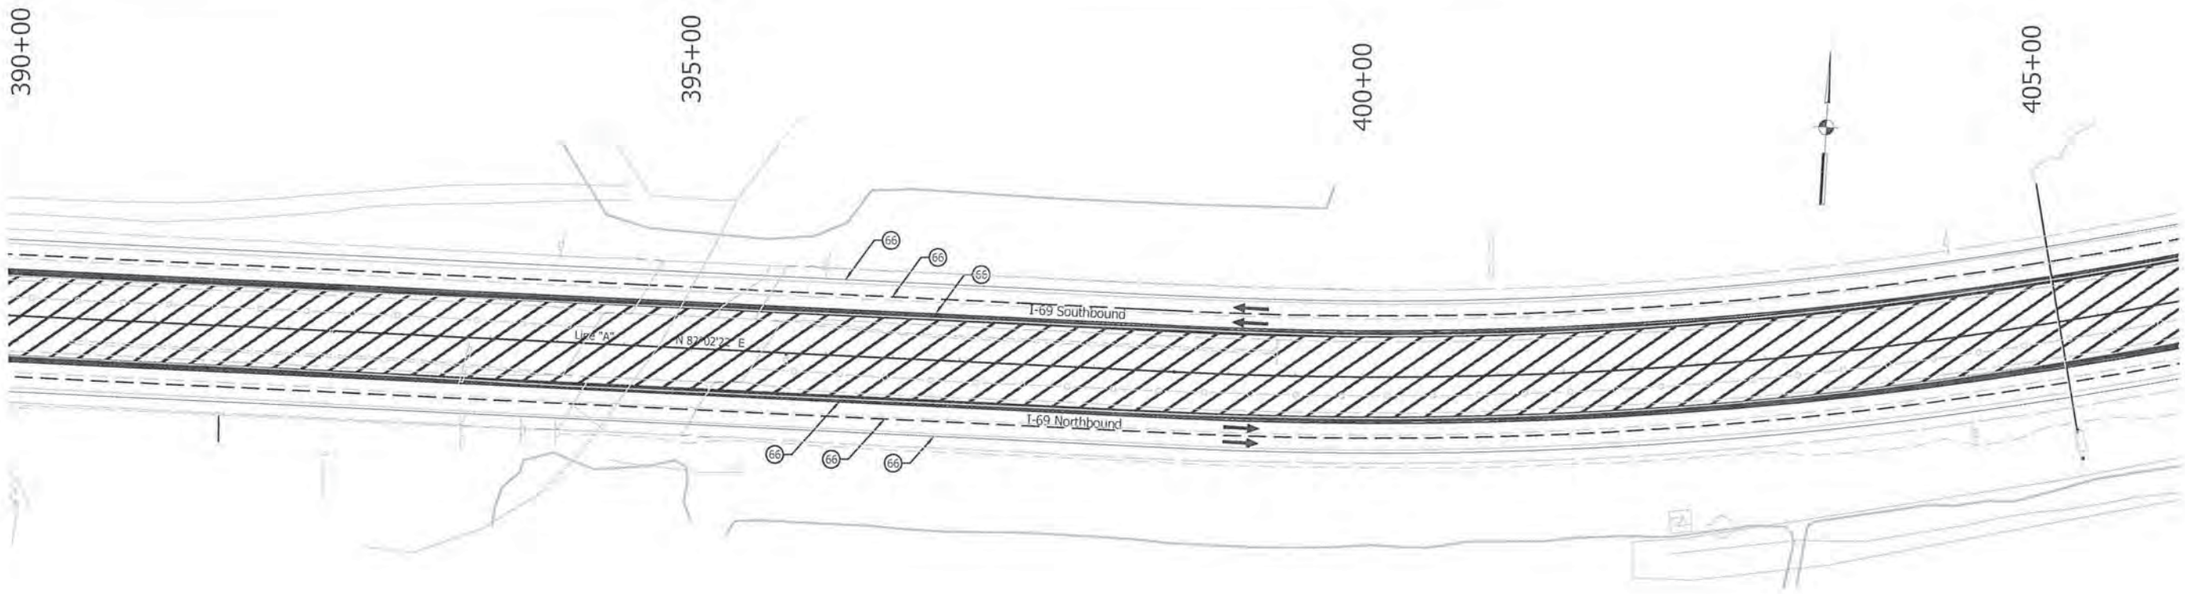

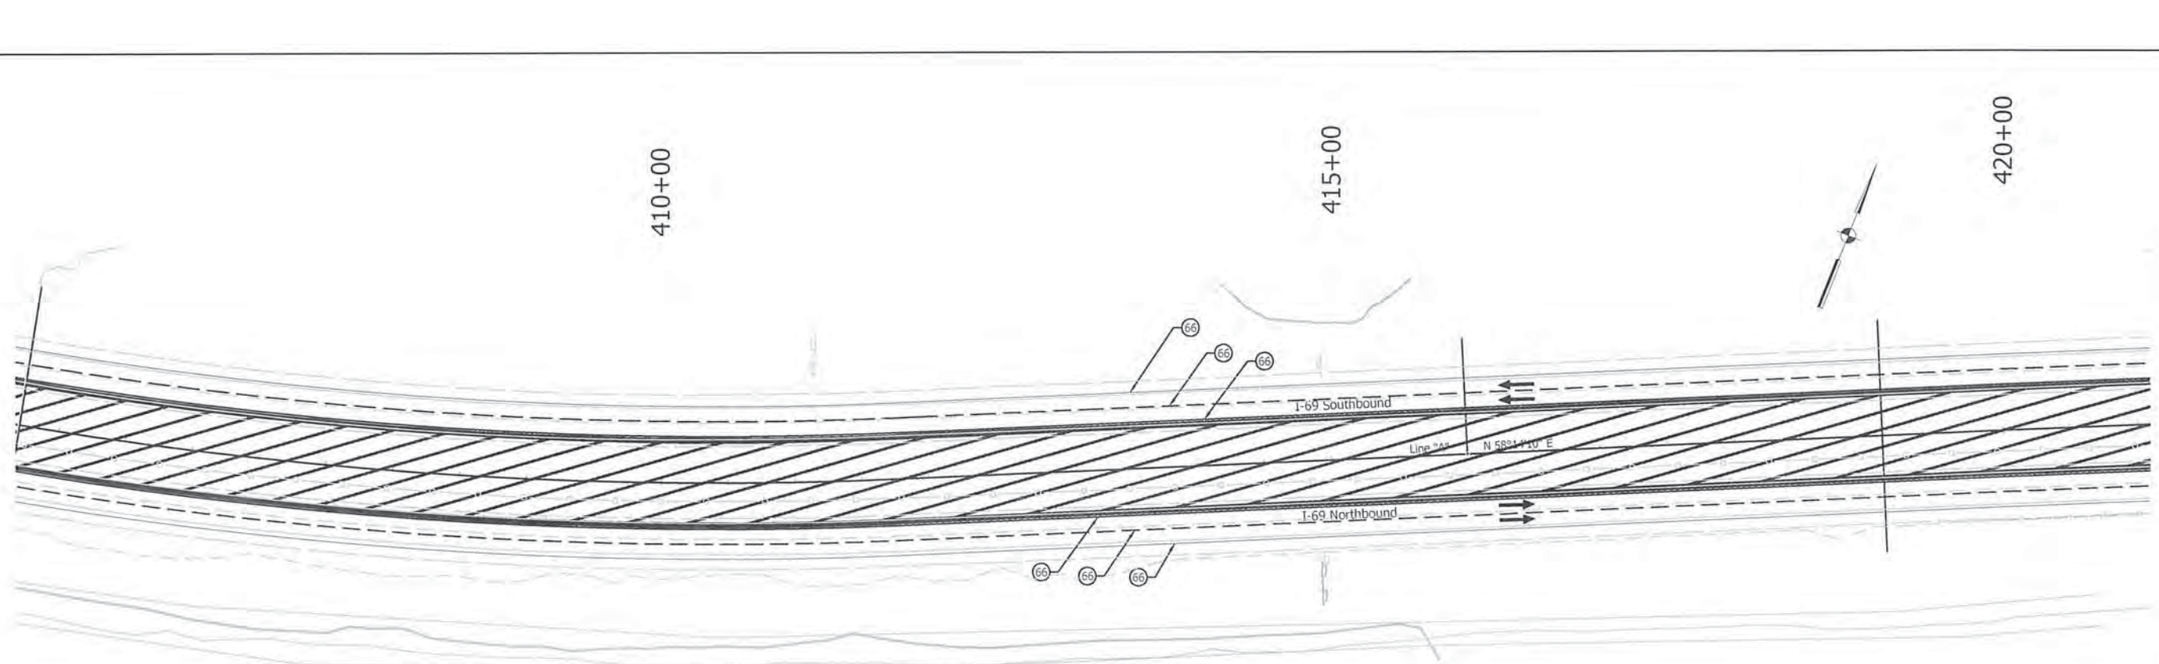

LEGEND:

- (66) Temporary Pavement Marking, Removable, 4"
- (67) Energy Absorbing Terminal, CZ, TL-3
- [A] Existing Pavement Marking
- Temporary Pavement
- Construction Area
- Flashing Arrow Sign
- Direction of Traffic
- Temporary Taffic Barrier, Type 1
- Type III-A Barricades
- Standard Drum
- Construction Sign W/ Type "A" Construction Warning Light Ground Mounted Panel Sign
- Typical Sign Standard

UNITED Consulting
1625 N. Post Road
Indianapolis, IN 46219
Phone 317-895-2555
Fax 317-895-2596
www.ucindy.com

JEFFREY R. ANDREWS REGISTERED PE10809462 STATE OF INDIANA PROFESSIONAL ENGINEER

RECOMMENDED FOR APPROVAL _____ DESIGN ENGINEER 9/9/15 DATE

DESIGNED: JRA DRAWN: DJZ

CHECKED: MAT CHECKED: JRA

INDIANA
DEPARTMENT OF TRANSPORTATION

MAINTENANCE OF TRAFFIC
SECTION A, LINE "A"

HORIZONTAL SCALE	BRIDGE FILE
1" = 50'	-
VERTICAL SCALE	DESIGNATION
N/A	1383332
SURVEY BOOK	SHEETS
-	36 of 291
CONTRACT	PROJECT
R-37053	1383332

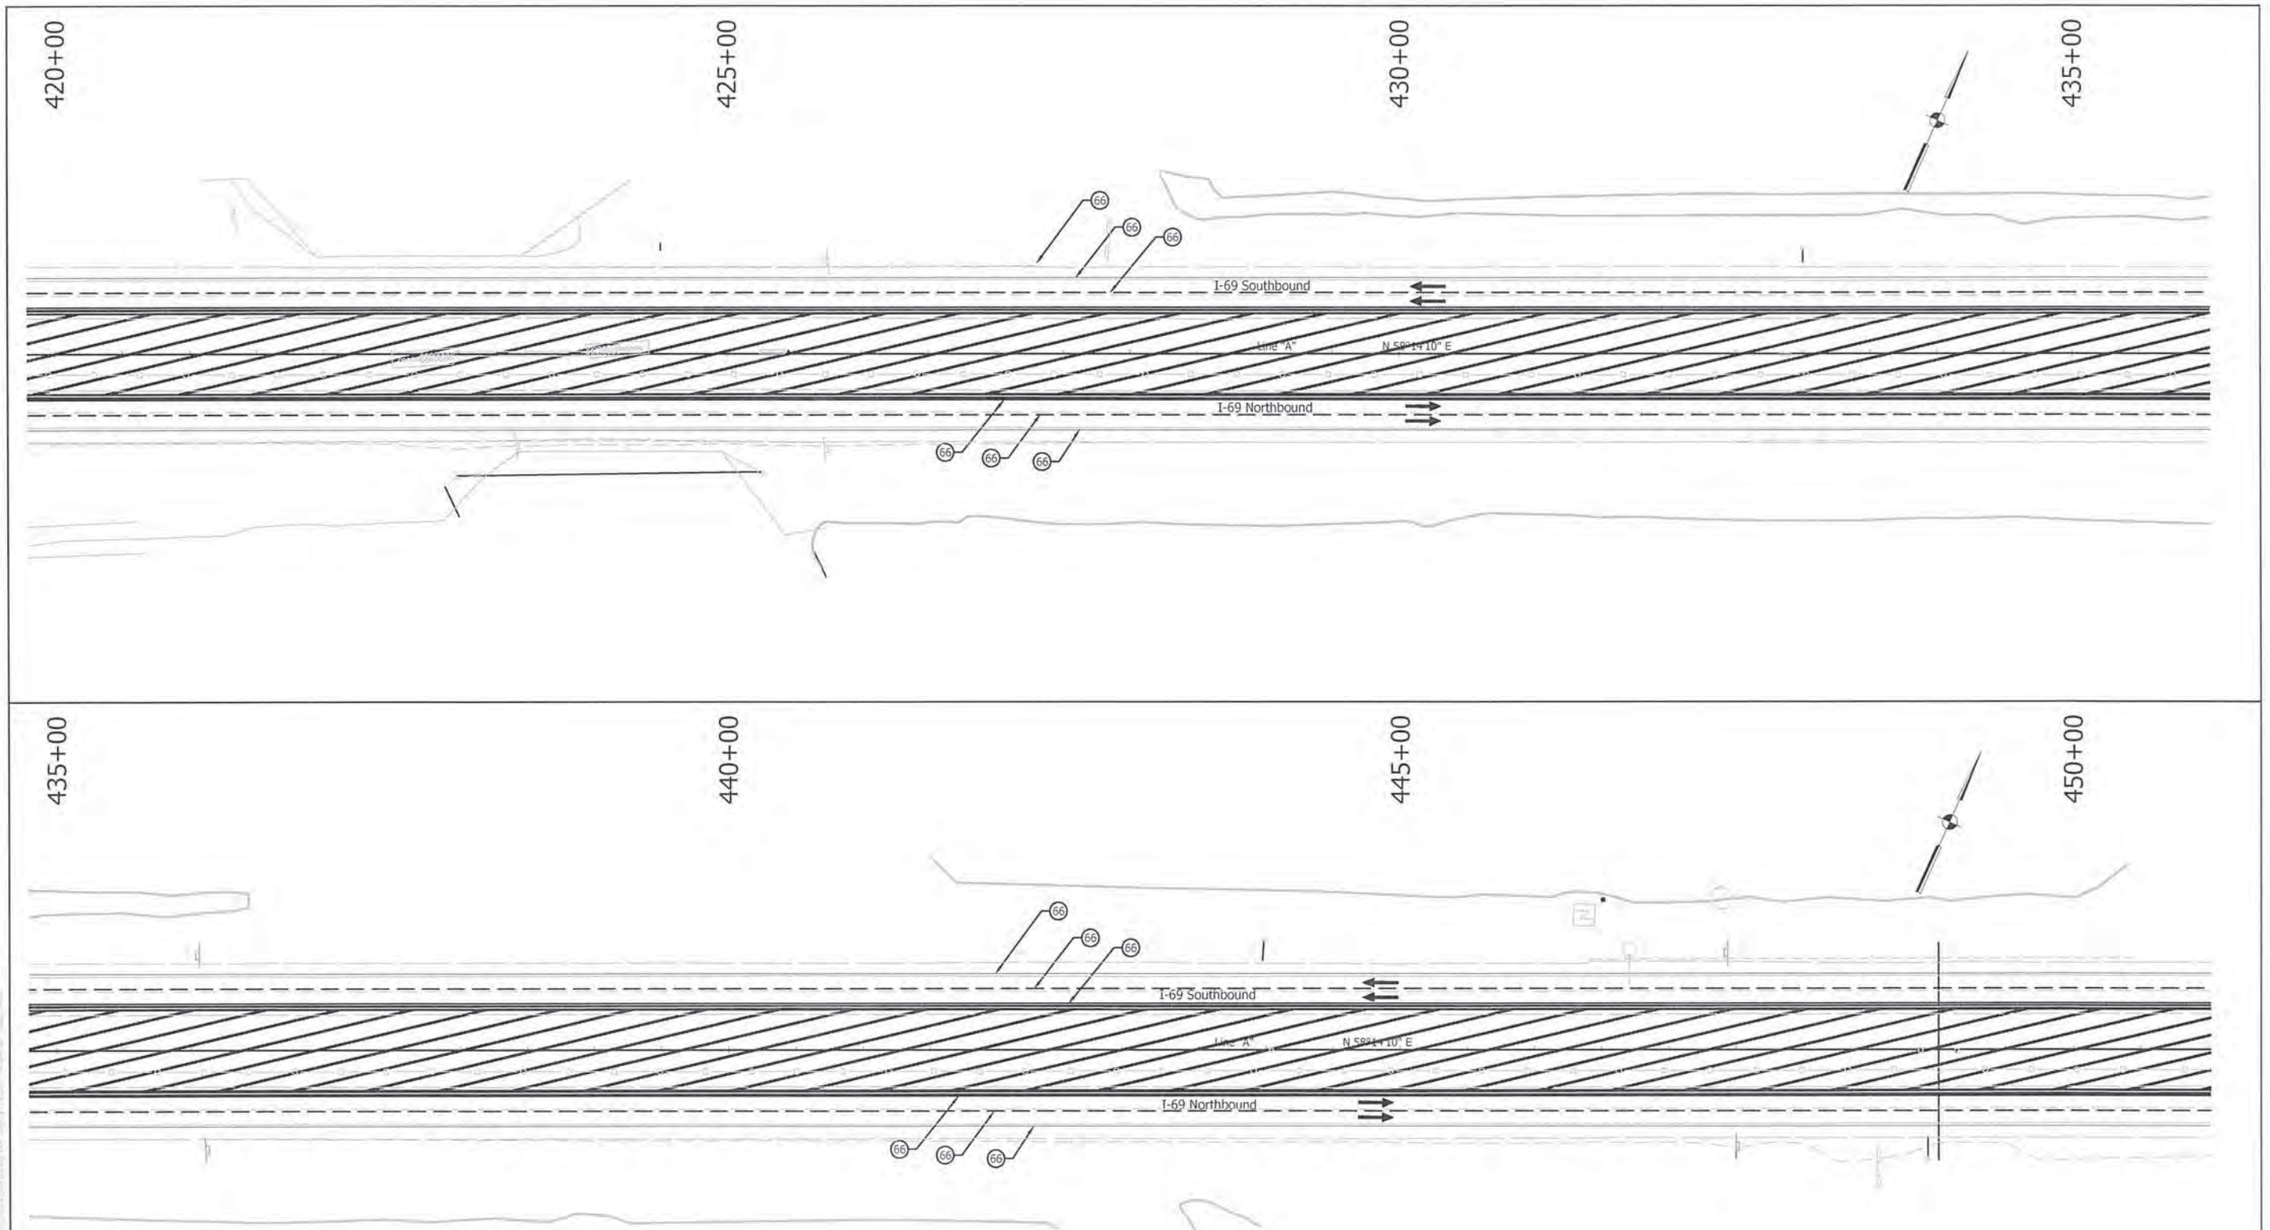

LEGEND:

- (66) Temporary Pavement Marking, Removable, 4"
- (67) Energy Absorbing Terminal, CZ, TL-3
- [A] Existing Pavement Marking
- Temporary Pavement
- Construction Area
- Flashing Arrow Sign
- Direction of Traffic
- Temporary Taffic Barrier, Type 1
- Type III-A Barricades
- Standard Drum
- Construction Sign W/ Type "A" Construction Warning Light Ground Mounted Panel Sign
- Typical Sign Standard

UNITED Consulting
1625 N. Post Road
Indianapolis, IN 46219
Phone 317-895-2555
Fax 317-895-2596
www.ucindy.com

JEFFREY R. ANDREWS REGISTERED PE10809462 STATE OF INDIANA PROFESSIONAL ENGINEER

RECOMMENDED FOR APPROVAL: DESIGN ENGINEER — DATE 9/17/15

DESIGNED: JRA | DRAWN: DJZ | CHECKED: MAT | CHECKED: JRA

INDIANA
DEPARTMENT OF TRANSPORTATION

MAINTENANCE OF TRAFFIC
SECTION A, LINE "A"

HORIZONTAL SCALE	BRIDGE FILE
1" = 50'	-
VERTICAL SCALE	DESIGNATION
N/A	1383332
SURVEY BOOK	SHEETS
-	37 of 291
CONTRACT	PROJECT
R-37053	1383332

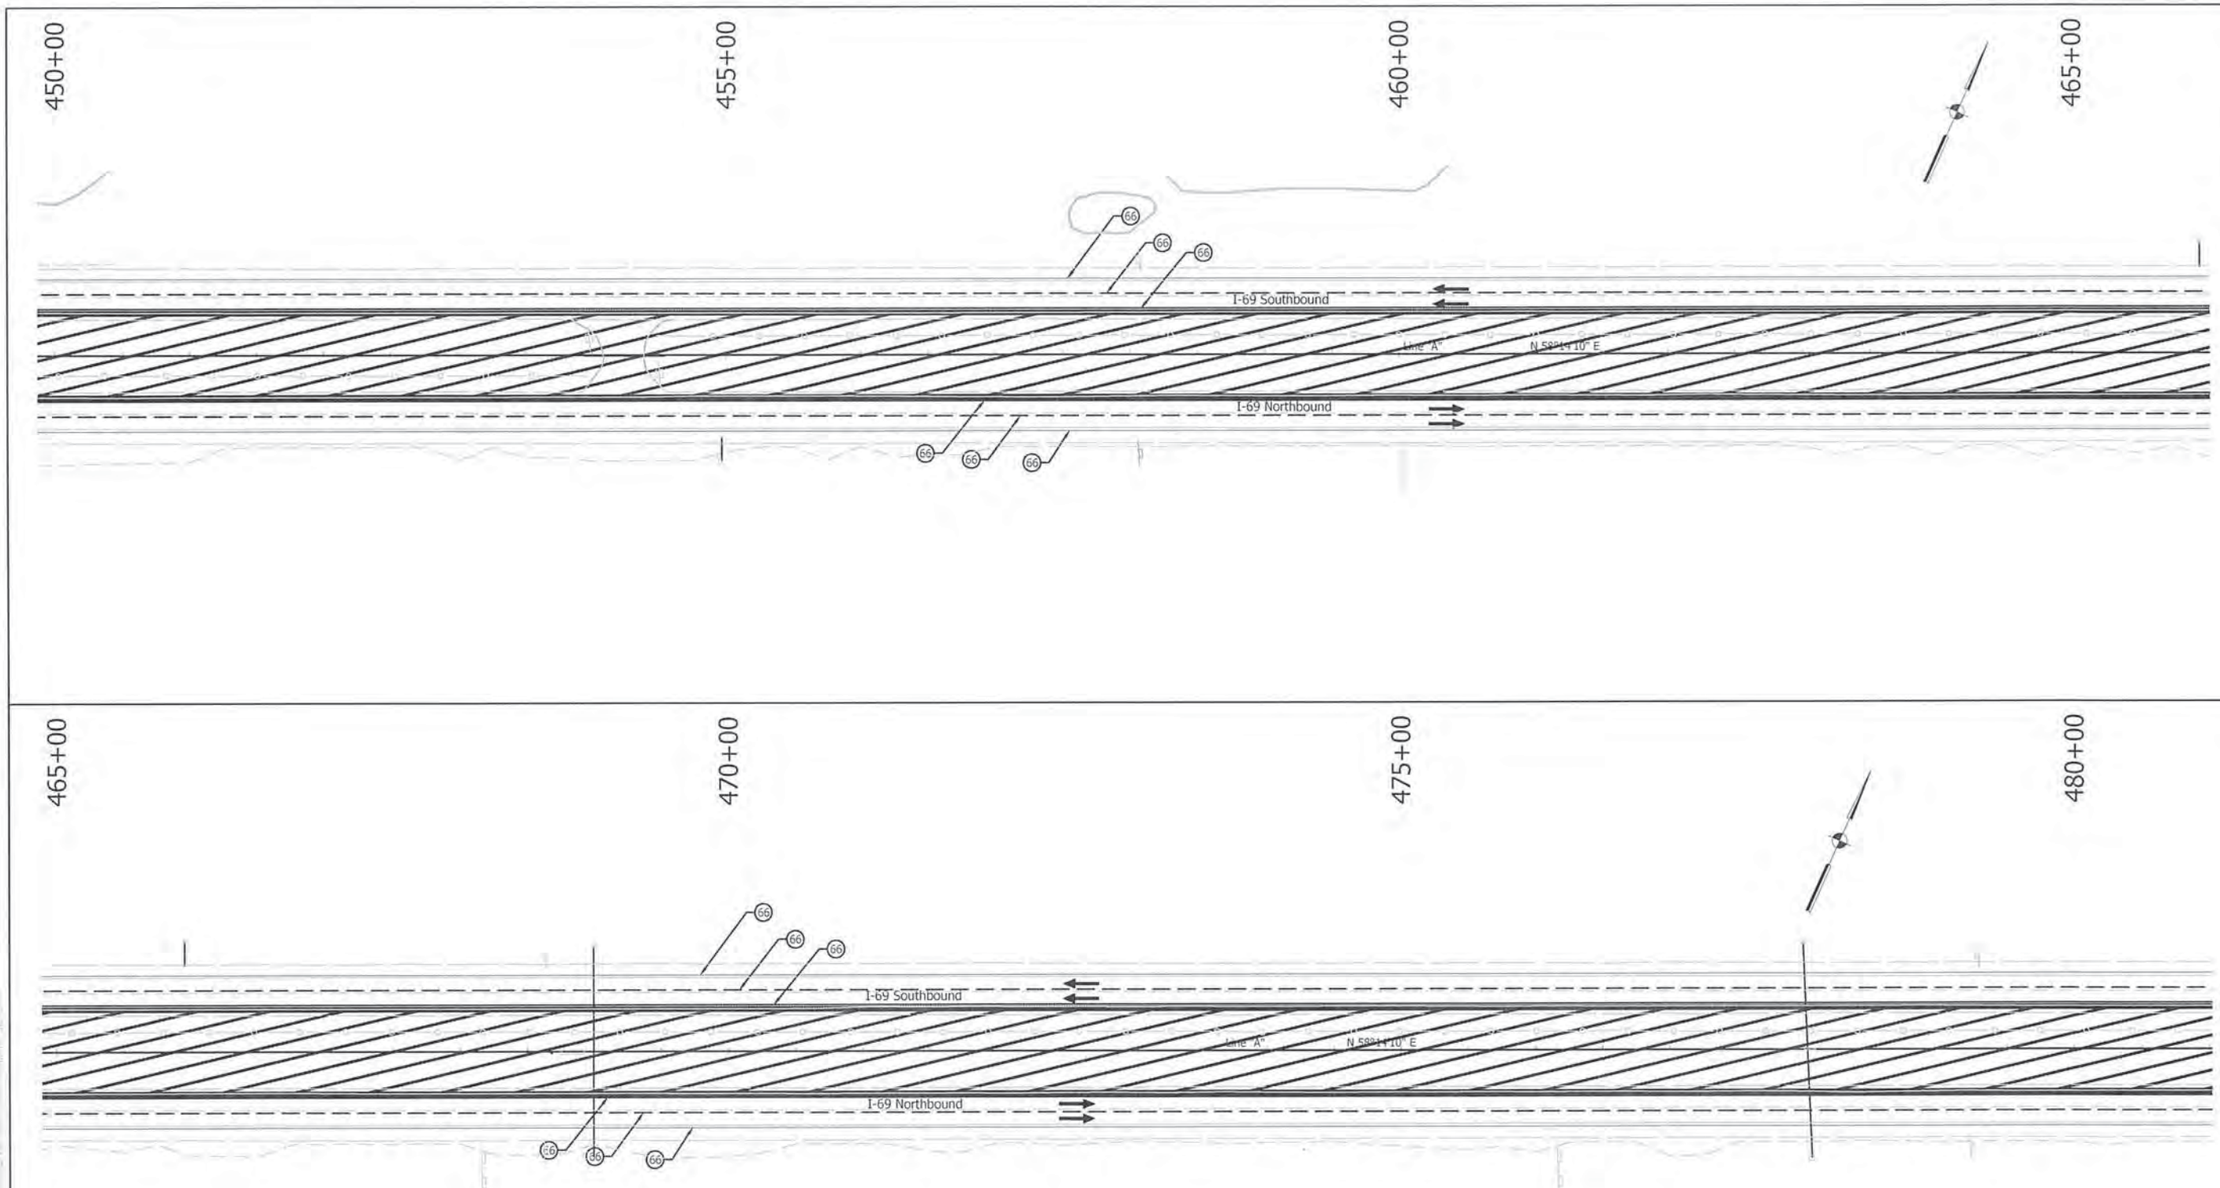

LEGEND:

- (66) Temporary Pavement Marking, Removable, 4"
- (67) Energy Absorbing Terminal, CZ, TL-3
- [A] Existing Pavement Marking
- Temporary Pavement
- Construction Area
- Flashing Arrow Sign
- Direction of Traffic
- Temporary Taffic Barrier, Type 1
- Type III-A Barricades
- Standard Drum
- Construction Sign W/ Type "A" Construction Warning Light Ground Mounted Panel Sign
- Typical Sign Standard

UNITED Consulting
1625 N. Post Road
Indianapolis, IN 46219
Phone 317-895-2585
Fax 317-895-2596
www.ucindy.com

JEFFREY R. ANDREWS REGISTERED PE10809462 STATE OF INDIANA PROFESSIONAL ENGINEER

RECOMMENDED FOR APPROVAL _____ DESIGN ENGINEER 7/17/17 DATE

DESIGNED: JRA DRAWN: DJZ

CHECKED: MAT CHECKED: JRA

INDIANA
DEPARTMENT OF TRANSPORTATION

MAINTENANCE OF TRAFFIC
SECTION A, LINE "A"

HORIZONTAL SCALE	BRIDGE FILE
1" = 50'	-
VERTICAL SCALE	DESIGNATION
N/A	1383332
SURVEY BOOK	SHEETS
-	38 of 291
CONTRACT	PROJECT
R-37053	1383332

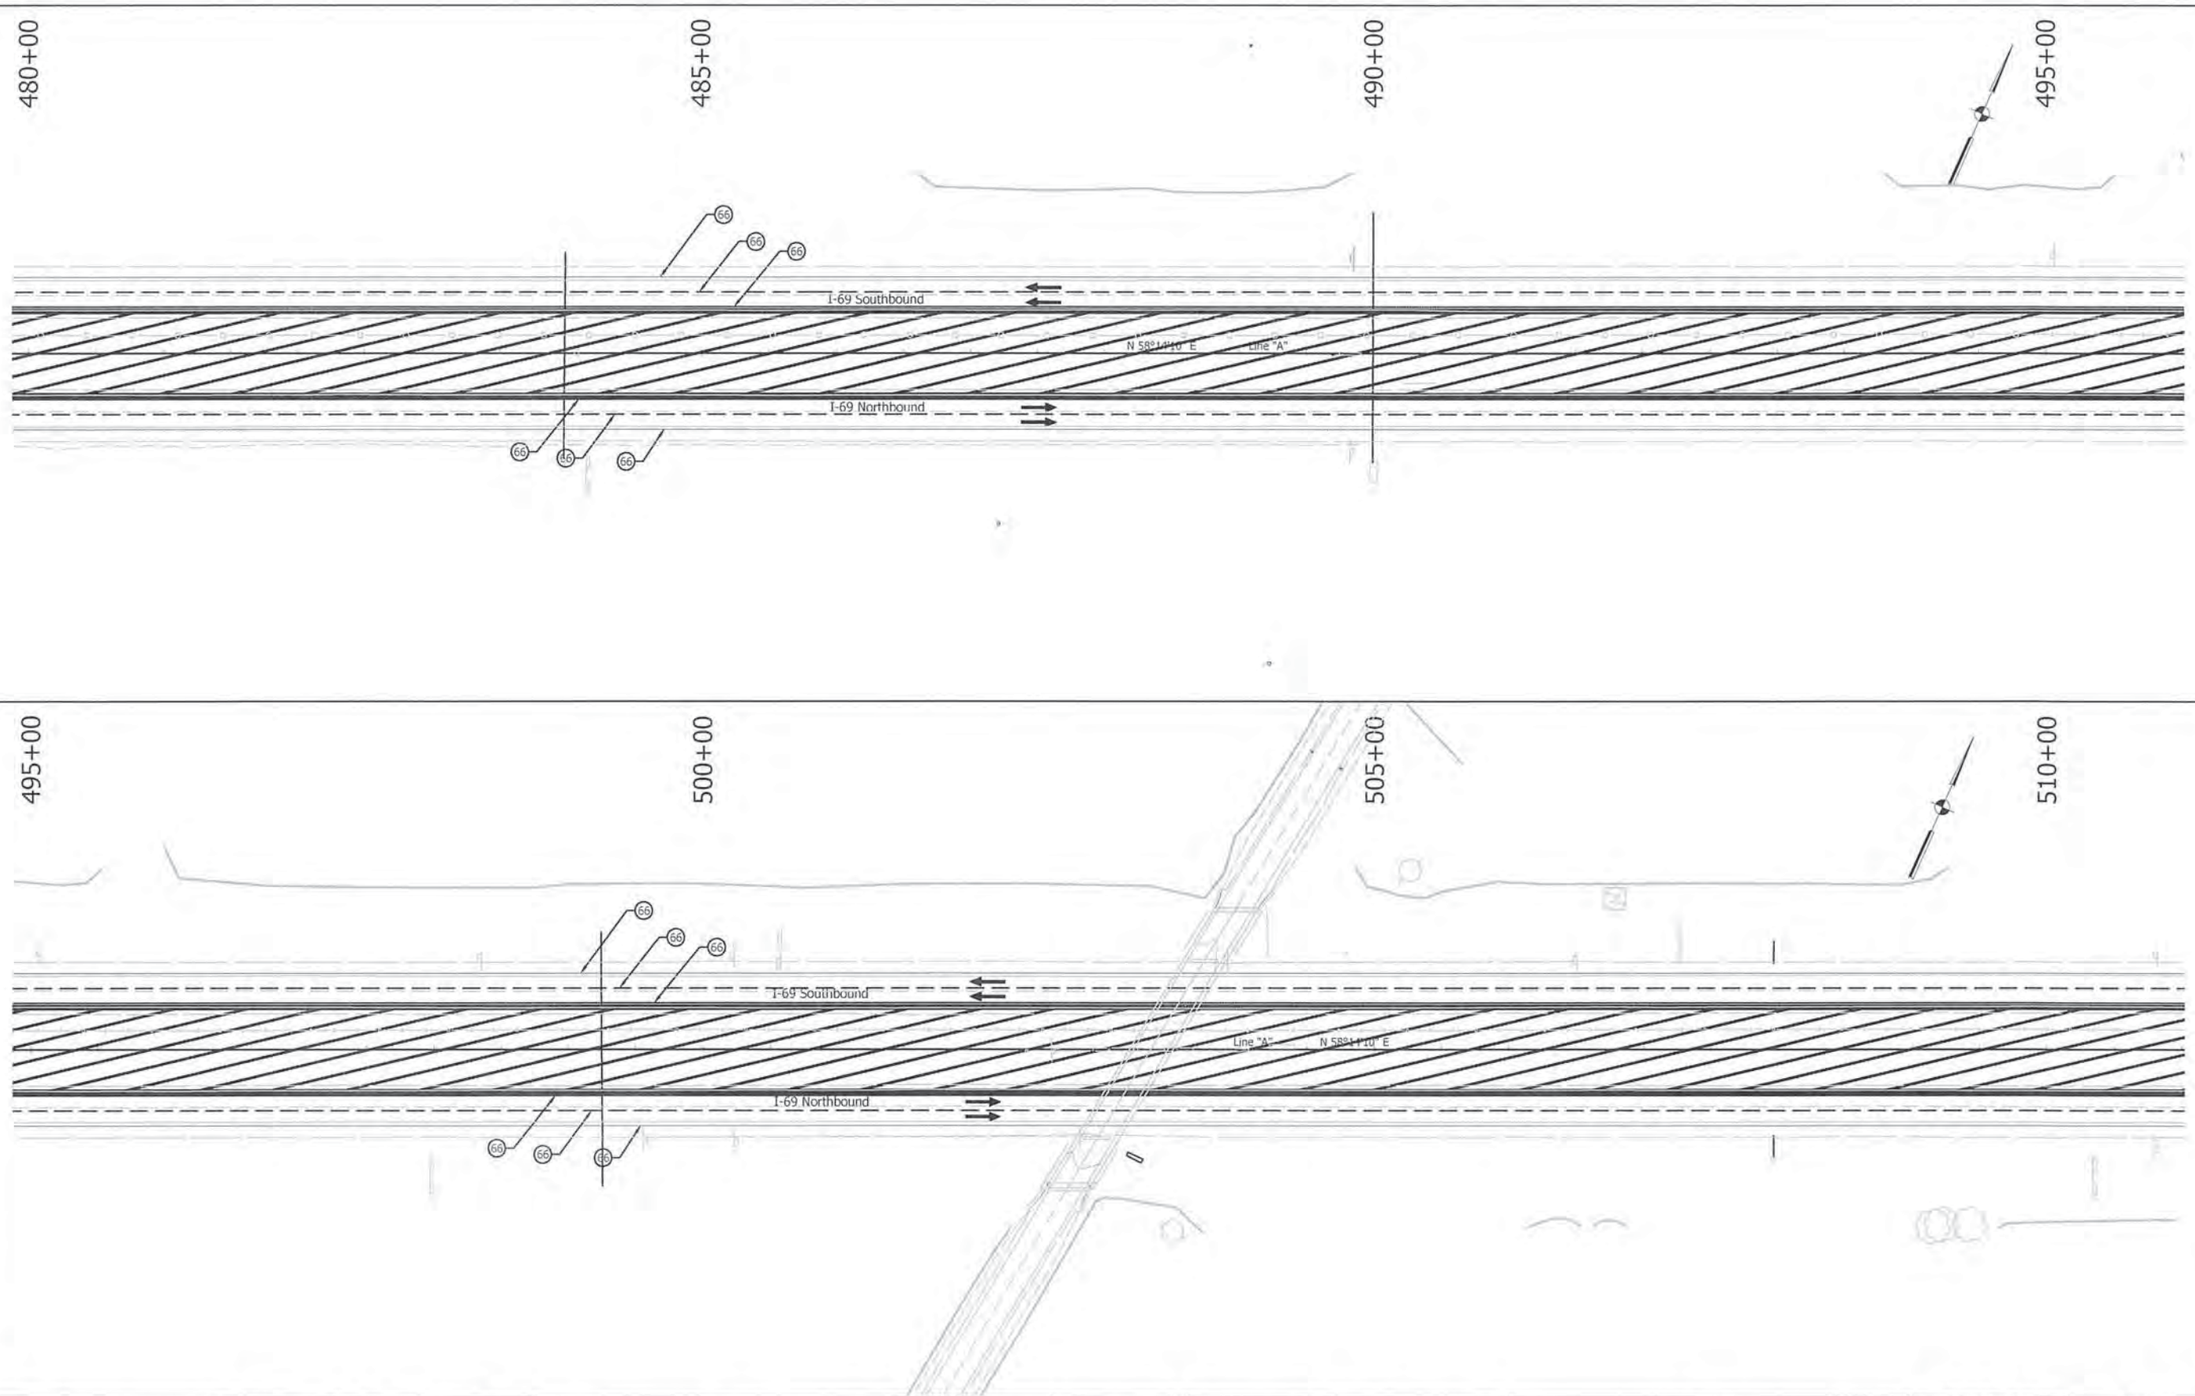

LEGEND:

- (66) Temporary Pavement Marking, Removable, 4"
- (67) Energy Absorbing Terminal, CZ, TL-3
- [A] Existing Pavement Marking
- Temporary Pavement
- Construction Area
- Flashing Arrow Sign
- Direction of Traffic
- Temporary Taffic Barrier, Type 1
- Type III-A Barricades
- Standard Drum
- Construction Sign W/ Type "A" Construction Warning Light Ground Mounted Panel Sign
- Typical Sign Standard

UNITED Consulting
1625 N. Post Road
Indianapolis, IN 46219
Phone 317-895-2555
Fax 317-895-2596
www.ucindy.com

JEFFREY R. ANDREWS REGISTERED PE10809462 STATE OF INDIANA PROFESSIONAL ENGINEER

RECOMMENDED FOR APPROVAL: DESIGN ENGINEER — DATE 9/17/15

DESIGNED: JRA | DRAWN: DJZ | CHECKED: MAT | CHECKED: JRA

INDIANA
DEPARTMENT OF TRANSPORTATION

MAINTENANCE OF TRAFFIC
SECTION A, LINE "A"

HORIZONTAL SCALE	BRIDGE FILE
1" = 50'	-
VERTICAL SCALE	DESIGNATION
N/A	1383332
SURVEY BOOK	SHEETS
-	39 of 291
CONTRACT	PROJECT
R-37053	1383332

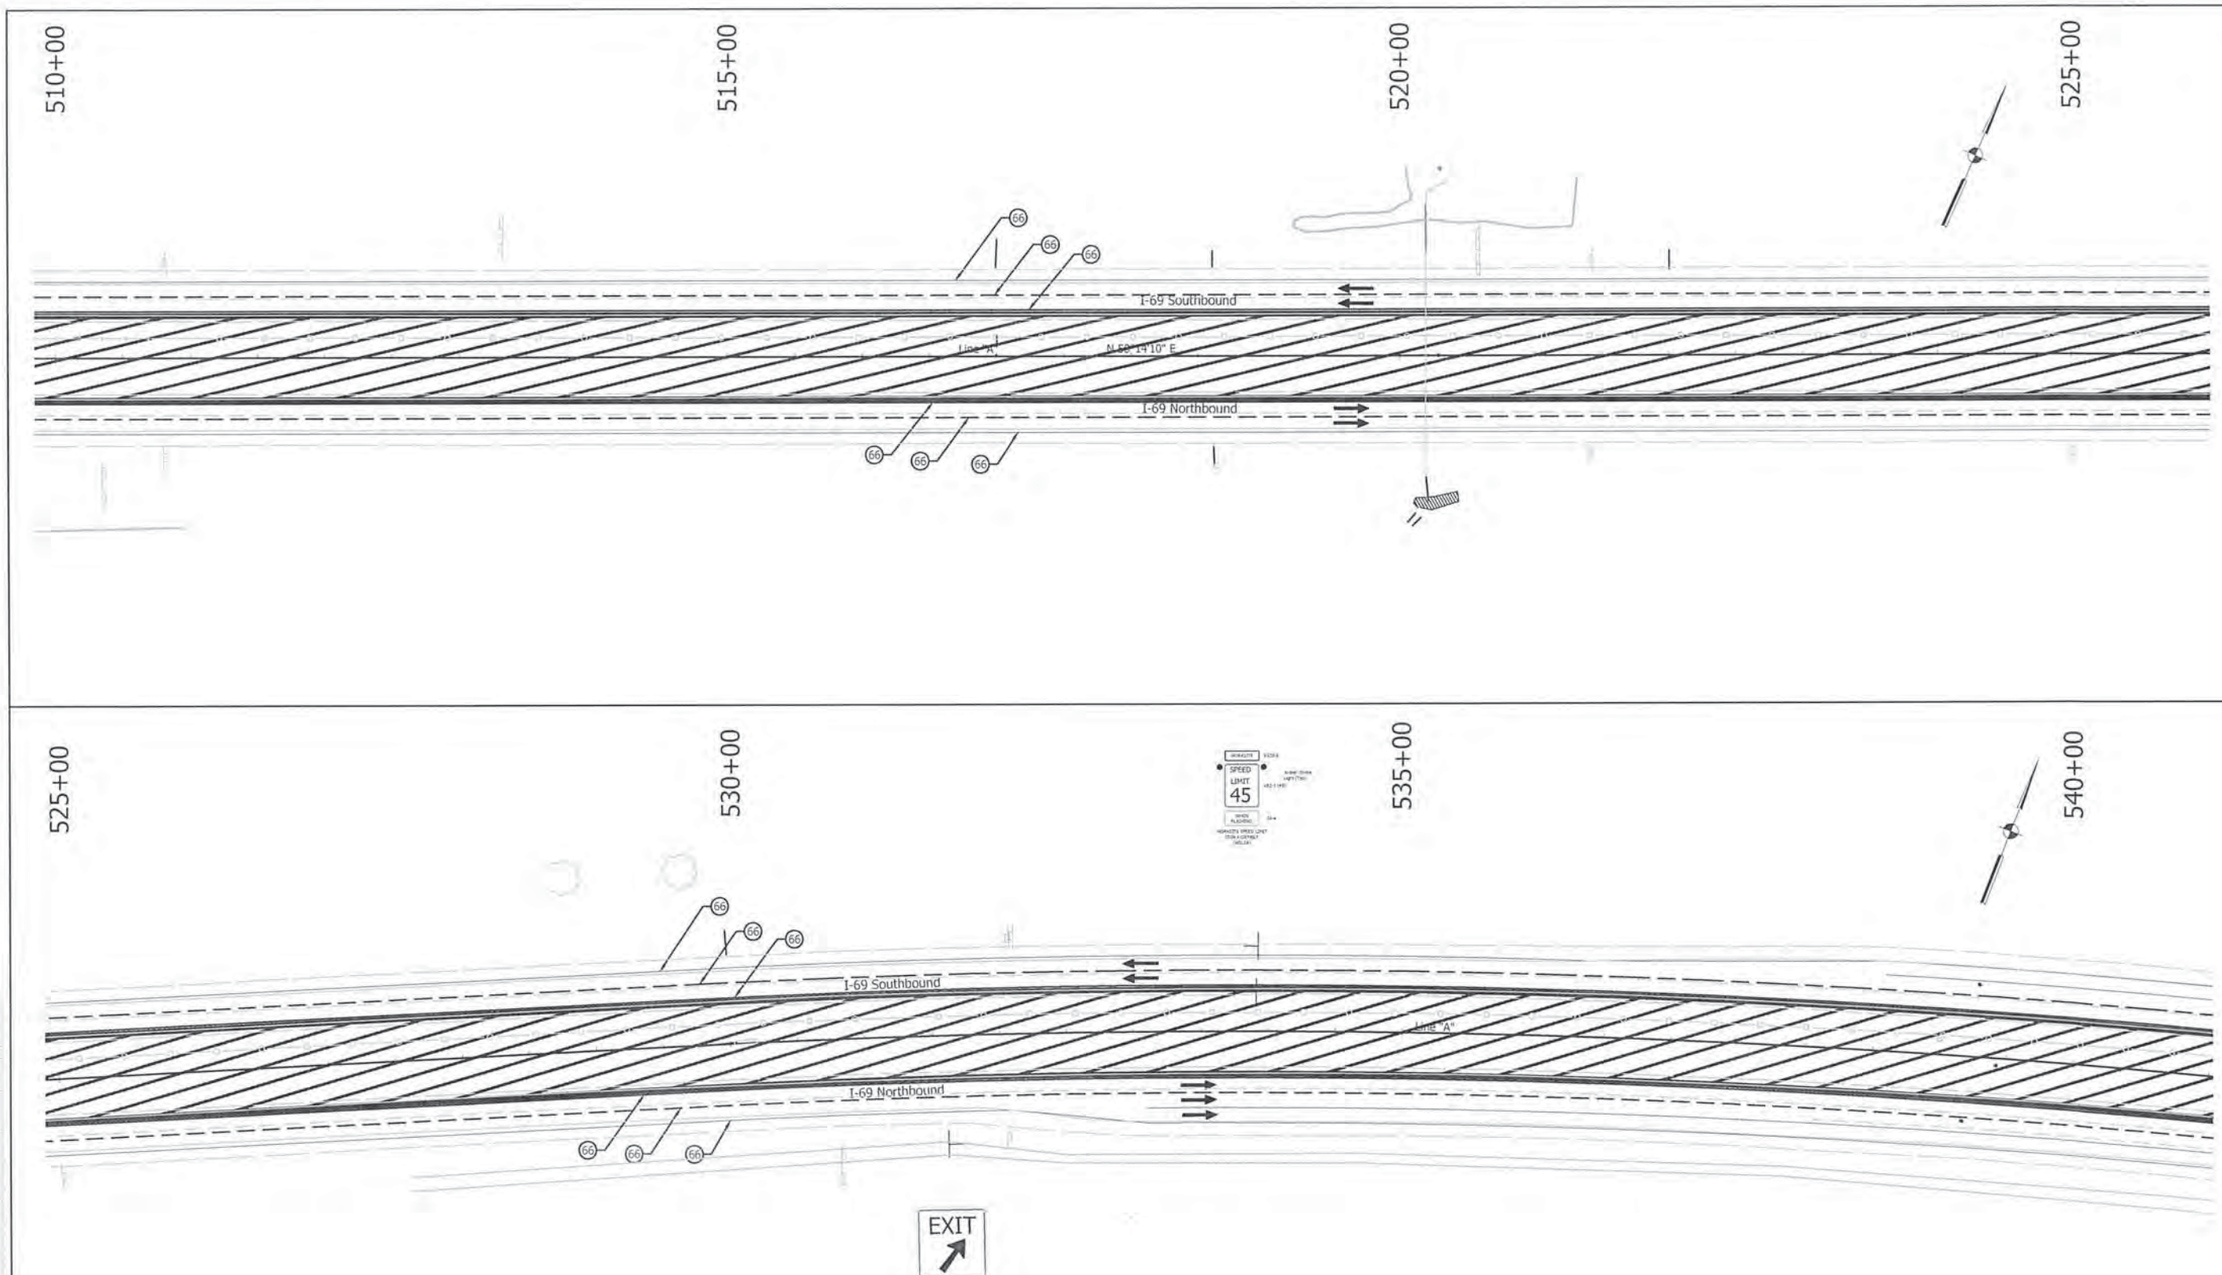

LEGEND:

- (66) Temporary Pavement Marking, Removable, 4"
- (67) Energy Absorbing Terminal, CZ, TL-3
- [A] Existing Pavement Marking
- Temporary Pavement
- Construction Area
- Flashing Arrow Sign
- Direction of Traffic
- Temporary Taffic Barrier, Type 1
- Type III-A Barricades
- Standard Drum
- Construction Sign W/ Type "A" Construction Warning Light
- Ground Mounted Panel Sign
- Typical Sign Standard

UNITED Consulting
1625 N. Post Road
Indianapolis, IN 46219
Phone 317-895-2555
Fax 317-895-2596
www.ucindy.com

JEFFREY R. ANDREWS REGISTERED PE10809462 STATE OF INDIANA PROFESSIONAL ENGINEER

RECOMMENDED FOR APPROVAL: DESIGN ENGINEER — DATE 9/17/15

DESIGNED: JRA | DRAWN: DJZ | CHECKED: MAT | CHECKED: JRA

INDIANA
DEPARTMENT OF TRANSPORTATION

MAINTENANCE OF TRAFFIC
SECTION A, LINE "A"

HORIZONTAL SCALE	BRIDGE FILE
1" = 50'	-
VERTICAL SCALE	DESIGNATION
N/A	1383332
SURVEY BOOK	SHEETS
-	40 of 291
CONTRACT	PROJECT
R-37053	1383332

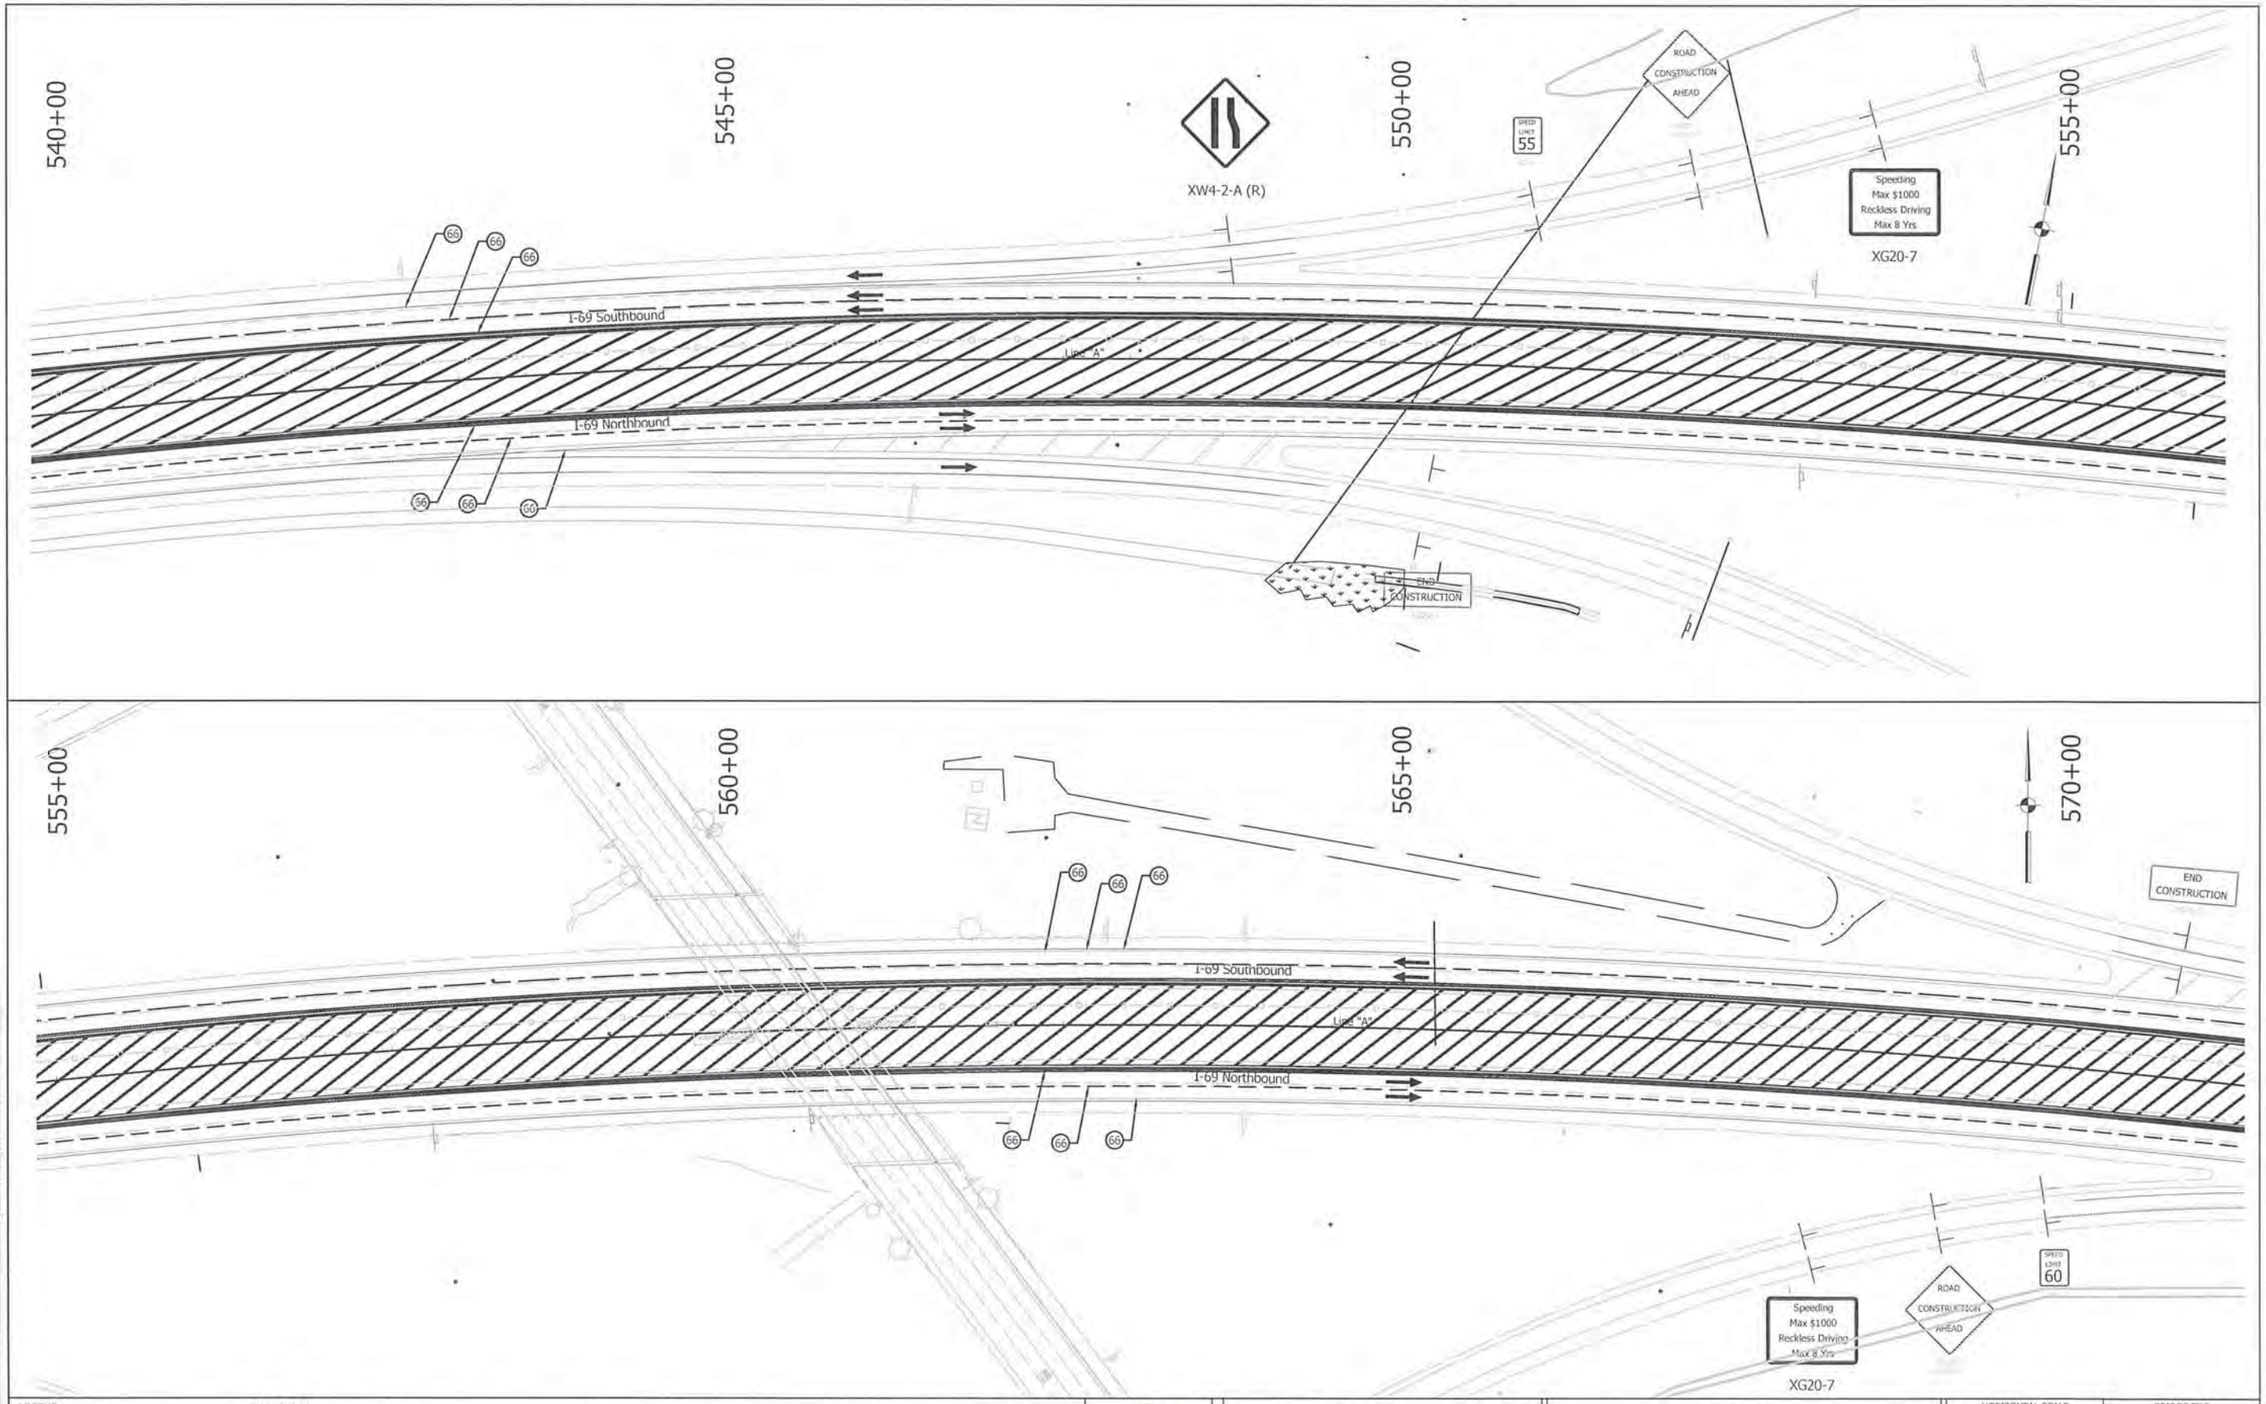

LEGEND:

- (66) Temporary Pavement Marking, Removable, 4"
- (67) Energy Absorbing Terminal, CZ, TL-3
- [A] Existing Pavement Marking
- Temporary Pavement
- Construction Area
- Flashing Arrow Sign
- Direction of Traffic
- Temporary Taffic Barrier, Type 1
- Type III-A Barricades
- Standard Drum
- Construction Sign W/ Type "A" Construction Warning Light Ground Mounted Panel Sign
- Typical Sign Standard

UNITED Consulting
1625 N. Post Road
Indianapolis, IN 46219
Phone 317-895-2555
Fax 317-895-2596
www.ucindy.com

JEFFREY R. ANDREWS REGISTERED PE10809462 STATE OF INDIANA PROFESSIONAL ENGINEER

RECOMMENDED FOR APPROVAL _____ DESIGN ENGINEER 9/17/15 DATE

DESIGNED: JRA DRAWN: DJZ

CHECKED: MAT CHECKED: JRA

INDIANA
DEPARTMENT OF TRANSPORTATION

MAINTENANCE OF TRAFFIC
SECTION A, LINE "A"

HORIZONTAL SCALE	BRIDGE FILE
1" = 50'	-
VERTICAL SCALE	DESIGNATION
N/A	1383332
SURVEY BOOK	SHEETS
-	41 of 291
CONTRACT	PROJECT
R-37053	1383332

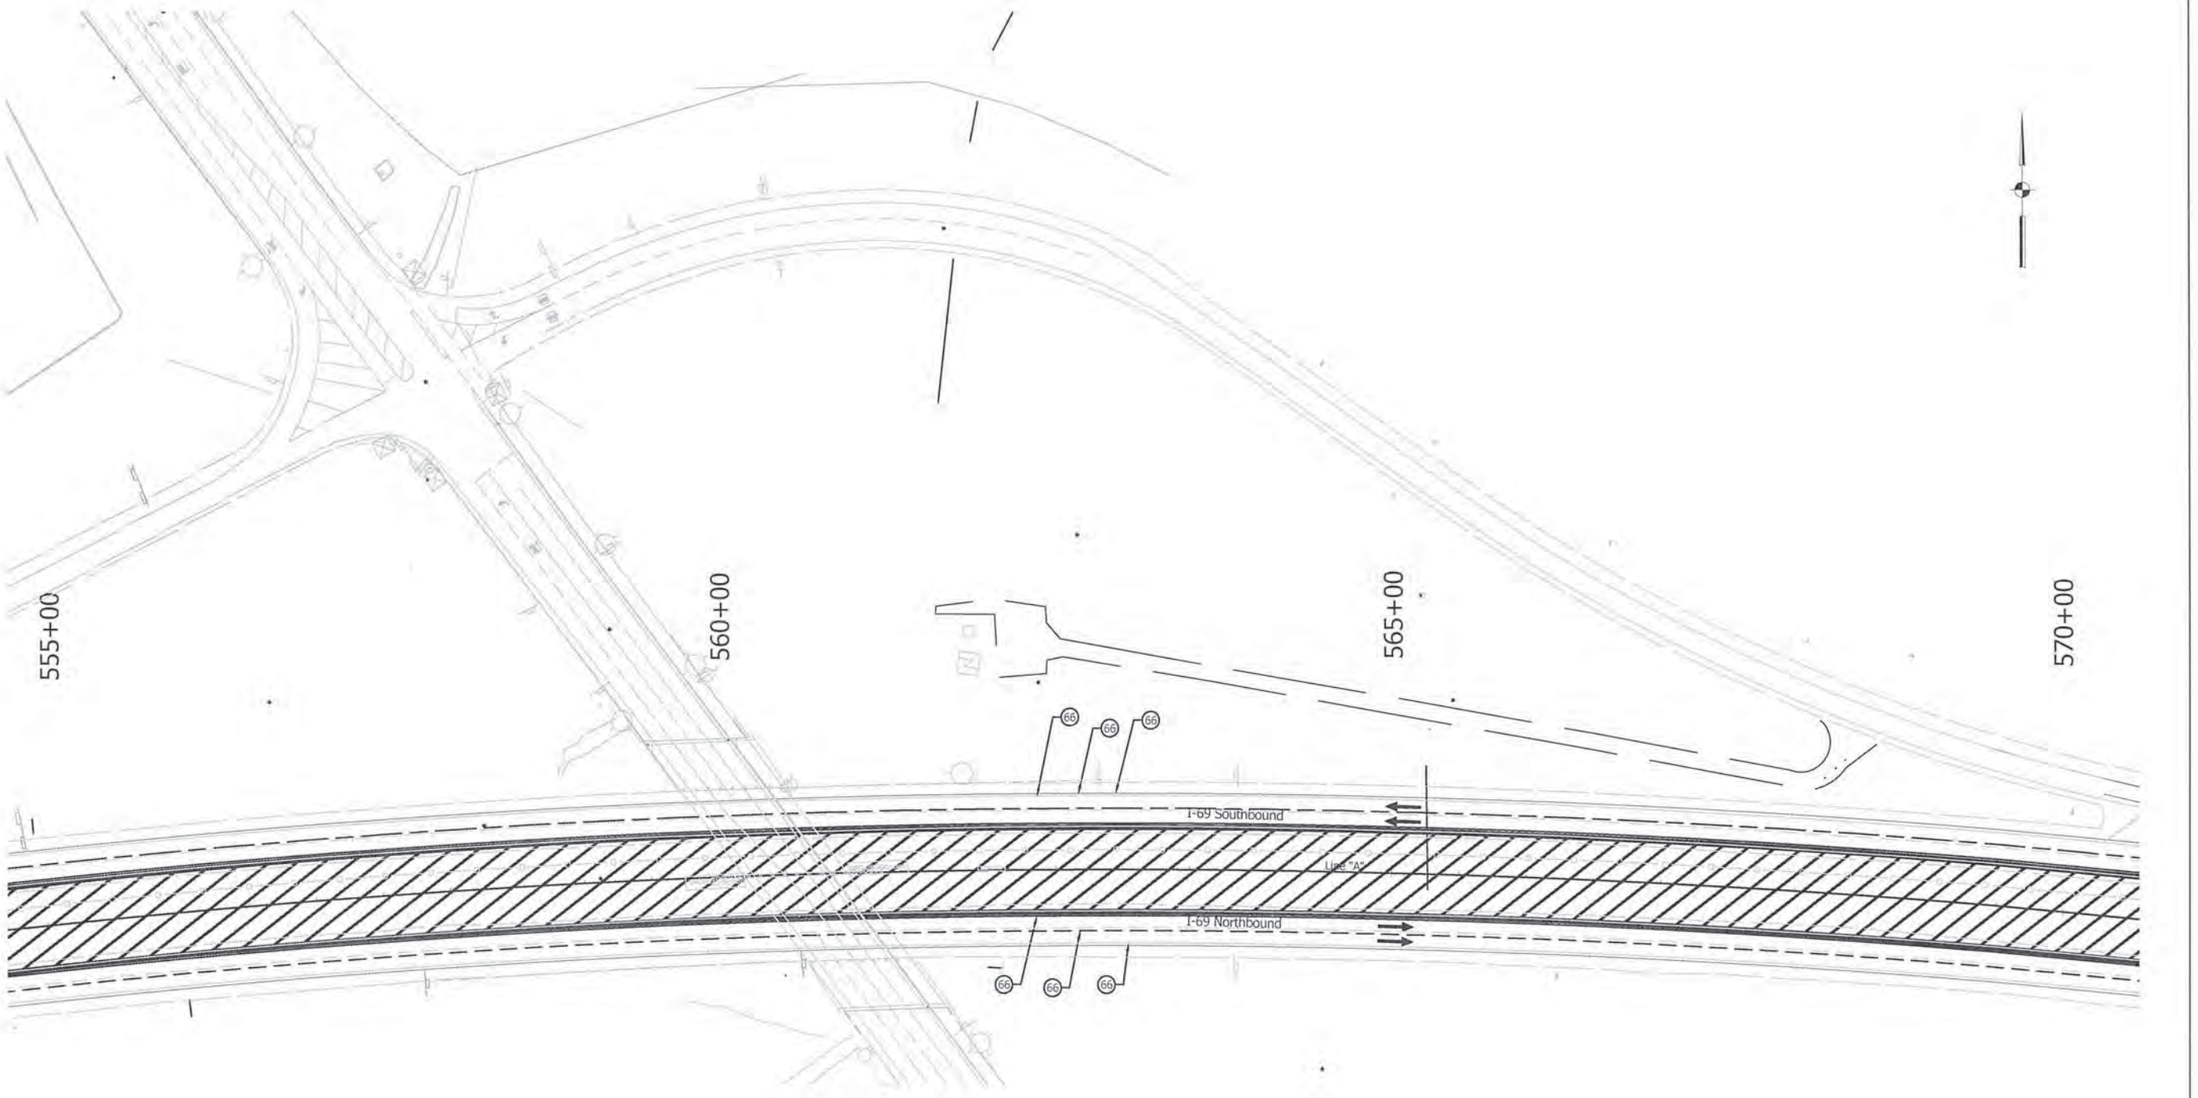

LEGEND:

(66) Temporary Pavement Marking, Removable, 4"

(67) Energy Absorbing Terminal, CZ, TL-3

[A] Existing Pavement Marking

Temporary Pavement

Construction Area

Flashing Arrow Sign

Direction of Traffic

Temporary Taffic Barrier, Type 1

Type III-A Barricades

Standard Drum

Construction Sign W/ Type "A" Construction Warning Light Ground Mounted Panel Sign

Typical Sign Standard

UNITED Consulting

1625 N. Post Road
Indianapolis, IN 46219
Phone 317-895-2555
Fax 317-895-2596
www.ucindy.com

JEFFREY R. ANDREWS REGISTERED PE10809462 STATE OF INDIANA PROFESSIONAL ENGINEER

RECOMMENDED FOR APPROVAL _____ DESIGN ENGINEER 9/17/15 DATE

DESIGNED: JRA DRAWN: DJZ

CHECKED: MAT CHECKED: JRA

INDIANA
DEPARTMENT OF TRANSPORTATION

MAINTENANCE OF TRAFFIC
SECTION A, LINE "A"

HORIZONTAL SCALE	BRIDGE FILE
1" = 50'	-
VERTICAL SCALE	DESIGNATION
N/A	1383332
SURVEY BOOK	SHEETS
-	42 of 291
CONTRACT	PROJECT
R-37053	1383332

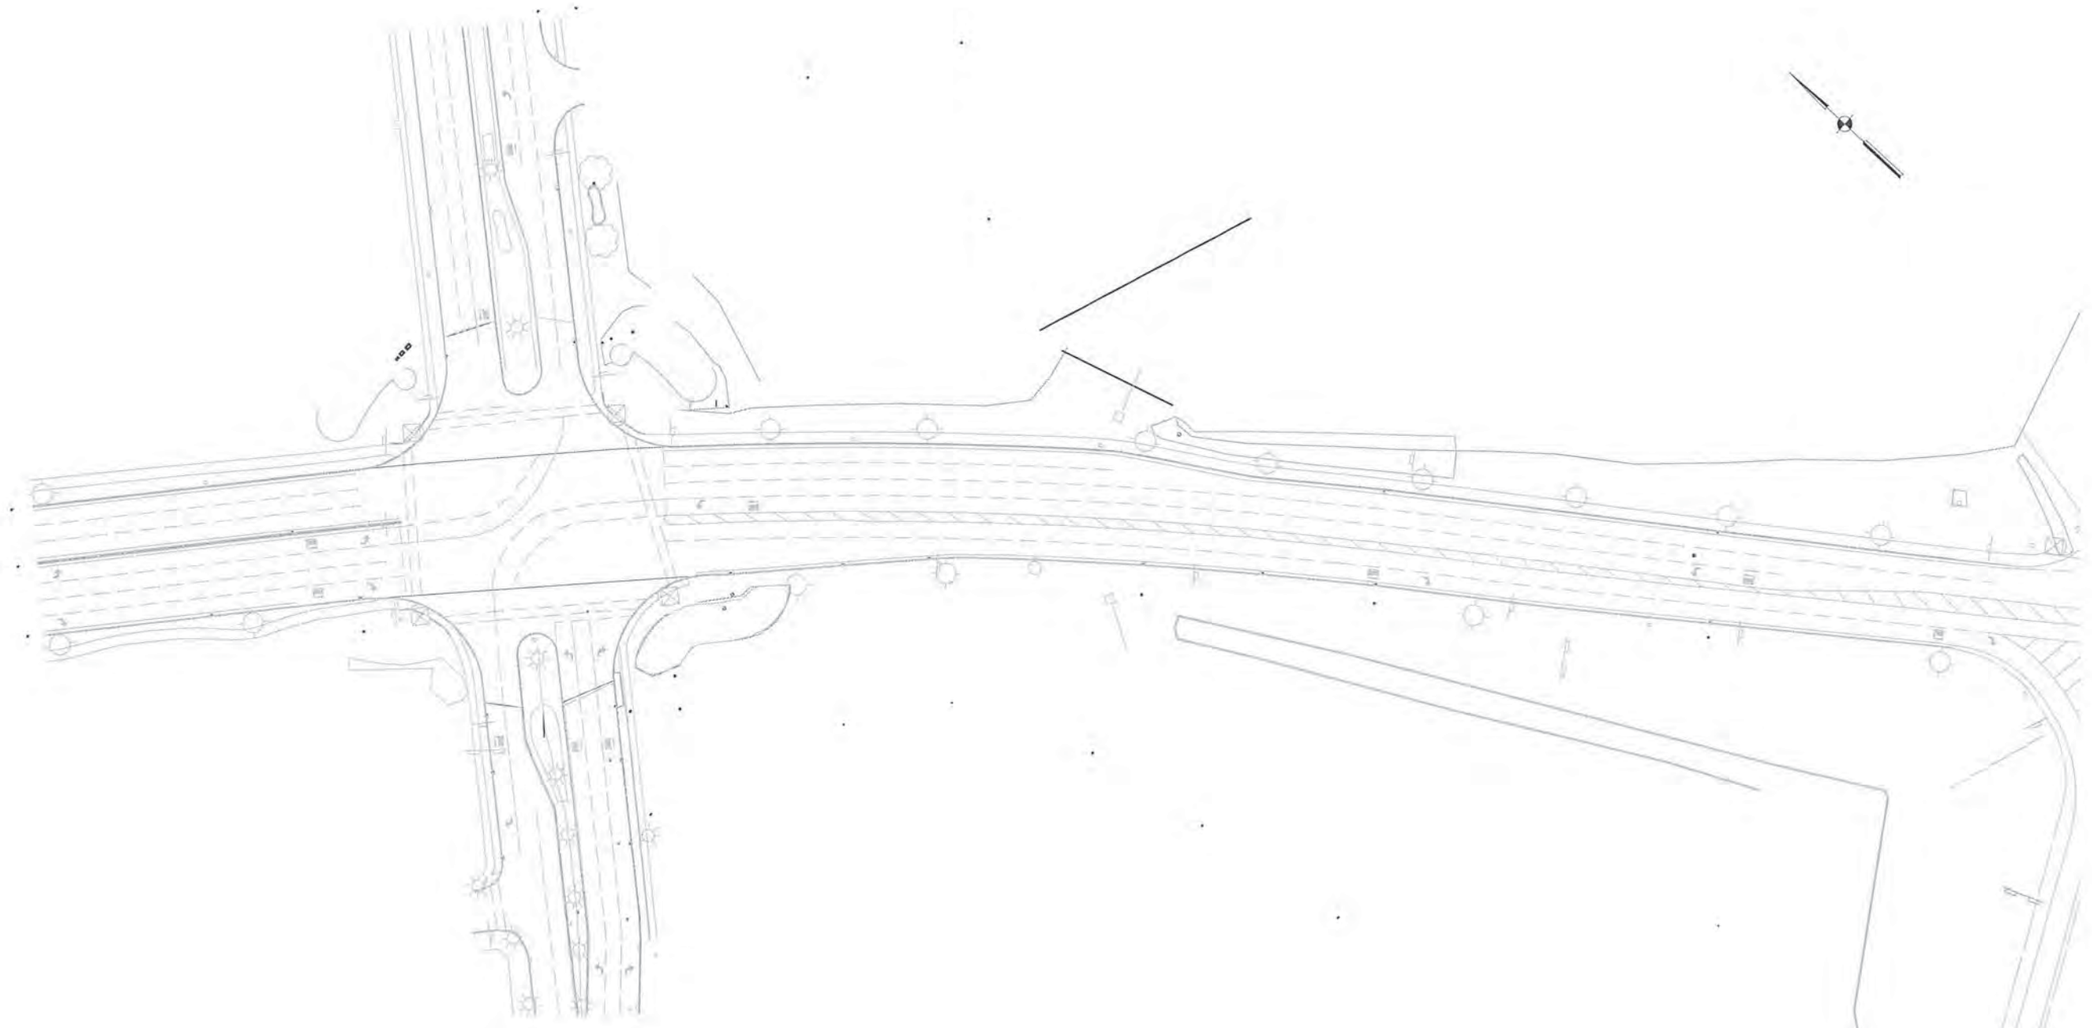

LEGEND:

(66) Temporary Pavement Marking, Removable, 4"

(67) Energy Absorbing Terminal, CZ, TL-3

[A] Existing Pavement Marking

Temporary Pavement

Construction Area

Flashing Arrow Sign

Direction of Traffic

Temporary Taffic Barrier, Type 1

Type III-A Barricades

Standard Drum

Construction Sign W/ Type "A" Construction Warning Light

Ground Mounted Panel Sign

Typical Sign Standard

UNITED Consulting

1625 N. Post Road
Indianapolis, IN 46219
Phone 317-895-2585
Fax 317-895-2596
www.ucindy.com

JEFFREY R. ANDREWS REGISTERED PE10809462 STATE OF INDIANA PROFESSIONAL ENGINEER

RECOMMENDED FOR APPROVAL _____ DESIGN ENGINEER 2/17/15 DATE

DESIGNED: JRA DRAWN: DJZ

CHECKED: MAT CHECKED: JRA

INDIANA
DEPARTMENT OF TRANSPORTATION

MAINTENANCE OF TRAFFIC
SECTION A, LINE "A"

HORIZONTAL SCALE	BRIDGE FILE
1" = 50'	-
VERTICAL SCALE	DESIGNATION
N/A	1383332
SURVEY BOOK	SHEETS
-	43 of 291
CONTRACT	PROJECT
R-37053	1383332

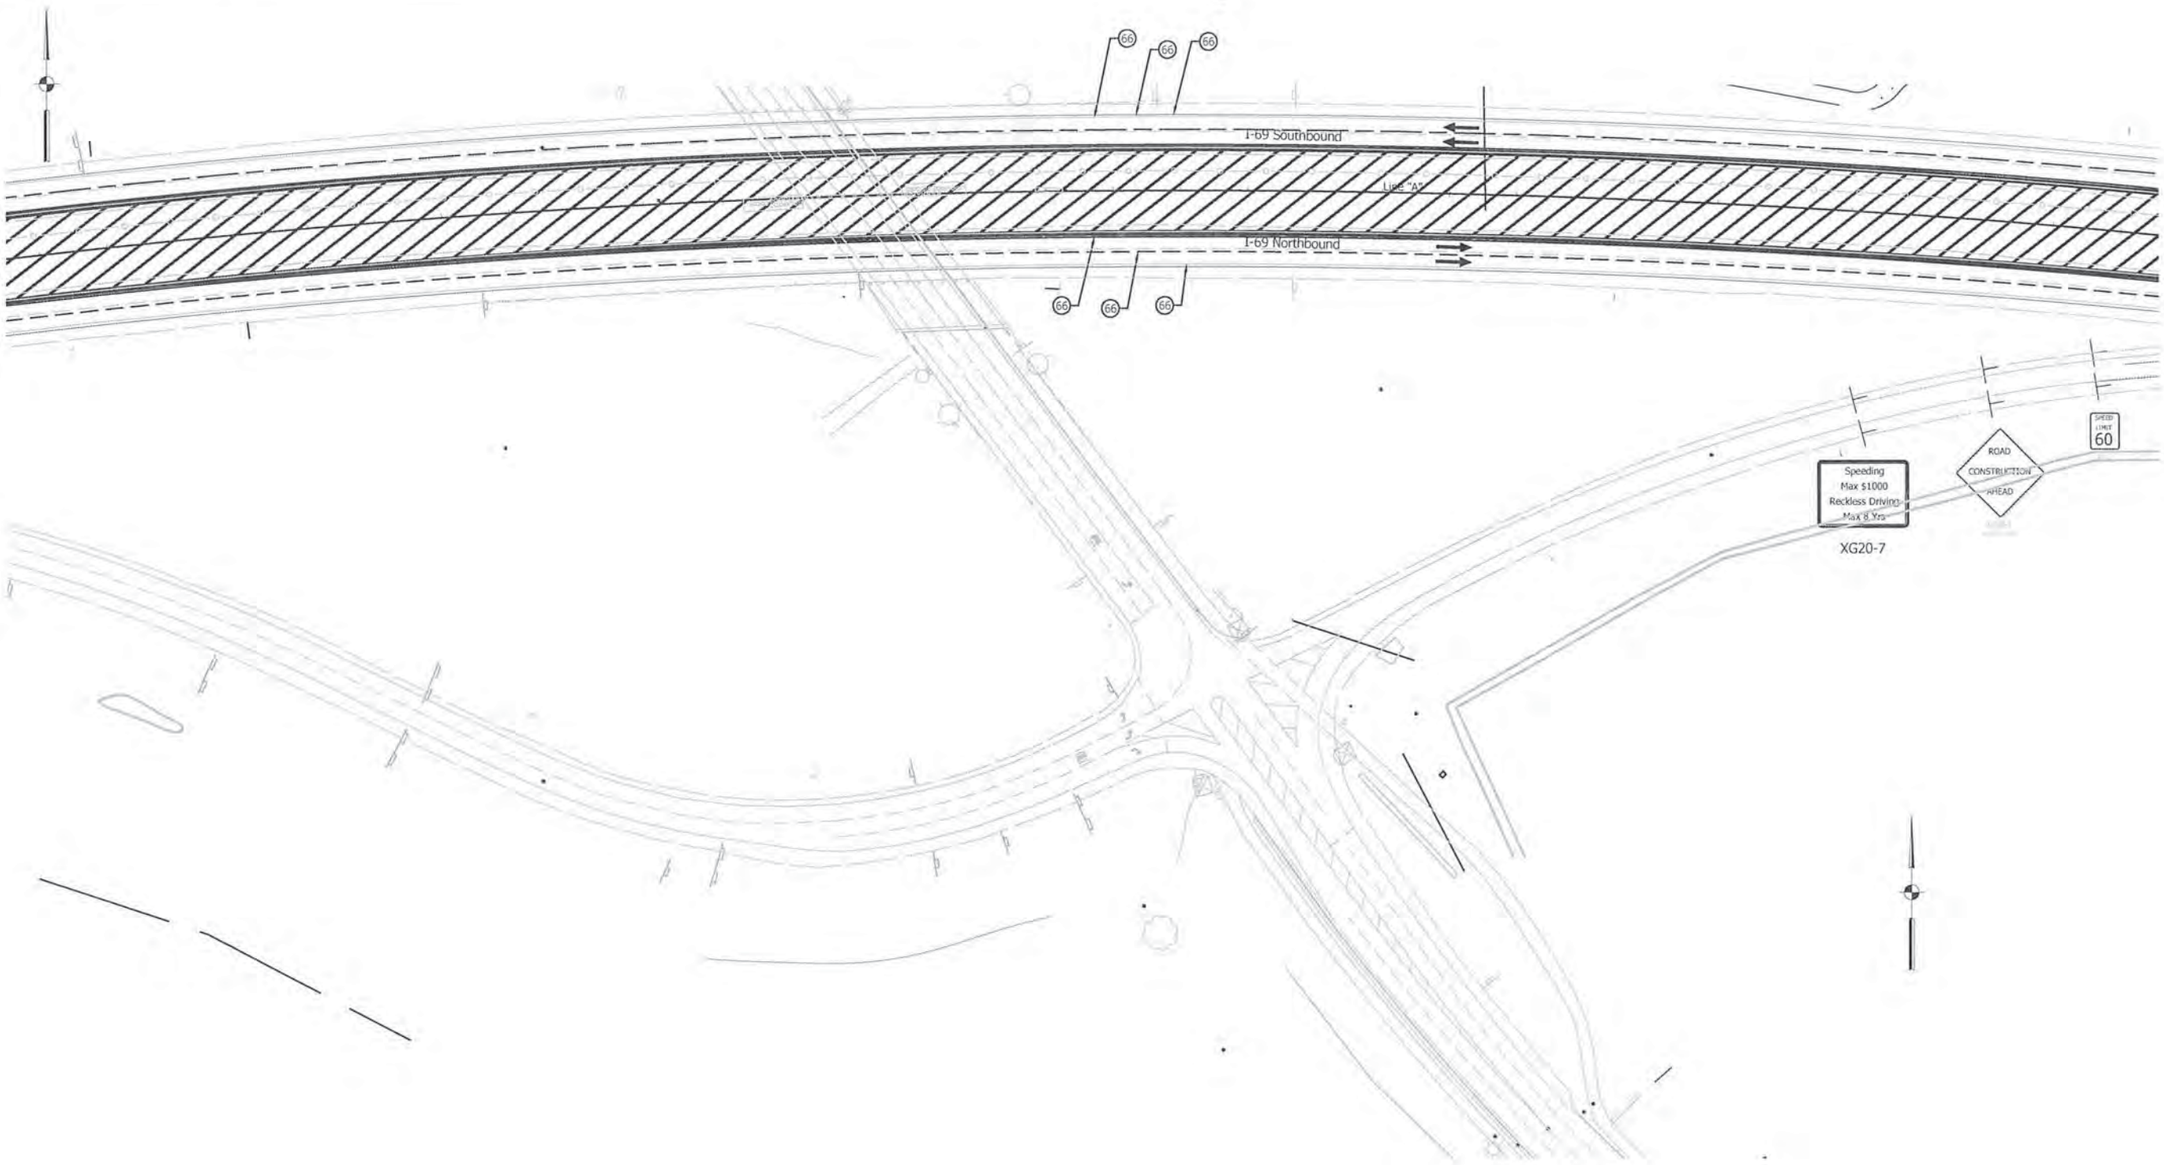

LEGEND:

- (66) Temporary Pavement Marking, Removable, 4"
- (67) Energy Absorbing Terminal, CZ, TL-3
- [A] Existing Pavement Marking
- Temporary Pavement
- Construction Area
- Flashing Arrow Sign
- Direction of Traffic
- Temporary Taffic Barrier, Type 1
- Type III-A Barricades
- Standard Drum
- Construction Sign W/ Type "A" Construction Warning Light Ground Mounted Panel Sign
- Typical Sign Standard

UNITED Consulting
1625 N. Post Road
Indianapolis, IN 46219
Phone 317-895-2585
Fax 317-895-2596
www.ucindy.com

JEFFREY R. ANDREWS REGISTERED PE10809462 STATE OF INDIANA PROFESSIONAL ENGINEER

RECOMMENDED FOR APPROVAL _____ DESIGN ENGINEER 7/17/15 DATE

DESIGNED: JRA DRAWN: DJZ

CHECKED: MAT CHECKED: JRA

INDIANA
DEPARTMENT OF TRANSPORTATION

MAINTENANCE OF TRAFFIC
SECTION A, LINE "A"

HORIZONTAL SCALE	BRIDGE FILE
1" = 50'	-
VERTICAL SCALE	DESIGNATION
N/A	1383332
SURVEY BOOK	SHEETS
-	44 of 291
CONTRACT	PROJECT
R-37053	1383332

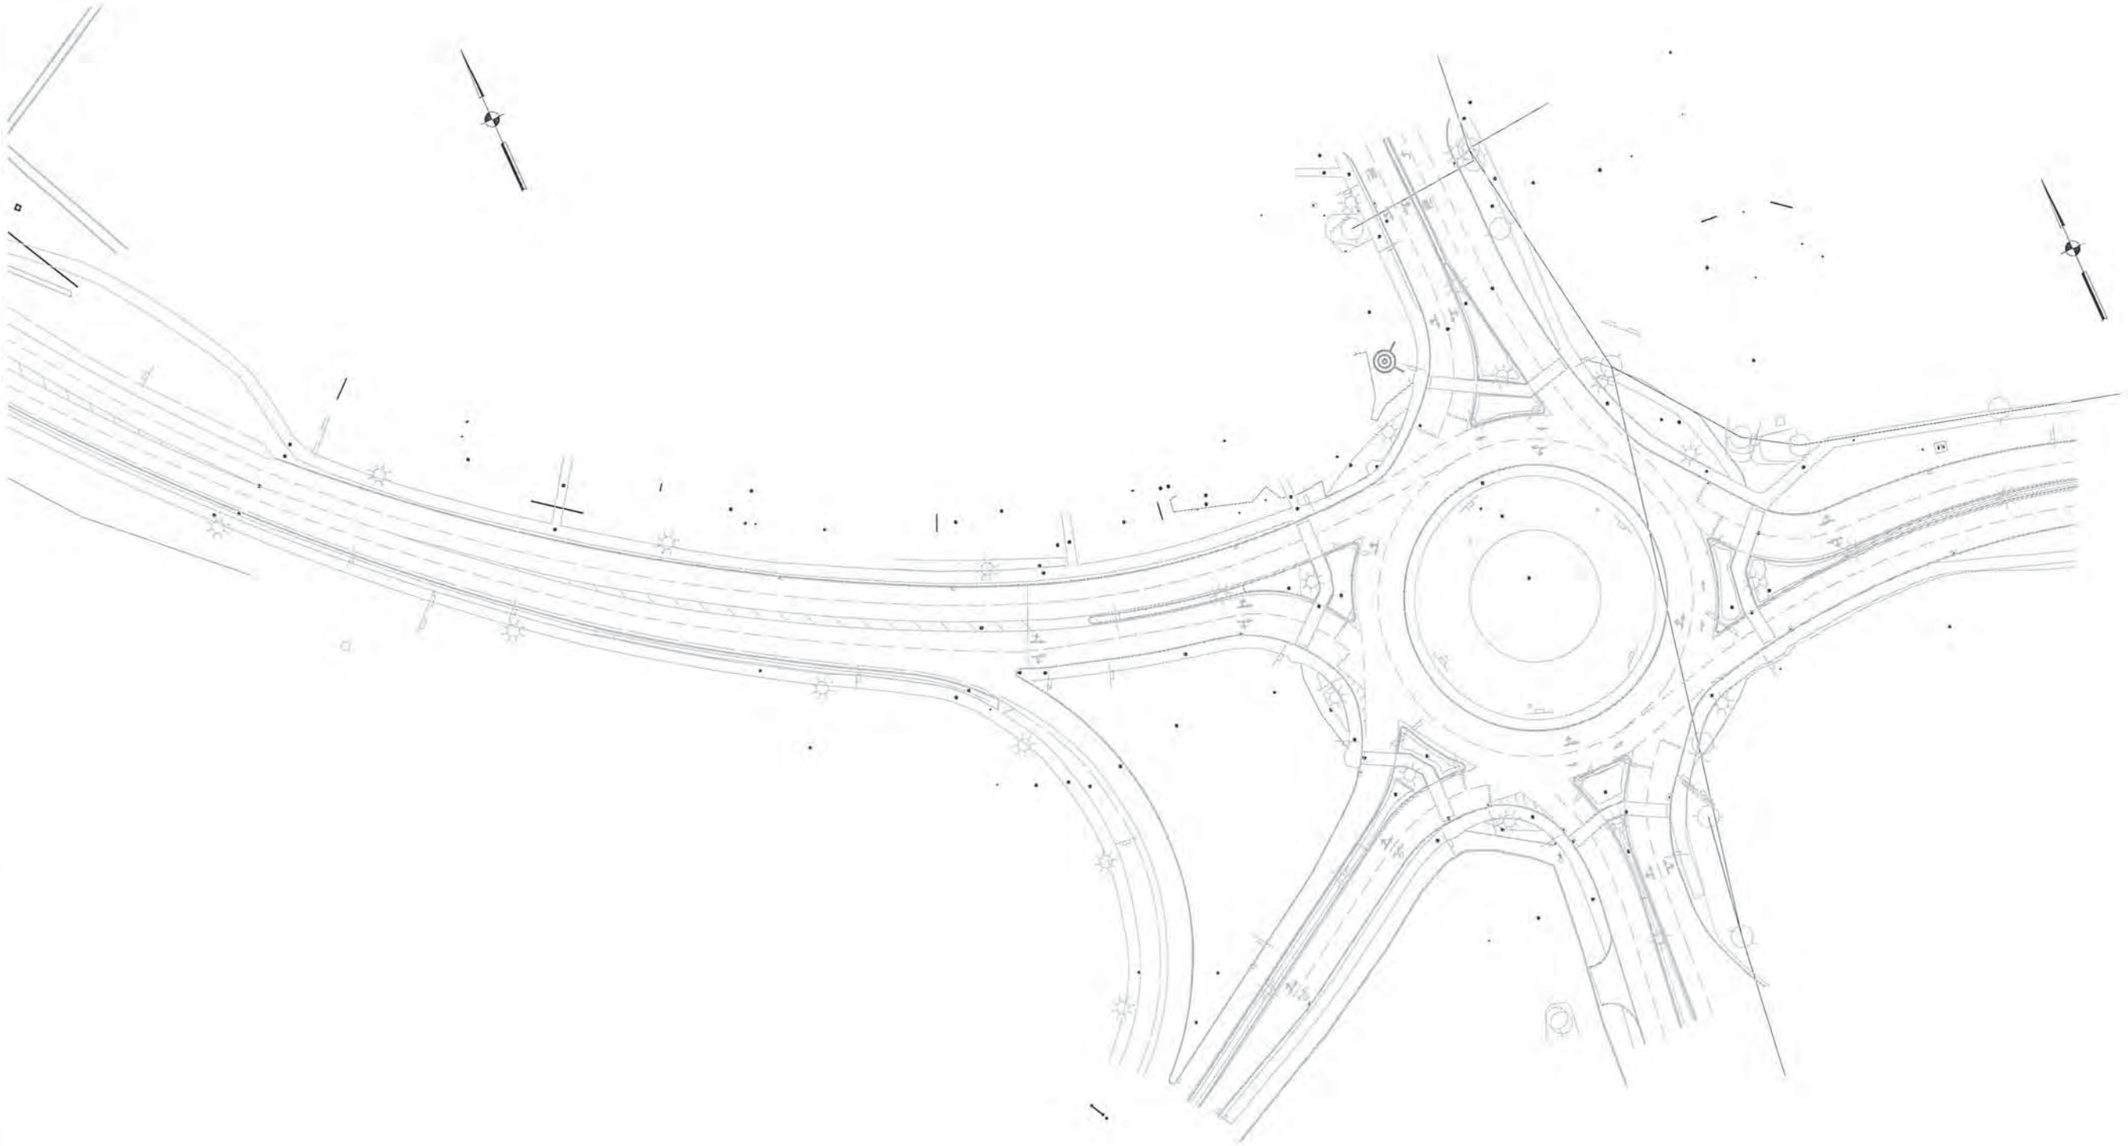

UNITED Consulting
1625 N. Post Road
Indianapolis, IN 46219
Phone 317-895-2555
Fax 317-895-2596
www.ucindy.com

JEFFREY R. ANDREWS REGISTERED PE10809462 STATE OF INDIANA PROFESSIONAL ENGINEER

RECOMMENDED FOR APPROVAL _____ DESIGN ENGINEER 9/17/15 DATE

DESIGNED: JRA DRAWN: DJZ

CHECKED: MAT CHECKED: JRA

INDIANA
DEPARTMENT OF TRANSPORTATION

MAINTENANCE OF TRAFFIC
SECTION A, LINE "A"

HORIZONTAL SCALE	BRIDGE FILE
1" = 50'	-
VERTICAL SCALE	DESIGNATION
N/A	1383332
SURVEY BOOK	SHEETS
-	45 of 291
CONTRACT	PROJECT
R-37053	1383332

570+00

575+00

580+00

585+00

END CONSTRUCTION

EXIT

I-69 Southbound

Line "A" N 89°31'57" E

I-69 Northbound

66

XW4-2-A (R)

590+00

595+00

600+00

I-69 Southbound

Line "A" N 89°31'57" E

I-69 Northbound

66

LEGEND:

66 Temporary Pavement Marking, Removable, 4"

67 Energy Absorbing Terminal, CZ, TL-3

A Existing Pavement Marking

Temporary Pavement

Construction Area

Flashing Arrow Sign

Direction of Traffic

Temporary Taffic Barrier, Type 1

Type III-A Barricades

Standard Drum

Construction Sign W/ Type "A" Construction Warning Light Ground Mounted Panel Sign

Typical Sign Standard

UNITED Consulting

1625 N. Post Road
Indianapolis, IN 46219
Phone 317-895-2555
Fax 317-895-2596
www.ucindy.com

JEFFREY R. ANDREWS REGISTERED PE10809462 STATE OF INDIANA PROFESSIONAL ENGINEER

RECOMMENDED FOR APPROVAL _____ DESIGN ENGINEER 9/17/17 DATE

DESIGNED: JRA DRAWN: DJZ

CHECKED: MAT CHECKED: JRA

INDIANA
DEPARTMENT OF TRANSPORTATION

MAINTENANCE OF TRAFFIC
SECTION A, LINE "A"

HORIZONTAL SCALE	BRIDGE FILE
1" = 50'	-
VERTICAL SCALE	DESIGNATION
N/A	1383332
SURVEY BOOK	SHEETS
-	46 of 291
CONTRACT	PROJECT
R-37053	1383332

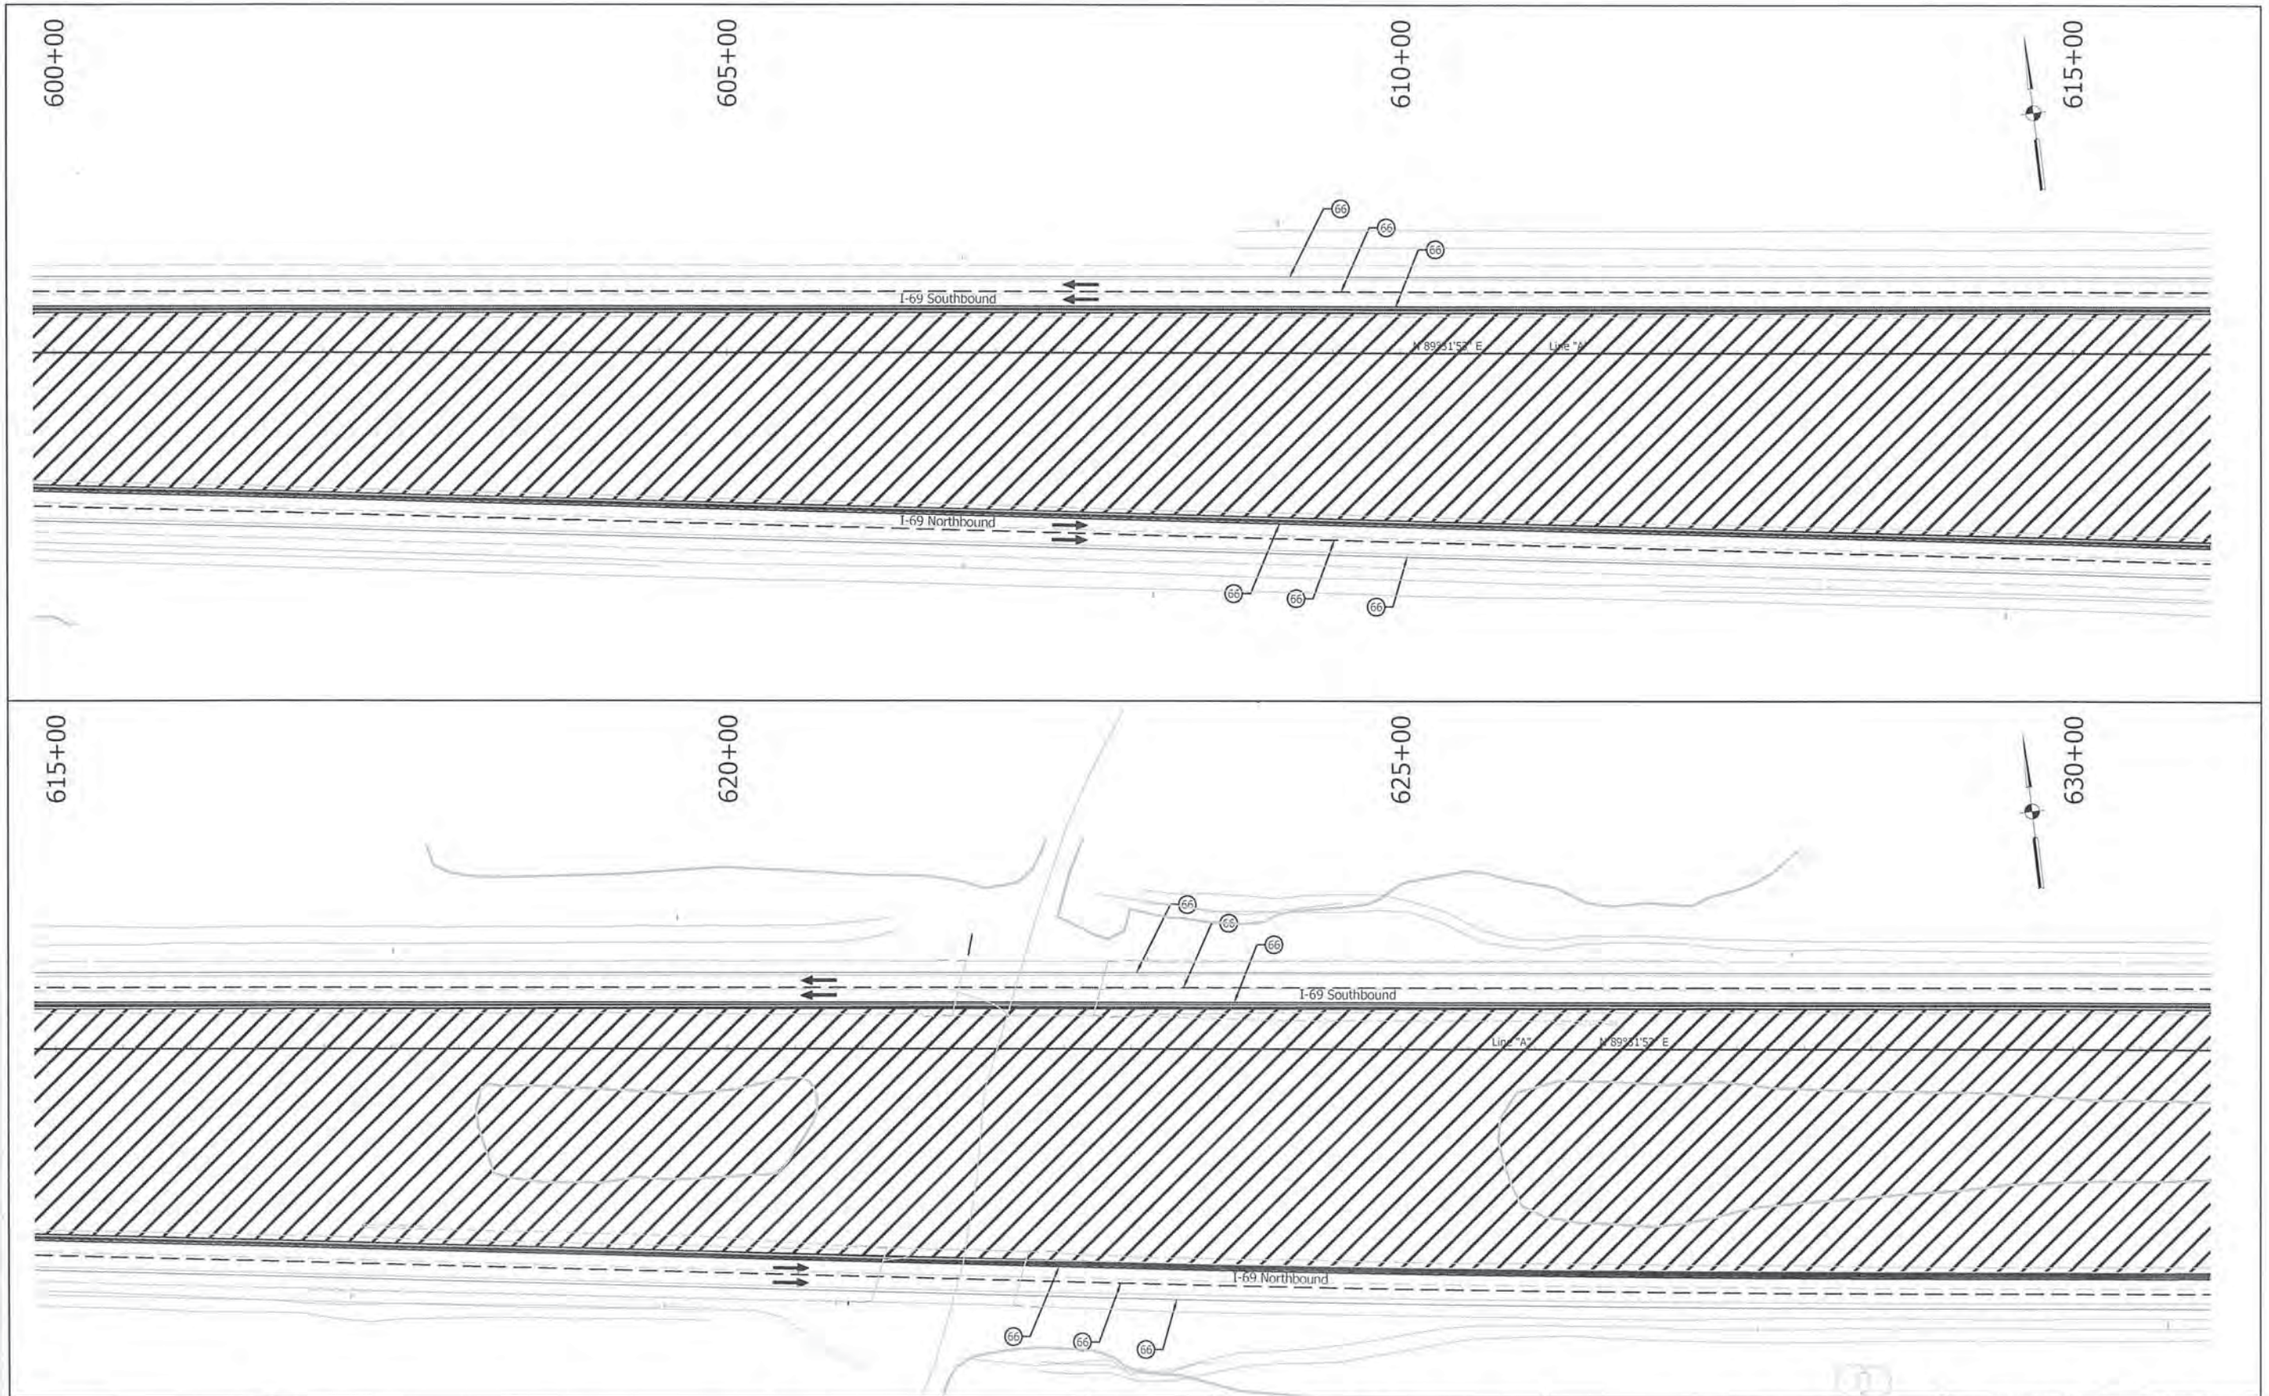

LEGEND:

- (66) Temporary Pavement Marking, Removable, 4"
- (67) Energy Absorbing Terminal, CZ, TL-3
- [A] Existing Pavement Marking
- Temporary Pavement
- Construction Area
- Flashing Arrow Sign
- Direction of Traffic
- Temporary Taffic Barrier, Type 1
- Type III-A Barricades
- Standard Drum
- Construction Sign W/ Type "A" Construction Warning Light Ground Mounted Panel Sign
- Typical Sign Standard

UNITED Consulting
1625 N. Post Road
Indianapolis, IN 46219
Phone 317-895-2585
Fax 317-895-2596
www.ucindy.com

JEFFREY R. ANDREWS REGISTERED PE10809462 STATE OF INDIANA PROFESSIONAL ENGINEER

RECOMMENDED FOR APPROVAL: DESIGN ENGINEER — DATE 9/17/15

DESIGNED: JRA | DRAWN: DJZ | CHECKED: MAT | CHECKED: JRA

INDIANA DEPARTMENT OF TRANSPORTATION

MAINTENANCE OF TRAFFIC
SECTION A, LINE "A"

HORIZONTAL SCALE	BRIDGE FILE
1" = 50'	-
VERTICAL SCALE	DESIGNATION
N/A	1383336
SURVEY BOOK	SHEETS
-	47 of 291
CONTRACT	PROJECT
R-37053	1383332

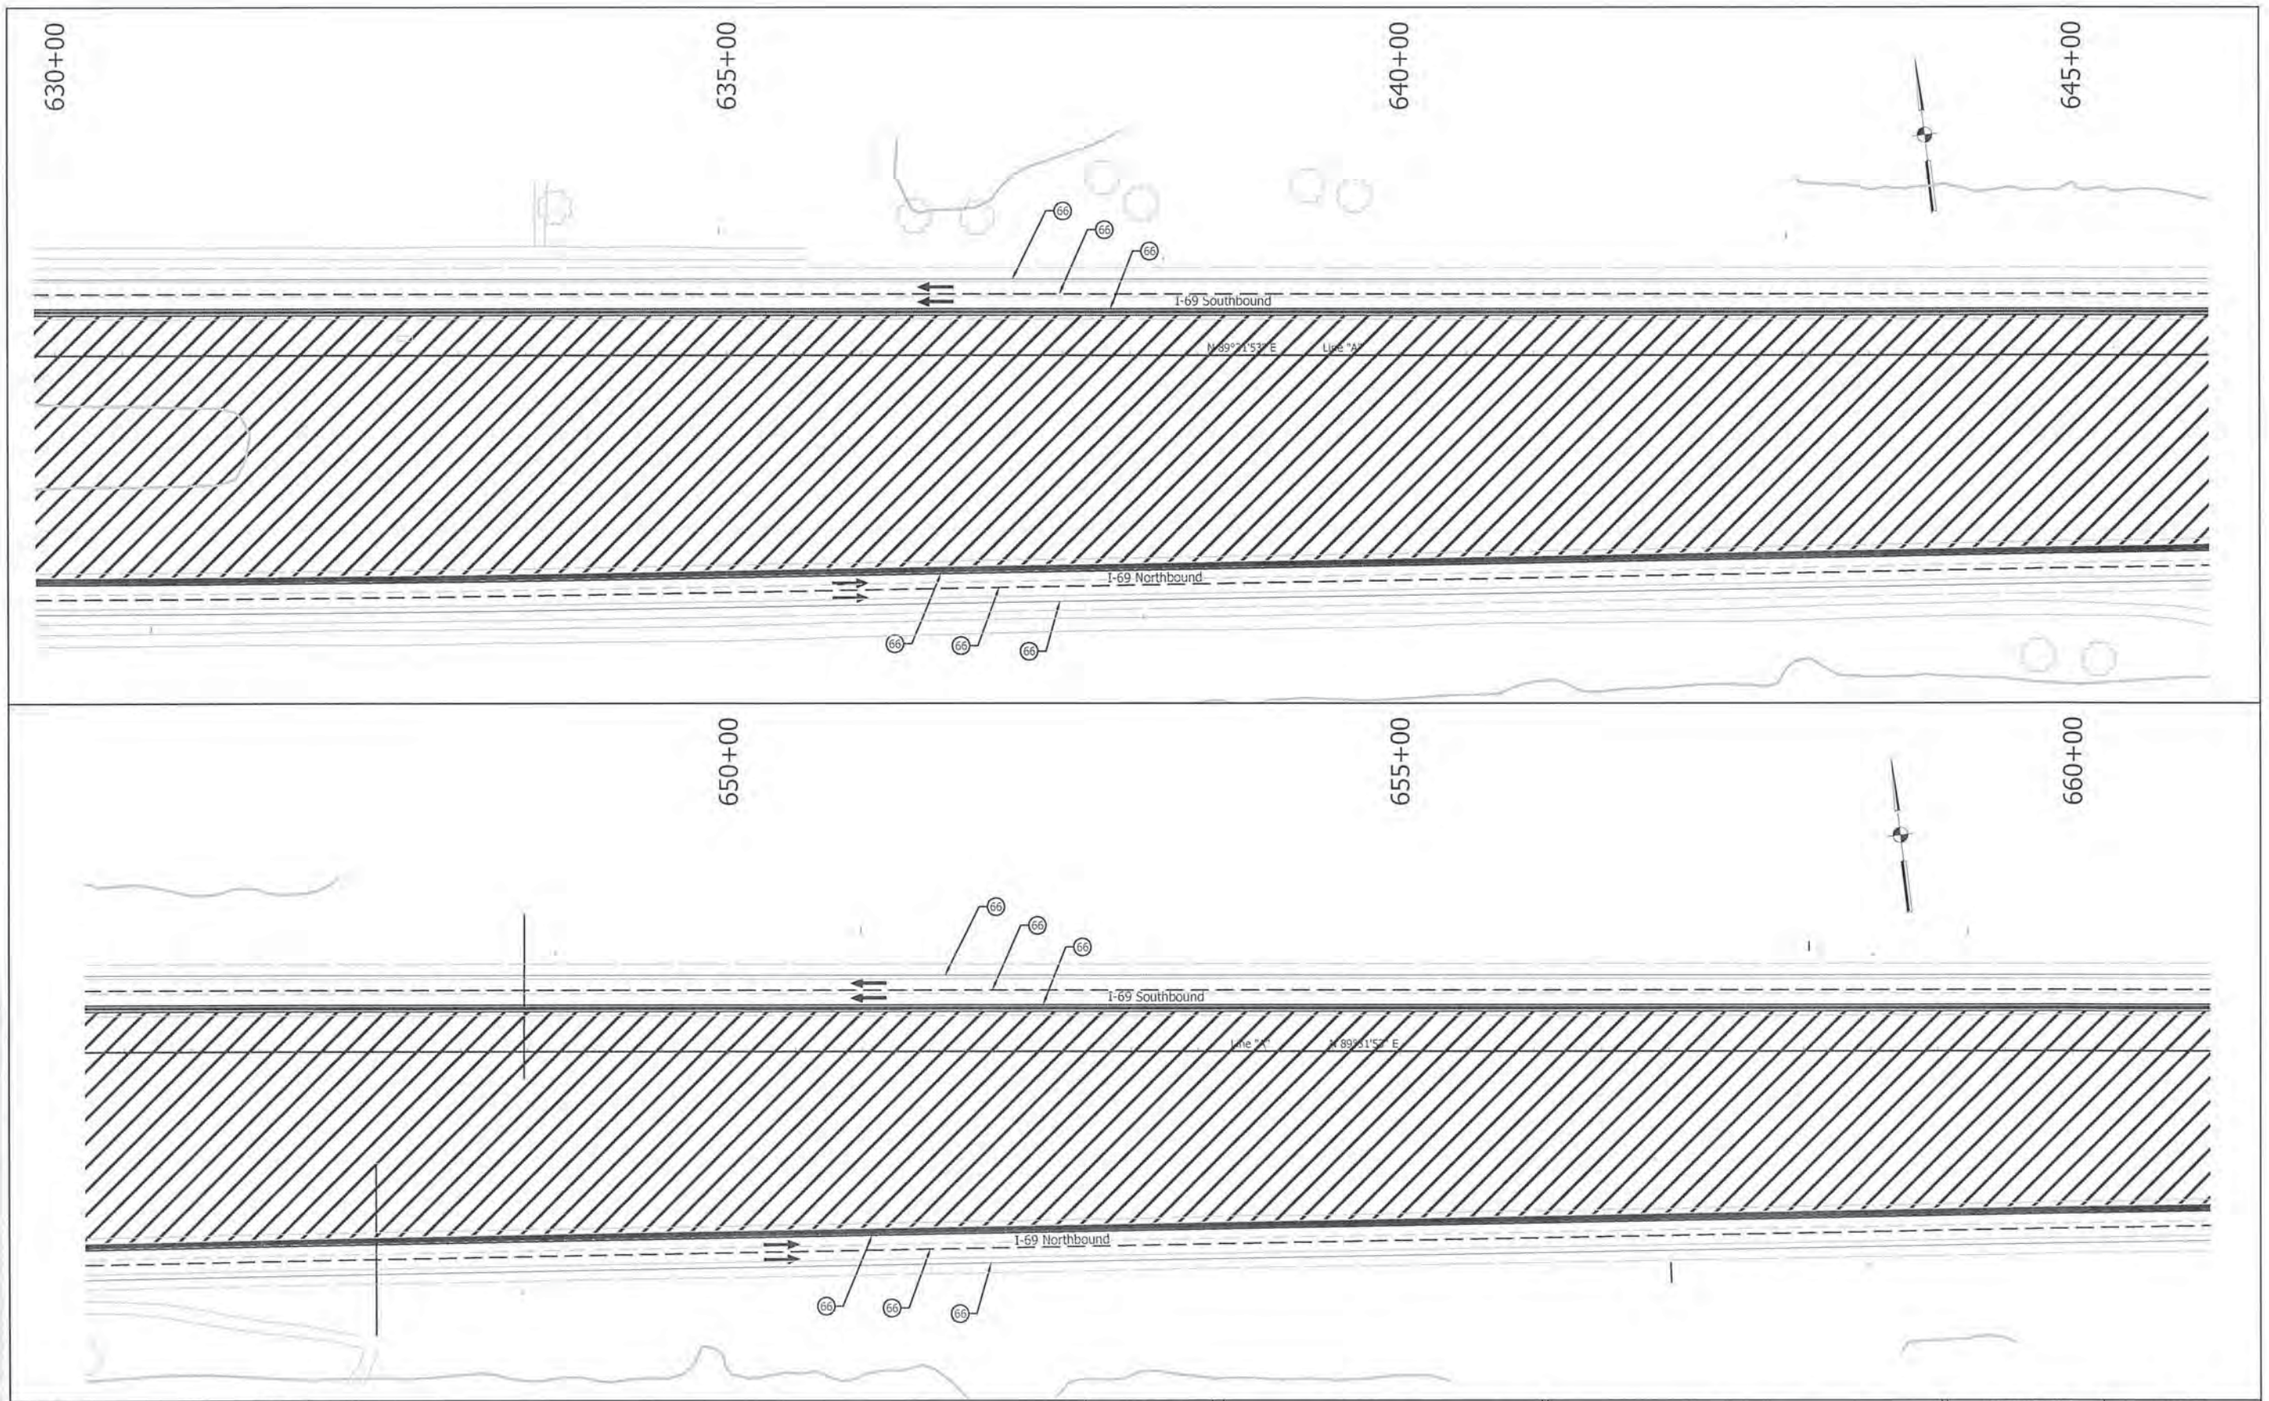

LEGEND:

(66)	Temporary Pavement Marking, Removable, 4"		Temporary Pavement
(67)	Energy Absorbing Terminal, CZ, TL-3		Construction Area
A	Existing Pavement Marking		Flashing Arrow Sign
			Direction of Traffic
			Temporary Taffic Barrier, Type 1
			Type III-A Barricades
			Standard Drum
			Construction Sign W/ Type "A" Construction Warning Light Ground Mounted Panel Sign
			Typical Sign Standard

UNITED Consulting
1625 N. Post Road
Indianapolis, IN 46219
Phone 317-895-2555
Fax 317-895-2596
www.ucindy.com

JEFFREY R. ANDREWS REGISTERED PE10809462 STATE OF INDIANA PROFESSIONAL ENGINEER

RECOMMENDED FOR APPROVAL: DESIGN ENGINEER — DATE 7/17/15

DESIGNED: JRA | DRAWN: DJZ | CHECKED: MAT | CHECKED: JRA

INDIANA
DEPARTMENT OF TRANSPORTATION

MAINTENANCE OF TRAFFIC
SECTION A, LINE "A"

HORIZONTAL SCALE	BRIDGE FILE
1" = 50'	-
VERTICAL SCALE	DESIGNATION
N/A	1383336
SURVEY BOOK	SHEETS
-	48 of 291
CONTRACT	PROJECT
R-37053	1383332

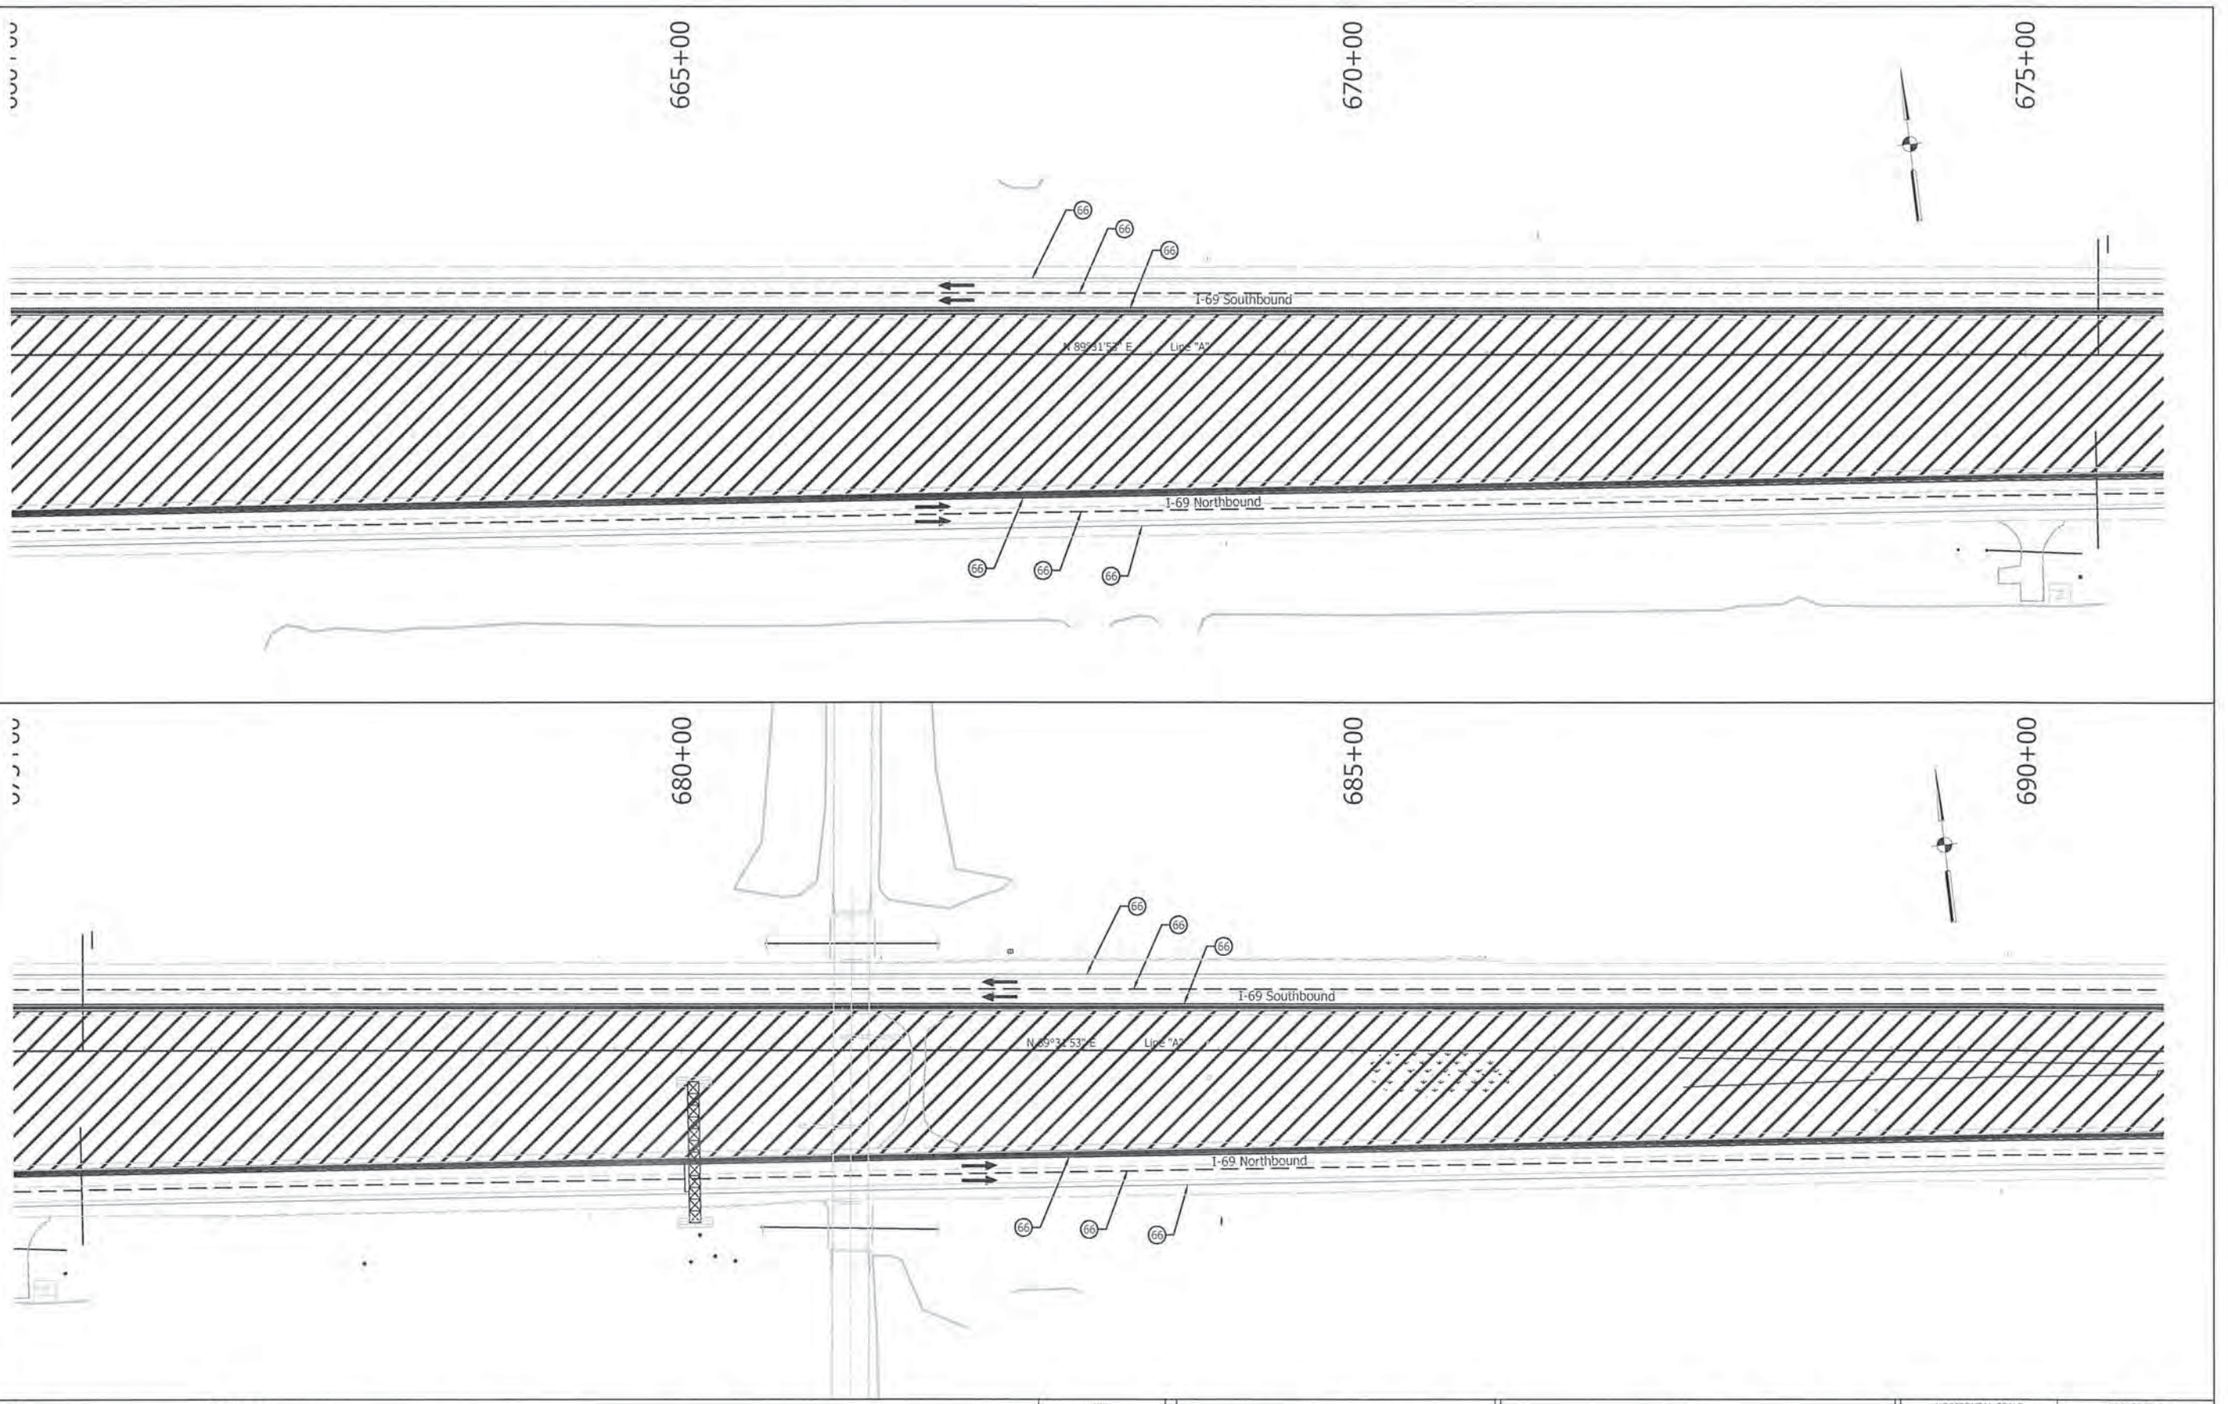

LEGEND:

- (66) Temporary Pavement Marking, Removable, 4"
- (67) Energy Absorbing Terminal, CZ, TL-3
- [A] Existing Pavement Marking
- Temporary Pavement
- Construction Area
- Flashing Arrow Sign
- Direction of Traffic
- Temporary Taffic Barrier, Type 1
- Type III-A Barricades
- Standard Drum
- Construction Sign W/ Type "A" Construction Warning Light Ground Mounted Panel Sign
- Typical Sign Standard

UNITED Consulting
1625 N. Post Road
Indianapolis, IN 46219
Phone 317-895-2555
Fax 317-895-2596
www.ucindy.com

JEFFREY R. ANDREWS REGISTERED PE10809462 STATE OF INDIANA PROFESSIONAL ENGINEER

RECOMMENDED FOR APPROVAL	DESIGN ENGINEER	9/17/15 DATE	
DESIGNED: JRA	DRAWN: DJZ		
CHECKED: MAT	CHECKED: JRA		

INDIANA
DEPARTMENT OF TRANSPORTATION

MAINTENANCE OF TRAFFIC
SECTION A, LINE "A"

HORIZONTAL SCALE	BRIDGE FILE
1" = 50'	-
VERTICAL SCALE	DESIGNATION
N/A	1383336
SURVEY BOOK	SHEETS
-	49 of 291
CONTRACT	PROJECT
R-37053	1383332

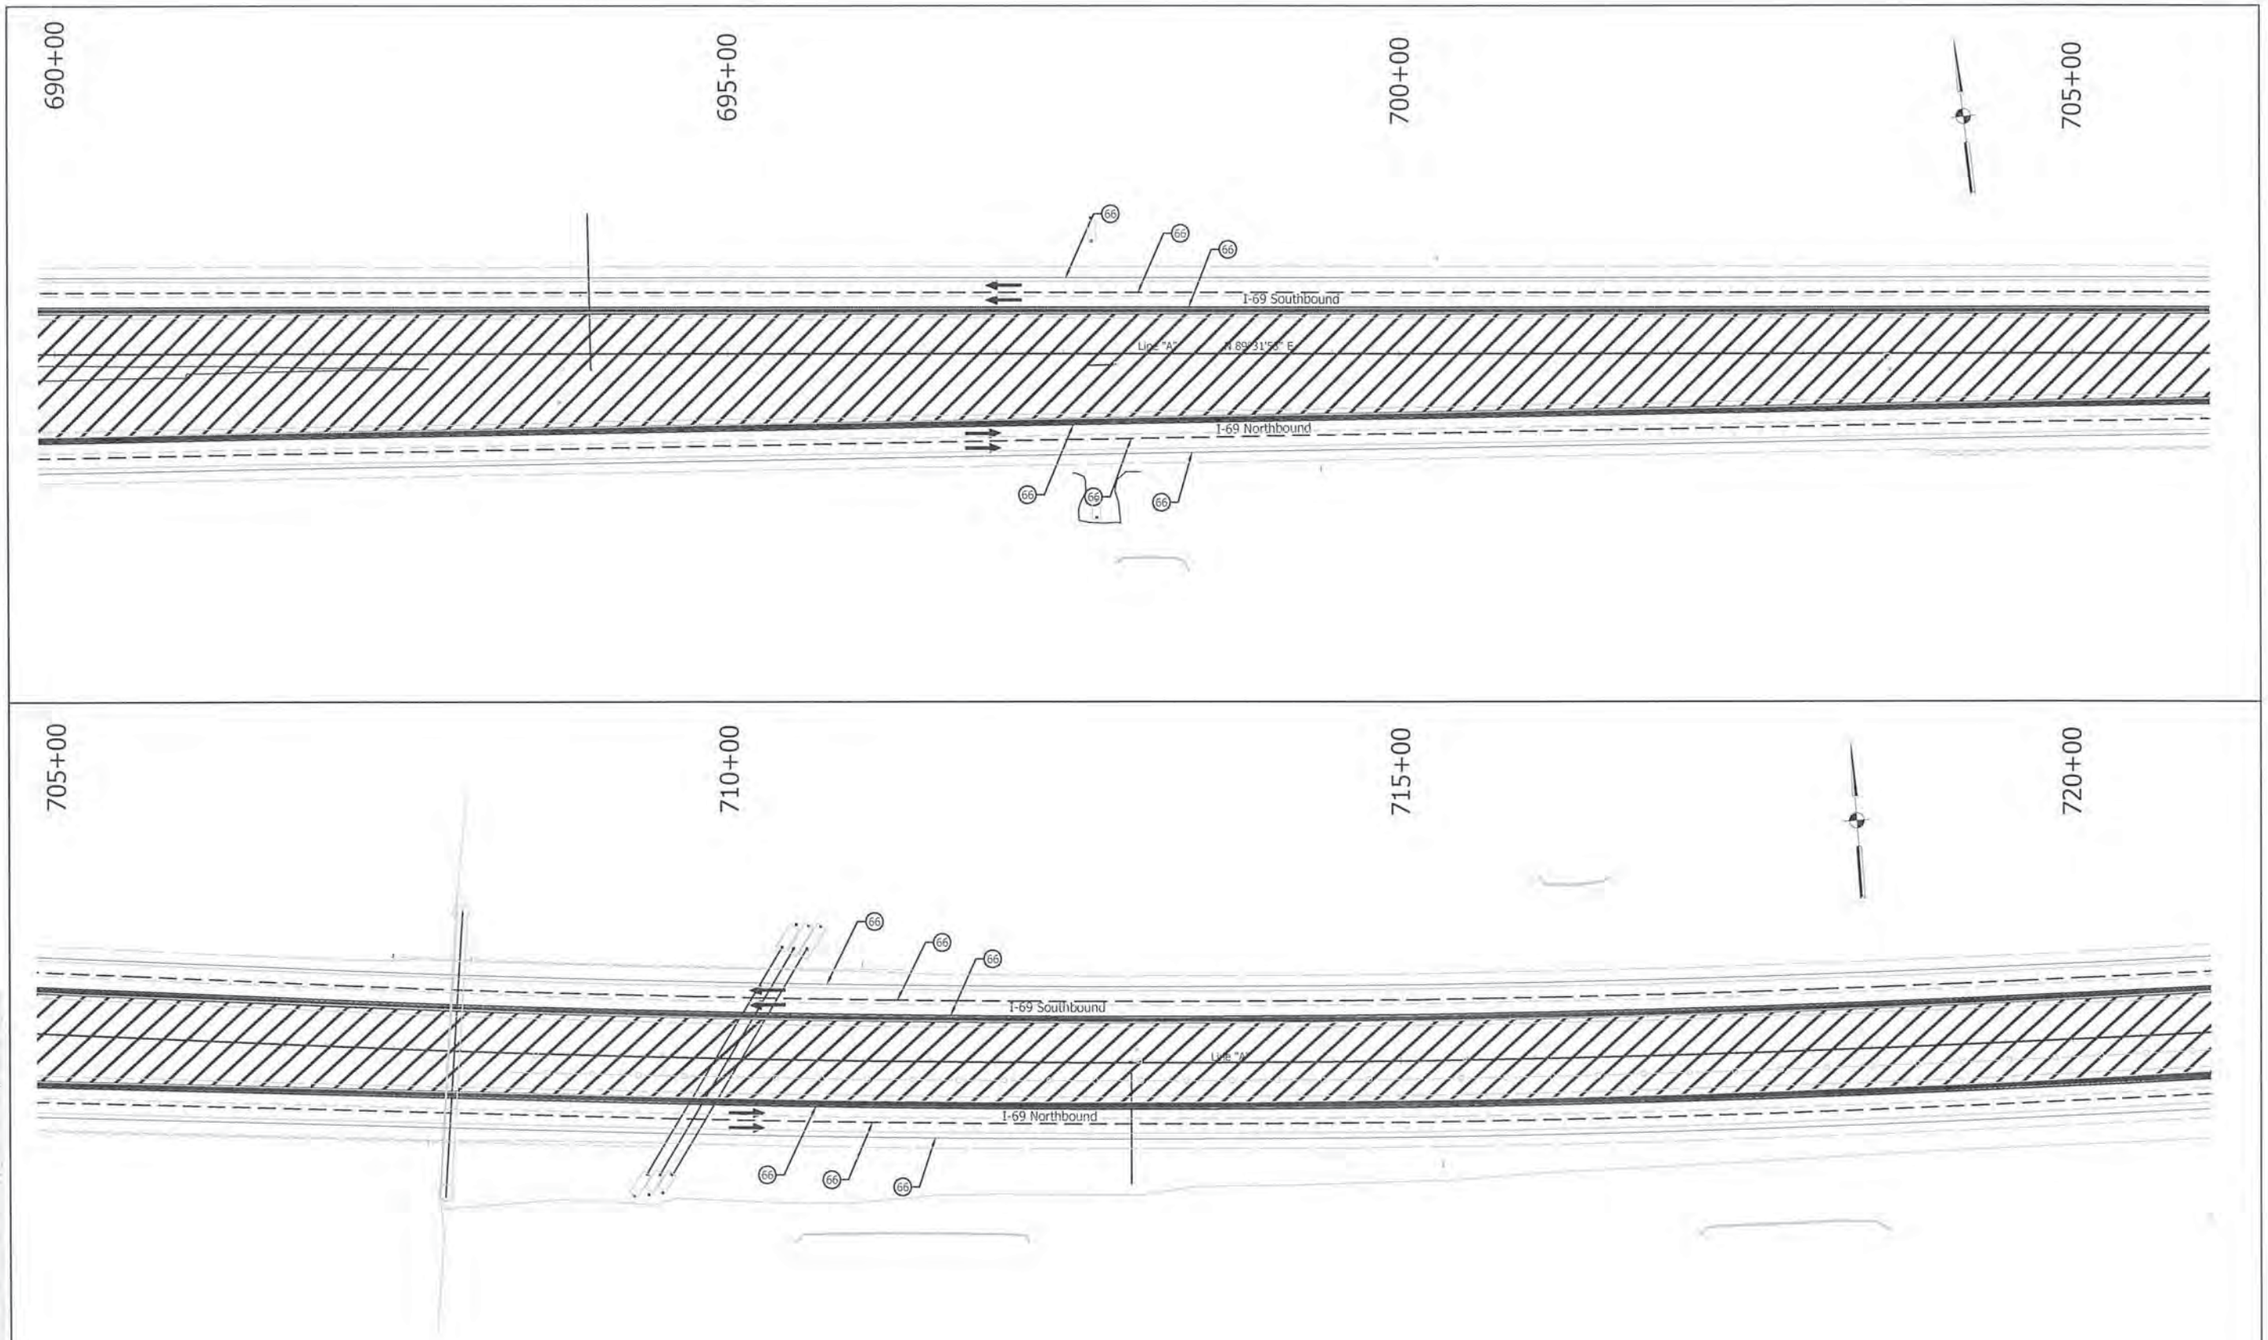

LEGEND:

- (66) Temporary Pavement Marking, Removable, 4"
- (67) Energy Absorbing Terminal, CZ, TL-3
- [A] Existing Pavement Marking
- Temporary Pavement
- Construction Area
- Flashing Arrow Sign
- Direction of Traffic
- Temporary Taffic Barrier, Type 1
- Type III-A Barricades
- Standard Drum
- Construction Sign W/ Type "A" Construction Warning Light Ground Mounted Panel Sign
- Typical Sign Standard

UNITED Consulting
1625 N. Post Road
Indianapolis, IN 46219
Phone 317-895-2555
Fax 317-895-2596
www.ucmdy.com

JEFFREY R. ANDREWS REGISTERED PE10809462 STATE OF INDIANA PROFESSIONAL ENGINEER

RECOMMENDED FOR APPROVAL _____ DESIGN ENGINEER 9/17/15 DATE

DESIGNED: JRA DRAWN: DJZ

CHECKED: MAT CHECKED: JRA

INDIANA
DEPARTMENT OF TRANSPORTATION

MAINTENANCE OF TRAFFIC
SECTION A, LINE "A"

HORIZONTAL SCALE	BRIDGE FILE
1" = 50'	-
VERTICAL SCALE	DESIGNATION
N/A	1383336
SURVEY BOOK	SHEETS
-	50 of 291
CONTRACT	PROJECT
R-37053	1383332