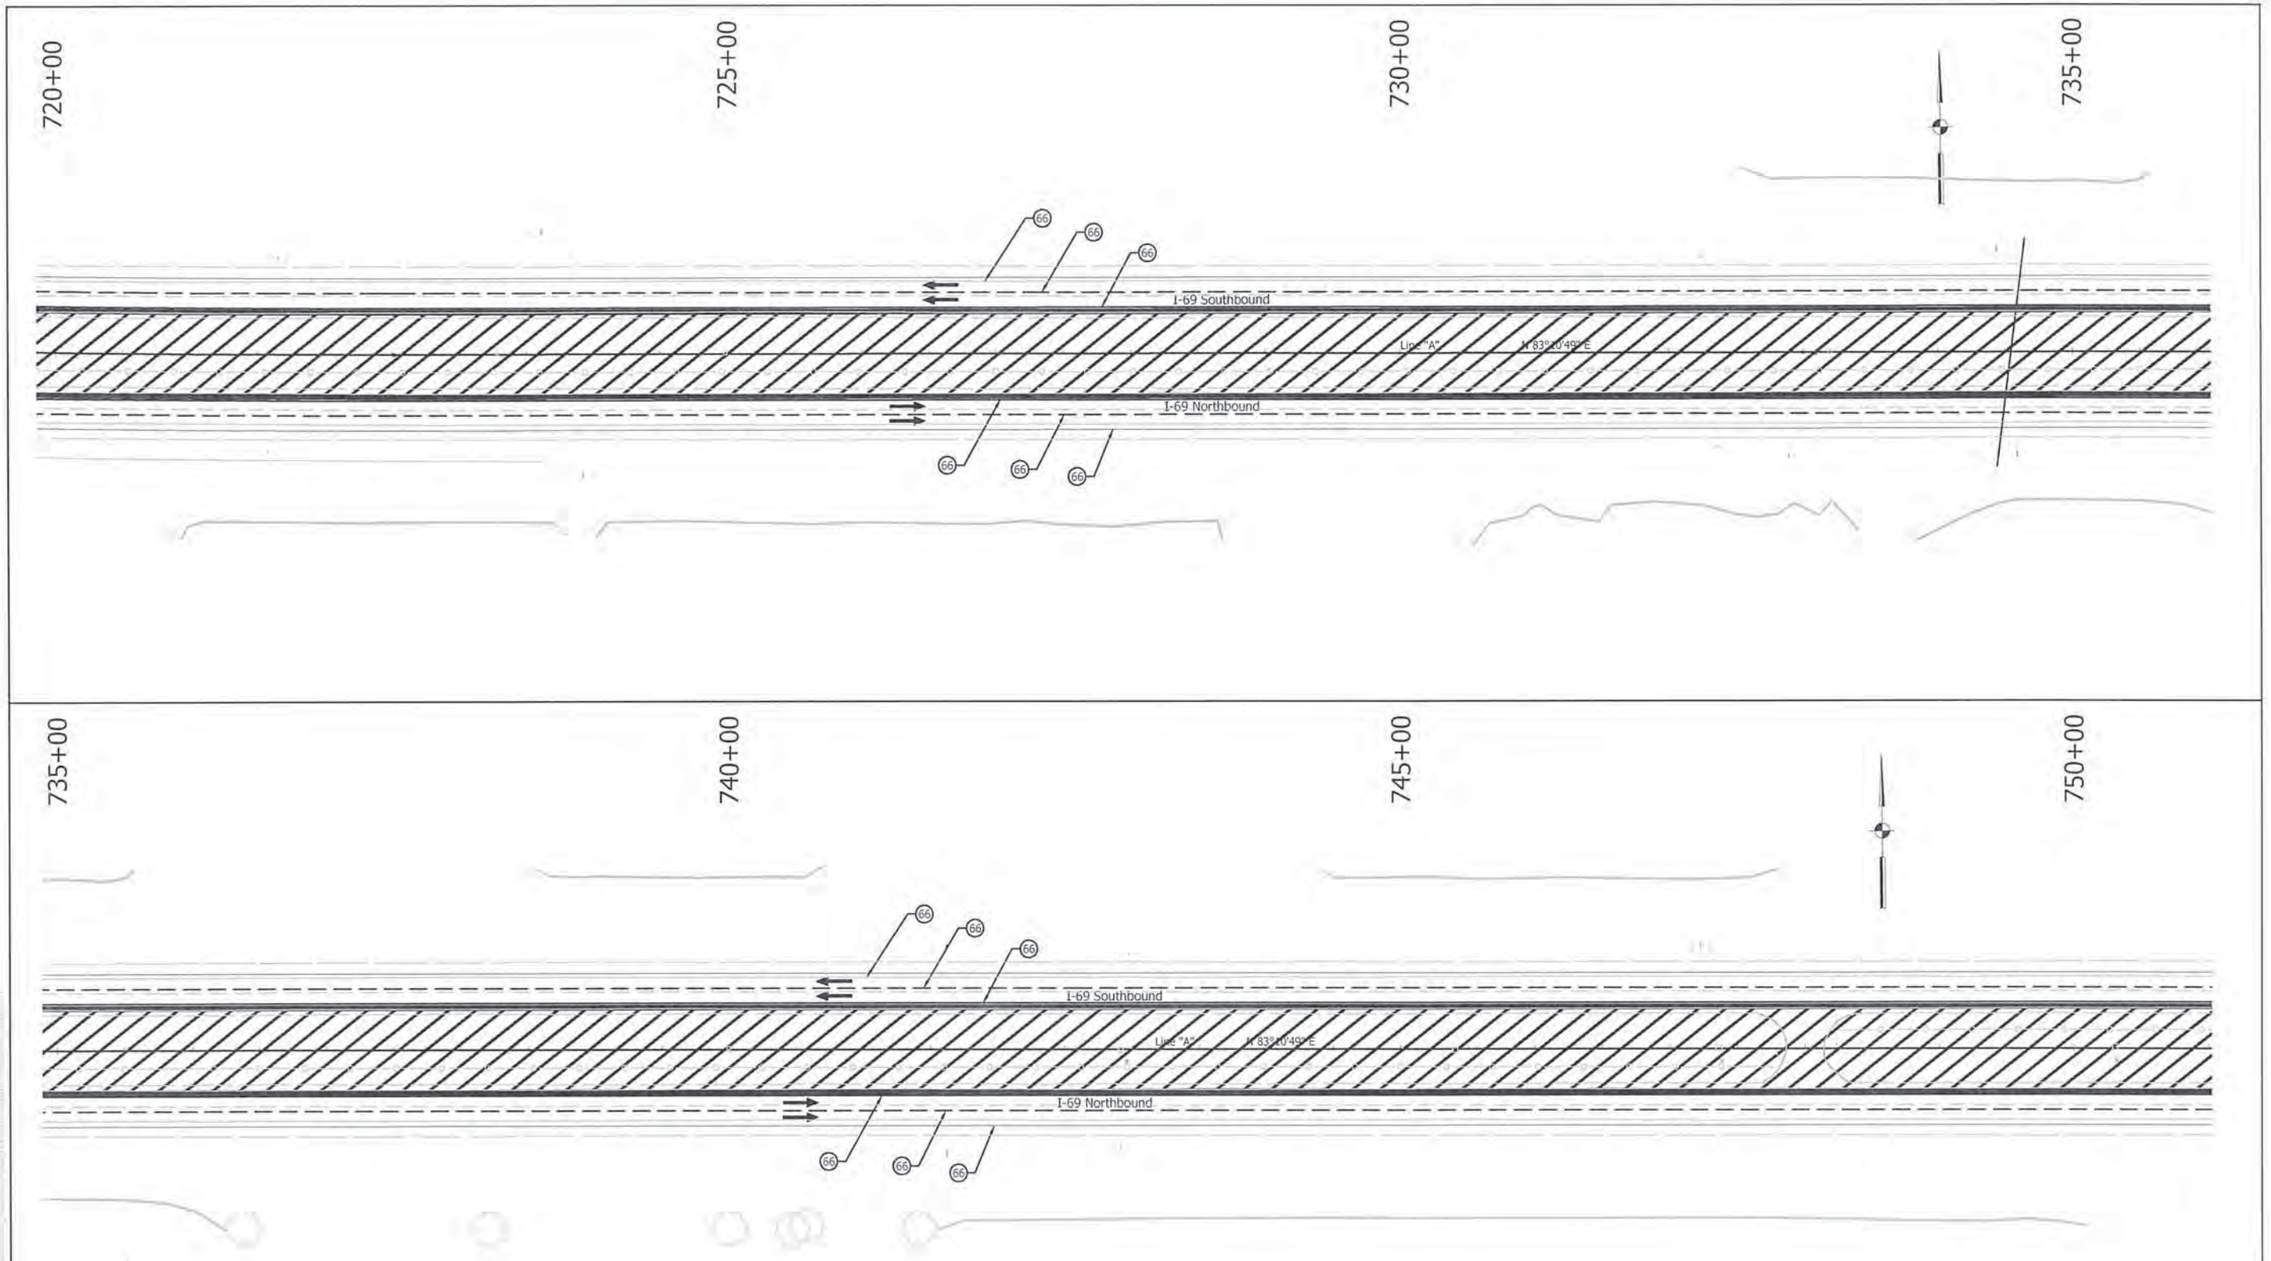

LEGEND:

- (66) Temporary Pavement Marking, Removable, 4"
- (67) Energy Absorbing Terminal, CZ, TL-3
- [A] Existing Pavement Marking
- Temporary Pavement
- Construction Area
- Flashing Arrow Sign
- Direction of Traffic
- Temporary Taffic Barrier, Type 1
- Type III-A Barricades
- Standard Drum
- Construction Sign W/ Type "A" Construction Warning Light Ground Mounted Panel Sign
- Typical Sign Standard

UNITED Consulting
1625 N. Post Road
Indianapolis, IN 46219
Phone 317-895-2555
Fax 317-895-2596
www.ucindy.com

JEFFREY R. ANDREWS REGISTERED PE10809462 STATE OF INDIANA PROFESSIONAL ENGINEER

RECOMMENDED FOR APPROVAL: DESIGN ENGINEER 9/17/15 DATE

DESIGNED: JRA DRAWN: DJZ

CHECKED: MAT CHECKED: JRA

INDIANA
DEPARTMENT OF TRANSPORTATION

MAINTENANCE OF TRAFFIC
SECTION A, LINE "A"

HORIZONTAL SCALE	BRIDGE FILE
1" = 50'	-
VERTICAL SCALE	DESIGNATION
N/A	1383336
SURVEY BOOK	SHEETS
-	51 of 291
CONTRACT	PROJECT
R-37053	1383332

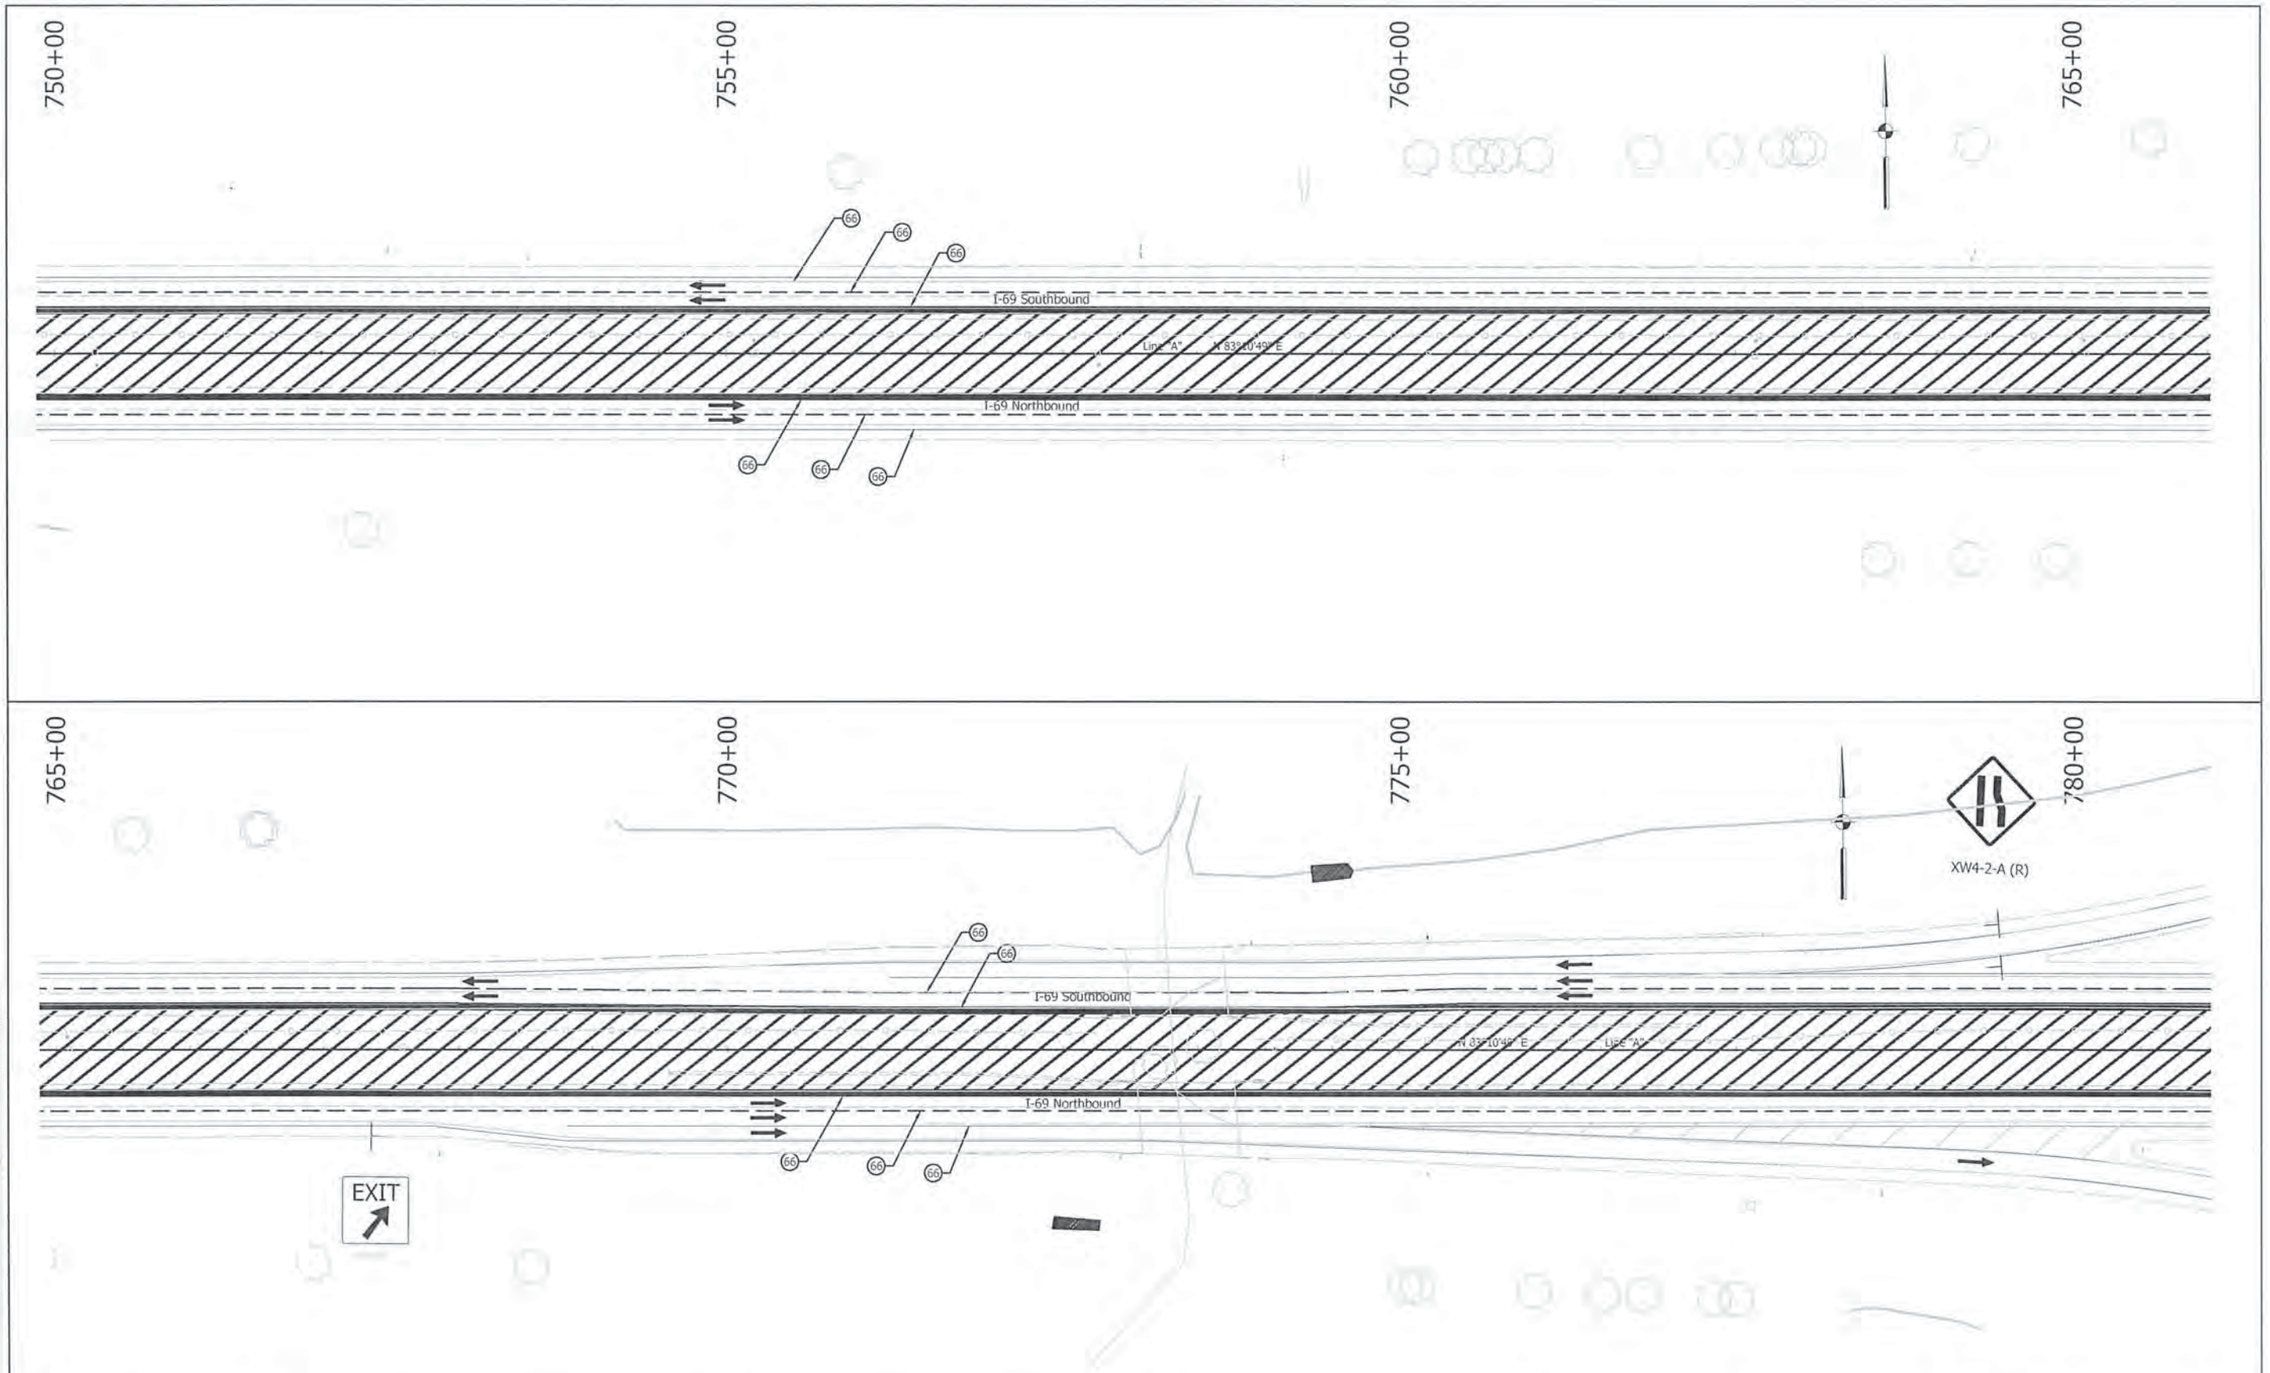

LEGEND:

- (66) Temporary Pavement Marking, Removable, 4"
- (67) Energy Absorbing Terminal, CZ, TL-3
- [A] Existing Pavement Marking
- Temporary Pavement
- Construction Area
- Flashing Arrow Sign
- Direction of Traffic
- Temporary Taffic Barrier, Type 1
- Type III-A Barricades
- Standard Drum
- Construction Sign W/ Type "A" Construction Warning Light Ground Mounted Panel Sign
- Typical Sign Standard

UNITED Consulting
1625 N. Post Road
Indianapolis, IN 46219
Phone 317-895-2585
Fax 317-895-2596
www.ucindy.com

JEFFREY R. ANDREWS REGISTERED PE10809462 STATE OF INDIANA PROFESSIONAL ENGINEER

RECOMMENDED FOR APPROVAL: DESIGN ENGINEER — DATE 9/17/15

DESIGNED: JRA | DRAWN: DJZ | CHECKED: MAT | CHECKED: JRA

INDIANA
DEPARTMENT OF TRANSPORTATION

MAINTENANCE OF TRAFFIC
SECTION A, LINE "A"

HORIZONTAL SCALE	BRIDGE FILE
1" = 50'	-
VERTICAL SCALE	DESIGNATION
N/A	1383336
SURVEY BOOK	SHEETS
-	52 of 291
CONTRACT	PROJECT
R-37053	1383332

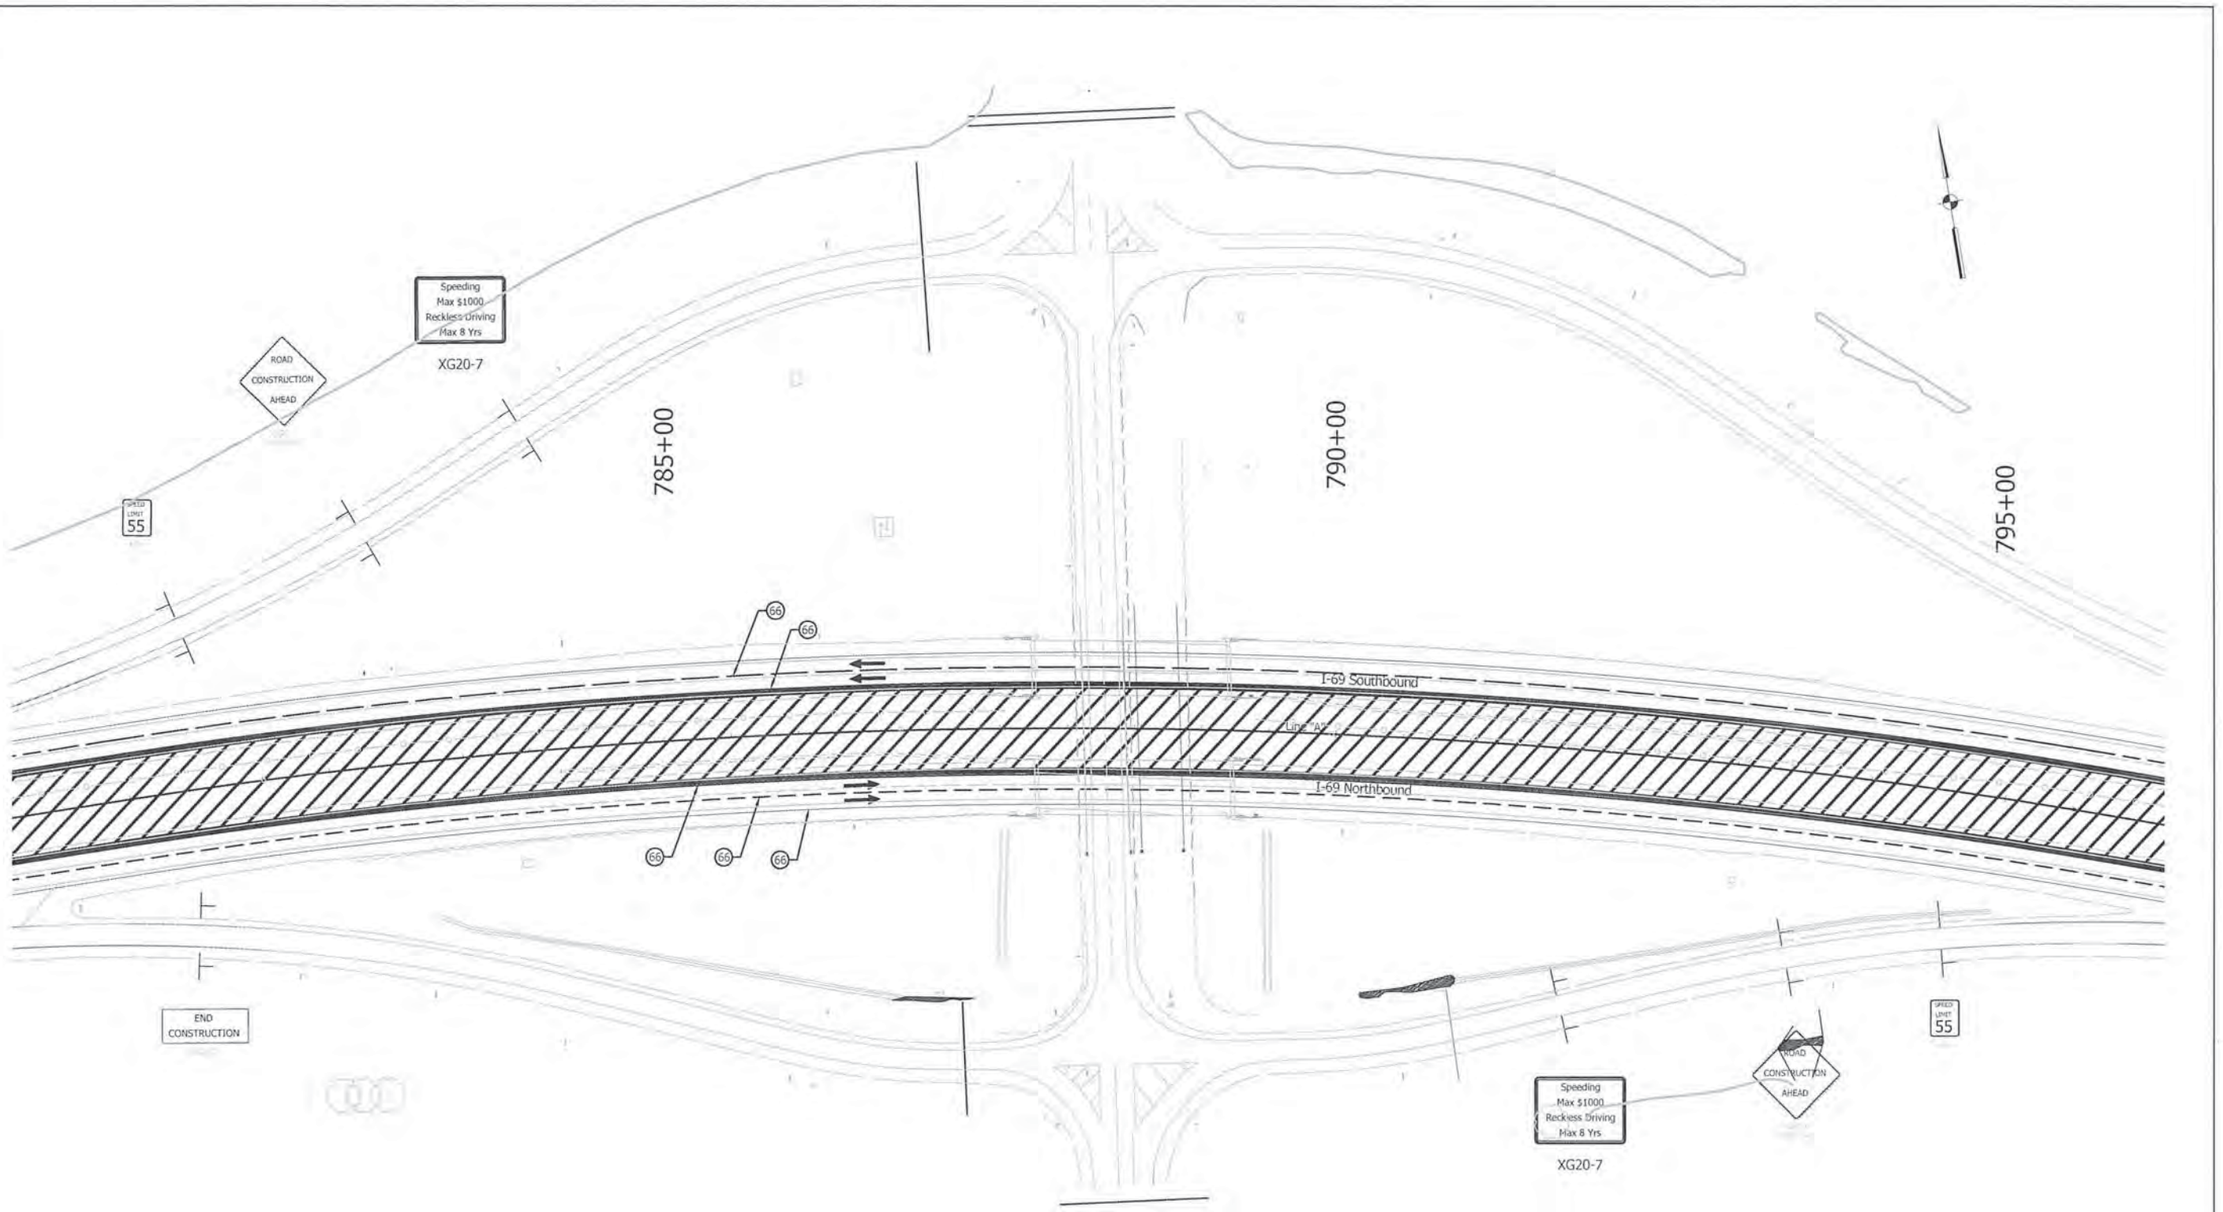

LEGEND:

- (66) Temporary Pavement Marking, Removable, 4"
- (67) Energy Absorbing Terminal, CZ, TL-3
- [A] Existing Pavement Marking
- Temporary Pavement
- Construction Area
- Flashing Arrow Sign
- Direction of Traffic
- Temporary Taffic Barrier, Type 1
- Type III-A Barricades
- Standard Drum
- Construction Sign W/ Type "A" Construction Warning Light Ground Mounted Panel Sign
- Typical Sign Standard

UNITED Consulting
1625 N. Post Road
Indianapolis, IN 46219
Phone 317-895-2555
Fax 317-895-2596
www.ucindy.com

JEFFREY R. ANDREWS REGISTERED PE10809462 STATE OF INDIANA PROFESSIONAL ENGINEER

RECOMMENDED FOR APPROVAL: DESIGN ENGINEER — DATE 9/17/15

DESIGNED: JRA | DRAWN: DJZ | CHECKED: MAT | CHECKED: JRA

INDIANA
DEPARTMENT OF TRANSPORTATION

MAINTENANCE OF TRAFFIC
SECTION A, LINE "A"

HORIZONTAL SCALE	BRIDGE FILE
1" = 50'	-
VERTICAL SCALE	DESIGNATION
N/A	1383336
SURVEY BOOK	SHEETS
-	53 of 291
CONTRACT	PROJECT
R-37053	1383332

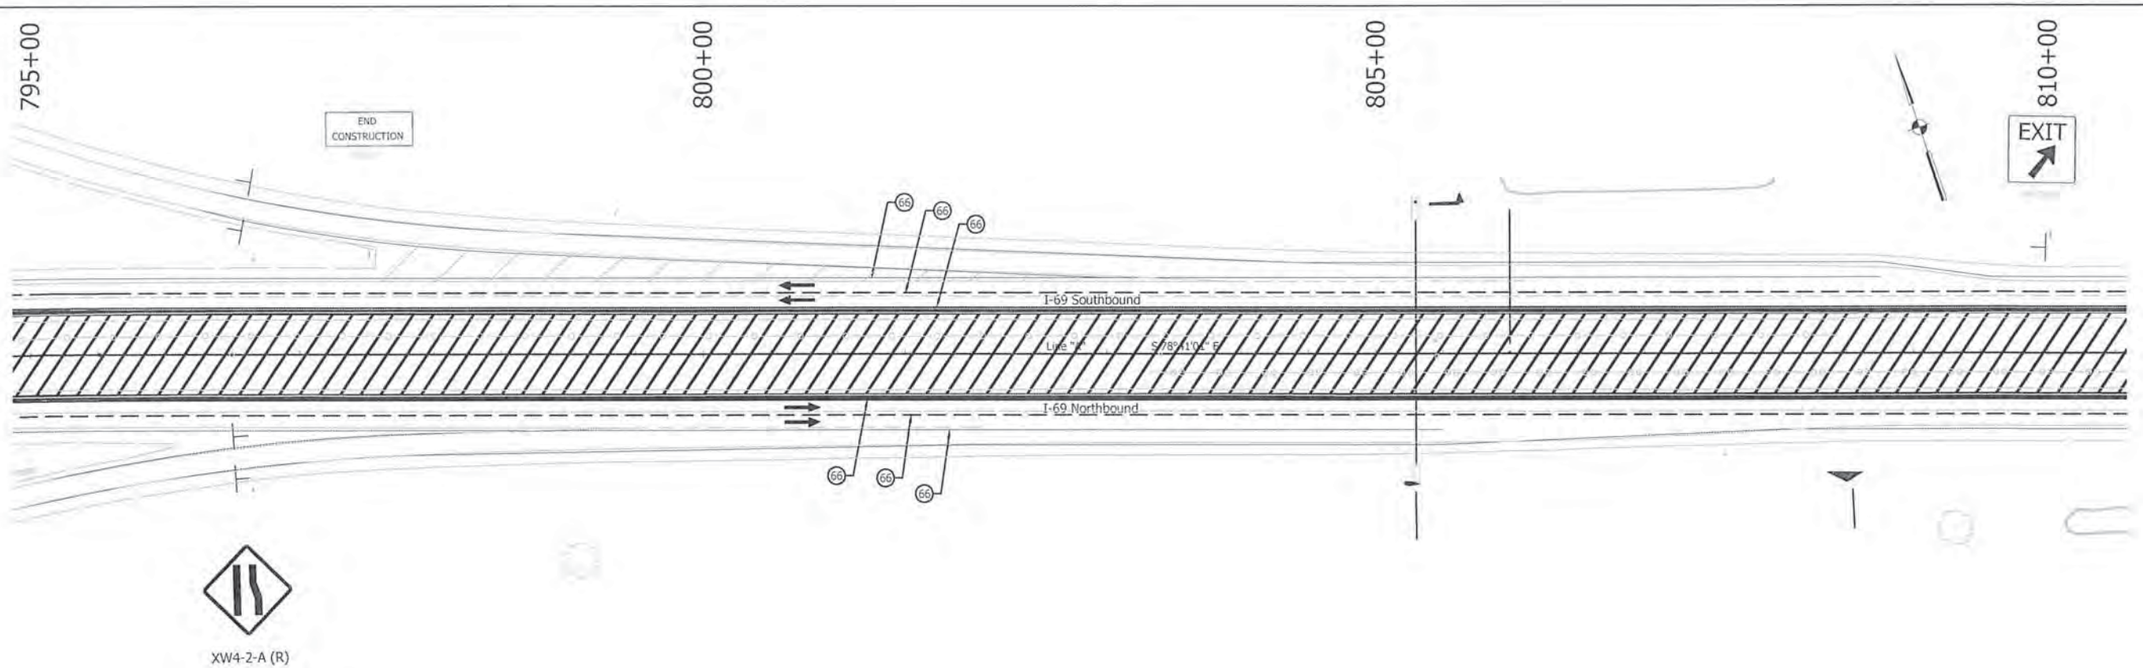

LEGEND:

- (66) Temporary Pavement Marking, Removable, 4"
- (67) Energy Absorbing Terminal, CZ, TL-3
- [A] Existing Pavement Marking
- Temporary Pavement
- Construction Area
- Flashing Arrow Sign
- Direction of Traffic
- Temporary Taffic Barrier, Type 1
- Type III-A Barricades
- Standard Drum
- Construction Sign W/ Type "A" Construction Warning Light Ground Mounted Panel Sign
- Typical Sign Standard

UNITED Consulting
1625 N. Post Road
Indianapolis, IN 46219
Phone 317-595-2555
Fax 317-595-2596
www.ucindy.com

JEFFREY R. ANDREWS REGISTERED PE10809462 STATE OF INDIANA PROFESSIONAL ENGINEER

RECOMMENDED FOR APPROVAL	DESIGN ENGINEER	9/17/15 DATE	
DESIGNED: JRA	DRAWN: DJZ		
CHECKED: MAT	CHECKED: JRA		

INDIANA
DEPARTMENT OF TRANSPORTATION

MAINTENANCE OF TRAFFIC
SECTION A, LINE "A"

HORIZONTAL SCALE	BRIDGE FILE
1" = 50'	-
VERTICAL SCALE	DESIGNATION
N/A	1383337
SURVEY BOOK	SHEETS
-	54 of 291
CONTRACT	PROJECT
R-37053	1383332

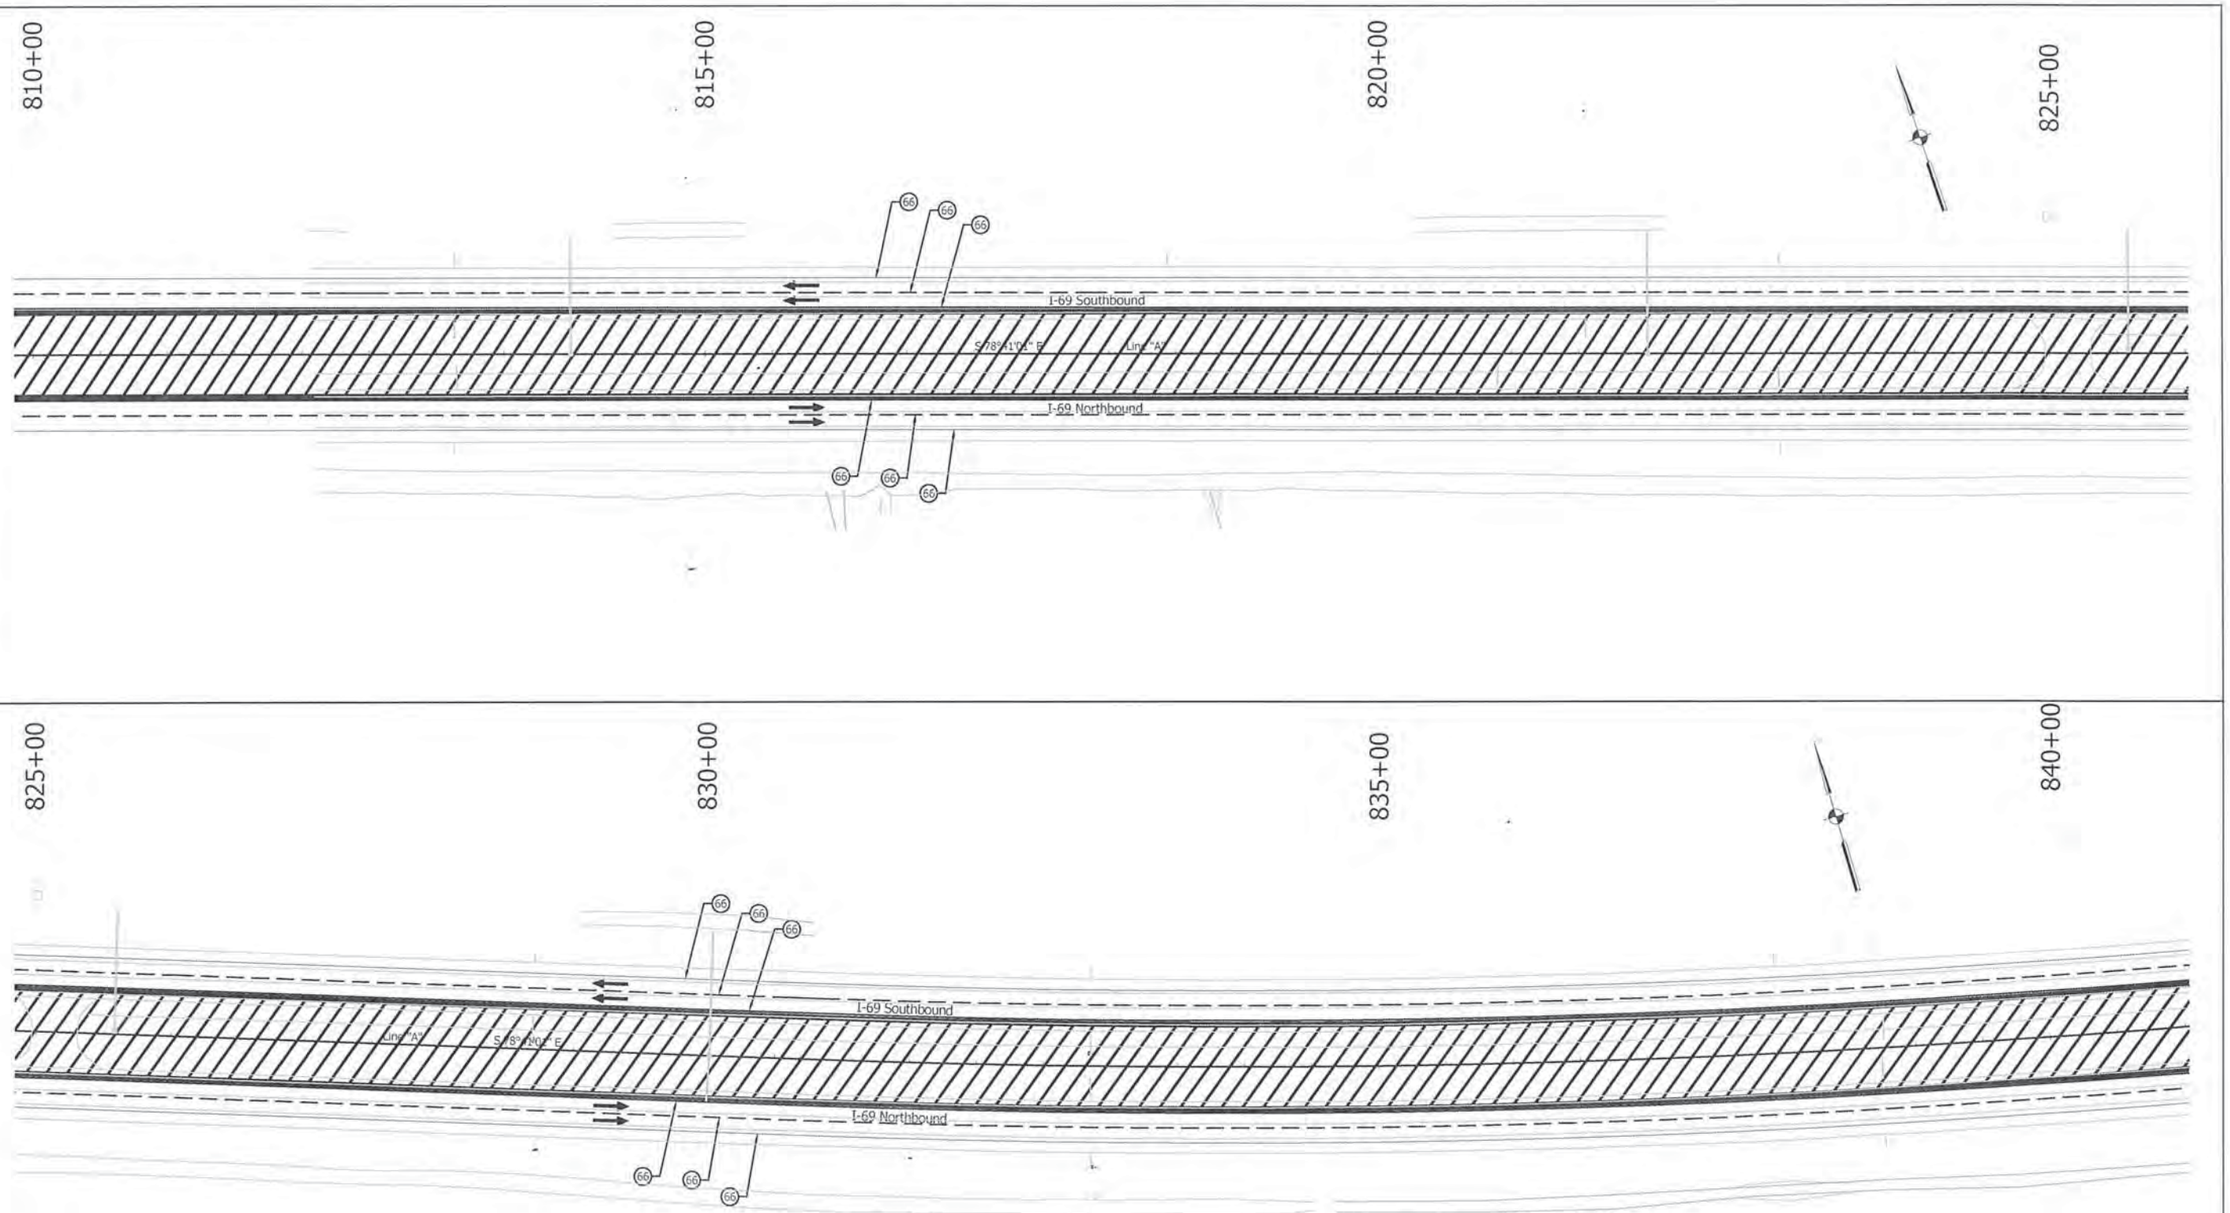

LEGEND:

- (66) Temporary Pavement Marking, Removable, 4"
- (67) Energy Absorbing Terminal, CZ, TL-3
- [A] Existing Pavement Marking
- Temporary Pavement
- Construction Area
- Flashing Arrow Sign
- Direction of Traffic
- Temporary Taffic Barrier, Type 1
- Type III-A Barricades
- Standard Drum
- Construction Sign W/ Type "A" Construction Warning Light Ground Mounted Panel Sign
- Typical Sign Standard

UNITED Consulting
1625 N. Post Road
Indianapolis, IN 46219
Phone 317-895-2585
Fax 317-895-2596
www.ucindy.com

JEFFREY R. ANDREWS REGISTERED PE10809462 STATE OF INDIANA PROFESSIONAL ENGINEER

RECOMMENDED FOR APPROVAL _____ DESIGN ENGINEER 9/17/15 DATE

DESIGNED: JRA DRAWN: DJZ

CHECKED: MAT CHECKED: JRA

INDIANA
DEPARTMENT OF TRANSPORTATION

MAINTENANCE OF TRAFFIC
SECTION C, LINE "A"

HORIZONTAL SCALE	BRIDGE FILE
1" = 50'	-
VERTICAL SCALE	DESIGNATION
N/A	1383337
SURVEY BOOK	SHEETS
-	55 of 291
CONTRACT	PROJECT
R-37053	1383332

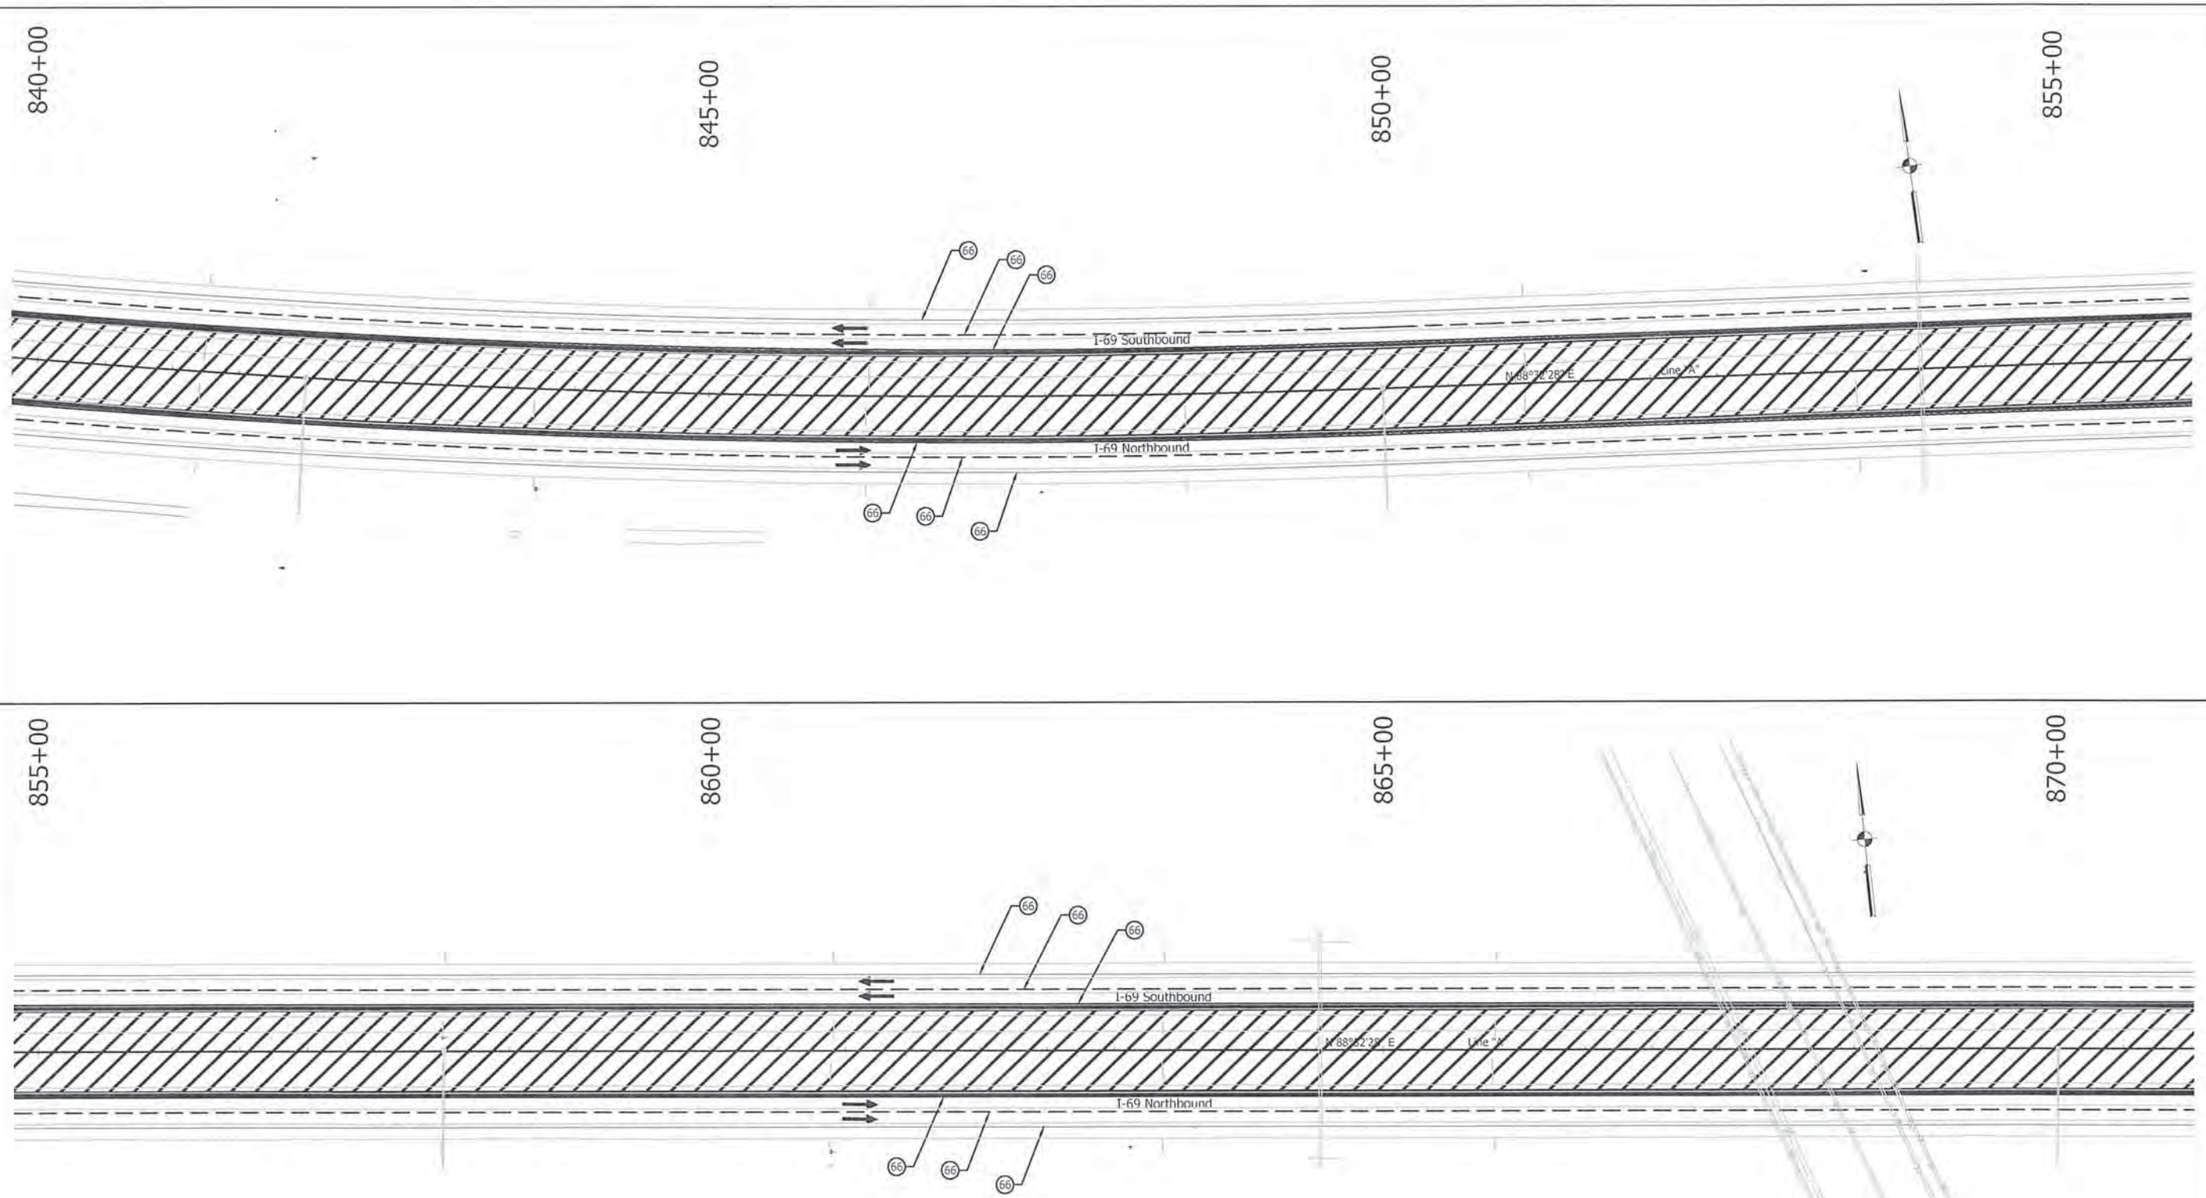

LEGEND:

- (66) Temporary Pavement Marking, Removable, 4"
- (67) Energy Absorbing Terminal, CZ, TL-3
- [A] Existing Pavement Marking
- Temporary Pavement
- Construction Area
- Flashing Arrow Sign
- Direction of Traffic
- Temporary Taffic Barrier, Type 1
- Type III-A Barricades
- Standard Drum
- Construction Sign W/ Type "A" Construction Warning Light Ground Mounted Panel Sign
- Typical Sign Standard

UNITED Consulting
1625 N. Post Road
Indianapolis, IN 46219
Phone 317-895-2555
Fax 317-895-2596
www.ucindy.com

JEFFREY R. ANDREWS REGISTERED PE10809462 STATE OF INDIANA PROFESSIONAL ENGINEER

RECOMMENDED FOR APPROVAL _____ DESIGN ENGINEER 9/17/15 DATE

DESIGNED: JRA DRAWN: DJZ

CHECKED: MAT CHECKED: JRA

INDIANA
DEPARTMENT OF TRANSPORTATION

MAINTENANCE OF TRAFFIC
SECTION C, LINE "A"

HORIZONTAL SCALE	BRIDGE FILE
1" = 50'	-
VERTICAL SCALE	DESIGNATION
N/A	1383337
SURVEY BOOK	SHEETS
-	56 of 291
CONTRACT	PROJECT
R-37053	1383332

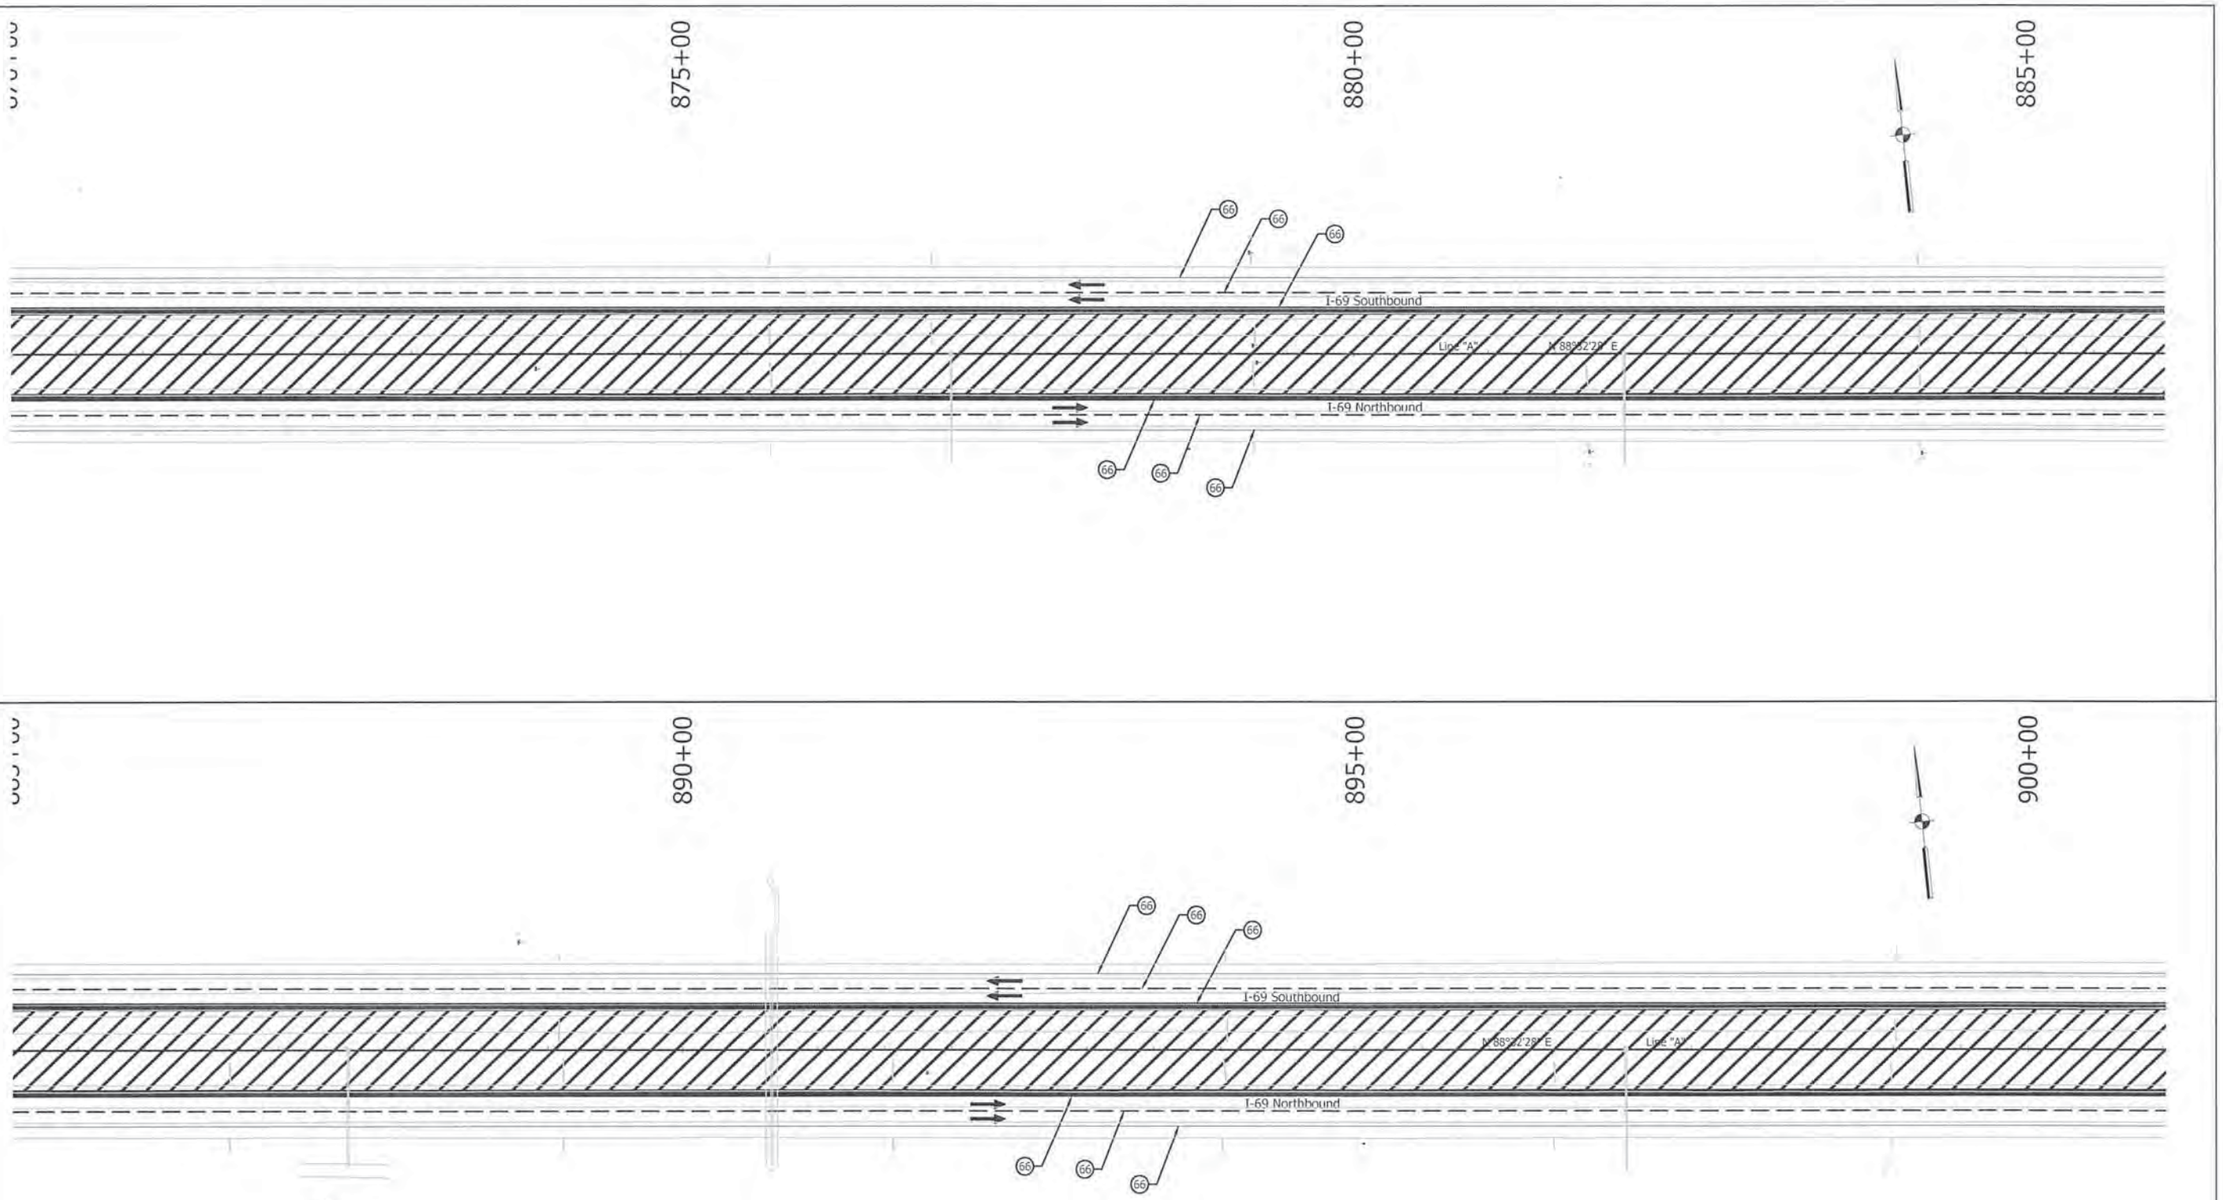

LEGEND:

- (66) Temporary Pavement Marking, Removable, 4"
- (67) Energy Absorbing Terminal, CZ, TL-3
- [A] Existing Pavement Marking
- Temporary Pavement
- Construction Area
- Flashing Arrow Sign
- Direction of Traffic
- Temporary Taffic Barrier, Type 1
- Type III-A Barricades
- Standard Drum
- Construction Sign W/ Type "A" Construction Warning Light Ground Mounted Panel Sign
- Typical Sign Standard

UNITED Consulting
1625 N. Post Road
Indianapolis, IN 46219
Phone 317-895-2585
Fax 317-895-2596
www.ucindy.com

JEFFREY R. ANDREWS REGISTERED PE10809462 STATE OF INDIANA PROFESSIONAL ENGINEER

RECOMMENDED FOR APPROVAL _____ DESIGN ENGINEER 7/17/15 DATE

DESIGNED: JRA DRAWN: DJZ

CHECKED: MAT CHECKED: JRA

INDIANA
DEPARTMENT OF TRANSPORTATION

MAINTENANCE OF TRAFFIC
SECTION C, LINE "A"

HORIZONTAL SCALE	BRIDGE FILE
1" = 50'	-
VERTICAL SCALE	DESIGNATION
N/A	1383337
SURVEY BOOK	SHEETS
-	57 of 291
CONTRACT	PROJECT
R-37053	1383332

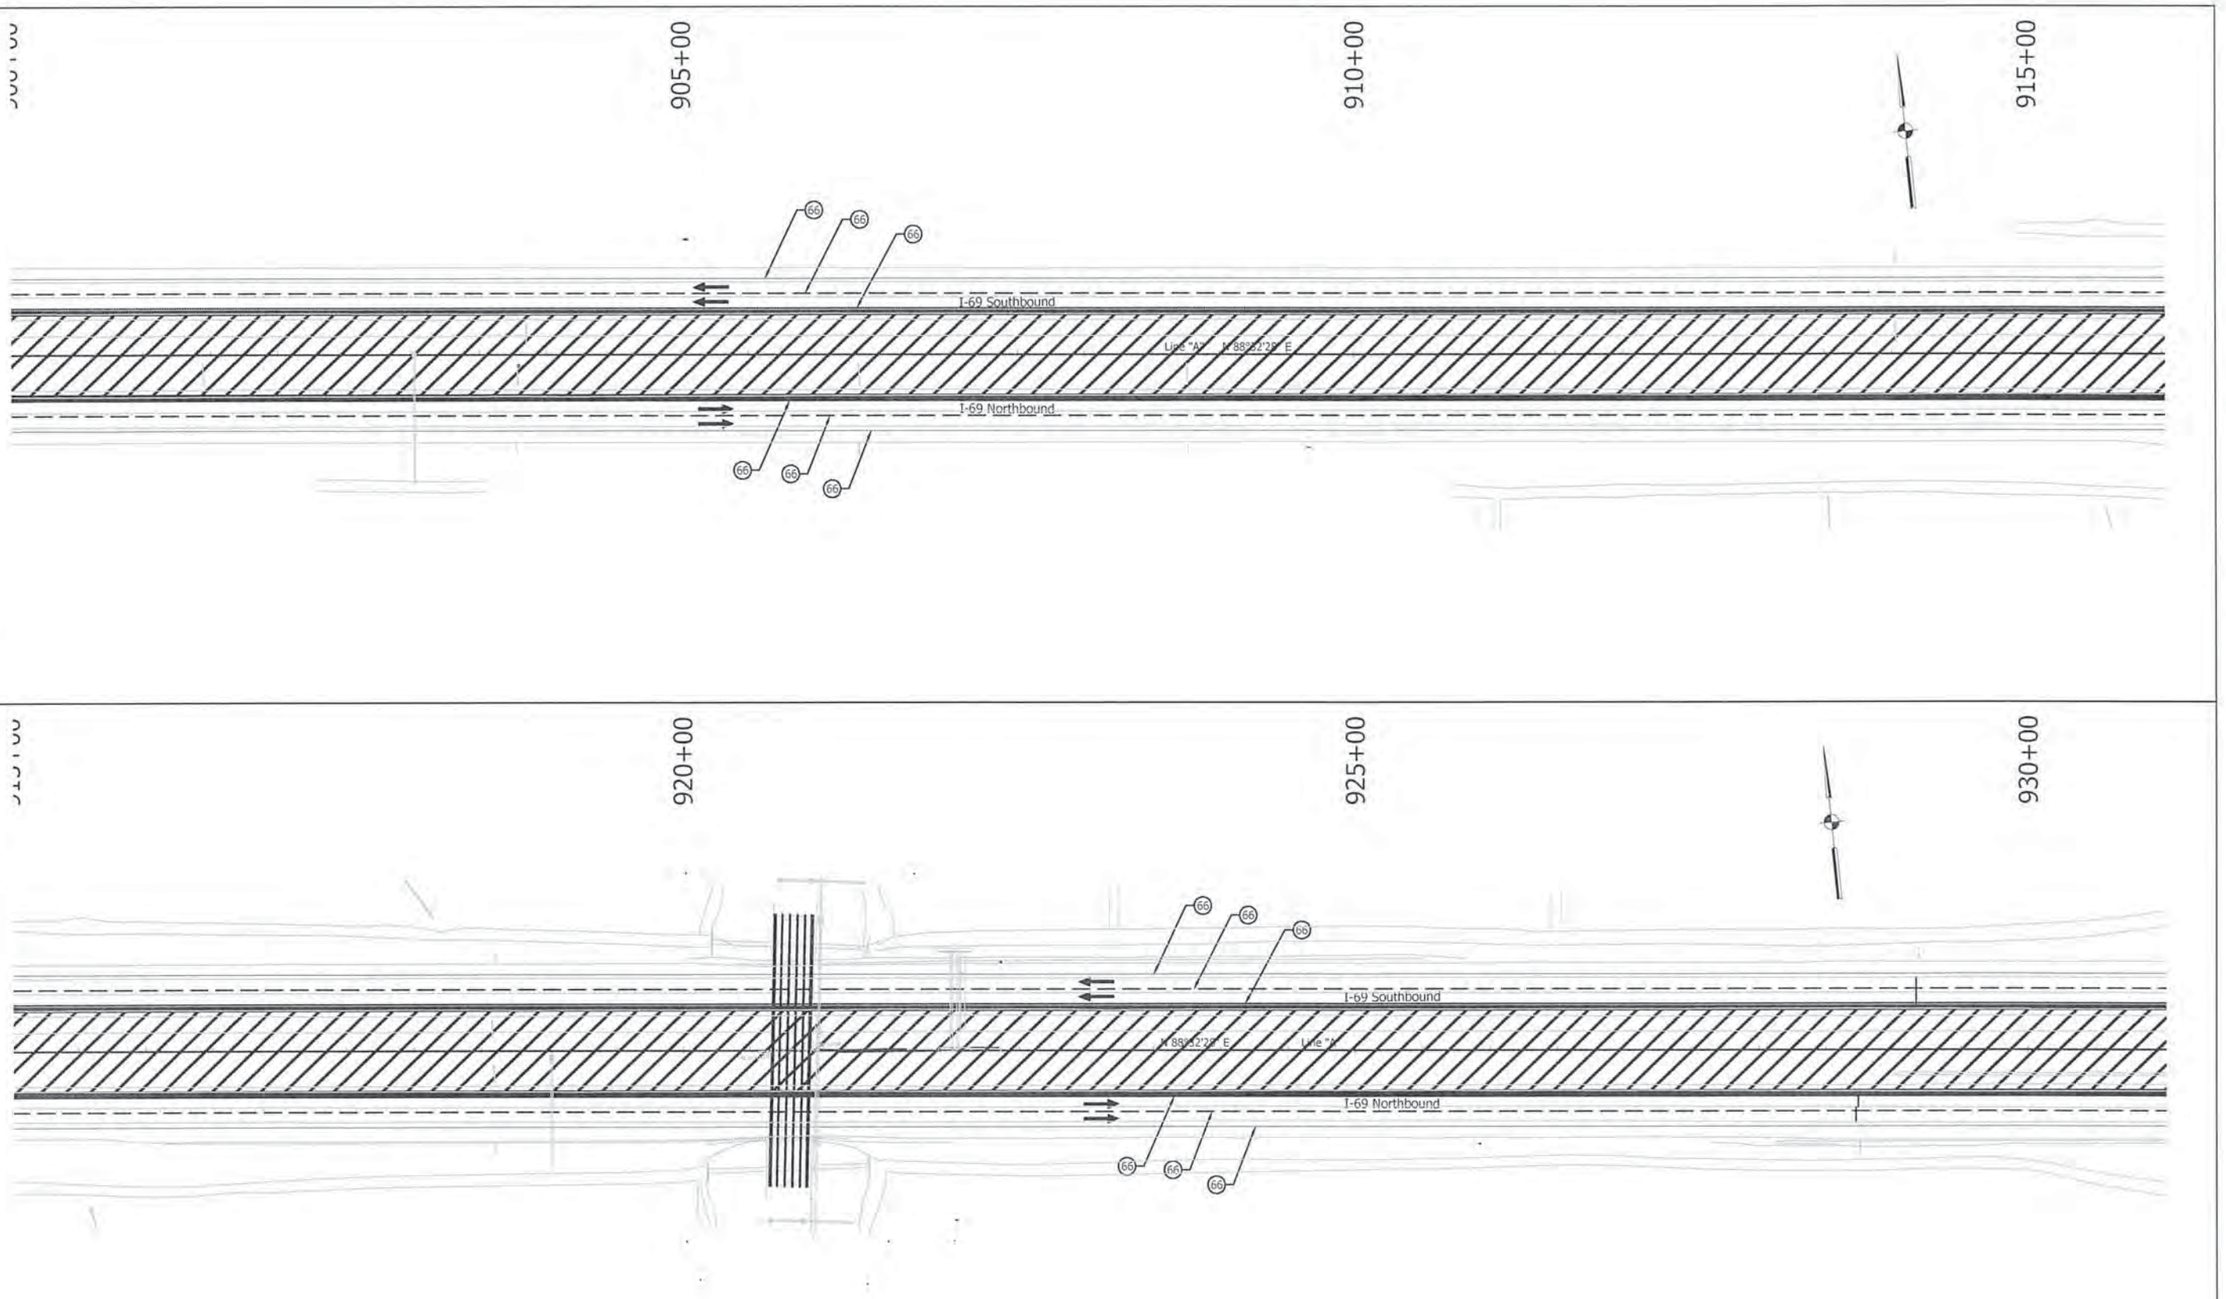

LEGEND:

- (66) Temporary Pavement Marking, Removable, 4"
- (67) Energy Absorbing Terminal, CZ, TL-3
- [A] Existing Pavement Marking
- Temporary Pavement
- Construction Area
- Flashing Arrow Sign
- Direction of Traffic
- Temporary Taffic Barrier, Type 1
- Type III-A Barricades
- Standard Drum
- Construction Sign W/ Type "A" Construction Warning Light Ground Mounted Panel Sign
- Typical Sign Standard

UNITED Consulting
1625 N. Post Road
Indianapolis, IN 46219
Phone 317-895-2555
Fax 317-895-2596
www.ucindy.com

JEFFREY R. ANDREWS REGISTERED PE10809462 STATE OF INDIANA PROFESSIONAL ENGINEER

RECOMMENDED FOR APPROVAL _____ DESIGN ENGINEER 9/17/15 DATE

DESIGNED: JRA DRAWN: DJZ

CHECKED: MAT CHECKED: JRA

INDIANA
DEPARTMENT OF TRANSPORTATION

MAINTENANCE OF TRAFFIC
SECTION C, LINE "A"

HORIZONTAL SCALE	BRIDGE FILE
1" = 50'	-
VERTICAL SCALE	DESIGNATION
N/A	1383337
SURVEY BOOK	SHEETS
-	58 of 291
CONTRACT	PROJECT
R-37053	1383332

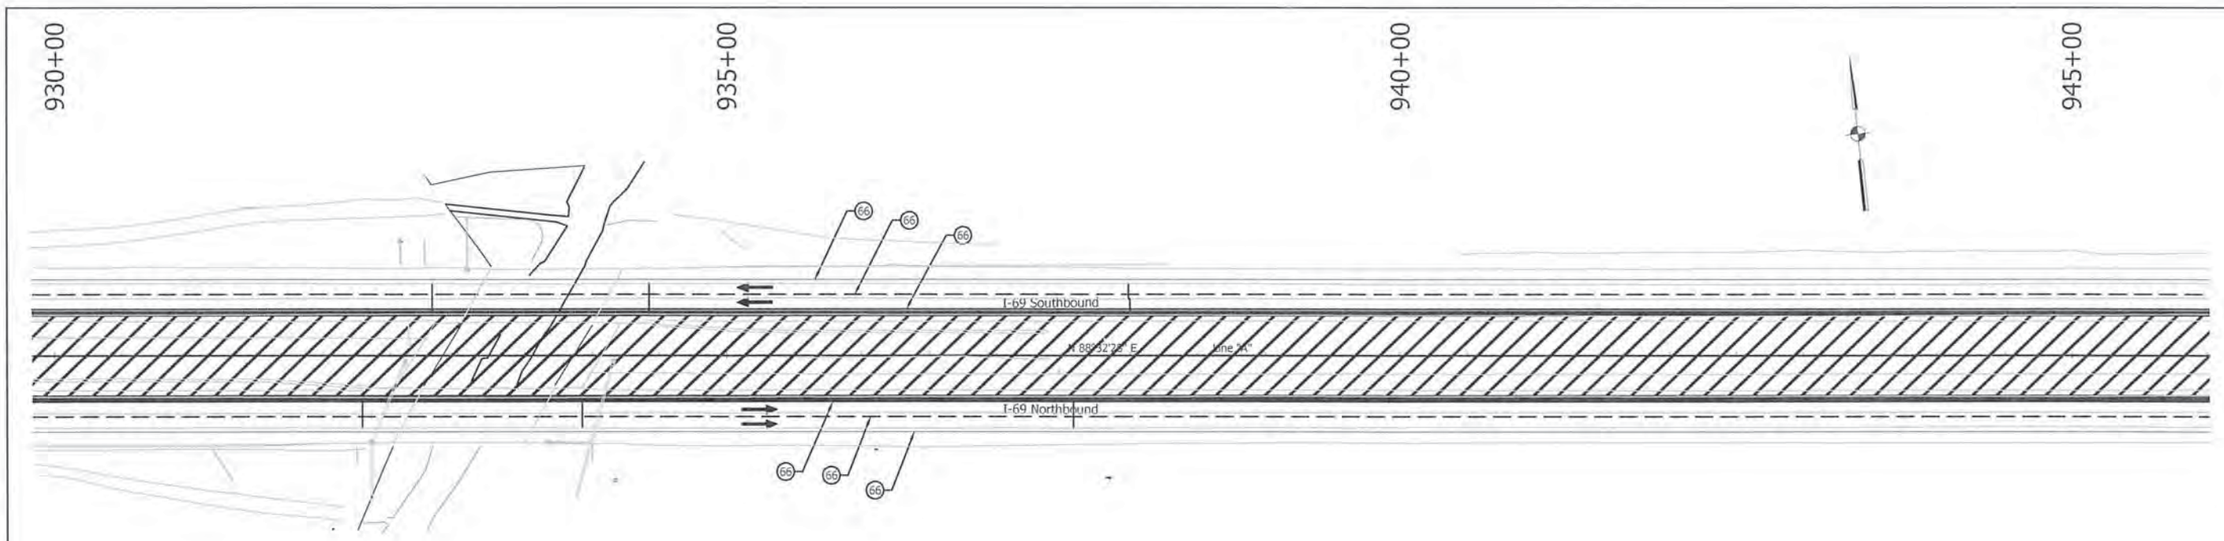

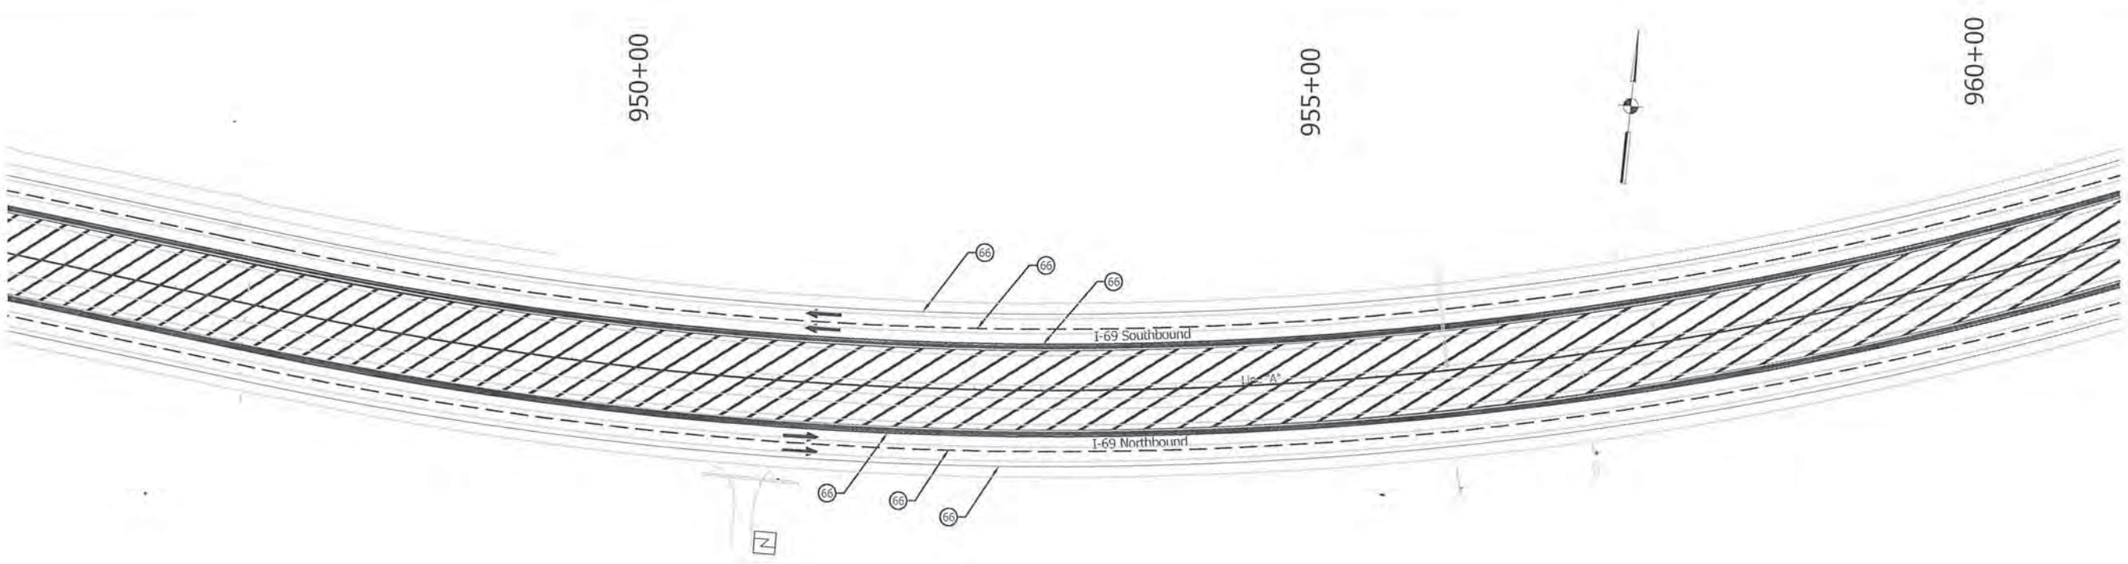

LEGEND:

- (66) Temporary Pavement Marking, Removable, 4"
- (67) Energy Absorbing Terminal, CZ, TL-3
- [A] Existing Pavement Marking
- Temporary Pavement
- Construction Area
- Flashing Arrow Sign
- Direction of Traffic
- Temporary Taffic Barrier, Type 1
- Type III-A Barricades
- Standard Drum
- Construction Sign W/ Type "A" Construction Warning Light Ground Mounted Panel Sign
- Typical Sign Standard

UNITED Consulting
1625 N. Post Road
Indianapolis, IN 46219
Phone 317-895-2555
Fax 317-895-2596
www.ucindy.com

JEFFREY R. ANDREW REGISTERED PE10809462 STATE OF INDIANA PROFESSIONAL ENGINEER

RECOMMENDED FOR APPROVAL: DESIGN ENGINEER — DATE: 9/17/15

DESIGNED: JRA | DRAWN: DJZ | CHECKED: MAT | CHECKED: JRA

INDIANA
DEPARTMENT OF TRANSPORTATION

MAINTENANCE OF TRAFFIC
SECTION C, LINE "A"

HORIZONTAL SCALE	BRIDGE FILE
1" = 50'	-
VERTICAL SCALE	DESIGNATION
N/A	1383337
SURVEY BOOK	SHEETS
-	59 of 291
CONTRACT	PROJECT
R-37053	1383332

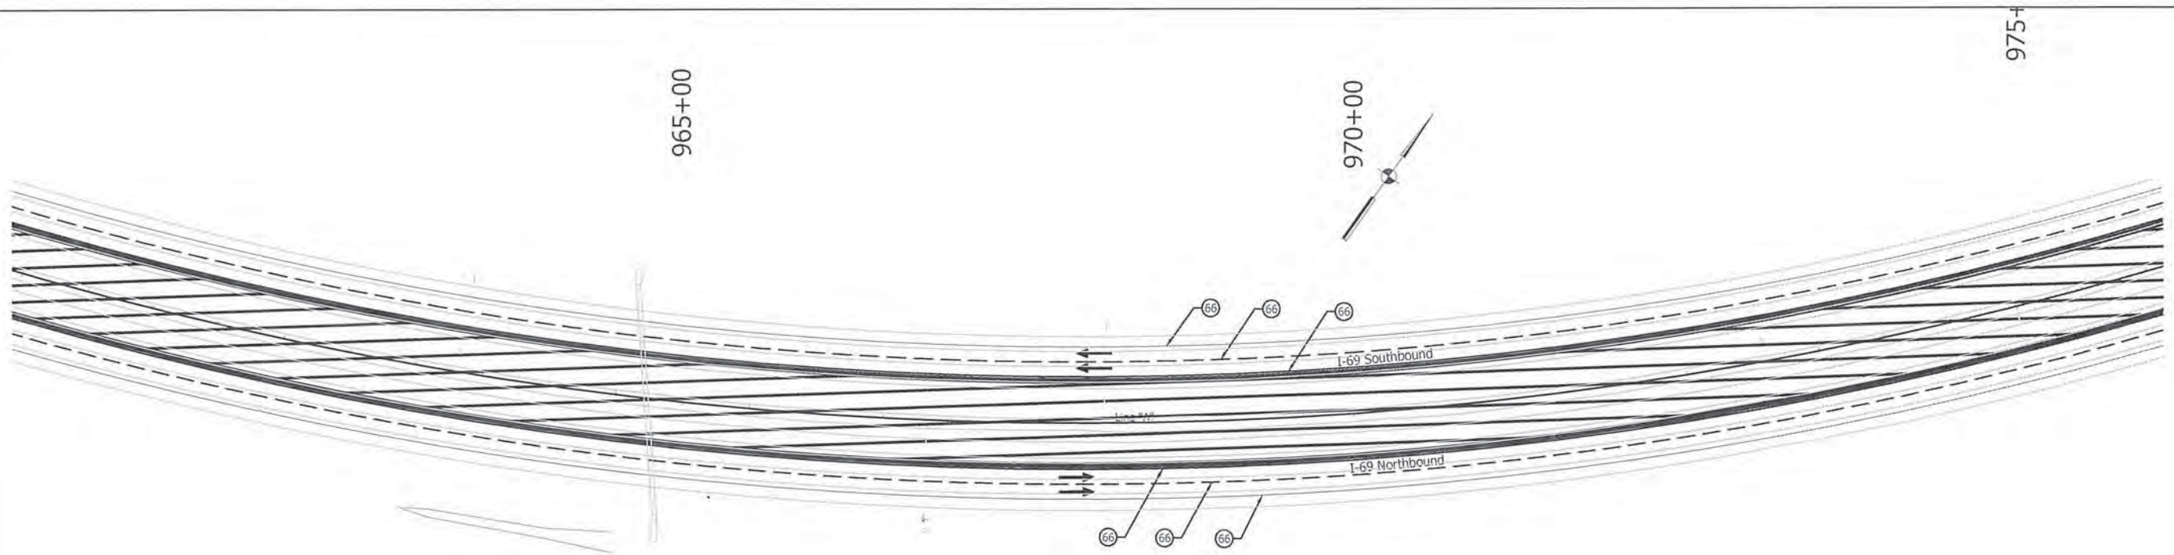

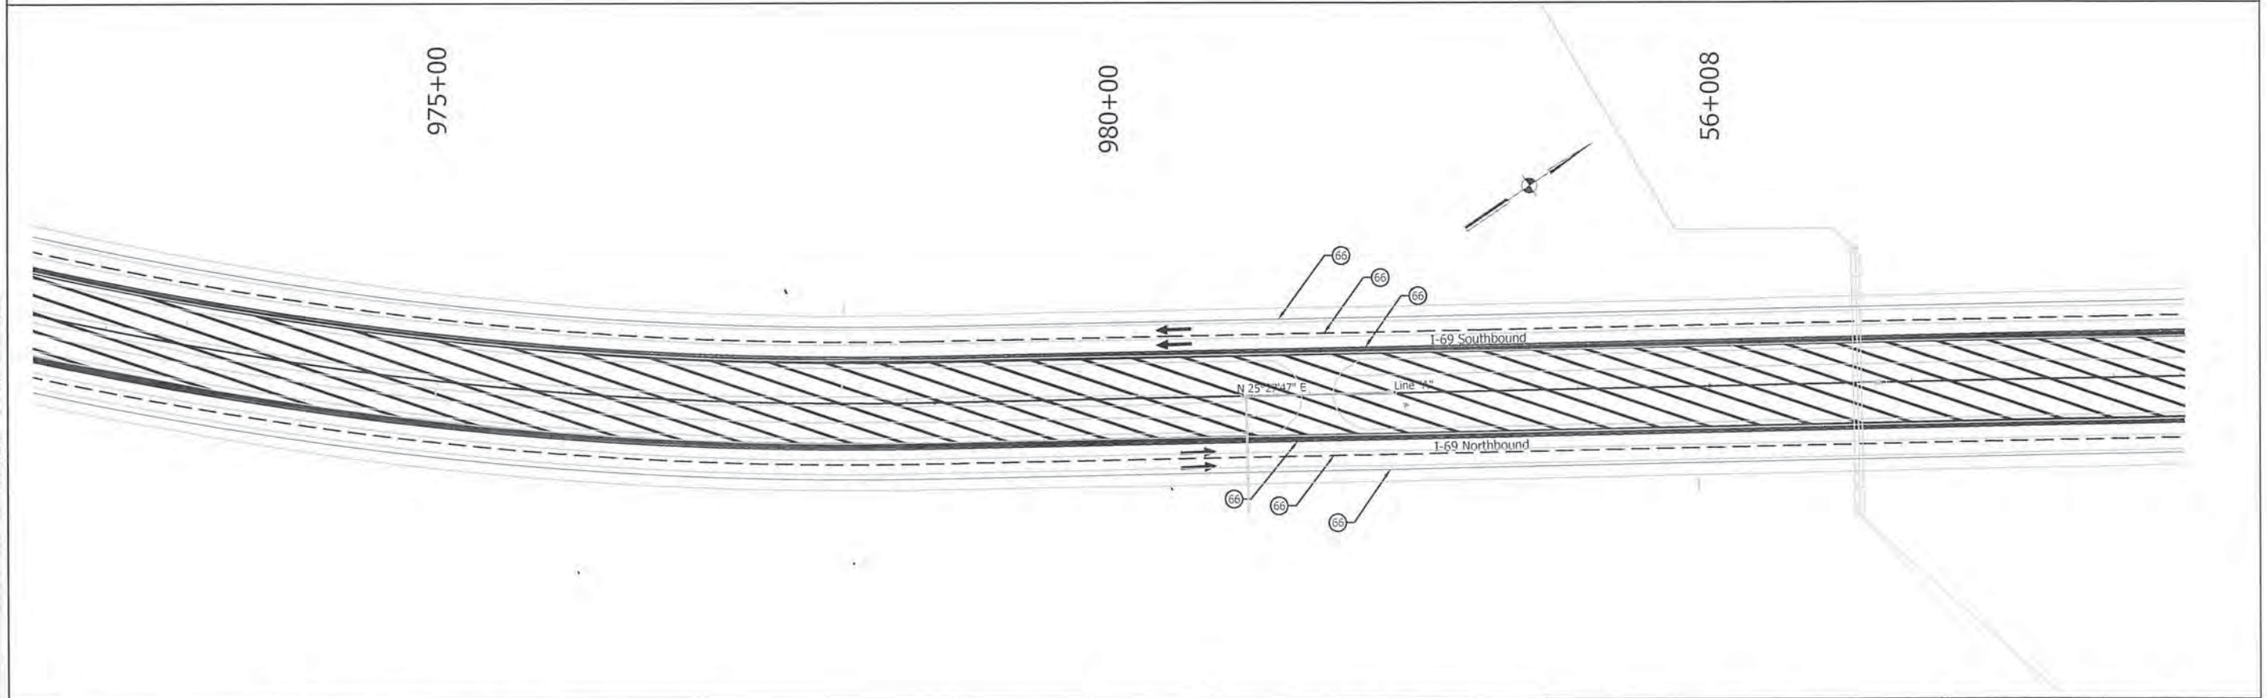

LEGEND:

- (66) Temporary Pavement Marking, Removable, 4"
- (67) Energy Absorbing Terminal, CZ, TL-3
- [A] Existing Pavement Marking
- Temporary Pavement
- Construction Area
- Flashing Arrow Sign
- Direction of Traffic
- Temporary Taffic Barrier, Type 1
- Type III-A Barricades
- Standard Drum
- Construction Sign W/ Type "A" Construction Warning Light Ground Mounted Panel Sign
- Typical Sign Standard

UNITED Consulting
1625 N. Post Road
Indianapolis, IN 46219
Phone 317-895-2555
Fax 317-895-2596
www.ucindy.com

JEFFREY R. ANDREWS REGISTERED PE10809462 STATE OF INDIANA PROFESSIONAL ENGINEER

RECOMMENDED FOR APPROVAL _____ DESIGN ENGINEER 9/17/15 DATE

DESIGNED: JRA DRAWN: DJZ

CHECKED: MAT CHECKED: JRA

INDIANA
DEPARTMENT OF TRANSPORTATION

MAINTENANCE OF TRAFFIC
SECTION C, LINE "A"

HORIZONTAL SCALE	BRIDGE FILE
1" = 50'	-
VERTICAL SCALE	DESIGNATION
N/A	1383337
SURVEY BOOK	SHEETS
-	60 of 291
CONTRACT	PROJECT
R-37053	1383332

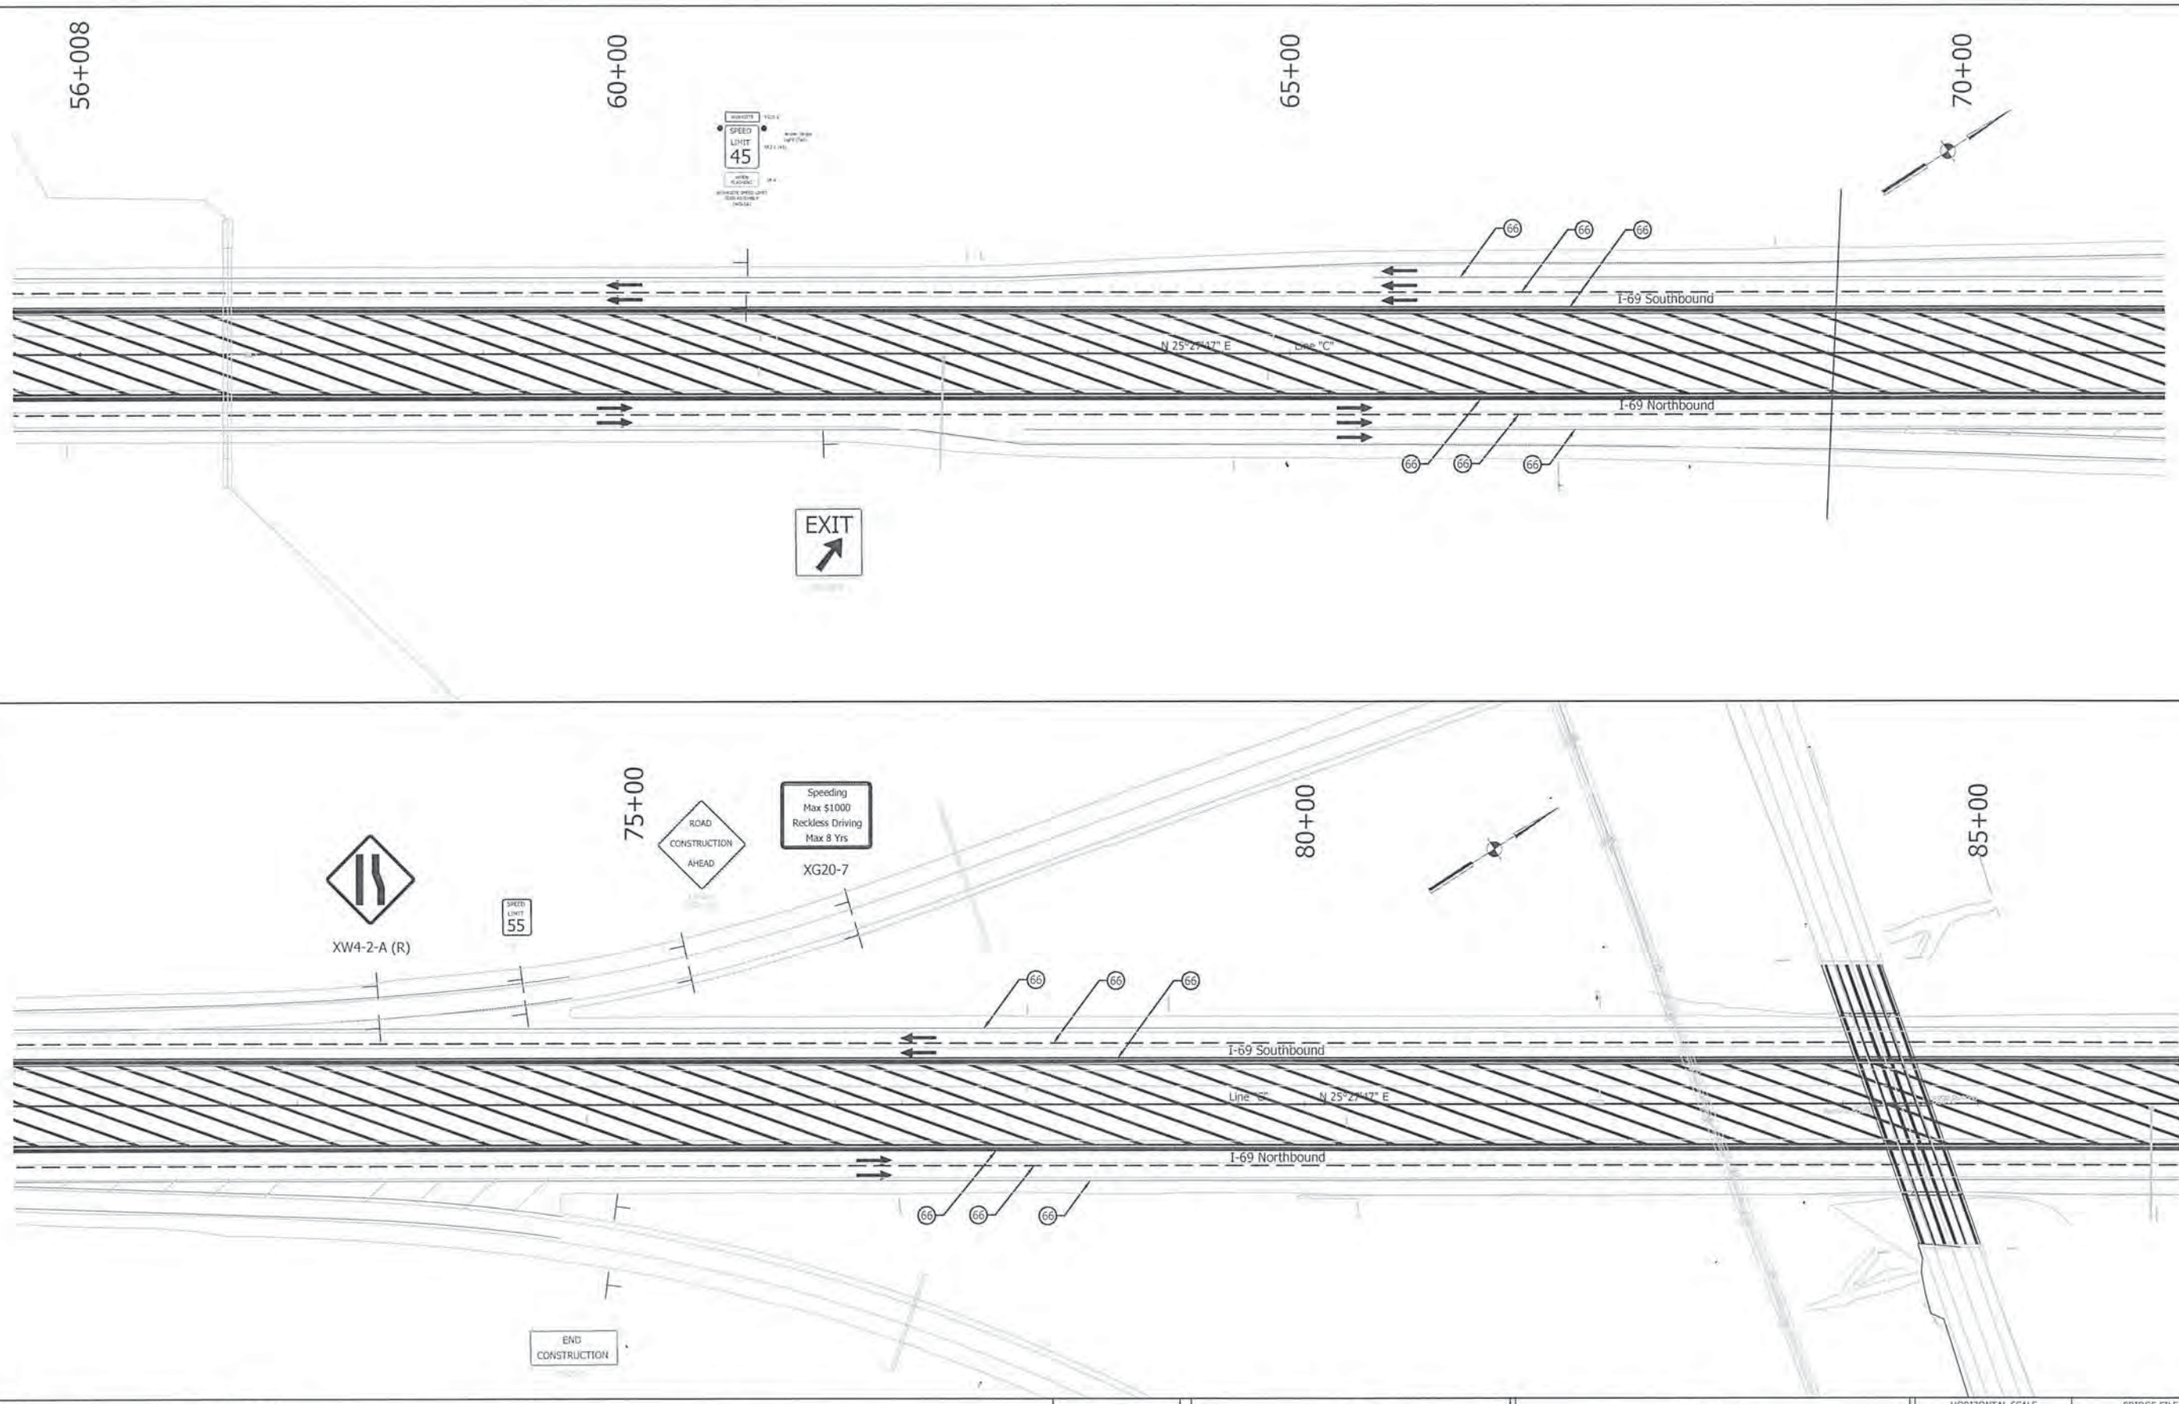

LEGEND:

- (66) Temporary Pavement Marking, Removable, 4"
- (67) Energy Absorbing Terminal, CZ, TL-3
- [A] Existing Pavement Marking
- Temporary Pavement
- Construction Area
- Flashing Arrow Sign
- Direction of Traffic
- Temporary Taffic Barrier, Type 1
- Type III-A Barricades
- Standard Drum
- Construction Sign W/ Type "A" Construction Warning Light Ground Mounted Panel Sign
- Typical Sign Standard

UNITED Consulting
1625 N. Post Road
Indianapolis, IN 46219
Phone 317-895-2555
Fax 317-895-2596
www.ucindy.com

JEFFREY R. ANDREWS REGISTERED PE10809462 STATE OF INDIANA PROFESSIONAL ENGINEER

RECOMMENDED FOR APPROVAL: DESIGN ENGINEER — DATE 7/17/15

DESIGNED: JRA | DRAWN: DJZ | CHECKED: MAT | CHECKED: JRA

INDIANA
DEPARTMENT OF TRANSPORTATION

MAINTENANCE OF TRAFFIC
SECTION C, LINE "C"

HORIZONTAL SCALE	BRIDGE FILE
1" = 50'	-
VERTICAL SCALE	DESIGNATION
N/A	1383337
SURVEY BOOK	SHEETS
-	61 of 291
CONTRACT	PROJECT
R-37053	1383332

UNITED Consulting
1625 N. Post Road
Indianapolis, IN 46219
Phone 317-595-2555
Fax 317-595-2596
www.ucindy.com

JEFFREY R. ANDREWS REGISTERED PE10809462 STATE OF INDIANA PROFESSIONAL ENGINEER

RECOMMENDED FOR APPROVAL _____ DESIGN ENGINEER 9/17/15 DATE

DESIGNED: JRA DRAWN: DJZ

CHECKED: MAT CHECKED: JRA

INDIANA
DEPARTMENT OF TRANSPORTATION

MAINTENANCE OF TRAFFIC
SECTION C, LINE "C"

HORIZONTAL SCALE	BRIDGE FILE
1" = 50'	-
VERTICAL SCALE	DESIGNATION
N/A	1383337
SURVEY BOOK	SHEETS
-	62 of 291
CONTRACT	PROJECT
R-37053	1383332

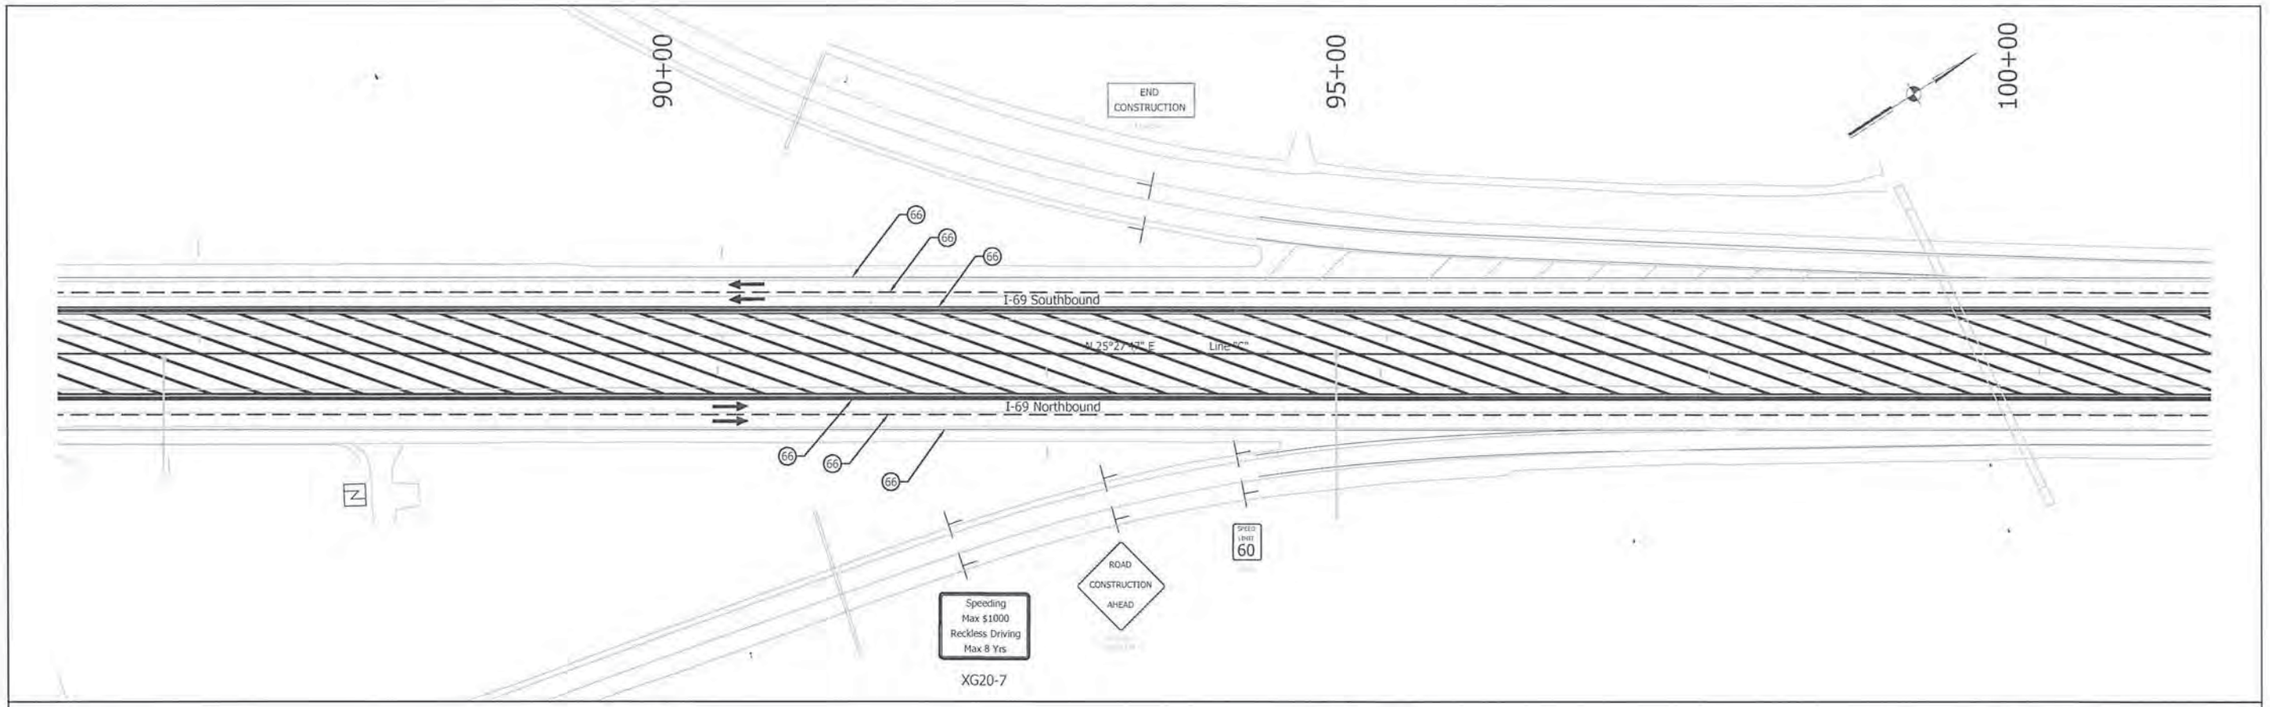

LEGEND:

(66) Temporary Pavement Marking, Removable, 4"	Temporary Pavement	Type III-A Barricades	
(67) Energy Absorbing Terminal, CZ, TL-3	Construction Area	Standard Drum	
A Existing Pavement Marking	Flashing Arrow Sign	Construction Sign W/ Type "A" Construction Warning Light Ground Mounted Panel Sign	
	Direction of Traffic	Typical Sign Standard	
	Temporary Taffic Barrier, Type 1		

UNITED Consulting
1625 N. Post Road
Indianapolis, IN 46219
Phone 317-895-2555
Fax 317-895-2596
www.ucindy.com

JEFFREY R. ANDREWS REGISTERED PE10809402 STATE OF INDIANA PROFESSIONAL ENGINEER

RECOMMENDED FOR APPROVAL _____ DESIGN ENGINEER 7/17/15 DATE

DESIGNED: JRA DRAWN: DJZ

CHECKED: MAT CHECKED: JRA

INDIANA
DEPARTMENT OF TRANSPORTATION

MAINTENANCE OF TRAFFIC
SECTION C, LINE "C"

HORIZONTAL SCALE	BRIDGE FILE
1" = 50'	-
VERTICAL SCALE	DESIGNATION
N/A	1383337
SURVEY BOOK	SHEETS
-	63 of 291
CONTRACT	PROJECT
R-37053	1383332

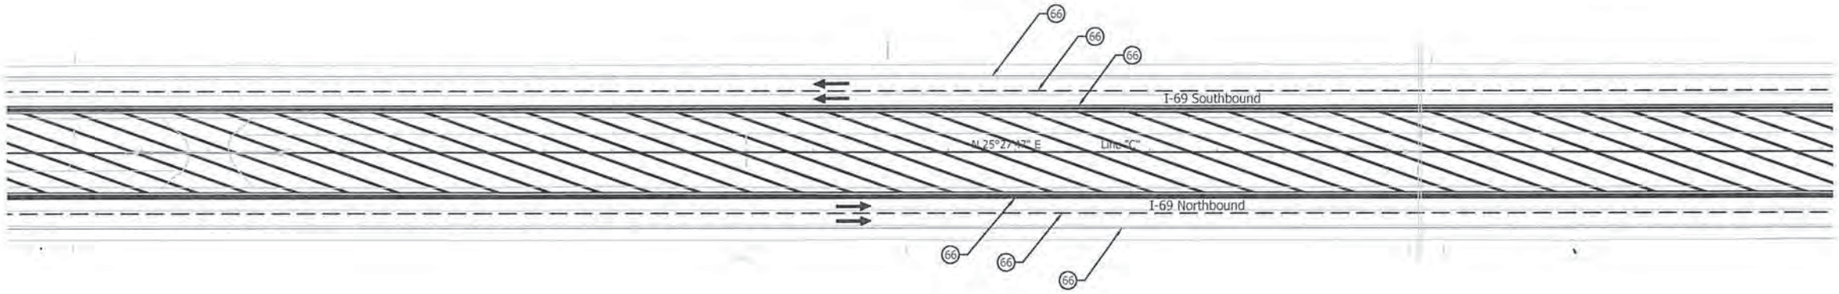

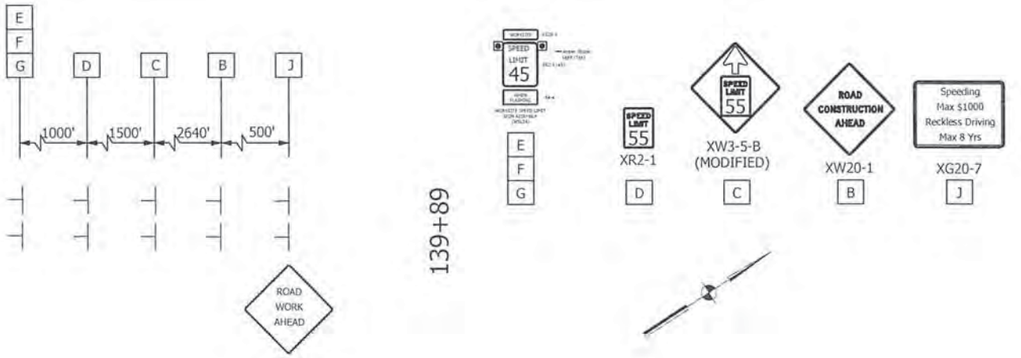

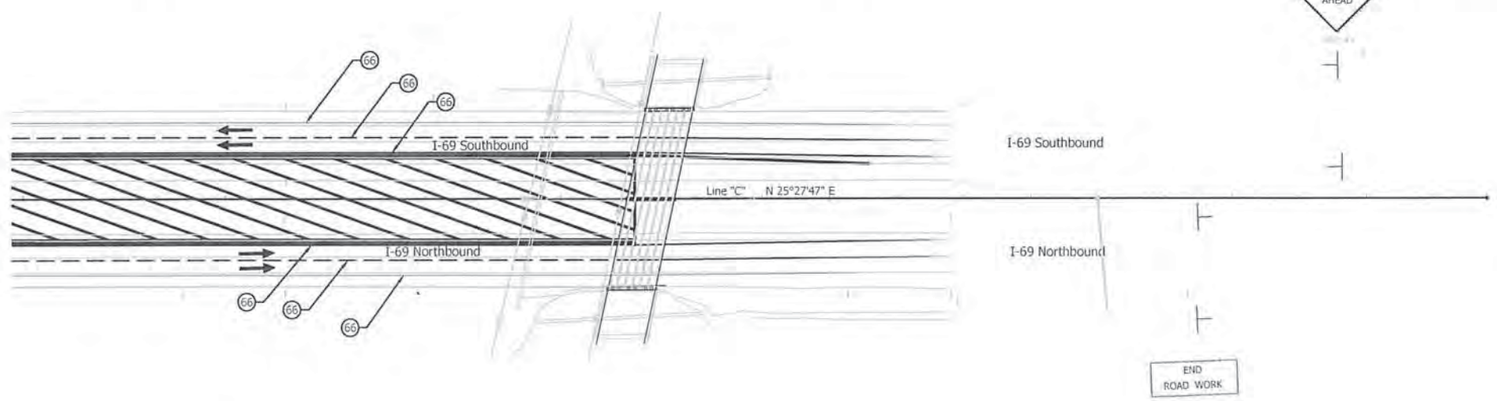

LEGEND:

- (66) Temporary Pavement Marking, Removable, 4"
- (67) Energy Absorbing Terminal, CZ, TL-3
- [A] Existing Pavement Marking
- Temporary Pavement
- Construction Area
- Flashing Arrow Sign
- Direction of Traffic
- Temporary Taffic Barrier, Type 1
- Type III-A Barricades
- Standard Drum
- Construction Sign W/ Type "A" Construction Warning Light Ground Mounted Panel Sign
- Typical Sign Standard

UNITED Consulting
1625 N. Post Road
Indianapolis, IN 46219
Phone 317-895-2555
Fax 317-895-2596
www.ucindy.com

JEFFREY R. ANDREWS REGISTERED PE10809462 STATE OF INDIANA PROFESSIONAL ENGINEER

RECOMMENDED FOR APPROVAL _____ DESIGN ENGINEER 7/15/15 DATE

DESIGNED: JRA DRAWN: DJZ

CHECKED: MAT CHECKED: JRA

INDIANA
DEPARTMENT OF TRANSPORTATION

MAINTENANCE OF TRAFFIC
SECTION C, LINE "C"

HORIZONTAL SCALE	BRIDGE FILE
1" = 50'	-
VERTICAL SCALE	DESIGNATION
N/A	1383337
SURVEY BOOK	SHEETS
-	64 of 291
CONTRACT	PROJECT
R-37053	1383332

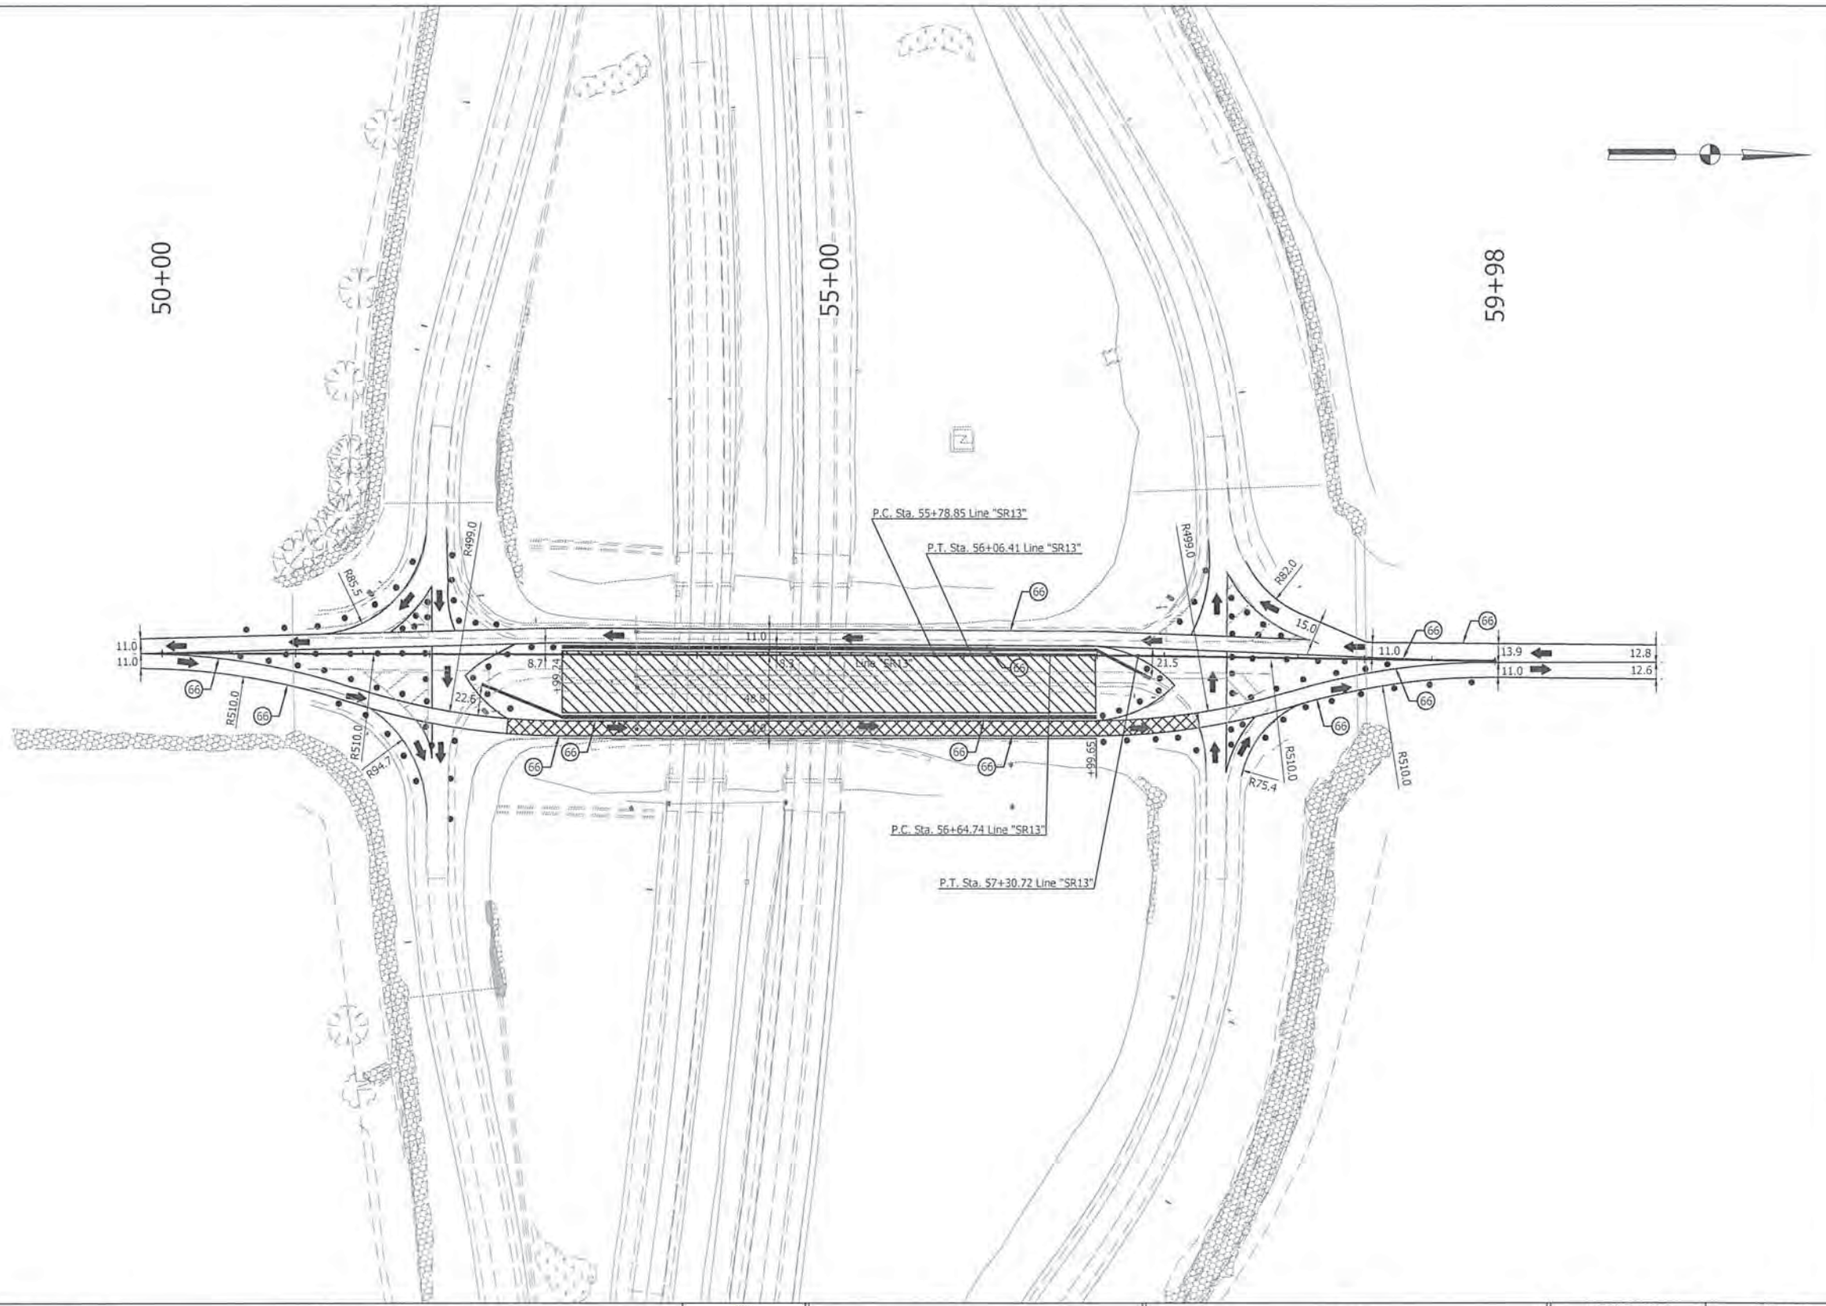

LEGEND

- (66) Temporary Pavement Marking, Removable, 4"
- (67) Energy Absorbing Terminal, CZ, TL-3
- (A) Existing Pavement Marking
- Temporary Pavement
- Construction Area
- Flashing Arrow Sign
- Direction of Traffic
- Temporary Barrier, Type 1
- Type III-A Barricades
- Standard Drum
- Construction Sign w/Type "A" Construction Warning Light
- Ground Mounted Panel Sign
- Typical Sign Standard

JEFFREY R. ANDREWS REGISTERED PE10809462 STATE OF INDIANA PROFESSIONAL ENGINEER

RECOMMENDED FOR APPROVAL: Jeffrey R. Andrews 9/17/15
DESIGN ENGINEER — DATE

DESIGNED: JRA | DRAWN: MAC
CHECKED: MAT | CHECKED: MAT

INDIANA
DEPARTMENT OF TRANSPORTATION

MAINTENANCE OF TRAFFIC
PHASE I

HORIZONTAL SCALE	BRIDGE FILE
1" = 50'	-
VERTICAL SCALE	DESIGNATION
	1383336
SURVEY BOOK	SHEETS
-	65 of 291
CONTRACT	PROJECT
R-37053	1383332

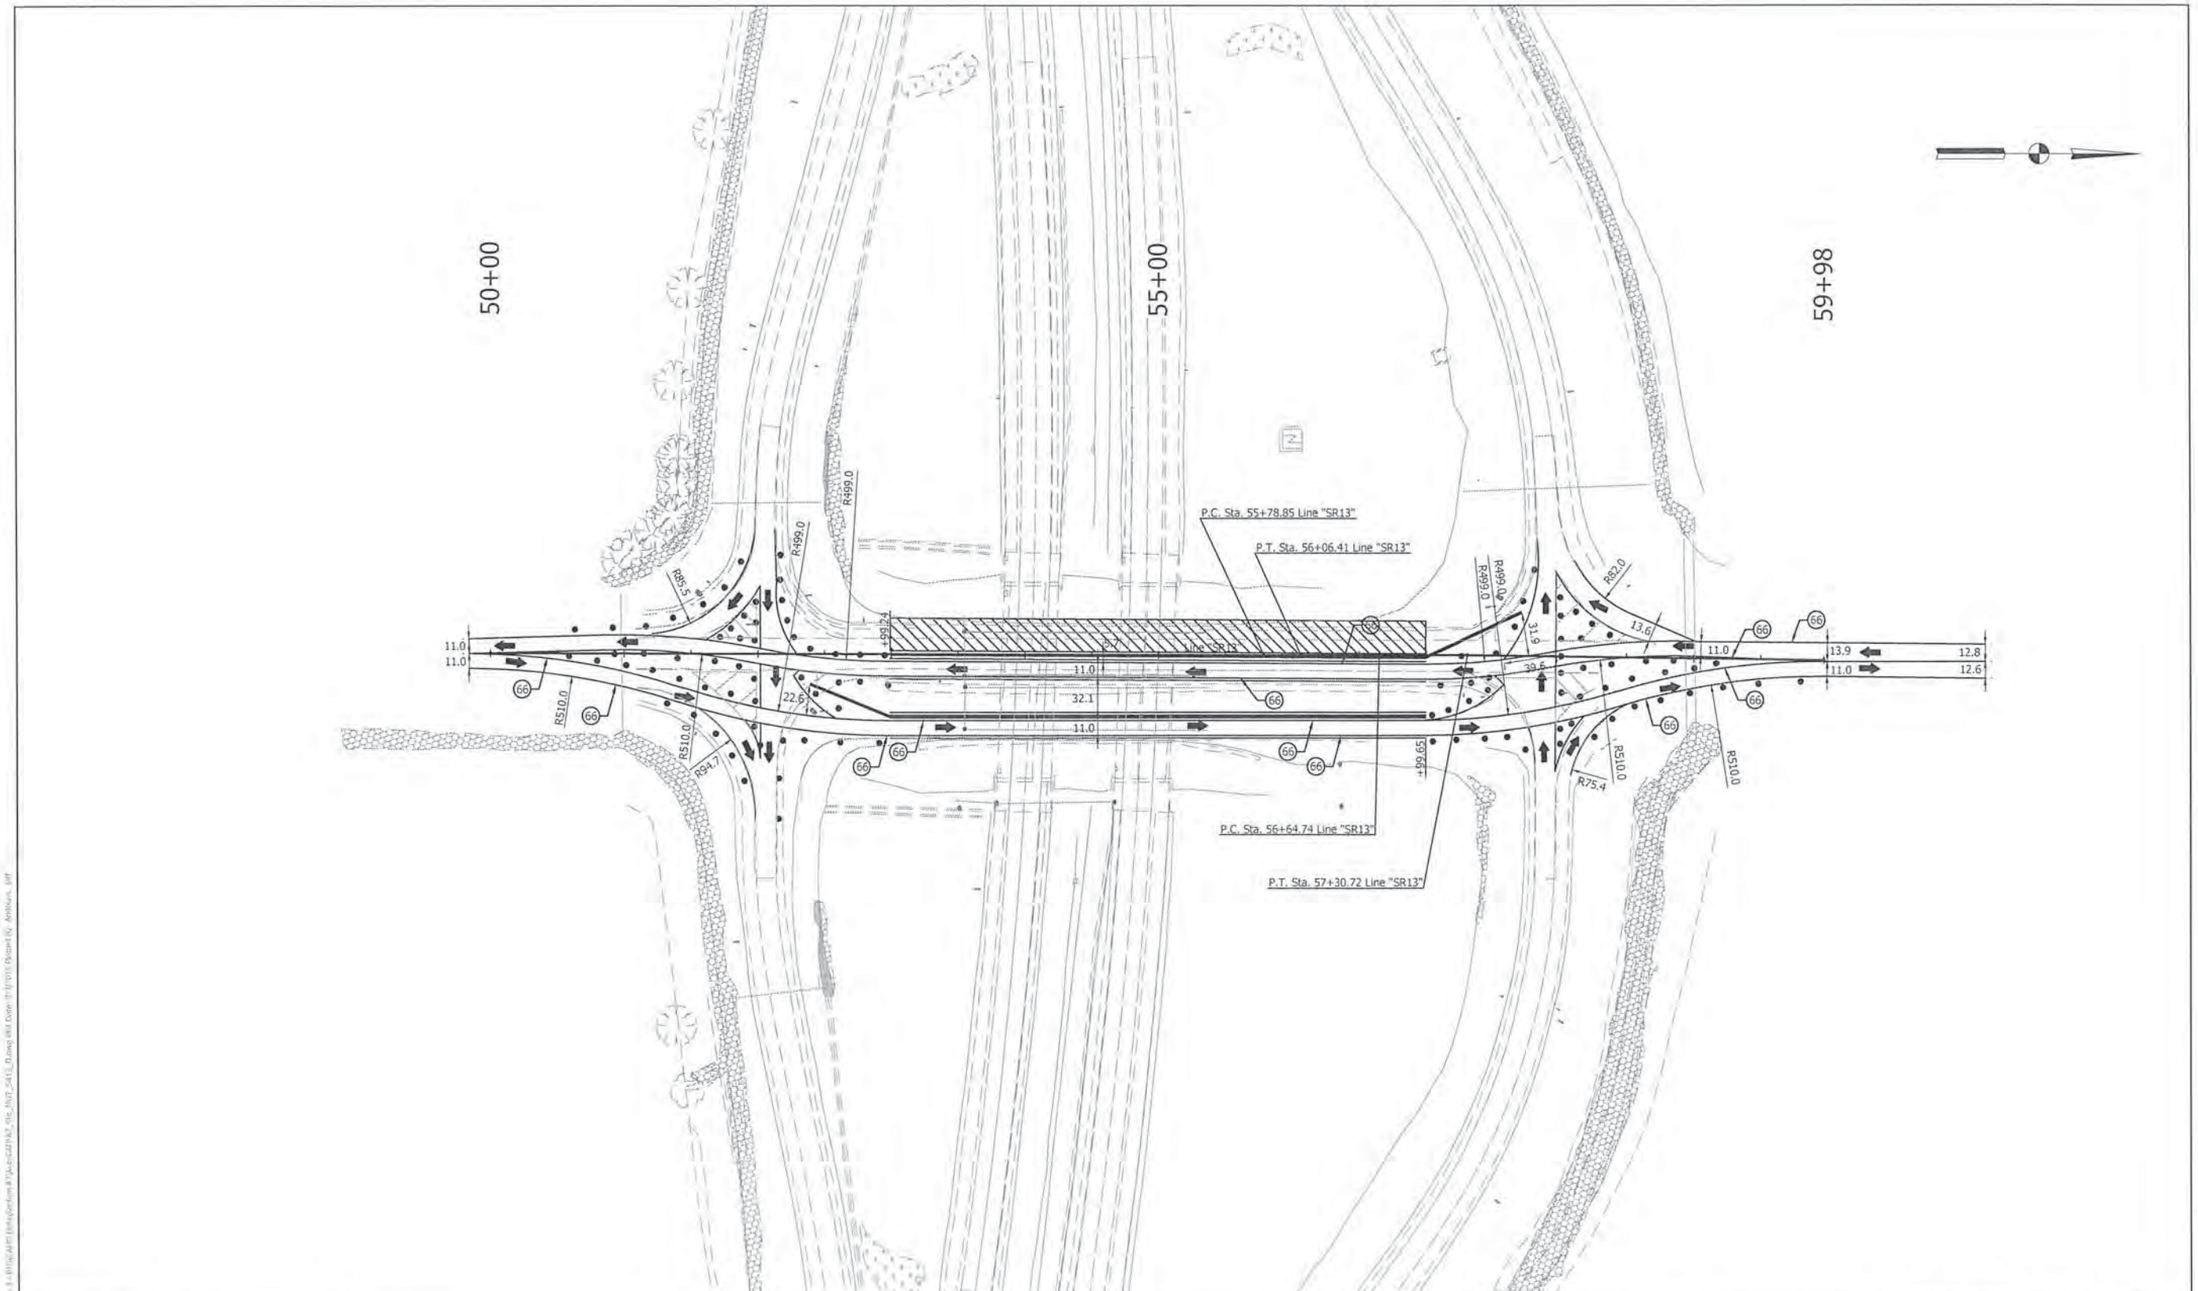

LEGEND

- (66) Temporary Pavement Marking, Removable, 4"
- (67) Energy Absorbing Terminal, CZ, TL-3
- [A] Existing Pavement Marking
- Temporary Pavement
- Construction Area
- Flashing Arrow Sign
- Direction of Traffic
- Temporary Barrier, Type 1
- Type III-A Barricades
- Standard Drum
- Construction Sign w/Type "A" Construction Warning Light
- Ground Mounted Panel Sign
- Typical Sign Standard

JEFFREY R. ANDREWS
REGISTERED
PE10809462
STATE OF INDIANA
PROFESSIONAL ENGINEER

RECOMMENDED FOR APPROVAL	Jeffrey R. Andrews 9/17/15		
	DESIGN ENGINEER	DATE	
DESIGNED: JRA	DRAWN: MAC		
CHECKED: MAT	CHECKED: MAT		

INDIANA
DEPARTMENT OF TRANSPORTATION

MAINTENANCE OF TRAFFIC
PHASE II

HORIZONTAL SCALE	BRIDGE FILE
1" = 50'	-
VERTICAL SCALE	DESIGNATION
	1383336
SURVEY BOOK	SHEETS
-	66 of 291
CONTRACT	PROJECT
R-37053	1383332

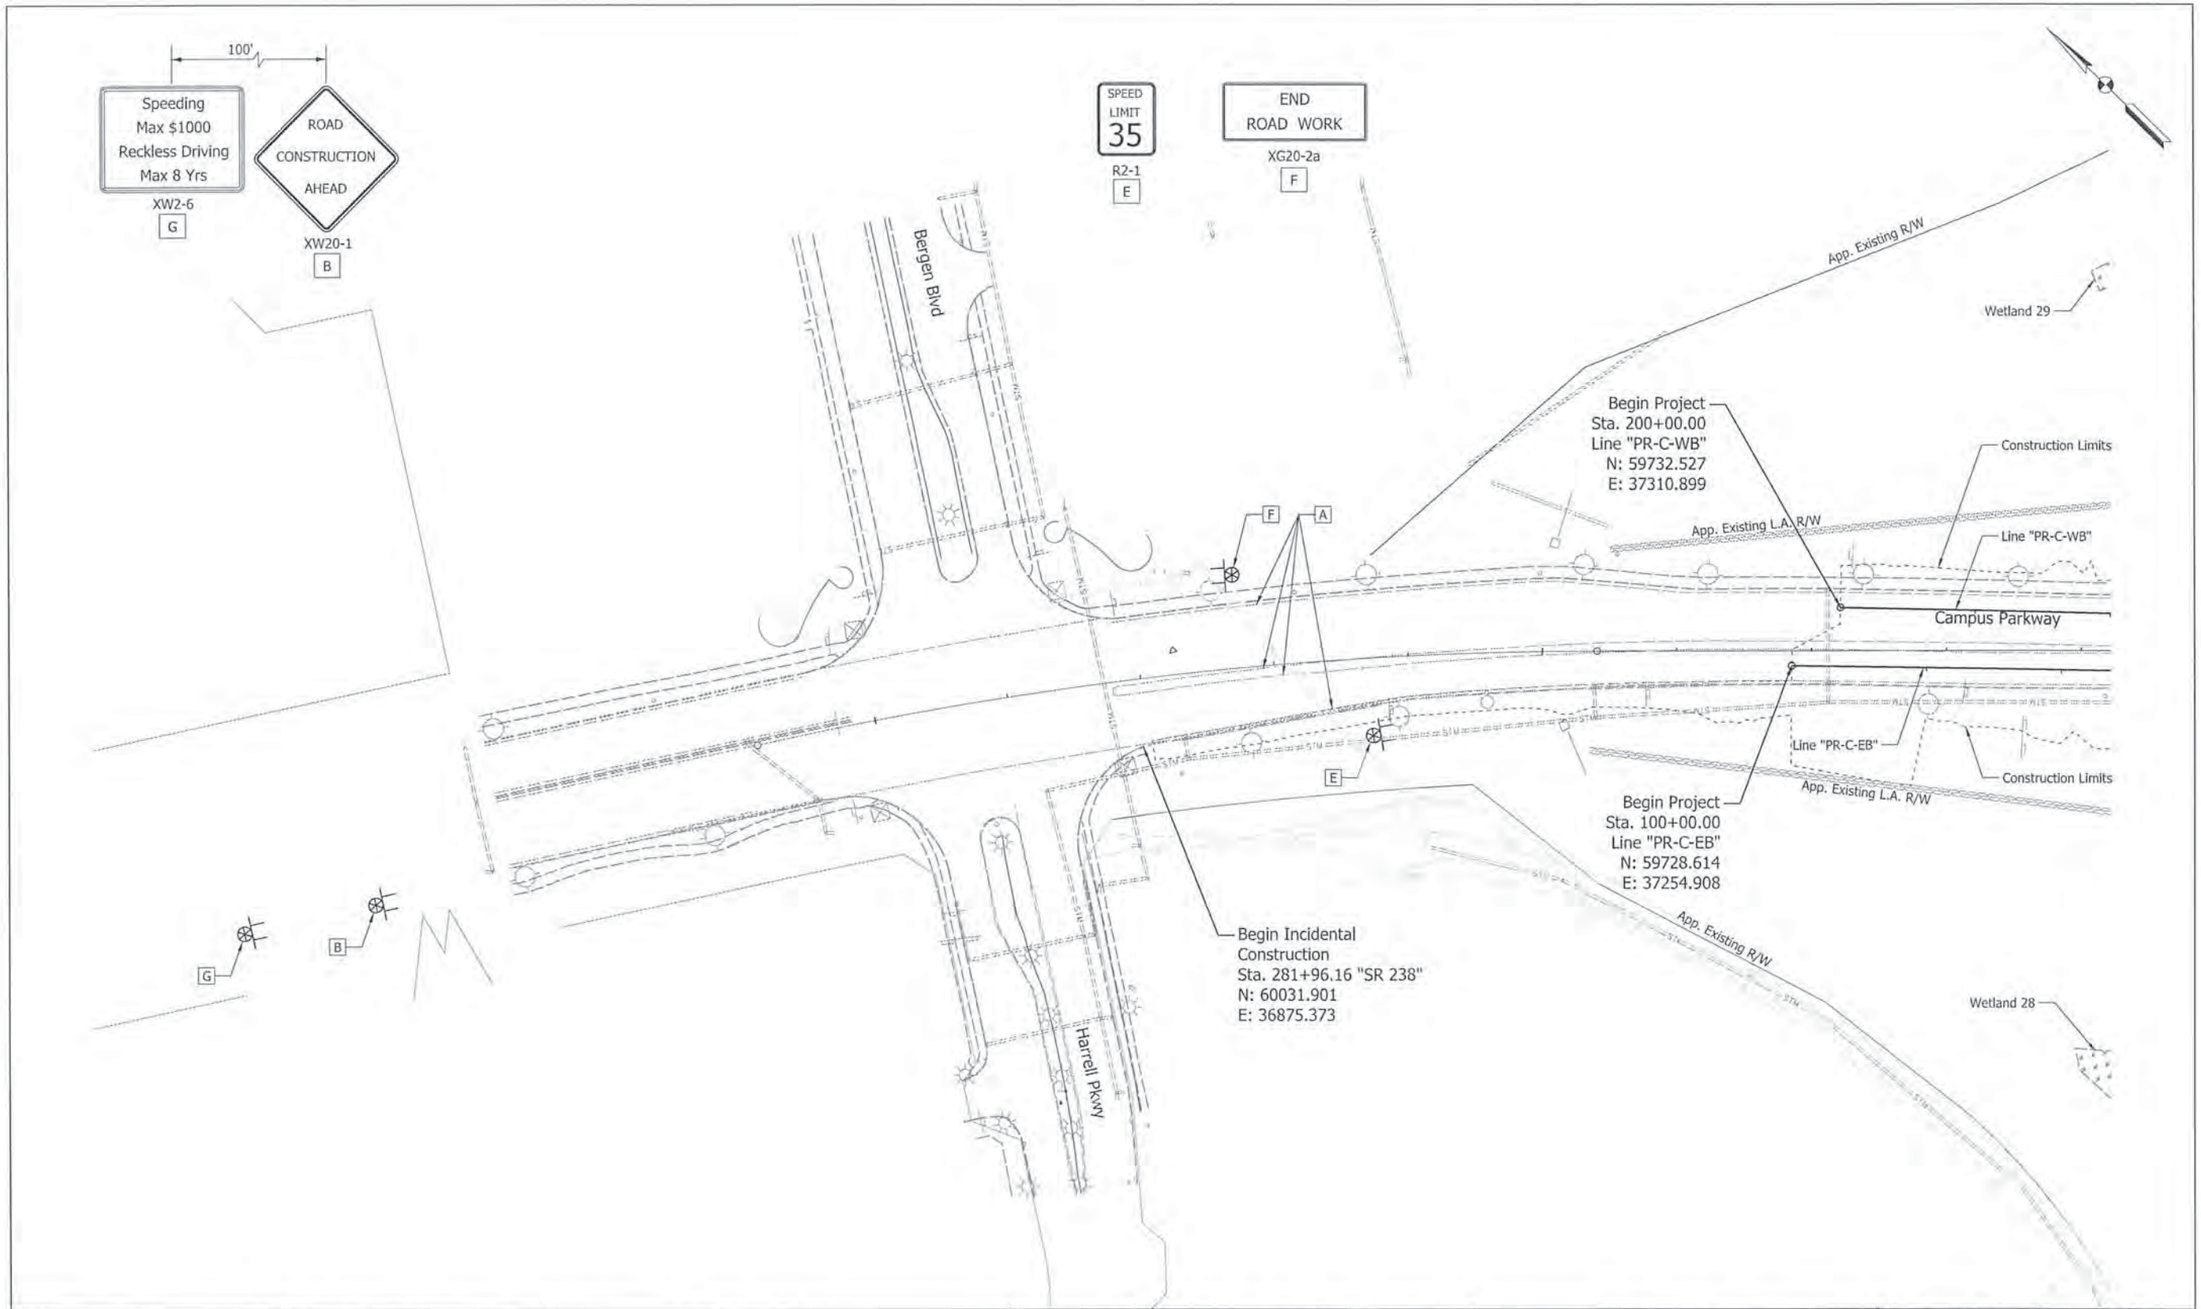

LEGEND

- (66) Temporary Pavement Marking, Removable, 4"
- (67) Energy Absorbing Terminal, CZ, TL-2
- [A] Existing Pavement Marking To Remain
- Temporary Signal
- Temporary Pavement
- Construction Area
- Flashing Arrow Sign
- Direction of Traffic
- Temporary Traffic Barrier, Type 2
- Pavement Completed In Previous Stage(s)
- Type III-A Barricades
- Standard Drum
- Construction Sign w/Type "A" Construction Warning Light
- Ground Mounted Panel Sign
- Typical Sign Standard
- Wetlands (Impacted)
- Wetlands (Waters of the U.S.), Do Not Disturb
- Wetlands (Waters of the State), Do Not Disturb

JEFFREY R. ANDREW REGISTERED PE10809462 STATE OF INDIANA PROFESSIONAL ENGINEER

RECOMMENDED FOR APPROVAL _____ DESIGN ENGINEER 7/17/15 DATE

DESIGNED: JRA DRAWN: DJZ

CHECKED: MAT CHECKED: JRA

INDIANA
DEPARTMENT OF TRANSPORTATION

MAINTENANCE OF TRAFFIC
PHASE I

HORIZONTAL SCALE	BRIDGE FILE
1"=50'	(I-69) 238-29-5317C
VERTICAL SCALE	DESIGNATION
	1383489
SURVEY BOOK	SHEETS
ELECTRONIC	67 of 291
CONTRACT	PROJECT
R-37053	1383332

I:\P_PW\dms\04547\Sht_MOT_311.dgn
07-MAY-2015

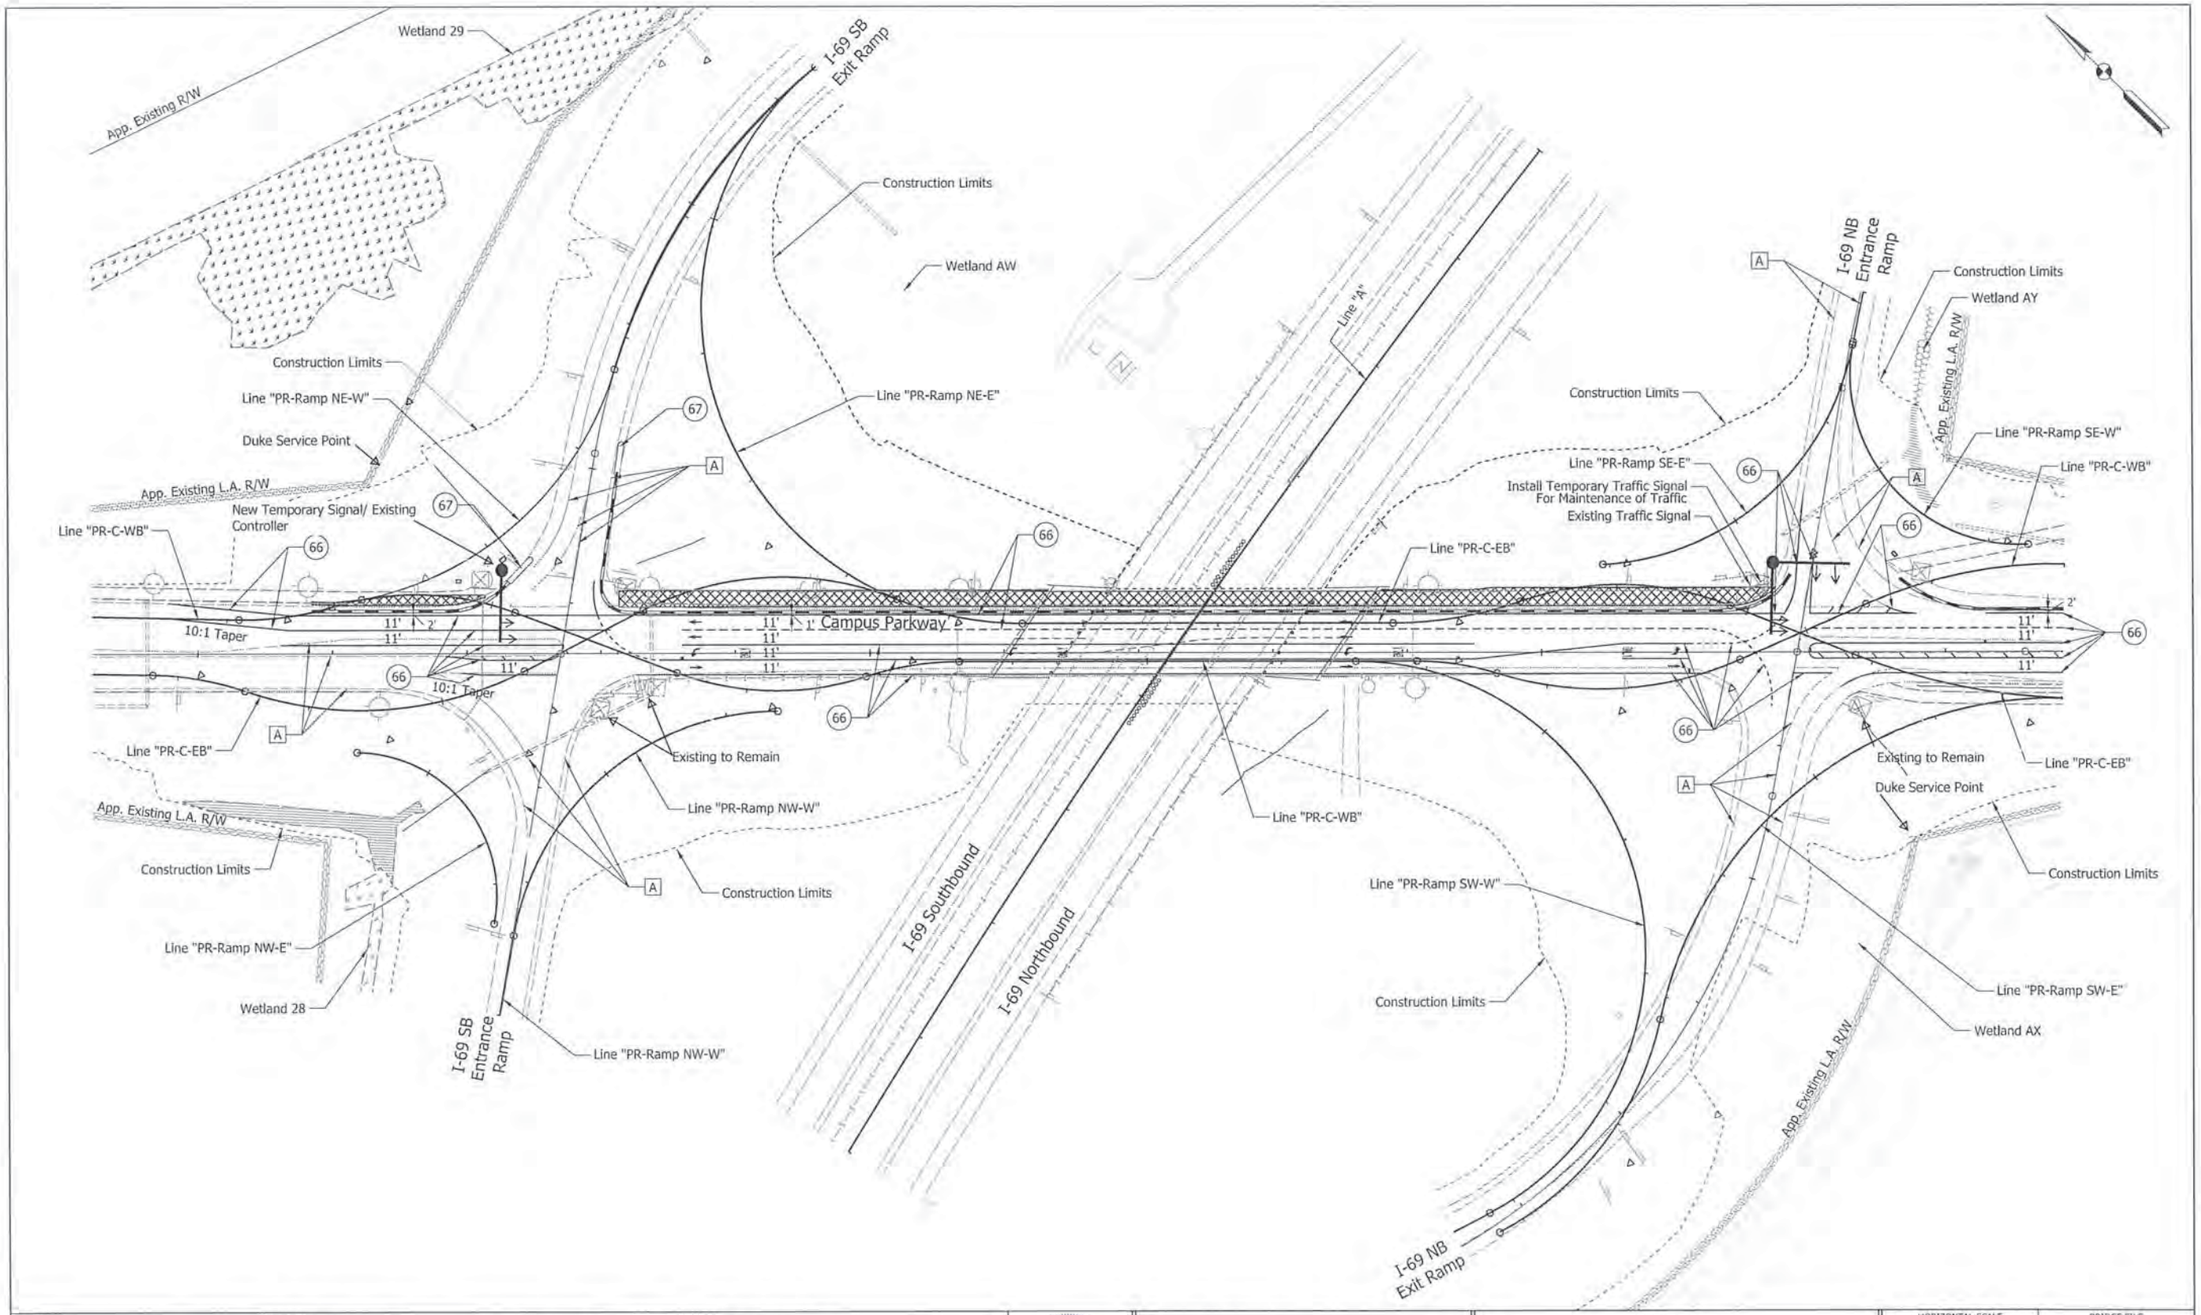

LEGEND

- (66) Temporary Pavement Marking, Removable, 4"
- (67) Energy Absorbing Terminal, CZ, TL-2
- [A] Existing Pavement Marking To Remain
- Temporary Signal
- Temporary Pavement
- Construction Area
- Flashing Arrow Sign
- Direction of Traffic
- Temporary Traffic Barrier, Type 2
- Pavement Completed in Previous Stage(s)
- Type III-A Barricades
- Standard Drum
- Construction Sign w/Type "A" Construction Warning Light
- Ground Mounted Panel Sign
- Typical Sign Standard
- Wetlands (Impacted)
- Wetlands (Waters of the U.S.), Do Not Disturb
- Wetlands (Waters of the State), Do Not Disturb

JEFFREY R. ANDREWS REGISTERED PE10809462 STATE OF INDIANA PROFESSIONAL ENGINEER

RECOMMENDED FOR APPROVAL: DESIGN ENGINEER — DATE 9/17/15

DESIGNED: IRA | DRAWN: DJZ

CHECKED: MAT | CHECKED: IRA

INDIANA DEPARTMENT OF TRANSPORTATION

MAINTENANCE OF TRAFFIC PHASE I

HORIZONTAL SCALE	BRIDGE FILE
1"=50'	(I-69) 238-29-5317C
VERTICAL SCALE	DESIGNATION
	1383489
SURVEY BOOK	SHEETS
ELECTRONIC	68 of 291
CONTRACT	PROJECT
R-37053	1383332

IP_PWP:dms04547\Sht_MOT_312.dgn
07-MAY-2015

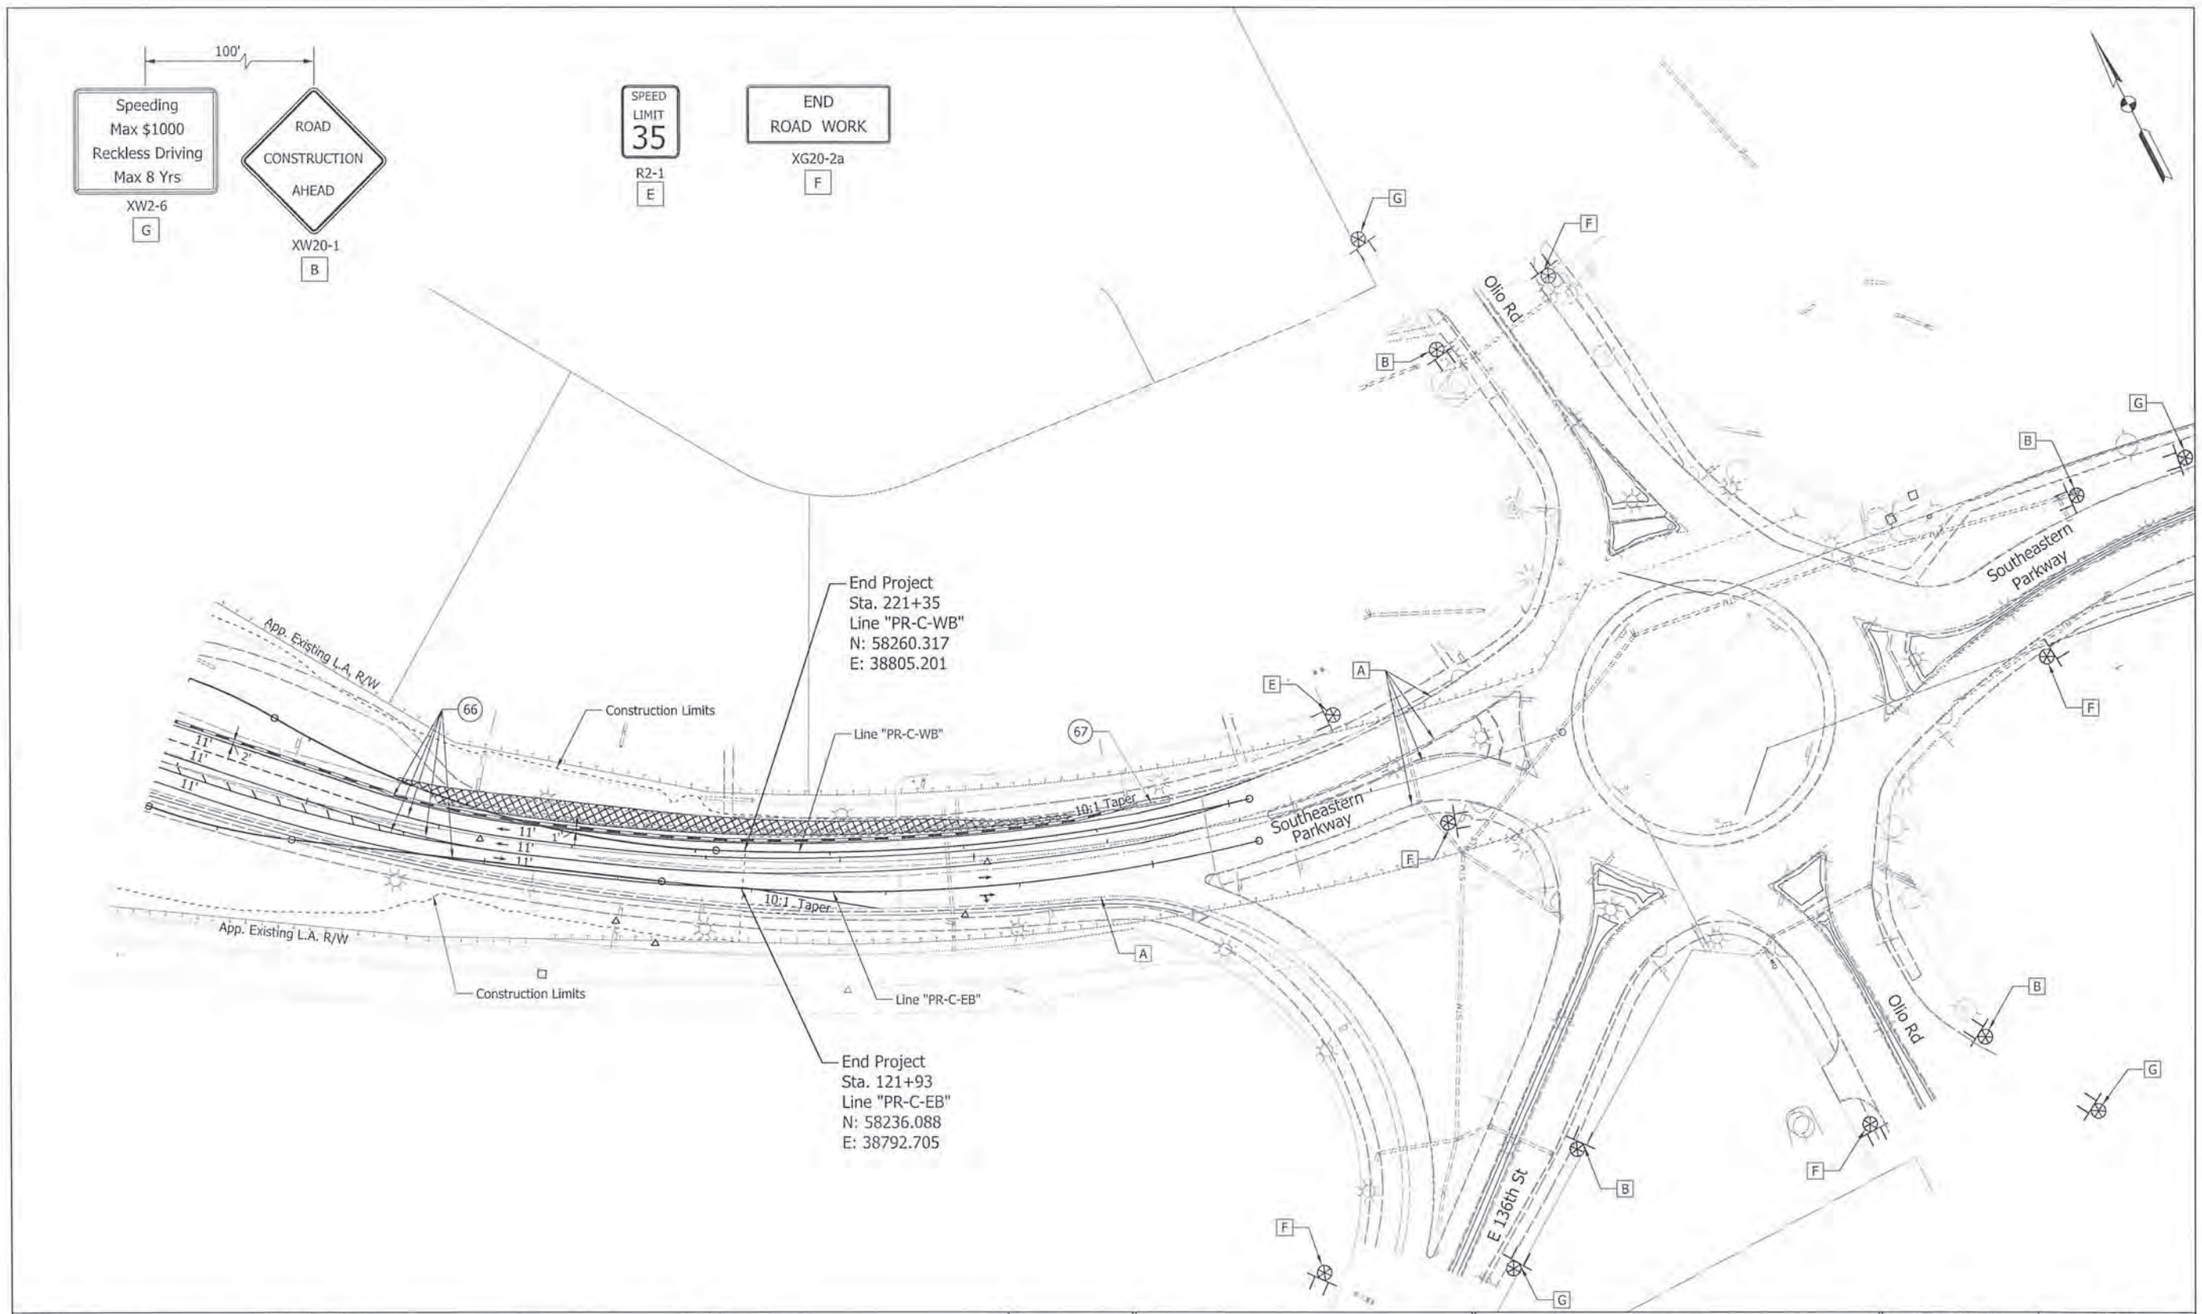

LEGEND

- (66) Temporary Pavement Marking, Removable, 4"
- (67) Energy Absorbing Terminal, CZ, TL-2
- [A] Existing Pavement Marking To Remain
- Temporary Signal
- Temporary Pavement
- Construction Area
- Flashing Arrow Sign
- Direction of Traffic
- Temporary Traffic Barrier, Type 2
- Pavement Completed in Previous Stage(s)
- Type III-A Barricades
- Standard Drum
- Construction Sign w/Type "A" Construction Warning Light
- Ground Mounted Panel Sign
- Typical Sign Standard
- Wetlands (Impacted)
- Wetlands (Waters of the U.S.), Do Not Disturb
- Wetlands (Waters of the State), Do Not Disturb

JEFFREY R. ANDREWS REGISTERED PE10809462 STATE OF INDIANA PROFESSIONAL ENGINEER

RECOMMENDED FOR APPROVAL: Jeffrey R Andrews 9/17/15
DESIGN ENGINEER — DATE

DESIGNED: JRA | DRAWN: DJZ
CHECKED: MAT | CHECKED: JRA

INDIANA
DEPARTMENT OF TRANSPORTATION

MAINTENANCE OF TRAFFIC
PHASE I

HORIZONTAL SCALE	BRIDGE FILE
1"=50'	(I-69) 238-29-5317C
VERTICAL SCALE	DESIGNATION
	1383489
SURVEY BOOK	SHEETS
ELECTRONIC	69 of 291
CONTRACT	PROJECT
R-37053	1383332

IP_PWP:dms04547\Sht_MOT_313.dgn
07-MAY-2015

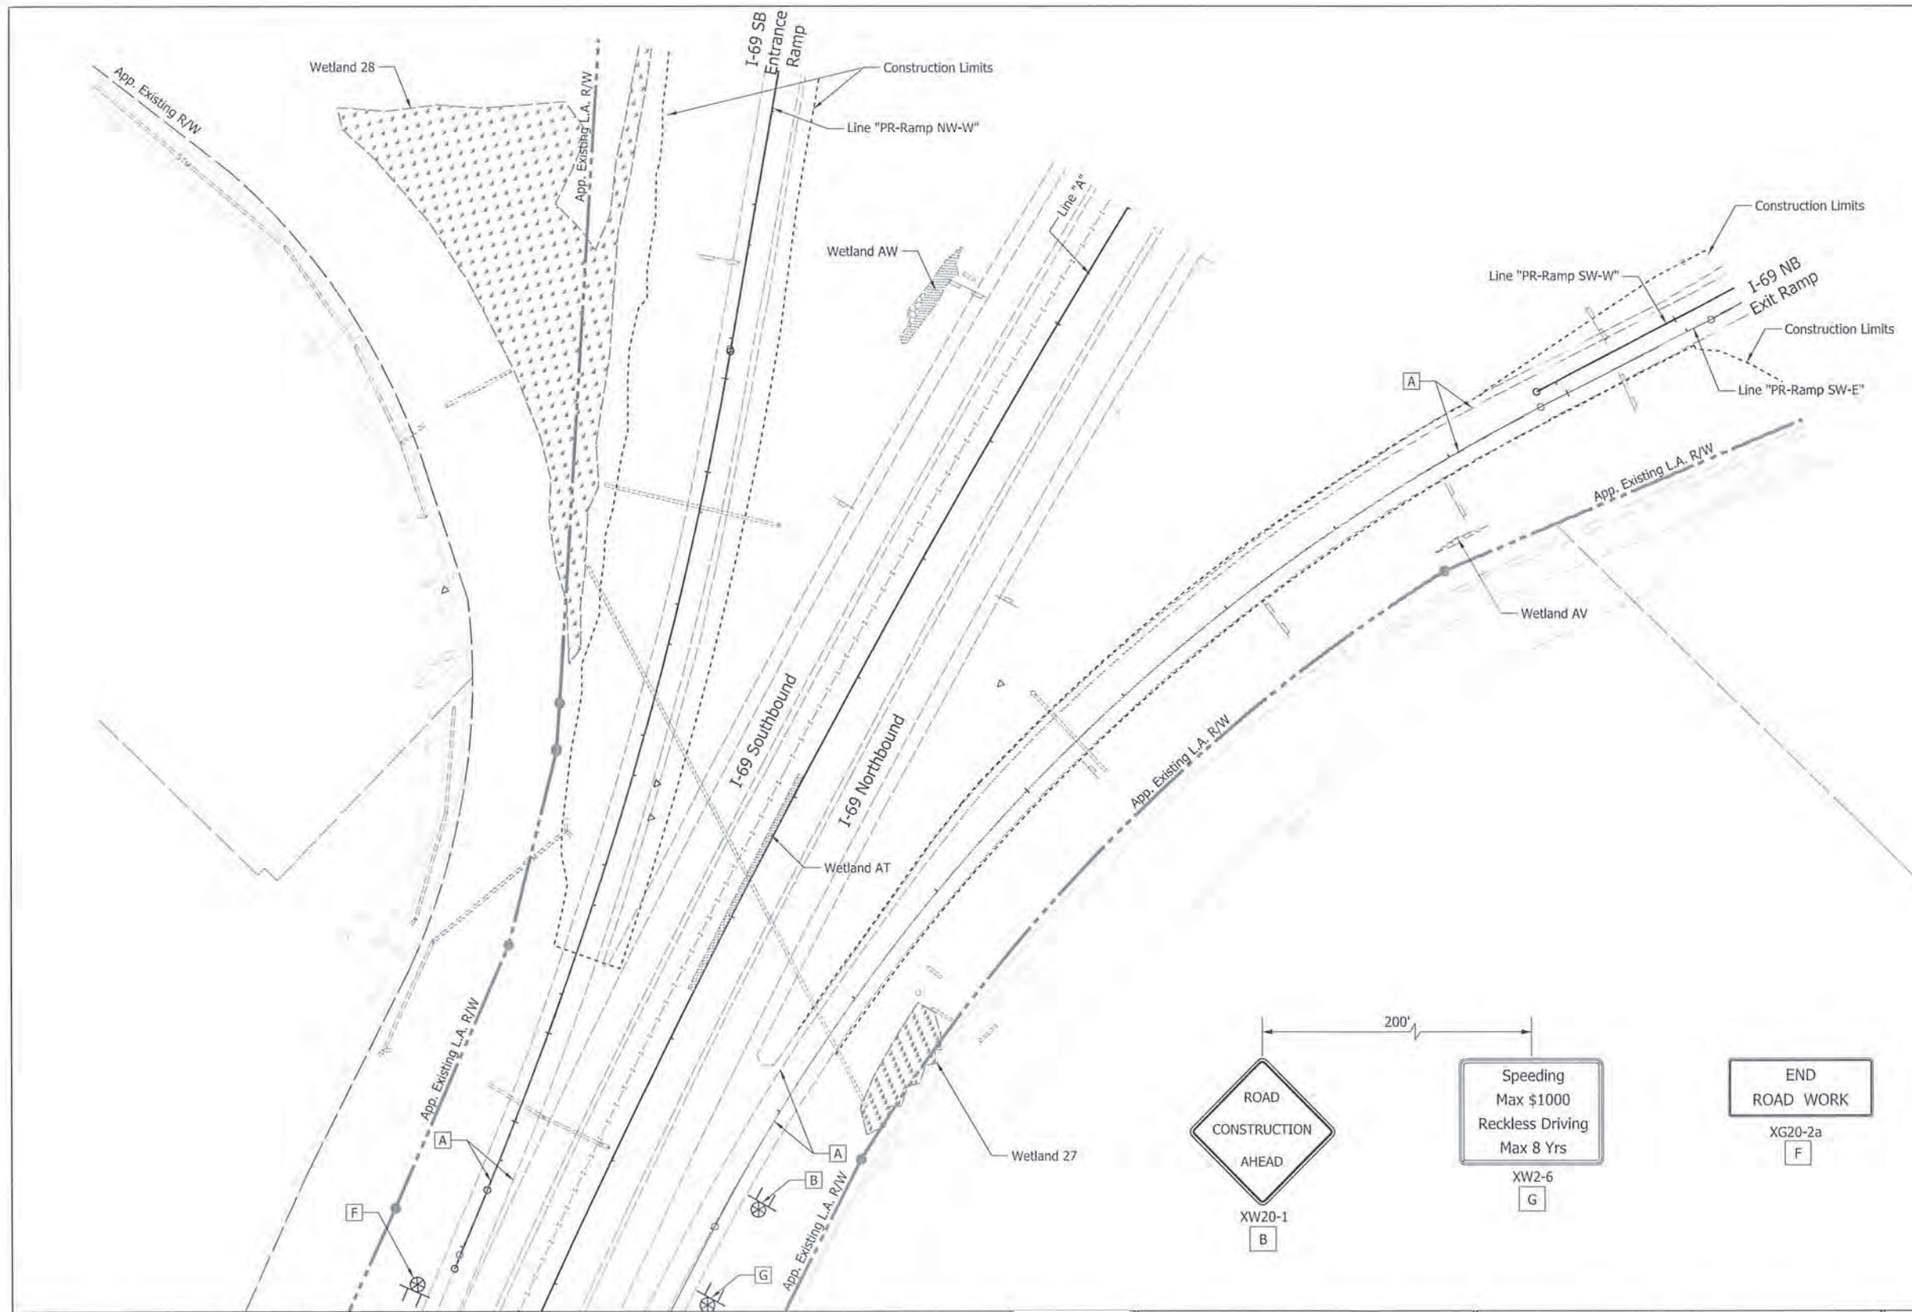

LEGEND

(66) Temporary Pavement Marking, Removable, 4"
(67) Energy Absorbing Terminal, CZ, TL-2
[A] Existing Pavement Marking To Remain
Temporary Signal
Temporary Pavement
Construction Area
Flashing Arrow Sign
Direction of Traffic
Temporary Traffic Barrier, Type 2
Pavement Completed in Previous Stage(s)
Type III-A Barricades
Standard Drum
Construction Sign w/Type "A" Construction Warning Light
Ground Mounted Panel Sign
Typical Sign Standard
Wetlands (Impacted)
Wetlands (Waters of the U.S.), Do Not Disturb
Wetlands (Waters of the State), Do Not Disturb

JEFFREY R. ANDREWS REGISTERED PE10809462 STATE OF INDIANA PROFESSIONAL ENGINEER

RECOMMENDED FOR APPROVAL: DESIGN ENGINEER 9/17/15 DATE

DESIGNED: IRA DRAWN: DLZ
CHECKED: MAT CHECKED: IRA

INDIANA
DEPARTMENT OF TRANSPORTATION

MAINTENANCE OF TRAFFIC
PHASE I

HORIZONTAL SCALE	BRIDGE FILE
1"=50'	(I-69) 238-29-5317C
VERTICAL SCALE	DESIGNATION
	1383489
SURVEY BOOK	SHEETS
ELECTRONIC	70 of 291
CONTRACT	PROJECT
R-37053	1383332

IP_PWP:dms04547\Sht_MOT_314.dgn
07-MAY-2015

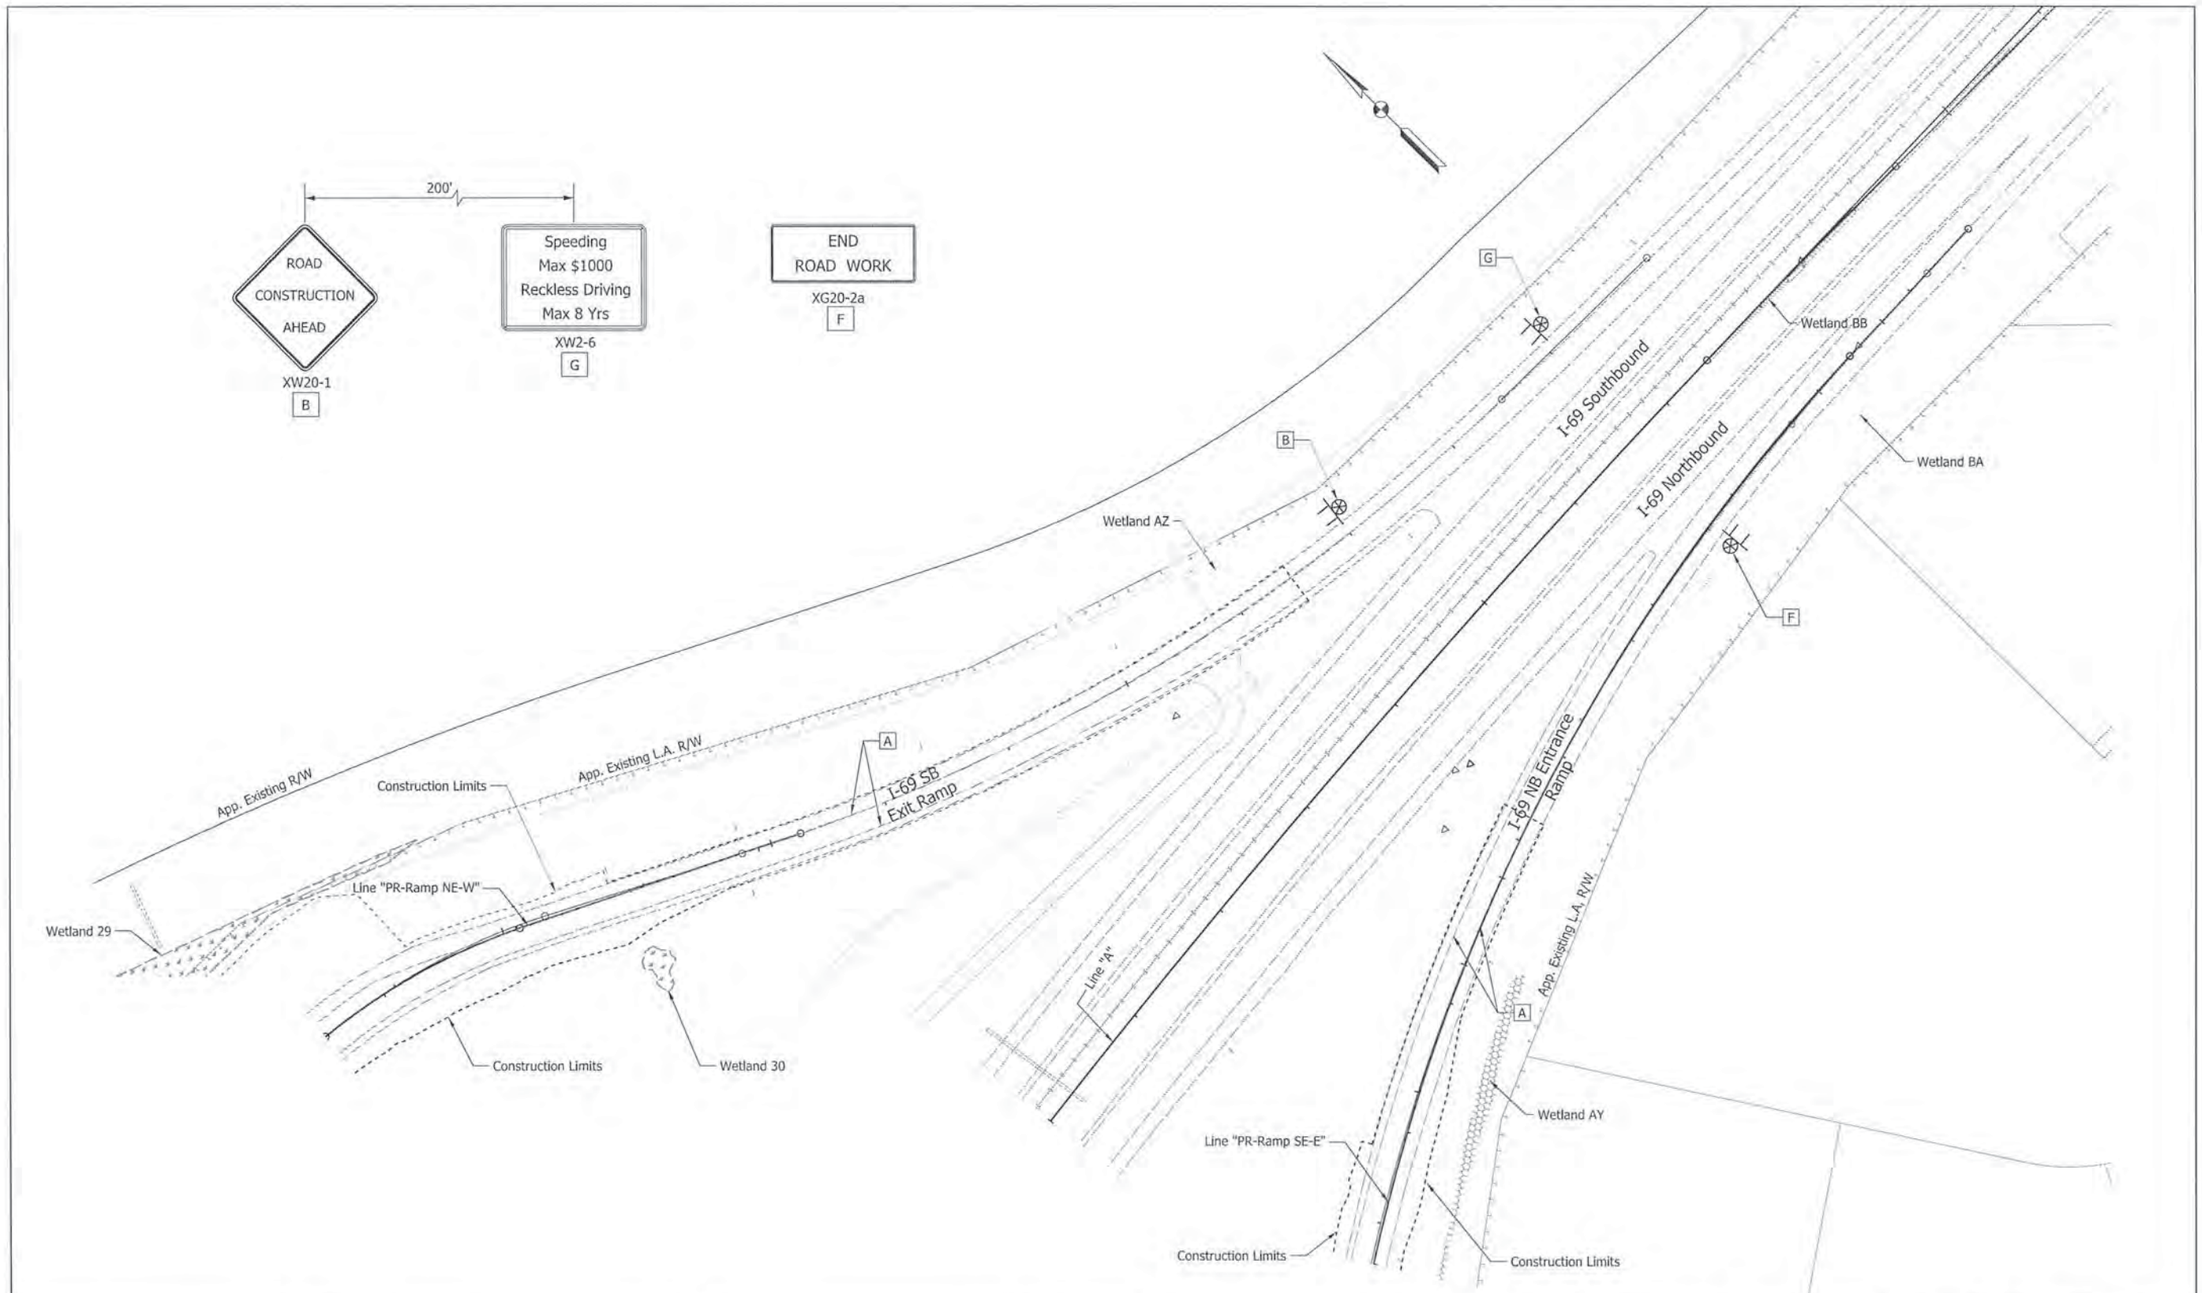

LEGEND

- (66) Temporary Pavement Marking, Removable, 4"
- (67) Energy Absorbing Terminal, CZ, TL-2
- [A] Existing Pavement Marking To Remain
- Temporary Signal
- Temporary Pavement
- Construction Area
- Flashing Arrow Sign
- Direction of Traffic
- Temporary Traffic Barrier, Type 2
- Pavement Completed In Previous Stage(s)
- Type III-A Barricades
- Standard Drum
- Construction Sign w/Type "A" Construction Warning Light
- Ground Mounted Panel Sign
- Typical Sign Standard
- Wetlands (Impacted)
- Wetlands (Waters of the U.S.), Do Not Disturb
- Wetlands (Waters of the State), Do Not Disturb

JEFFREY R. ANDREWS REGISTERED PE10809462 STATE OF INDIANA PROFESSIONAL ENGINEER

RECOMMENDED FOR APPROVAL: Jeffrey R Andrews DESIGN ENGINEER 7/17/15 DATE

DESIGNED: IRA DRAWN: DTZ

CHECKED: MAT CHECKED: IRA

INDIANA DEPARTMENT OF TRANSPORTATION

MAINTENANCE OF TRAFFIC PHASE I

HORIZONTAL SCALE	BRIDGE FILE
1"=50'	(I-69) 238-29-5317C
VERTICAL SCALE	DESIGNATION
	1383489
SURVEY BOOK	SHEETS
ELECTRONIC	71 of 291
CONTRACT	PROJECT
R-37053	1383332

IP_PWP:dms04547\Sht_MOT_315.dgn
07-MAY-2015

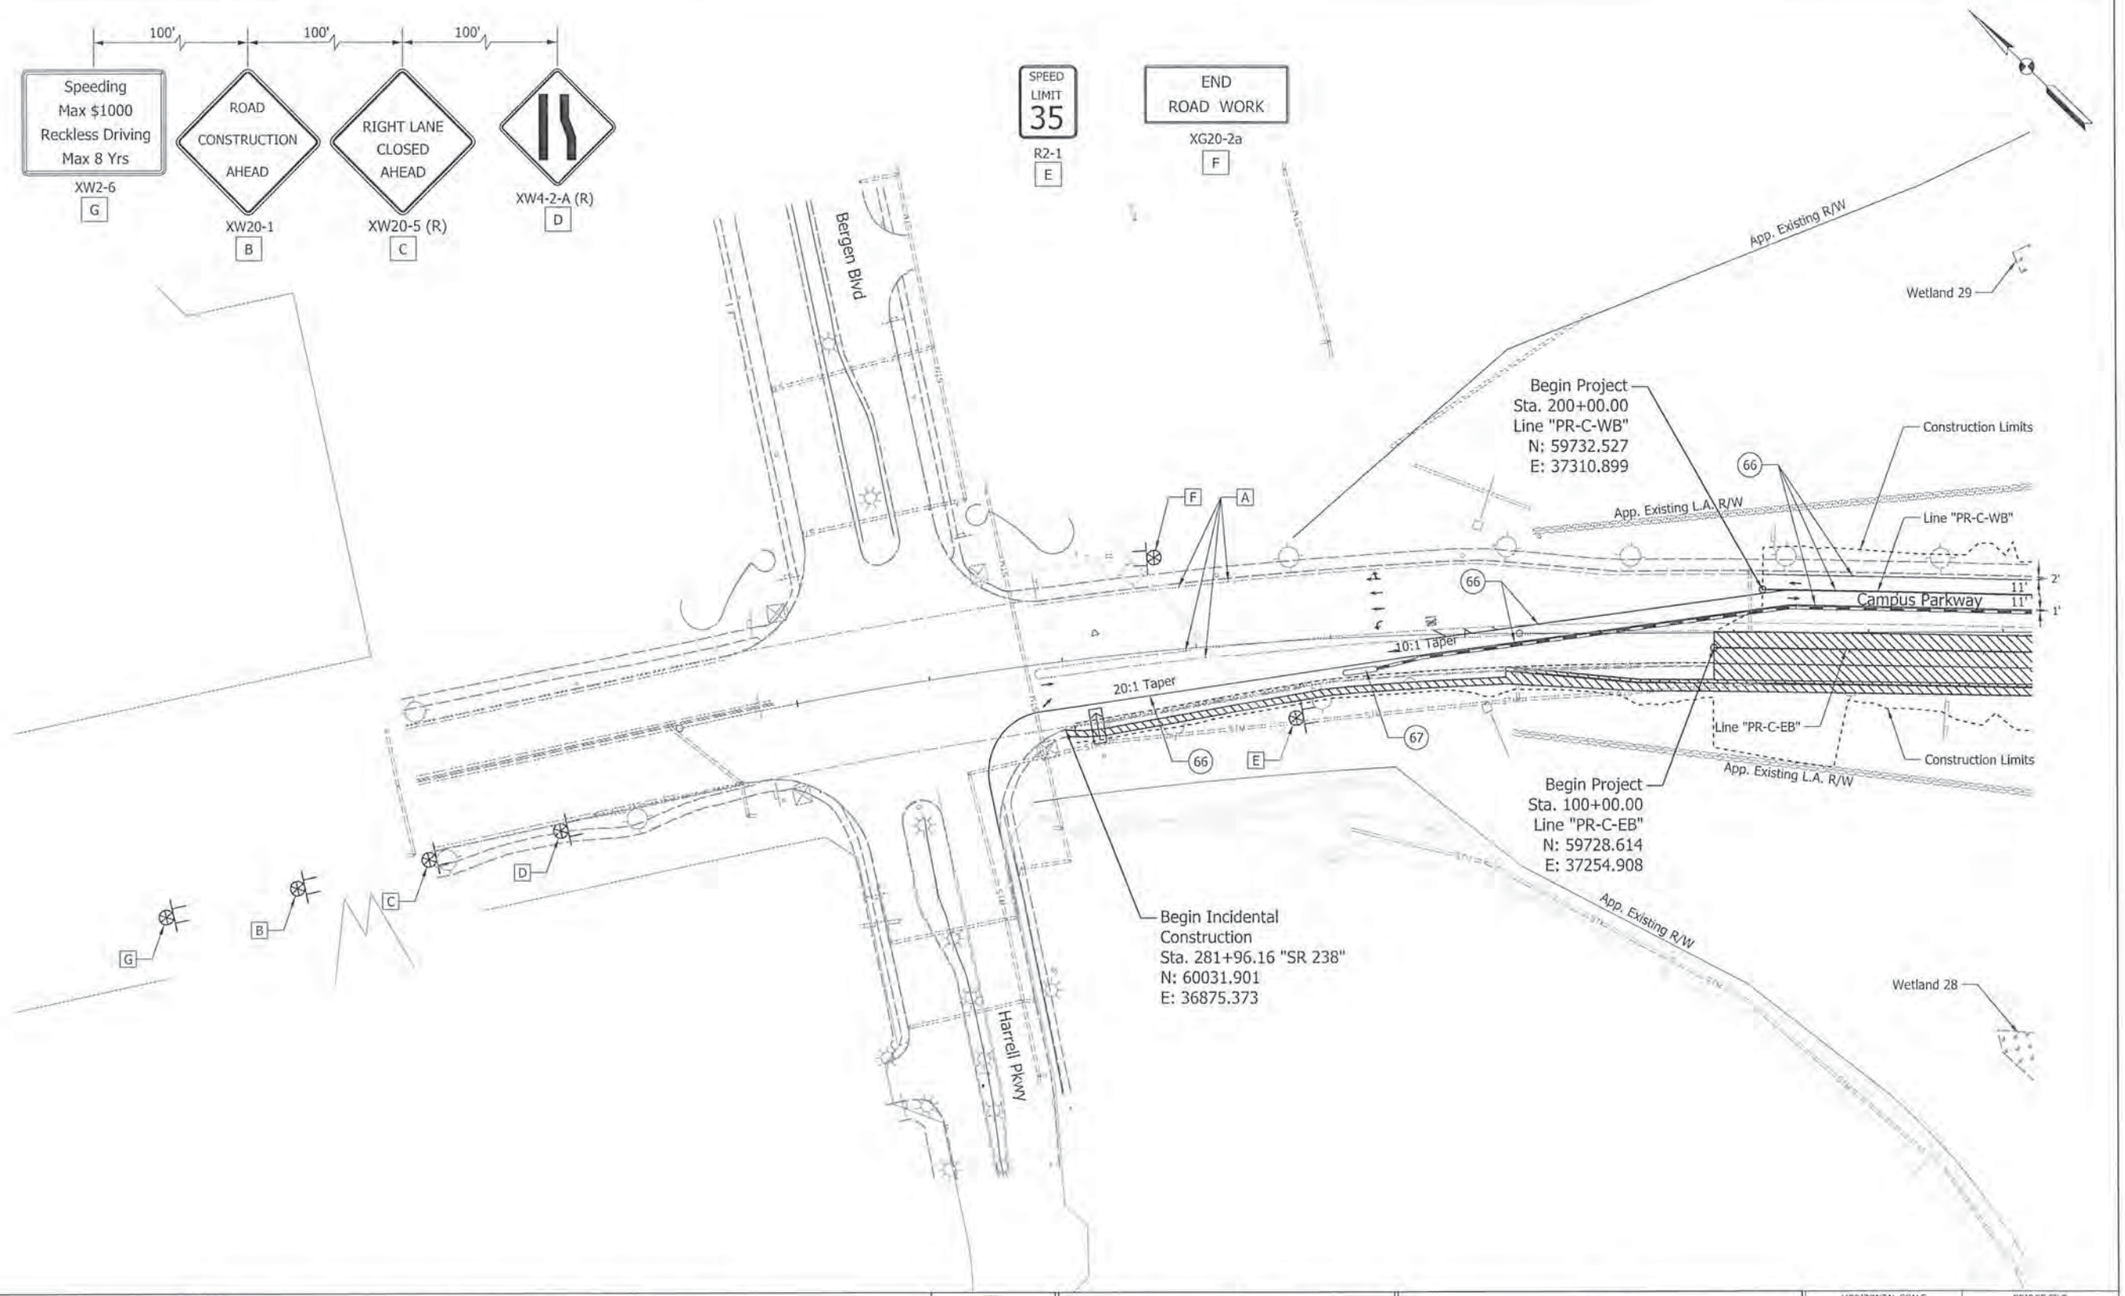

LEGEND

- (66) Temporary Pavement Marking, Removable, 4"
- (67) Energy Absorbing Terminal, CZ, TL-2
- [A] Existing Pavement Marking To Remain
- Temporary Signal
- Temporary Pavement
- Construction Area
- Flashing Arrow Sign
- Direction of Traffic
- Temporary Traffic Barrier, Type 2
- Pavement Completed In Previous Stage(s)
- Type III-A Barricades
- Standard Drum
- Construction Sign w/Type "A" Construction Warning Light
- Ground Mounted Panel Sign
- Typical Sign Standard
- Wetlands (Impacted)
- Wetlands (Waters of the U.S.), Do Not Disturb
- Wetlands (Waters of the State), Do Not Disturb

JEFFREY R. ANDREWS REGISTERED PE10809462 STATE OF INDIANA PROFESSIONAL ENGINEER

RECOMMENDED FOR APPROVAL: DESIGN ENGINEER — DATE 7/17/15

DESIGNED: IRA — DRAWN: DIZ

CHECKED: MAT — CHECKED: IRA

INDIANA
DEPARTMENT OF TRANSPORTATION

MAINTENANCE OF TRAFFIC
PHASE II

HORIZONTAL SCALE	1"=50'
VERTICAL SCALE	
BRIDGE FILE	(I-69) 238-29-5317C
DESIGNATION	1383489
SURVEY BOOK	
SHEETS	
ELECTRONIC	72 of 291
CONTRACT	R-37053
PROJECT	1383332

IP_PWP:dms04547\Sht_MOT_321.dgn
07-MAY-2015

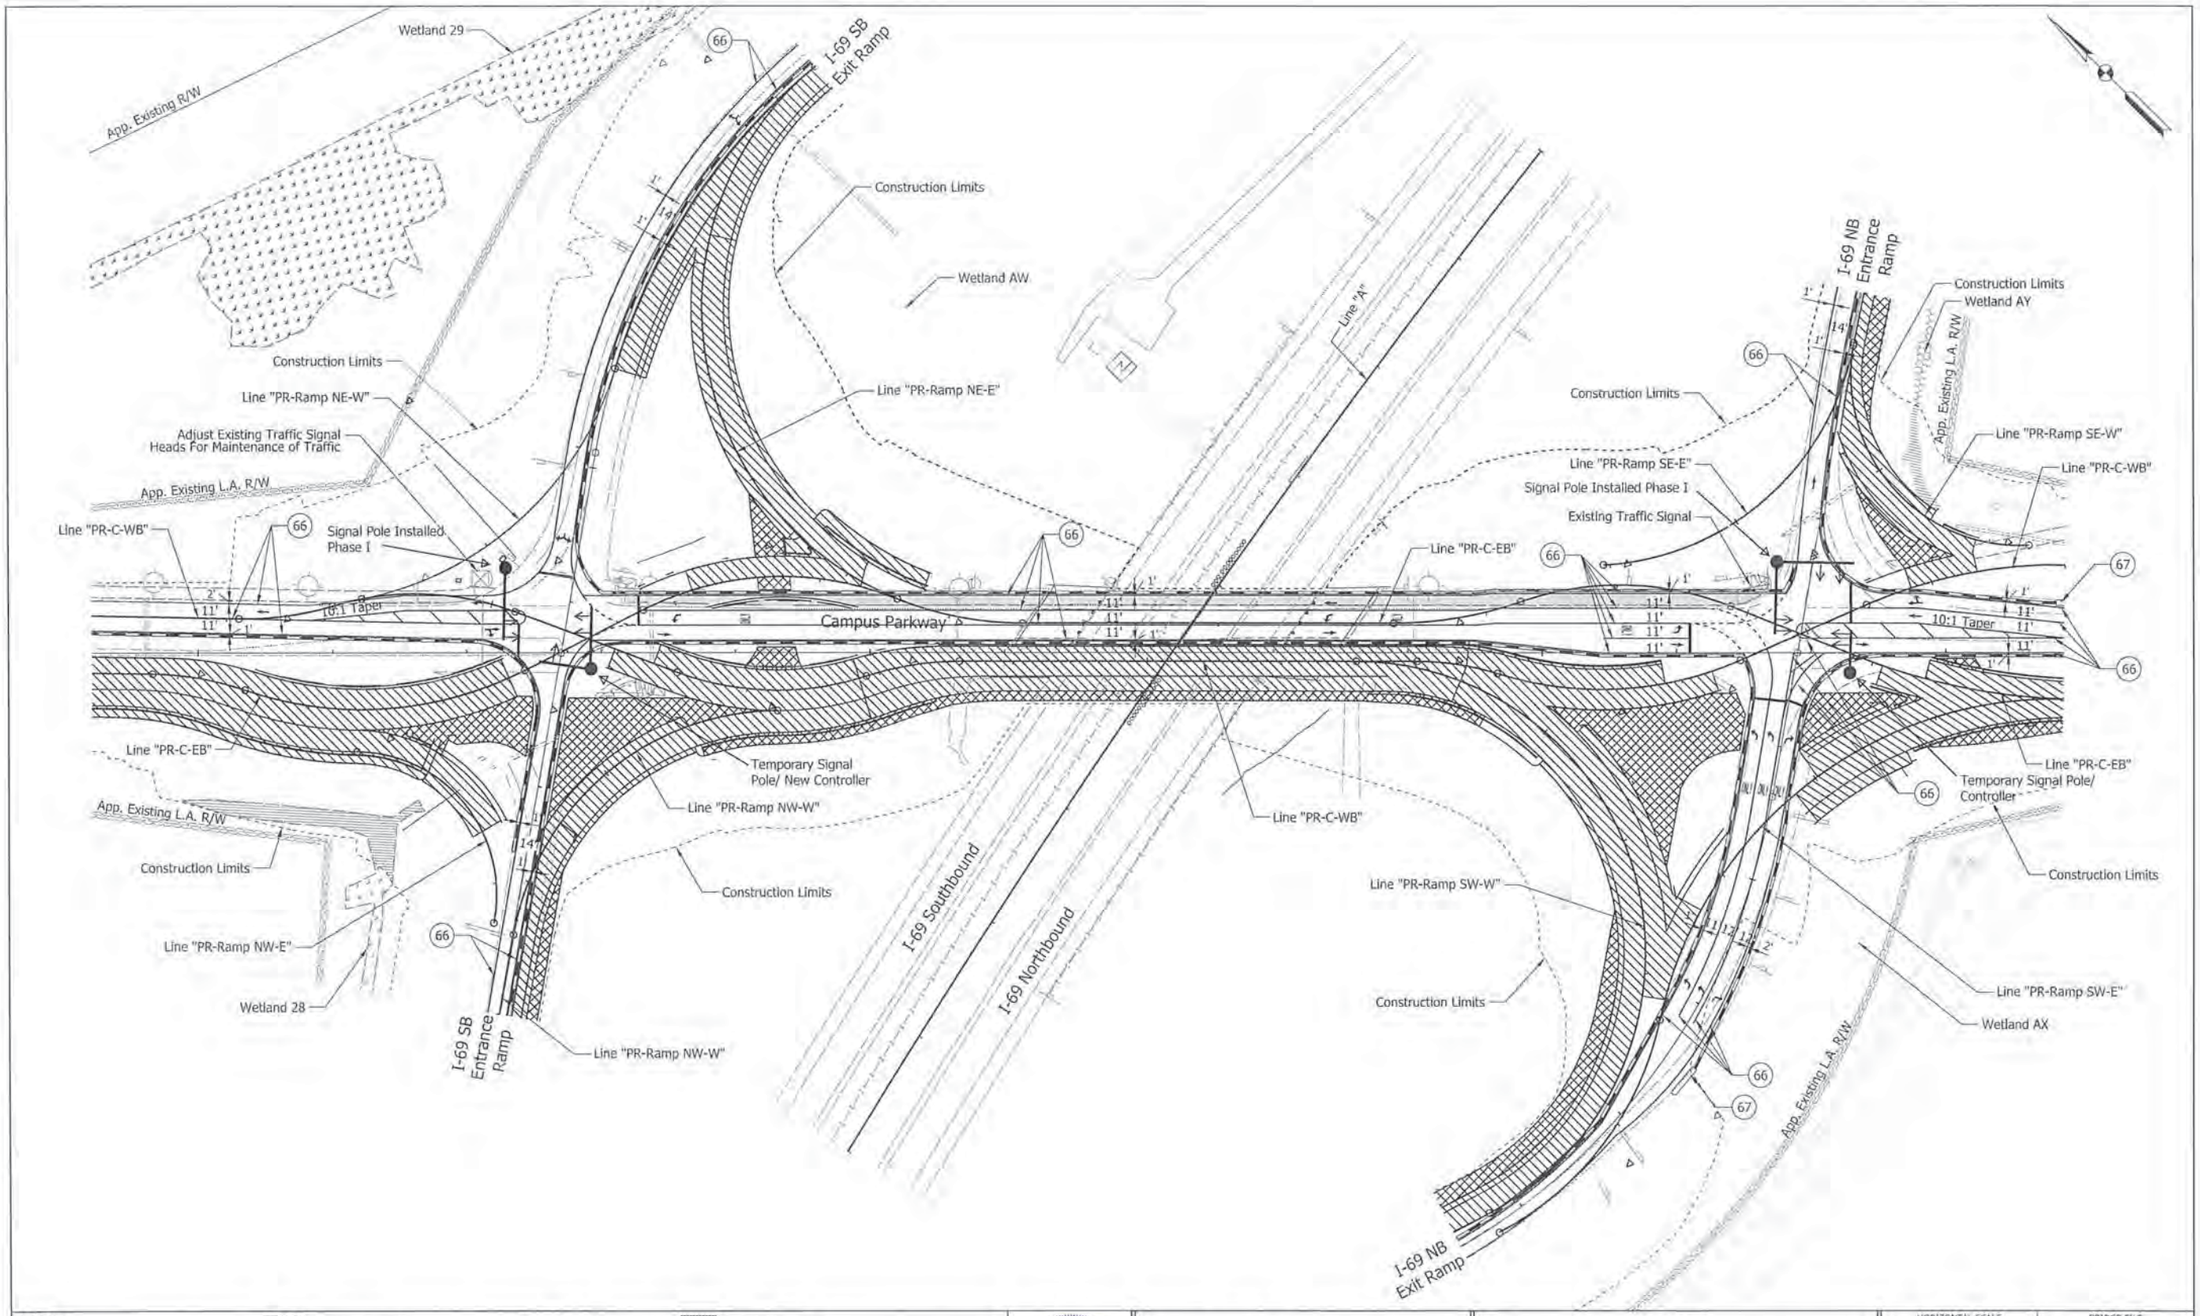

LEGEND

- (66) Temporary Pavement Marking, Removable, 4"
- (67) Energy Absorbing Terminal, CZ, TL-2
- [A] Existing Pavement Marking To Remain
- Temporary Signal
- Temporary Pavement
- Construction Area
- Flashing Arrow Sign
- Direction of Traffic
- Temporary Traffic Barrier, Type 2
- Pavement Completed in Previous Stage(s)
- Type III-A Barricades
- Standard Drum
- Construction Sign w/Type "A" Construction Warning Light
- Ground Mounted Panel Sign
- Typical Sign Standard
- Wetlands (Impacted)
- Wetlands (Waters of the U.S.), Do Not Disturb
- Wetlands (Waters of the State), Do Not Disturb

JEFFREY R. ANDREWS REGISTERED PE10809462 STATE OF INDIANA PROFESSIONAL ENGINEER

RECOMMENDED FOR APPROVAL: DESIGN ENGINEER — DATE: 7/17/15

DESIGNED: TRA — DRAWN: DLZ

CHECKED: MAT — CHECKED: TRA

INDIANA DEPARTMENT OF TRANSPORTATION

MAINTENANCE OF TRAFFIC PHASE II

HORIZONTAL SCALE	BRIDGE FILE
1"=50'	(I-69) 238-29-5317C
VERTICAL SCALE	DESIGNATION
	1383489
SURVEY BOOK	SHEETS
ELECTRONIC	73 of 291
CONTRACT	PROJECT
R-37053	1383332

I:_PWP\dms\04547\Sht_MOT_322.dgn
07-MAY-2015

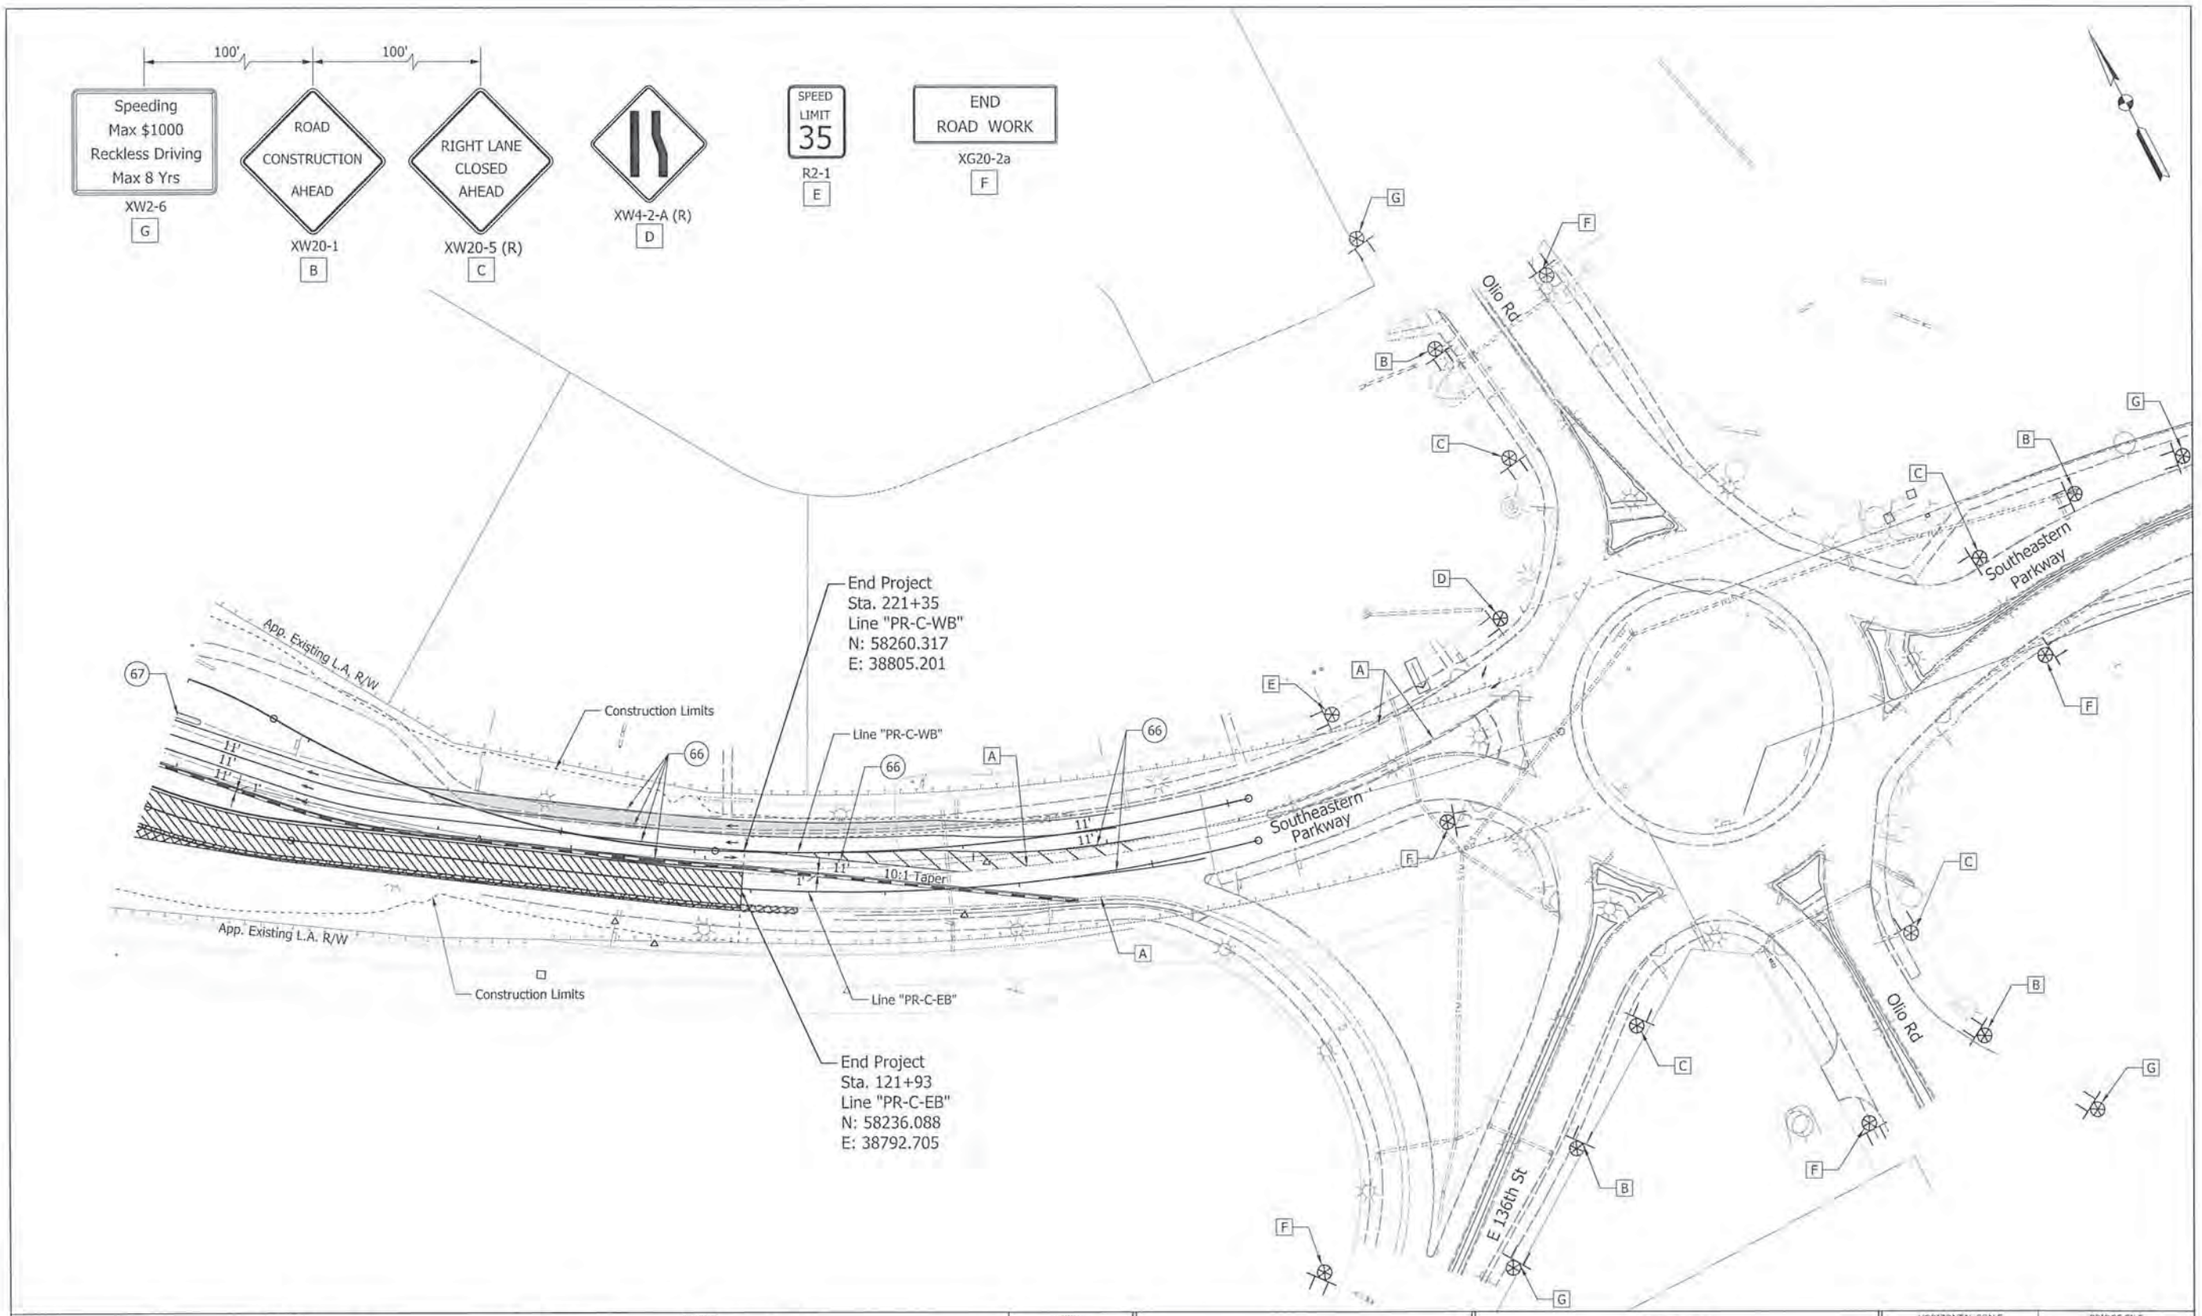

LEGEND

- (66) Temporary Pavement Marking, Removable, 4"
- (67) Energy Absorbing Terminal, CZ, TL-2
- [A] Existing Pavement Marking To Remain
- Temporary Signal
- Temporary Pavement
- Construction Area
- Flashing Arrow Sign
- Direction of Traffic
- Temporary Traffic Barrier, Type 2
- Pavement Completed In Previous Stage(s)
- Type III-A Barricades
- Standard Drum
- Construction Sign w/Type "A" Construction Warning Light
- Ground Mounted Panel Sign
- Typical Sign Standard
- Wetlands (Impacted)
- Wetlands (Waters of the U.S.), Do Not Disturb
- Wetlands (Waters of the State), Do Not Disturb

JEFFREY R. ANDREW
REGISTERED
PE10809462
STATE OF INDIANA
PROFESSIONAL ENGINEER

RECOMMENDED FOR APPROVAL: DESIGN ENGINEER — DATE: 9/17/15

DESIGNED: JRA | DRAWN: DLZ

CHECKED: MAT | CHECKED: JRA

INDIANA
DEPARTMENT OF TRANSPORTATION

MAINTENANCE OF TRAFFIC
PHASE II

HORIZONTAL SCALE	BRIDGE FILE
1"=50'	(I-69) 238-29-5317C
VERTICAL SCALE	DESIGNATION
	1383489
SURVEY BOOK	SHEETS
ELECTRONIC	74 of 291
CONTRACT	PROJECT
R-37053	1383332

IP_PWP:dms04547\Sht_MOT_323.dgn
07-MAY-2015

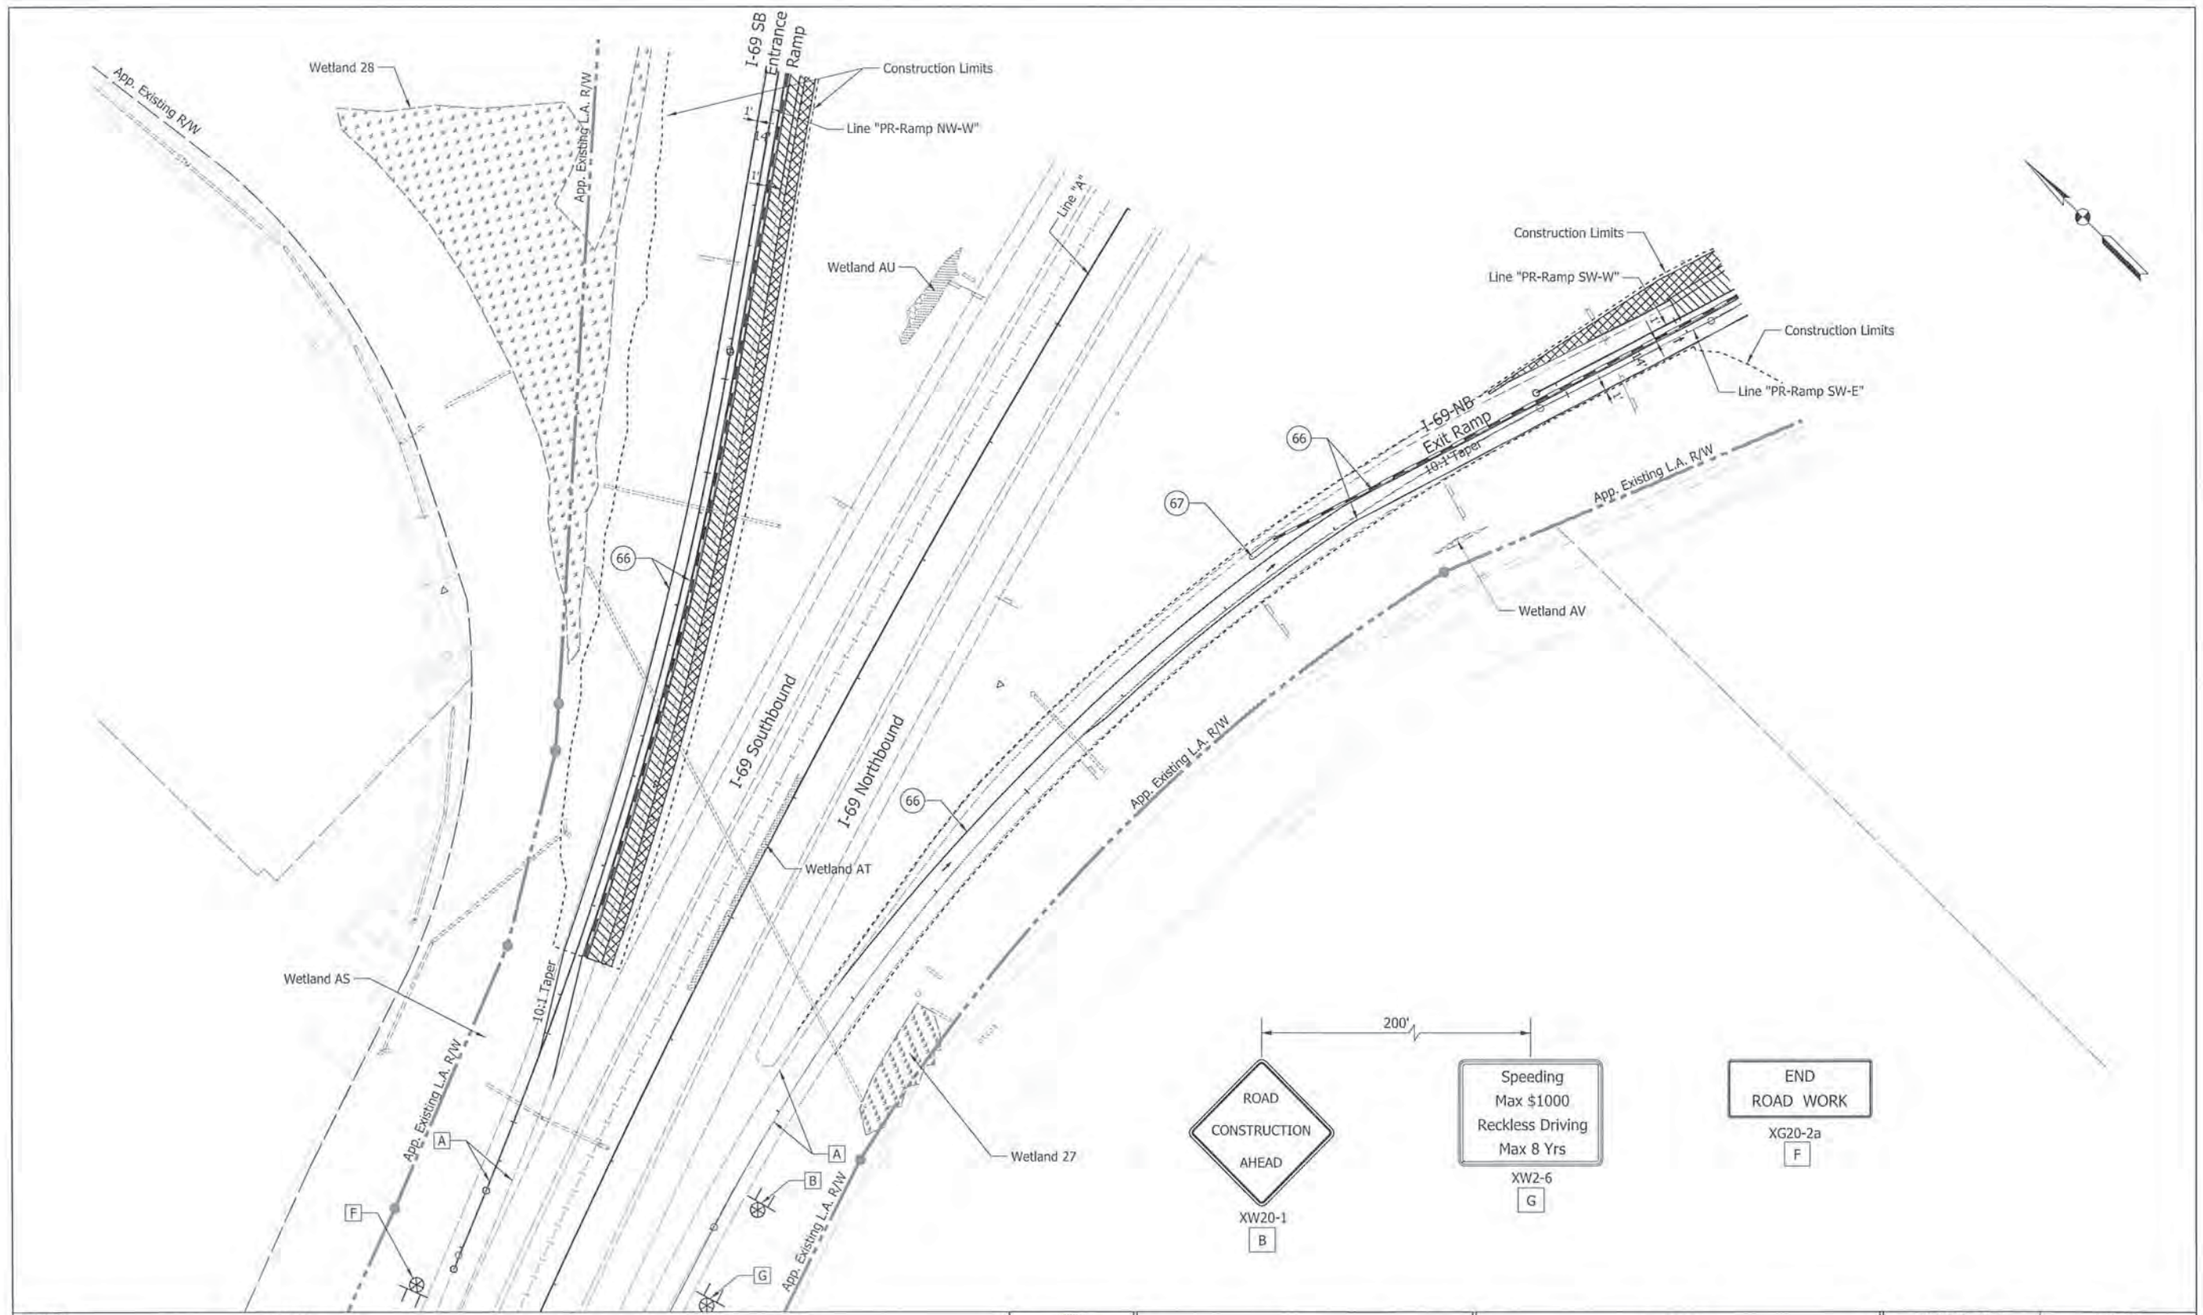

LEGEND

- (66) Temporary Pavement Marking, Removable, 4"
- (67) Energy Absorbing Terminal, CZ, TL-2
- [A] Existing Pavement Marking To Remain
- Temporary Signal
- Temporary Pavement
- Construction Area
- Flashing Arrow Sign
- Direction of Traffic
- Temporary Traffic Barrier, Type 2
- Pavement Completed in Previous Stage(s)
- Type III-A Barricades
- Standard Drum
- Construction Sign w/Type "A" Construction Warning Light
- Ground Mounted Panel Sign
- Typical Sign Standard
- Wetlands (Impacted)
- Wetlands (Waters of the U.S.), Do Not Disturb
- Wetlands (Waters of the State), Do Not Disturb

JEFFREY R. ANDREWS REGISTERED PE10809462 STATE OF INDIANA PROFESSIONAL ENGINEER

RECOMMENDED FOR APPROVAL: DESIGN ENGINEER — DATE 9/17/15

DESIGNED: JRA | DRAWN: DLZ | CHECKED: MAT | CHECKED: JRA

INDIANA DEPARTMENT OF TRANSPORTATION

MAINTENANCE OF TRAFFIC PHASE II

HORIZONTAL SCALE	BRIDGE FILE
1"=50'	(I-69) 238-29-5317C
VERTICAL SCALE	DESIGNATION
	1383489
SURVEY BOOK	SHEETS
ELECTRONIC	75 of 291
CONTRACT	PROJECT
R-37053	1383332

I:_PWP\dms\04547\Sht_MOT_324.dgn
07-MAY-2015