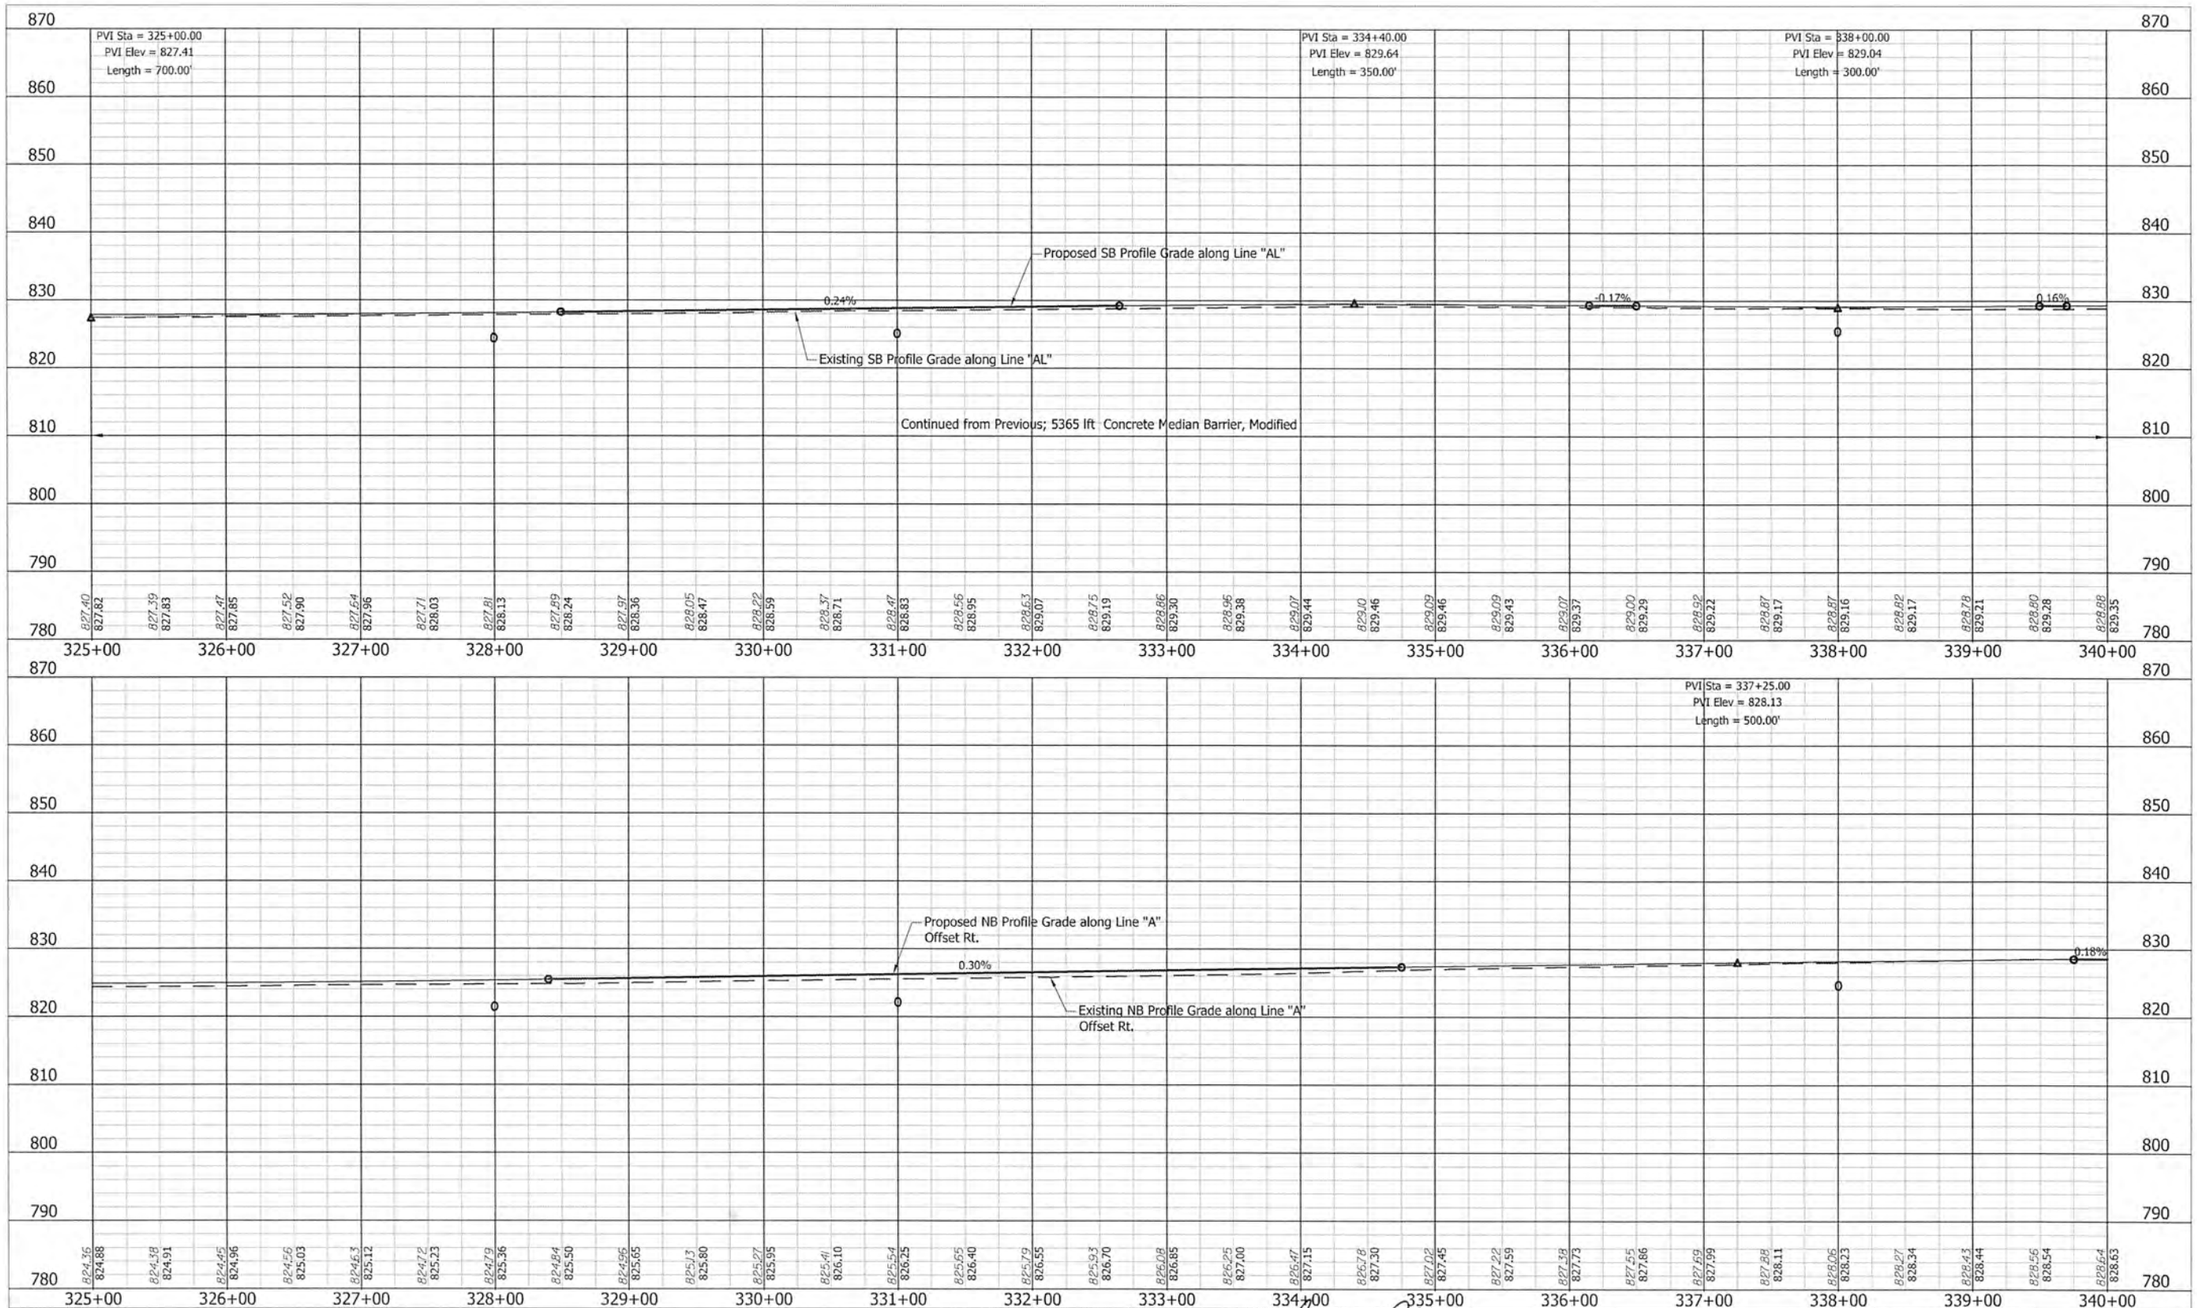

UNITED Consulting
1625 N. Post Road
Indianapolis, IN 46219
Phone 317-895-2585
Fax 317-895-2596
www.ucindy.com

MATTHEW A. TAYLOR REGISTERED No. 10200109 STATE OF INDIANA PROFESSIONAL ENGINEER

RECOMMENDED FOR APPROVAL _____ DESIGN ENGINEER 9/10/15 DATE

DESIGNED: JRA DRAWN: DJZ

CHECKED: MAT CHECKED: JRA

INDIANA
DEPARTMENT OF TRANSPORTATION

PROFILE SHEET
STA. 325+00.00 TO STA. 340+00.00
LINE "A"

HORIZONTAL SCALE	BRIDGE FILE
1" = 50'	
VERTICAL SCALE	DESIGNATION
1" = 10'	1383332
SURVEY BOOK	SHEETS
	101 of 291
CONTRACT	PROJECT
R-37053	1383332

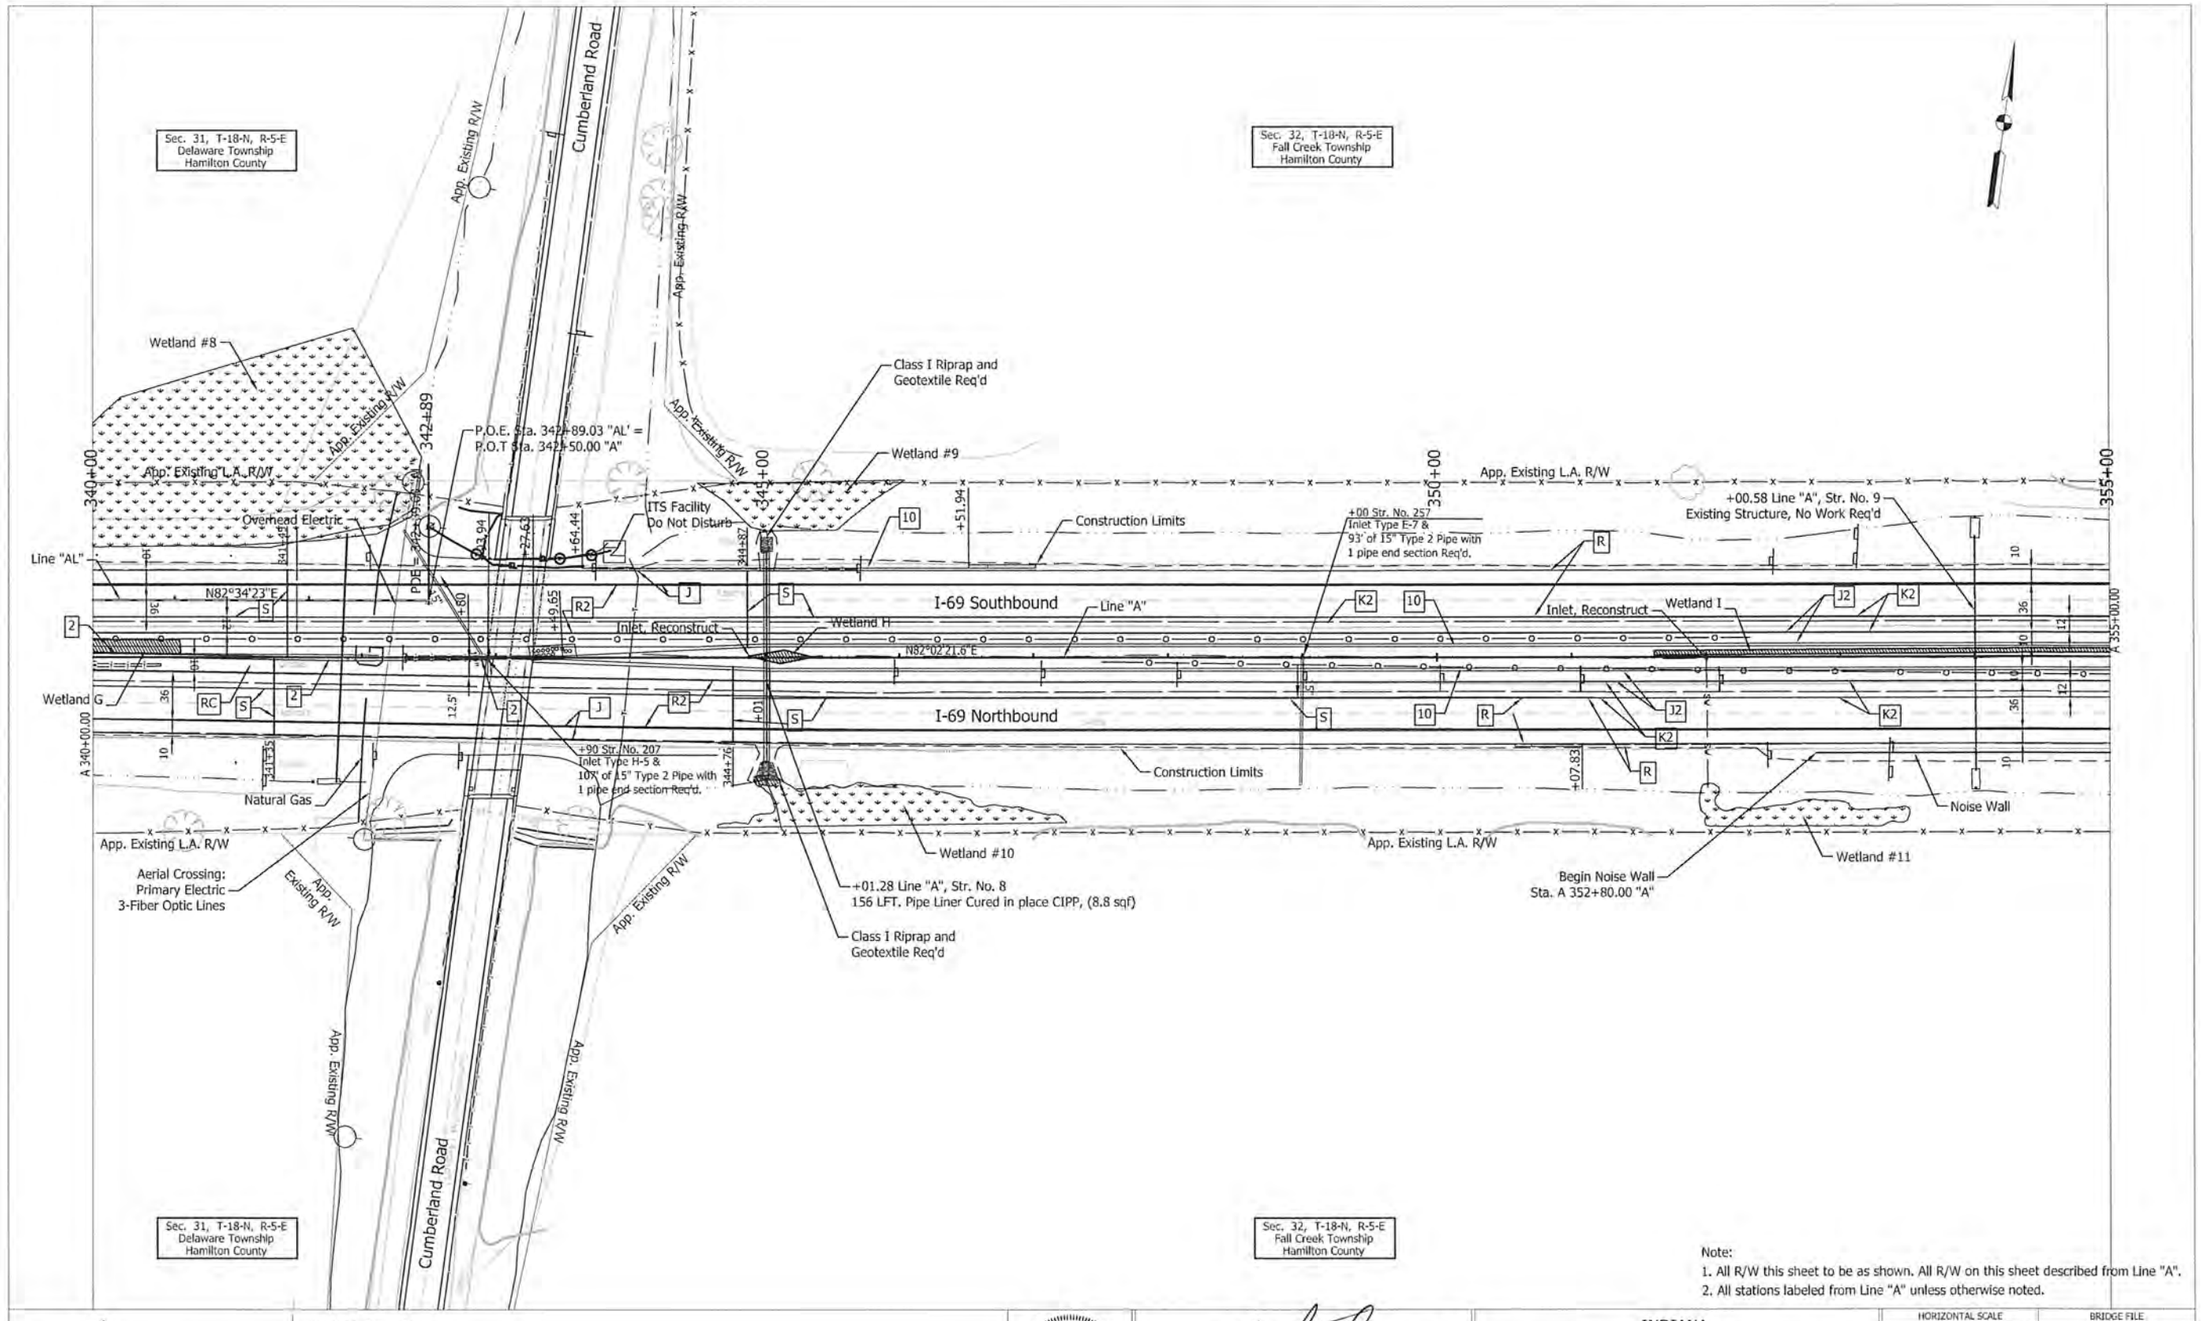

Note:
1. All R/W this sheet to be as shown. All R/W on this sheet described from Line "A".
2. All stations labeled from Line "A" unless otherwise noted.

UNITED Consulting
1625 N. Post Road
Indianapolis, IN 46219
Phone 317-895-2585
Fax 317-895-2596
www.ucindy.com

MATTHEW A. TAYLOR REGISTERED No. 10200109 STATE OF INDIANA PROFESSIONAL ENGINEER

RECOMMENDED FOR APPROVAL _____ DESIGN ENGINEER 9/17/15 DATE

DESIGNED: ATW DRAWN: DJZ

CHECKED: MAT CHECKED: ATW

INDIANA
DEPARTMENT OF TRANSPORTATION

PLAN SHEET
STA. 340+00.00 TO STA. 355+00.00
LINE "A"

HORIZONTAL SCALE	BRIDGE FILE
1"=50'	
VERTICAL SCALE	DESIGNATION
	1383332
SURVEY BOOK	SHEETS
	102 of 291
CONTRACT	PROJECT
R-37053	1383332

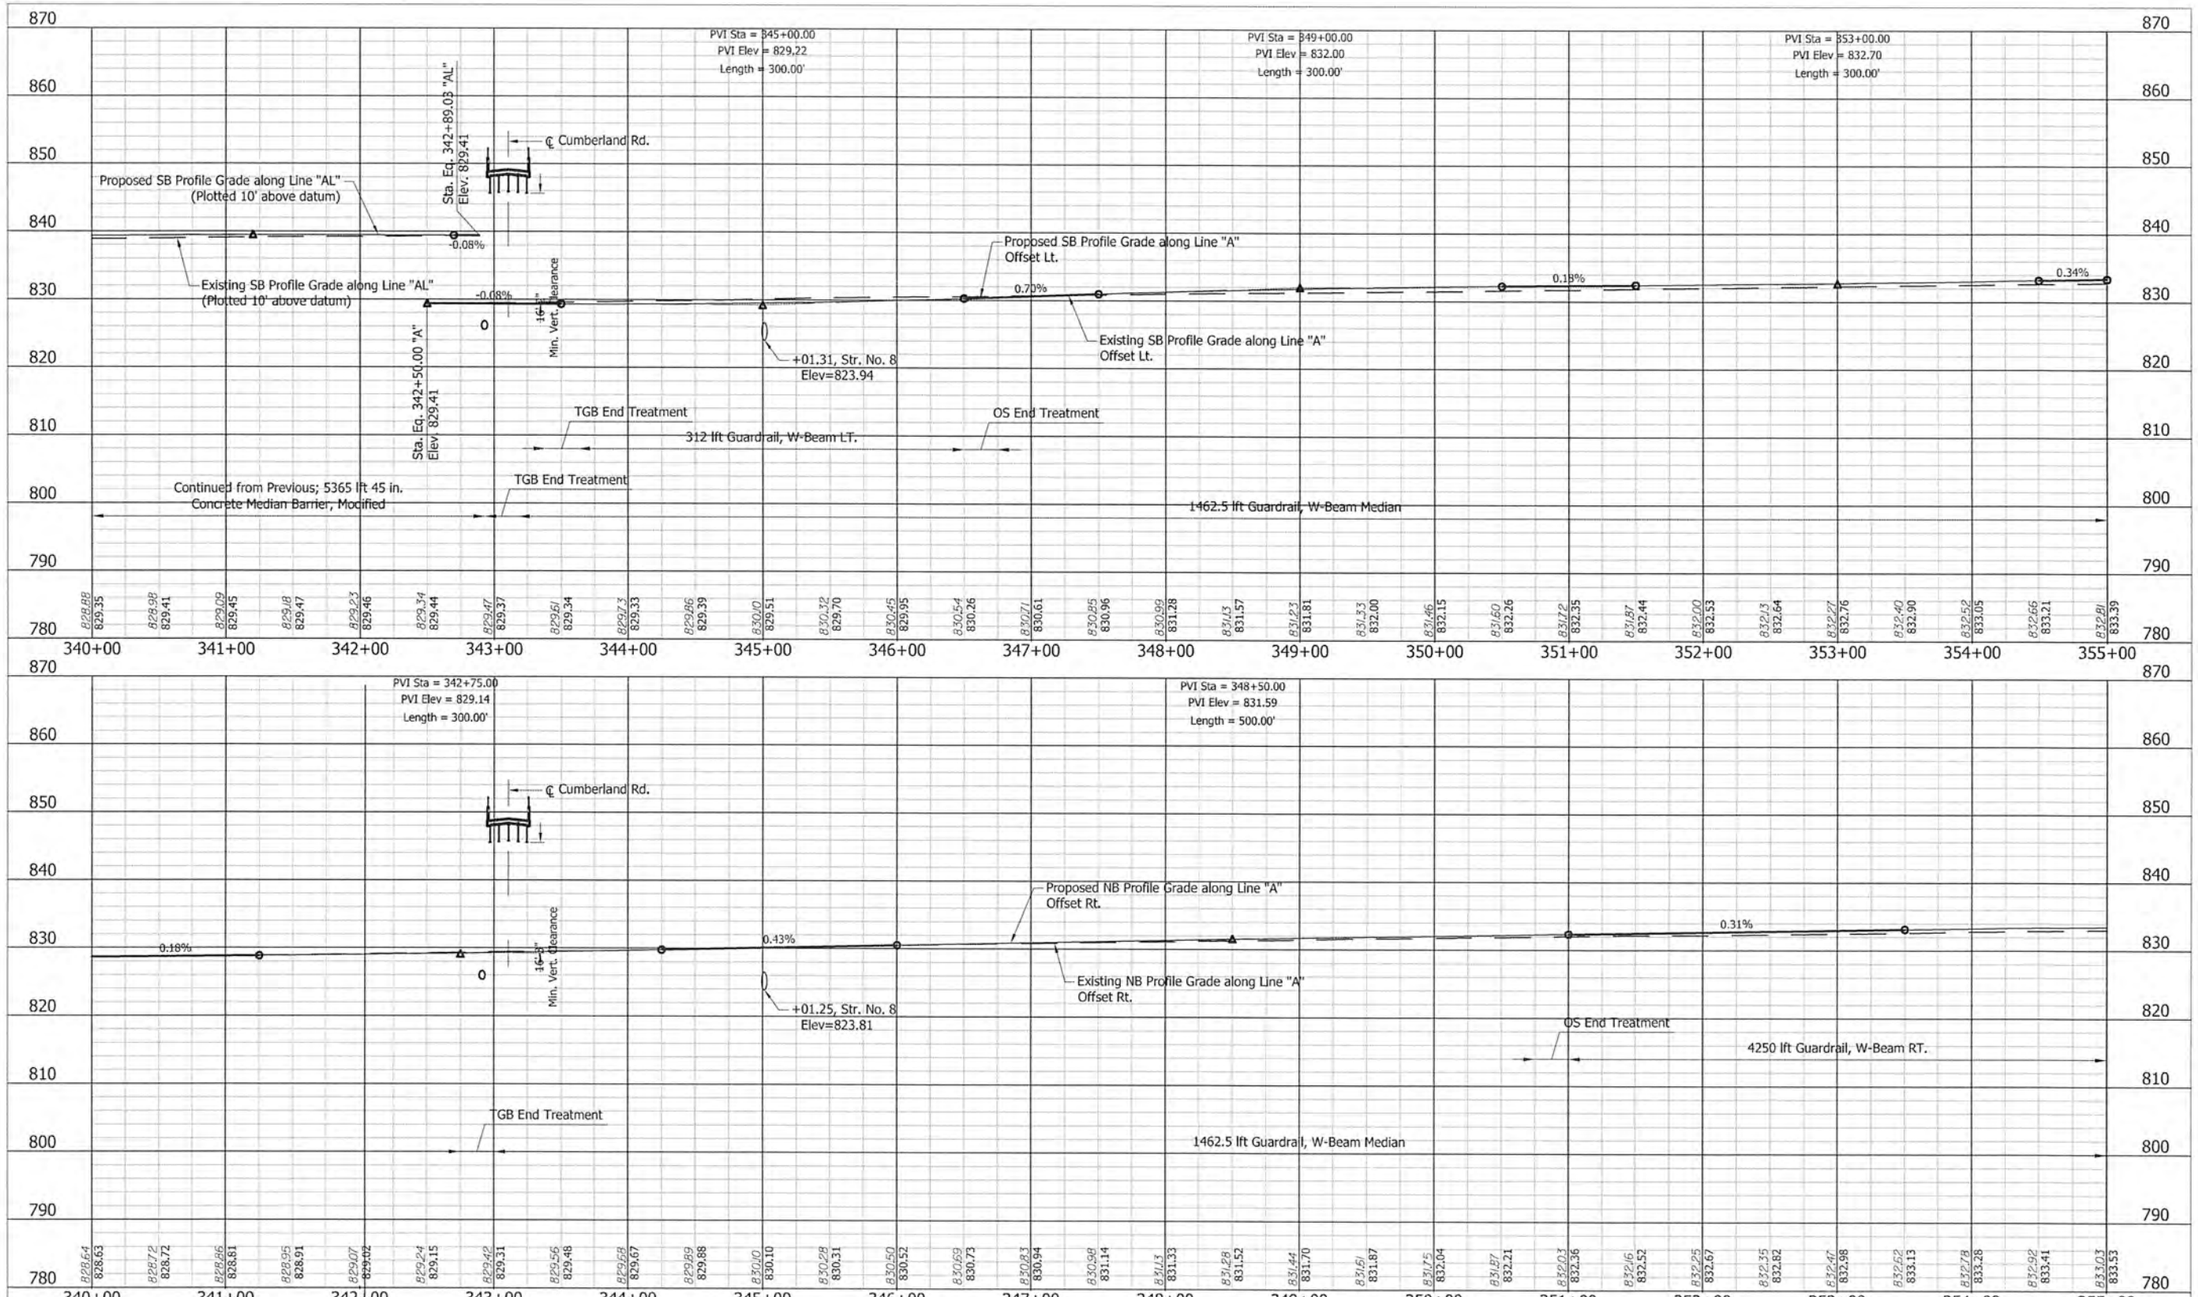

UNITED Consulting
1625 N. Post Road
Indianapolis, IN 46219
Phone 317-895-2585
Fax 317-895-2596
www.ucindy.com

MATTHEW A. TAYLOR
REGISTERED
No. 10200109
STATE OF INDIANA
PROFESSIONAL ENGINEER

RECOMMENDED FOR APPROVAL _____ DESIGN ENGINEER — DATE 9/21/15

DESIGNED: JRA | DRAWN: DJZ
CHECKED: MAT | CHECKED: JRA

INDIANA
DEPARTMENT OF TRANSPORTATION

PROFILE SHEET
STA. 340+00.00 TO STA. 355+00.00
LINE "A"

HORIZONTAL SCALE	BRIDGE FILE
1" = 50'	
VERTICAL SCALE	DESIGNATION
1" = 10'	1383332
SURVEY BOOK	SHEETS
	103 of 291
CONTRACT	PROJECT
R-37053	1383332

Sec. 32, T-18-N, R-5-E
Fall Creek Township
Hamilton County

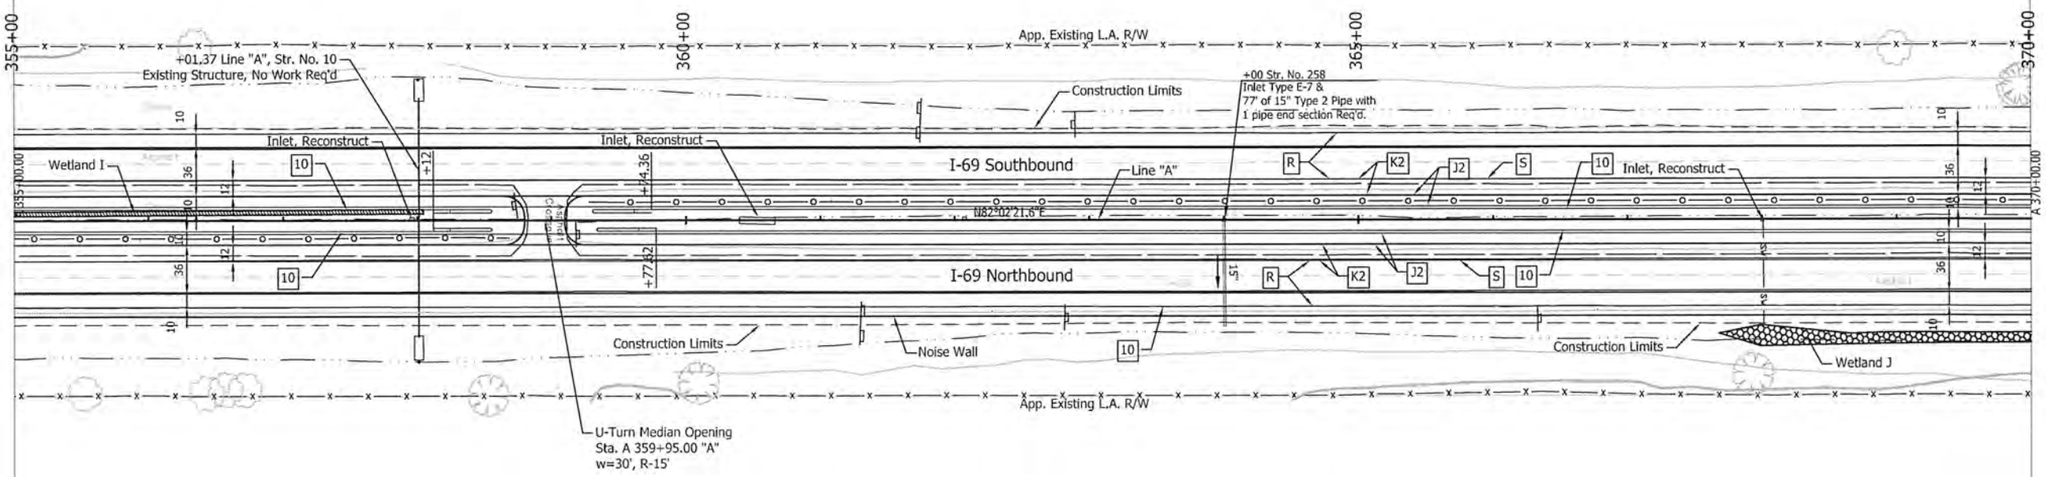

Sec. 32, T-18-N, R-5-E
Fall Creek Township
Hamilton County

Note:
1. All R/W this sheet to be as shown. All R/W on this sheet described from Line "A".
2. All stations labeled from Line "A" unless otherwise noted.

UNITED Consulting
1625 N. Post Road
Indianapolis, IN 46219
Phone 317-895-2585
Fax 317-895-2596
www.ucindy.com

MATTHEW A. TAYLOR REGISTERED No. 10200109 STATE OF INDIANA PROFESSIONAL ENGINEER

RECOMMENDED FOR APPROVAL _____ DESIGN ENGINEER 9/12/15 DATE

DESIGNED: ATW DRAWN: DJZ
MAT CHECKED: ATW

INDIANA
DEPARTMENT OF TRANSPORTATION

PLAN SHEET
STA. 355+00.00 TO STA. 370+00.00
LINE "A"

HORIZONTAL SCALE	BRIDGE FILE
1"=50'	
VERTICAL SCALE	DESIGNATION
	1383332
SURVEY BOOK	SHEETS
	104 of 291
CONTRACT	PROJECT
R-37053	1383332

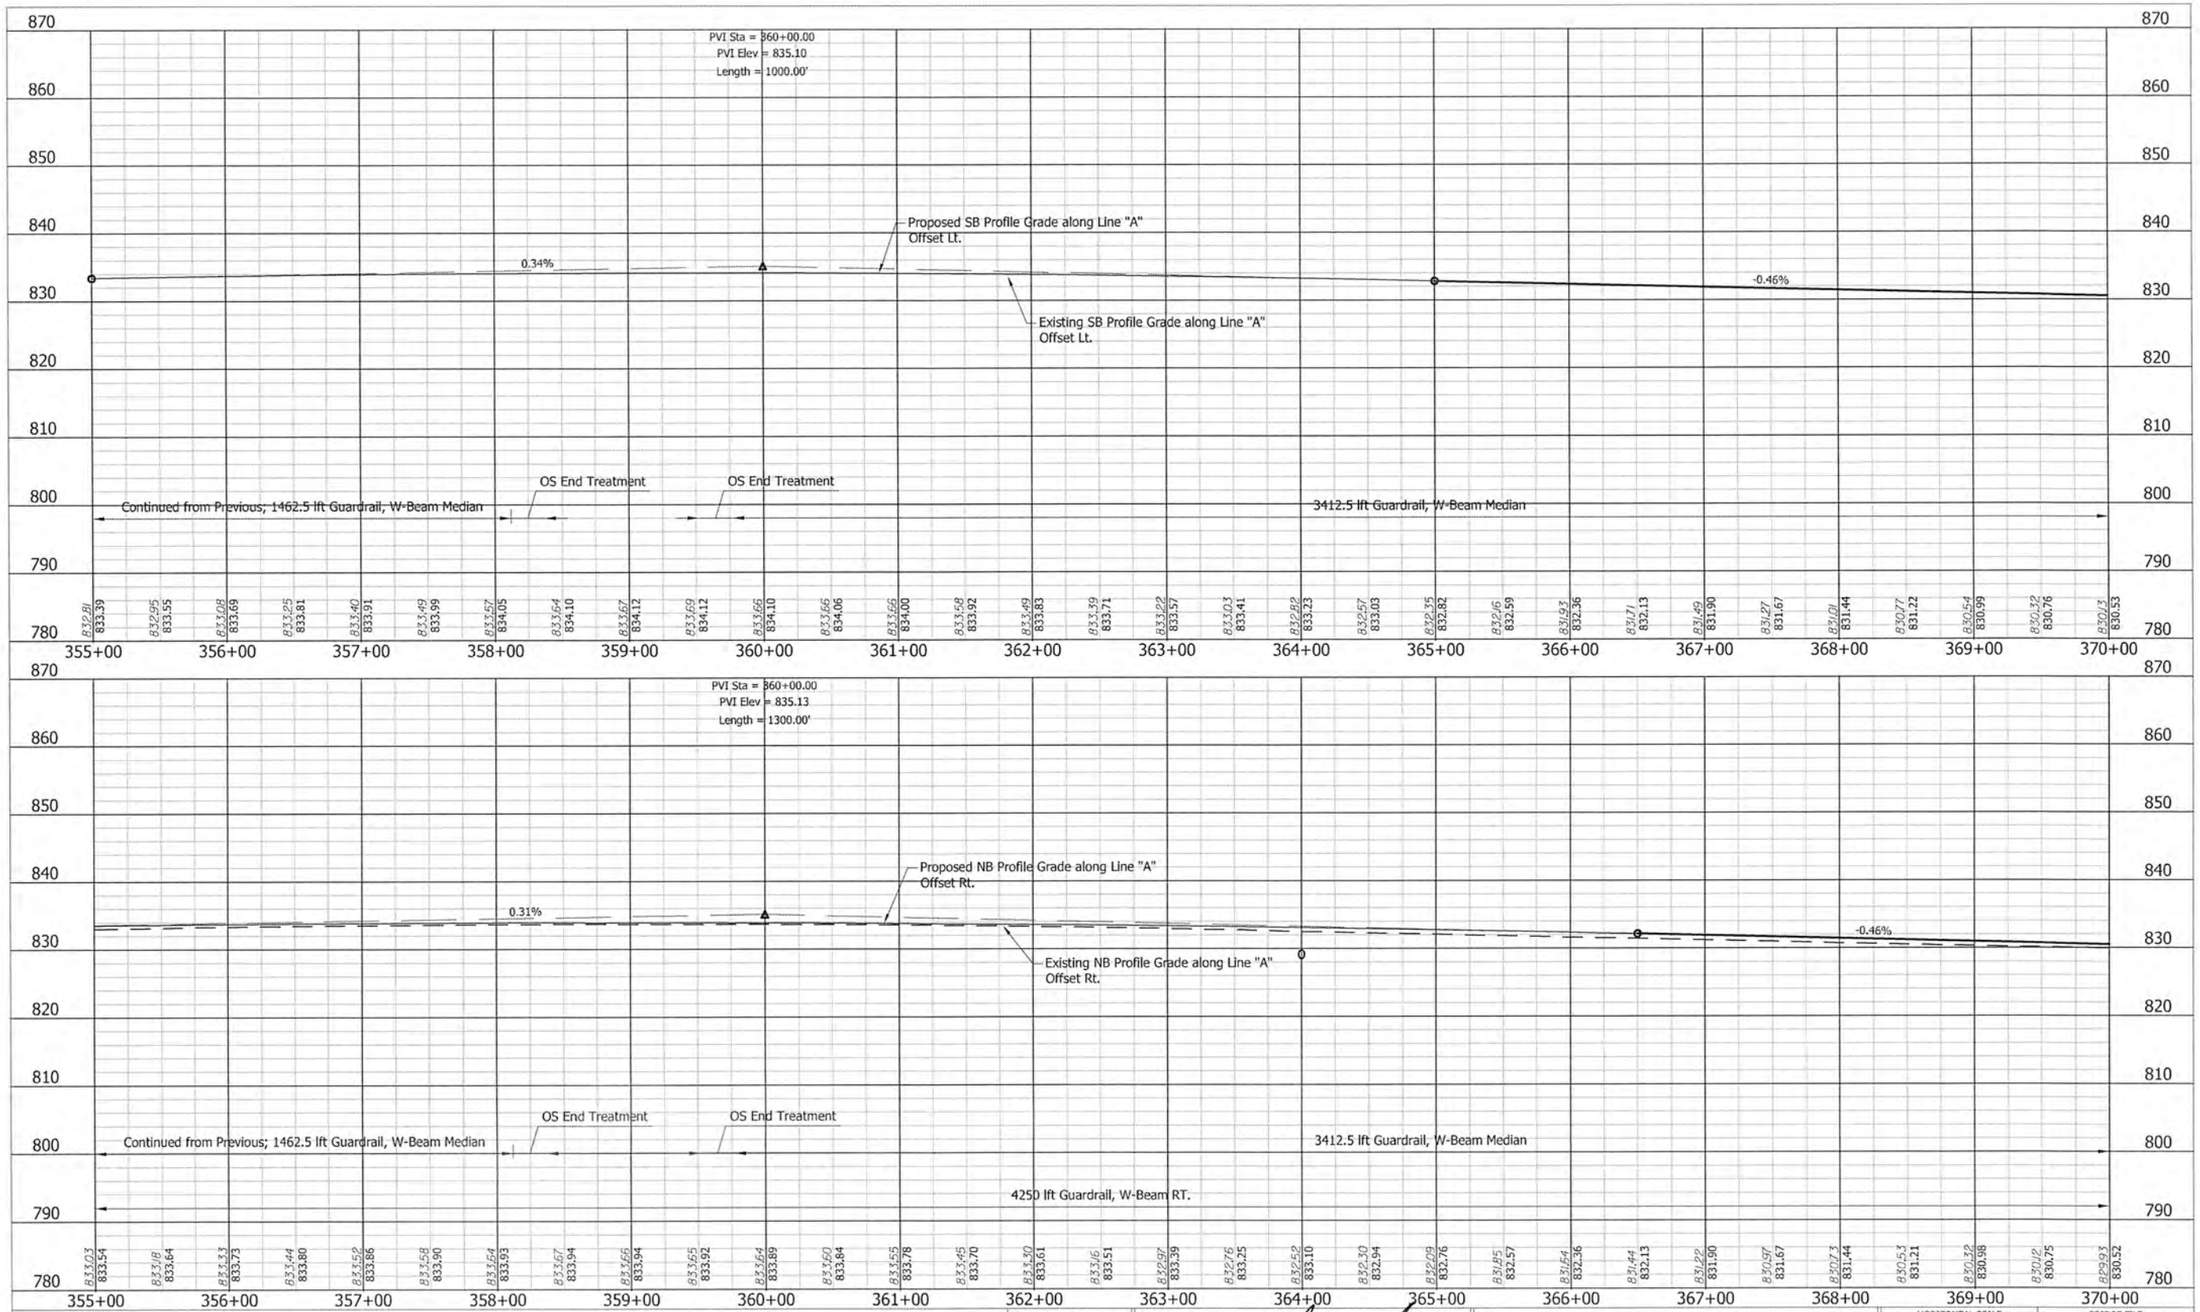

UNITED Consulting
1625 N. Post Road
Indianapolis, IN 46219
Phone 317-895-2585
Fax 317-895-2596
www.ucindy.com

MATTHEW A. TAYLOR REGISTERED No. 10200109 STATE OF INDIANA PROFESSIONAL ENGINEER

RECOMMENDED FOR APPROVAL: Matthew Taylor 9/17/15
DESIGN ENGINEER — DATE

DESIGNED: JRA | DRAWN: DJZ
CHECKED: MAT | CHECKED: JRA

INDIANA
DEPARTMENT OF TRANSPORTATION

PROFILE SHEET
STA. 355+00.00 TO STA. 370+00.00
LINE "A"

HORIZONTAL SCALE	BRIDGE FILE
1" = 50'	
VERTICAL SCALE	DESIGNATION
1" = 10'	1383332
SURVEY BOOK	SHEETS
	105 of 291
CONTRACT	PROJECT
R-37053	1383332

Sec. 32, T-18-N, R-5-E
Fall Creek Township
Hamilton County

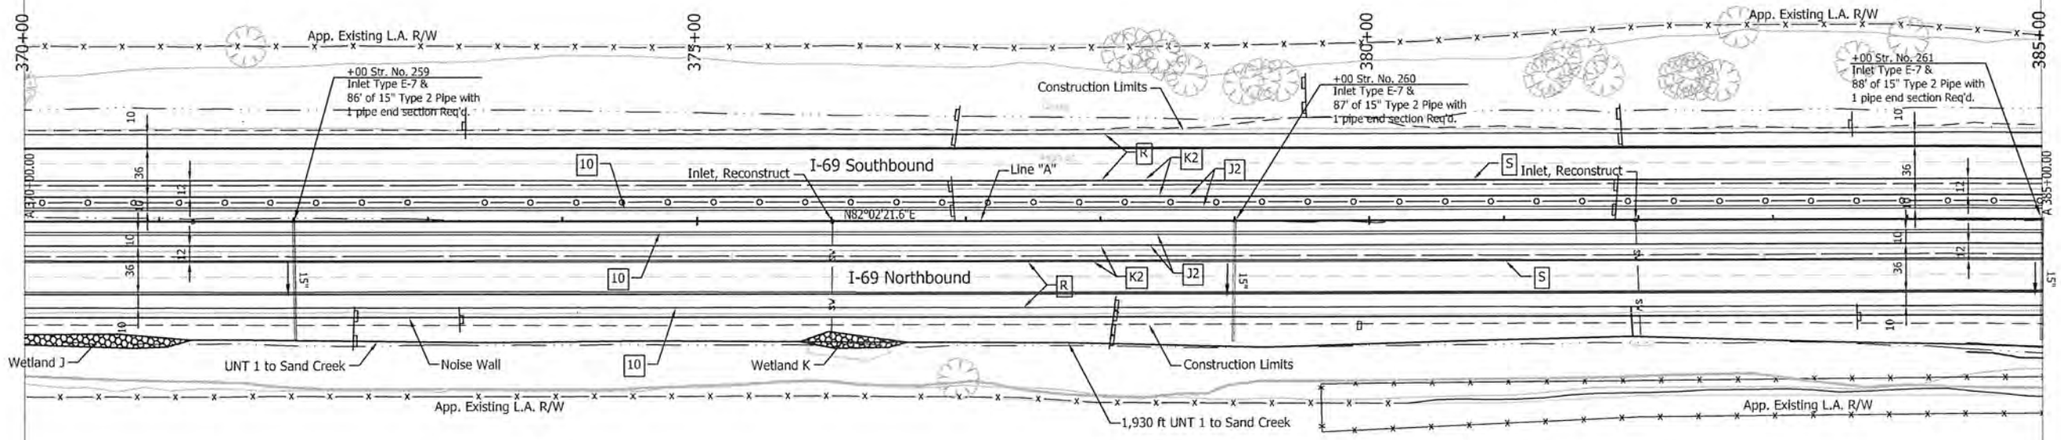

Sec. 32, T-18-N, R-5-E
Fall Creek Township
Hamilton County

Note:
1. All R/W this sheet to be as shown. All R/W on this sheet described from Line "A".
2. All stations labeled from Line "A" unless otherwise noted.

UNITED Consulting
1625 N. Post Road
Indianapolis, IN 46219
Phone 317-895-2585
Fax 317-895-2596
www.ucindy.com

MATTHEW A. TAYLOR REGISTERED No. 10200109 STATE OF INDIANA PROFESSIONAL ENGINEER

RECOMMENDED FOR APPROVAL _____ DESIGN ENGINEER 9/17/15 DATE

DESIGNED: ATW DRAWN: DJZ
CHECKED: MAT CHECKED: ATW

INDIANA
DEPARTMENT OF TRANSPORTATION

PLAN SHEET
STA. 370+00.00 TO STA. 385+00.00
LINE "A"

HORIZONTAL SCALE	BRIDGE FILE
1"=50'	
VERTICAL SCALE	DESIGNATION
	1383332
SURVEY BOOK	SHEETS
	106 of 291
CONTRACT	PROJECT
R-37053	1383332

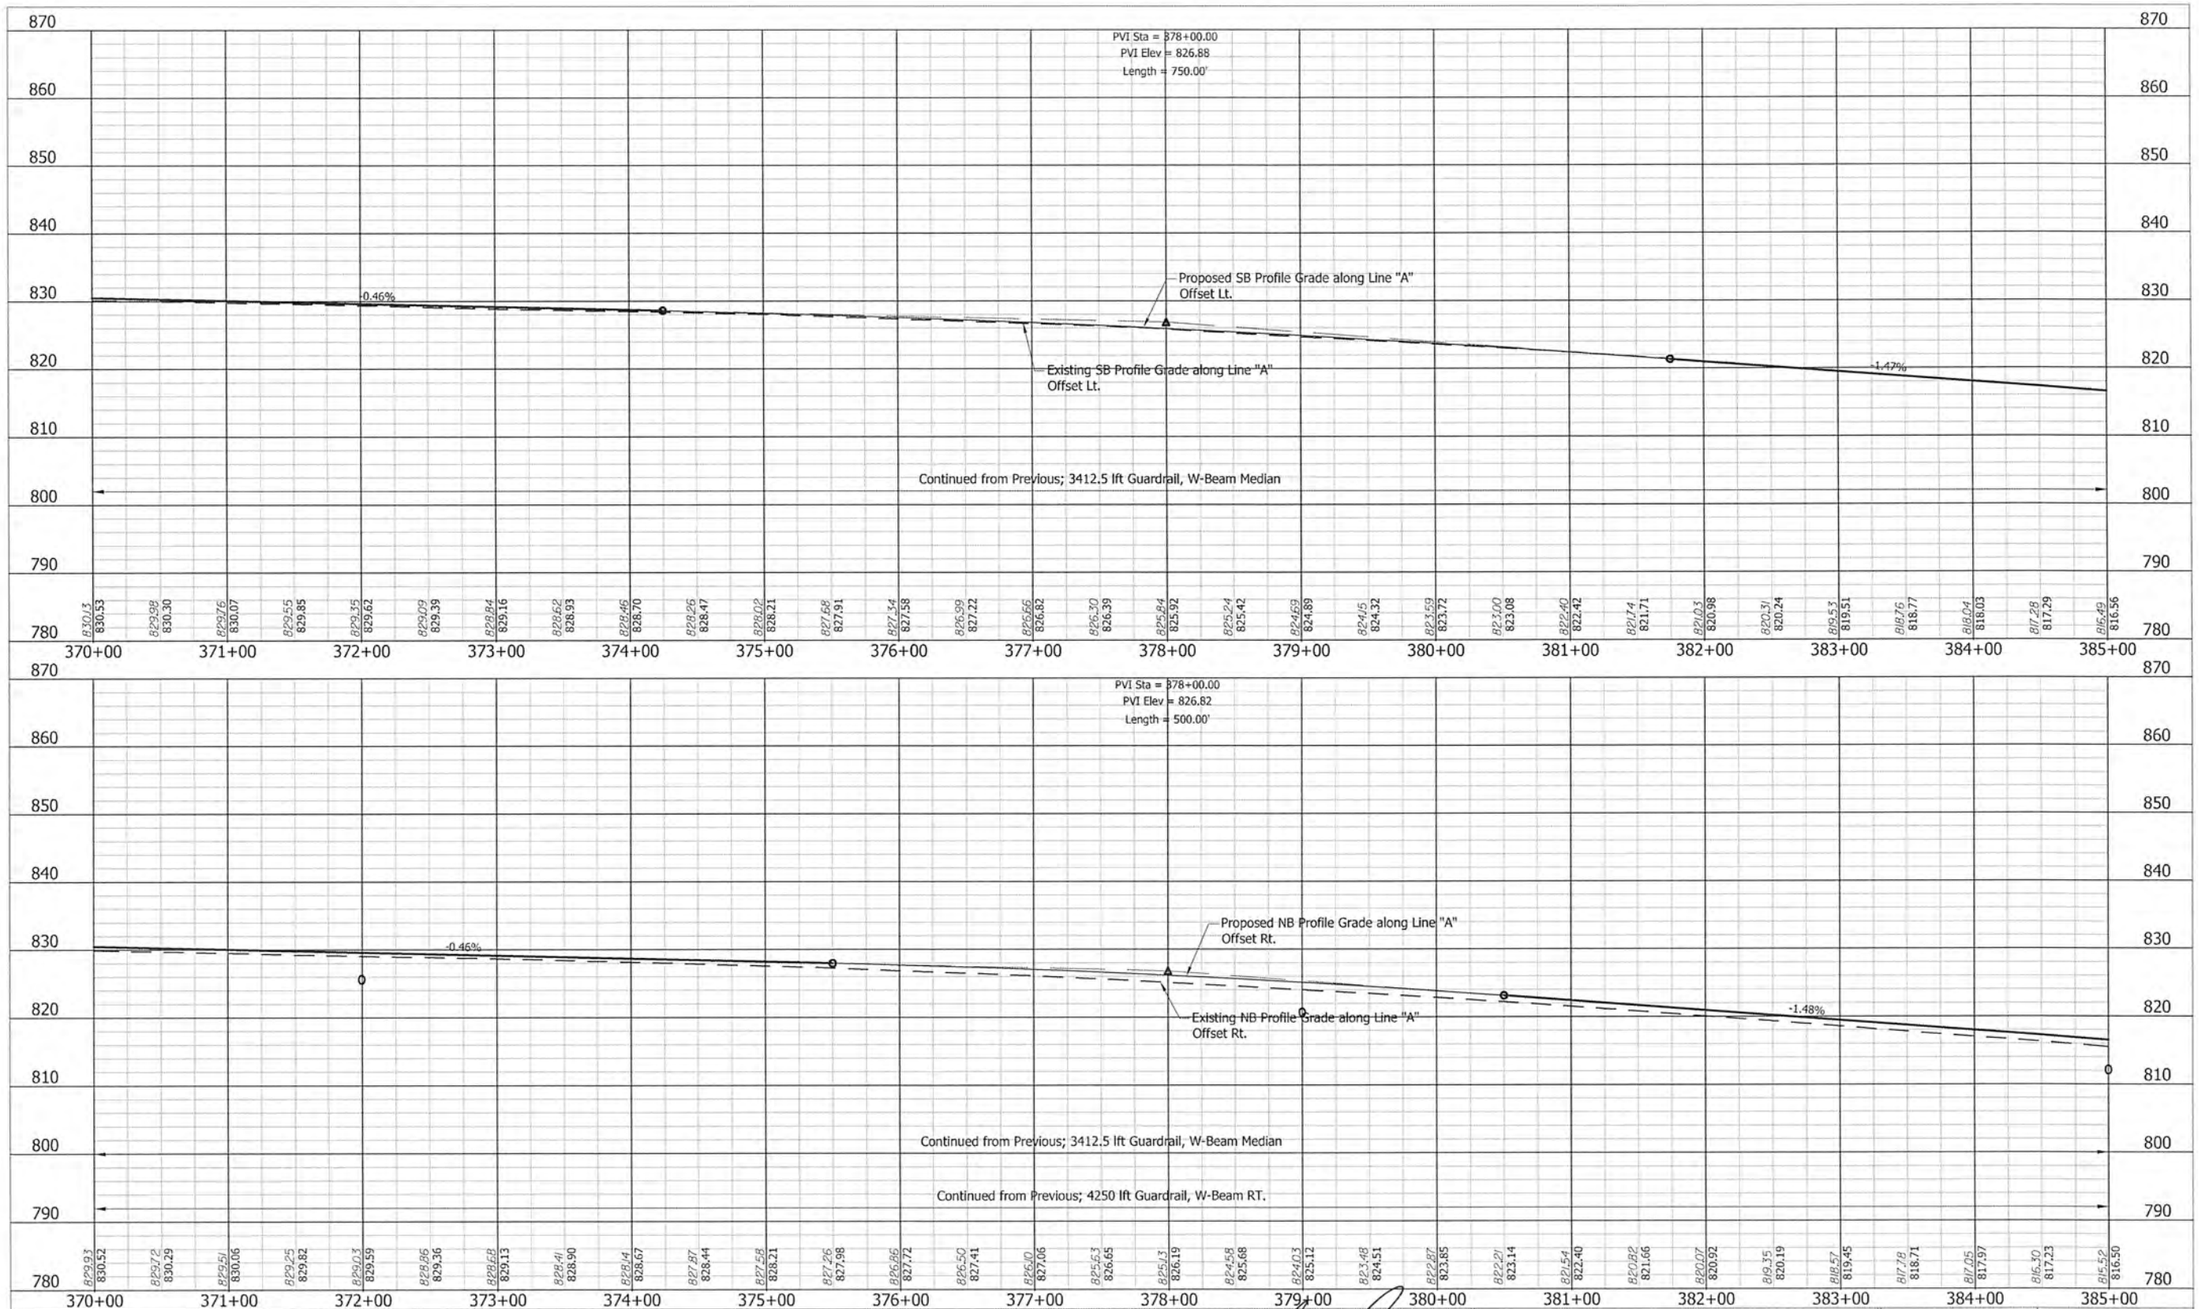

UNITED Consulting
1625 N. Post Road
Indianapolis, IN 46219
Phone 317-895-2585
Fax 317-895-2596
www.ucindy.com

MATTHEW A. TAYLOR REGISTERED No. 10200109 STATE OF INDIANA PROFESSIONAL ENGINEER

RECOMMENDED FOR APPROVAL _____ DESIGN ENGINEER 9/17/15 DATE

DESIGNED: JRA DRAWN: DJZ

CHECKED: MAT CHECKED: JRA

INDIANA
DEPARTMENT OF TRANSPORTATION

PROFILE SHEET
STA. 370+00.00 TO STA. 385+00.00
LINE "A"

HORIZONTAL SCALE	BRIDGE FILE
1" = 50'	
VERTICAL SCALE	DESIGNATION
1" = 10'	1383332
SURVEY BOOK	SHEETS
	107 of 291
CONTRACT	PROJECT
R-37053	1383332

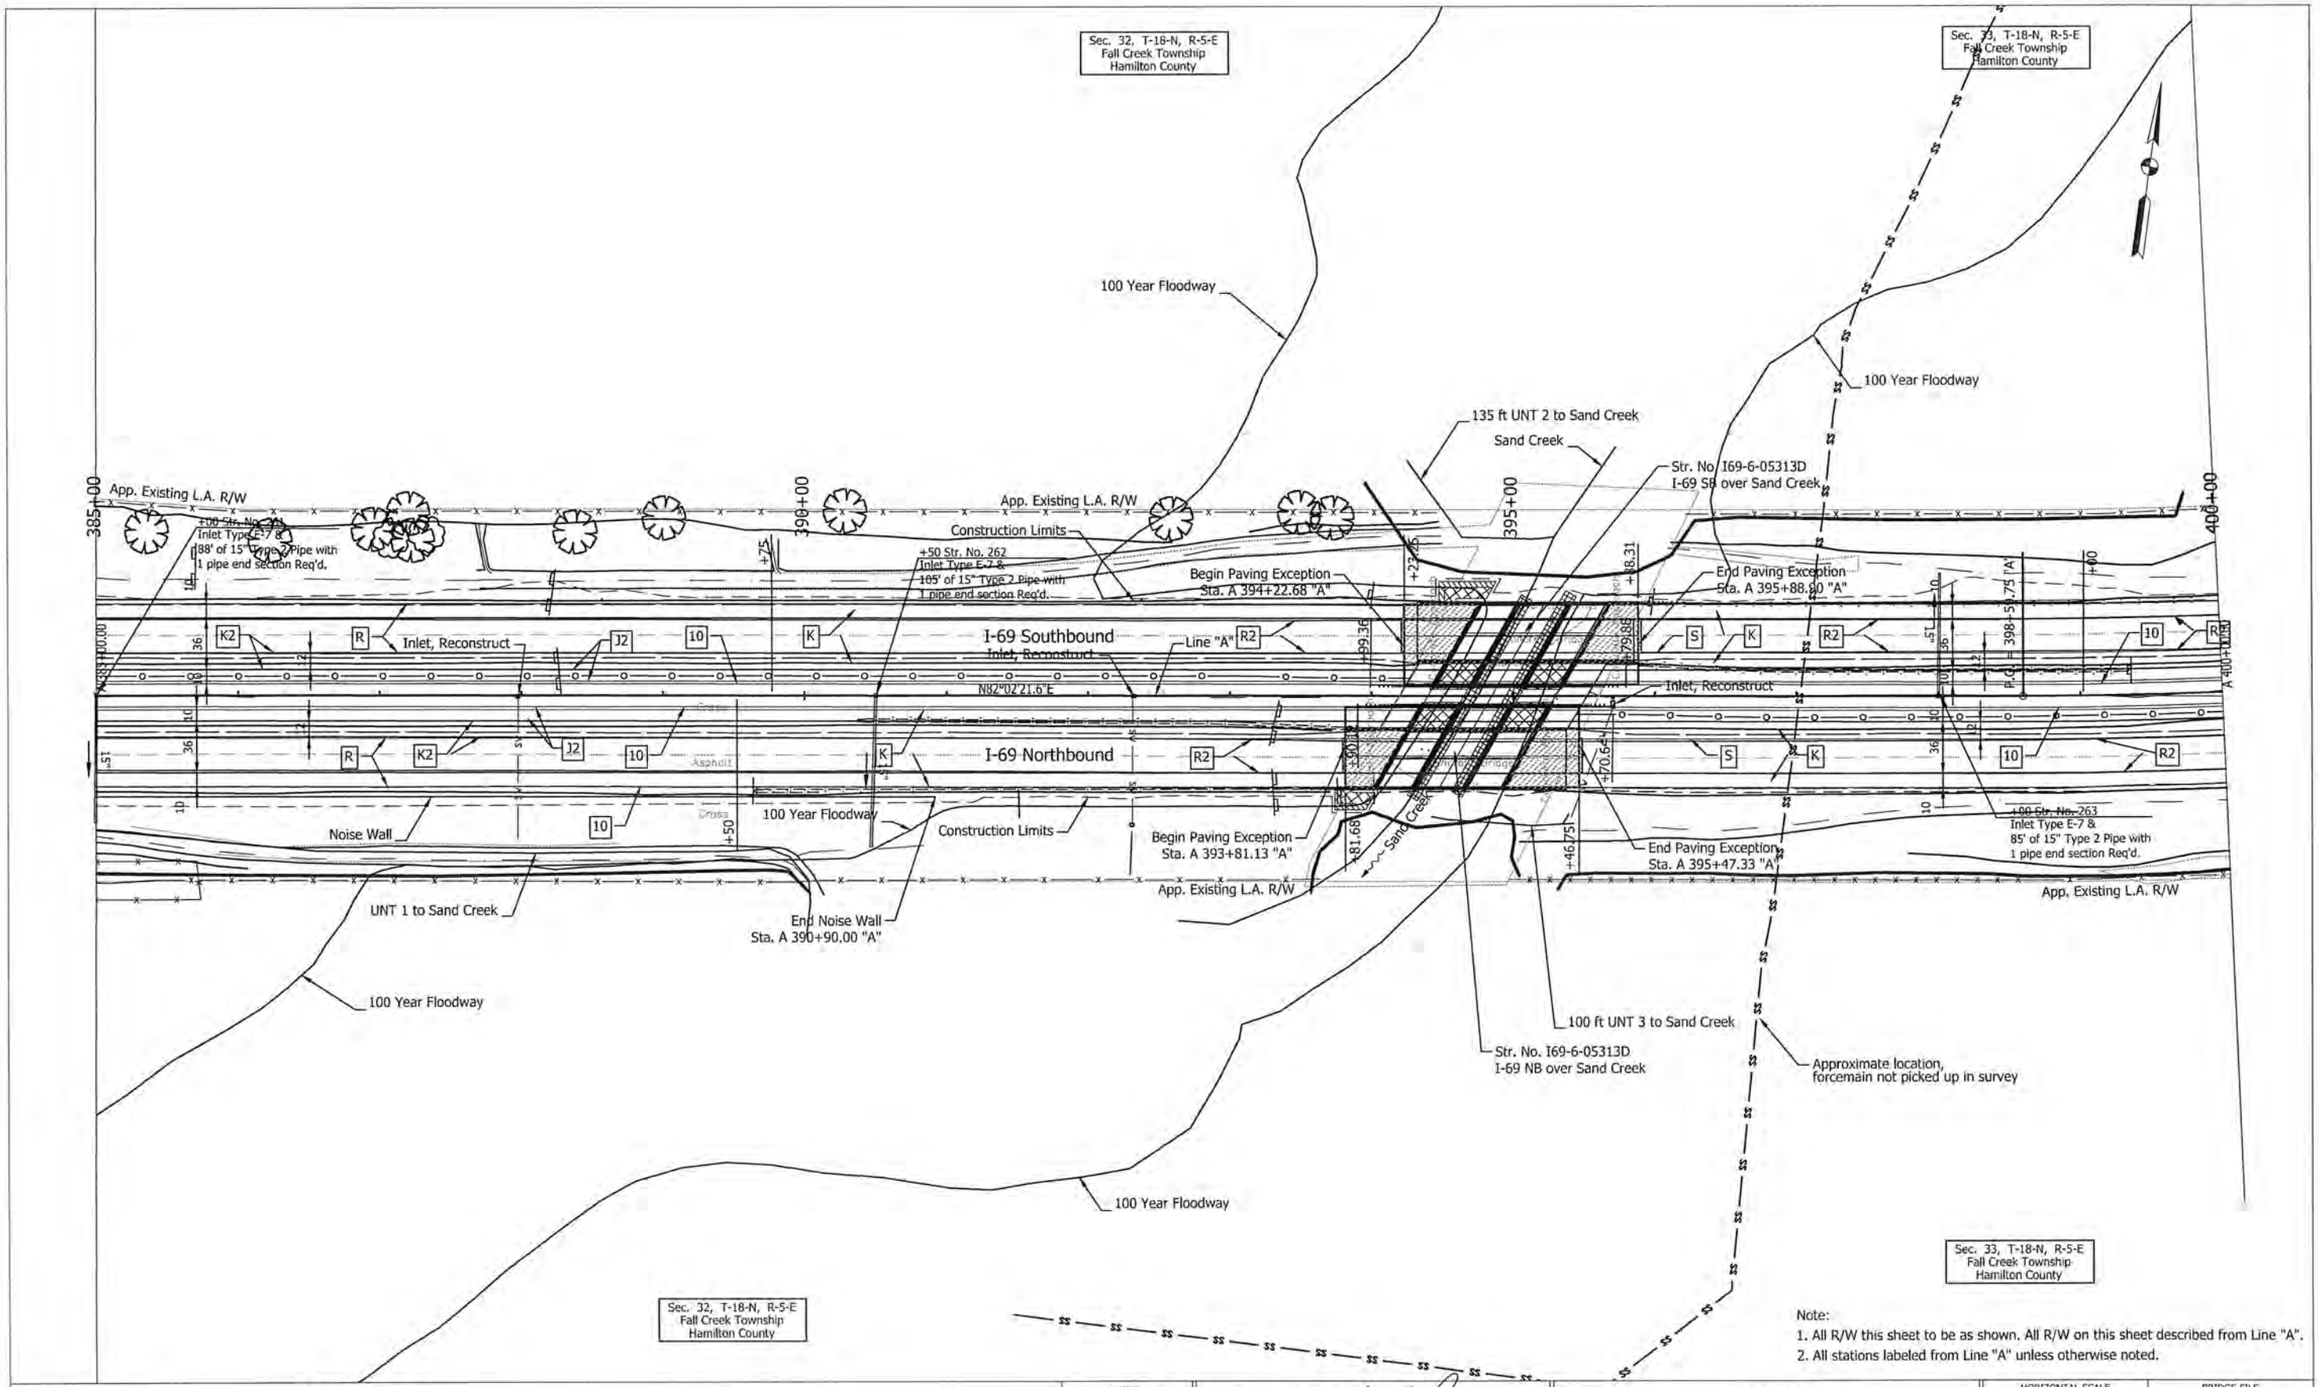

Note:
1. All R/W this sheet to be as shown. All R/W on this sheet described from Line "A".
2. All stations labeled from Line "A" unless otherwise noted.

UNITED Consulting
1625 N. Post Road
Indianapolis, IN 46219
Phone 317-895-2585
Fax 317-895-2596
www.ucindy.com

MATTHEW A. TAYLOR REGISTERED No. 10200109 STATE OF INDIANA PROFESSIONAL ENGINEER

RECOMMENDED FOR APPROVAL: Matthew Taylor 9/17/15
DESIGN ENGINEER DATE

DESIGNED: ATW DRAWN: DJZ
CHECKED: MAT CHECKED: ATW

INDIANA
DEPARTMENT OF TRANSPORTATION

PLAN SHEET
STA. 385+00.00 TO STA. 400+00.00
LINE "A"

HORIZONTAL SCALE	BRIDGE FILE
1"=50'	
VERTICAL SCALE	DESIGNATION
	1383332
SURVEY BOOK	SHEETS
	108 of 291
CONTRACT	PROJECT
R-37053	1383332

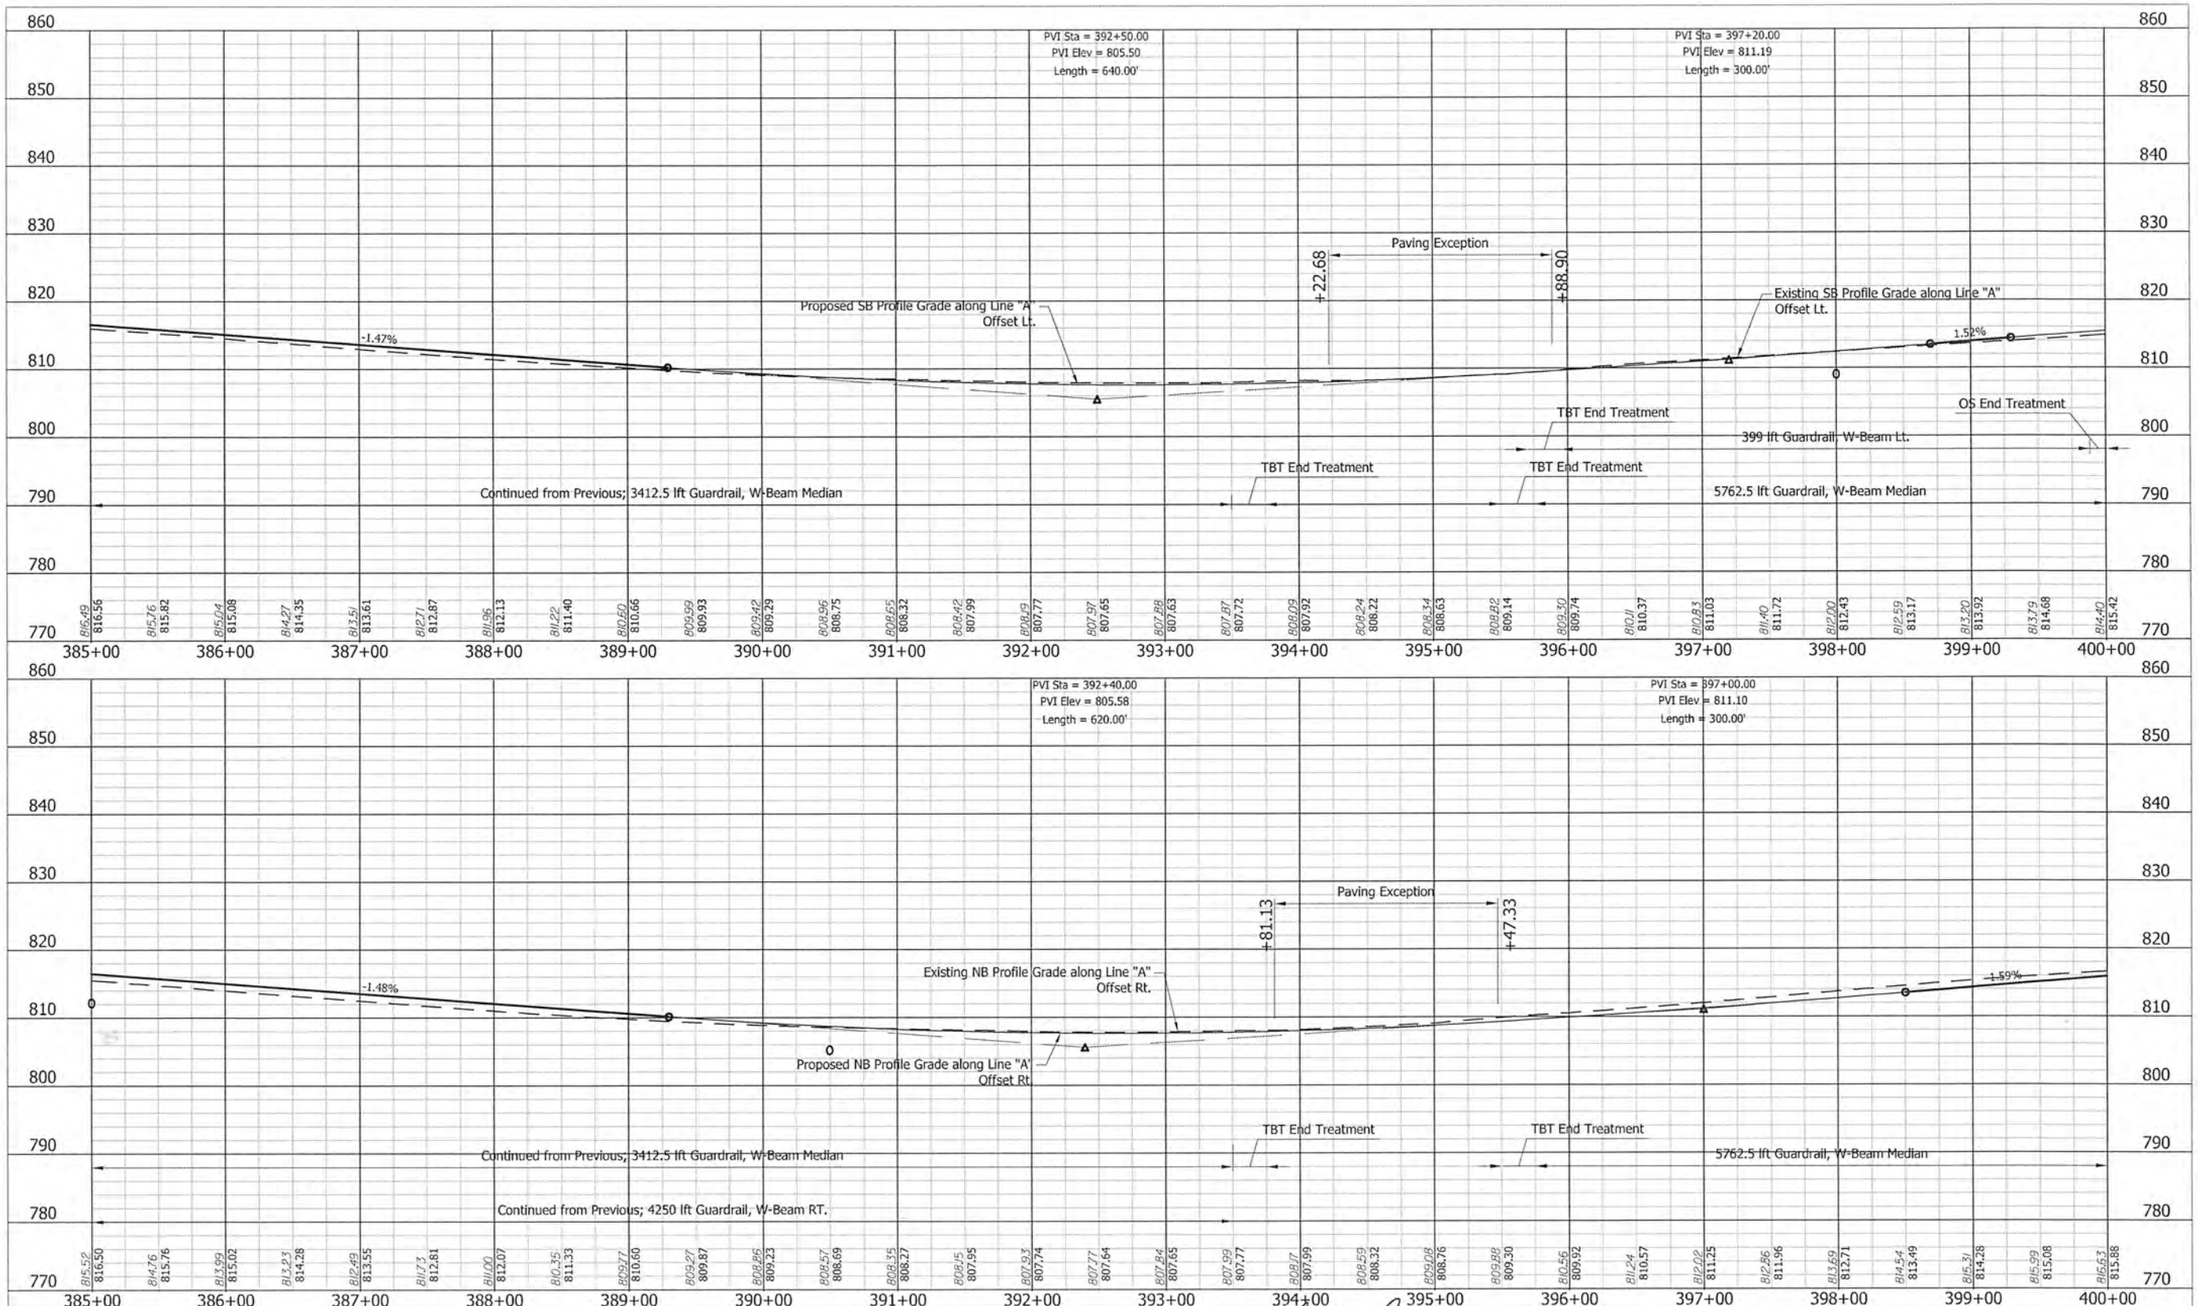

UNITED Consulting
1625 N. Post Road
Indianapolis, IN 46219
Phone 317-895-2585
Fax 317-895-2596
www.ucindy.com

MATTHEW A. TAYLOR
REGISTERED
No. 10200109
STATE OF INDIANA
PROFESSIONAL ENGINEER

RECOMMENDED FOR APPROVAL: Matthew Taylor 8/17/15
DESIGN ENGINEER — DATE

DESIGNED: JRA | DRAWN: DJZ
CHECKED: MAT | CHECKED: JRA

INDIANA
DEPARTMENT OF TRANSPORTATION

PROFILE SHEET
STA. 385+00.00 TO STA. 400+00.00
LINE "A"

HORIZONTAL SCALE	BRIDGE FILE
1" = 50'	
VERTICAL SCALE	DESIGNATION
1" = 10'	1383332
SURVEY BOOK	SHEETS
	109 of 291
CONTRACT	PROJECT
R-37053	1383332

CURVE DATA 2
PI = 405+30.08 "A"
Delta = 23°48'45" Lt.
D = 1°48'08"
R = 3179.21 ft
T = 670.33 ft
L = 1321.31 ft
E = 69.90 ft
e = 6.1%

Sec. 33, T-18-N, R-5-E
Fall Creek Township
Hamilton County

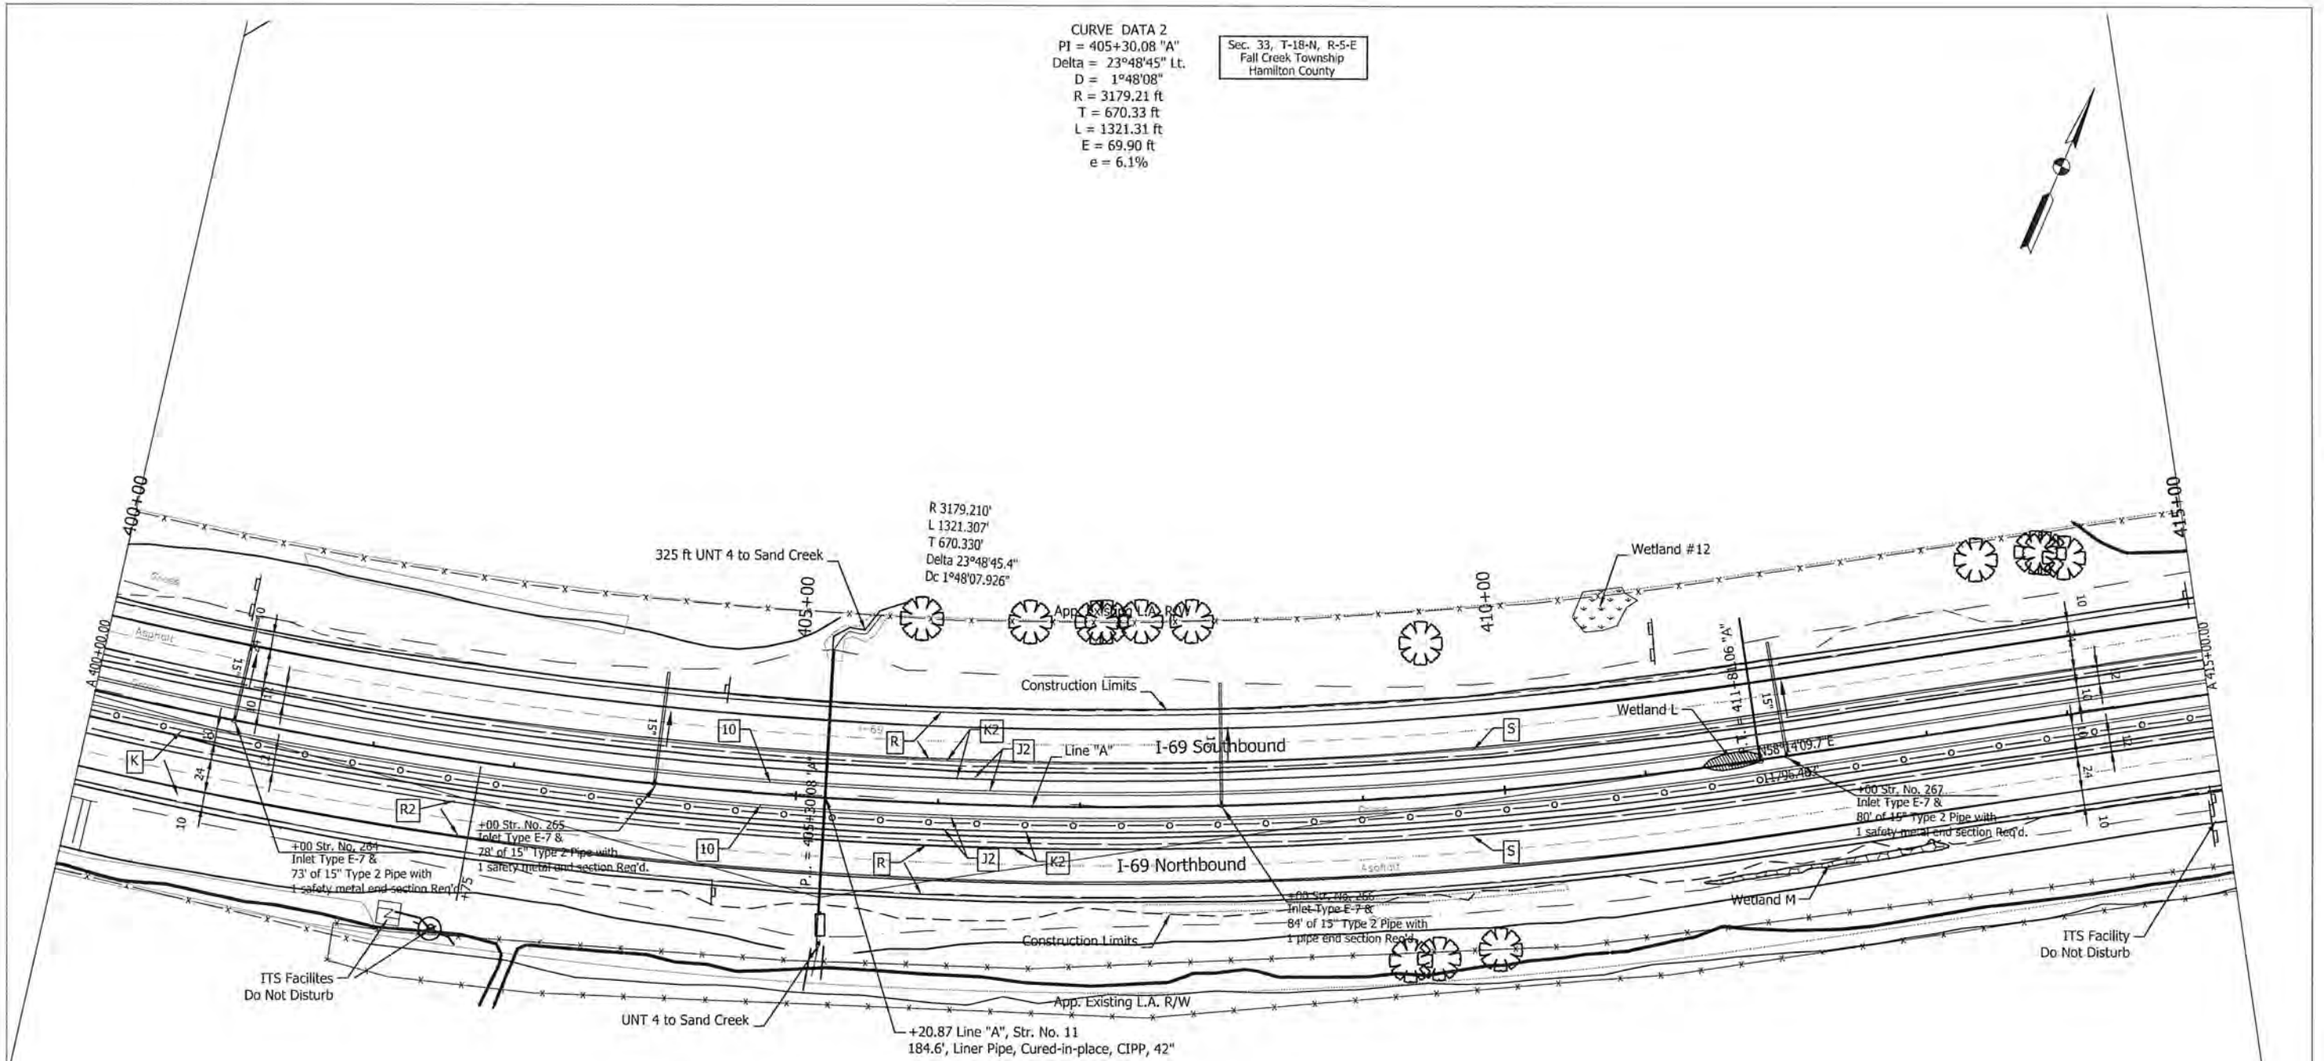

Sec. 33, T-18-N, R-5-E
Fall Creek Township
Hamilton County

Note:
1. All R/W this sheet to be as shown. All R/W on this sheet described from Line "A".
2. All stations labeled from Line "A" unless otherwise noted.

UNITED Consulting
1625 N. Post Road
Indianapolis, IN 46219
Phone 317-895-2585
Fax 317-895-2596
www.ucindy.com

MATTHEW A. TAYLOR REGISTERED No. 10200109 STATE OF INDIANA PROFESSIONAL ENGINEER

RECOMMENDED FOR APPROVAL _____ DESIGN ENGINEER 9/22/15 DATE

DESIGNED: ATW DRAWN: DJZ
CHECKED: MAT CHECKED: MAT

INDIANA
DEPARTMENT OF TRANSPORTATION

PLAN SHEET
STA. 400+00.00 TO STA. 415+00.00
LINE "A"

HORIZONTAL SCALE	BRIDGE FILE
1"=50'	
VERTICAL SCALE	DESIGNATION
	1383332
SURVEY BOOK	SHEETS
	110 of 291
CONTRACT	PROJECT
R-37053	1383332

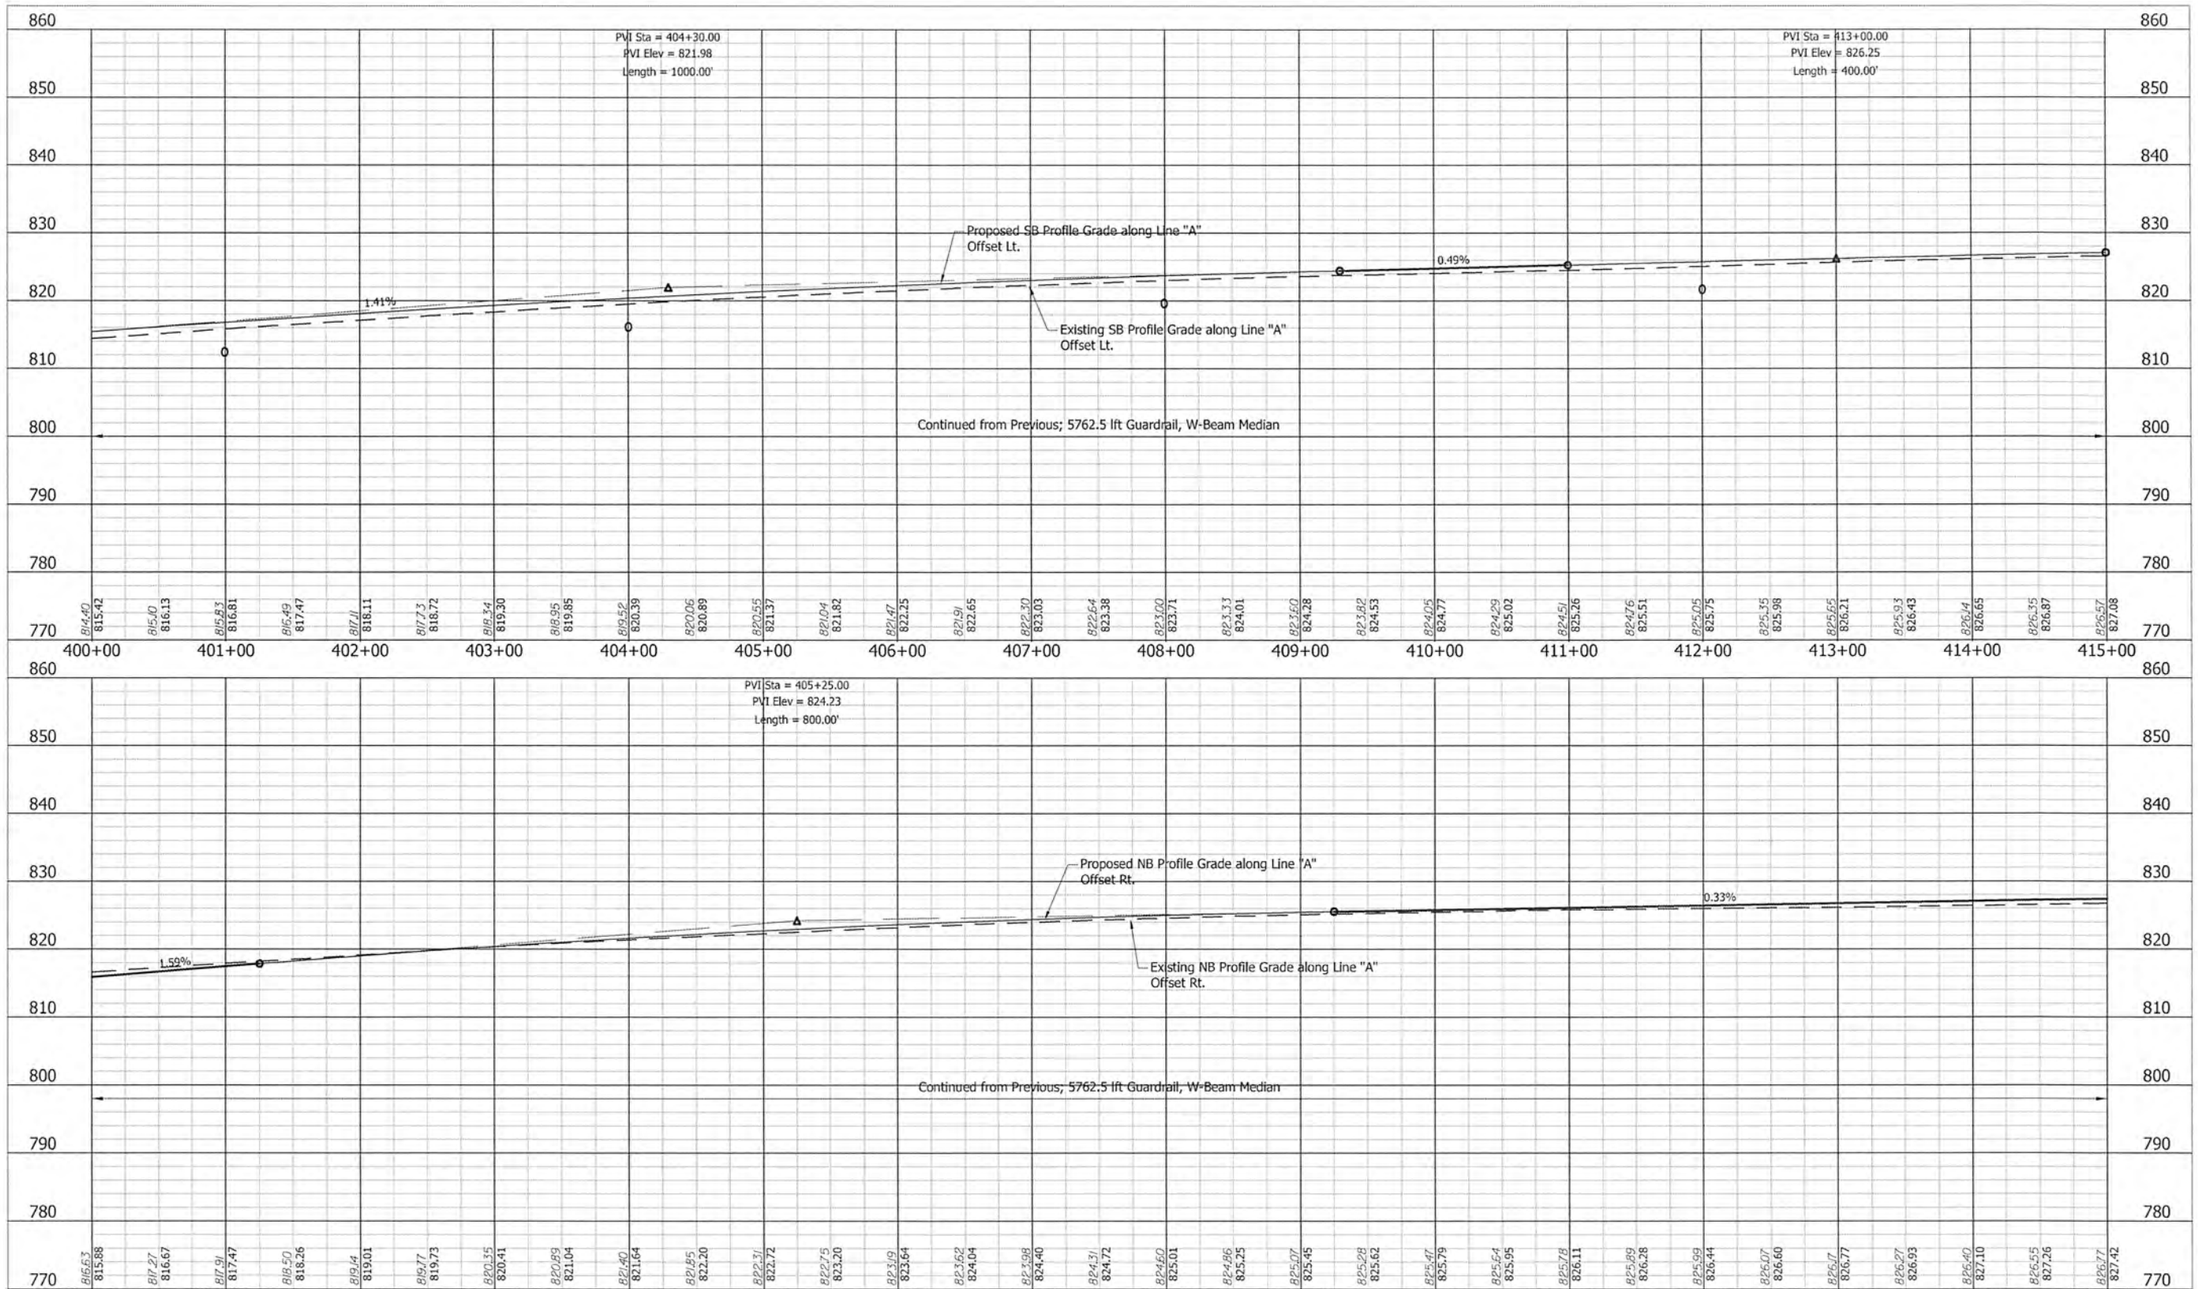

UNITED Consulting
1625 N. Post Road
Indianapolis, IN 46219
Phone 317-895-2585
Fax 317-895-2596
www.ucindy.com

MATTHEW A. TAYLOR REGISTERED No. 10200109 STATE OF INDIANA PROFESSIONAL ENGINEER

RECOMMENDED FOR APPROVAL _____ DESIGN ENGINEER 9/10/15 DATE

DESIGNED: JRA DRAWN: DJZ

CHECKED: MAT CHECKED: JRA

INDIANA
DEPARTMENT OF TRANSPORTATION

PROFILE SHEET
STA. 400+00.00 TO STA. 415+00.00
LINE "A"

HORIZONTAL SCALE	BRIDGE FILE
1" = 50'	
VERTICAL SCALE	DESIGNATION
1" = 10'	1383332
SURVEY BOOK	SHEETS
	111 of 291
CONTRACT	PROJECT
R-37053	1383332

Sec. 33, T-18-N, R-5-E
Fall Creek Township
Hamilton County

Sec. 28, T-18-N, R-5-E
Fall Creek Township
Hamilton County

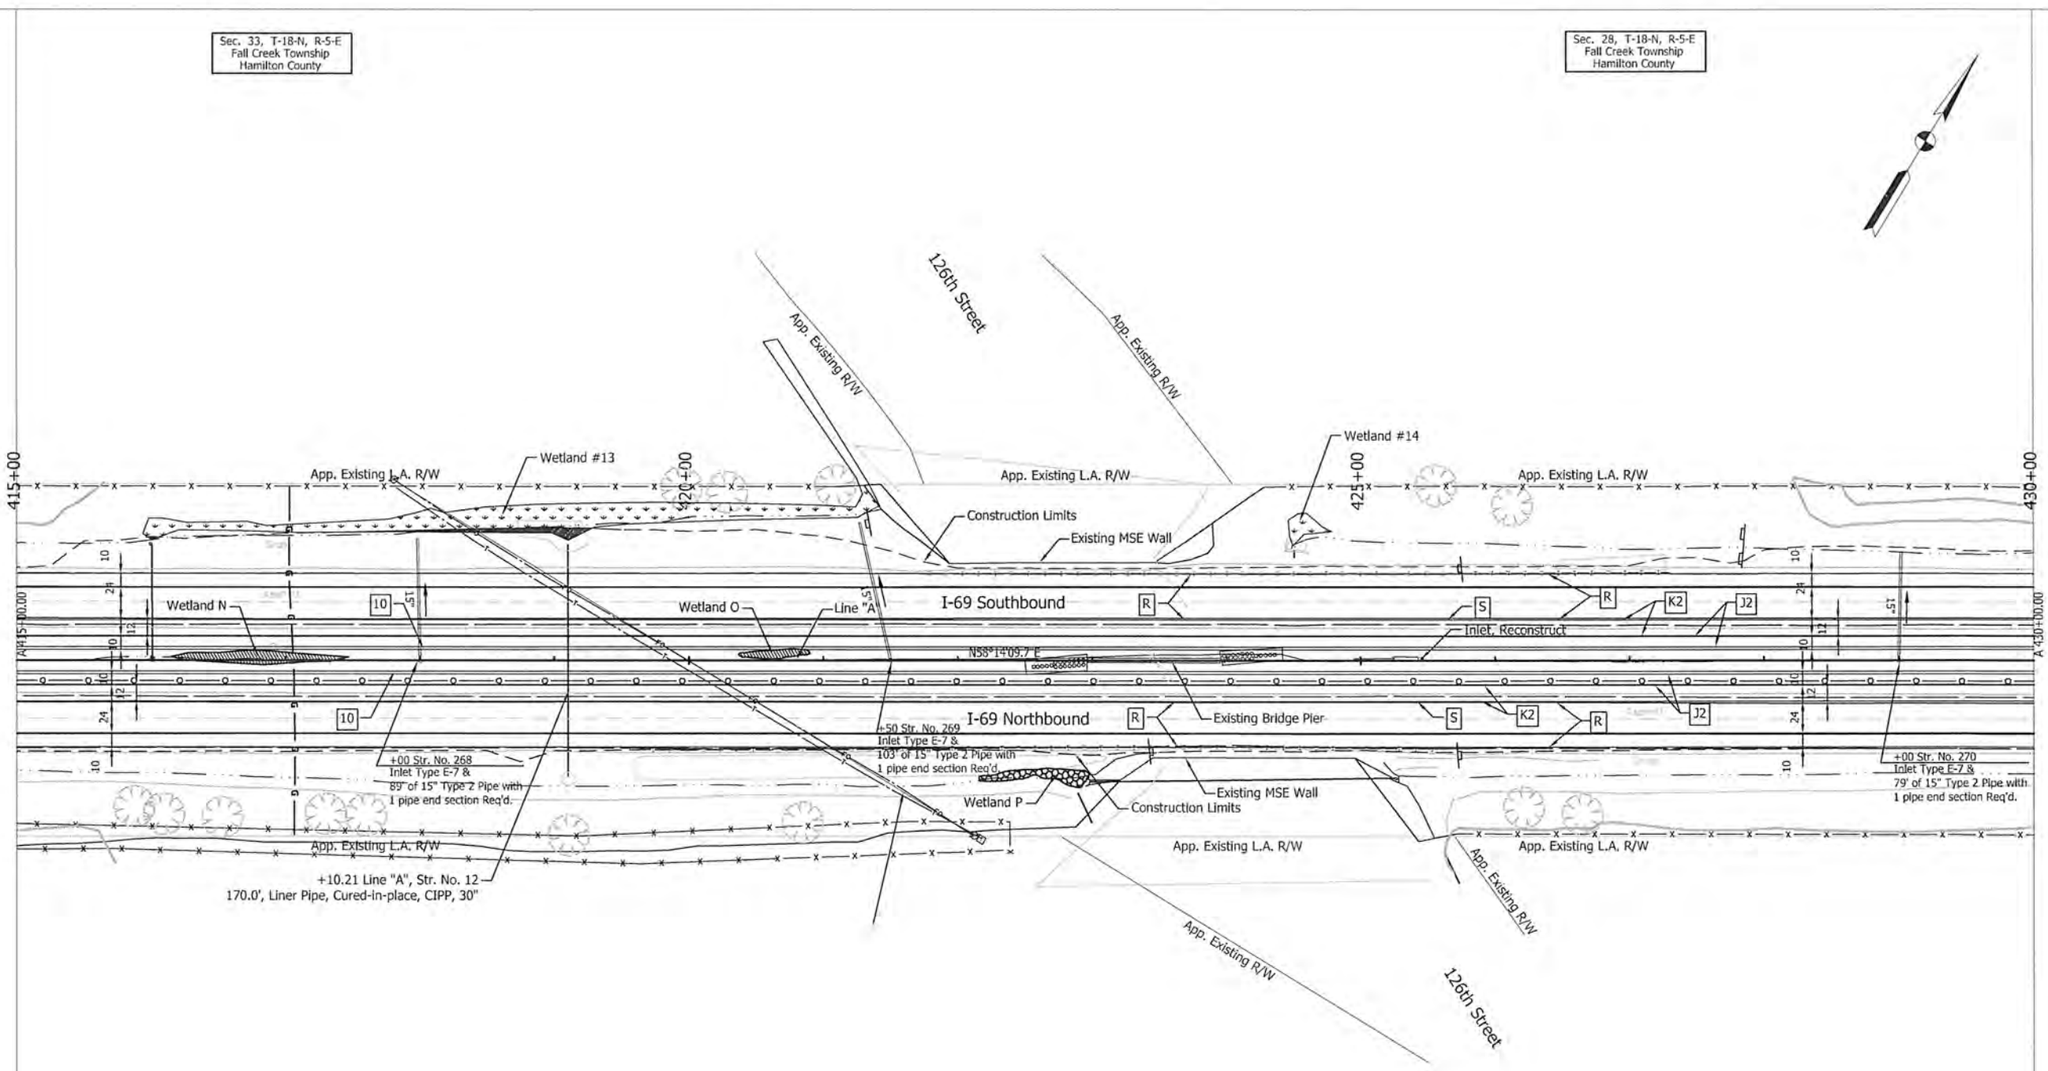

Sec. 28, T-18-N, R-5-E
Fall Creek Township
Hamilton County

Sec. 33, T-18-N, R-5-E
Fall Creek Township
Hamilton County

Note:
1. All R/W this sheet to be as shown. All R/W on this sheet described from Line "A".
2. All stations labeled from Line "A" unless otherwise noted.

UNITED Consulting
1625 N. Post Road
Indianapolis, IN 46219
Phone 317-895-2585
Fax 317-895-2596
www.ucmdy.com

MATTHEW A. TAYLOR REGISTERED No. 10200109 STATE OF INDIANA PROFESSIONAL ENGINEER

RECOMMENDED FOR APPROVAL _____ DESIGN ENGINEER 9/17/15 DATE

DESIGNED: ATW DRAWN: DJZ

CHECKED: MAT CHECKED: ATW

INDIANA
DEPARTMENT OF TRANSPORTATION

PLAN SHEET
STA. 415+00.00 TO STA. 430+00.00
LINE "A"

HORIZONTAL SCALE	BRIDGE FILE
1"=50'	
VERTICAL SCALE	DESIGNATION
	1383332
SURVEY BOOK	SHEETS
	112 of 291
CONTRACT	PROJECT
R-37053	1383332

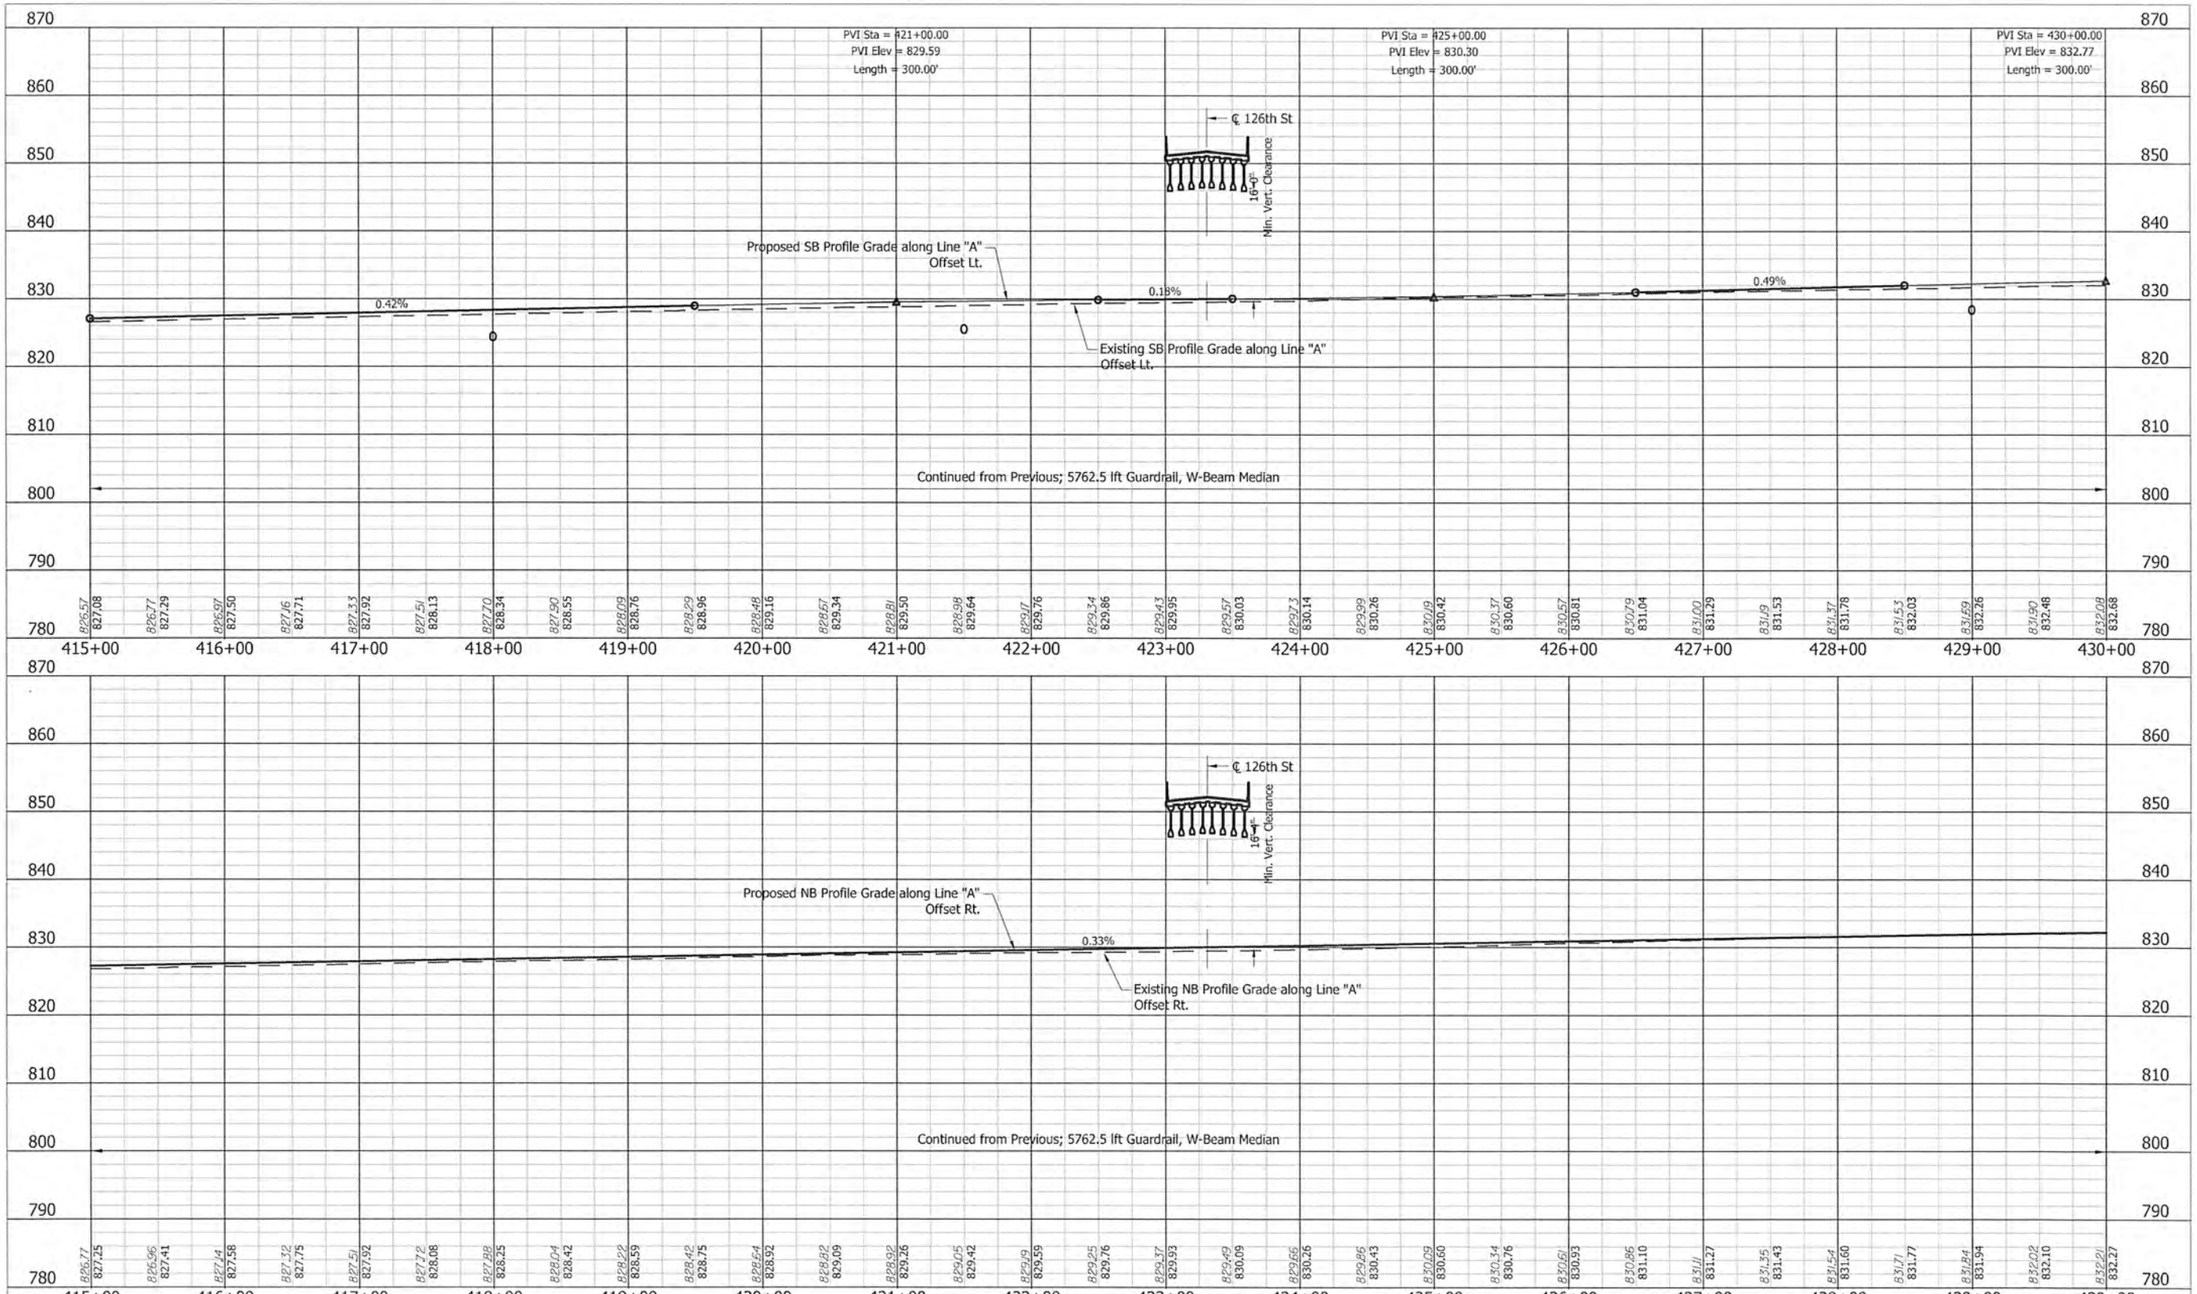

UNITED Consulting
1625 N. Post Road
Indianapolis, IN 46219
Phone 317-895-2585
Fax 317-895-2596
www.ucindy.com

MATTHEW A. TAYLOR REGISTERED No. 10200109 STATE OF INDIANA PROFESSIONAL ENGINEER

RECOMMENDED FOR APPROVAL _____ DESIGN ENGINEER 9/17/15 DATE

DESIGNED: ATW DRAWN: DJZ

CHECKED: MAT CHECKED: MAT

INDIANA
DEPARTMENT OF TRANSPORTATION

PROFILE SHEET
STA. 415+00.00 TO STA. 430+00.00
LINE "A"

HORIZONTAL SCALE	BRIDGE FILE
1" = 50'	
VERTICAL SCALE	DESIGNATION
1" = 10'	1383332
SURVEY BOOK	SHEETS
	113 of 291
CONTRACT	PROJECT
R-37053	1383332

$FILE$
$DATE$

Sec. 28, T-18-N, R-5-E
Fall Creek Township
Hamilton County

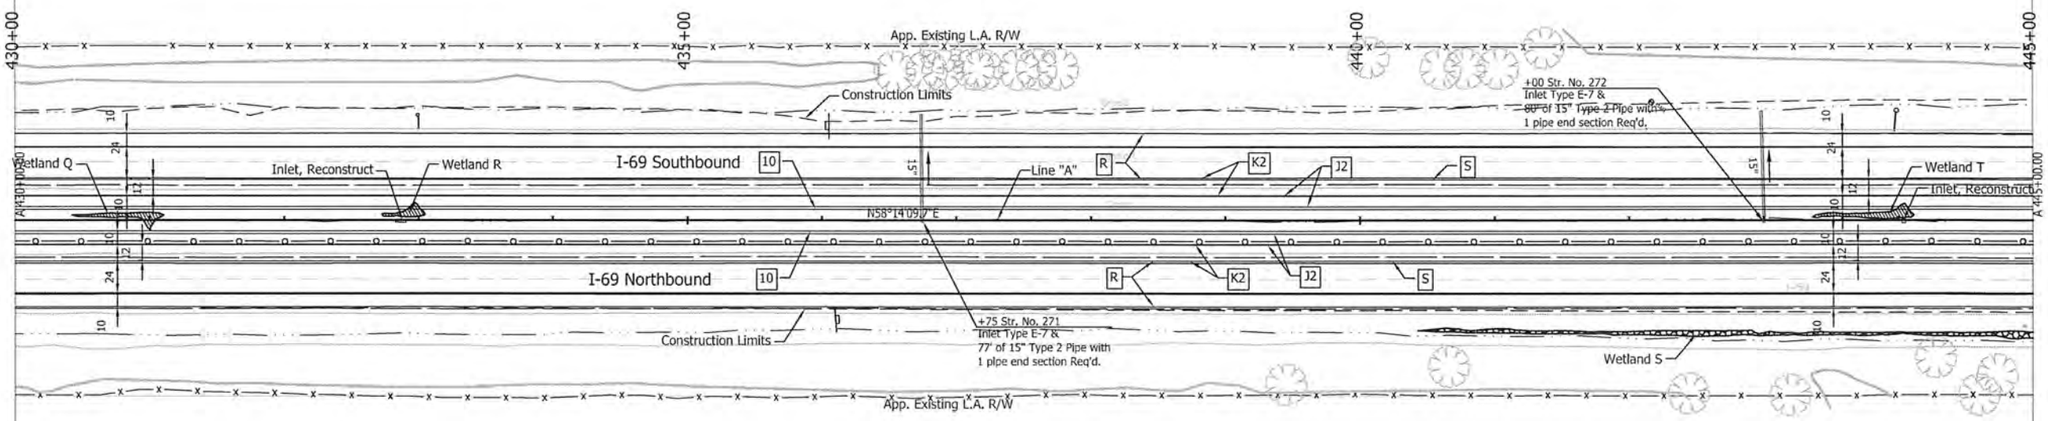

Sec. 28, T-18-N, R-5-E
Fall Creek Township
Hamilton County

Note:
1. All R/W this sheet to be as shown. All R/W on this sheet described from Line "A".
2. All stations labeled from Line "A" unless otherwise noted.

UNITED Consulting
1625 N. Post Road
Indianapolis, IN 46219
Phone 317-895-2585
Fax 317-895-2596
www.ucindy.com

MATTHEW A. TAYLOR REGISTERED No. 10200109 STATE OF INDIANA PROFESSIONAL ENGINEER

RECOMMENDED FOR APPROVAL _____ DESIGN ENGINEER 9/12/15 DATE

DESIGNED: ATW	DRAWN: DJZ
CHECKED: MAT	CHECKED: MAT

INDIANA
DEPARTMENT OF TRANSPORTATION

PLAN SHEET
STA. 430+00.00 TO STA. 445+00.00
LINE "A"

HORIZONTAL SCALE	BRIDGE FILE
1"=50'	
VERTICAL SCALE	DESIGNATION
	1383332
SURVEY BOOK	SHEETS
	114 of 291
CONTRACT	PROJECT
R-37053	1383332

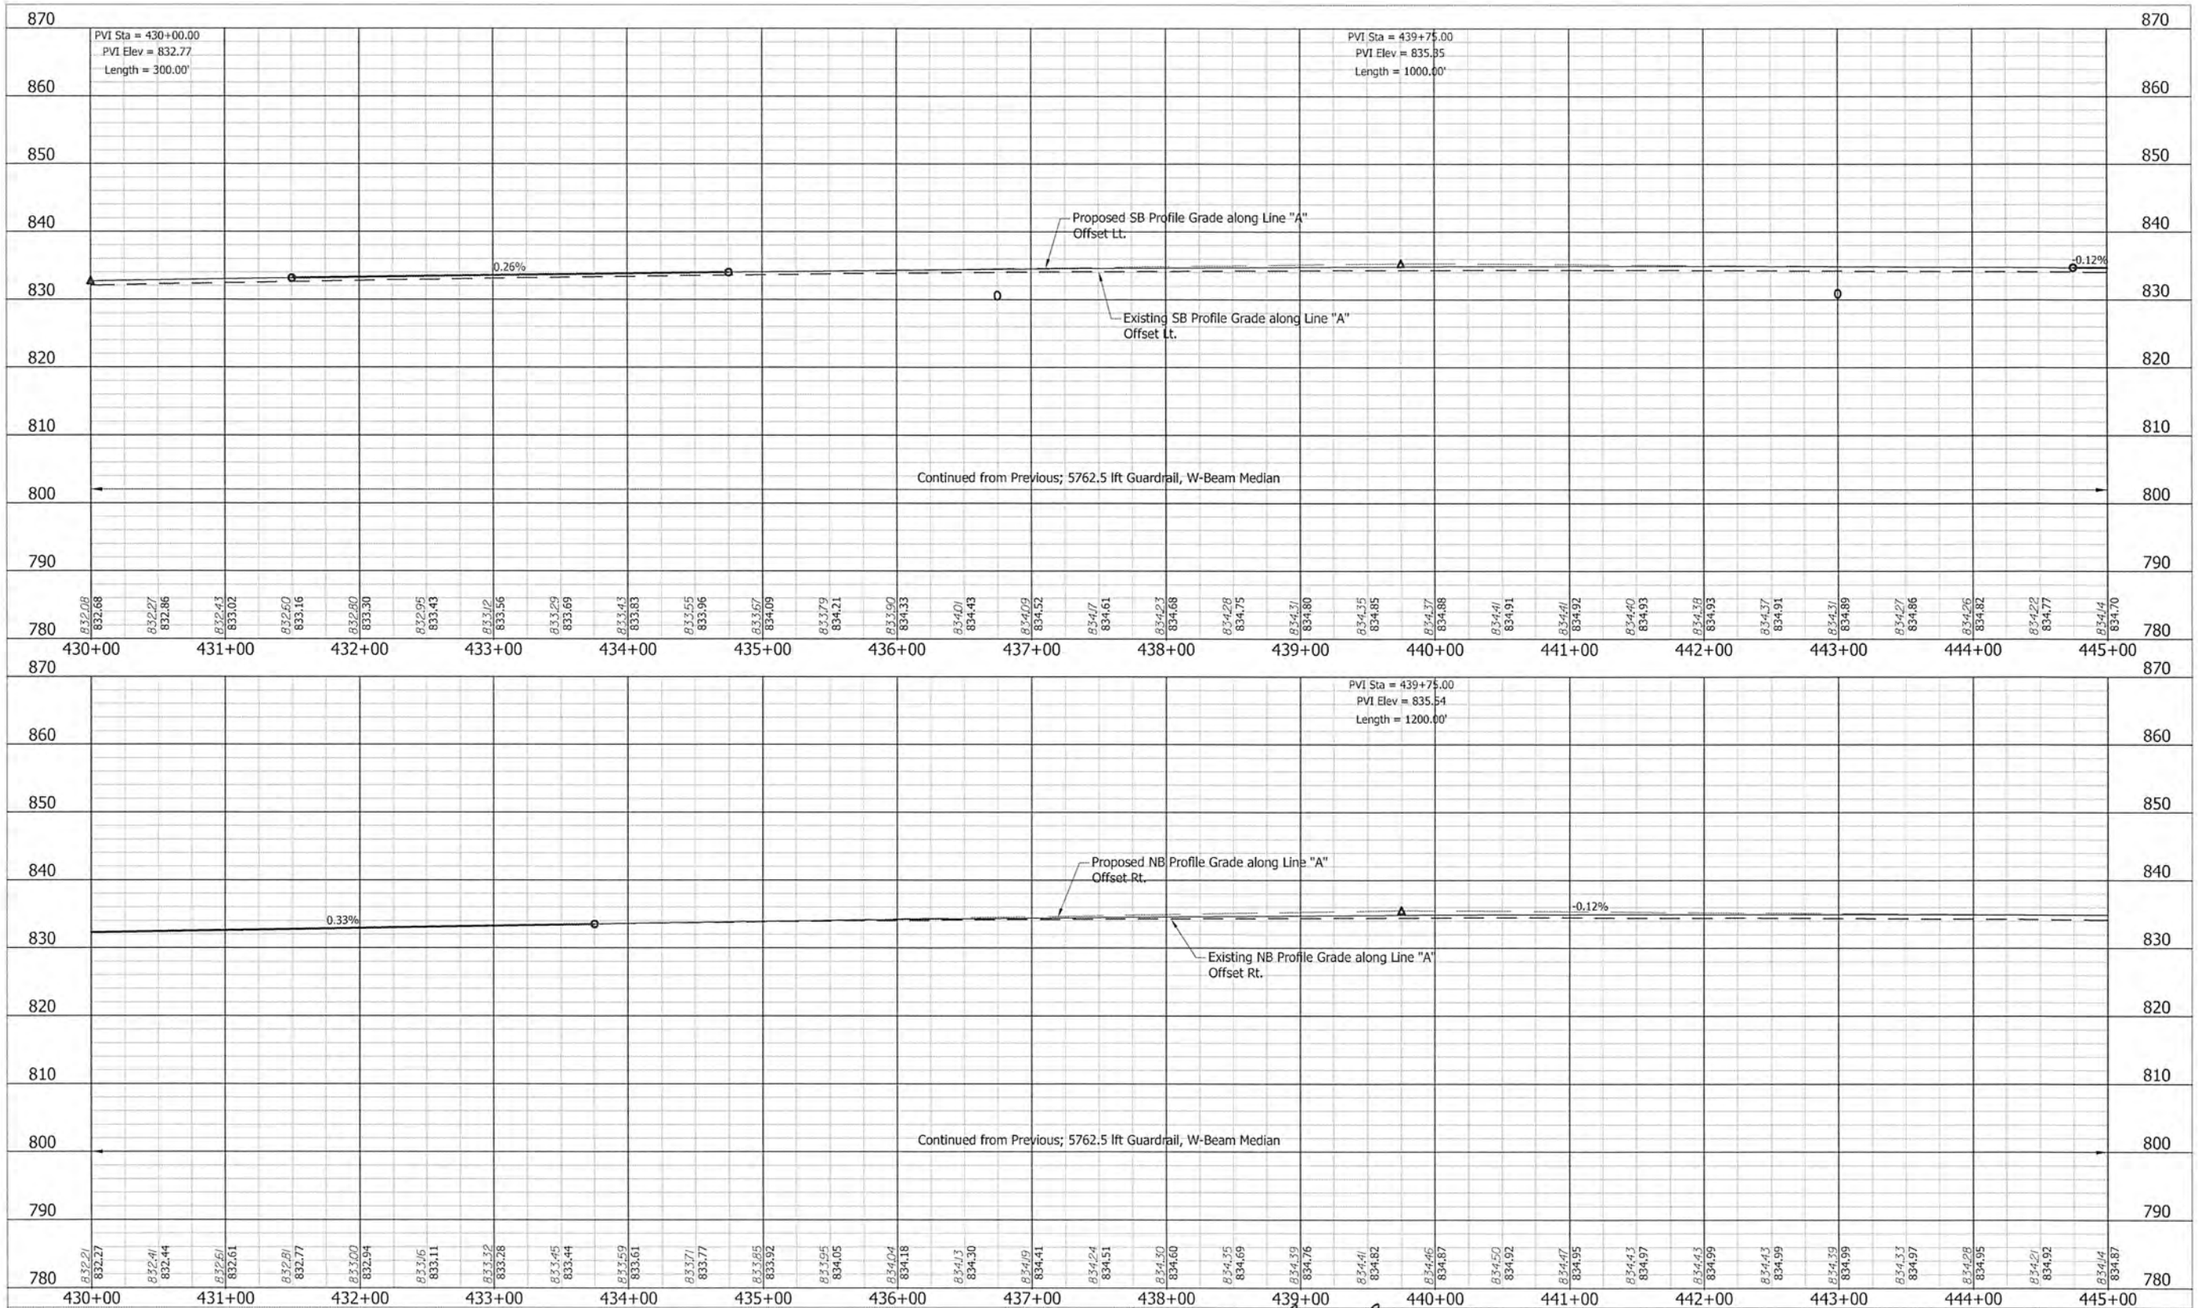

UNITED Consulting
1625 N. Post Road
Indianapolis, IN 46219
Phone 317-895-2585
Fax 317-895-2596
www.ucindy.com

MATTHEW A. TAYLOR REGISTERED No. 10200109 STATE OF INDIANA PROFESSIONAL ENGINEER

RECOMMENDED FOR APPROVAL: DESIGN ENGINEER — DATE: 9/17/15

DESIGNED: JRA | DRAWN: DJZ | CHECKED: MAT | CHECKED: JRA

INDIANA
DEPARTMENT OF TRANSPORTATION

PROFILE SHEET
STA. 430+00.00 TO STA. 445+00.00
LINE "A"

HORIZONTAL SCALE	BRIDGE FILE
1" = 50'	
VERTICAL SCALE	DESIGNATION
1" = 10'	1383332
SURVEY BOOK	SHEETS
	115 of 291
CONTRACT	PROJECT
R-37053	1383332

Sec. 28, T-18-N, R-5-E
Fall Creek Township
Hamilton County

Sec. 27, T-18-N, R-5-E
Fall Creek Township
Hamilton County

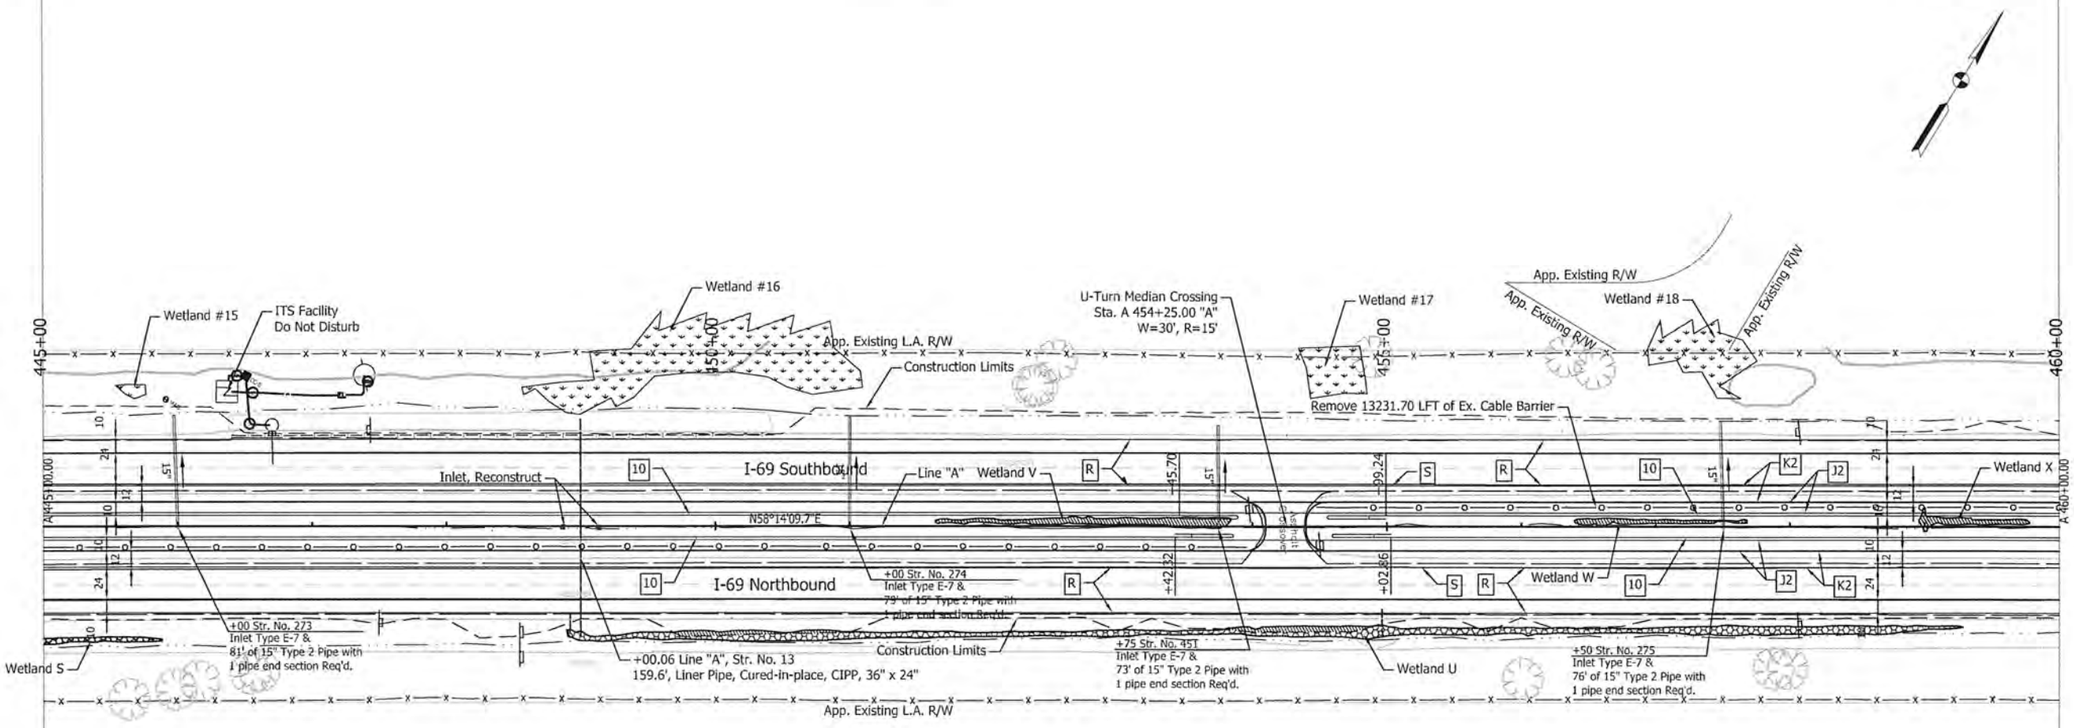

Sec. 28, T-18-N, R-5-E
Fall Creek Township
Hamilton County

Sec. 27, T-18-N, R-5-E
Fall Creek Township
Hamilton County

Note:
1. All R/W this sheet to be as shown. All R/W on this sheet described from Line "A".
2. All stations labeled from Line "A" unless otherwise noted.

UNITED Consulting
1625 N. Post Road
Indianapolis, IN 46219
Phone 317-895-2585
Fax 317-895-2596
www.ucindy.com

MATTHEW A. TAYLOR
REGISTERED
No. 10200109
STATE OF INDIANA
PROFESSIONAL ENGINEER

RECOMMENDED FOR APPROVAL	DESIGN ENGINEER	9/17/13 DATE	
DESIGNED: ATW	DRAWN: DJZ		
CHECKED: MAT	CHECKED: MAT		

INDIANA
DEPARTMENT OF TRANSPORTATION

PLAN SHEET
STA. 445+00.00 TO STA. 460+00.00
LINE "A"

HORIZONTAL SCALE	BRIDGE FILE
1"=50'	
VERTICAL SCALE	DESIGNATION
	1383332
SURVEY BOOK	SHEETS
	116 of 291
CONTRACT	PROJECT
R-37053	1383332

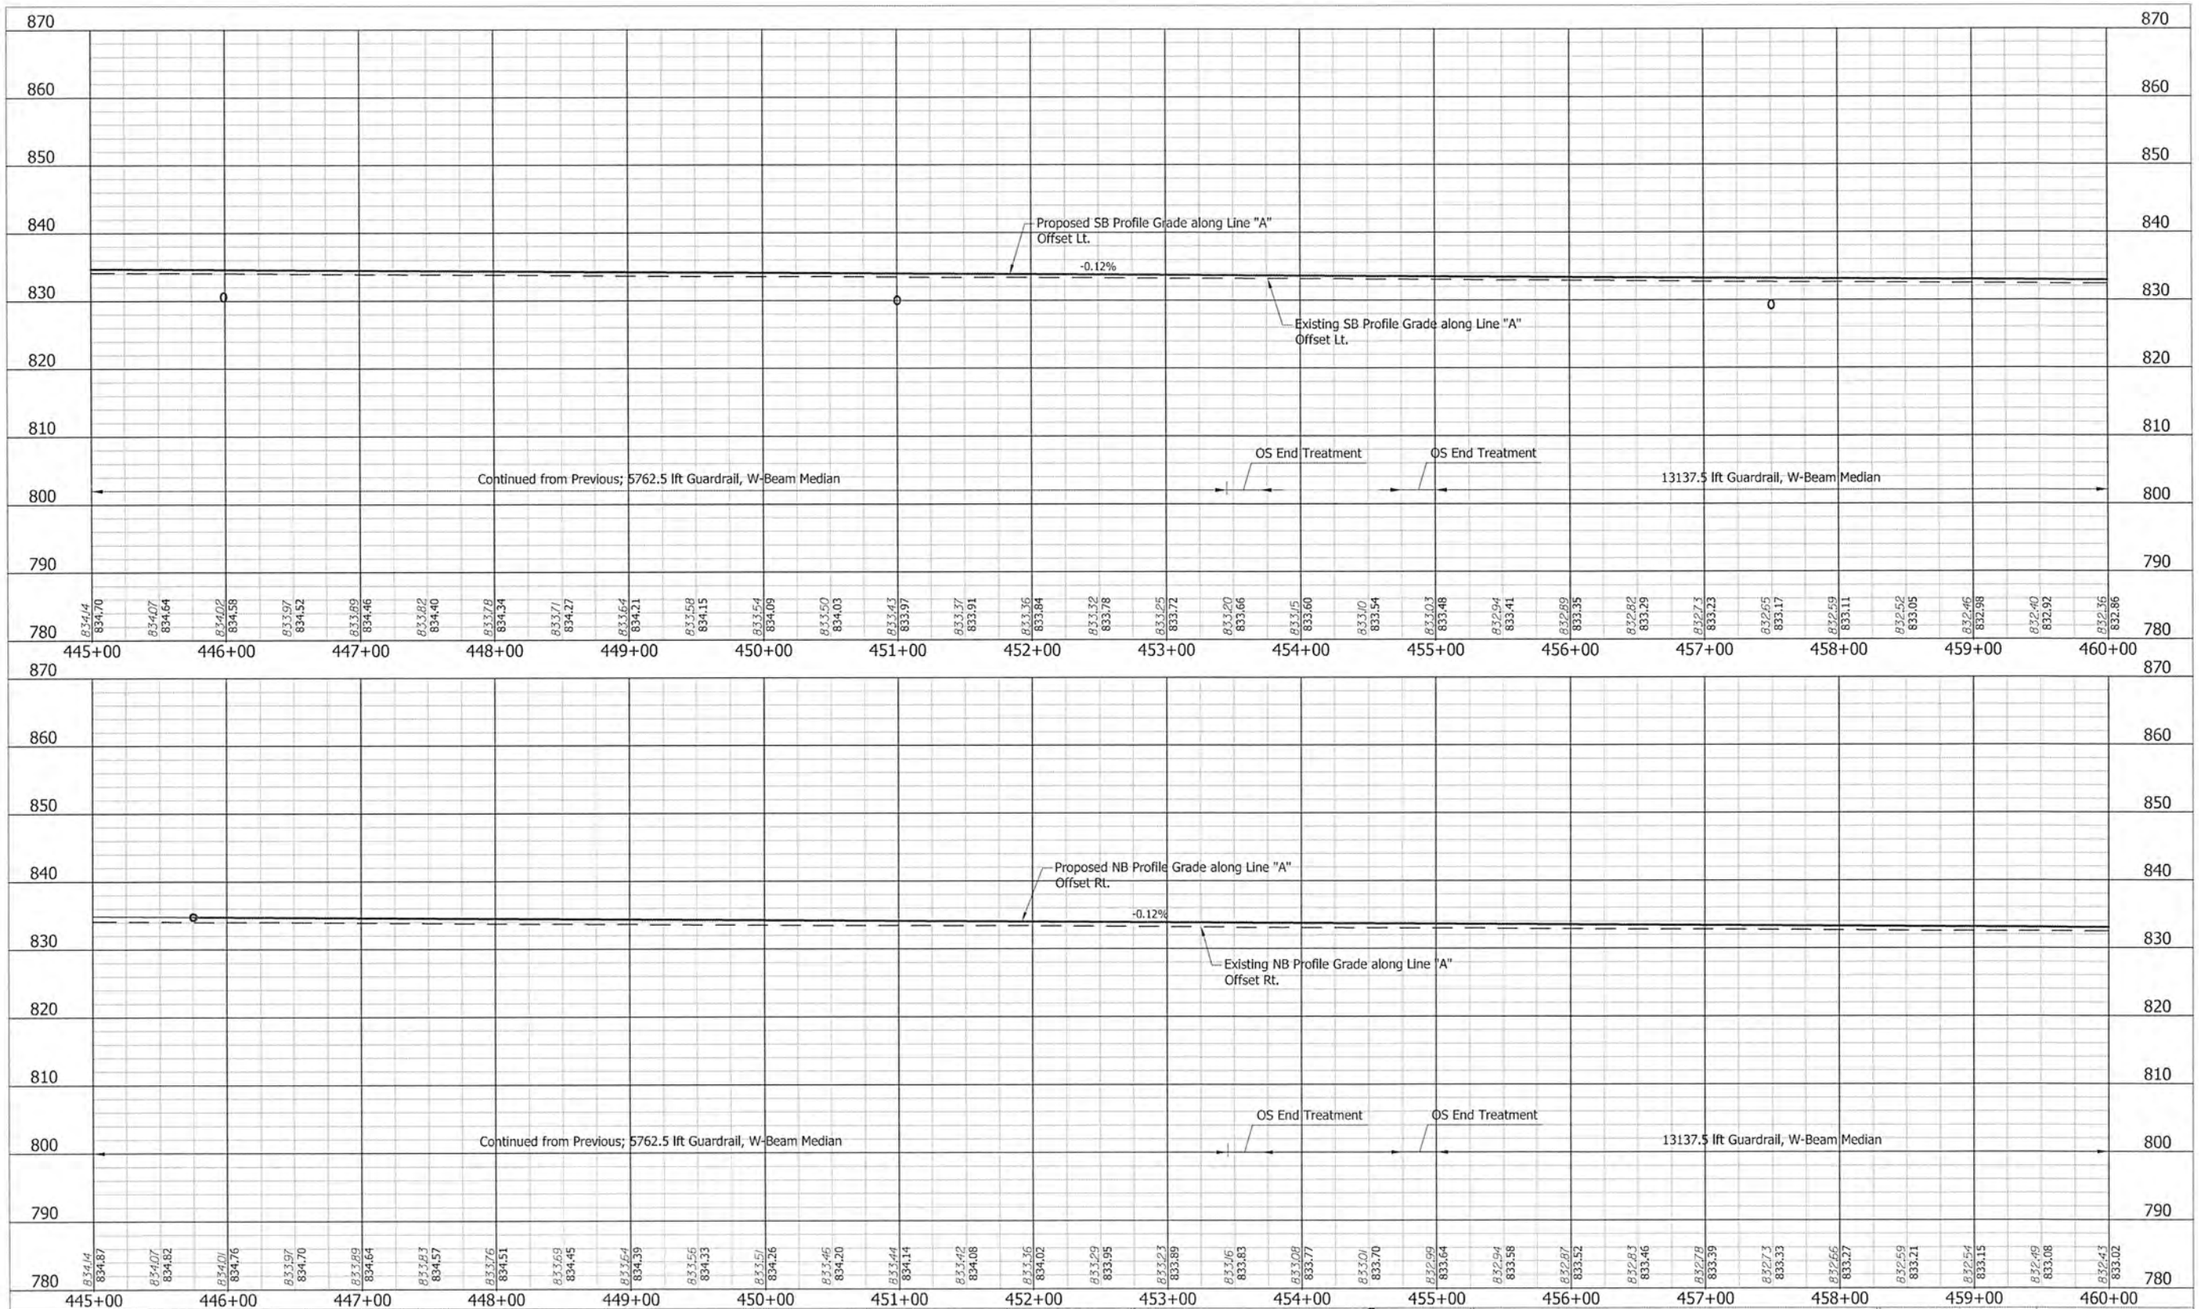

UNITED Consulting
1625 N. Post Road
Indianapolis, IN 46219
Phone 317-895-2585
Fax 317-895-2596
www.ucindy.com

MATTHEW A. TAYLOR REGISTERED No. 10200109 STATE OF INDIANA PROFESSIONAL ENGINEER

RECOMMENDED FOR APPROVAL _____ DESIGN ENGINEER — DATE 9/12/13

DESIGNED: JRA | DRAWN: DJZ | CHECKED: MAT | CHECKED: JRA

INDIANA
DEPARTMENT OF TRANSPORTATION

PROFILE SHEET
STA. 445+00.00 TO STA. 460+00.00
LINE "A"

HORIZONTAL SCALE	BRIDGE FILE
1" = 50'	
VERTICAL SCALE	DESIGNATION
1" = 10'	1383332
SURVEY BOOK	SHEETS
	117 of 291
CONTRACT	PROJECT
R-37053	1383332

Sec. 27, T-18-N, R-5-E
Fall Creek Township
Hamilton County

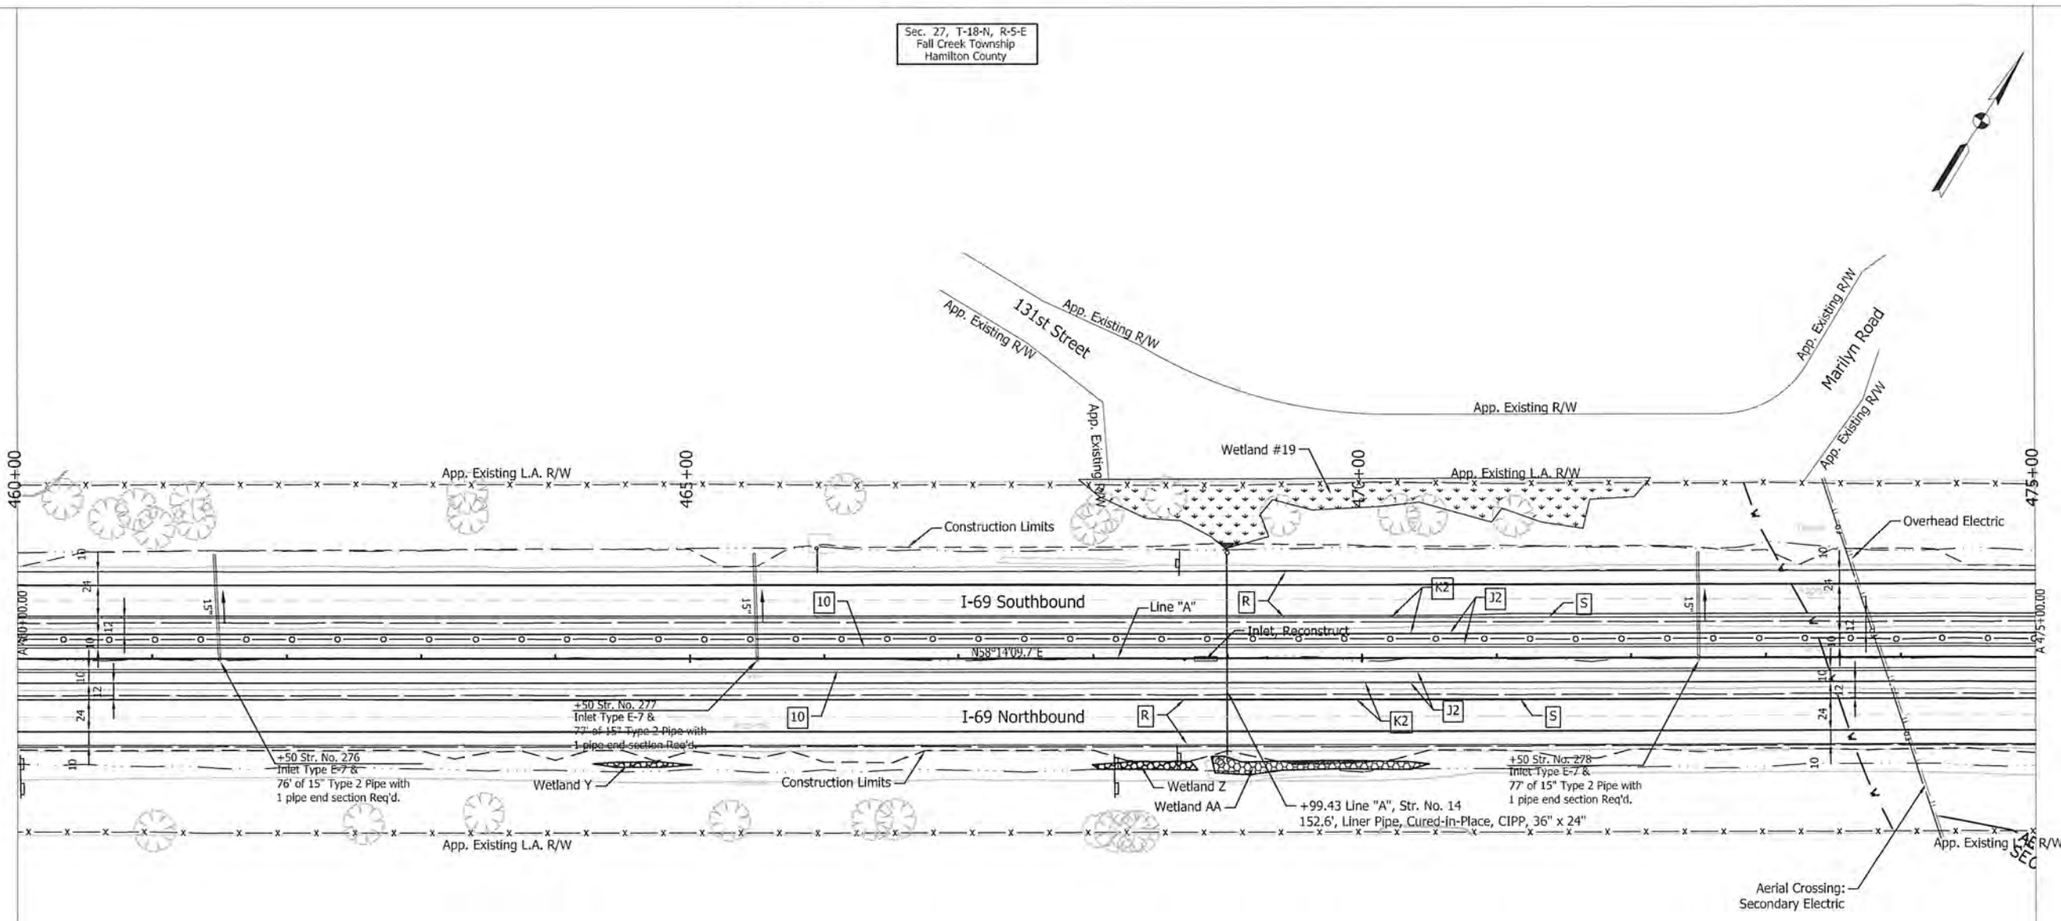

Sec. 27, T-18-N, R-5-E
Fall Creek Township
Hamilton County

Note:
1. All R/W this sheet to be as shown. All R/W on this sheet described from Line "A".
2. All stations labeled from Line "A" unless otherwise noted.

UNITED Consulting
1625 N. Post Road
Indianapolis, IN 46219
Phone 317-895-2585
Fax 317-895-2596
www.ucindy.com

MATTHEW A. TAYLOR REGISTERED No. 10200109 STATE OF INDIANA PROFESSIONAL ENGINEER

RECOMMENDED FOR APPROVAL — DESIGN ENGINEER — DATE 9/22/15

DESIGNED: ATW | DRAWN: DJZ | CHECKED: MAT | CHECKED: MAT

INDIANA
DEPARTMENT OF TRANSPORTATION

PLAN SHEET
STA. 460+00.00 TO STA. 475+00.00
LINE "A"

HORIZONTAL SCALE	BRIDGE FILE
1"=50'	
VERTICAL SCALE	DESIGNATION
	1383332
SURVEY BOOK	SHEETS
	118 of 291
CONTRACT	PROJECT
R-37053	1383332

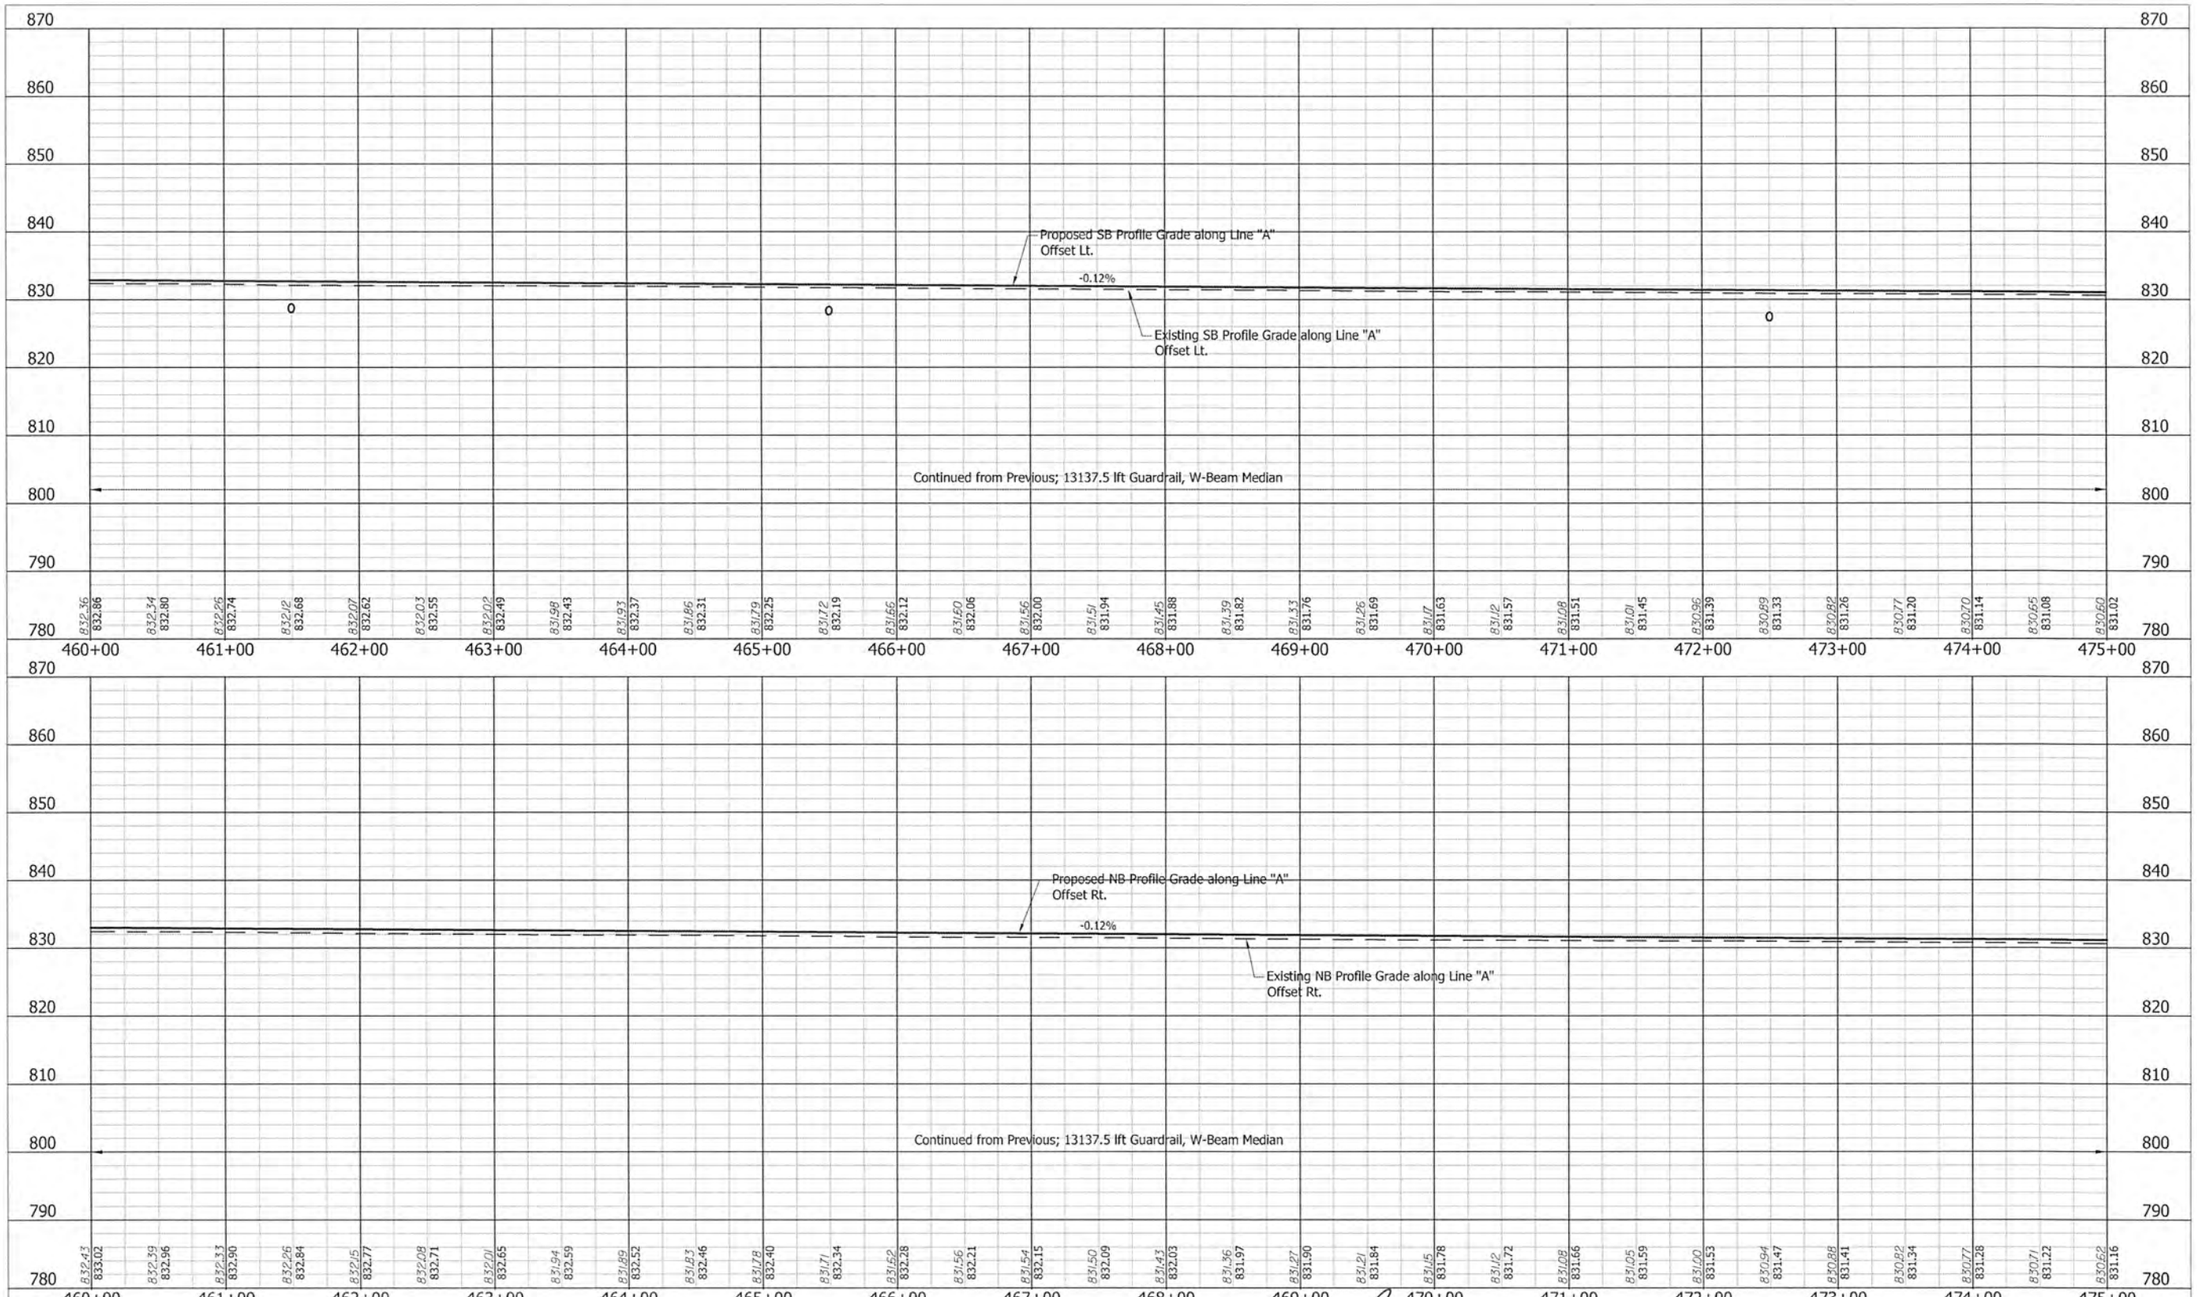

UNITED Consulting
1625 N. Post Road
Indianapolis, IN 46219
Phone 317-895-2585
Fax 317-895-2596
www.ucindy.com

MATTHEW A. TAYLOR REGISTERED No. 10200109 STATE OF INDIANA PROFESSIONAL ENGINEER

RECOMMENDED FOR APPROVAL _____ DESIGN ENGINEER 9/22/15 DATE

DESIGNED: JRA DRAWN: DJZ

CHECKED: MAT CHECKED: JRA

INDIANA
DEPARTMENT OF TRANSPORTATION

PROFILE SHEET
STA. 460+00.00 TO STA. 475+00.00
LINE "A"

HORIZONTAL SCALE	BRIDGE FILE
1" = 50'	
VERTICAL SCALE	DESIGNATION
1" = 10'	1383332
SURVEY BOOK	SHEETS
	119 of 291
CONTRACT	PROJECT
R-37053	1383332

Sec. 27, T-18-N, R-5-E
Fall Creek Township
Hamilton County

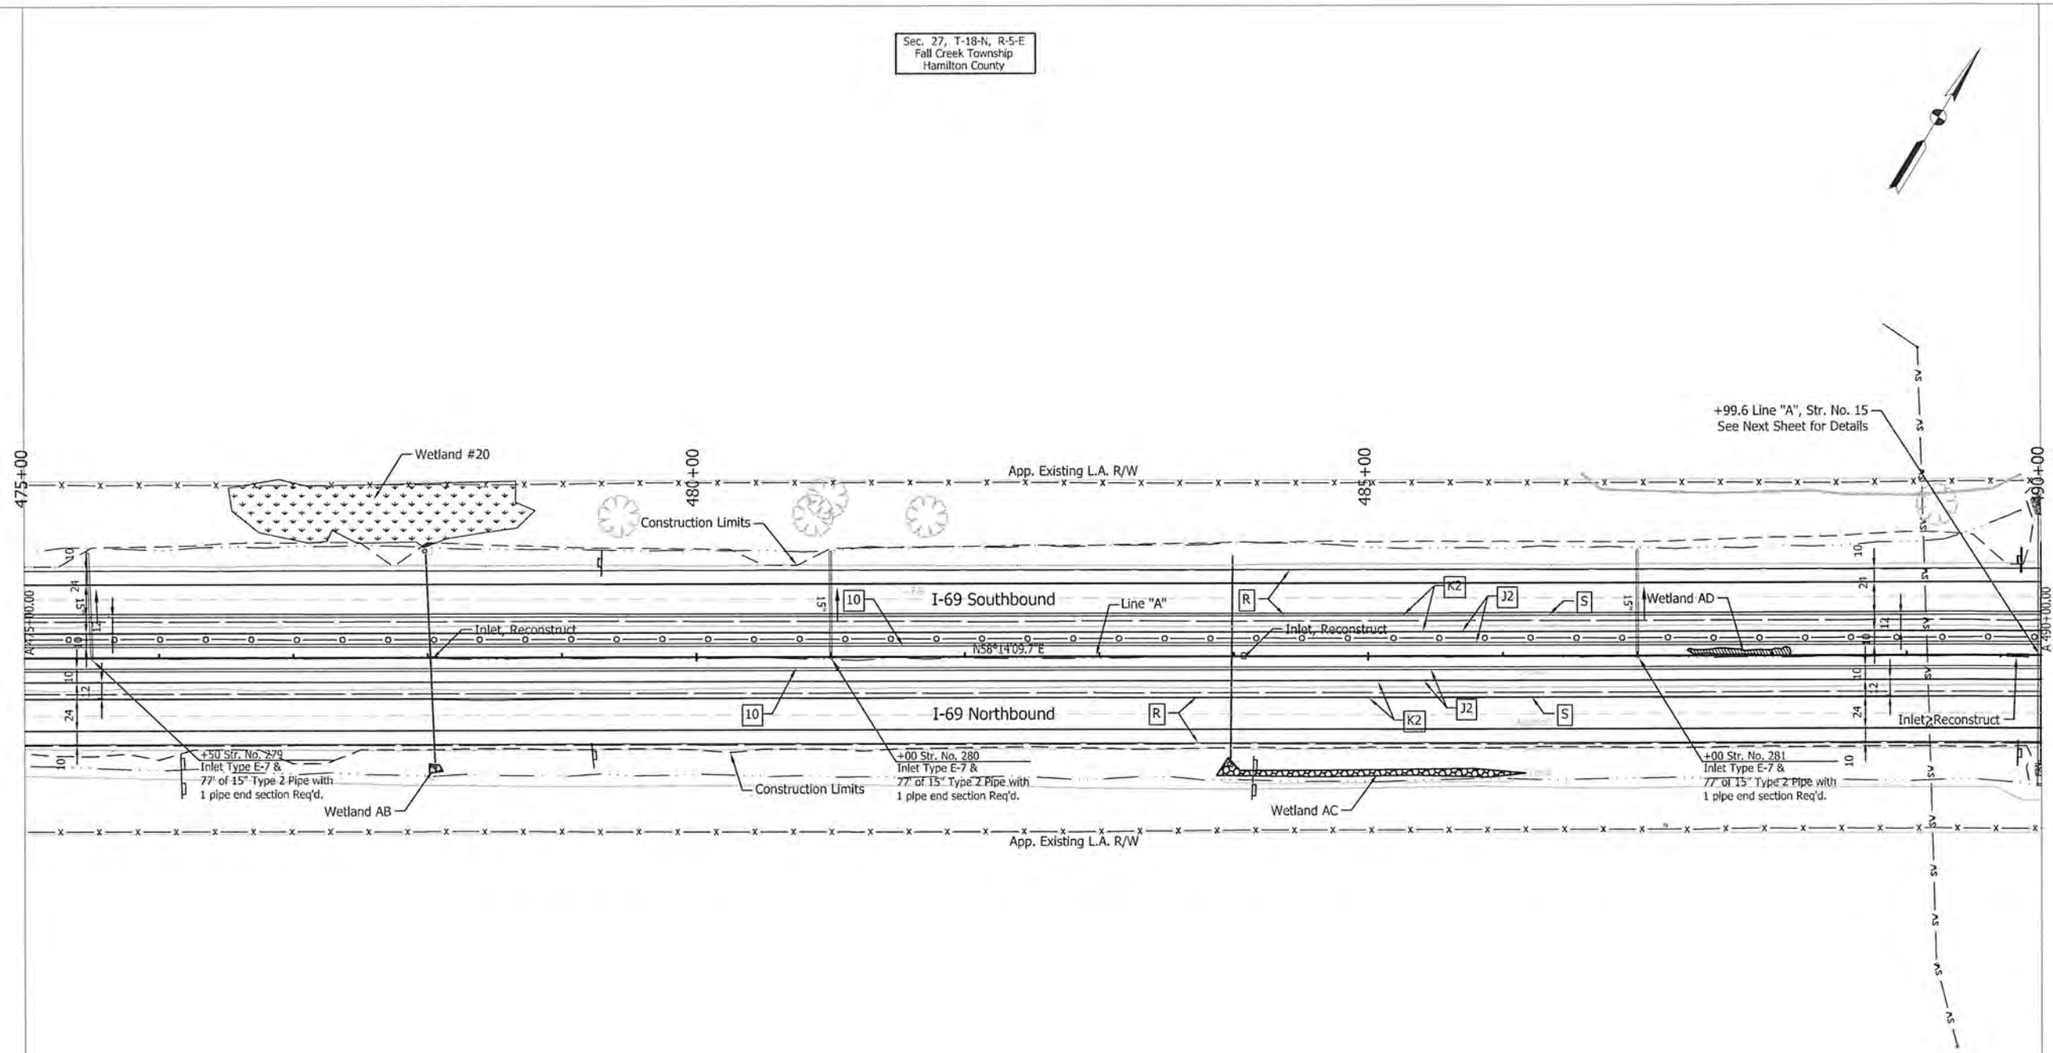

Sec. 27, T-18-N, R-5-E
Fall Creek Township
Hamilton County

Note:
1. All R/W this sheet to be as shown. All R/W on this sheet described from Line "A".
2. All stations labeled from Line "A" unless otherwise noted.

UNITED Consulting
1625 N. Post Road
Indianapolis, IN 46219
Phone 317-895-2585
Fax 317-895-2596
www.ucindy.com

MATTHEW A. TAYLOR REGISTERED No. 10200109 STATE OF INDIANA PROFESSIONAL ENGINEER

RECOMMENDED FOR APPROVAL: DESIGN ENGINEER — DATE 9/11/15

DESIGNED: ATW | DRAWN: DJZ | CHECKED: MAT | CHECKED: ATW

INDIANA
DEPARTMENT OF TRANSPORTATION

PLAN SHEET
STA. 475+00.00 TO STA. 490+00.00
LINE "A"

HORIZONTAL SCALE	BRIDGE FILE
1"=50'	
VERTICAL SCALE	DESIGNATION
	1383332
SURVEY BOOK	SHEETS
	120 of 291
CONTRACT	PROJECT
R-37053	1383332

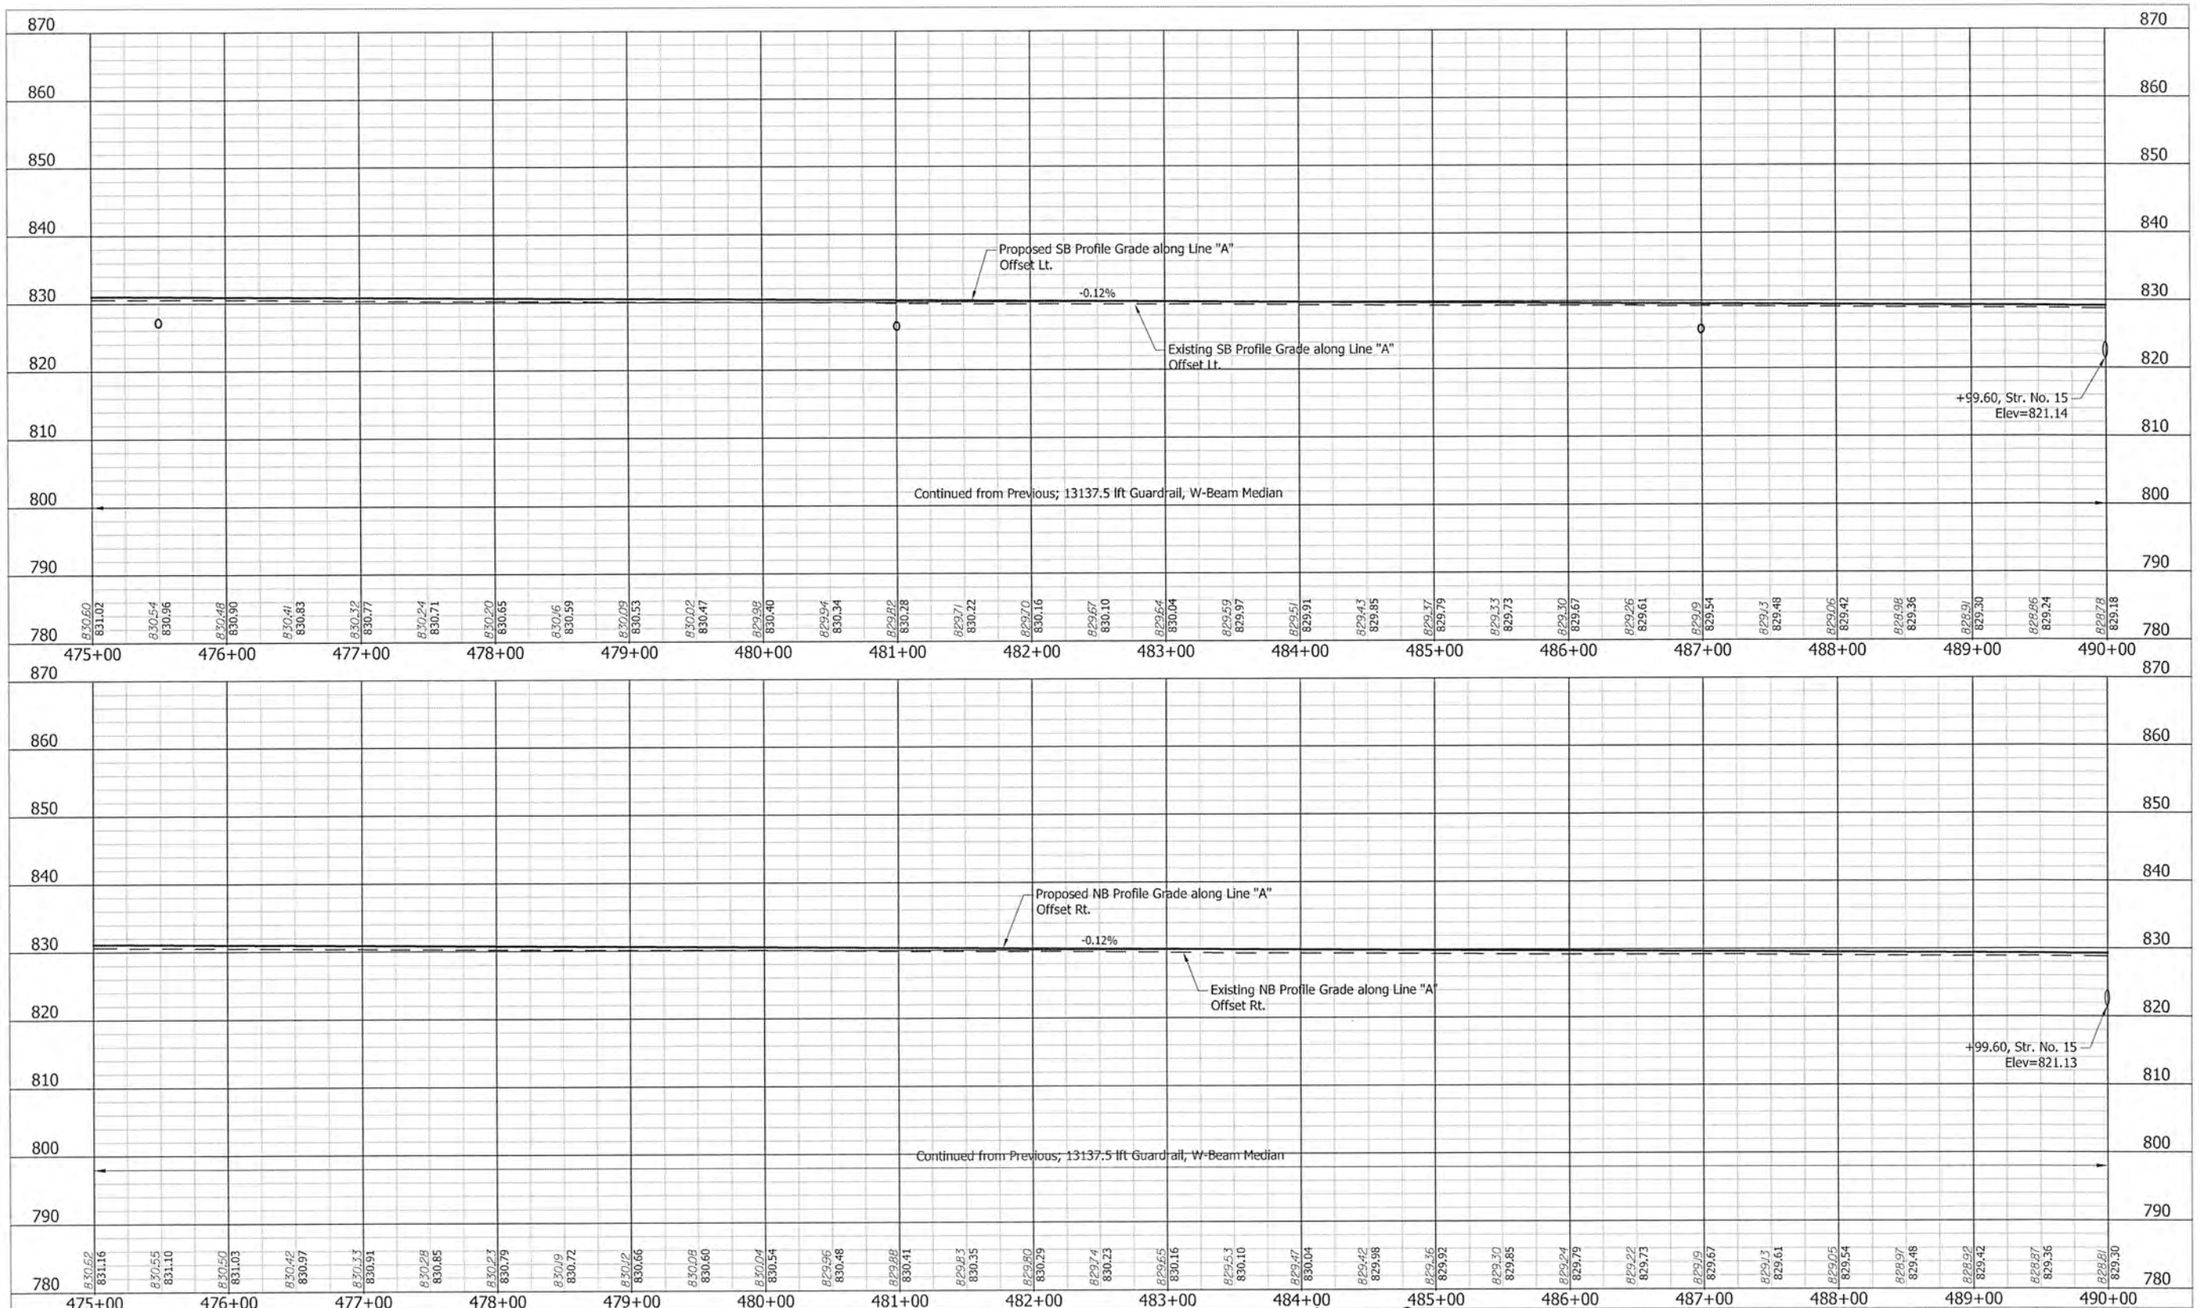

UNITED Consulting
1625 N. Post Road
Indianapolis, IN 46219
Phone 317-895-2585
Fax 317-895-2596
www.ucindy.com

MATTHEW A. TAYLOR REGISTERED No. 10200109 STATE OF INDIANA PROFESSIONAL ENGINEER

RECOMMENDED FOR APPROVAL _____ DESIGN ENGINEER 9/17/15 DATE

DESIGNED: JRA DRAWN: DJZ

CHECKED: MAT CHECKED: JRA

INDIANA
DEPARTMENT OF TRANSPORTATION

PROFILE SHEET
STA. 475+00.00 TO STA. 490+00.00
LINE "A"

HORIZONTAL SCALE	BRIDGE FILE
1" = 50'	
VERTICAL SCALE	DESIGNATION
1" = 10'	1383332
SURVEY BOOK	SHEETS
	121 of 291
CONTRACT	PROJECT
R-37053	1383332

Sec. 27, T-18-N, R-5-E
Fall Creek Township
Hamilton County

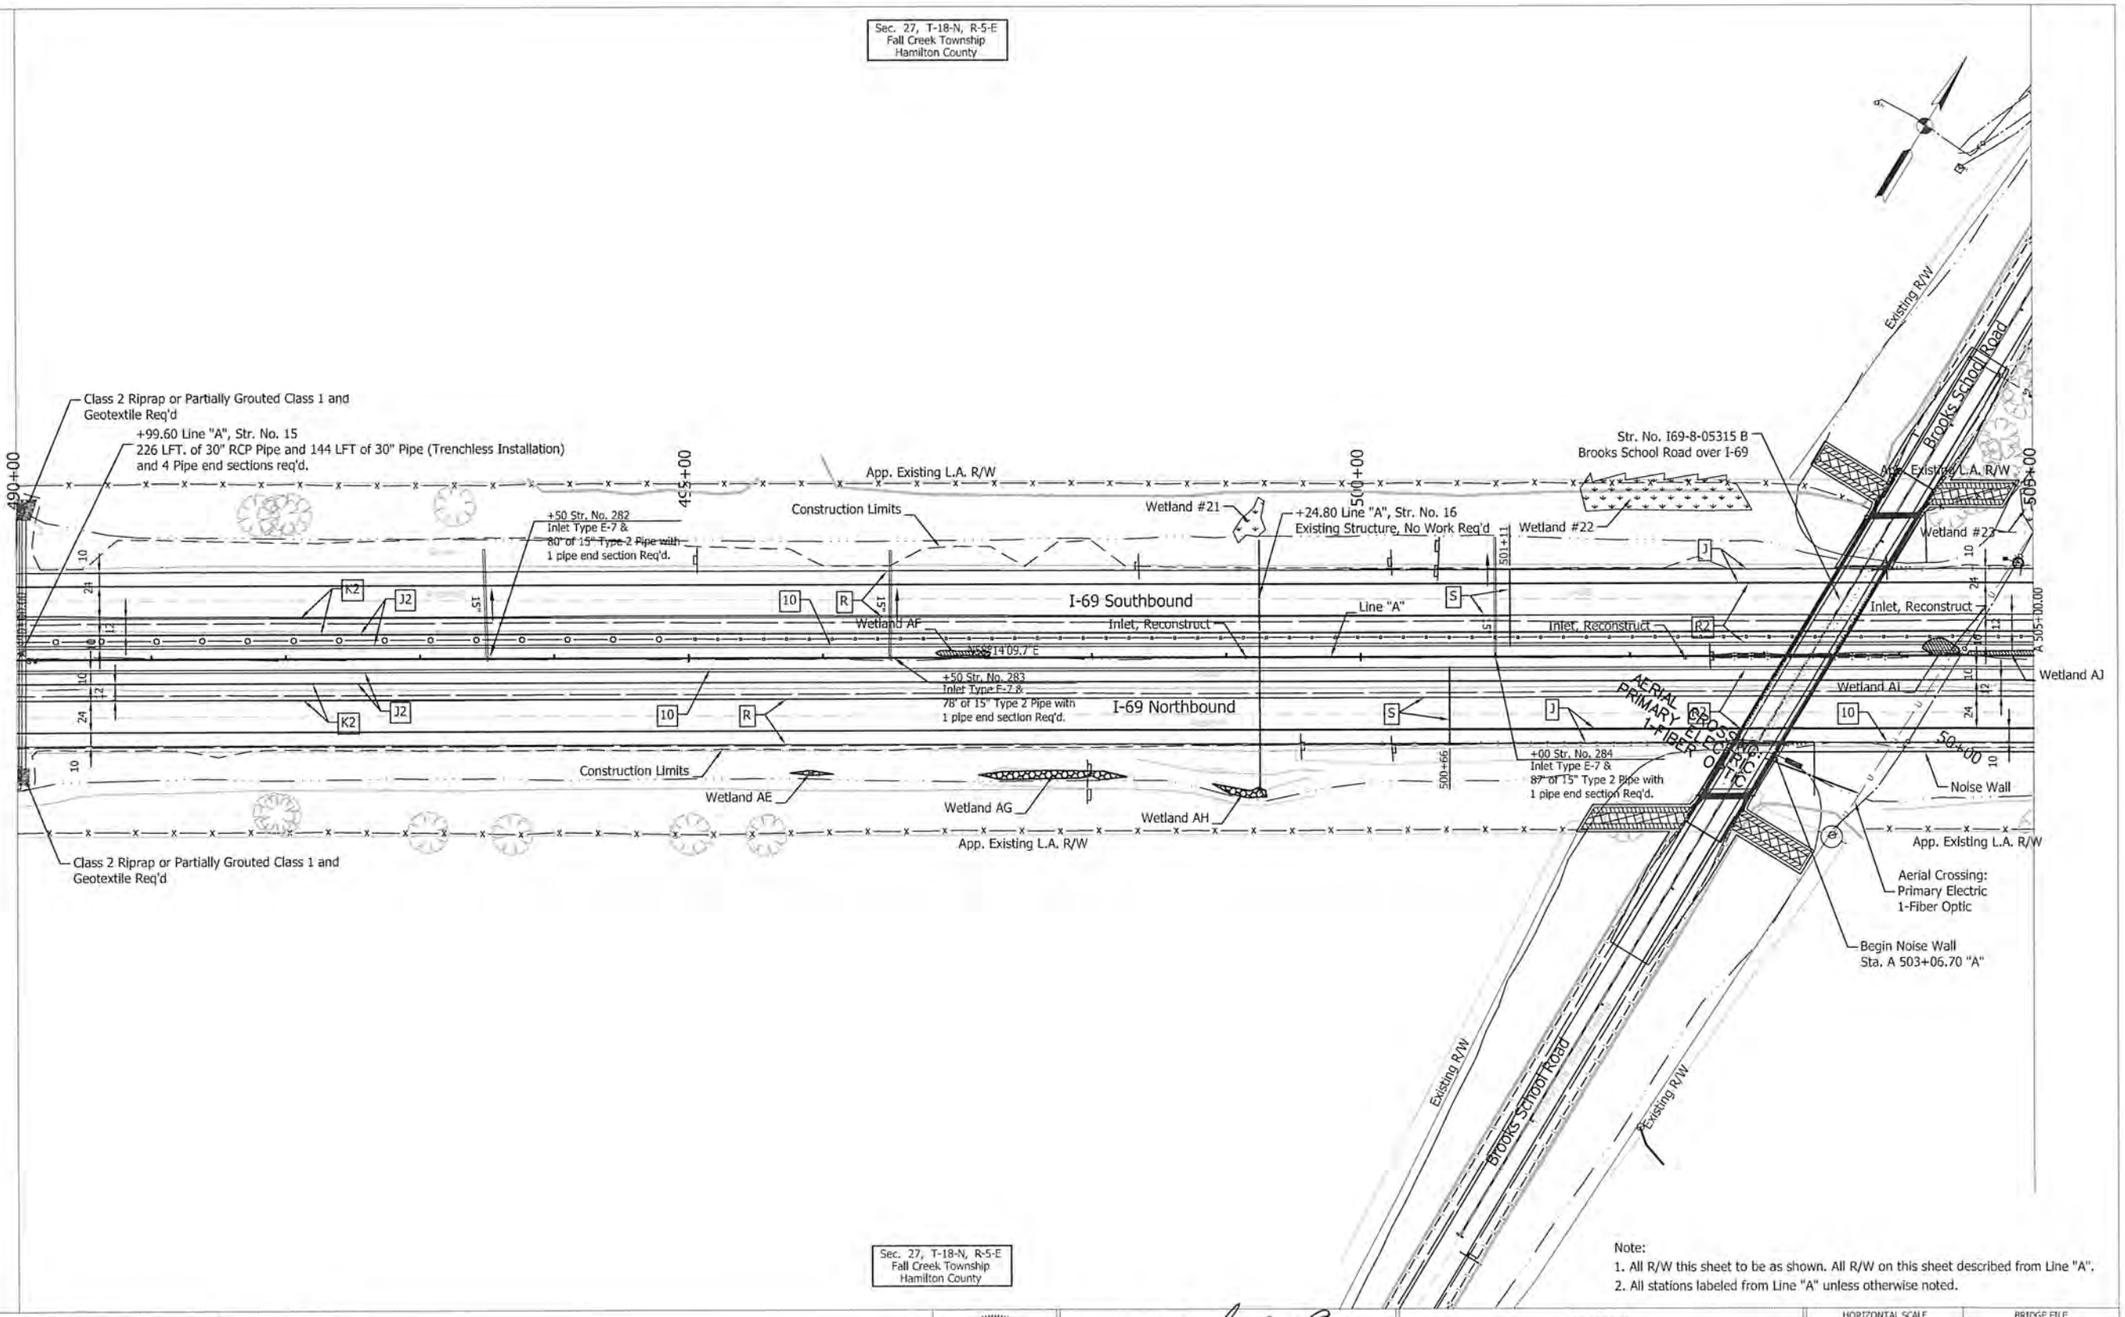

Sec. 27, T-18-N, R-5-E
Fall Creek Township
Hamilton County

Note:
1. All R/W this sheet to be as shown. All R/W on this sheet described from Line "A".
2. All stations labeled from Line "A" unless otherwise noted.

UNITED Consulting
1625 N. Post Road
Indianapolis, IN 46219
Phone 317-895-2585
Fax 317-895-2596
www.ucindy.com

MATTHEW A. TAYLOR REGISTERED No. 10200109 STATE OF INDIANA PROFESSIONAL ENGINEER

RECOMMENDED FOR APPROVAL: Matthew Taylor 9/11/15
DESIGN ENGINEER DATE

DESIGNED: ATW DRAWN: DJZ
CHECKED: MAT CHECKED: ATW

INDIANA
DEPARTMENT OF TRANSPORTATION

PLAN SHEET
STA. 490+00.00 TO STA. 505+00.00
LINE "A"

HORIZONTAL SCALE	BRIDGE FILE
1"=50'	
VERTICAL SCALE	DESIGNATION
	1383332
SURVEY BOOK	SHEETS
	122 of 291
CONTRACT	PROJECT
R-37053	1383332

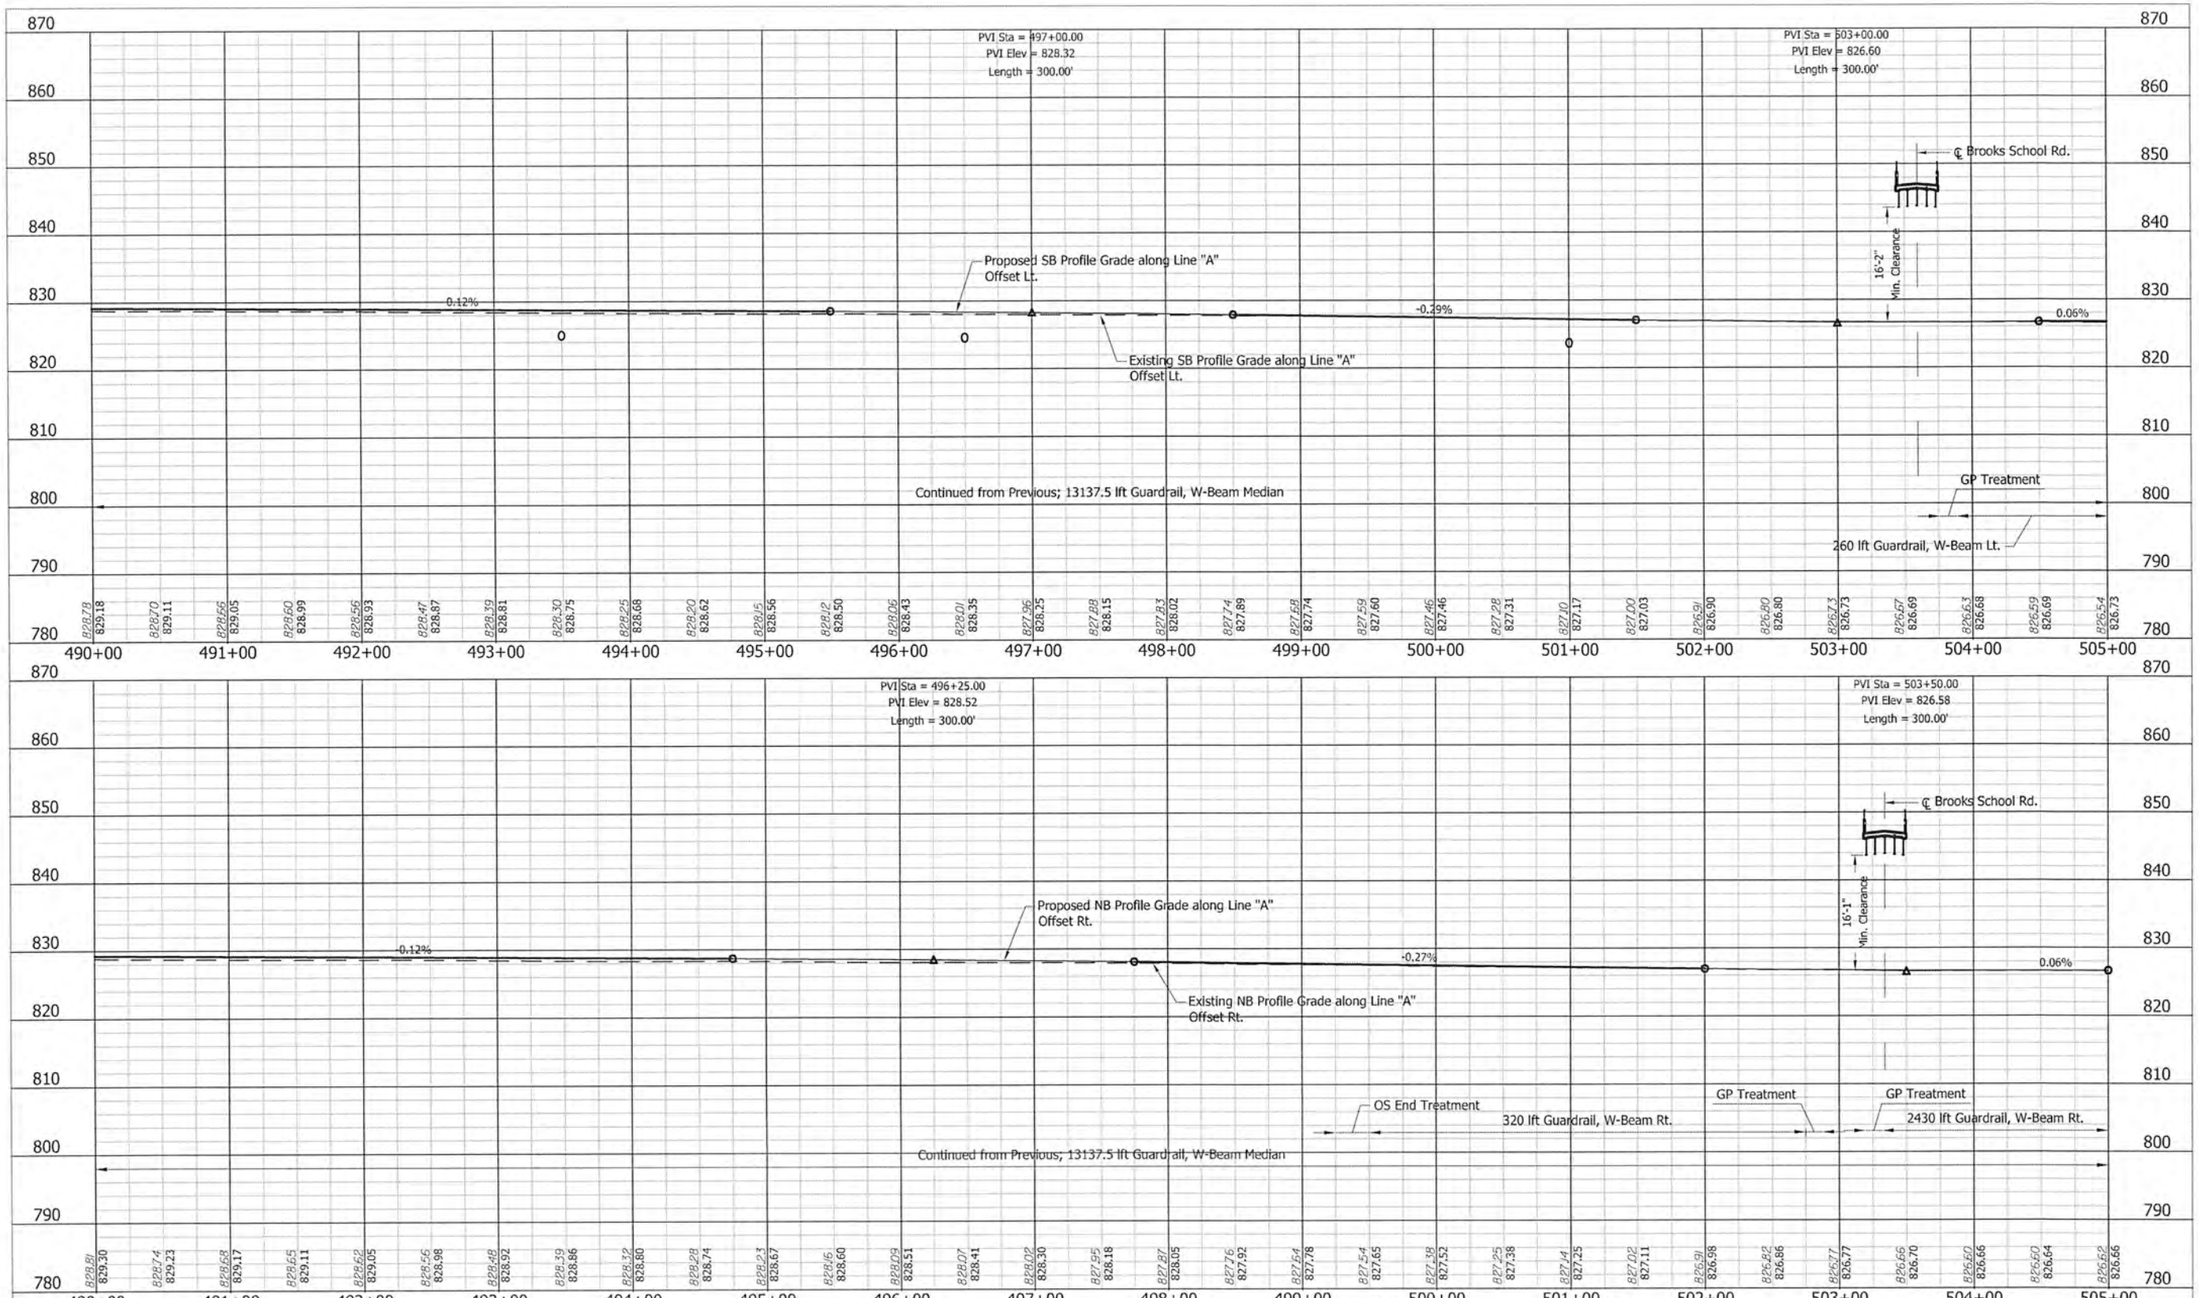

UNITED Consulting
1625 N. Post Road
Indianapolis, IN 46219
Phone 317-895-2585
Fax 317-895-2596
www.ucindy.com

MATTHEW A. TAYLOR REGISTERED No. 10200109 STATE OF INDIANA PROFESSIONAL ENGINEER

RECOMMENDED FOR APPROVAL _____ DESIGN ENGINEER 9/17/15 DATE

DESIGNED: JRA DRAWN: DJZ
CHECKED: MAT CHECKED: JRA

INDIANA
DEPARTMENT OF TRANSPORTATION

PROFILE SHEET
STA. 490+00.00 TO STA. 505+00.00
LINE "A"

HORIZONTAL SCALE	BRIDGE FILE
1" = 50'	
VERTICAL SCALE	DESIGNATION
1" = 10'	1383332
SURVEY BOOK	SHEETS
	123 of 291
CONTRACT	PROJECT
R-37053	1383332

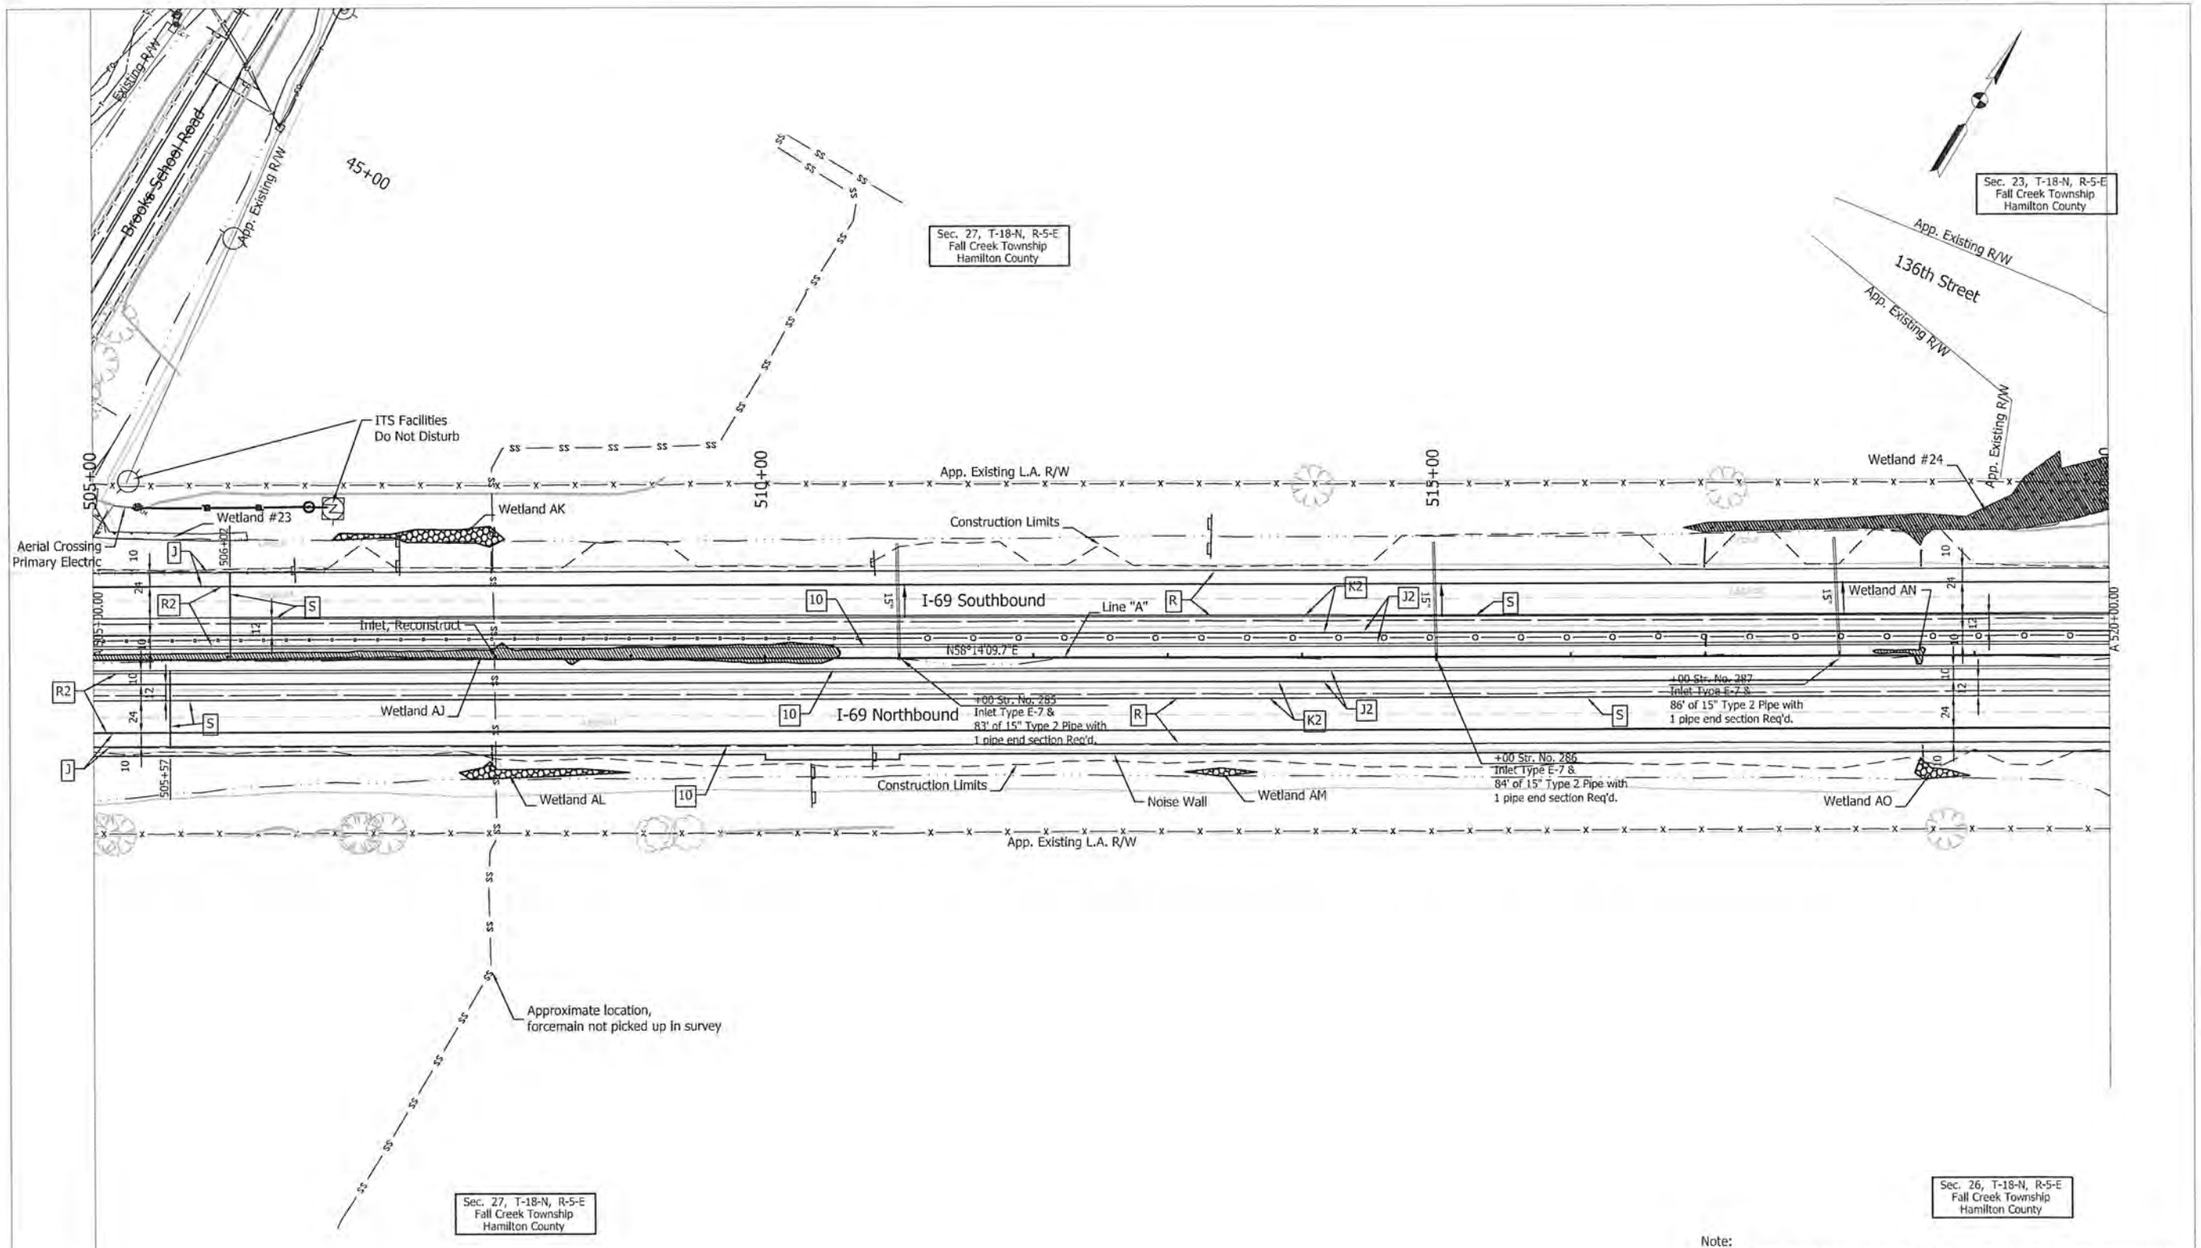

Note:
1. All R/W this sheet to be as shown. All R/W on this sheet described from Line "A".
2. All stations labeled from Line "A" unless otherwise noted.

UNITED Consulting
1625 N. Post Road
Indianapolis, IN 46219
Phone 317-895-2585
Fax 317-895-2596
www.ucindy.com

MATTHEW A. TAYLOR REGISTERED No. 10200109 STATE OF INDIANA PROFESSIONAL ENGINEER

RECOMMENDED FOR APPROVAL _____ DESIGN ENGINEER 9/17/15 DATE

DESIGNED: ATW DRAWN: DJZ

CHECKED: MAT CHECKED: ATW

INDIANA
DEPARTMENT OF TRANSPORTATION

PLAN SHEET
STA. 505+00.00 TO STA. 520+00.00
LINE "A"

HORIZONTAL SCALE	BRIDGE FILE
1"=50'	
VERTICAL SCALE	DESIGNATION
	1383332
SURVEY BOOK	SHEETS
	124 of 291
CONTRACT	PROJECT
R-37053	1383332

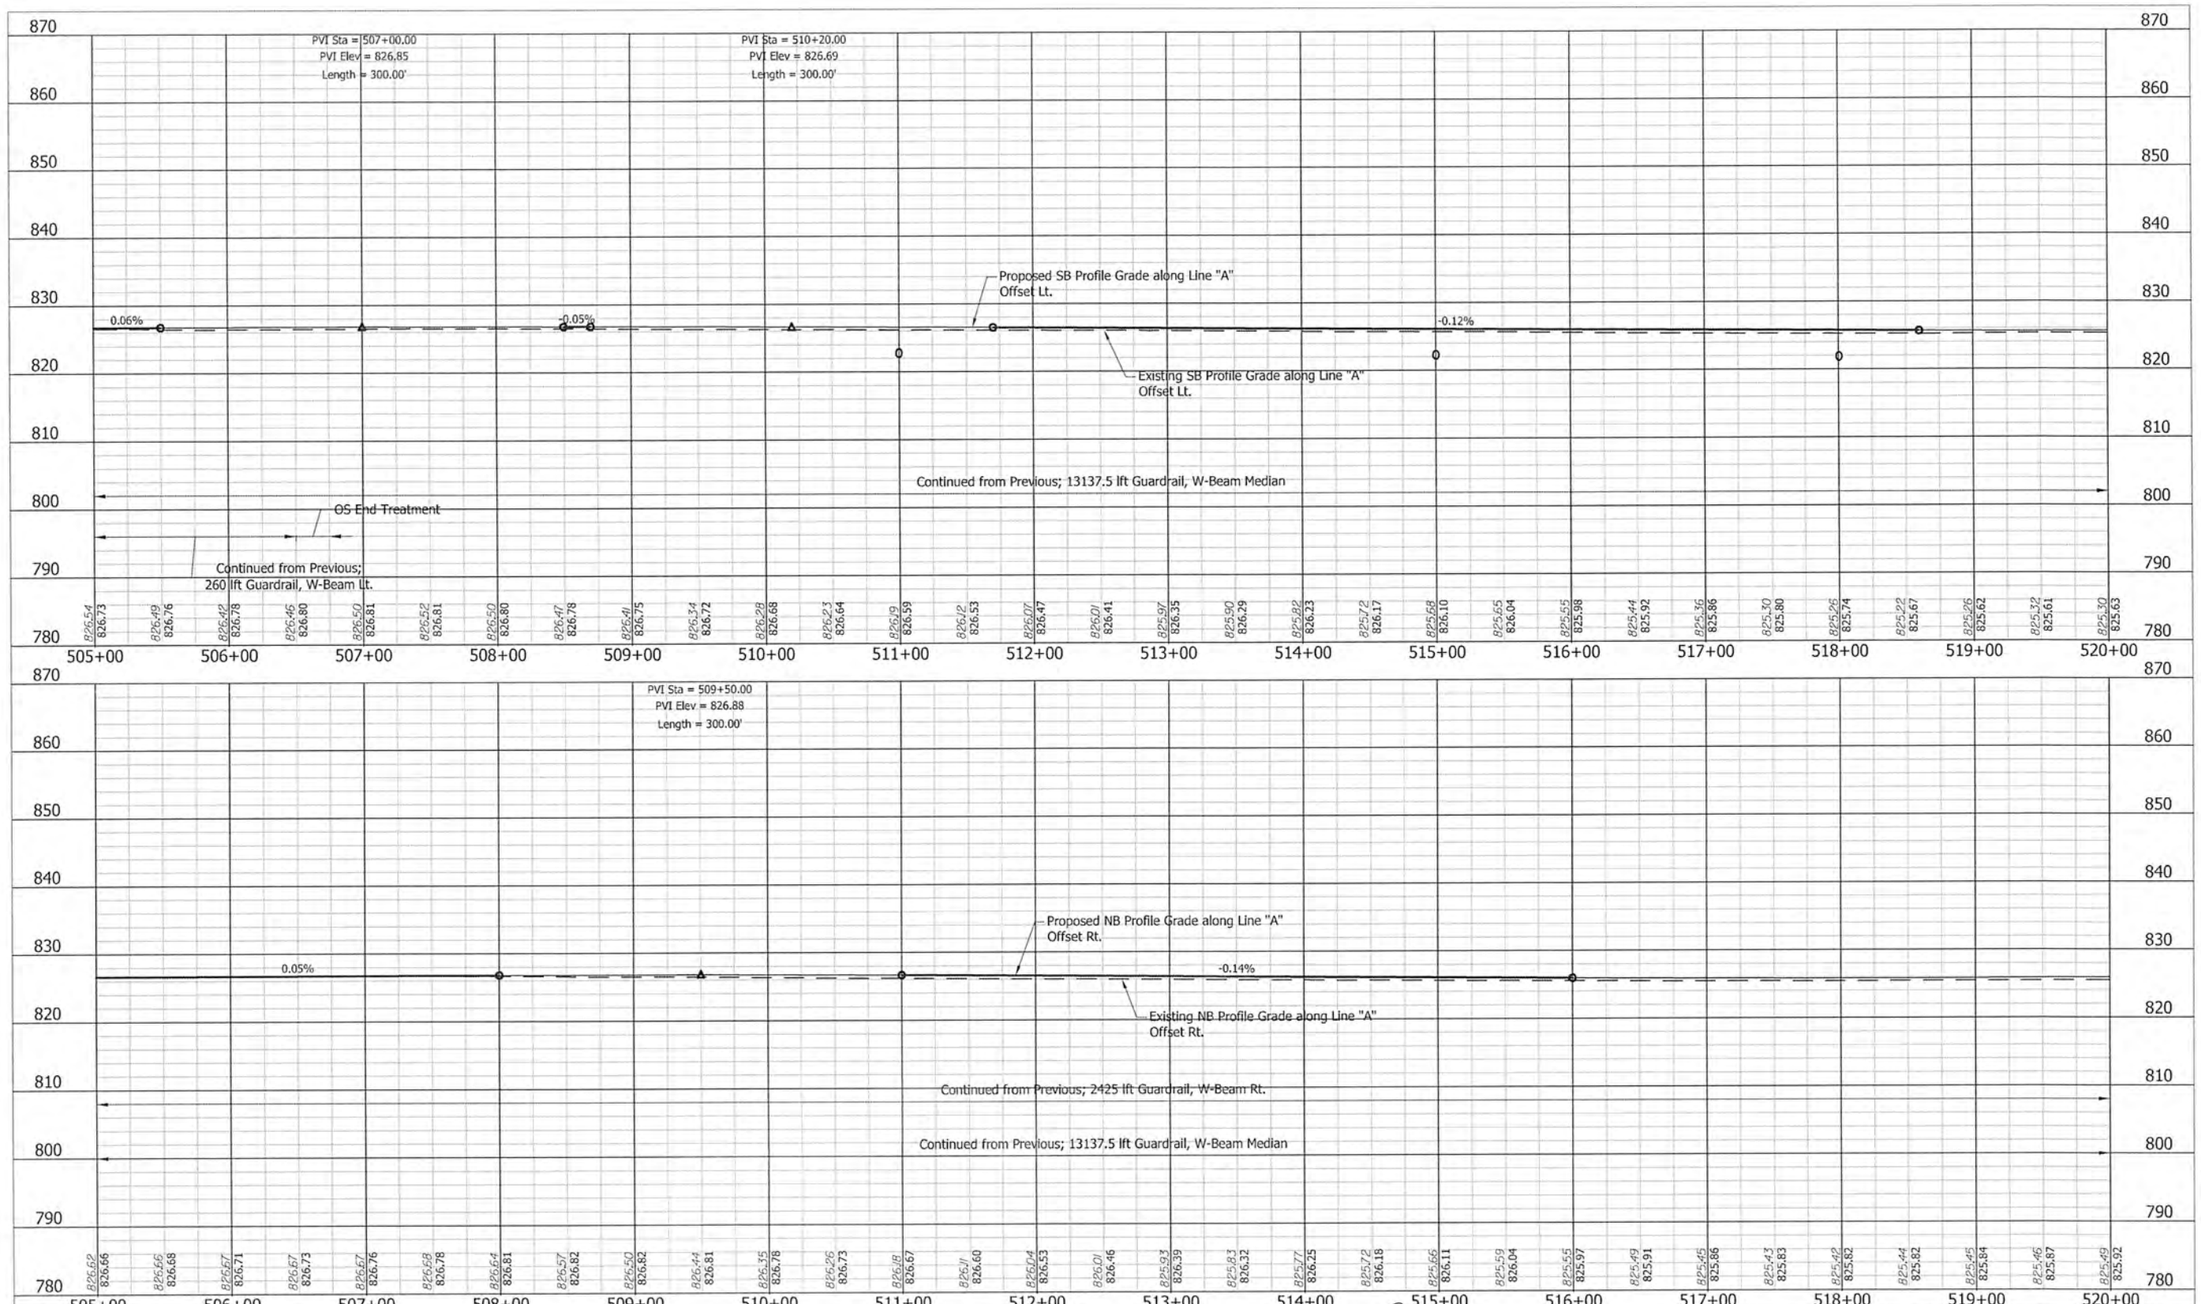

UNITED Consulting
1625 N. Post Road
Indianapolis, IN 46219
Phone 317-895-2585
Fax 317-895-2596
www.ucindy.com

MATTHEW A. TAYLOR REGISTERED No. 10200109 STATE OF INDIANA PROFESSIONAL ENGINEER

RECOMMENDED FOR APPROVAL: Matthew Taylor 9/12/15
DESIGN ENGINEER — DATE

DESIGNED: JRA	DRAWN: DJZ
CHECKED: MAT	CHECKED: JRA

INDIANA
DEPARTMENT OF TRANSPORTATION

PROFILE SHEET
STA. 505+00.00 TO STA. 520+00.00
LINE "A"

HORIZONTAL SCALE: 1" = 50'	BRIDGE FILE:
VERTICAL SCALE: 1" = 10'	DESIGNATION: 1383332
SURVEY BOOK:	SHEETS: 125 of 291
CONTRACT: R-37053	PROJECT: 1383332