SET 2 OF 12

Sec. 24, T-18-N, R-5-E
Fall Creek Township
Hamilton County

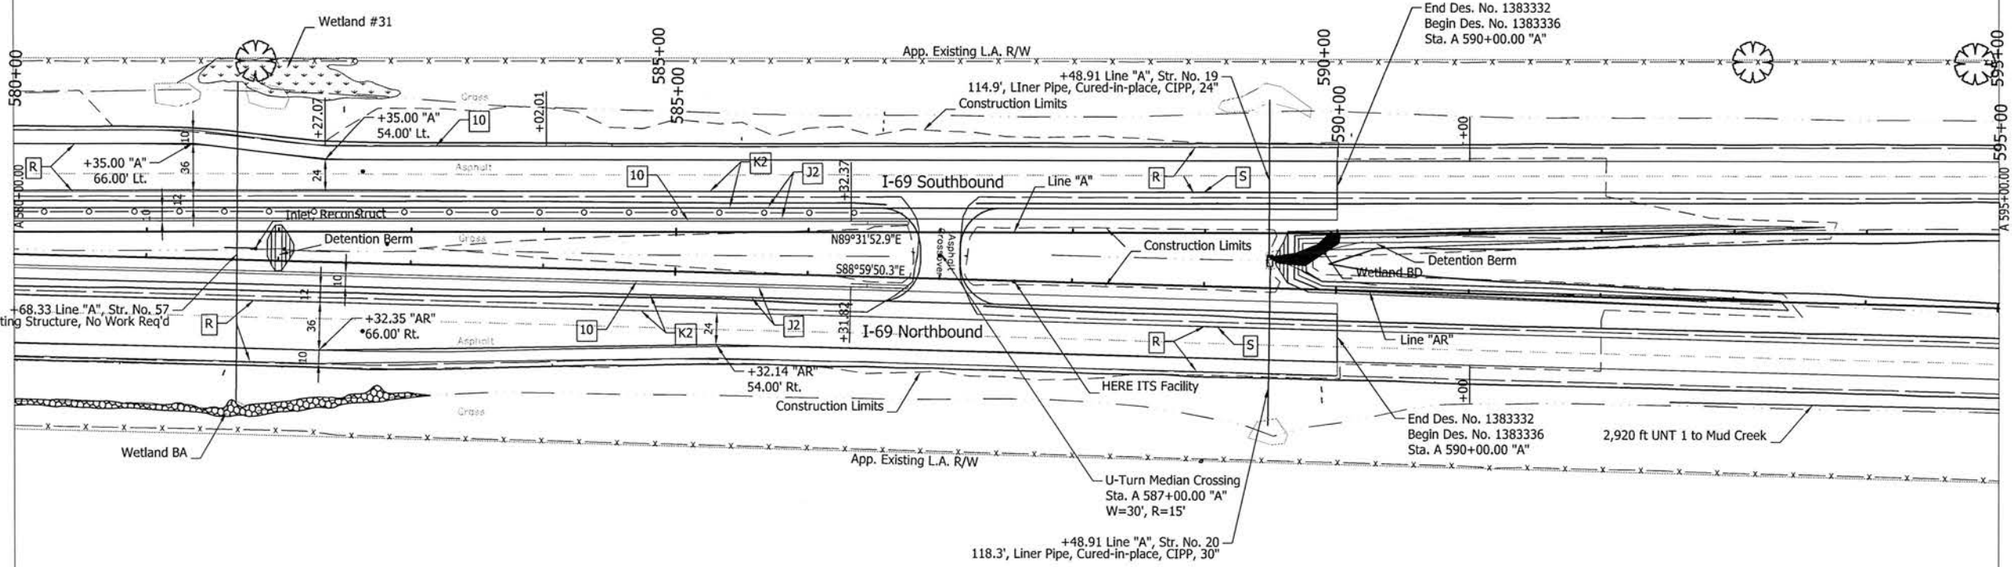

Sec. 24, T-18-N, R-5-E
Fall Creek Township
Hamilton County

Note:
1. All R/W this sheet to be as shown. All R/W on this sheet described from Line "A".
2. All stations labeled from Line "A" unless otherwise noted.

UNITED Consulting
1625 N. Post Road
Indianapolis, IN 46219
Phone 317-895-2585
Fax 317-895-2596
www.ucindy.com

MATTHEW A. TAYLOR REGISTERED No. 10200109 STATE OF INDIANA PROFESSIONAL ENGINEER

RECOMMENDED FOR APPROVAL _____ DESIGN ENGINEER 9/17/15 DATE

DESIGNED: ATW DRAWN: DJZ
CHECKED: MAT CHECKED: ATW

INDIANA
DEPARTMENT OF TRANSPORTATION

PLAN SHEET
STA. 580+00.00 TO STA. 590+00.00
LINE "A"

HORIZONTAL SCALE	BRIDGE FILE
1"=50'	
VERTICAL SCALE	DESIGNATION
	1383332
SURVEY BOOK	SHEETS
	134 of 291
CONTRACT	PROJECT
R-37053	1383332

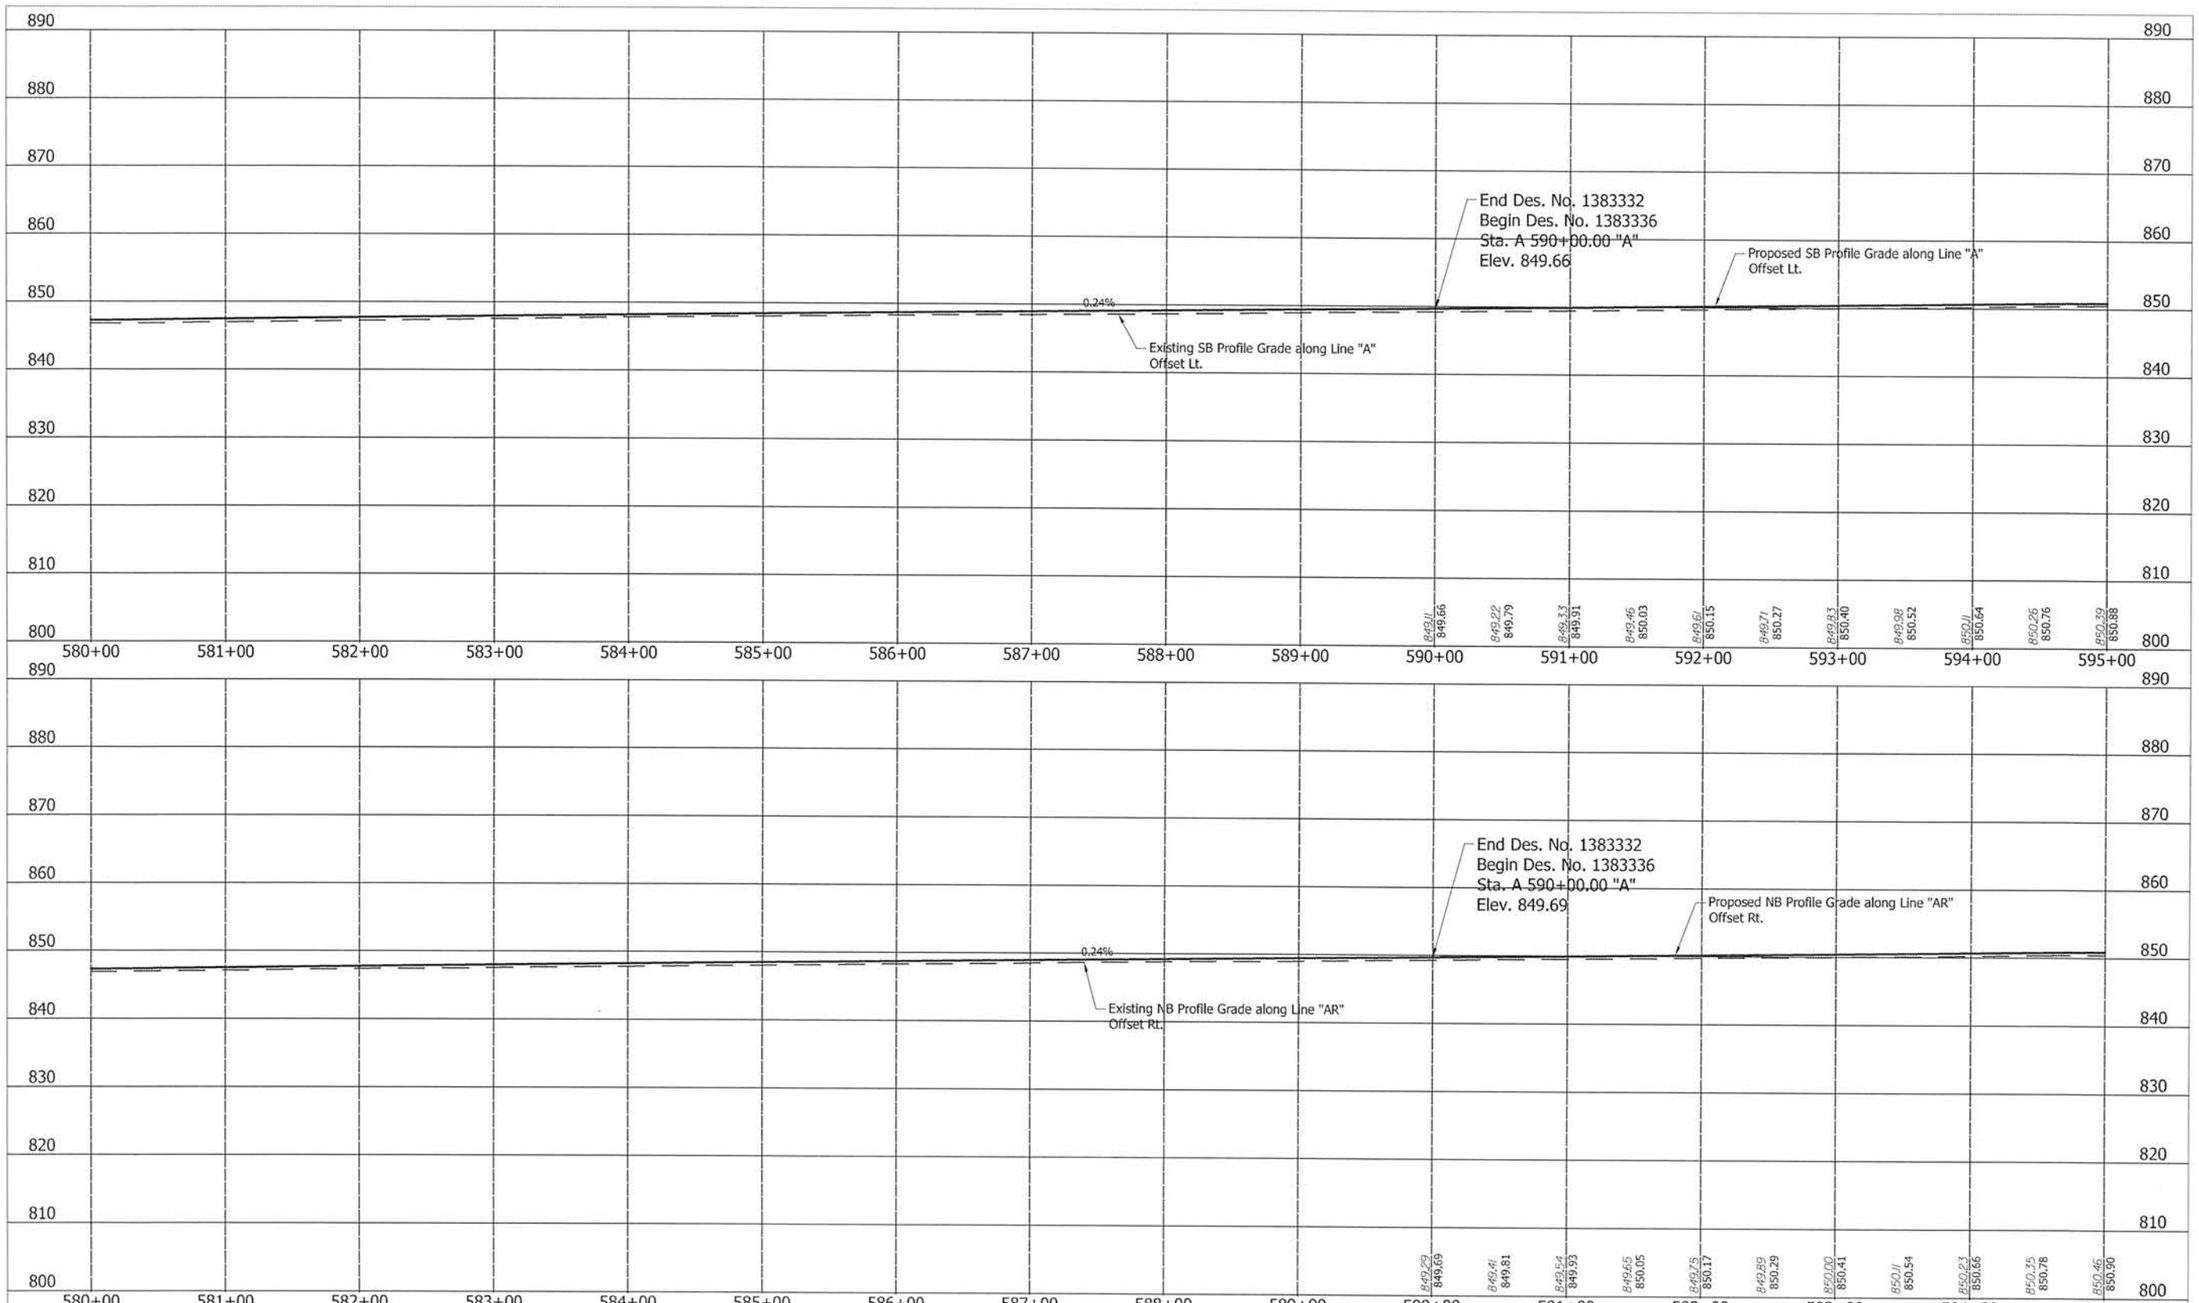

UNITED Consulting

1625 N. Post Road
Indianapolis, IN 46219
Phone 317-895-2585
Fax 317-895-2596
www.ucindy.com

MATTHEW A. TAYLOR
REGISTERED
No. 10200109
STATE OF INDIANA
PROFESSIONAL ENGINEER

RECOMMENDED FOR APPROVAL _____ DESIGN ENGINEER 9/17/15 DATE

DESIGNED: JRA DRAWN: DJZ

CHECKED: MAT CHECKED: JRA

INDIANA
DEPARTMENT OF TRANSPORTATION

PROFILE SHEET
STA. 590+00.00 TO STA. 595+00.00
LINE "A"

HORIZONTAL SCALE	BRIDGE FILE
1" = 50'	
VERTICAL SCALE	DESIGNATION
1" = 10'	1383336
SURVEY BOOK	SHEETS
	137 of 291
CONTRACT	PROJECT
R-37053	1383332

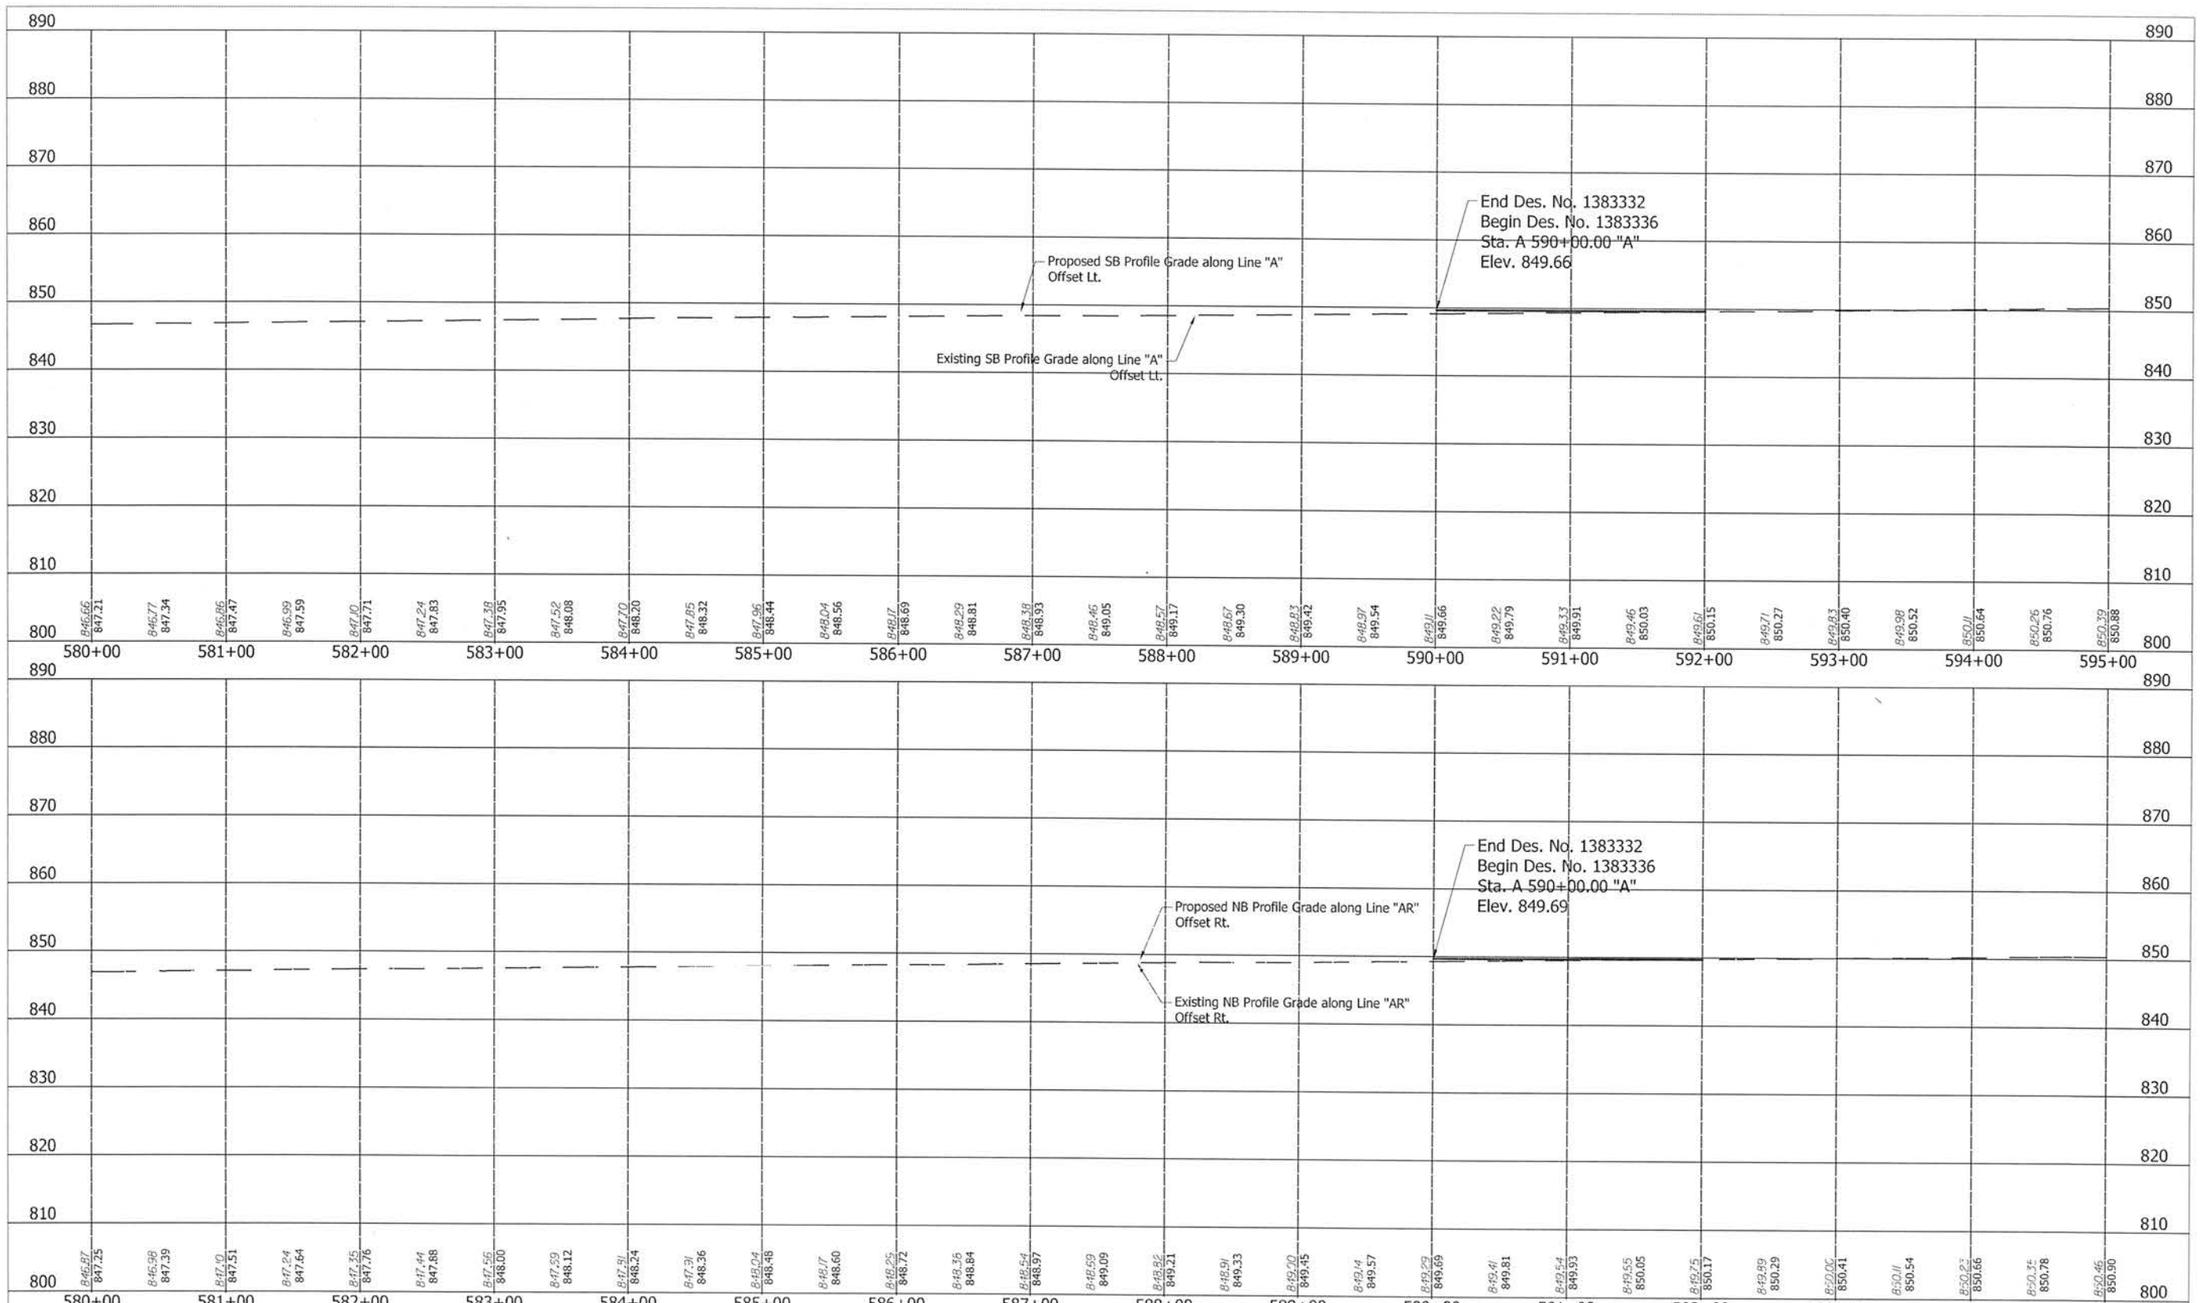

UNITED Consulting

1625 N. Post Road
Indianapolis, IN 46219
Phone 317-895-2585
Fax 317-895-2596
www.ucindy.com

MATTHEW A. TAYLOR
REGISTERED
No. 10200109
STATE OF INDIANA
PROFESSIONAL ENGINEER

RECOMMENDED FOR APPROVAL — DESIGN ENGINEER — DATE 9/17/15

DESIGNED: JRA | DRAWN: DJZ | CHECKED: MAT | CHECKED: JRA

INDIANA
DEPARTMENT OF TRANSPORTATION

PROFILE SHEET
STA. 580+00.00 TO STA. 595+00.00
LINE "A"

HORIZONTAL SCALE	BRIDGE FILE
1" = 50'	
VERTICAL SCALE	DESIGNATION
1" = 10'	1383336
SURVEY BOOK	SHEETS
	138 of 291
CONTRACT	PROJECT
R-37053	1383332

Sec. 24, T-18-N, R-5-E
Fall Creek Township
Hamilton County

595+00 600+00 605+00 610+00

App. Existing L.A. R/W

Construction Limits

I-69 Southbound

R K S K2 J2

N89°31'53"E

Line "A"

Construction Limits

Line "AR"

S88°59'50"E

Construction Limits

I-69 Northbound

R S K2 J2

UNT 1 to Mud Creek

Construction Limits

UNT 1 to Mud Creek

Aerial Crossing:
Primary Electric

Aerial Crossing:
Primary Electric

App. Existing L.A. R/W

Sec. 24, T-18-N, R-5-E
Fall Creek Township
Hamilton County

Note:
All R/W this sheet to be as shown. All R/W on this sheet described from Line "A.

UNITED Consulting
1625 N. Post Road
Indianapolis, IN 46219
Phone 317-895-2585
Fax 317-895-2596
www.ucindy.com

MATTHEW A. TAYLOR REGISTERED No. 10200109 STATE OF INDIANA PROFESSIONAL ENGINEER

RECOMMENDED FOR APPROVAL _____ DESIGN ENGINEER 9/22/15 DATE

DESIGNED: ATW DRAWN: DJZ

CHECKED: MAT CHECKED: MAT

INDIANA
DEPARTMENT OF TRANSPORTATION

PLAN SHEET
STA. 595+00.00 TO STA. 610+00.00
LINE "A"

HORIZONTAL SCALE	BRIDGE FILE
1"=50'	
VERTICAL SCALE	DESIGNATION
	1383336
SURVEY BOOK	SHEETS
	139 of 291
CONTRACT	PROJECT
R-37053	1383332

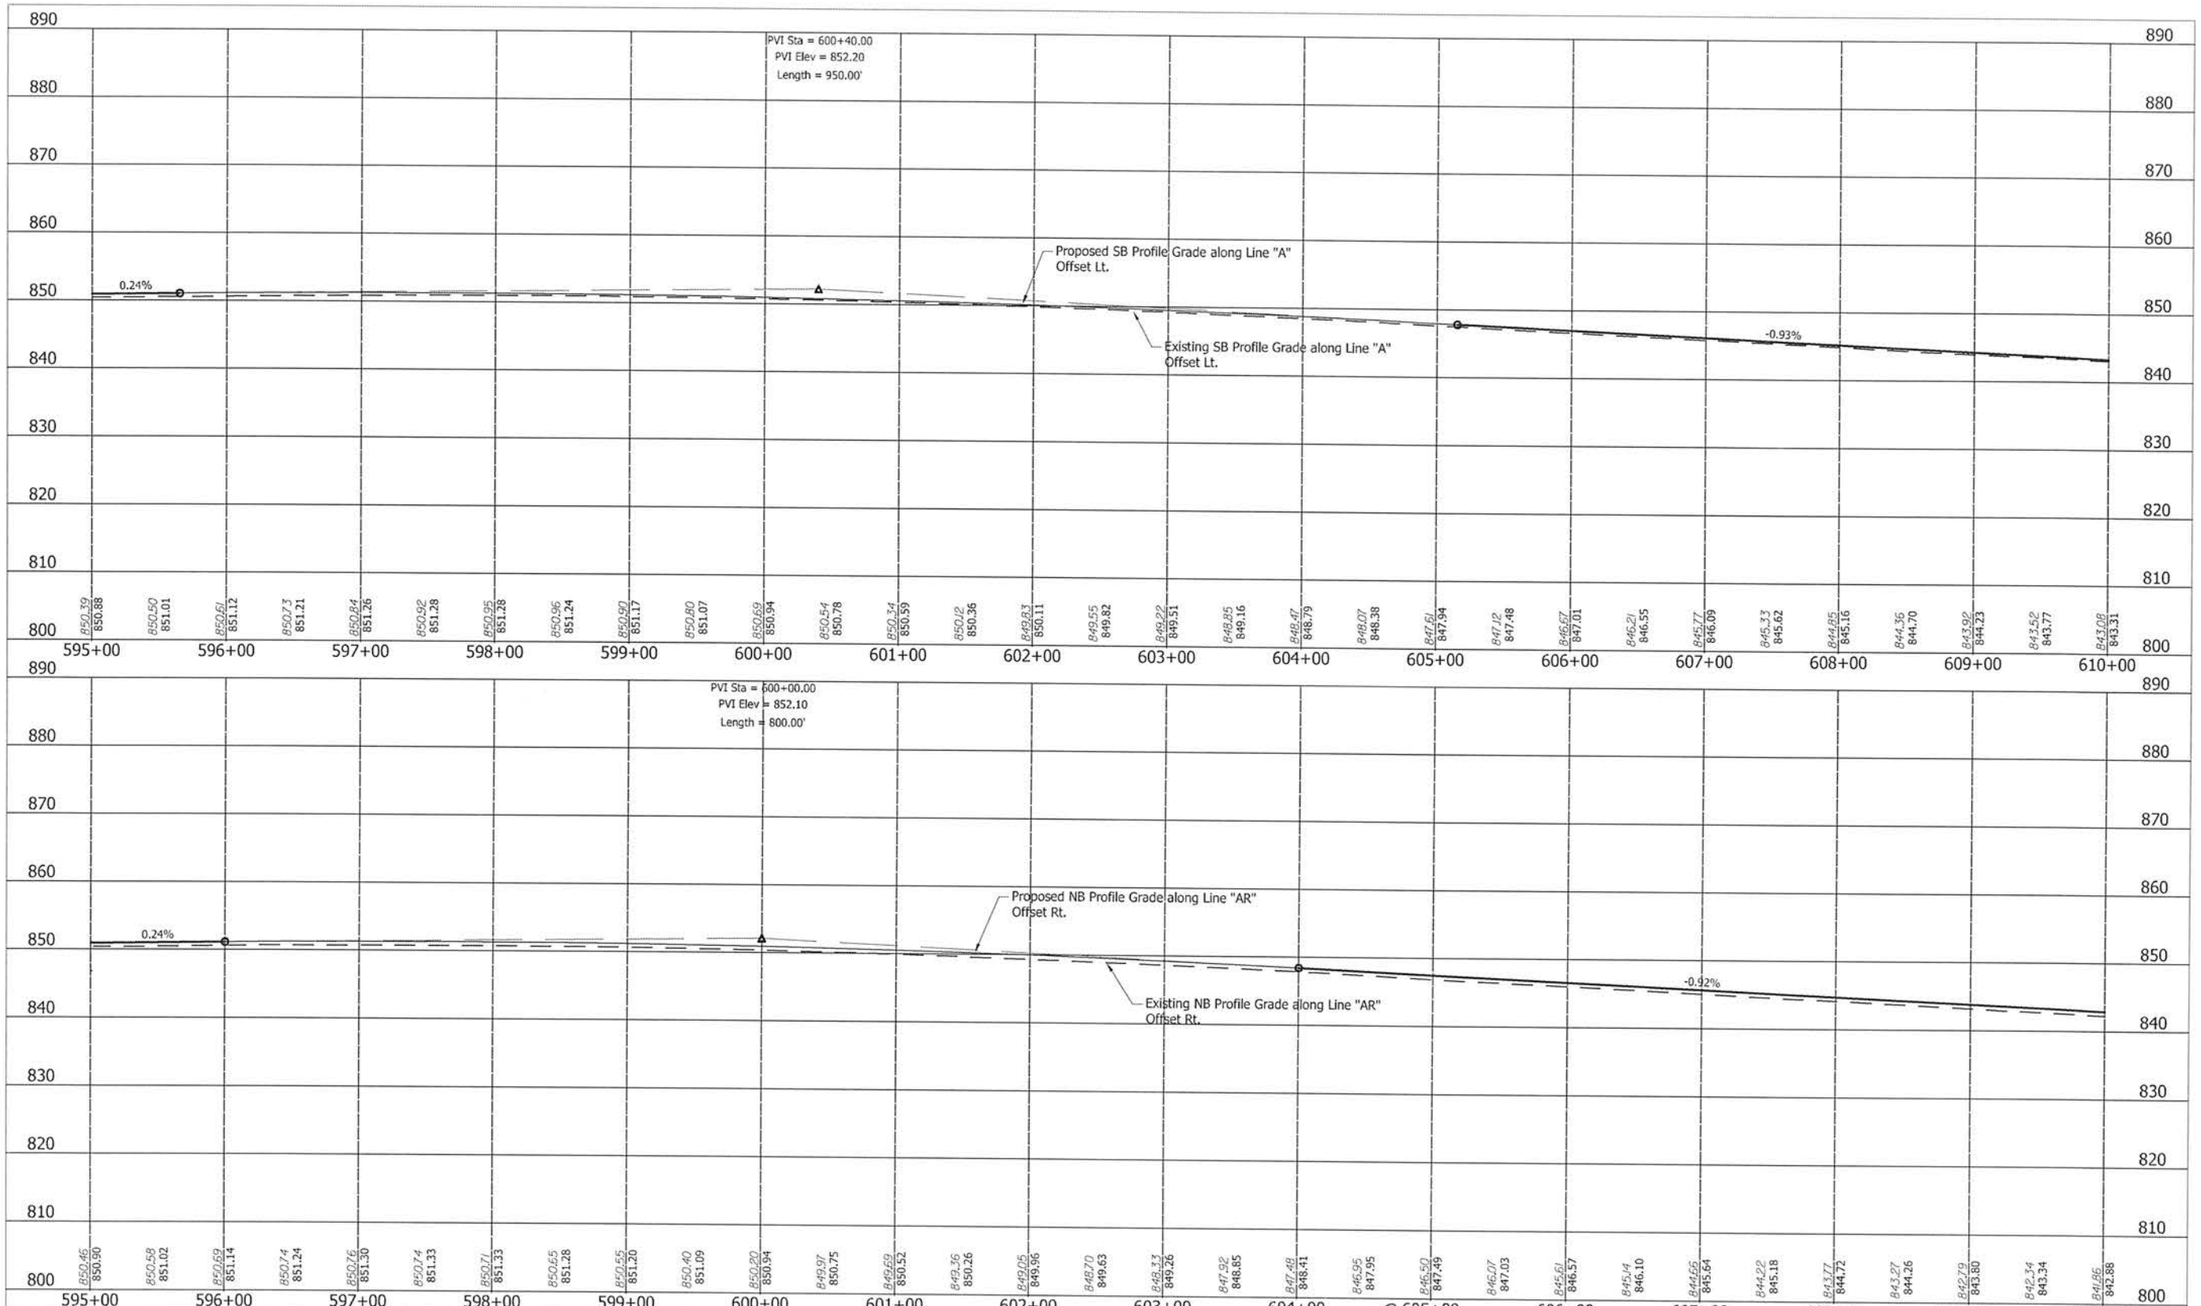

UNITED Consulting
1625 N. Post Road
Indianapolis, IN 46219
Phone 317-895-2585
Fax 317-895-2596
www.ucindy.com

MATTHEW A. TAYLOR REGISTERED No. 10200109 STATE OF INDIANA PROFESSIONAL ENGINEER

RECOMMENDED FOR APPROVAL _____ DESIGN ENGINEER 9/7/18 DATE

DESIGNED: JRA DRAWN: DJZ

CHECKED: MAT CHECKED: JRA

INDIANA
DEPARTMENT OF TRANSPORTATION

PROFILE SHEET
STA. 595+00.00 TO STA. 610+00.00
LINE "A"

HORIZONTAL SCALE	BRIDGE FILE
1" = 50'	
VERTICAL SCALE	DESIGNATION
1" = 10'	1383336
SURVEY BOOK	SHEETS
	140 of 291
CONTRACT	PROJECT
R-37053	1383332

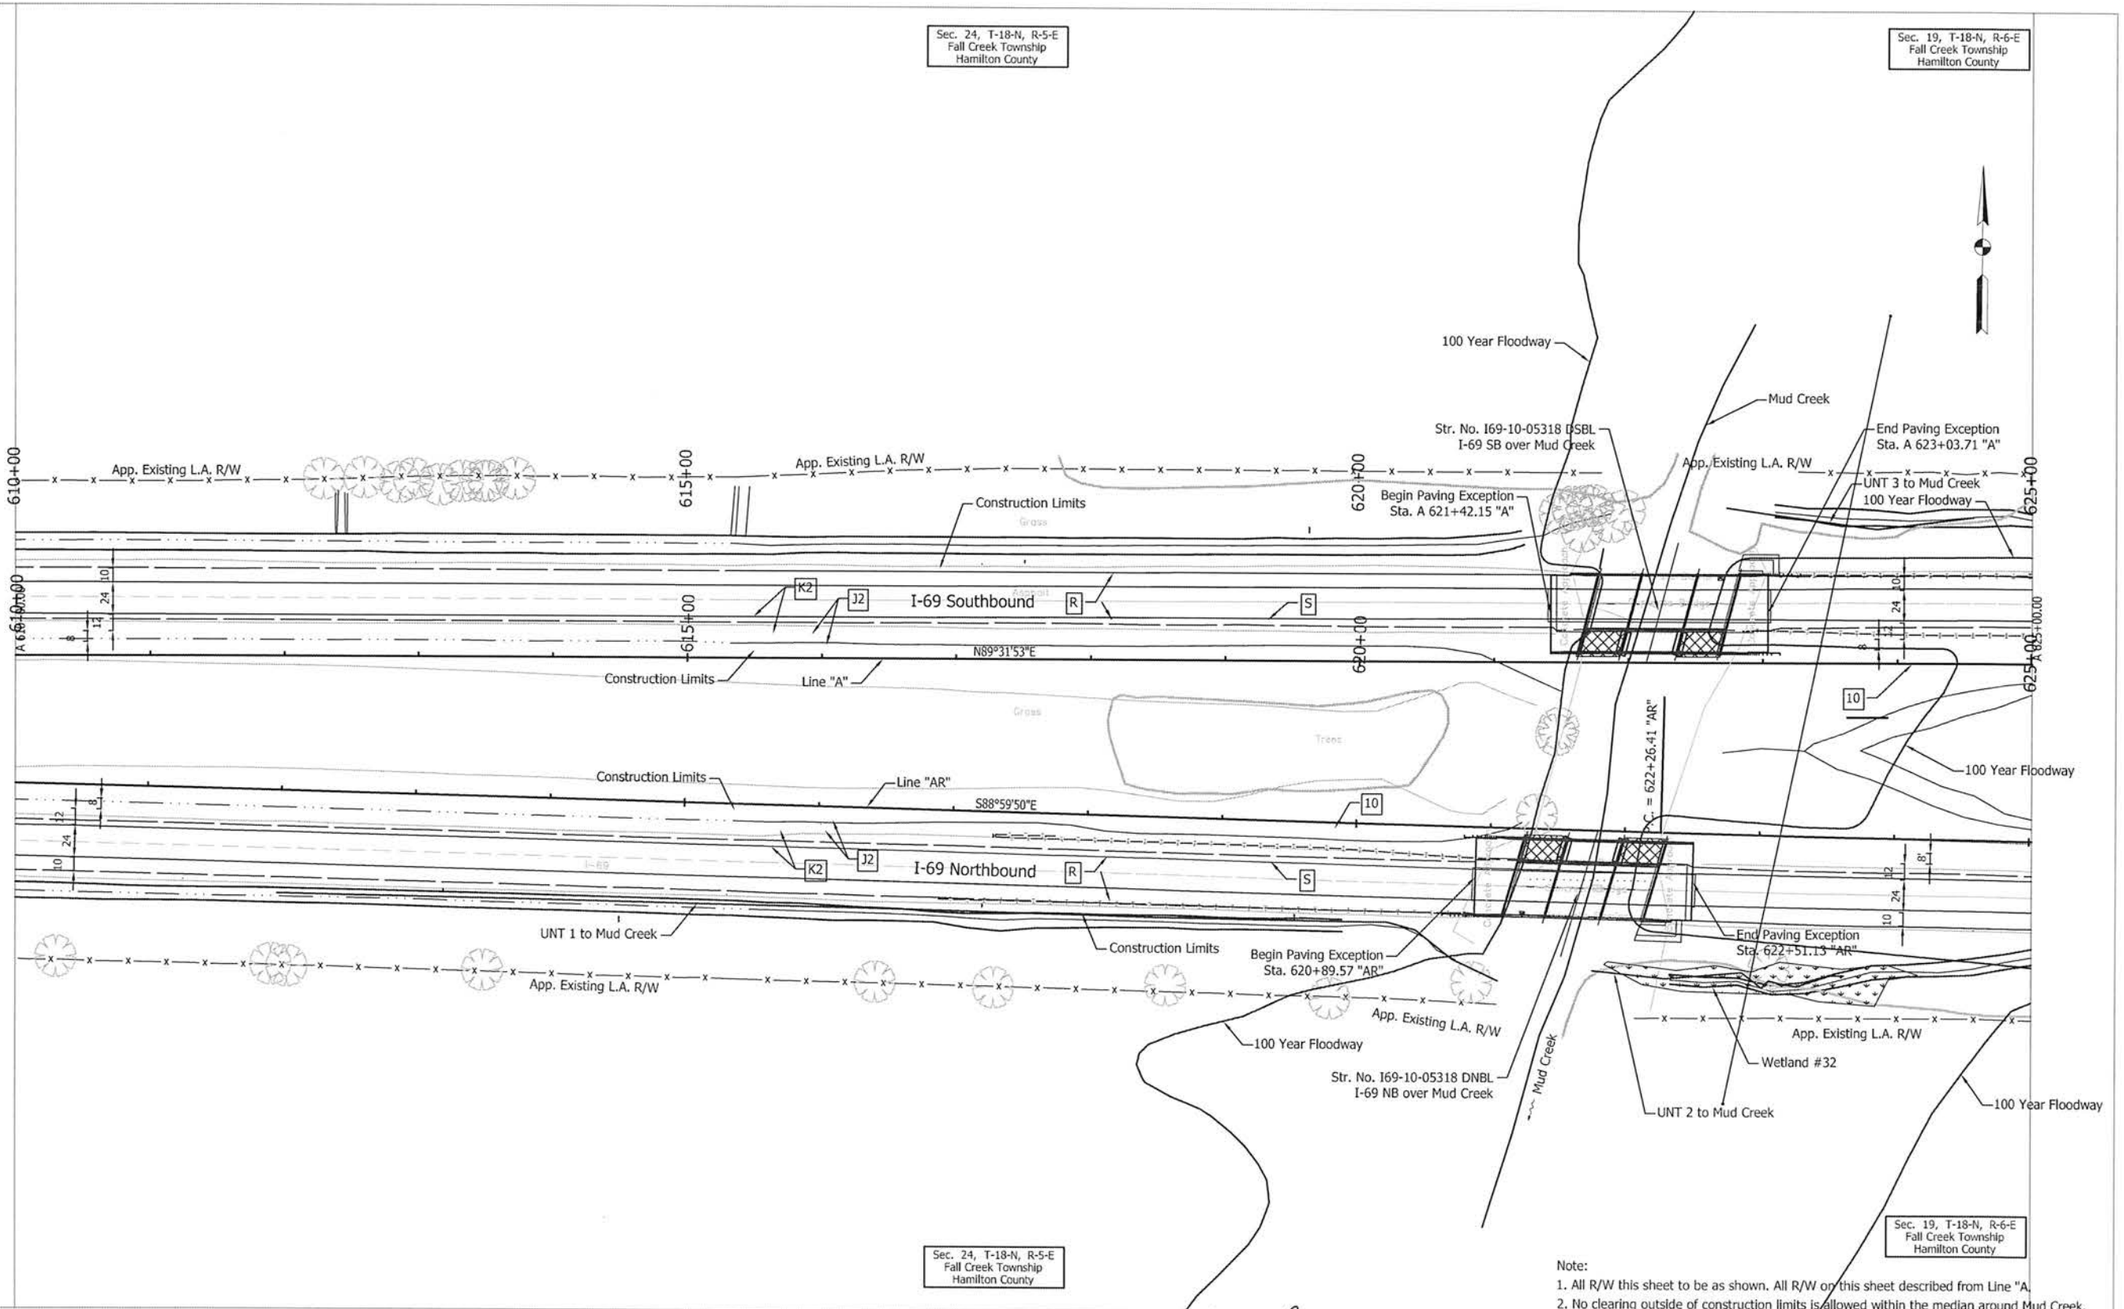

Note:
1. All R/W this sheet to be as shown. All R/W on this sheet described from Line "A.
2. No clearing outside of construction limits is allowed within the median around Mud Creek.

UNITED Consulting
1625 N. Post Road
Indianapolis, IN 46219
Phone 317-895-2585
Fax 317-895-2596
www.ucindy.com

MATTHEW A. TAYLOR
REGISTERED
No. 10200109
STATE OF INDIANA
PROFESSIONAL ENGINEER

RECOMMENDED FOR APPROVAL: Matthew Taylor 9/17/15
DESIGN ENGINEER — DATE

DESIGNED: ATW	DRAWN: DJZ
CHECKED: MAT	CHECKED: ATW

INDIANA
DEPARTMENT OF TRANSPORTATION

PLAN SHEET
STA. 610+00.00 TO STA. 625+00.00
LINE "A"

HORIZONTAL SCALE: 1"=50'	BRIDGE FILE
VERTICAL SCALE	DESIGNATION: 1383336
SURVEY BOOK	SHEETS: 141 of 291
CONTRACT: R-37053	PROJECT: 1383332

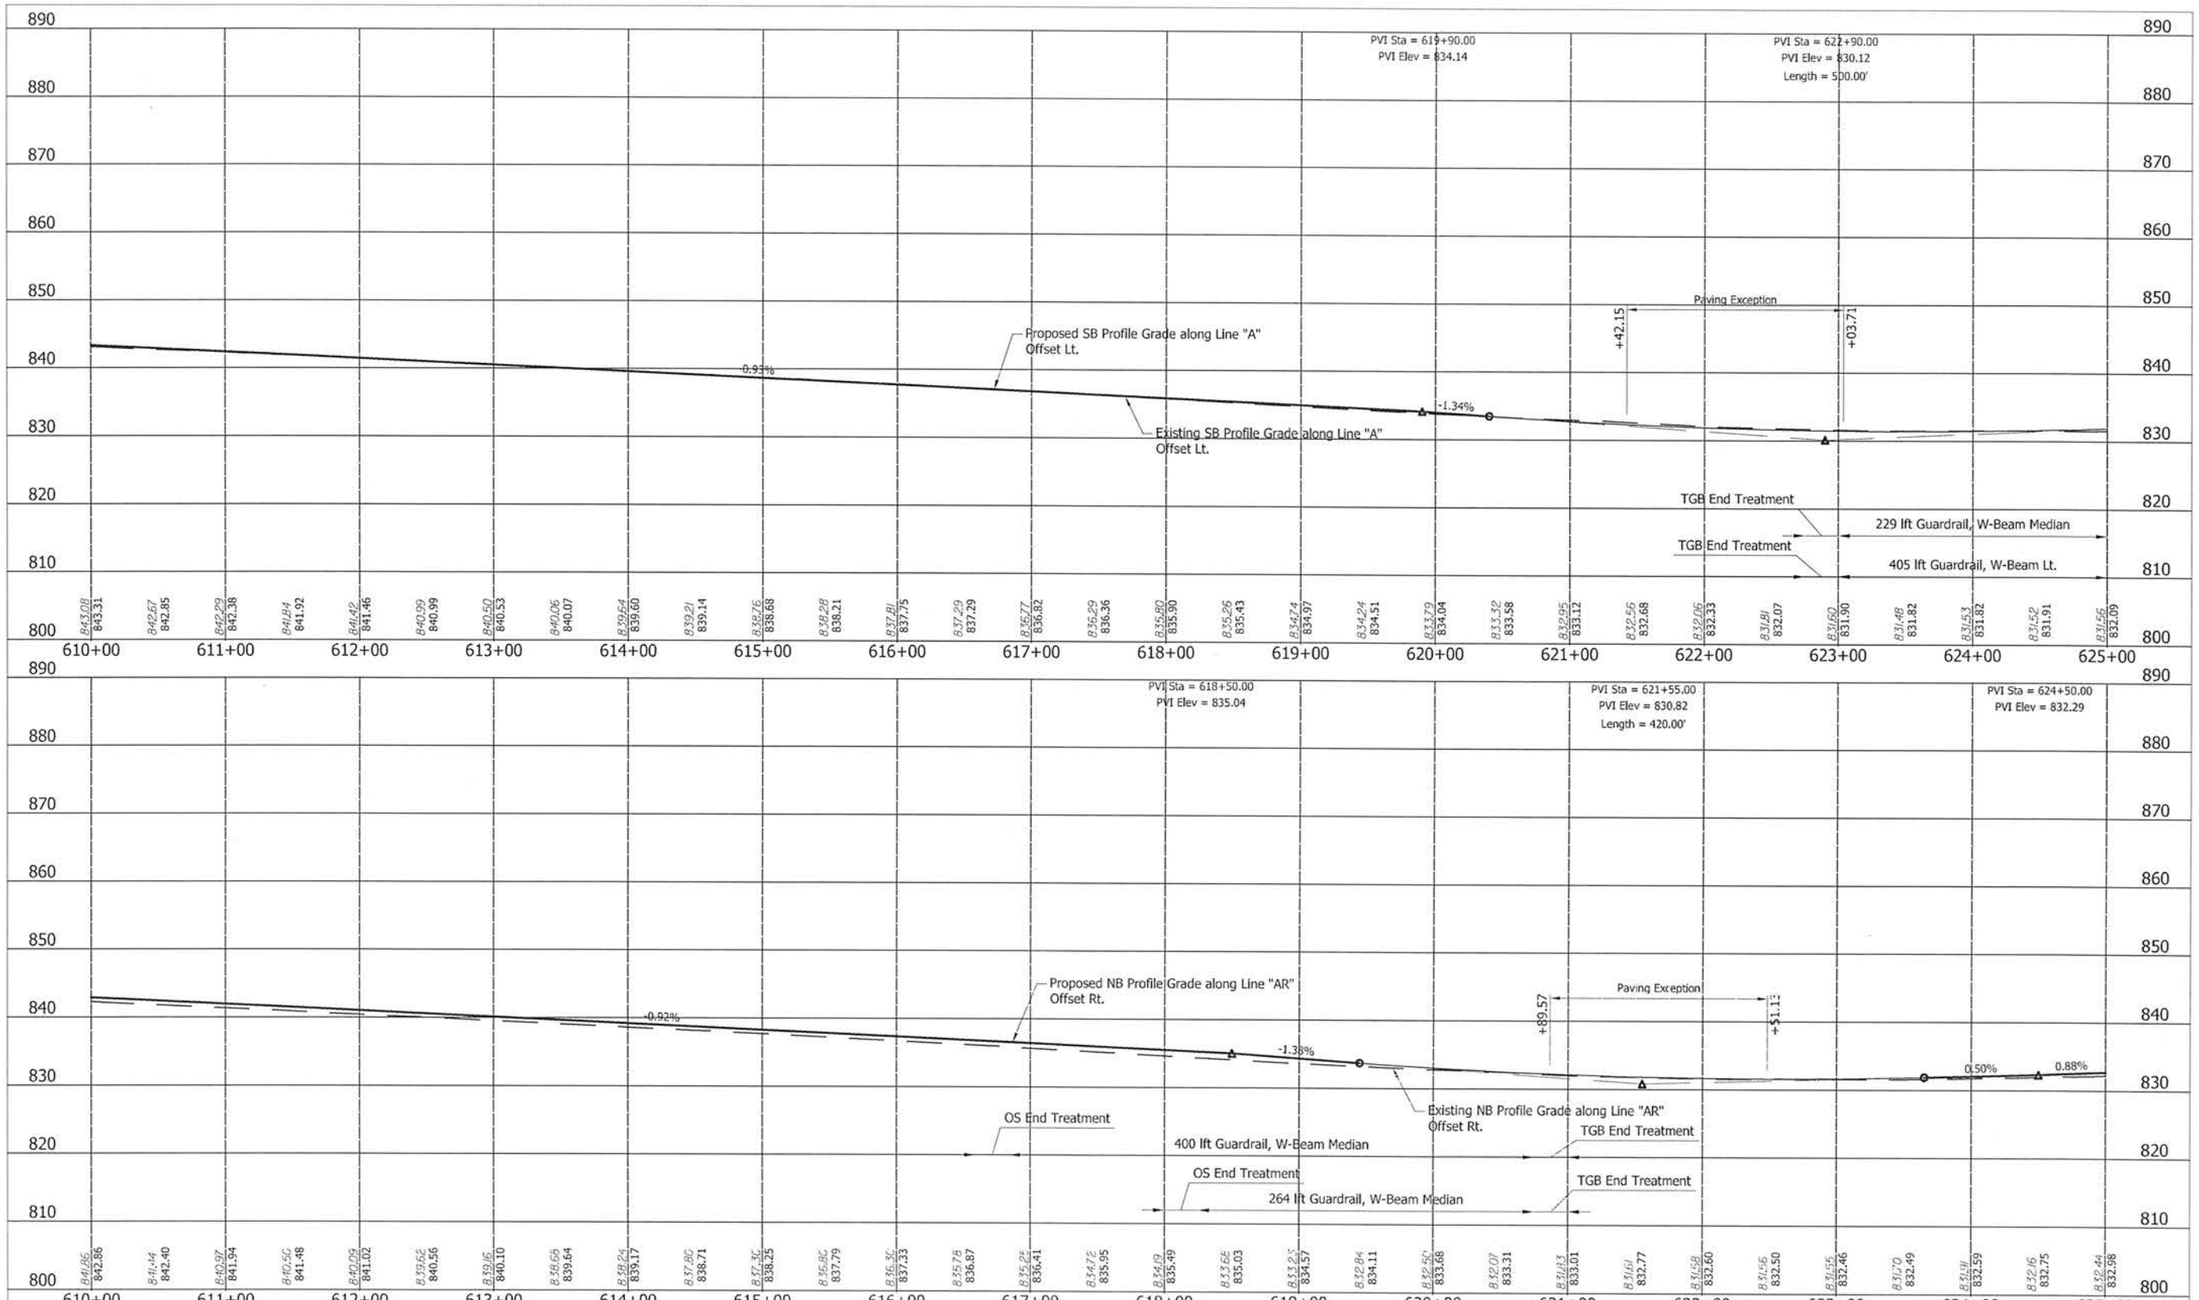

UNITED Consulting
1625 N. Post Road
Indianapolis, IN 46219
Phone 317-895-2585
Fax 317-895-2596
www.ucindy.com

MATTHEW A. TAYLOR
REGISTERED
No. 10200109
STATE OF INDIANA
PROFESSIONAL ENGINEER

RECOMMENDED FOR APPROVAL — DESIGN ENGINEER — DATE 9/17/15

DESIGNED: JRA | DRAWN: DJZ
CHECKED: MAT | CHECKED: JRA

INDIANA
DEPARTMENT OF TRANSPORTATION

PROFILE SHEET
STA. 610+00.00 TO 625+00.00
LINE "A"

HORIZONTAL SCALE	BRIDGE FILE
1" = 50'	
VERTICAL SCALE	DESIGNATION
1" = 10'	1383336
SURVEY BOOK	SHEETS
	142 of 291
CONTRACT	PROJECT
R-37053	1383332

Sec. 19, T-18-N, R-6-E
Fall Creek Township
Hamilton County

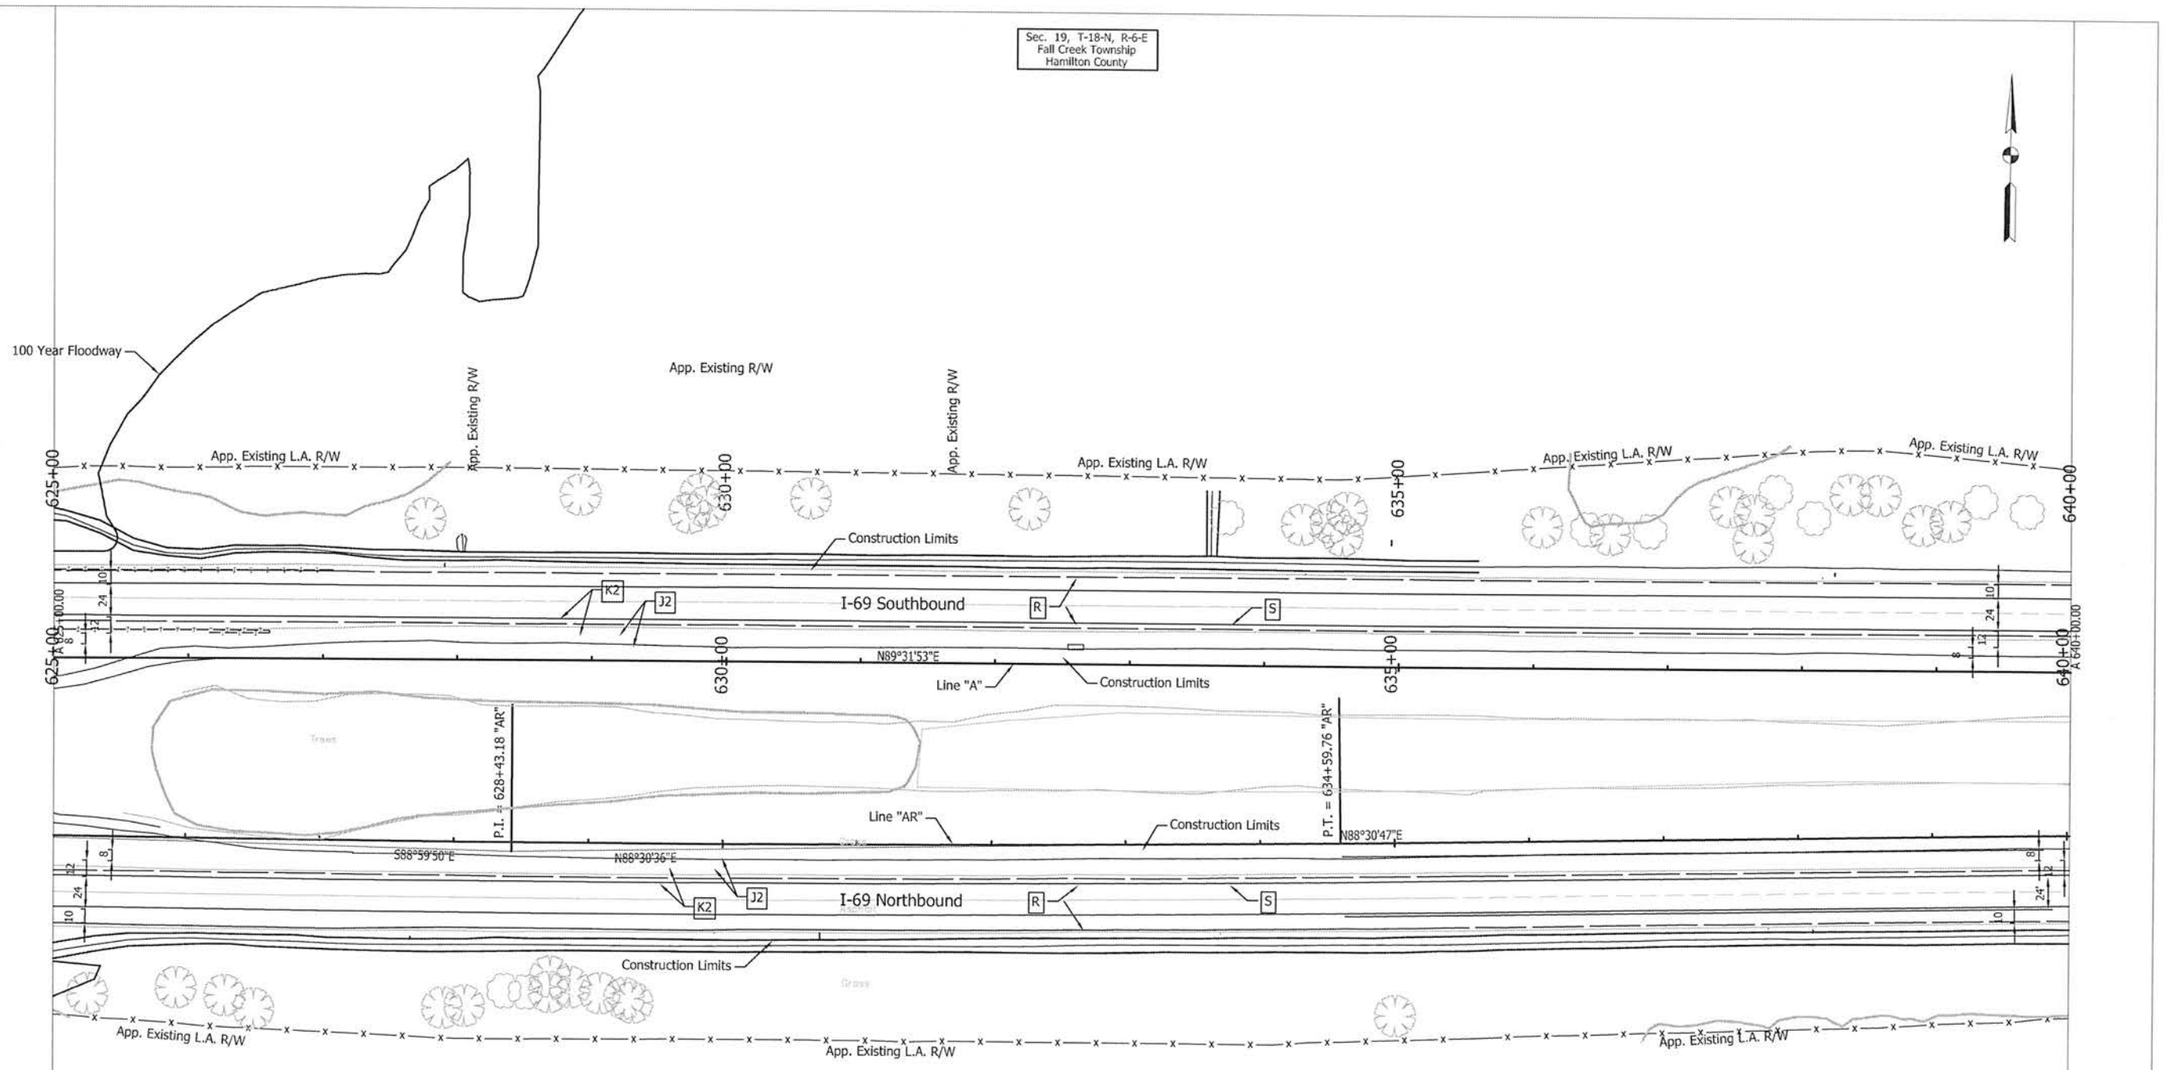

CURVE 2 DATA
PI = 628+43.18 "AR"
Delta = 2°29'34" Lt.
D = 0°12'08"
R = 28348.19 ft
T = 616.77 ft
L = 1233.35 ft
E = 6.71 ft
e = N.C.

Sec. 19, T-18-N, R-6-E
Fall Creek Township
Hamilton County

Note:
All R/W this sheet to be as shown. All R/W on this sheet described from Line "A.

UNITED Consulting
1625 N. Post Road
Indianapolis, IN 46219
Phone 317-895-2585
Fax 317-895-2596
www.ucindy.com

MATTHEW A. TAYLOR REGISTERED No. 10200109 STATE OF INDIANA PROFESSIONAL ENGINEER

RECOMMENDED FOR APPROVAL — DESIGN ENGINEER — DATE 9/17/15

DESIGNED: ATW DRAWN: DJZ
CHECKED: MAT CHECKED: ATW

INDIANA
DEPARTMENT OF TRANSPORTATION

PLAN SHEET
STA. 625+00.00 TO STA. 640+00.00
LINE "A"

HORIZONTAL SCALE	BRIDGE FILE
1"=50'	
VERTICAL SCALE	DESIGNATION
	1383336
SURVEY BOOK	SHEETS
	143 of 291
CONTRACT	PROJECT
R-37053	1383332

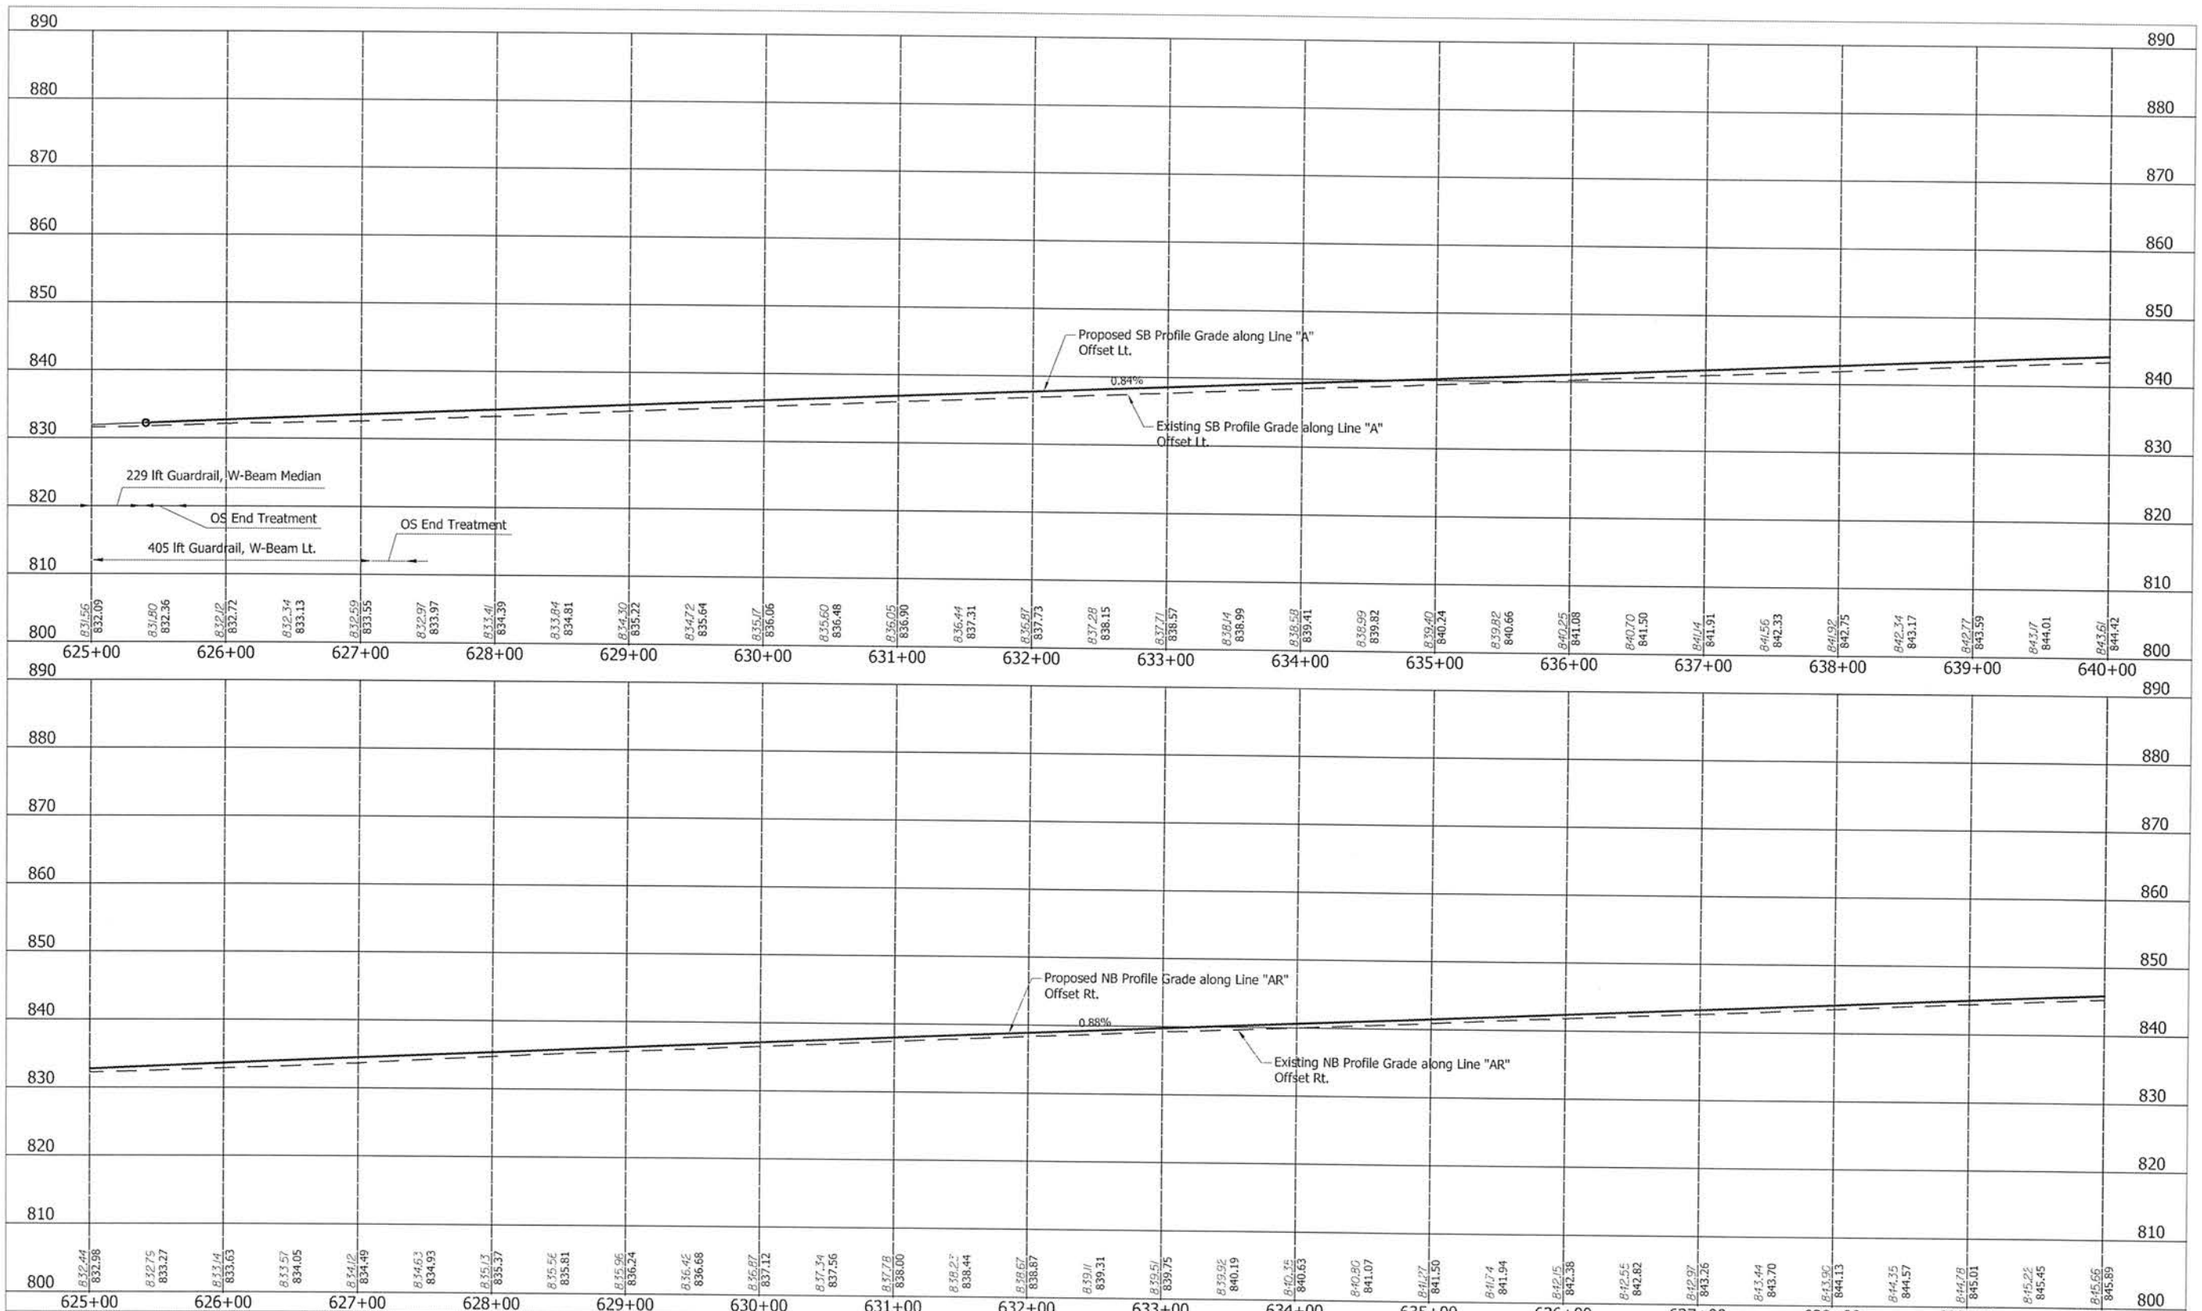

UNITED Consulting
1625 N. Post Road
Indianapolis, IN 46219
Phone 317-895-2585
Fax 317-895-2596
www.ucindy.com

MATTHEW A. TAYLOR
REGISTERED
No. 10200109
STATE OF INDIANA
PROFESSIONAL ENGINEER

RECOMMENDED FOR APPROVAL _____ DESIGN ENGINEER 9/17/15 DATE

DESIGNED: JRA DRAWN: DJZ
CHECKED: MAT CHECKED: JRA

INDIANA
DEPARTMENT OF TRANSPORTATION

PROFILE SHEET
STA. 625+00.00 TO STA. 640+00.00
LINE "A"

HORIZONTAL SCALE	BRIDGE FILE
1" = 50'	
VERTICAL SCALE	DESIGNATION
1" = 10'	1383336
SURVEY BOOK	SHEETS
	144 of 291
CONTRACT	PROJECT
R-37053	1383332

Sec. 19, T-18-N, R-6-E
Fall Creek Township
Hamilton County

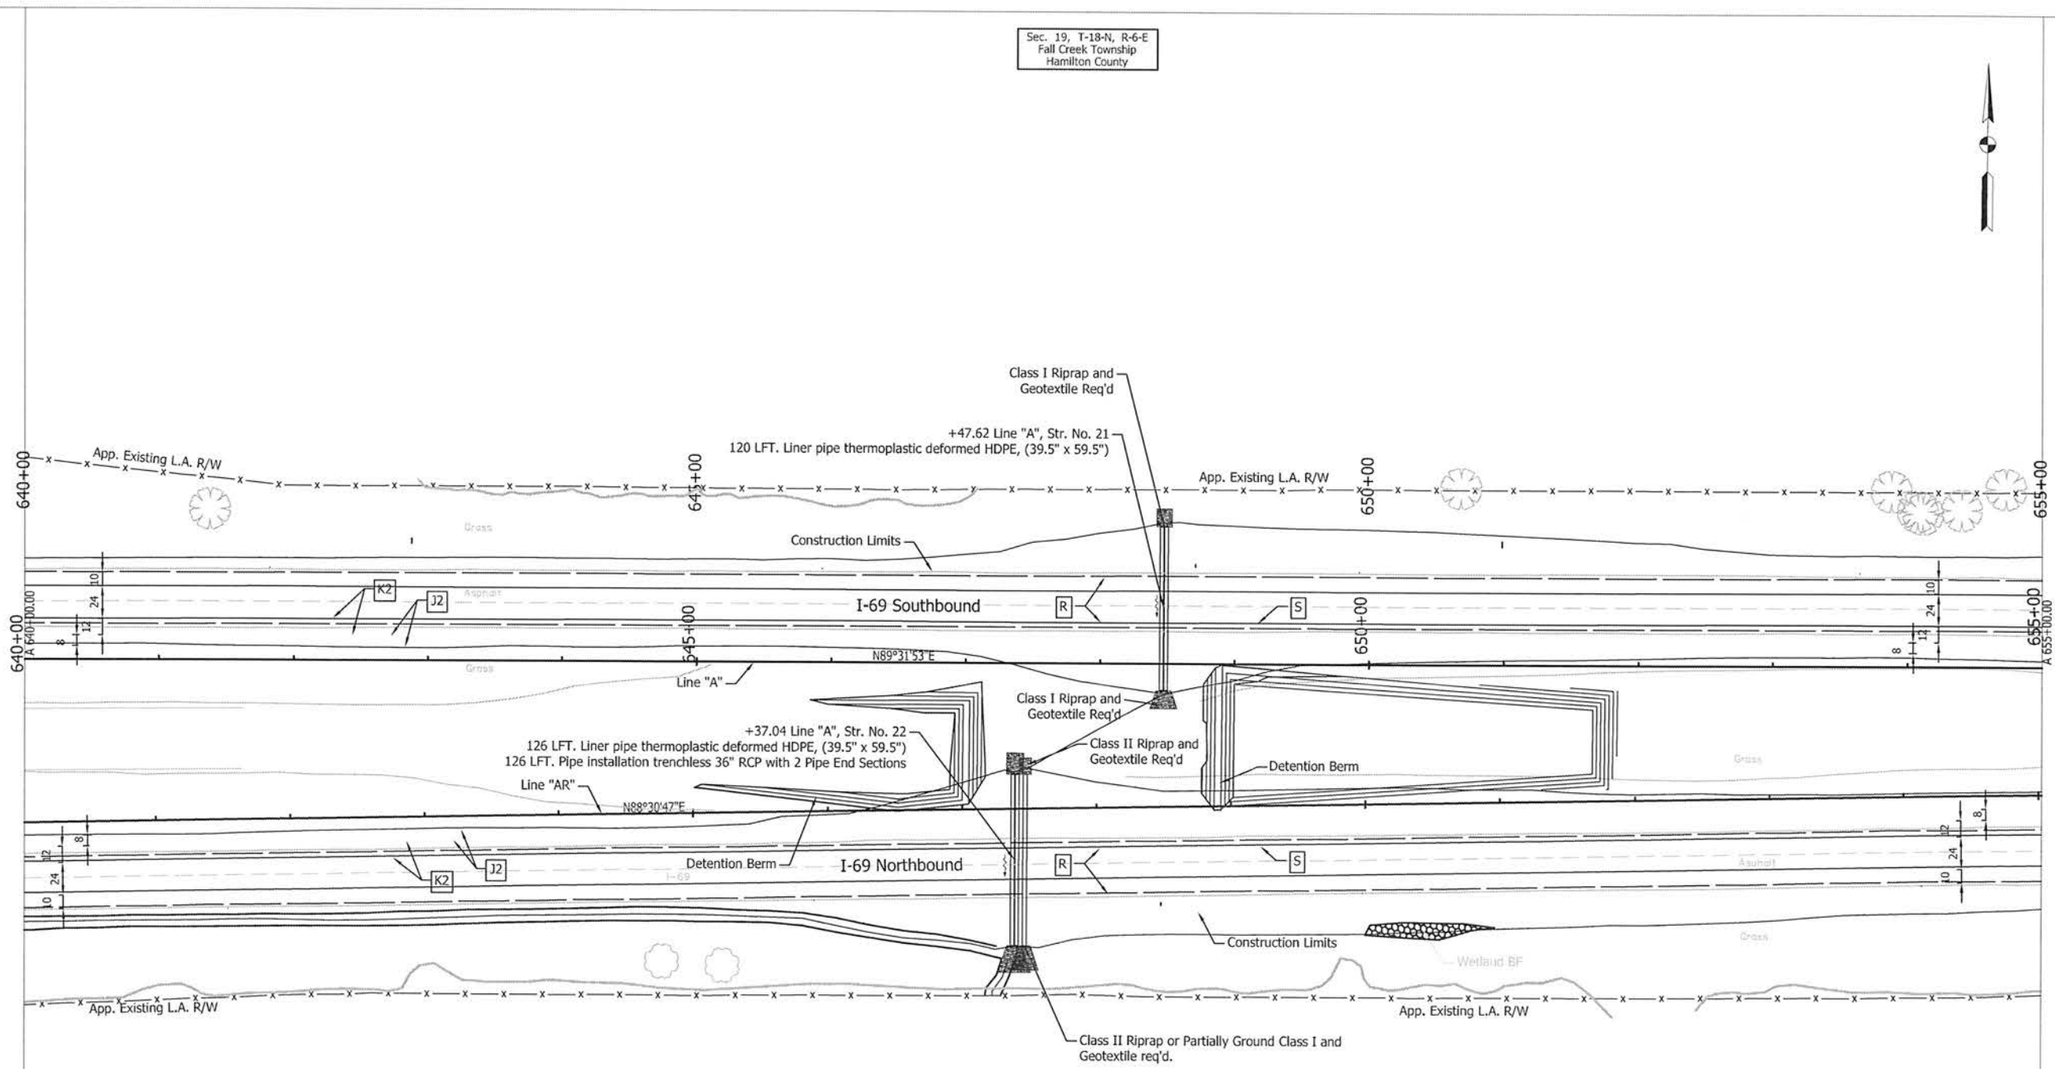

Sec. 19, T-18-N, R-6-E
Fall Creek Township
Hamilton County

Note:
All R/W this sheet to be as shown. All R/W on this sheet described from Line "A.

UNITED Consulting
1625 N. Post Road
Indianapolis, IN 46219
Phone 317-895-2585
Fax 317-895-2596
www.ucindy.com

MATTHEW A. TAYLOR REGISTERED No. 10200109 STATE OF INDIANA PROFESSIONAL ENGINEER

RECOMMENDED FOR APPROVAL _____ DESIGN ENGINEER 9/17/15 DATE

DESIGNED: ATW DRAWN: DJZ
CHECKED: MAT CHECKED: ATW

INDIANA
DEPARTMENT OF TRANSPORTATION

PLAN SHEET
STA. 640+00.00 TO STA. 655+00.00
LINE "A"

HORIZONTAL SCALE	BRIDGE FILE
1"=50'	
VERTICAL SCALE	DESIGNATION
	1383336
SURVEY BOOK	SHEETS
	145 of 291
CONTRACT	PROJECT
R-37053	1383332

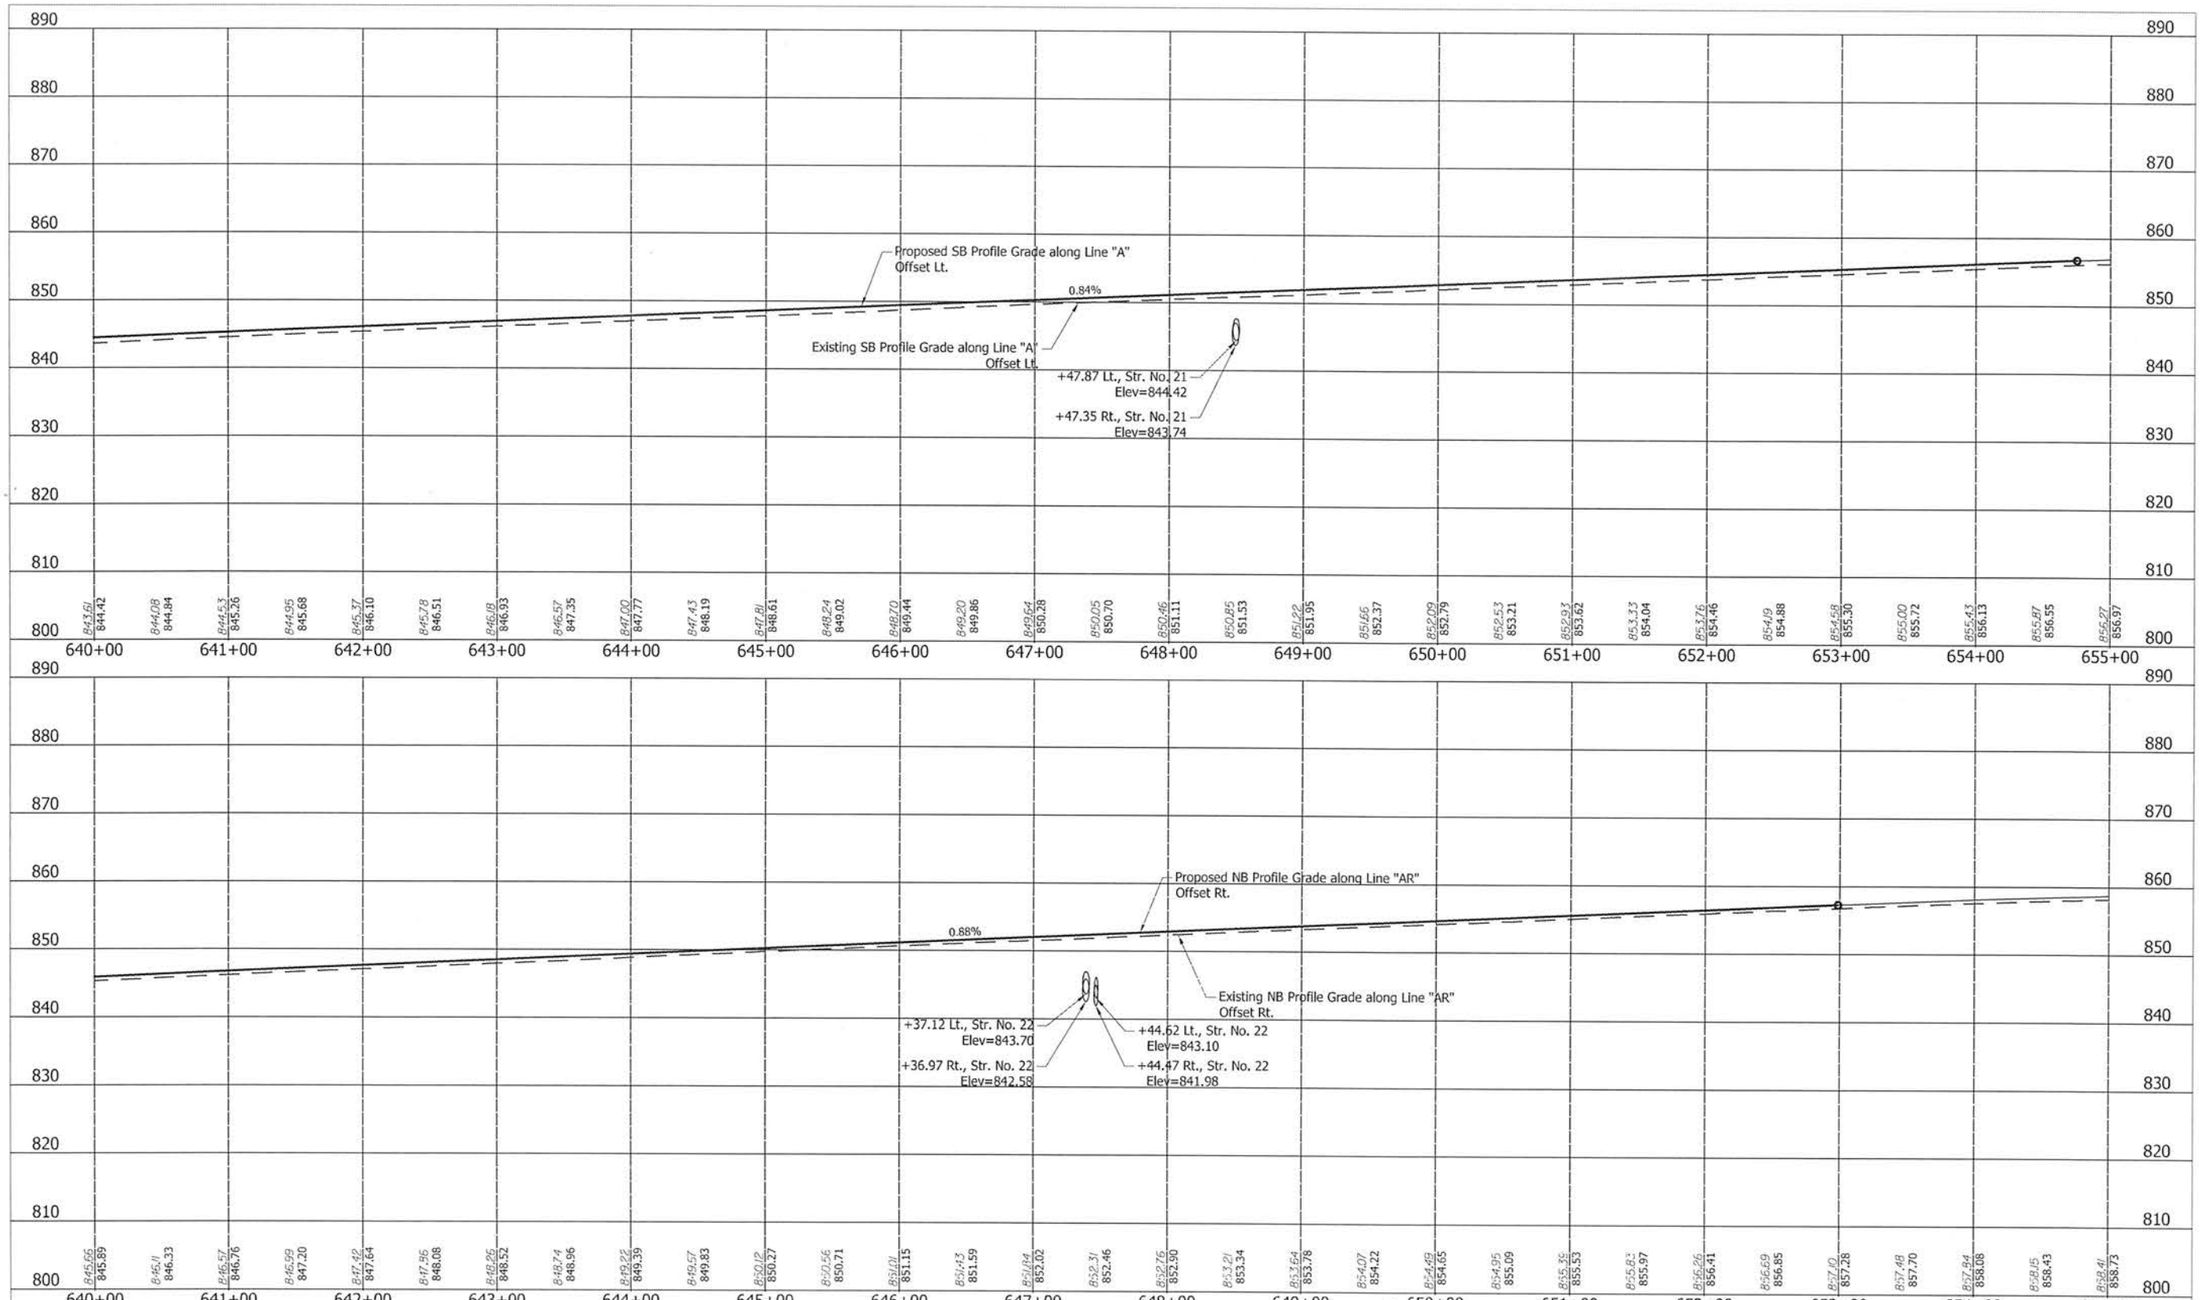

UNITED Consulting
1625 N. Post Road
Indianapolis, IN 46219
Phone 317-895-2585
Fax 317-895-2596
www.ucindy.com

MATTHEW A. TAYLOR REGISTERED No. 10200109 STATE OF INDIANA PROFESSIONAL ENGINEER

RECOMMENDED FOR APPROVAL _____ DESIGN ENGINEER 9/22/15 DATE

DESIGNED: JRA DRAWN: DJZ

CHECKED: MAT CHECKED: JRA

INDIANA
DEPARTMENT OF TRANSPORTATION

PROFILE SHEET
STA. 640+00.00 TO 655+00.00
LINE "A"

HORIZONTAL SCALE	BRIDGE FILE
1" = 50'	
VERTICAL SCALE	DESIGNATION
1" = 10'	1383336
SURVEY BOOK	SHEETS
	146 of 291
CONTRACT	PROJECT
R-37053	1383332

Sec. 19, T-18-N, R-6-E
Fall Creek Township
Hamilton County

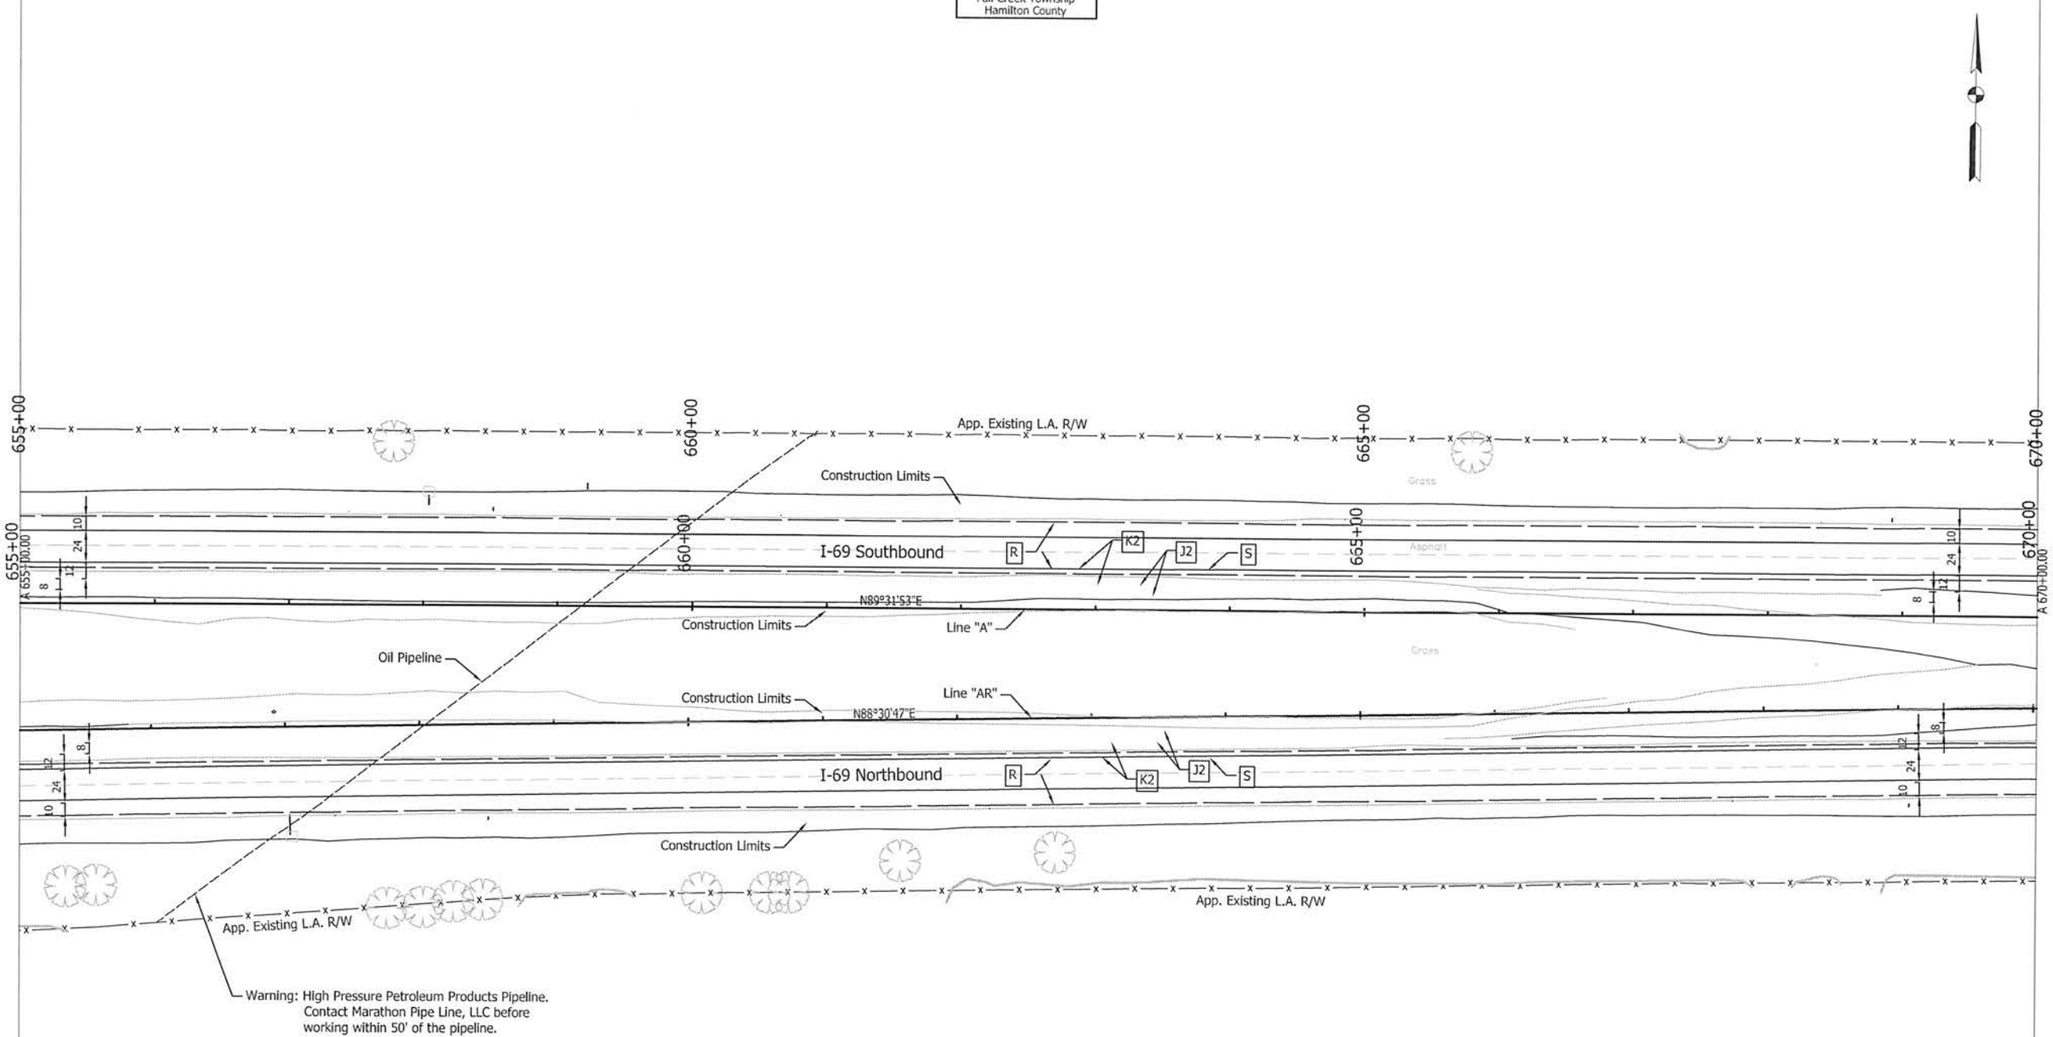

Sec. 19, T-18-N, R-6-E
Fall Creek Township
Hamilton County

Note:
All R/W this sheet to be as shown. All R/W on this sheet described from Line "A.

UNITED Consulting
1625 N. Post Road
Indianapolis, IN 46219
Phone 317-895-2585
Fax 317-895-2596
www.ucindy.com

MATTHEW A. TAYLOR REGISTERED No. 10200109 STATE OF INDIANA PROFESSIONAL ENGINEER

RECOMMENDED FOR APPROVAL _____ DESIGN ENGINEER 9/22/15 DATE

DESIGNED: ATW DRAWN: DJZ
CHECKED: MAT CHECKED: ATW

INDIANA
DEPARTMENT OF TRANSPORTATION

PLAN SHEET
STA. 655+00.00 TO STA. 670+00.00
LINE "A"

HORIZONTAL SCALE	BRIDGE FILE
1"=50'	
VERTICAL SCALE	DESIGNATION
	1383336
SURVEY BOOK	SHEETS
	147 of 291
CONTRACT	PROJECT
R-37053	1383332

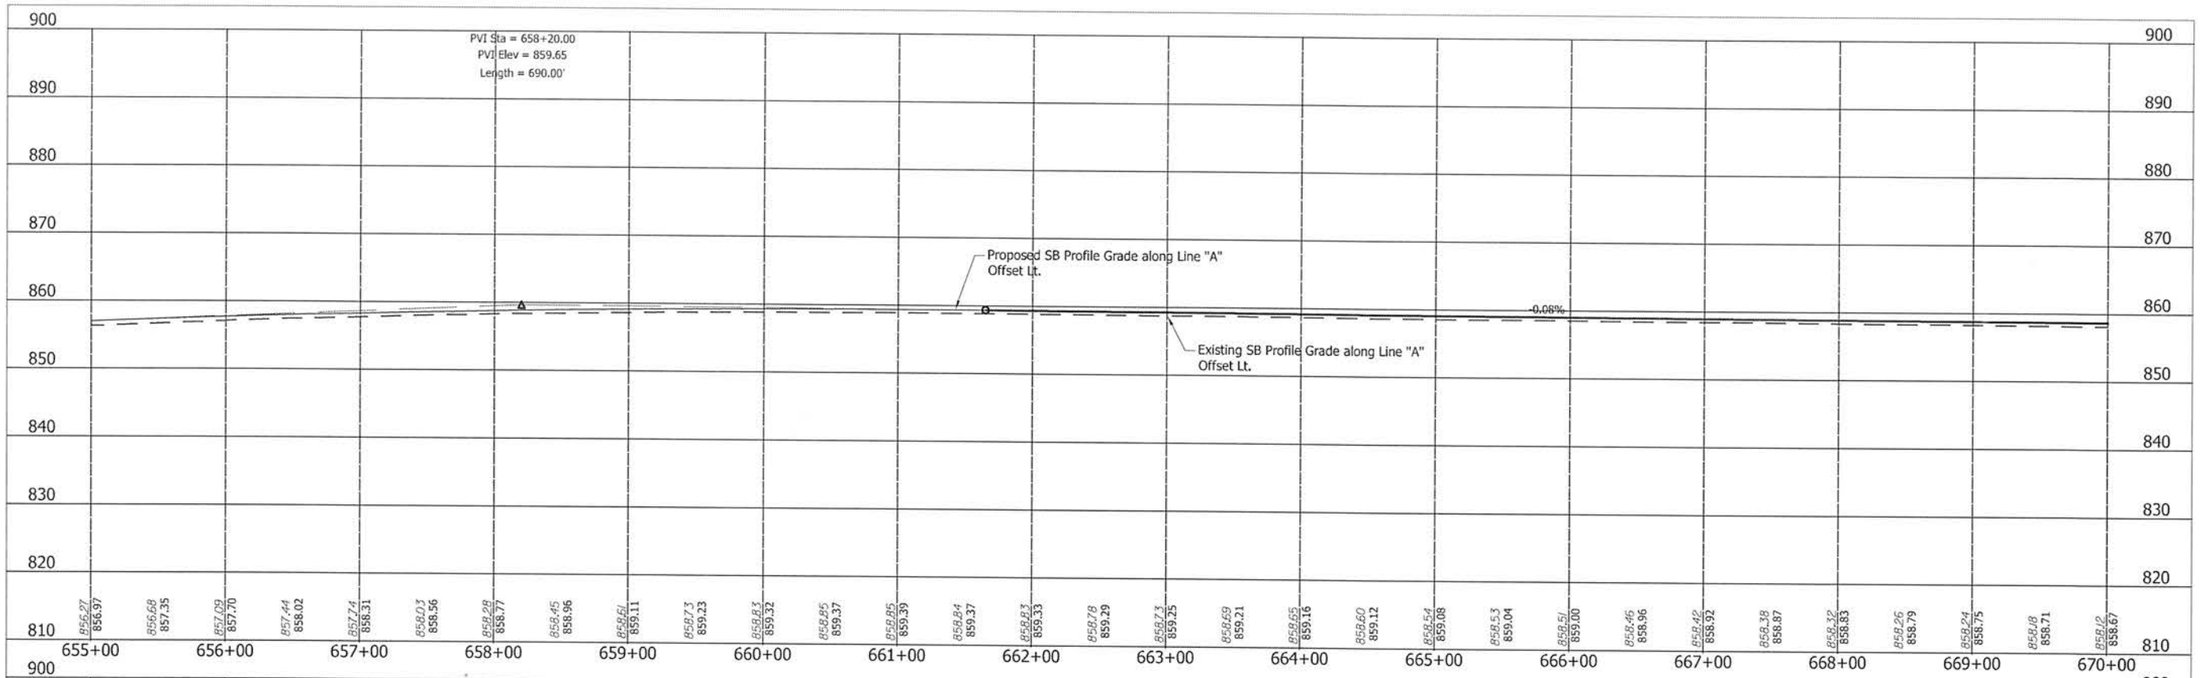

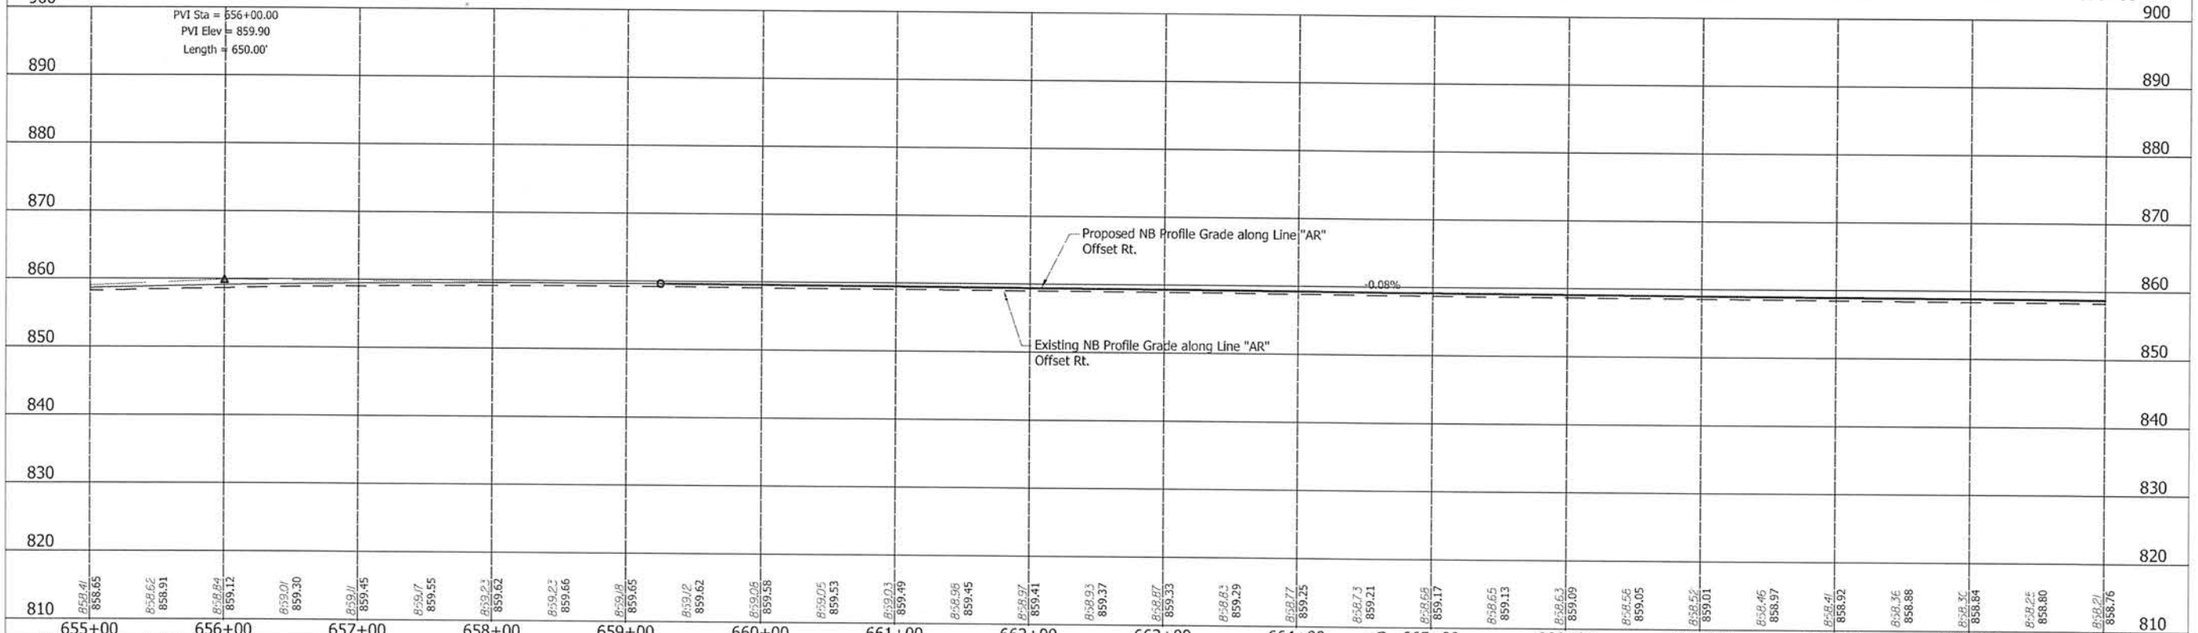

UNITED Consulting
1625 N. Post Road
Indianapolis, IN 46219
Phone 317-895-2585
Fax 317-895-2596
www.ucindy.com

MATTHEW A. TAYLOR REGISTERED No. 10200109 STATE OF INDIANA PROFESSIONAL ENGINEER

RECOMMENDED FOR APPROVAL _____ DESIGN ENGINEER 9/17/15 DATE

DESIGNED: JRA DRAWN: DJZ

CHECKED: MAT CHECKED: JRA

INDIANA
DEPARTMENT OF TRANSPORTATION

PROFILE SHEET
STA. 655+00.00 TO STA. 670+00.00
LINE "A"

HORIZONTAL SCALE	BRIDGE FILE
1" = 50'	
VERTICAL SCALE	DESIGNATION
1" = 10'	1383336
SURVEY BOOK	SHEETS
	148 of 291
CONTRACT	PROJECT
R-37053	1383332

Sec. 19, T-18-N, R-6-E
Fall Creek Township
Hamilton County

Sec. 20, T-18-N, R-6-E
Fall Creek Township
Hamilton County

670+00
675+00
680+00
685+00

App. Existing L.A. R/W

+53.93 Line "A", Str. No. 23
Existing Structure, No Work Req'd

Construction Limits

678+12

AERIAL CROSSING:
PRIMARY ELECTRIC
1-FIBER OPTIC

Aerial Crossing:
Primary Electric
1-Fiber Optic

App. Existing R/W

Cyntheanne Rd

I-69 Southbound

I-69 Northbound

K2 J2 R S R2 J 10

A 670+00.00

A 685+00.00

N89°31'53"E

N88°30'47"E

Proposed ITS Facility
Do Not Disturb

Detention Berm

Line "A"

Line "AR"

Inlet, Reconstruct

Asphalt

Gravel Access

Wetland BG

Wetland BH

ITS Facility
Do Not Disturb

+51.81 Line "A", Str. No. 24
Existing Structure, No Work Req'd

Note:
All R/W this sheet to be as shown. All R/W on this sheet described from Line "A.

UNITED Consulting
1625 N. Post Road
Indianapolis, IN 46219
Phone 317-895-2585
Fax 317-895-2596
www.ucindy.com

MATTHEW A. TAYLOR
REGISTERED
No. 10200109
STATE OF INDIANA
PROFESSIONAL ENGINEER

RECOMMENDED FOR APPROVAL _____ DESIGN ENGINEER 9/17/15 DATE

DESIGNED: ATW DRAWN: DJZ
CHECKED: MAT CHECKED: ATW

INDIANA
DEPARTMENT OF TRANSPORTATION

PLAN SHEET
STA. 670+00.00 TO STA. 685+00.00
LINE "A"

HORIZONTAL SCALE	BRIDGE FILE
1"=50'	
VERTICAL SCALE	DESIGNATION
	1383336
SURVEY BOOK	SHEETS
	149 of 291
CONTRACT	PROJECT
R-37053	1383332

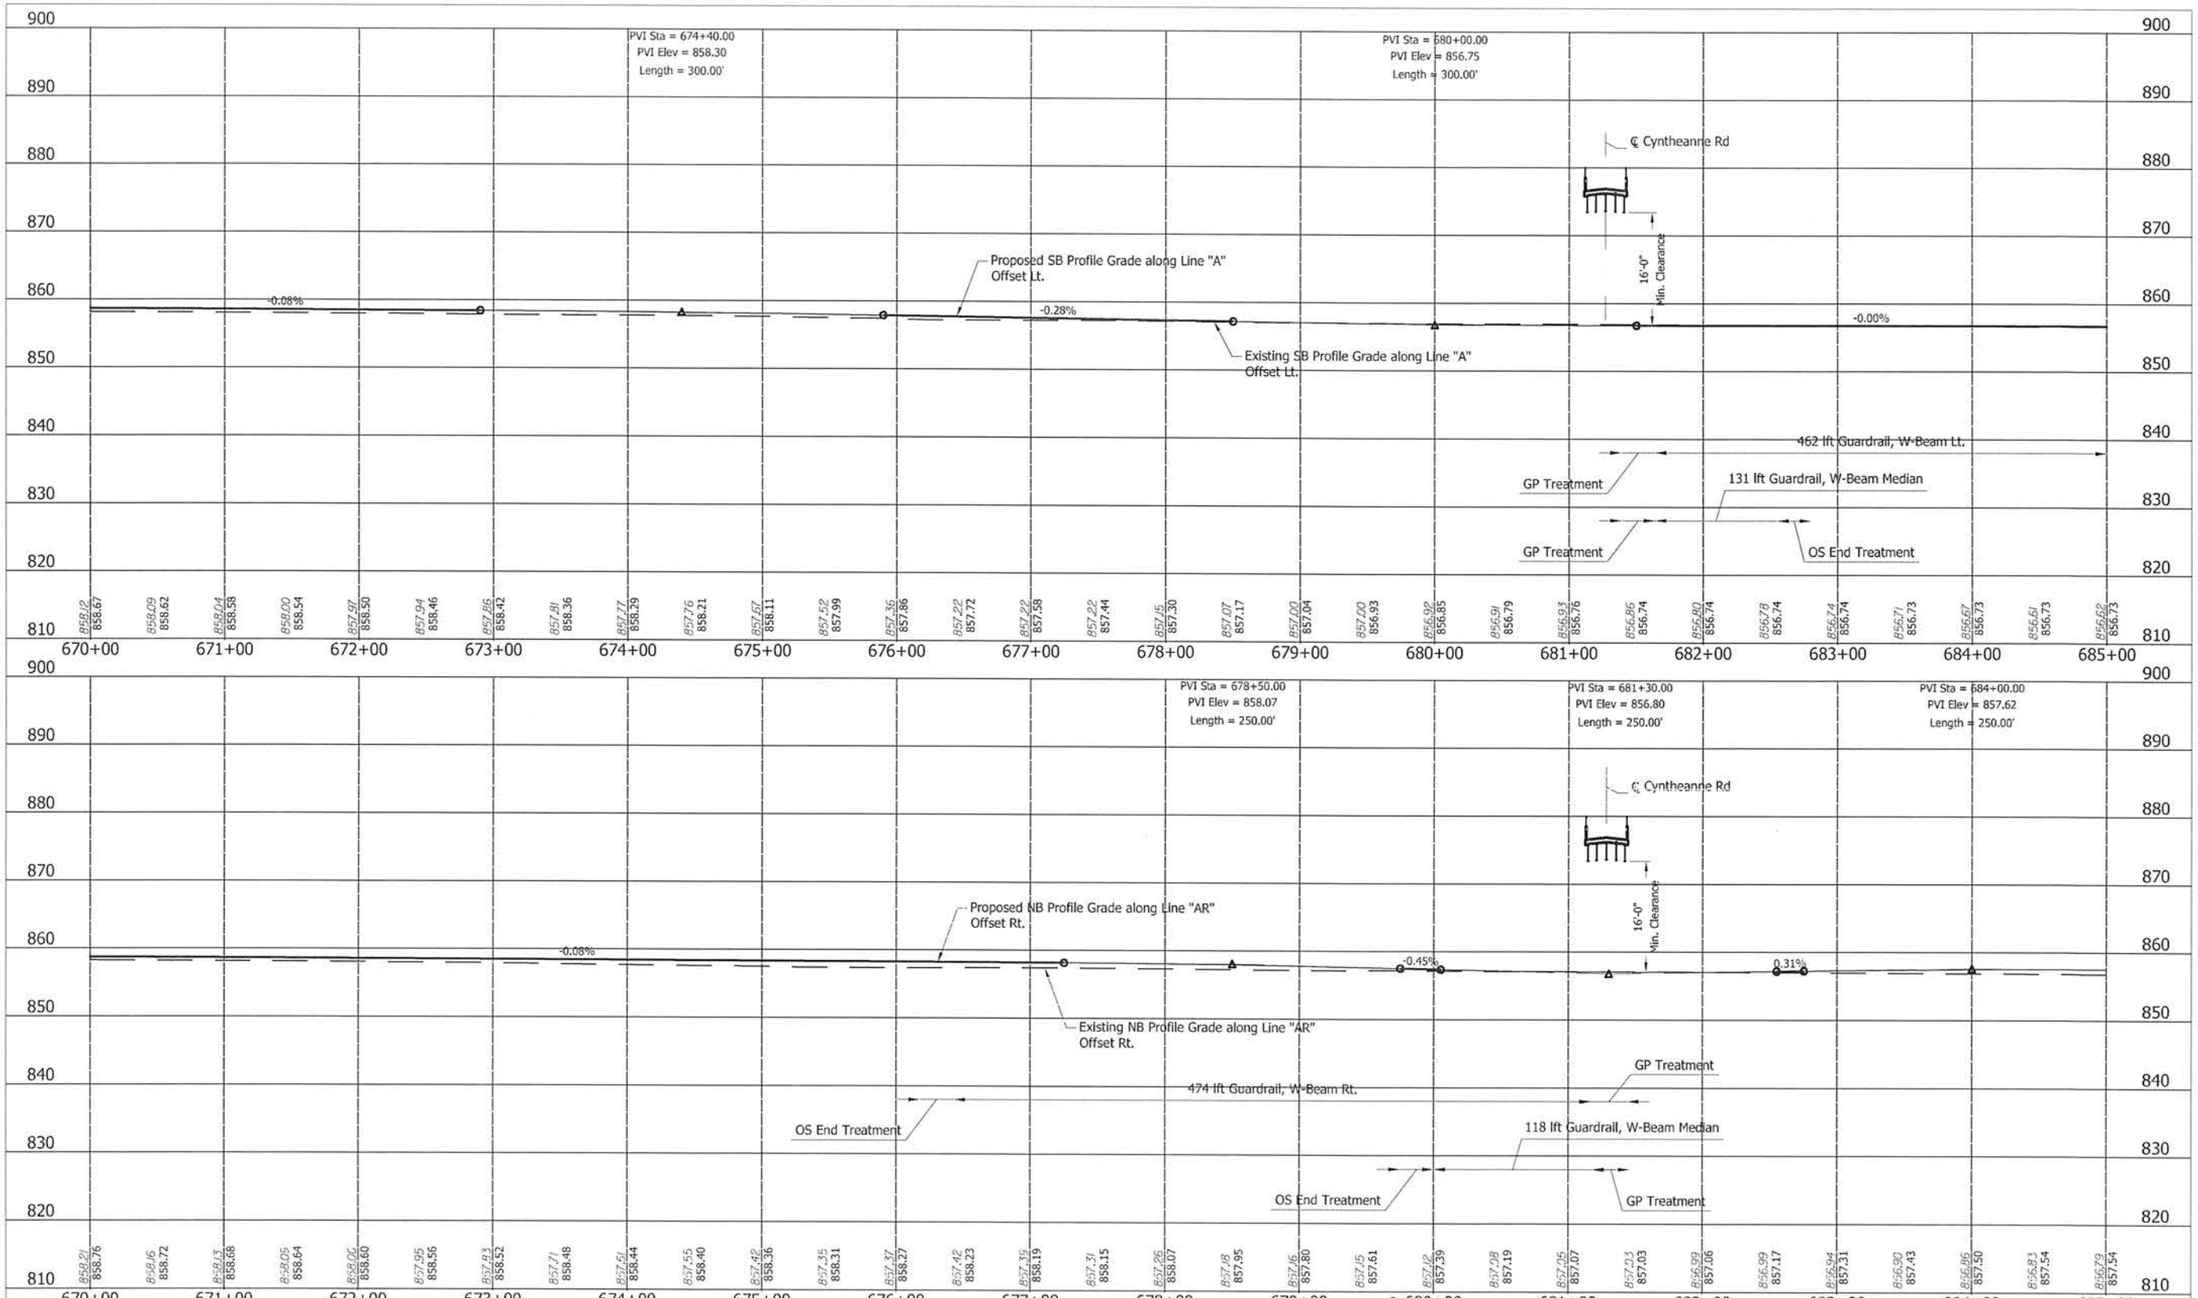

UNITED Consulting
1625 N. Post Road
Indianapolis, IN 46219
Phone 317-895-2585
Fax 317-895-2596
www.ucindy.com

MATTHEW A. TAYLOR REGISTERED No. 10200109 STATE OF INDIANA PROFESSIONAL ENGINEER

RECOMMENDED FOR APPROVAL Matthew Taylor 9/7/15
DESIGN ENGINEER DATE

DESIGNED: JRA DRAWN: DJZ
CHECKED: MAT CHECKED: JRA

INDIANA
DEPARTMENT OF TRANSPORTATION

PROFILE SHEET
STA. 670+00.00 TO STA. 685+00.00
LINE "A"

HORIZONTAL SCALE	BRIDGE FILE
1" = 50'	
VERTICAL SCALE	DESIGNATION
1" = 10'	1383336
SURVEY BOOK	SHEETS
	150 of 291
CONTRACT	PROJECT
R-37053	1383332

Sec. 20, T-18-N, R-6-E
Fall Creek Township
Hamilton County

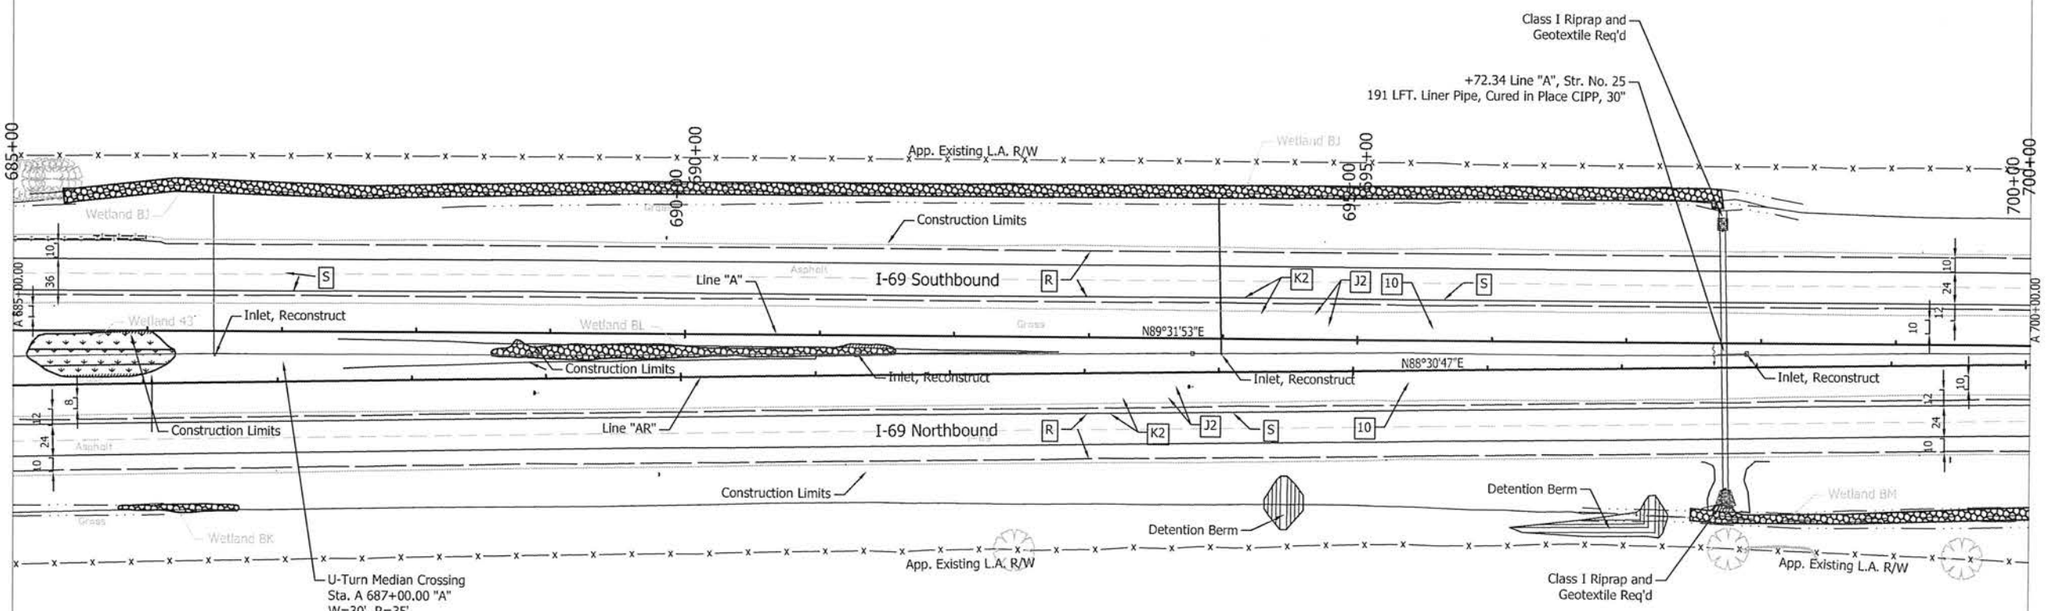

Sec. 20, T-18-N, R-6-E
Fall Creek Township
Hamilton County

Note:
All R/W this sheet to be as shown. All R/W on this sheet described from Line "A.

UNITED Consulting
1625 N. Post Road
Indianapolis, IN 46219
Phone 317-895-2585
Fax 317-895-2596
www.ucindy.com

MATTHEW A. TAYLOR
REGISTERED
No. 10200109
STATE OF INDIANA
PROFESSIONAL ENGINEER

RECOMMENDED FOR APPROVAL _____ DESIGN ENGINEER 9/17/15 DATE

DESIGNED: ATW DRAWN: DJZ
CHECKED: MAT CHECKED: ATW

INDIANA
DEPARTMENT OF TRANSPORTATION

PLAN SHEET
STA. 685+00.00 TO STA. 700+00.00
LINE "A"

HORIZONTAL SCALE	BRIDGE FILE
1"=50'	
VERTICAL SCALE	DESIGNATION
	1383336
SURVEY BOOK	SHEETS
	151 of 291
CONTRACT	PROJECT
R-37053	1383332

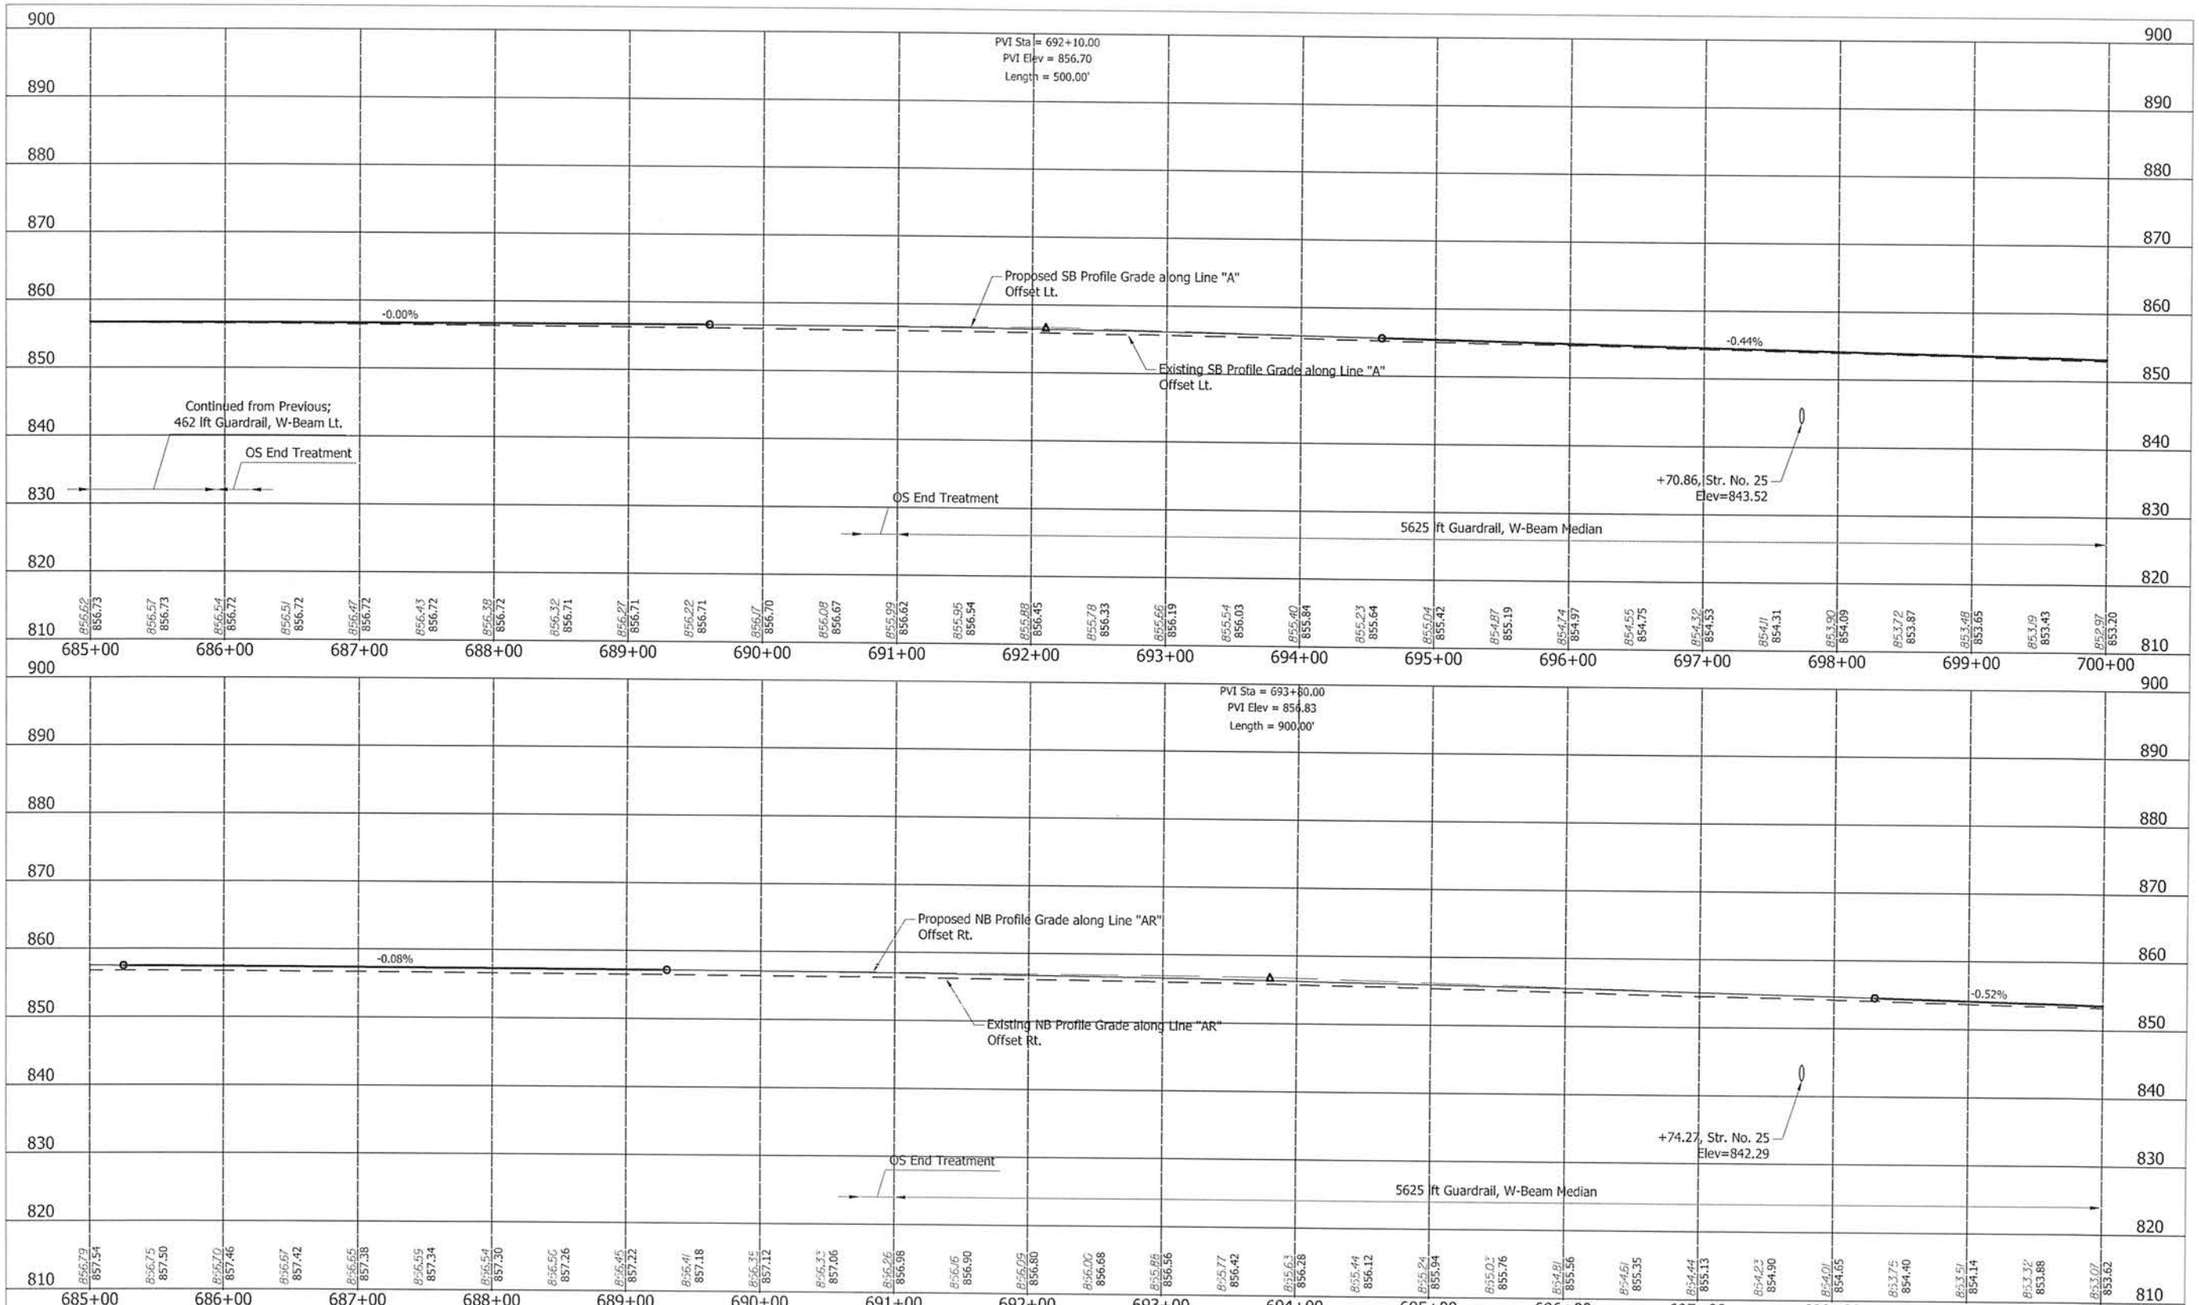

UNITED Consulting
1625 N. Post Road
Indianapolis, IN 46219
Phone 317-895-2585
Fax 317-895-2596
www.ucindy.com

MATTHEW A. TAYLOR
REGISTERED
No. 10200109
STATE OF INDIANA
PROFESSIONAL ENGINEER

RECOMMENDED FOR APPROVAL — DESIGN ENGINEER — DATE 9/17/15

DESIGNED: JRA	DRAWN: DJZ
CHECKED: MAT	CHECKED: JRA

INDIANA
DEPARTMENT OF TRANSPORTATION

PROFILE SHEET
STA. 685+00.00 TO STA. 700+00.00
LINE "A"

HORIZONTAL SCALE	BRIDGE FILE
1" = 50'	
VERTICAL SCALE	DESIGNATION
1" = 10'	1383336
SURVEY BOOK	SHEETS
	152 of 291
CONTRACT	PROJECT
R-37053	1383332

CURVE 4 DATA
PI = 707+93.73
Delta = 1°13'16" Lt.
D = 0°29'25"
R = 11688.54 ft
T = 124.57 ft
L = 249.13 ft
E = 0.66 ft
e = R.C.

Sec. 20, T-18-N, R-6-E
Fall Creek Township
Hamilton County

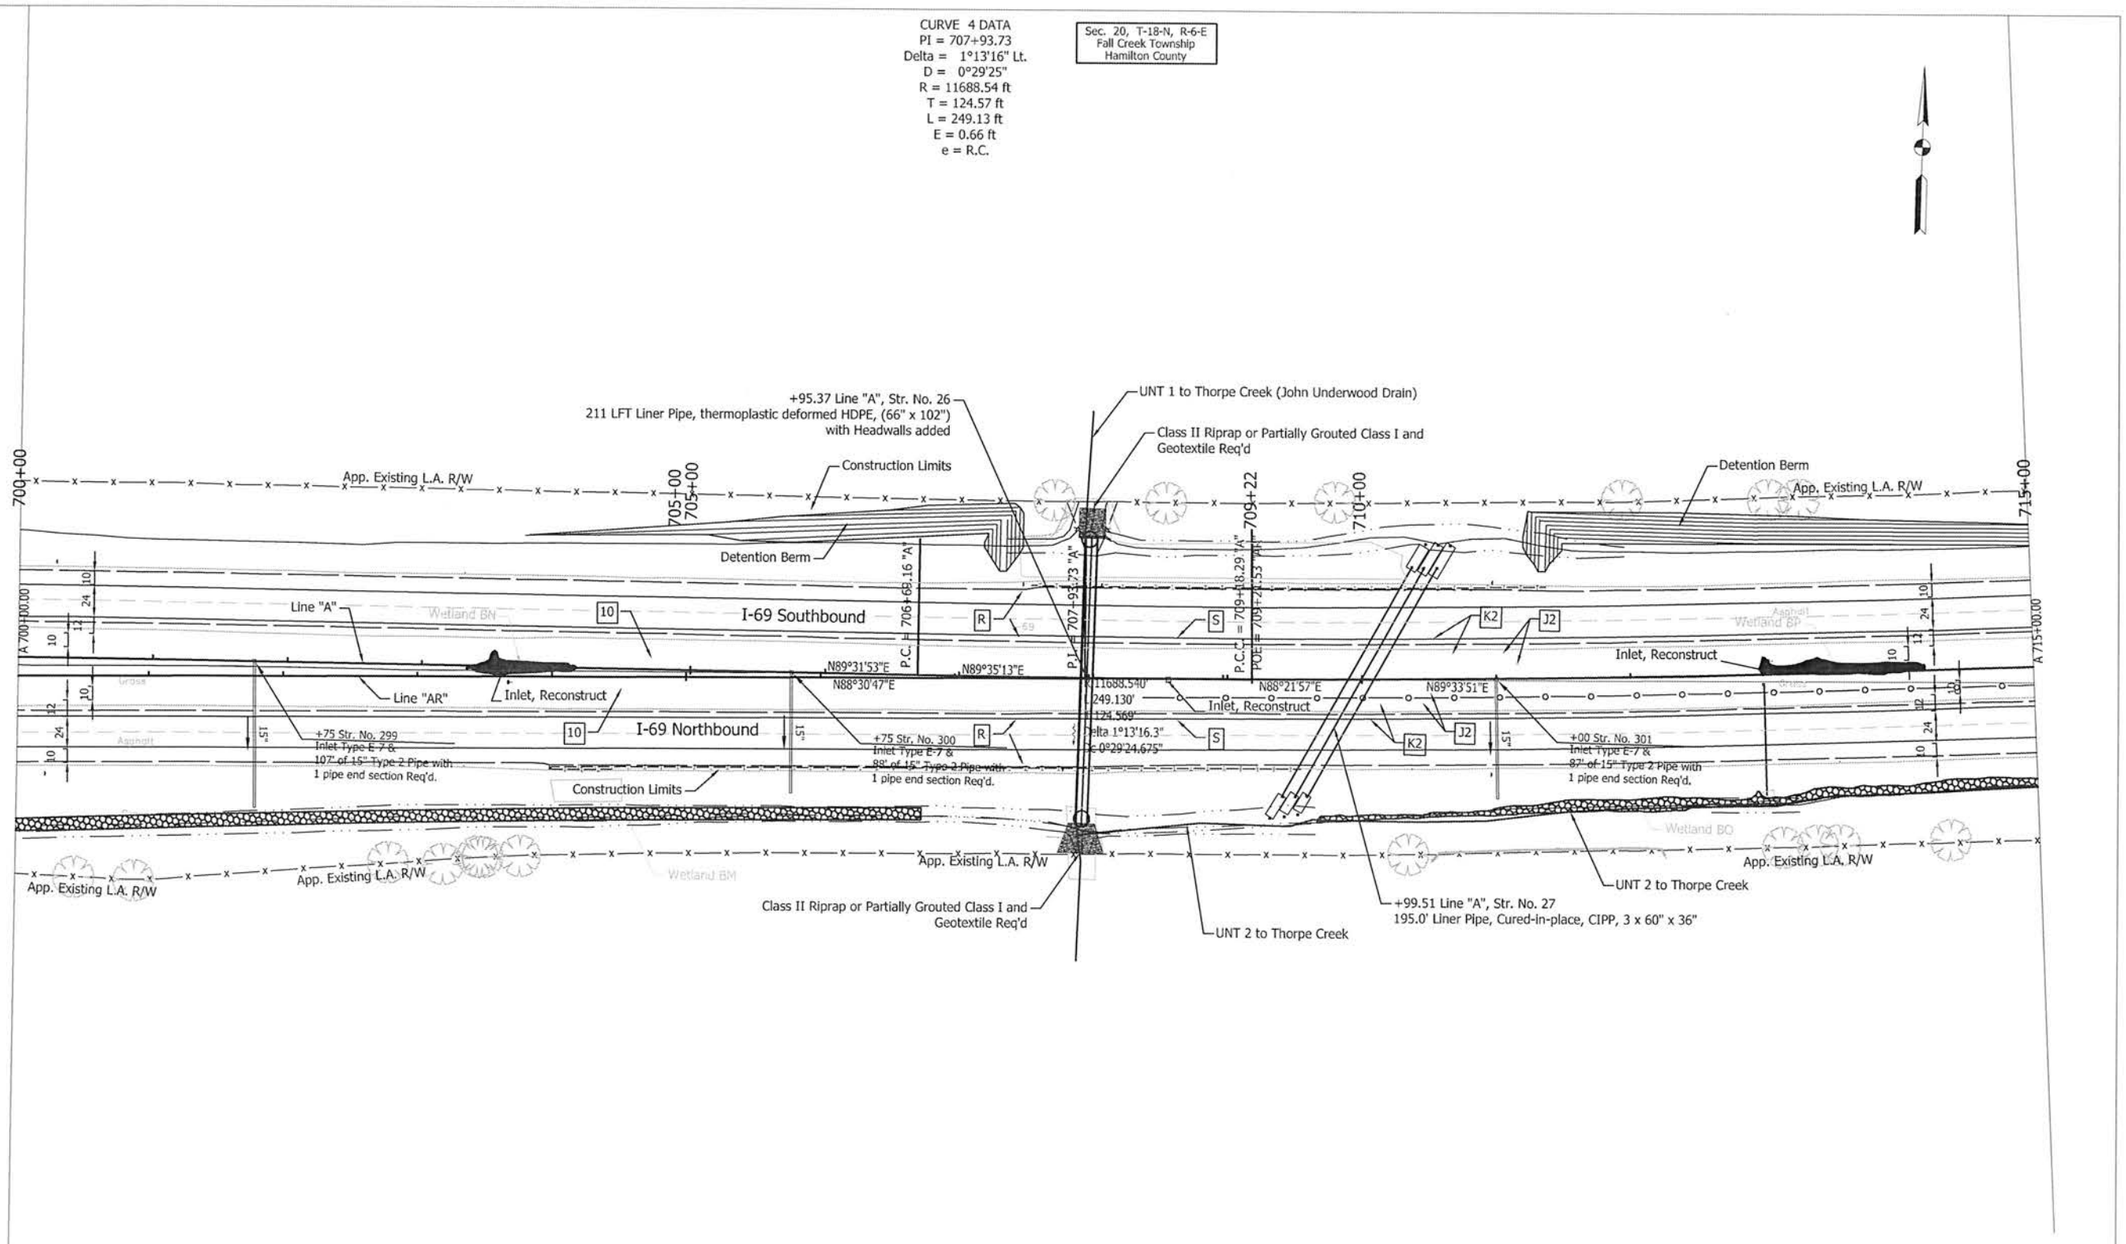

Sec. 20, T-18-N, R-6-E
Fall Creek Township
Hamilton County

Note:
All R/W this sheet to be as shown. All R/W on this sheet described from Line "A.

UNITED Consulting
1625 N. Post Road
Indianapolis, IN 46219
Phone 317-895-2585
Fax 317-895-2596
www.ucindy.com

MATTHEW A. TAYLOR
REGISTERED
No. 10200109
STATE OF INDIANA
PROFESSIONAL ENGINEER

RECOMMENDED FOR APPROVAL — DESIGN ENGINEER — 9/17/15 DATE

DESIGNED: ATW DRAWN: DJZ
CHECKED: MAT CHECKED: ATW

INDIANA
DEPARTMENT OF TRANSPORTATION

PLAN SHEET
STA. 700+00.00 TO STA. 715+00.00
LINE "A"

HORIZONTAL SCALE	BRIDGE FILE
1"=50'	
VERTICAL SCALE	DESIGNATION
	1383336
SURVEY BOOK	SHEETS
	153 of 291
CONTRACT	PROJECT
R-37053	1383332

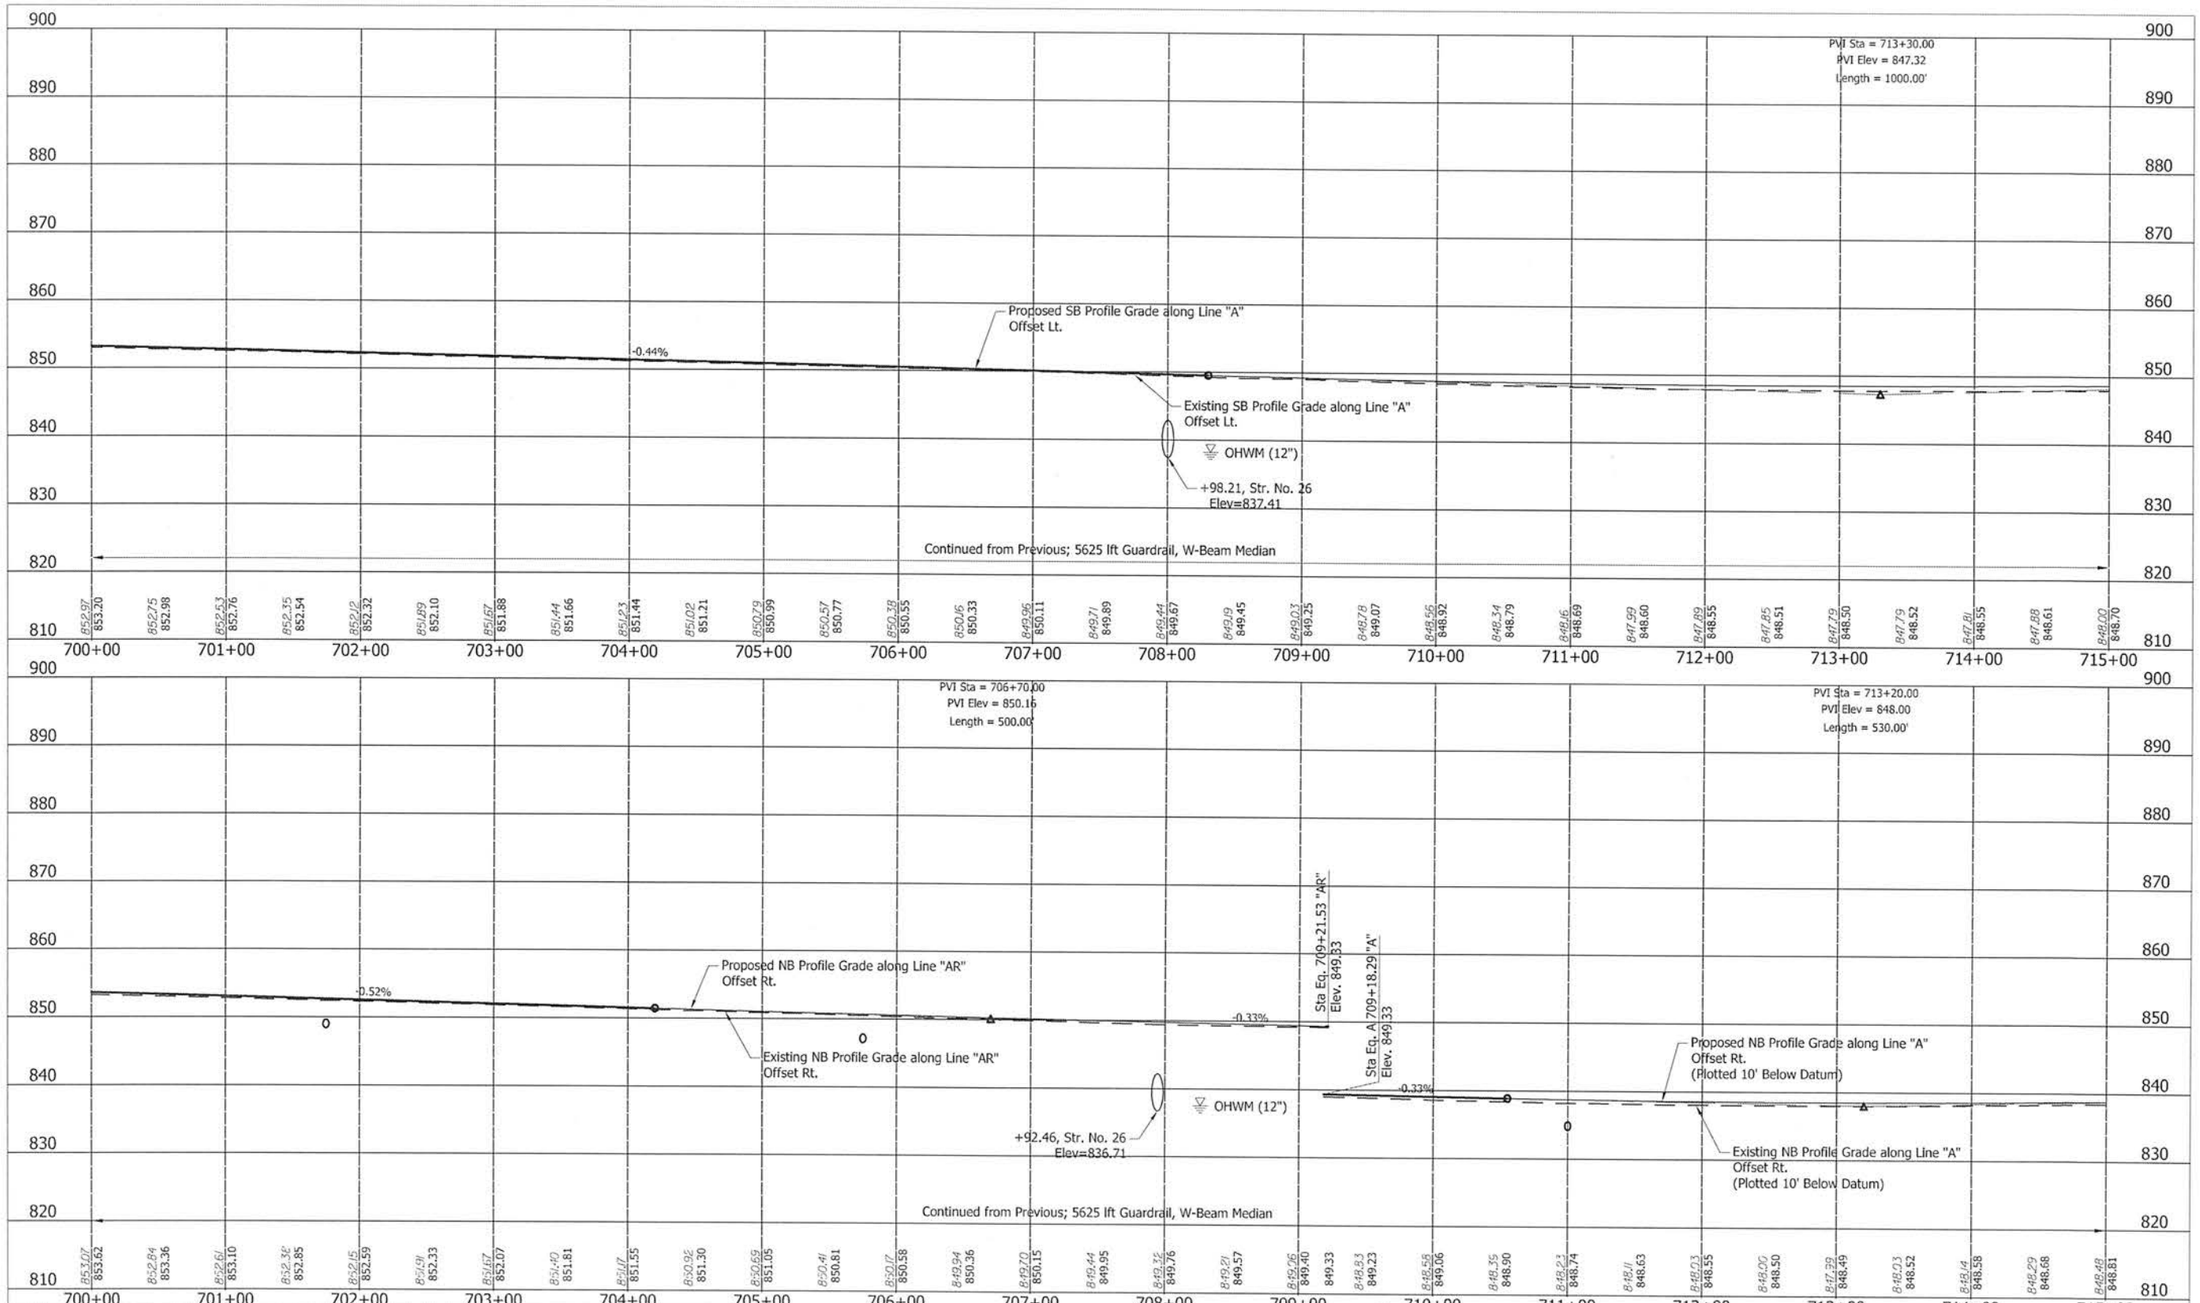

UNITED Consulting
1625 N. Post Road
Indianapolis, IN 46219
Phone 317-895-2585
Fax 317-895-2596
www.ucindy.com

MATTHEW A. TAYLOR
REGISTERED
No. 10200109
STATE OF INDIANA
PROFESSIONAL ENGINEER

RECOMMENDED FOR APPROVAL _____ DESIGN ENGINEER _____ DATE 9/27/13

DESIGNED: JRA DRAWN: DJZ
CHECKED: MAT CHECKED: JRA

INDIANA
DEPARTMENT OF TRANSPORTATION

PROFILE SHEET
STA. 700+00.00 TO STA. 715+00.00
LINE "A"

HORIZONTAL SCALE	BRIDGE FILE
1" = 50'	
VERTICAL SCALE	DESIGNATION
1" = 10'	1383336
SURVEY BOOK	SHEETS
	154 of 291
CONTRACT	PROJECT
R-37053	1383332

CURVE 5 DATA
PI = 715+85.43 "A"
Delta = 5°23'04" Lt.
D = 0°24'14"
R = 14187.59 ft
T = 667.14 ft
L = 1333.29 ft
E = 15.68 ft
e = R.C.

Sec. 20, T-18-N, R-6-E
Fall Creek Township
Hamilton County

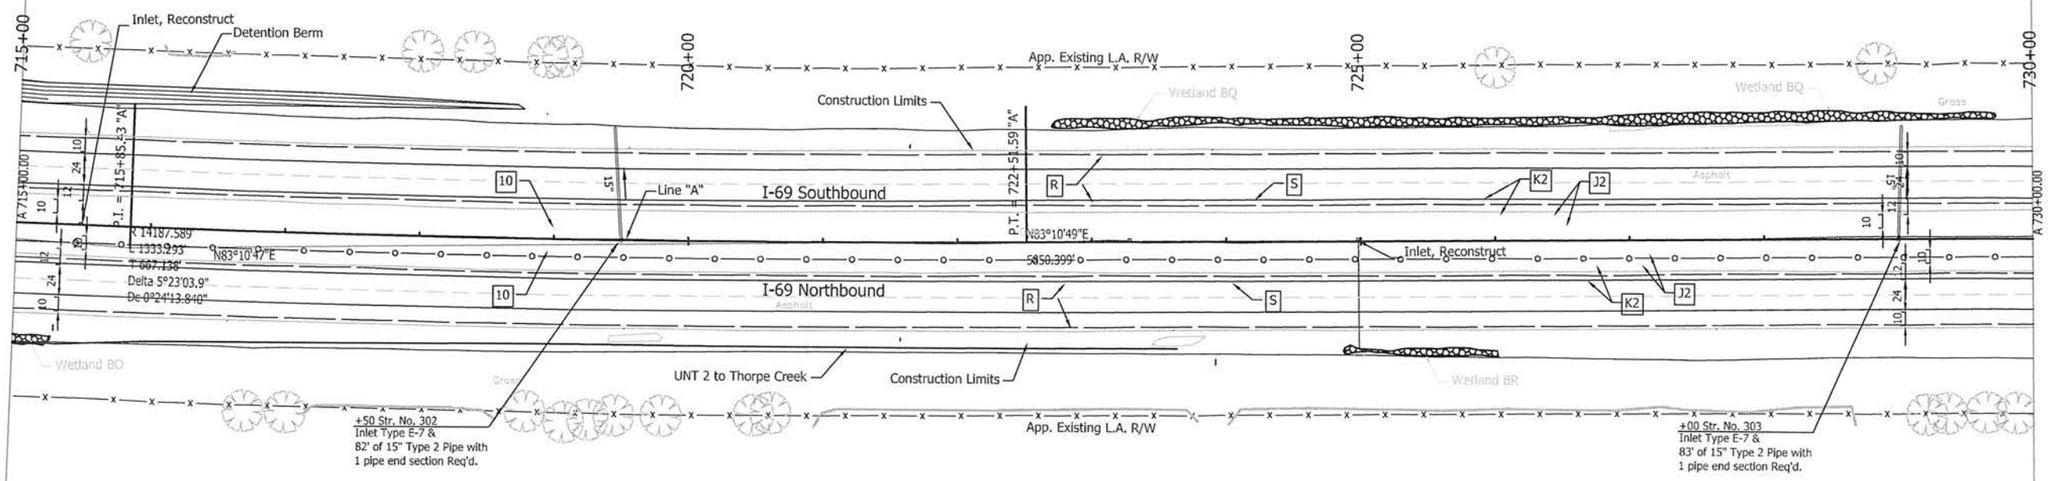

Sec. 20, T-18-N, R-6-E
Fall Creek Township
Hamilton County

Note:
All R/W this sheet to be as shown. All R/W on this sheet described from Line "A.

UNITED Consulting
1625 N. Post Road
Indianapolis, IN 46219
Phone 317-895-2585
Fax 317-895-2596
www.ucindy.com

MATTHEW A. TAYLOR REGISTERED No. 10200109 STATE OF INDIANA PROFESSIONAL ENGINEER

RECOMMENDED FOR APPROVAL _____ DESIGN ENGINEER 9/7/15 DATE

DESIGNED: ATW DRAWN: DJZ
CHECKED: MAT CHECKED: ATW

INDIANA
DEPARTMENT OF TRANSPORTATION

PLAN SHEET
STA. 715+00.00 TO STA. 730+00.00
LINE "A"

HORIZONTAL SCALE	BRIDGE FILE
1"=50'	
VERTICAL SCALE	DESIGNATION
	1383336
SURVEY BOOK	SHEETS
	155 of 291
CONTRACT	PROJECT
R-37053	1383332

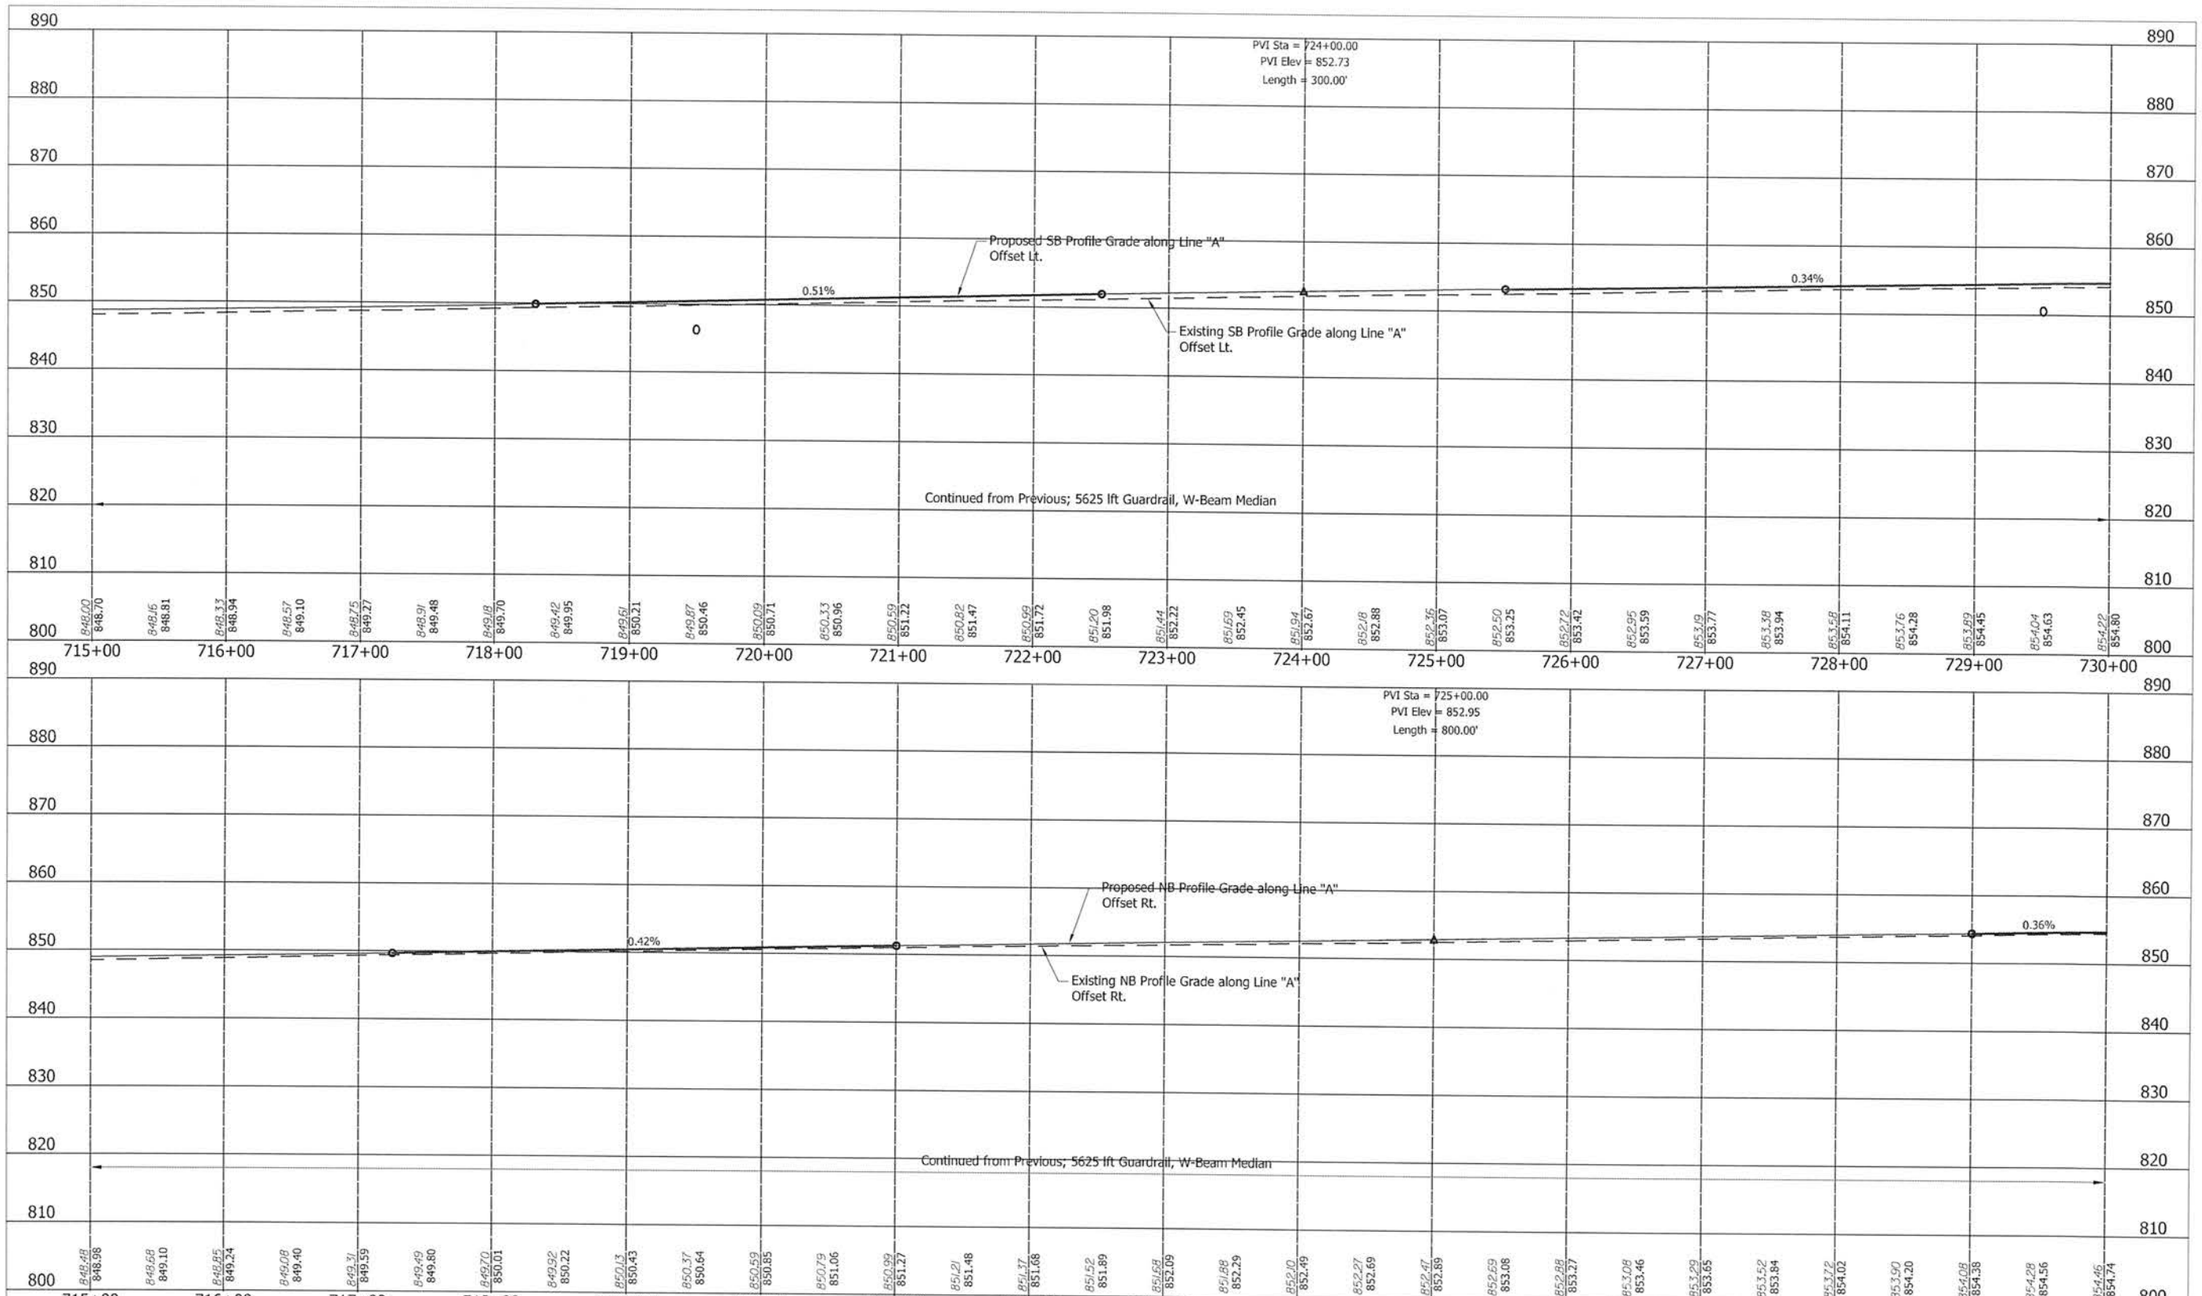

UNITED Consulting
1625 N. Post Road
Indianapolis, IN 46219
Phone 317-895-2585
Fax 317-895-2596
www.ucindy.com

MATTHEW A. TAYLOR REGISTERED No. 10200109 STATE OF INDIANA PROFESSIONAL ENGINEER

RECOMMENDED FOR APPROVAL _____ DESIGN ENGINEER 9/17/15 DATE

DESIGNED: JRA DRAWN: DJZ

CHECKED: MAT CHECKED: JRA

INDIANA
DEPARTMENT OF TRANSPORTATION

PROFILE SHEET
STA. 715+00.00 TO STA. 730+00.00
LINE "A"

HORIZONTAL SCALE	BRIDGE FILE
1" = 50'	
VERTICAL SCALE	DESIGNATION
1" = 10'	1383336
SURVEY BOOK	SHEETS
	156 of 291
CONTRACT	PROJECT
R-37053	1383332

Sec. 21, T-18-N, R-6-E
Fall Creek Township
Hamilton County

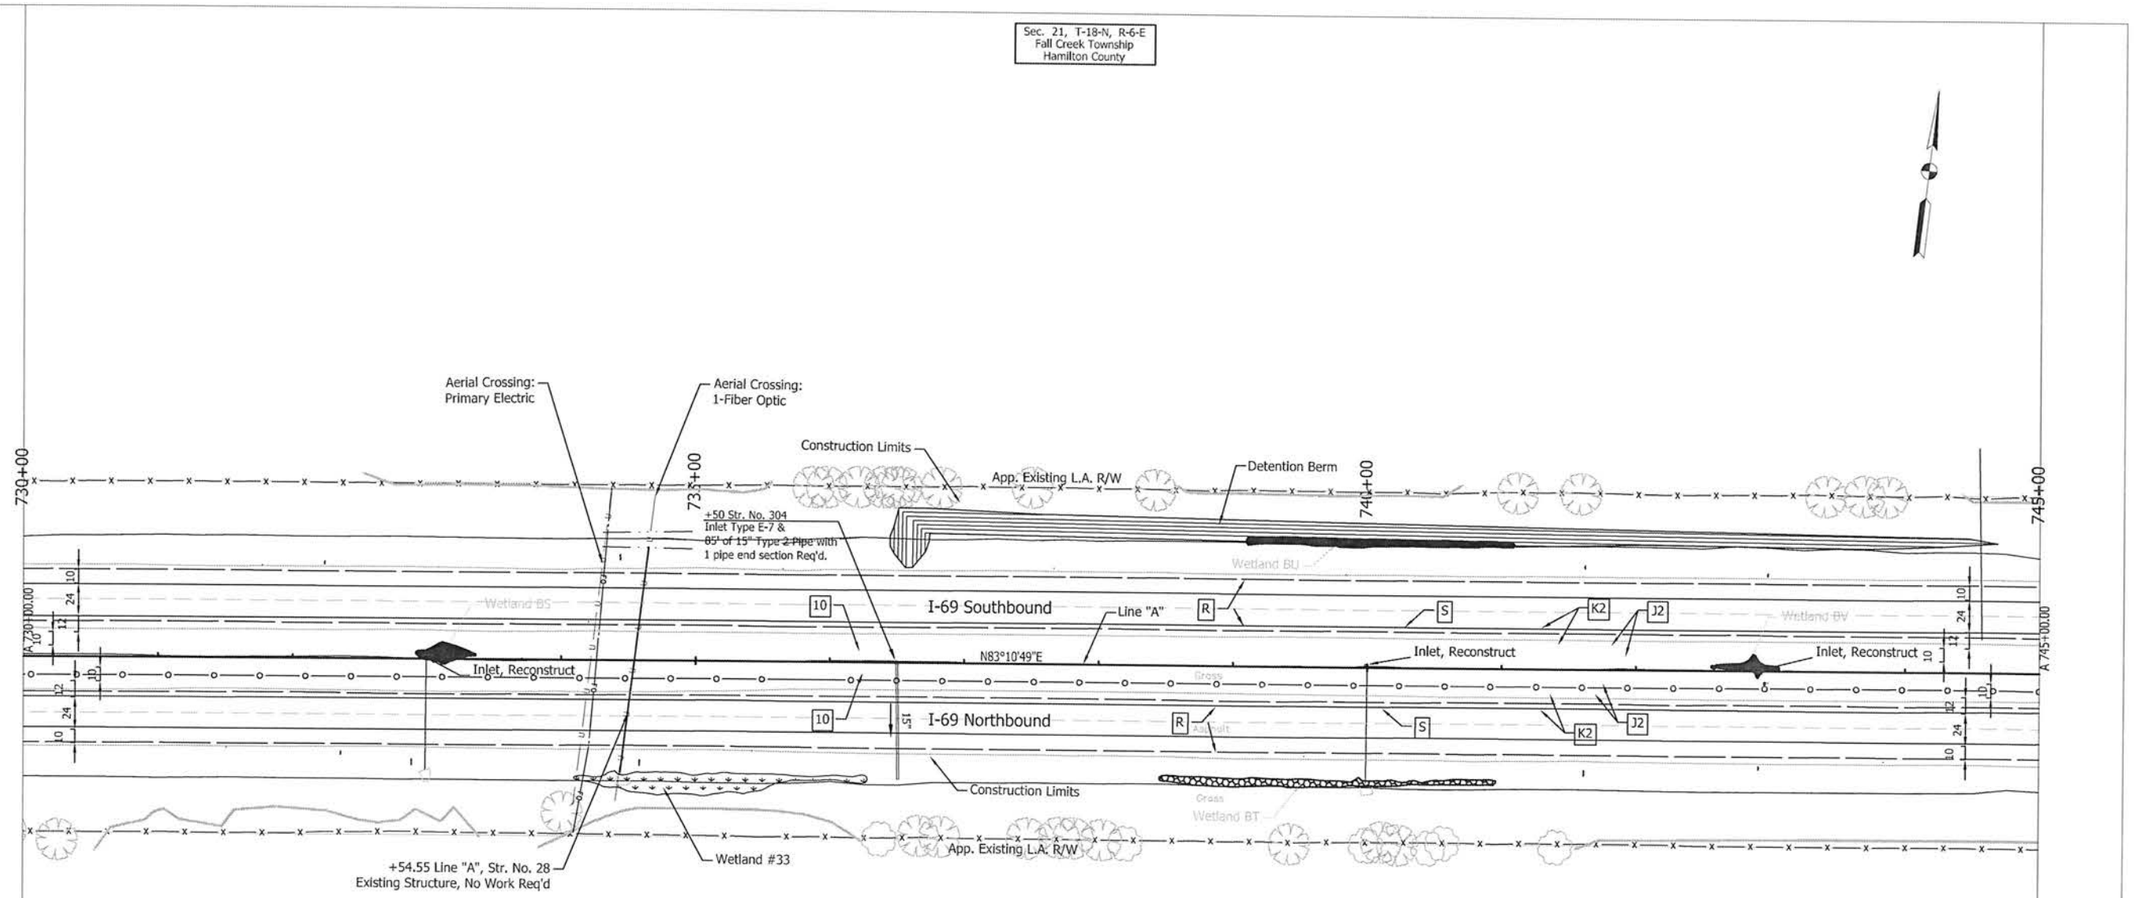

Sec. 21, T-18-N, R-6-E
Fall Creek Township
Hamilton County

Note:
All R/W this sheet to be as shown. All R/W on this sheet described from Line "A.

UNITED Consulting
1625 N. Post Road
Indianapolis, IN 46219
Phone 317-895-2585
Fax 317-895-2596
www.ucindy.com

MATTHEW A. TAYLOR REGISTERED No. 10200109 STATE OF INDIANA PROFESSIONAL ENGINEER

RECOMMENDED FOR APPROVAL Matthew Taylor 9/27/19
DESIGN ENGINEER DATE

DESIGNED: ATW	DRAWN: DJZ
CHECKED: MAT	CHECKED: ATW

INDIANA
DEPARTMENT OF TRANSPORTATION

PLAN SHEET
STA. 730+00.00 TO STA. 745+00.00
LINE "A"

HORIZONTAL SCALE	BRIDGE FILE
1"=50'	
VERTICAL SCALE	DESIGNATION
	1383336
SURVEY BOOK	SHEETS
	157 of 291
CONTRACT	PROJECT
R-37053	1383332

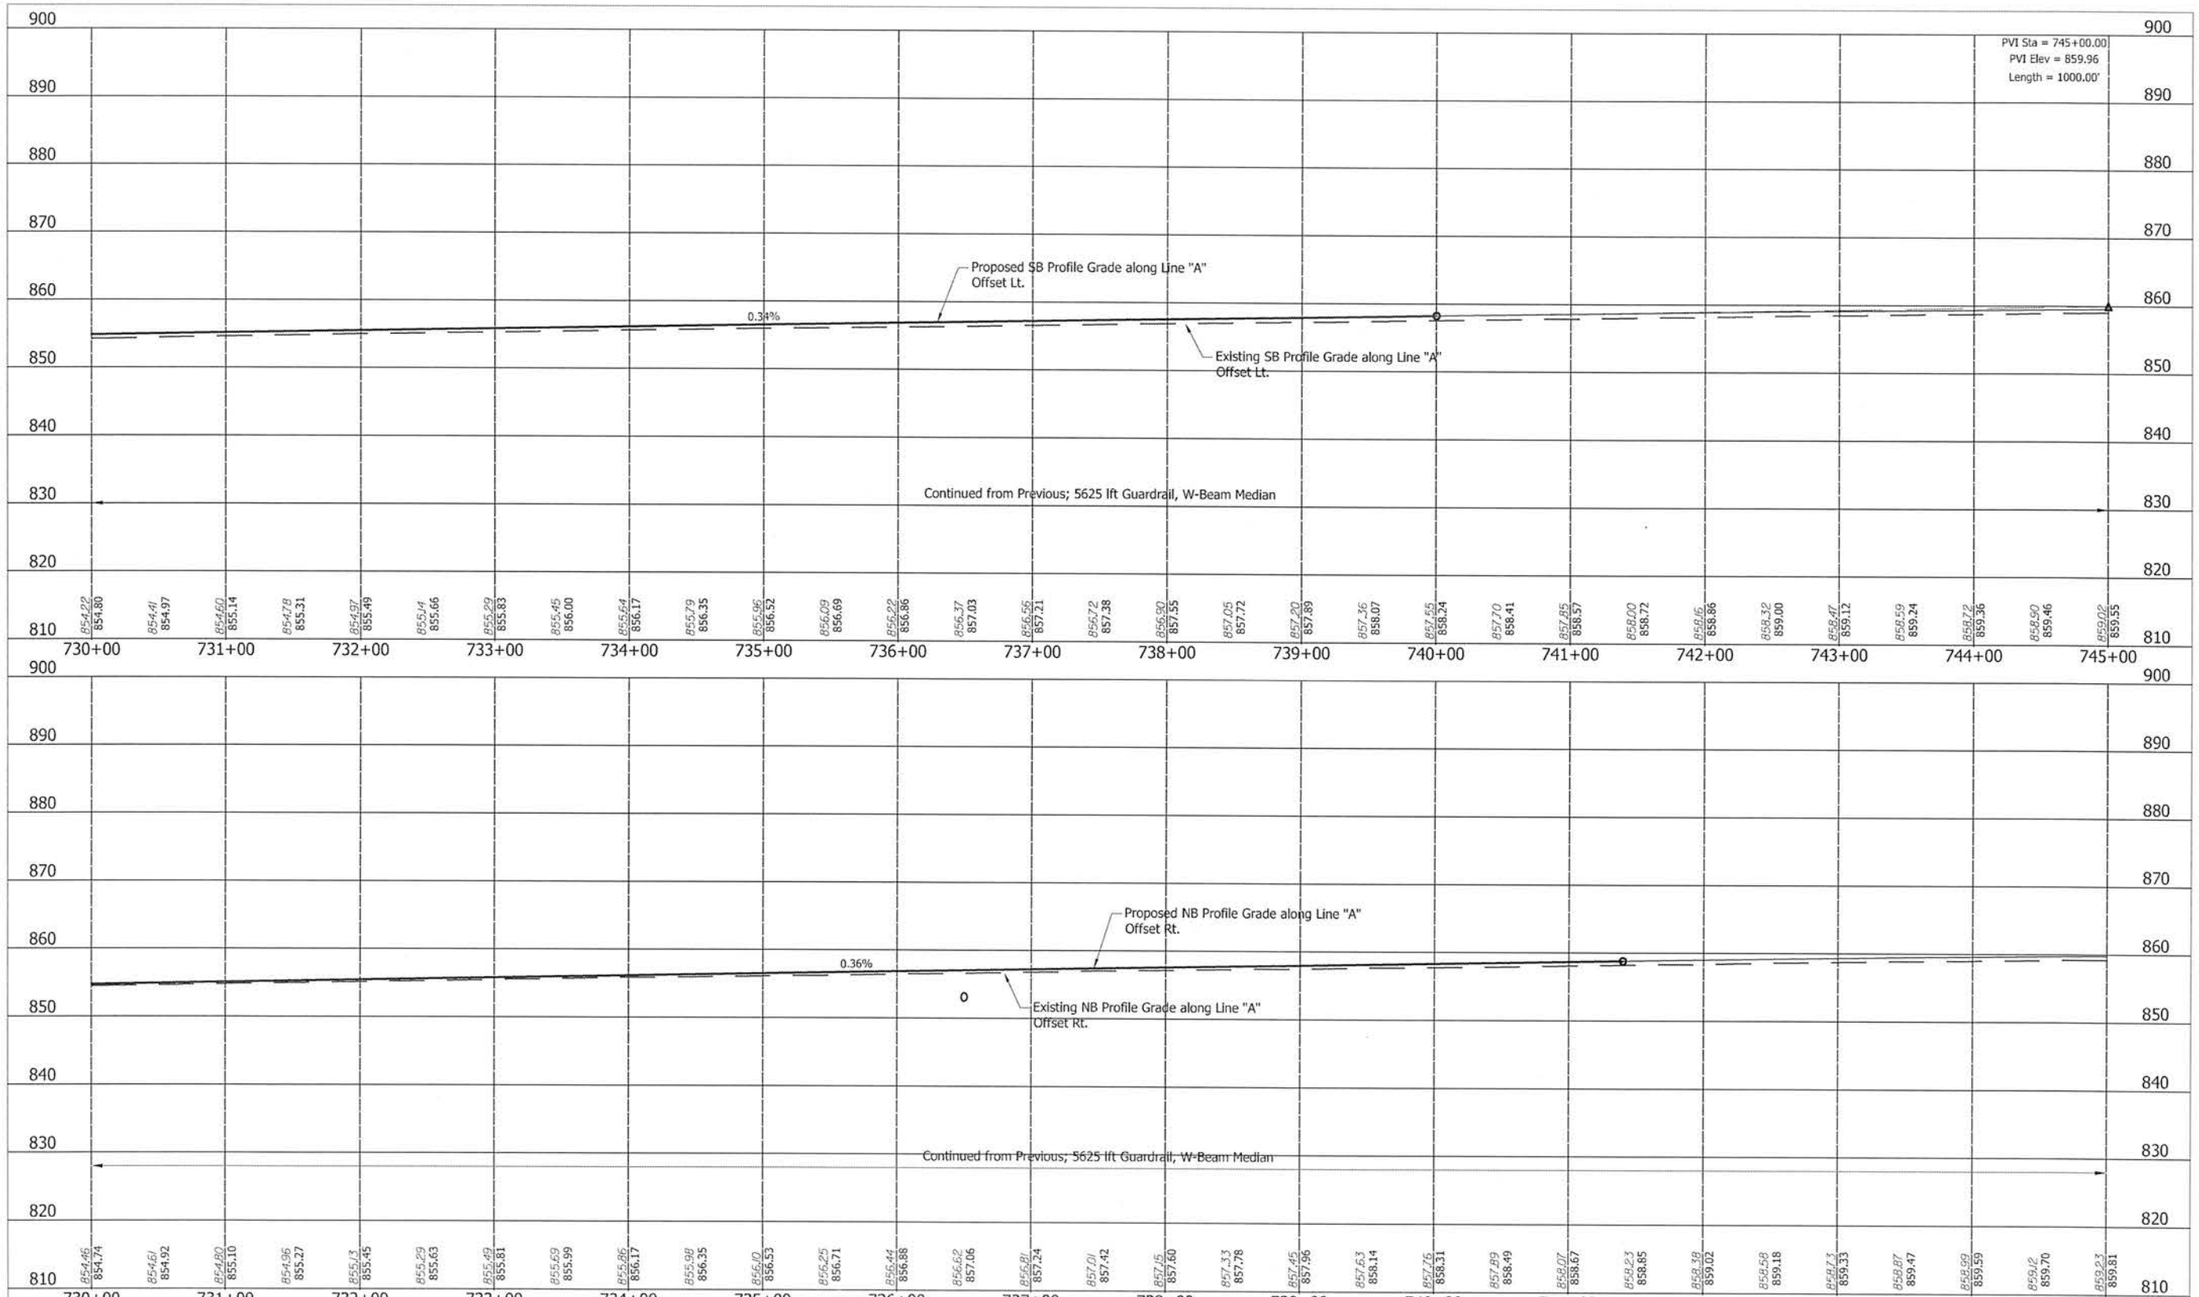

UNITED Consulting
1625 N. Post Road
Indianapolis, IN 46219
Phone 317-895-2585
Fax 317-895-2596
www.ucindy.com

MATTHEW A. TAYLOR REGISTERED No. 10200109 STATE OF INDIANA PROFESSIONAL ENGINEER

RECOMMENDED FOR APPROVAL _____ DESIGN ENGINEER 9/17/15 DATE

DESIGNED: JRA DRAWN: DJZ

CHECKED: MAT CHECKED: JRA

INDIANA
DEPARTMENT OF TRANSPORTATION

PROFILE SHEET
STA. 730+00.00 TO STA. 745+00.00
LINE "A"

HORIZONTAL SCALE	BRIDGE FILE
1" = 50'	
VERTICAL SCALE	DESIGNATION
1" = 10'	1383336
SURVEY BOOK	SHEETS
	158 of 291
CONTRACT	PROJECT
R-37053	1383332

Sec. 21, T-18-N, R-6-E
Green Township
Madison County

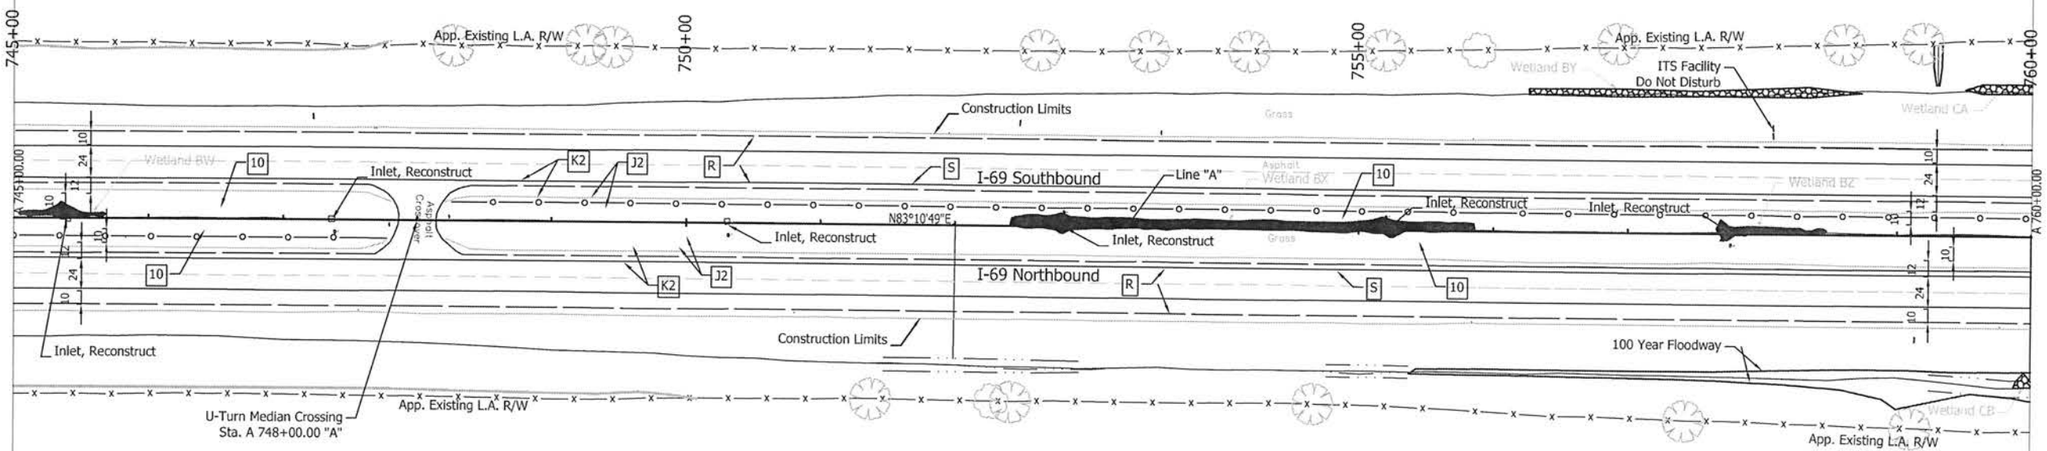

Sec. 21, T-18-N, R-6-E
Green Township
Madison County

Note:
All R/W this sheet to be as shown. All R/W on this sheet described from Line "A.

UNITED Consulting
1625 N. Post Road
Indianapolis, IN 46219
Phone 317-895-2585
Fax 317-895-2596
www.ucindy.com

MATTHEW A. TAYLOR REGISTERED No. 10200109 STATE OF INDIANA PROFESSIONAL ENGINEER

RECOMMENDED FOR APPROVAL _____ DESIGN ENGINEER 9/21/15 DATE

DESIGNED: ATW DRAWN: DJZ

CHECKED: MAT CHECKED: ATW

INDIANA
DEPARTMENT OF TRANSPORTATION

PLAN SHEET
STA. 745+00.00 TO STA. 760+00.00
LINE "A"

HORIZONTAL SCALE	BRIDGE FILE
1"=50'	
VERTICAL SCALE	DESIGNATION
	1383336
SURVEY BOOK	SHEETS
	159 of 291
CONTRACT	PROJECT
R-37053	1383332

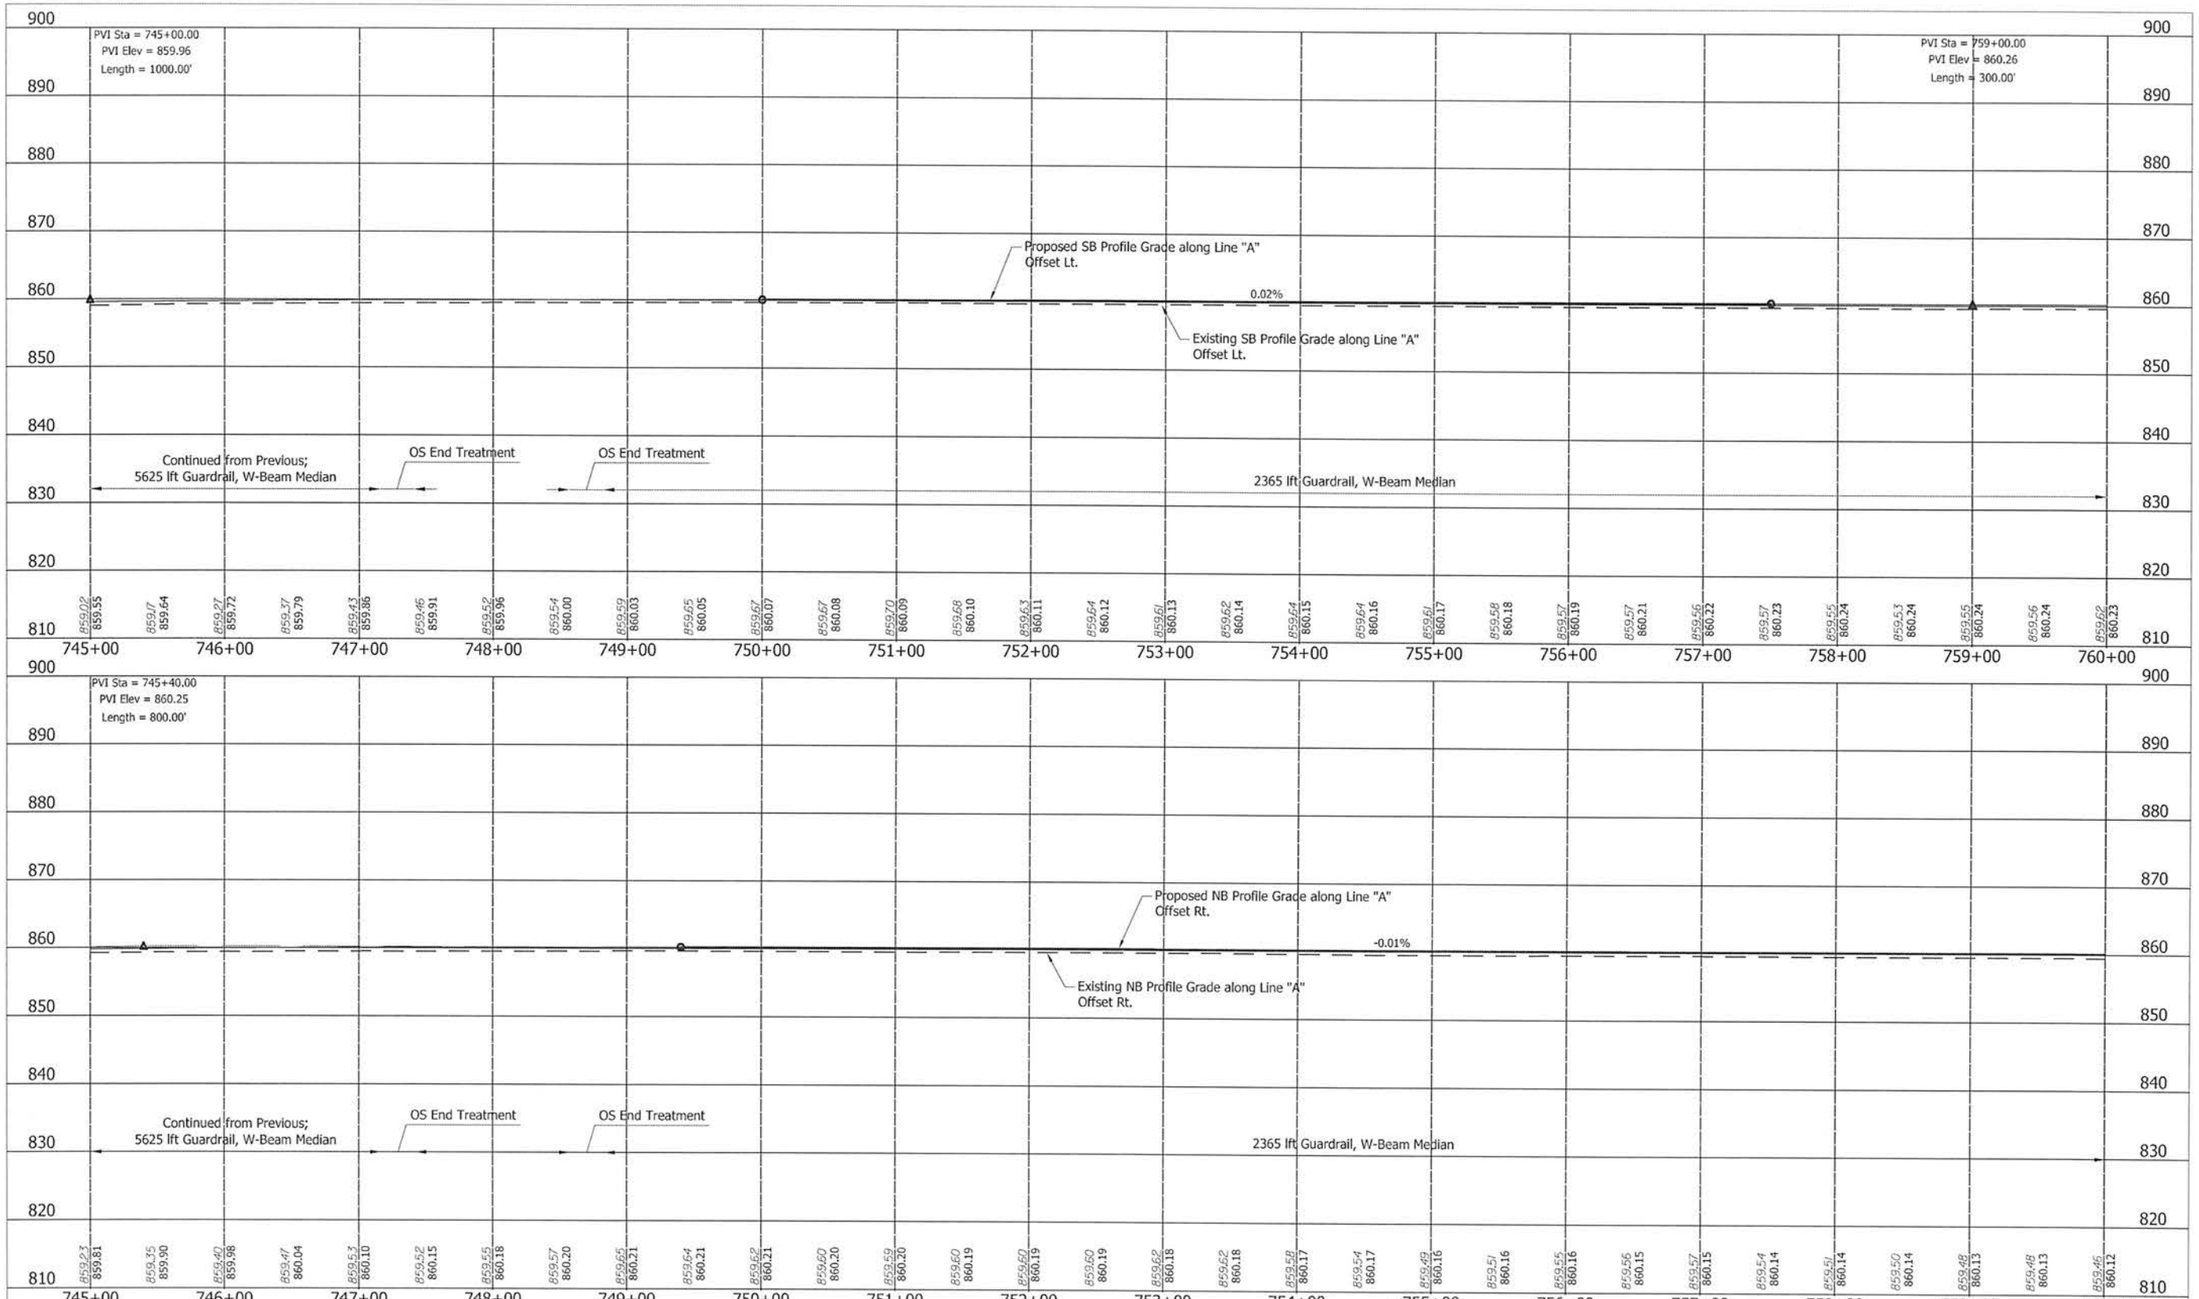

UNITED Consulting
1625 N. Post Road
Indianapolis, IN 46219
Phone 317-895-2585
Fax 317-895-2596
www.ucindy.com

MATTHEW A. TAYLOR REGISTERED No. 10200109 STATE OF INDIANA PROFESSIONAL ENGINEER

RECOMMENDED FOR APPROVAL _____ DESIGN ENGINEER 9/27/15 DATE

DESIGNED: JRA DRAWN: DJZ

CHECKED: MAT CHECKED: JRA

INDIANA
DEPARTMENT OF TRANSPORTATION

PROFILE SHEET
STA. 745+00.00 TO STA. 760+00.00
LINE "A"

HORIZONTAL SCALE	BRIDGE FILE
1" = 50'	
VERTICAL SCALE	DESIGNATION
1" = 10'	1383336
SURVEY BOOK	SHEETS
	160 of 291
CONTRACT	PROJECT
R-37053	1383332