270+00
275+00
280+00
285+00
I-69 Southbound
N 29°37'08" E
Line "A"
I-69 Northbound
285+00
290+00
295+00
300+00
289+30 "A"
Line "A"
N 29°37'08" E
291+05 "A"
294+95 "A"
298+95 "A"

EROSION CONTROL LEGEND

- Curb Inlet Protection
- Perimeter Protection
- Slope Drain
- Culvert Pipe Protection
- Sediment Trap
- Drop Inlet Protection
- Straw Bale Ditch Check

UNITED Consulting
1625 N. Post Road
Indianapolis, IN 46219
Phone 317-895-2585
Fax 317-895-2596
www.ucindy.com

MATTHEW A. TAYLOR REGISTERED No. 10200109 STATE OF INDIANA PROFESSIONAL ENGINEER

RECOMMENDED FOR APPROVAL
DESIGN ENGINEER
DATE

DESIGNED: BTS
DRAWN: DJZ
CHECKED: JRA
CHECKED: BTS

INDIANA
DEPARTMENT OF TRANSPORTATION

EROSION CONTROL PLANS
LINE "A"

HORIZONTAL SCALE	BRIDGE FILE
1" = 50'	-
VERTICAL SCALE	DESIGNATION
N/A	1383332
SURVEY BOOK	SHEETS
-	260 of 291
CONTRACT	PROJECT
-	1383332

File Name: n:\CAD\MES\1400\Line 1 - I69\pw\d data\sections\s1\Xsec\CADs\A1_CL_EROSION CTRL Plots.dwg Plot Date: 8/31/2017 Plotted By: Skrzypc, Ben

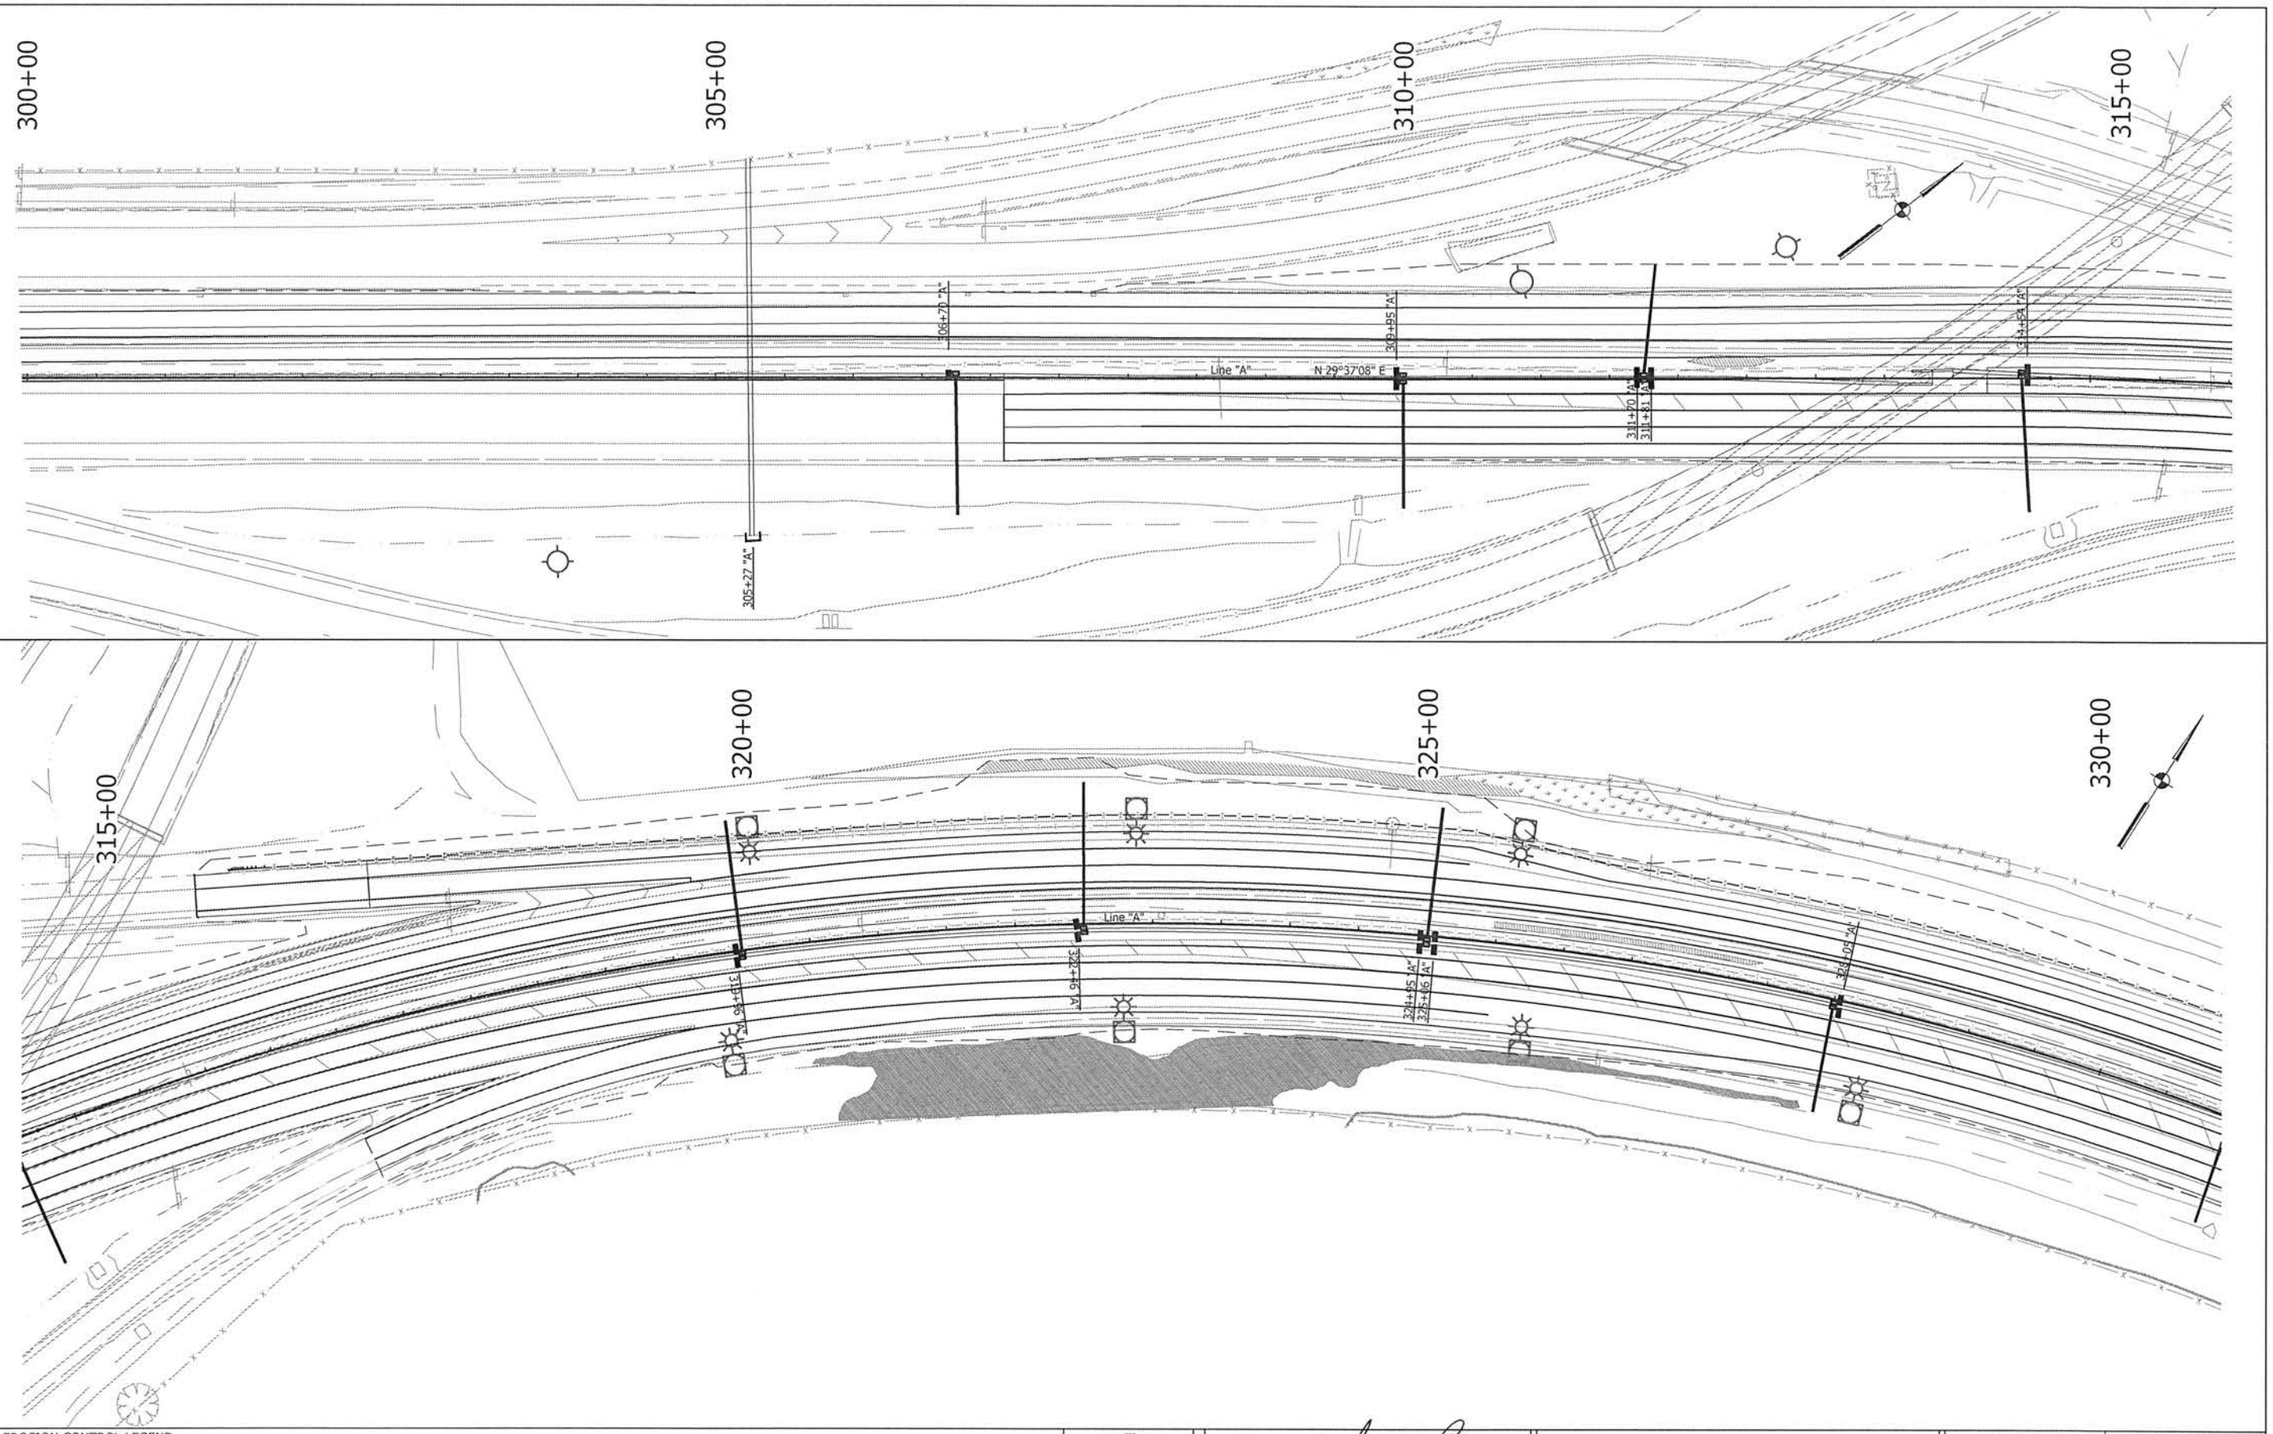

EROSION CONTROL LEGEND

- Curb Inlet Protection
- Culvert Pipe Protection
- Drop Inlet Protection
- Perimeter Protection
- Sediment Trap
- Straw Bale Ditch Check
- Slope Drain

UNITED Consulting

1625 N. Post Road
Indianapolis, IN 46219
Phone 317-895-2585
Fax 317-895-2596
www.ucindy.com

MATTHEW A. TAYLOR REGISTERED No. 10200109 STATE OF INDIANA PROFESSIONAL ENGINEER

RECOMMENDED FOR APPROVAL: DESIGN ENGINEER — DATE: 9/17/15

DESIGNED: BTS | DRAWN: DJZ | CHECKED: JRA | CHECKED: BTS

INDIANA
DEPARTMENT OF TRANSPORTATION

EROSION CONTROL PLANS
LINE "A"

HORIZONTAL SCALE	BRIDGE FILE
1" = 50'	-
VERTICAL SCALE	DESIGNATION
N/A	1383332
SURVEY BOOK	SHEETS
-	261 of 291
CONTRACT	PROJECT
R-37053	1383332

File Name: p:\2014\15-1489\Line 'A' - Outlet Stabilization\Plans\CAD\ALCAD\ALC1_EROSION CTRL Plans.dwg Plot Date: 9/17/2015 Plotted By: Stenger, Ben

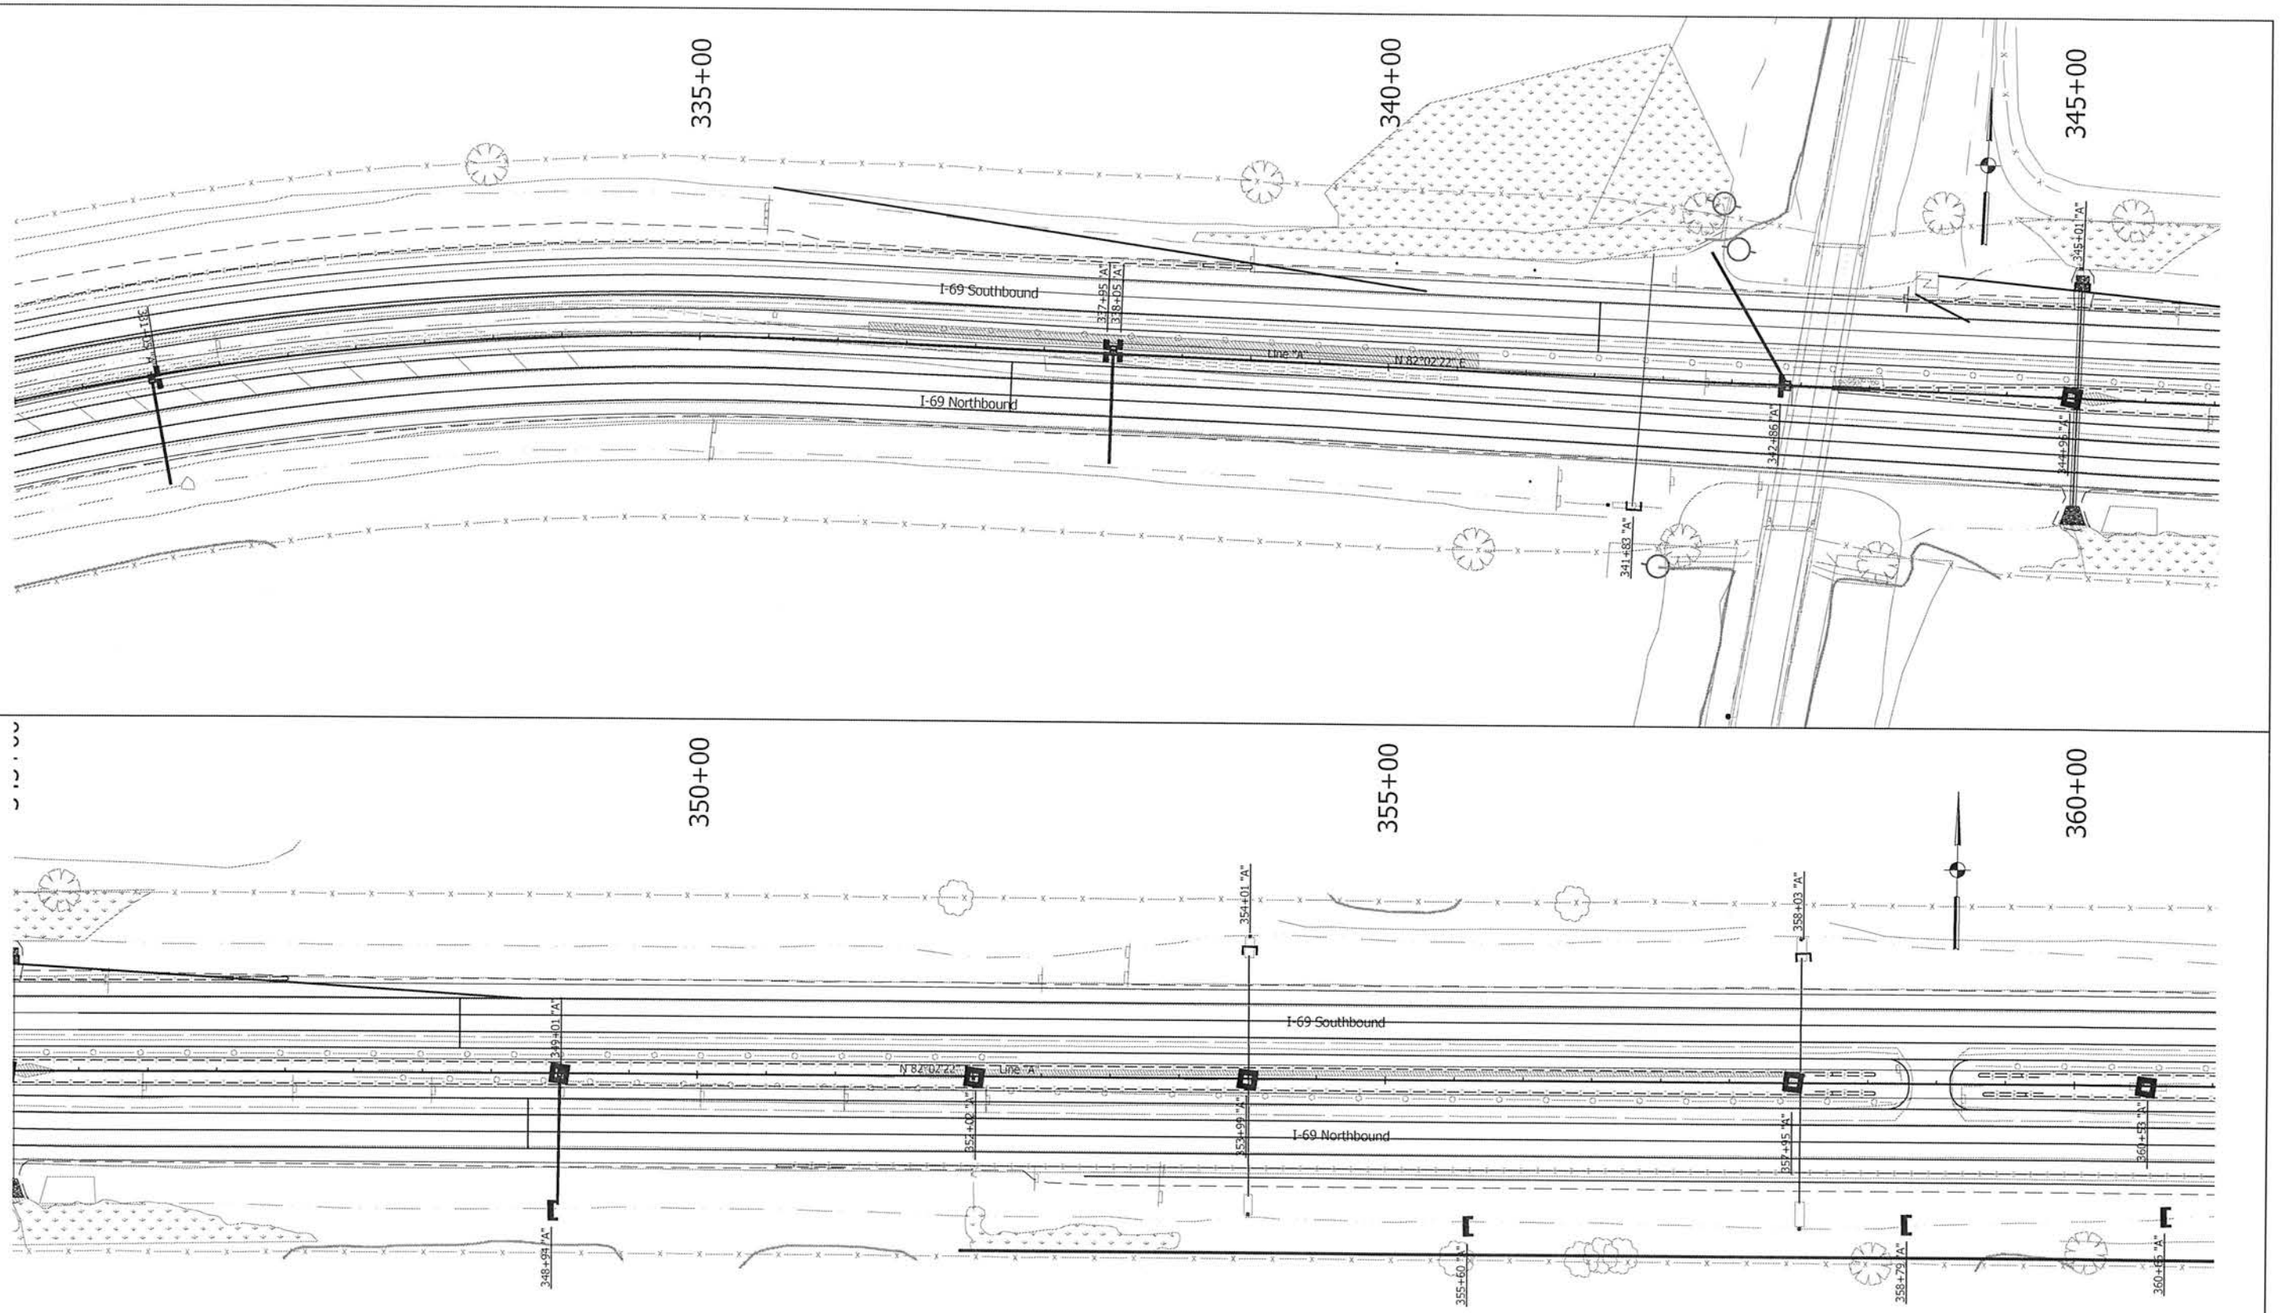

EROSION CONTROL LEGEND

- Curb Inlet Protection
- Culvert Pipe Protection
- Drop Inlet Protection
- Perimeter Protection
- Sediment Trap
- Straw Bale Ditch Check
- Slope Drain

UNITED Consulting
1625 N. Post Road
Indianapolis, IN 46219
Phone 317-895-2555
Fax 317-895-2596
www.ucindy.com

MATTHEW A. TAYLOR REGISTERED No. 10200109 STATE OF INDIANA PROFESSIONAL ENGINEER

RECOMMENDED FOR APPROVAL _____ DESIGN ENGINEER — 9/12/15 DATE

DESIGNED: BTS — DRAWN: DJZ

CHECKED: JRA — CHECKED: BTS

INDIANA
DEPARTMENT OF TRANSPORTATION

EROSION CONTROL PLANS
LINE "A"

HORIZONTAL SCALE	BRIDGE FILE
1" = 50'	-
VERTICAL SCALE	DESIGNATION
N/A	1383332
SURVEY BOOK	SHEETS
-	202 of 291
CONTRACT	PROJECT
R-37053	1383332

File Name: in_UCINDY-MLS-4691.ctb,time: 1 - \\uc\data\data\section 3\Master\CAD\A1_CT_LEP\05EN (TIN), Plans.dwg Plot Date: 9/11/2015 Plotted By: Steiger, Ben

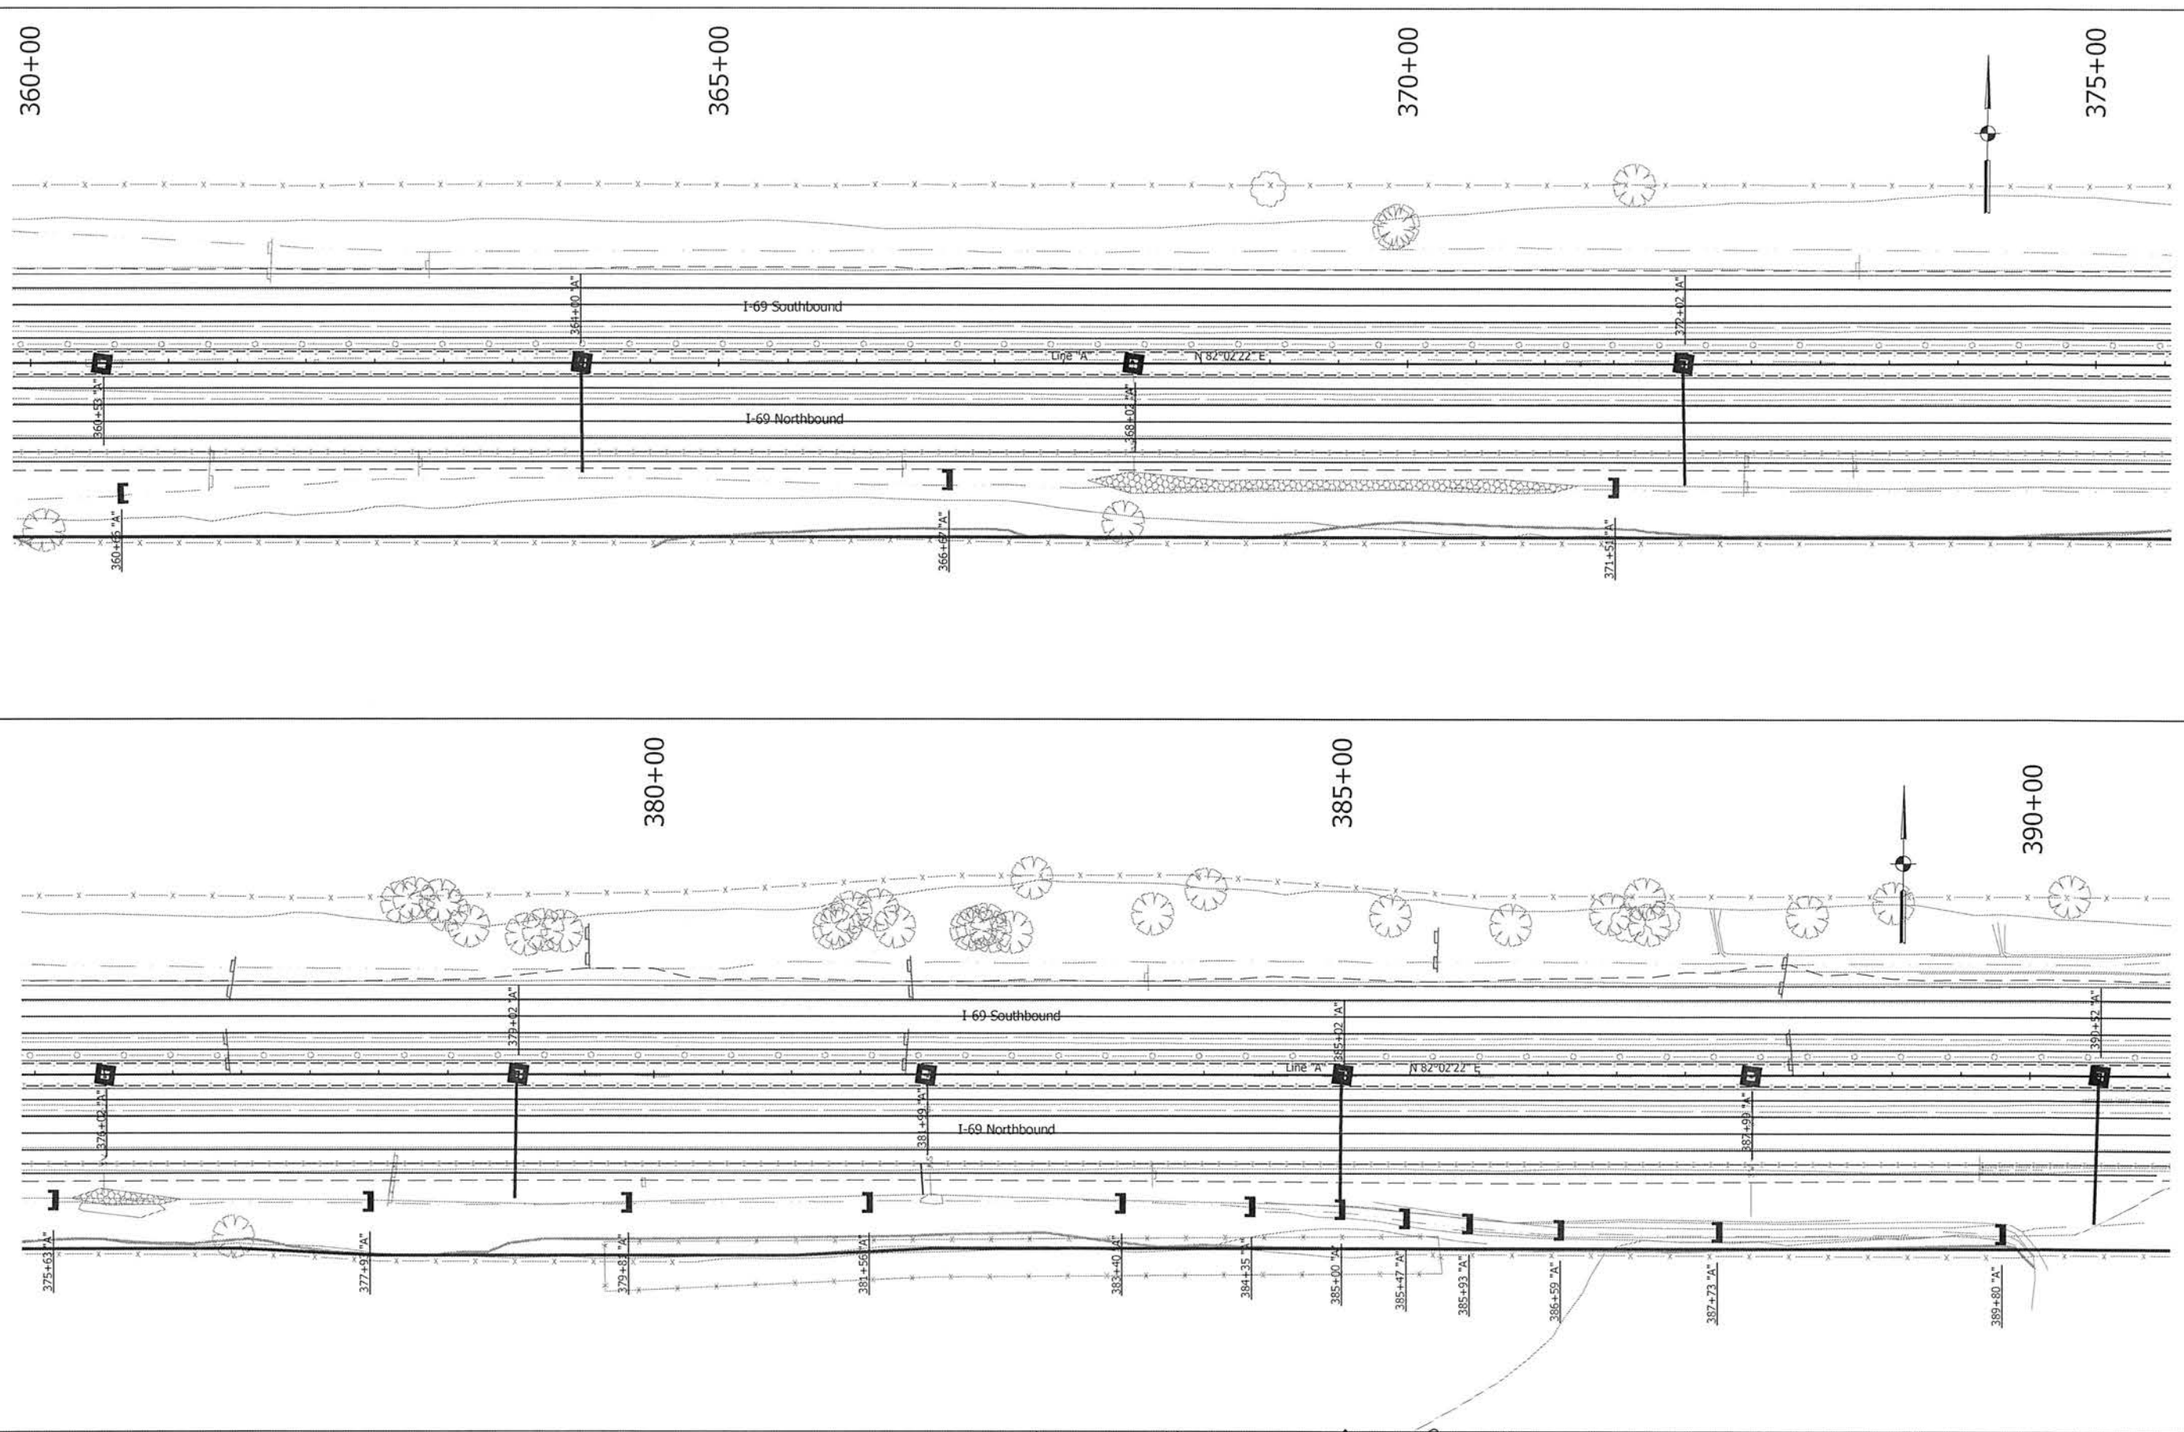

EROSION CONTROL LEGEND

- Curb Inlet Protection
- Culvert Pipe Protection
- Drop Inlet Protection
- Perimeter Protection
- Sediment Trap
- Straw Bale Ditch Check
- Slope Drain

UNITED Consulting
1625 N. Post Road
Indianapolis, IN 46219
Phone 317-895-2585
Fax 317-895-2596
www.ucindy.com

MATTHEW A. TAYLOR REGISTERED No. 10200109 STATE OF INDIANA PROFESSIONAL ENGINEER

RECOMMENDED FOR APPROVAL — DESIGN ENGINEER — DATE 9/17/15

DESIGNED: BTS | DRAWN: DJZ | CHECKED: JRA | CHECKED: BTS

INDIANA
DEPARTMENT OF TRANSPORTATION

EROSION CONTROL PLANS
LINE "A"

HORIZONTAL SCALE	BRIDGE FILE
1" = 50'	-
VERTICAL SCALE	DESIGNATION
N/A	1383332
SURVEY BOOK	SHEETS
-	263 of 291
CONTRACT	PROJECT
R-37053	1383332

File Name: O:\2014\1383332\Plan Sheets\13Sheet\ECP\A1_C1_EROSION CTRL Plans.dwg Plot Date: 9/17/2015 Plotted By: Stenger, Ben

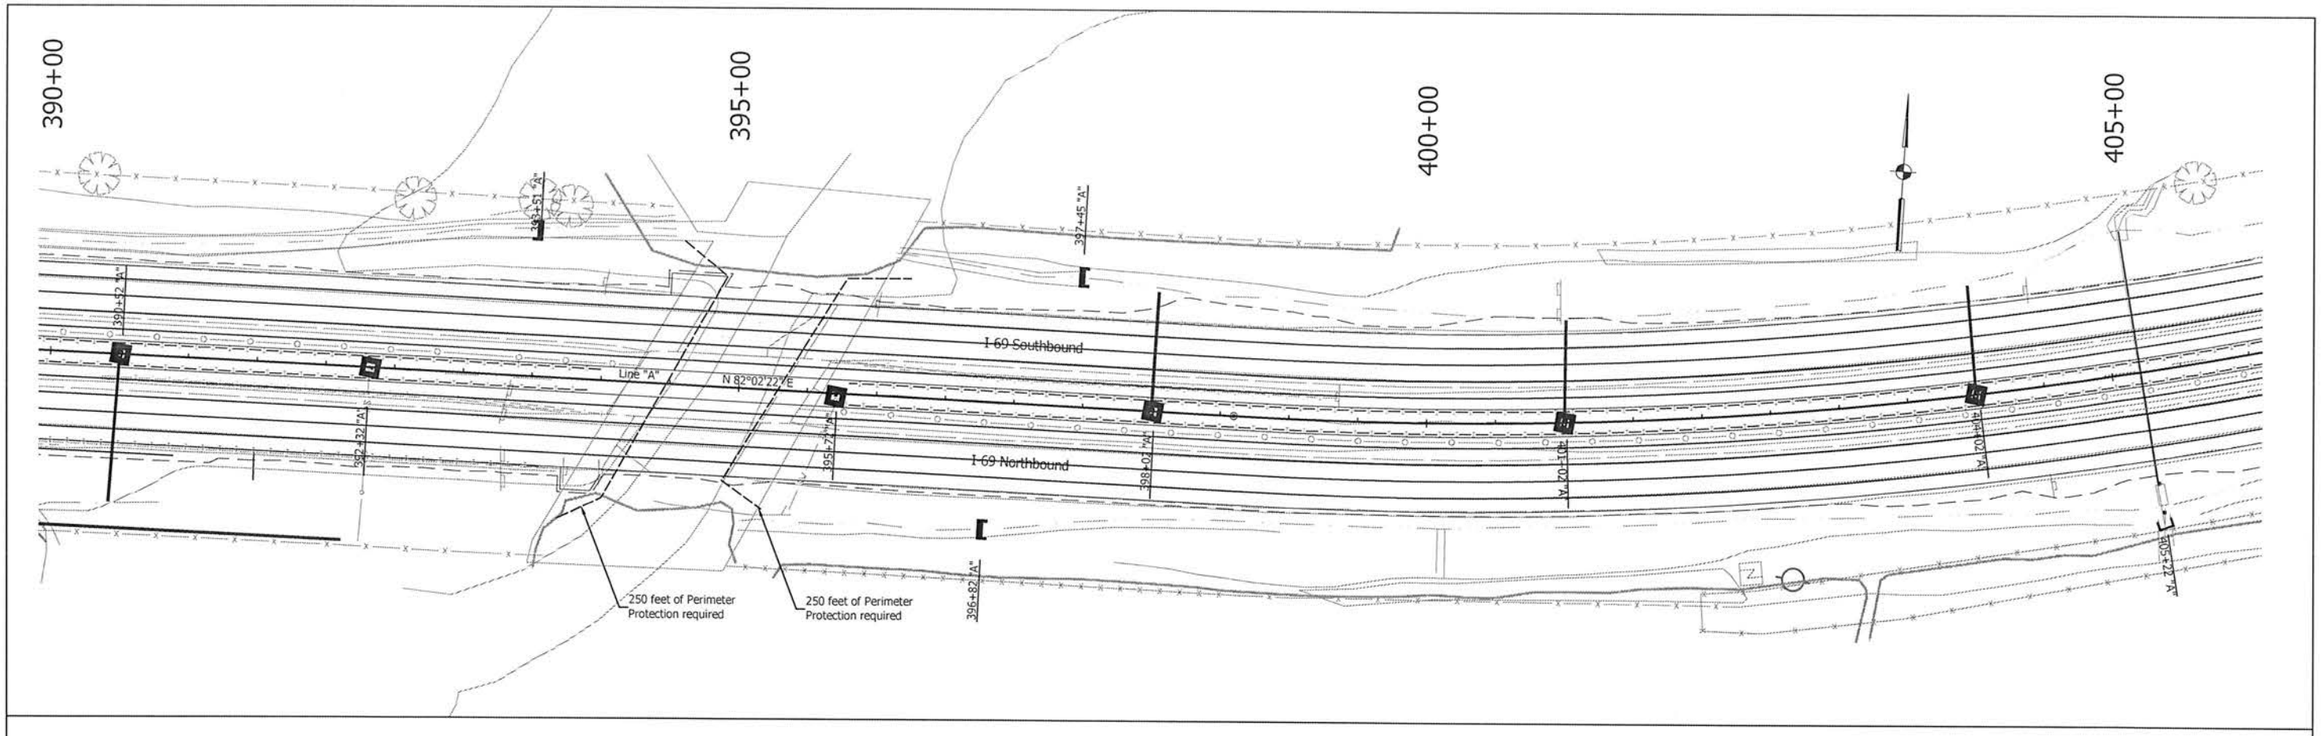

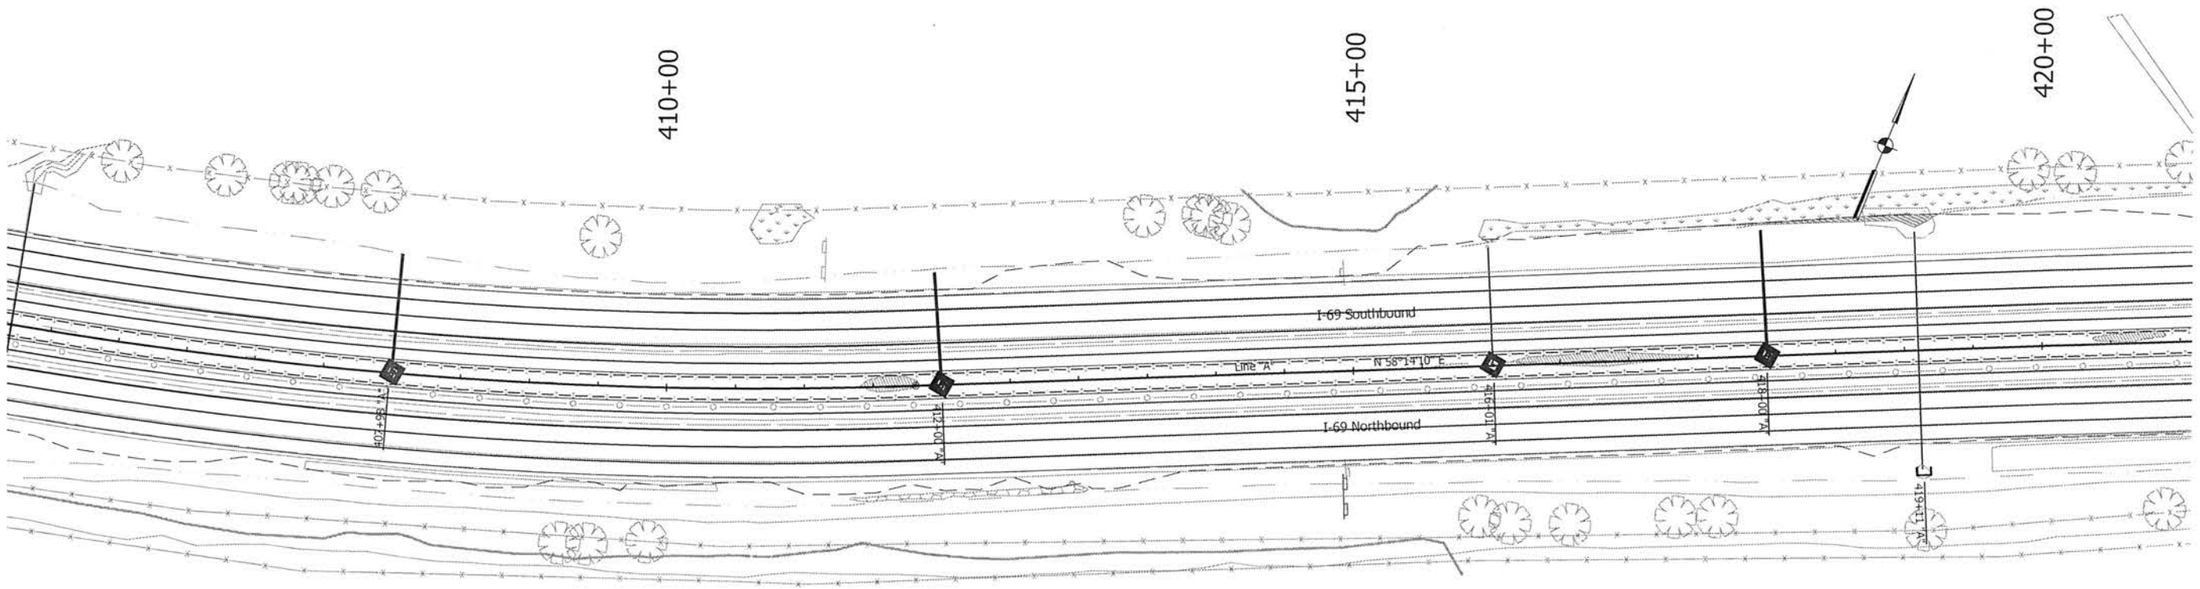

EROSION CONTROL LEGEND

- Curb Inlet Protection
- Culvert Pipe Protection
- Drop Inlet Protection
- Perimeter Protection
- Sediment Trap
- Straw Bale Ditch Check
- Slope Drain

UNITED Consulting
1625 N. Post Road
Indianapolis, IN 46219
Phone 317-895-2555
Fax 317-895-2596
www.ucindy.com

MATTHEW A. TAYLOR REGISTERED No. 10200109 STATE OF INDIANA PROFESSIONAL ENGINEER

RECOMMENDED FOR APPROVAL _____ DESIGN ENGINEER _____ DATE 5/12/15

DESIGNED: BTS | DRAWN: DJZ | CHECKED: JRA | CHECKED: BTS

INDIANA
DEPARTMENT OF TRANSPORTATION

EROSION CONTROL PLANS
LINE "A"

HORIZONTAL SCALE	BRIDGE FILE
1" = 50'	-
VERTICAL SCALE	DESIGNATION
N/A	1383332
SURVEY BOOK	SHEETS
-	264 of 291
CONTRACT	PROJECT
R-37053	1383332

File Name: n:\GEOHAZ\Esf\Plan sheets ? - ko\world data\bentley\MicroSTATION\Projects\Proj Plot Date: 5/11/2015 Plotted By: Morgan, Ben

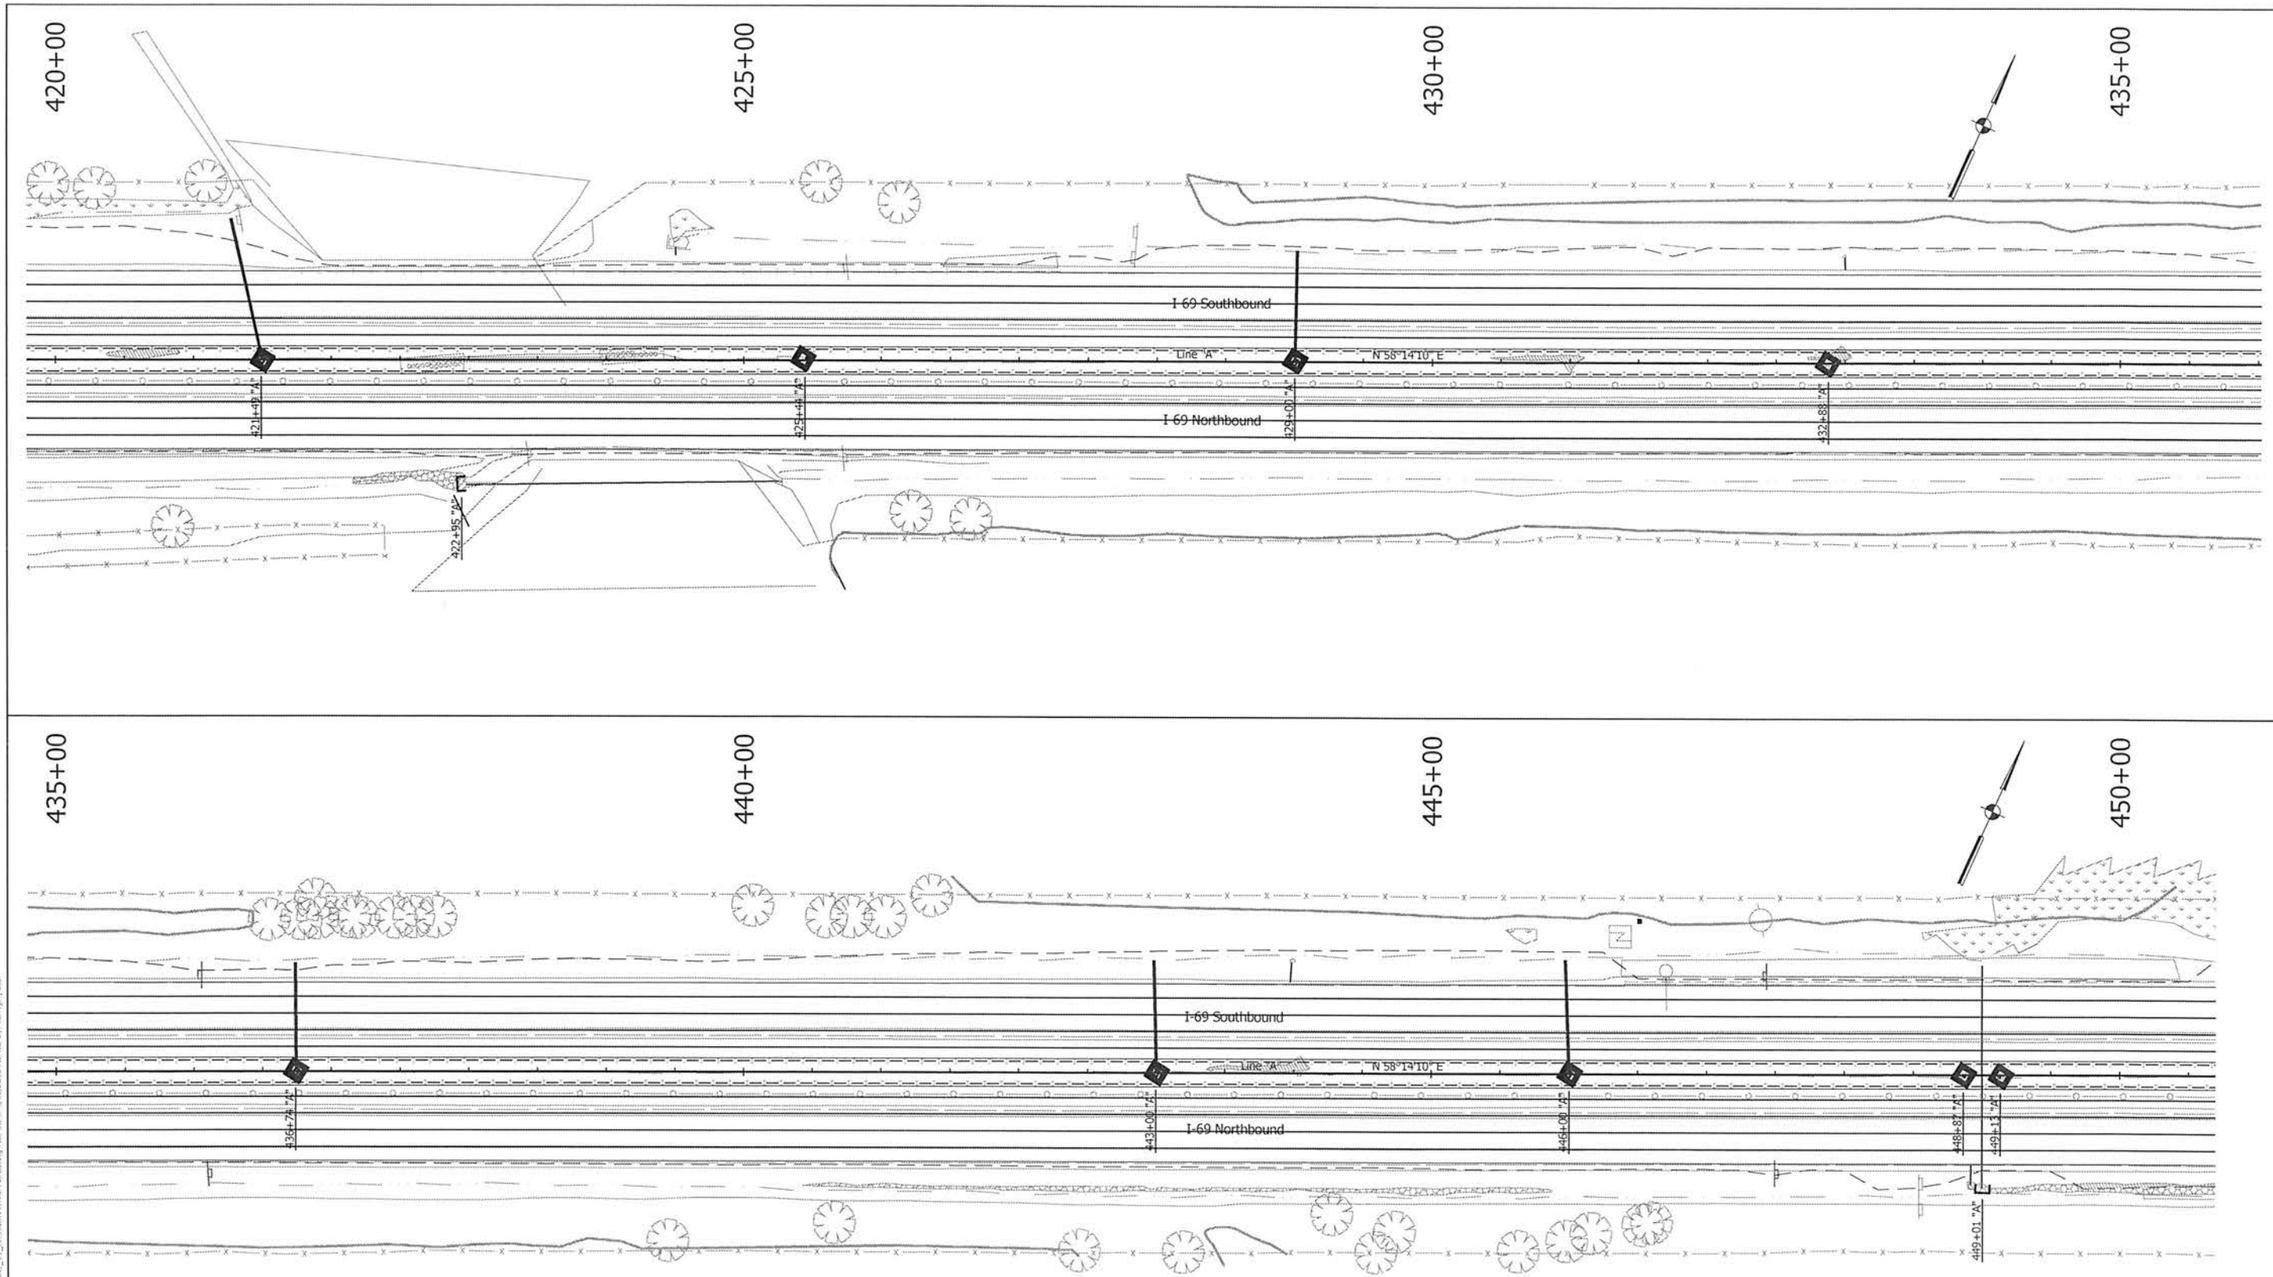

EROSION CONTROL LEGEND

- Curb Inlet Protection
- Culvert Pipe Protection
- Drop Inlet Protection
- Perimeter Protection
- Sediment Trap
- Straw Bale Ditch Check
- Slope Drain

UNITED Consulting

1625 N. Post Road
Indianapolis, IN 46219
Phone 317-895-2555
Fax 317-895-2596
www.ucindy.com

MATTHEW A. TAYLOR REGISTERED No. 10200109 STATE OF INDIANA PROFESSIONAL ENGINEER

RECOMMENDED FOR APPROVAL — DESIGN ENGINEER — DATE 8/31/15

DESIGNED: BTS — DRAWN: DJZ

CHECKED: JRA — CHECKED: BTS

INDIANA
DEPARTMENT OF TRANSPORTATION

EROSION CONTROL PLANS
LINE "A"

HORIZONTAL SCALE	BRIDGE FILE
1" = 50'	-
VERTICAL SCALE	DESIGNATION
N/A	1383332
SURVEY BOOK	SHEETS
-	265 of 291
CONTRACT	PROJECT
R-37053	1383332

File Name: p:\CAD\MicroStation\Plan Sheets\Section a\Assets\Alt1a_C1_EROSION CTRL Plans.dgn Plot Date: 8/31/2015 Plotted By: Stonger, Ben

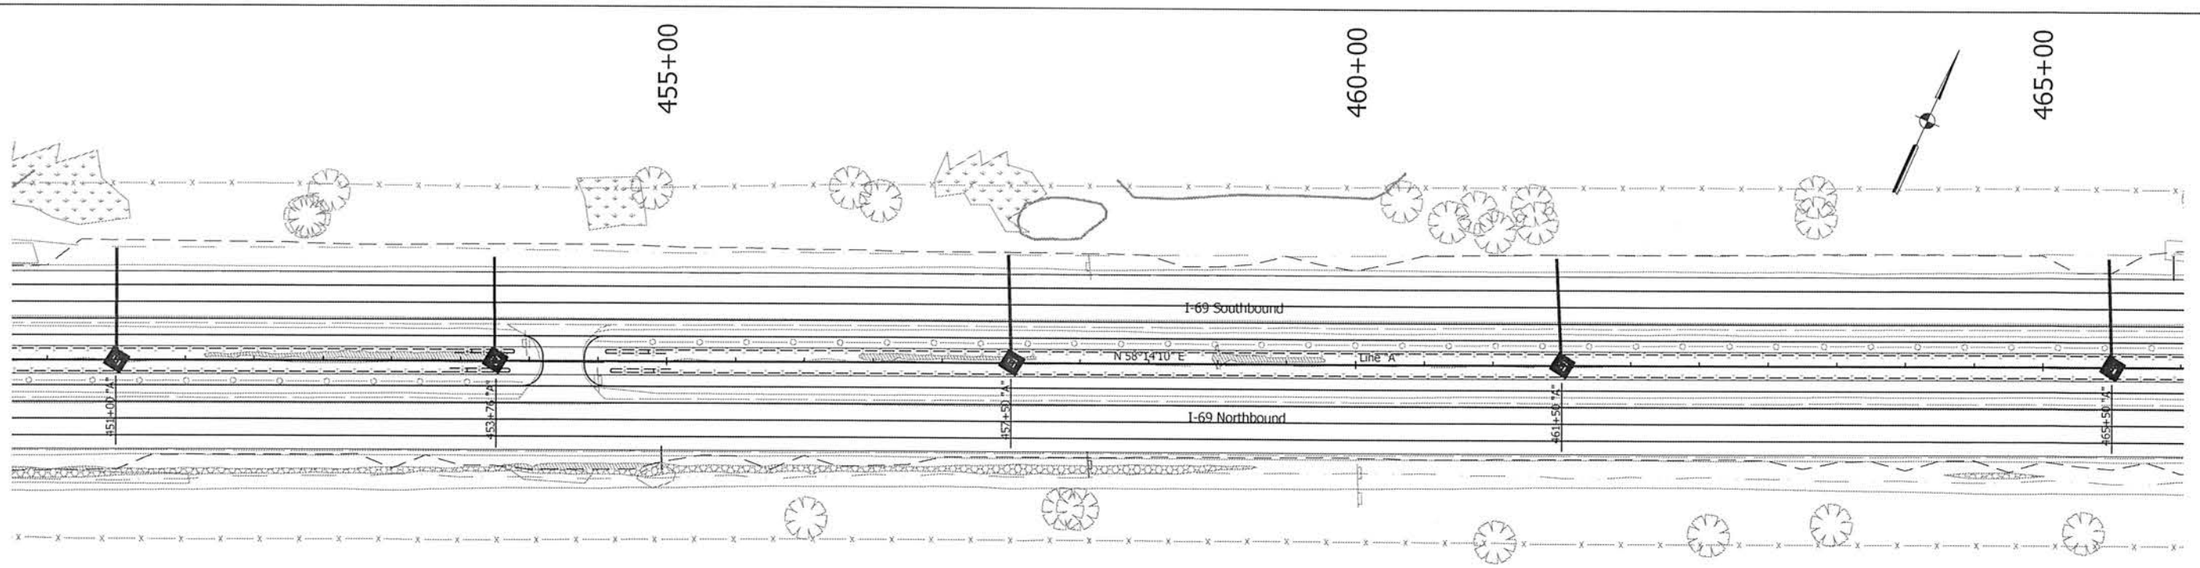

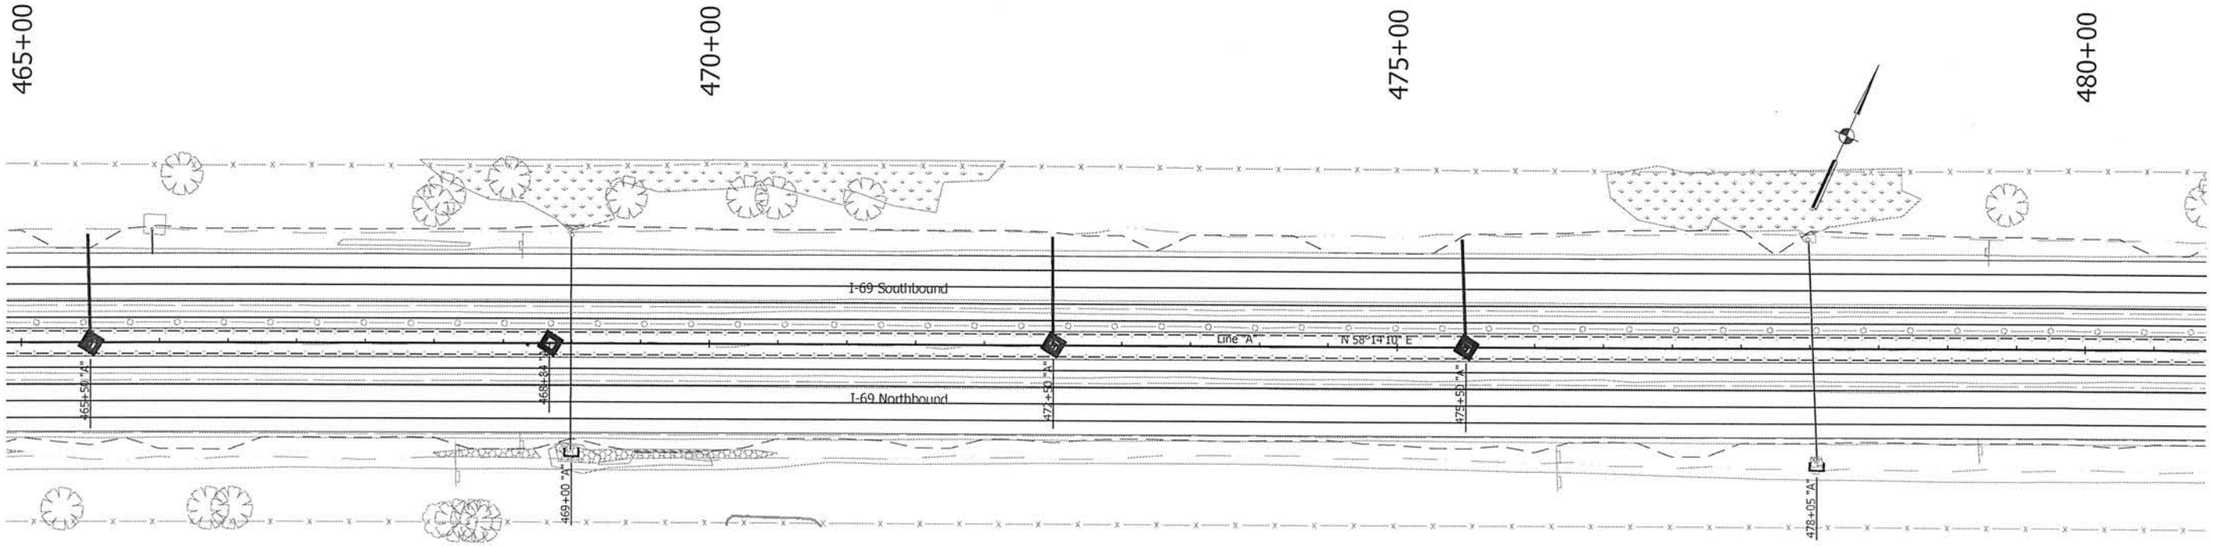

EROSION CONTROL LEGEND

- Curb Inlet Protection
- Culvert Pipe Protection
- Drop Inlet Protection
- Perimeter Protection
- Sediment Trap
- Straw Bale Ditch Check
- Slope Drain

UNITED Consulting
1625 N. Post Road
Indianapolis, IN 46219
Phone 317-895-2555
Fax 317-895-2596
www.ucindy.com

MATTHEW A. TAYLOR REGISTERED No. 10200109 STATE OF INDIANA PROFESSIONAL ENGINEER

RECOMMENDED FOR APPROVAL _____ DESIGN ENGINEER _____ DATE 8/7/15

DESIGNED: BTS | DRAWN: DJZ

CHECKED: JRA | CHECKED: BTS

INDIANA
DEPARTMENT OF TRANSPORTATION

EROSION CONTROL PLANS
LINE "A"

HORIZONTAL SCALE	BRIDGE FILE
1" = 50'	-
VERTICAL SCALE	DESIGNATION
N/A	1383332
SURVEY BOOK	SHEETS
-	266 of 291
CONTRACT	PROJECT
R-37053	1383332

File Name: P:\CIDI\MKTS\46671\Plans\Sheet 1 - Hatfield Gas\Sheet Files\1Master\Admin_CTL_EROSION CTRL_Plans.dwg Plot Date: 8/31/2015 Plotted By: Stenger, Ben

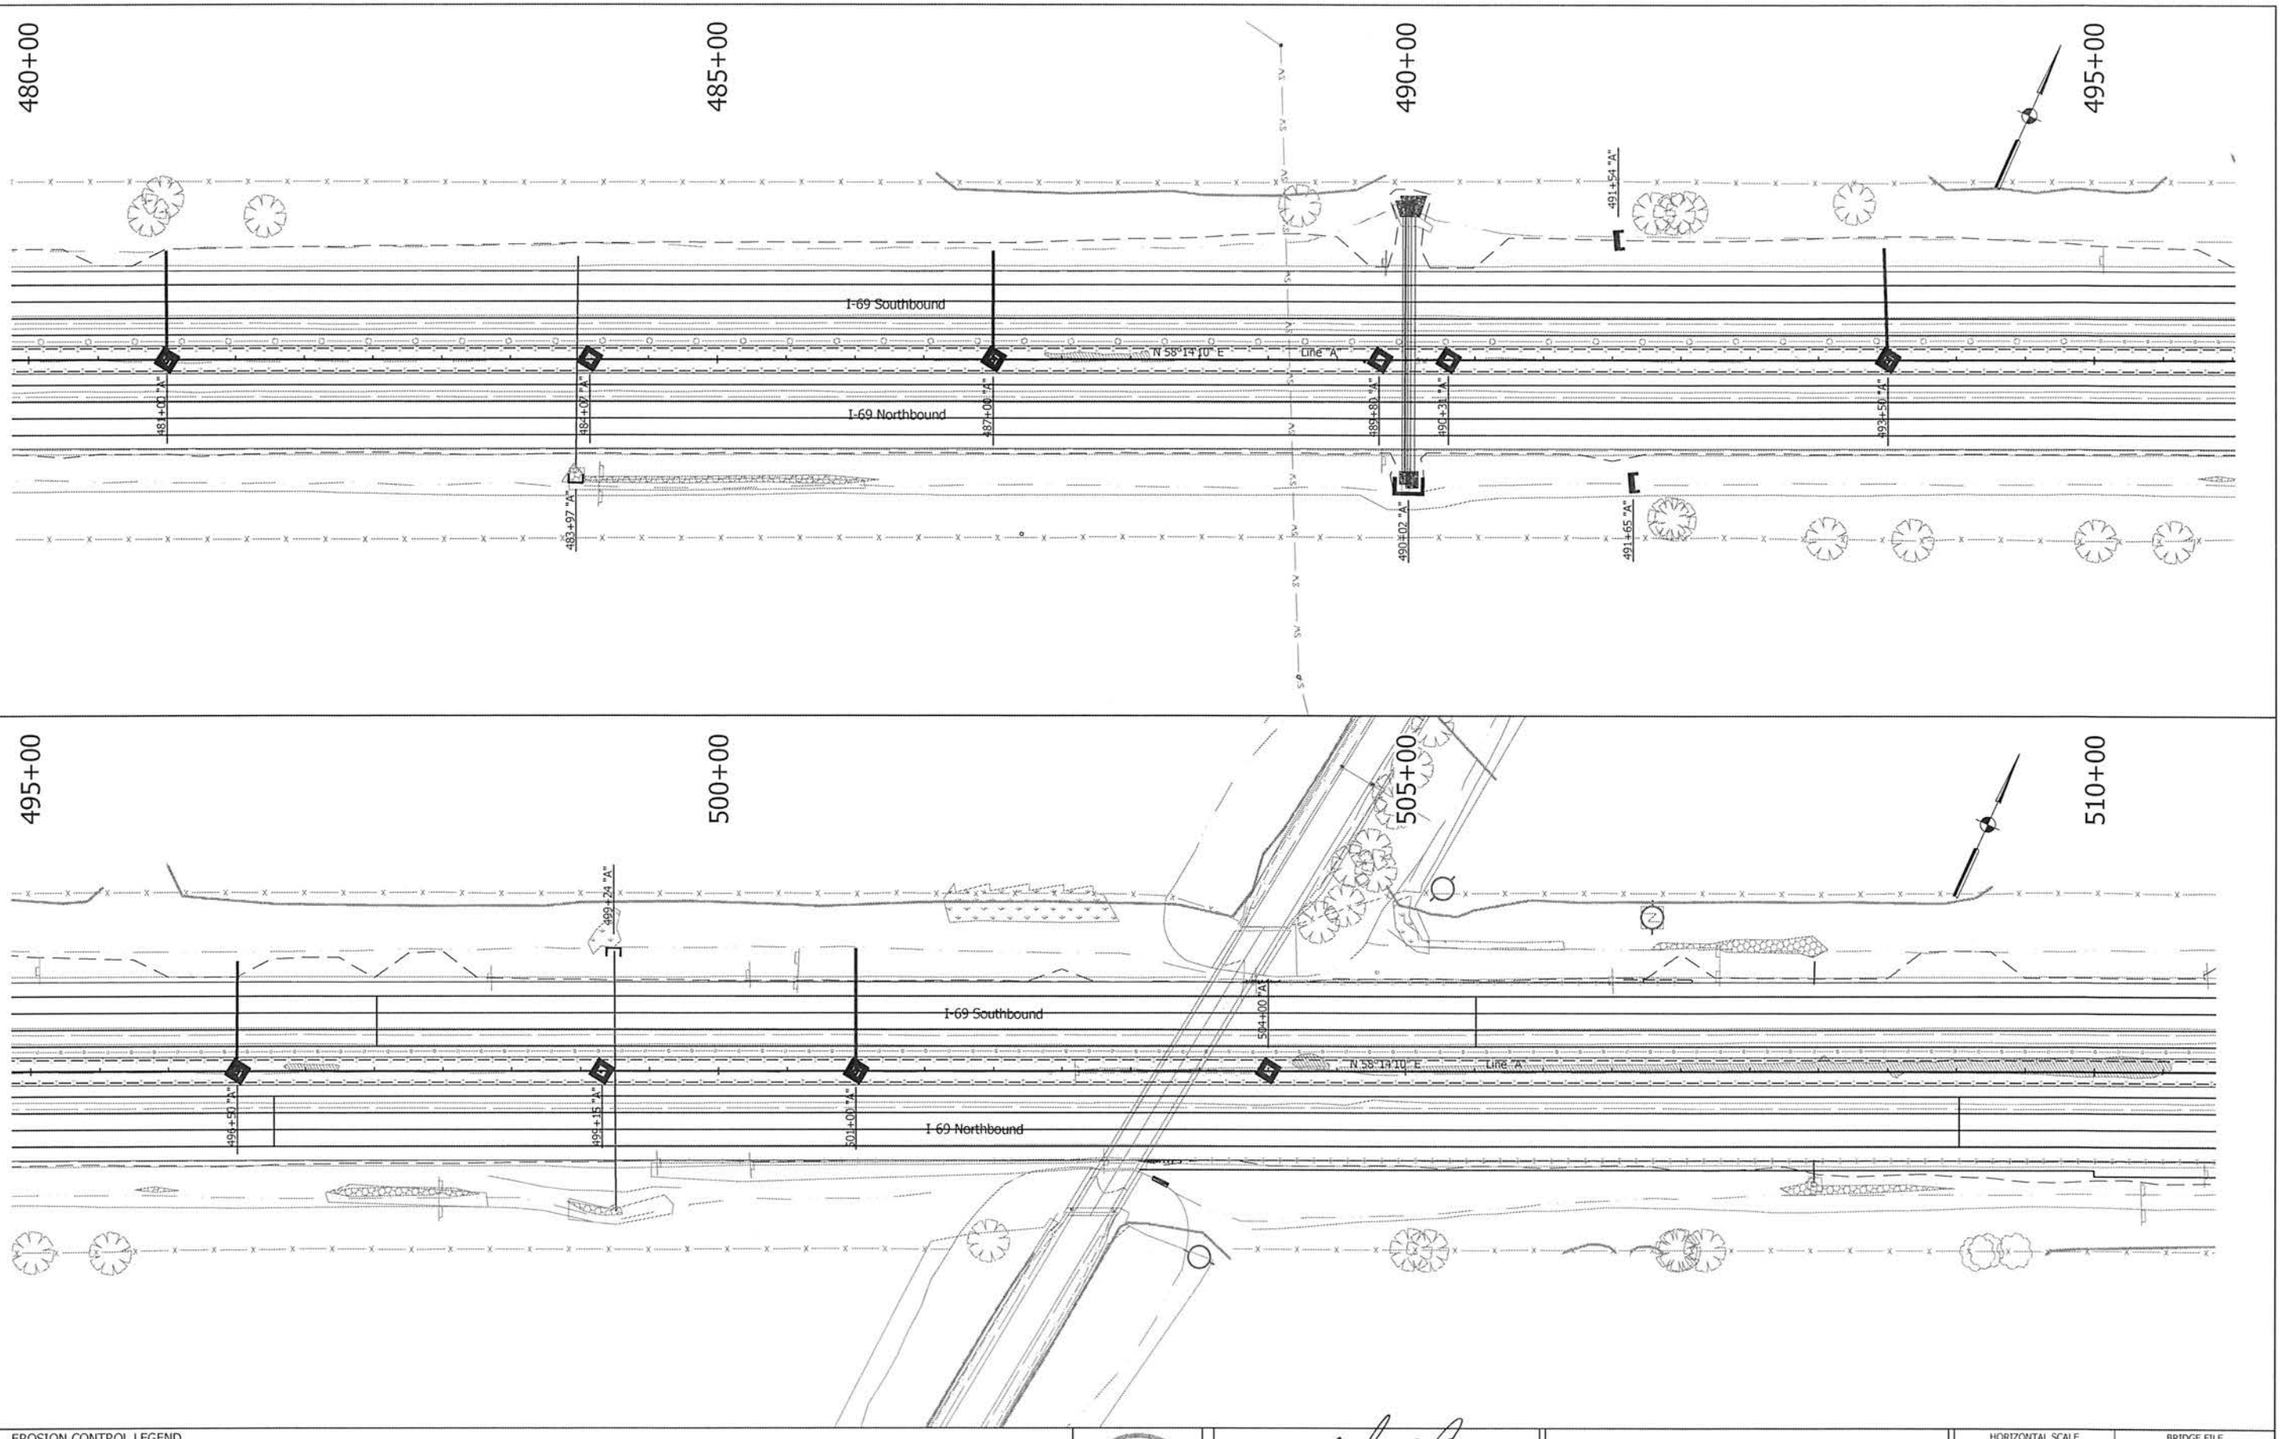

EROSION CONTROL LEGEND

- Curb Inlet Protection
- Culvert Pipe Protection
- Drop Inlet Protection
- Perimeter Protection
- Sediment Trap
- Straw Bale Ditch Check
- Slope Drain

UNITED Consulting
1625 N. Post Road
Indianapolis, IN 46219
Phone 317-895-2585
Fax 317-895-2596
www.ucindy.com

MATTHEW A. TAYLOR REGISTERED No. 10200109 STATE OF INDIANA PROFESSIONAL ENGINEER

RECOMMENDED FOR APPROVAL — DESIGN ENGINEER — DATE 9/17/15

DESIGNED: BTS | DRAWN: DJZ

CHECKED: JRA | CHECKED: BTS

INDIANA
DEPARTMENT OF TRANSPORTATION

EROSION CONTROL PLANS
LINE "A"

HORIZONTAL SCALE	BRIDGE FILE
1" = 50'	-
VERTICAL SCALE	DESIGNATION
N/A	1383332
SURVEY BOOK	SHEETS
-	207 of 291
CONTRACT	PROJECT
R-37053	1383332

File Name: p:\CDS\IN\15-4697.00\dgn\1 - Hilliard\Hilliard_A1\Hilliard_A1_EROSION_CTRL Plans.dwg Plot Date: 9/17/2015 Plotted By: Sawyer, Ben

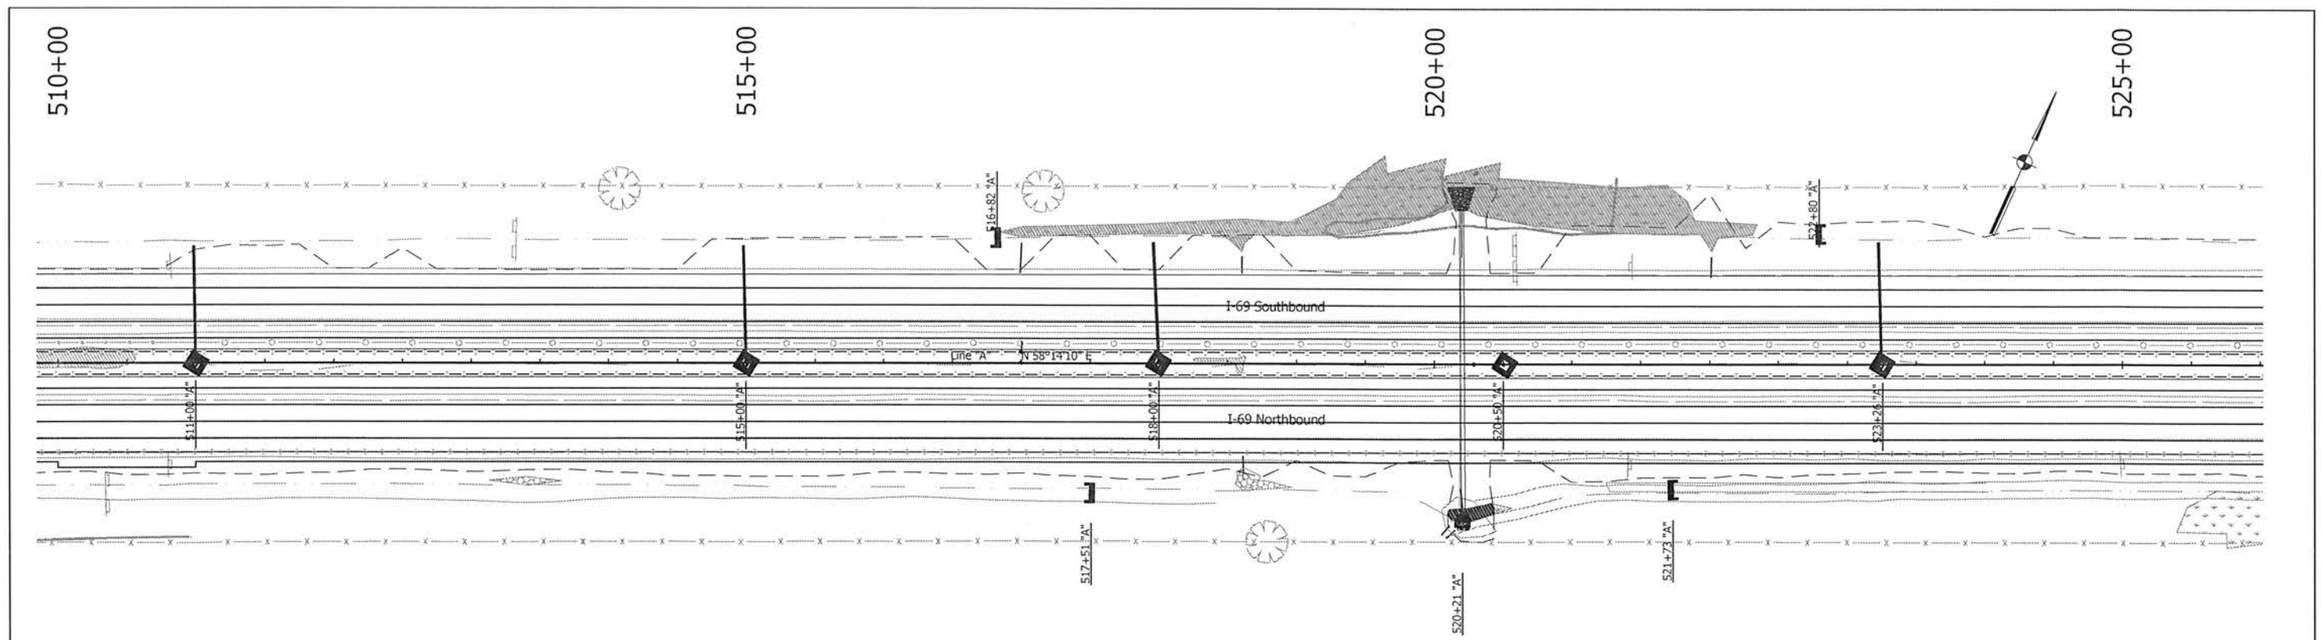

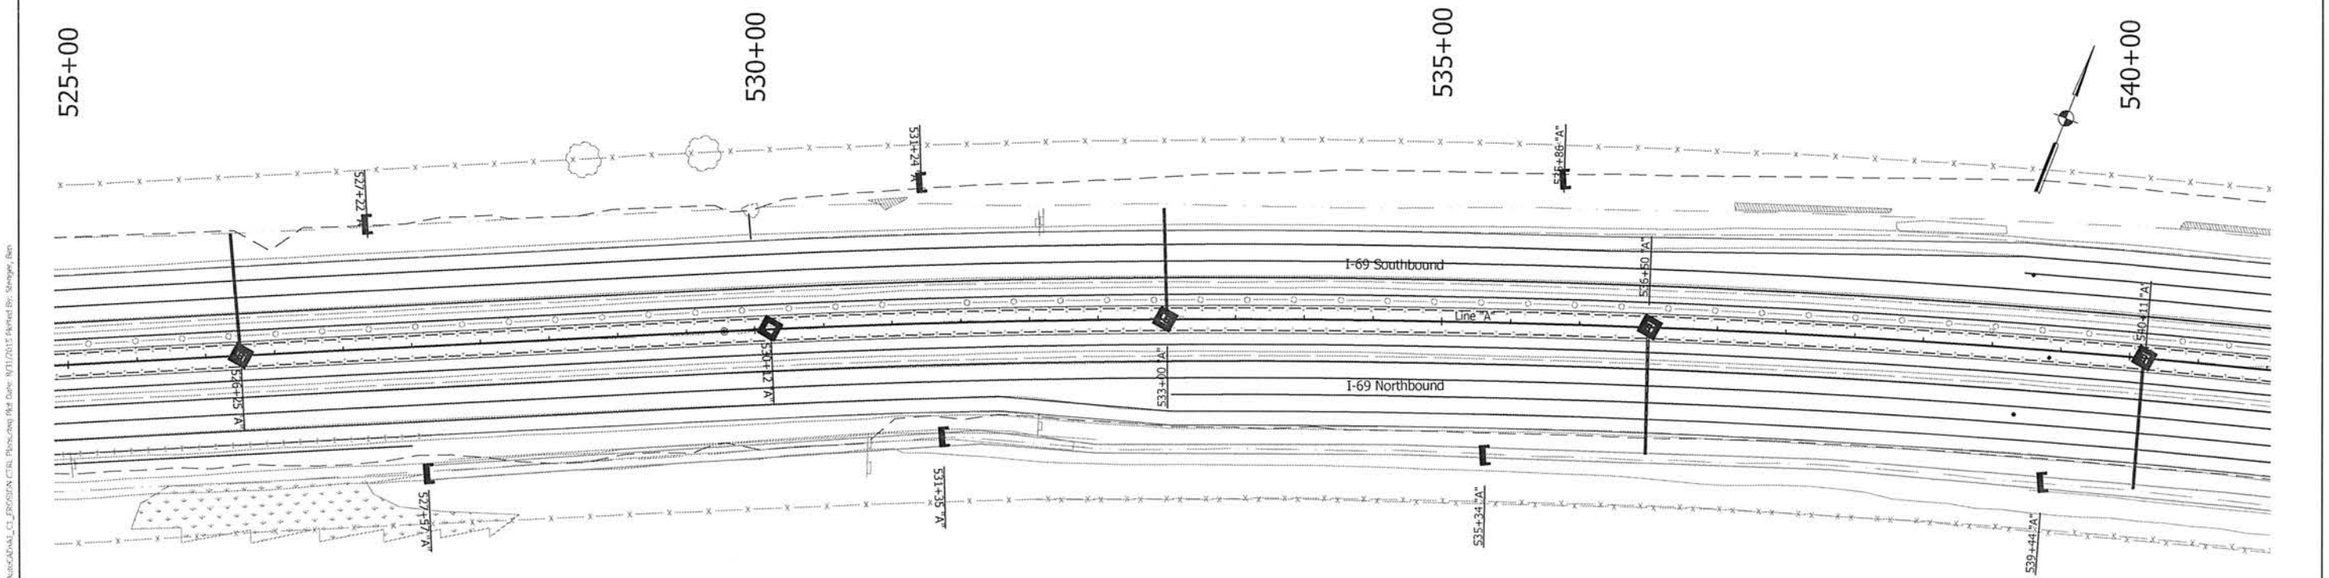

EROSION CONTROL LEGEND

- Curb Inlet Protection
- Perimeter Protection
- Slope Drain
- Culvert Pipe Protection
- Sediment Trap
- Drop Inlet Protection
- Straw Bale Ditch Check

UNITED Consulting
1625 N. Post Road
Indianapolis, IN 46219
Phone 317-895-2585
Fax 317-895-2596
www.ucindy.com

MATTHEW A. TAYLOR REGISTERED No. 10200109 STATE OF INDIANA PROFESSIONAL ENGINEER

RECOMMENDED FOR APPROVAL — DESIGN ENGINEER — DATE 10/7/15

DESIGNED: BTS | DRAWN: DJZ

CHECKED: JRA | CHECKED: BTS

INDIANA
DEPARTMENT OF TRANSPORTATION

EROSION CONTROL PLANS
LINE "A"

HORIZONTAL SCALE	BRIDGE FILE
1' = 50'	-
VERTICAL SCALE	DESIGNATION
N/A	1383332
SURVEY BOOK	SHEETS
-	268 of 291
CONTRACT	PROJECT
R-37053	1383332

File Name: p:\CDOT\ILS-4977.01\Line 1 - Hybrid Alignment\ATR\AutoCAD\All_C's_EROSION CTRL Plans.dwg Plot Date: 10/7/2015 Plotted By: Stenger, Ben

XX Sta. 2221+16.23 Line "PR-Ramp NW-W"=
XX Sta. 546+78.45 Line "A", 71.37' Lt.

P.T. Sta. 2220+53.76 Line "PR-Ramp NW-W"

P.C. Sta. 2214+09.23 Line "PR-Ramp NW-W"

540+00 545+00 550+00 555+00

2220+00 2215+00

Line "PR-Ramp NW-W"

I-69 Southbound

I-69 Northbound

Line "A"

545+11 "A"

546+09 "A"

551+00 "A"

552+70 "A"

554+02 "A"

544+00 "A"

544+95 "A"

547+41 "A"

549+19 "A"

554+66 "A"

552+45 "A"

2218+75 "PR-Ramp NW-W"

2214+67 "PR-Ramp NW-W"

P.O.C. Sta. 2203+40.74 Line "PR-Ramp NE-E"=
O.P.O.C. Sta. 208+22.30 Line "PR-C-WB", 49.95' Lt.

P.O.C. Sta. 2208+61.30 Line "PR-Ramp NW-W"=
O.P.O.C. Sta. 207+22.80 Line "PR-C-WB", 15.00' Rt.

555+00 560+00 565+00 570+00

109+00

110+00

110+01 "PR-C-EB"

558+00 "A"

559+15 "PR-C-WB"

111+00

562+01 "A"

562+96 "A"

565+15 "A"

569+52 "A"

I-69 Southbound

Line "A"

I-69 Northbound

112+00

P.O.C. Sta. 1211+52.64 Line "PR-Ramp SW-W"=
O.P.O.C. Sta. 211+55.64 Line "PR-C-WB", 0.00'

Line "PR-C-WB"

113+00

113+47 "PR-C-EB"

114+00

114+31 "PR-C-EB"

1117+84 "PR-Ramp SE-E"

1117+84 "PR-Ramp SE-E"

1120+00

Line "PR-Ramp SE-E"

570+19 "A"

NOTE:
Erosion Control features on "PR-C-WB", See Sheet __

EROSION CONTROL LEGEND

- Curb Inlet Protection
- Culvert Pipe Protection
- Drop Inlet Protection
- Perimeter Protection
- Sediment Trap
- Straw Bale Ditch Check
- Slope Drain

UNITED Consulting
1625 N. Post Road
Indianapolis, IN 46219
Phone 317-895-2555
Fax 317-895-2596
www.ucindy.com

MATTHEW A. TAYLOR REGISTERED No. 10200109 STATE OF INDIANA PROFESSIONAL ENGINEER

RECOMMENDED FOR APPROVAL _____ DESIGN ENGINEER 9/12/16 DATE

DESIGNED: BTS DRAWN: DJZ

CHECKED: JRA CHECKED: BTS

INDIANA
DEPARTMENT OF TRANSPORTATION

EROSION CONTROL PLANS
LINE "A"

HORIZONTAL SCALE	BRIDGE FILE
1" = 50'	-
VERTICAL SCALE	DESIGNATION
N/A	1383332
SURVEY BOOK	SHEETS
-	269 of 291
CONTRACT	PROJECT
R-37053	1383332

File Name: p:\DESIGN\15-0497_dgn\pm 1_rdyfield data\sheets\a1\Main\CADAM_CL_EROSION CTRL Plotted by: Shreyas Rao

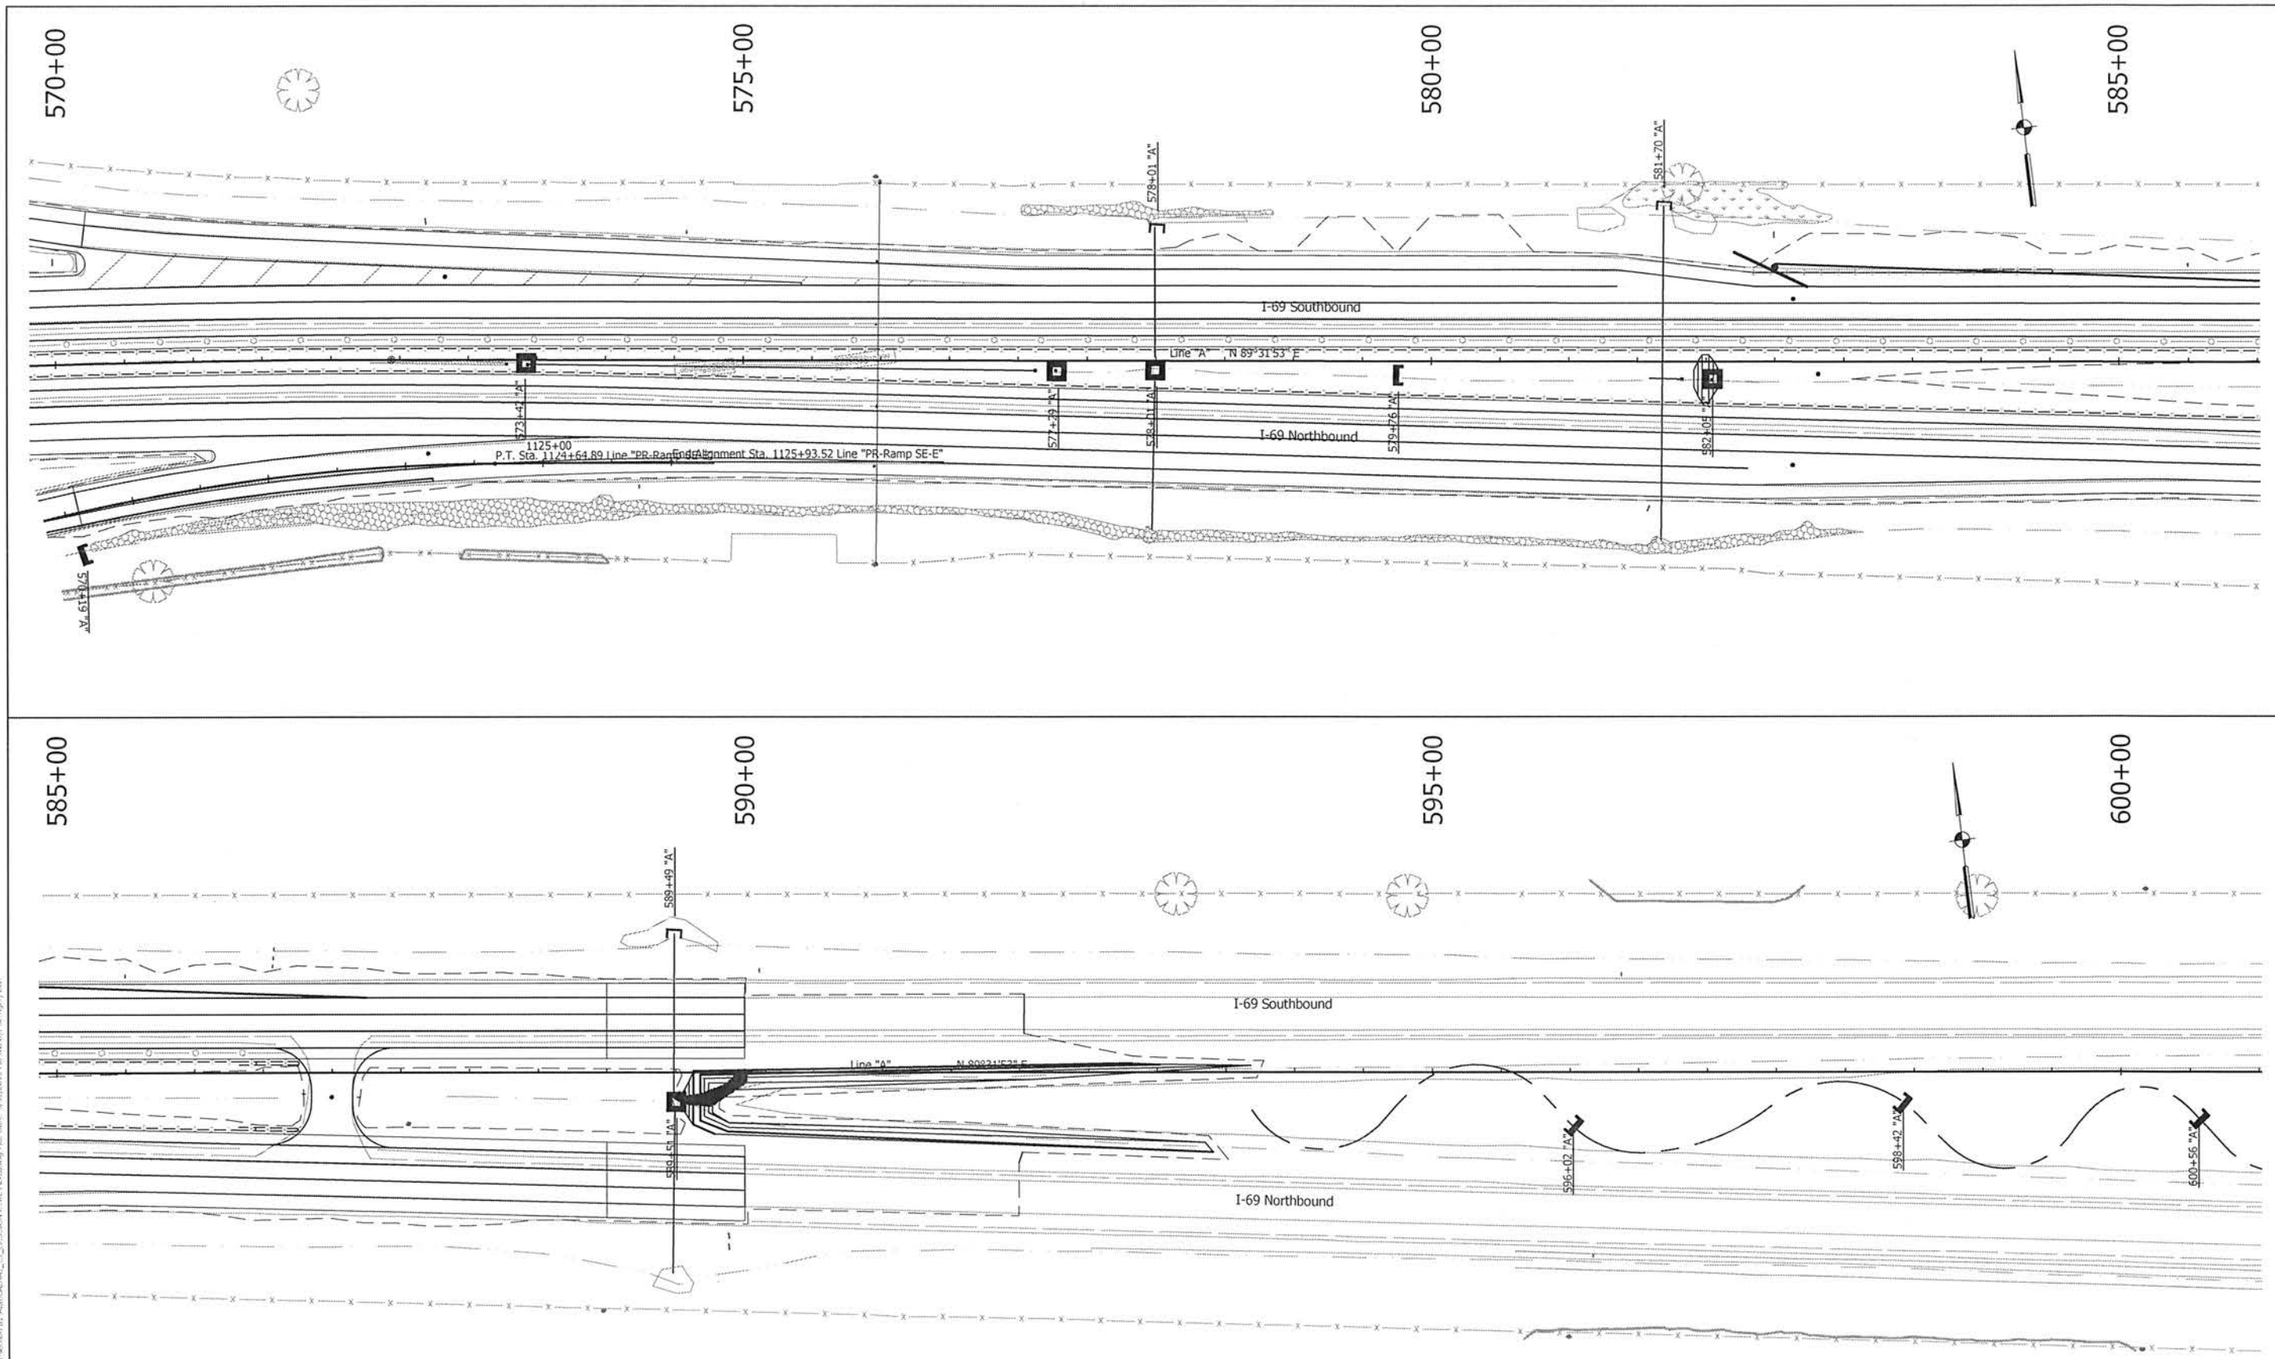

EROSION CONTROL LEGEND

- Curb Inlet Protection
- Culvert Pipe Protection
- Drop Inlet Protection
- Perimeter Protection
- Sediment Trap
- Straw Bale Ditch Check
- Slope Drain

UNITED Consulting

1625 N. Post Road
Indianapolis, IN 46219
Phone 317-895-2555
Fax 317-895-2596
www.ucindy.com

MATTHEW A. TAYLOR REGISTERED No. 10200109 STATE OF INDIANA PROFESSIONAL ENGINEER

RECOMMENDED FOR APPROVAL _____ DESIGN ENGINEER 9/17/15 DATE

DESIGNED: BTS DRAWN: DJZ

CHECKED: JRA CHECKED: BTS

INDIANA
DEPARTMENT OF TRANSPORTATION

EROSION CONTROL PLANS
LINE "A"

HORIZONTAL SCALE	BRIDGE FILE
1" = 50'	-
VERTICAL SCALE	DESIGNATION
N/A	1383332
SURVEY BOOK	SHEETS
-	270 of 291
CONTRACT	PROJECT
R-37053	1383332

File Name: p:\CIDS\MKTS-6697.ni\dgn\ 1 - roadway\dataSheets\a1\Auto\CADnA1_C1_EPSHSEN.CTB, Plotted By: Stenger, Ben

600+00

605+00

610+00

615+00

I-69 Southbound

N 89°31'53" E

Line "A"

600+56 "A"

603+67 "A"

605+63 "A"

607+89 "A"

610+88 "A"

613+57 "A"

I-69 Northbound

615+00

620+00

625+00

630+00

152 feet of Perimeter Protection required

175 feet of Perimeter Protection required

I-69 Southbound

Line "A"

N 89°31'53" E

616+19 "A"

618+74 "A"

621+17 "A"

143 feet of Perimeter Protection required

184 feet of Perimeter Protection required

623+97 "A"

625+70 "A"

627+59 "A"

629+32 "A"

630+77 "A"

I-69 Northbound

EROSION CONTROL LEGEND

- Curb Inlet Protection
- Culvert Pipe Protection
- Drop Inlet Protection
- Perimeter Protection
- Sediment Trap
- Straw Bale Ditch Check
- Slope Drain

UNITED Consulting

1625 N. Post Road
Indianapolis, IN 46219
Phone 317-895-2585
Fax 317-895-2596
www.ucindy.com

MATTHEW A. TAYLOR REGISTERED No. 10200109 STATE OF INDIANA PROFESSIONAL ENGINEER

RECOMMENDED FOR APPROVAL _____ DESIGN ENGINEER 8/17/15 DATE

DESIGNED: BTS DRAWN: DJZ

CHECKED: JRA CHECKED: BTS

INDIANA
DEPARTMENT OF TRANSPORTATION

EROSION CONTROL PLANS
LINE "A"

HORIZONTAL SCALE	BRIDGE FILE
1" = 50'	-
VERTICAL SCALE	DESIGNATION
N/A	1383336
SURVEY BOOK	SHEETS
-	271 of 291
CONTRACT	PROJECT
R-37053	1383332

File Name: p:\CROSSROADS\1407\Line 1 - Isolated Interchanges\Plans\CADD\ALL_CT_EROSION CTRL Plans.mxs Plot Date: 8/17/2015 Plotted By: Stenger, Ken

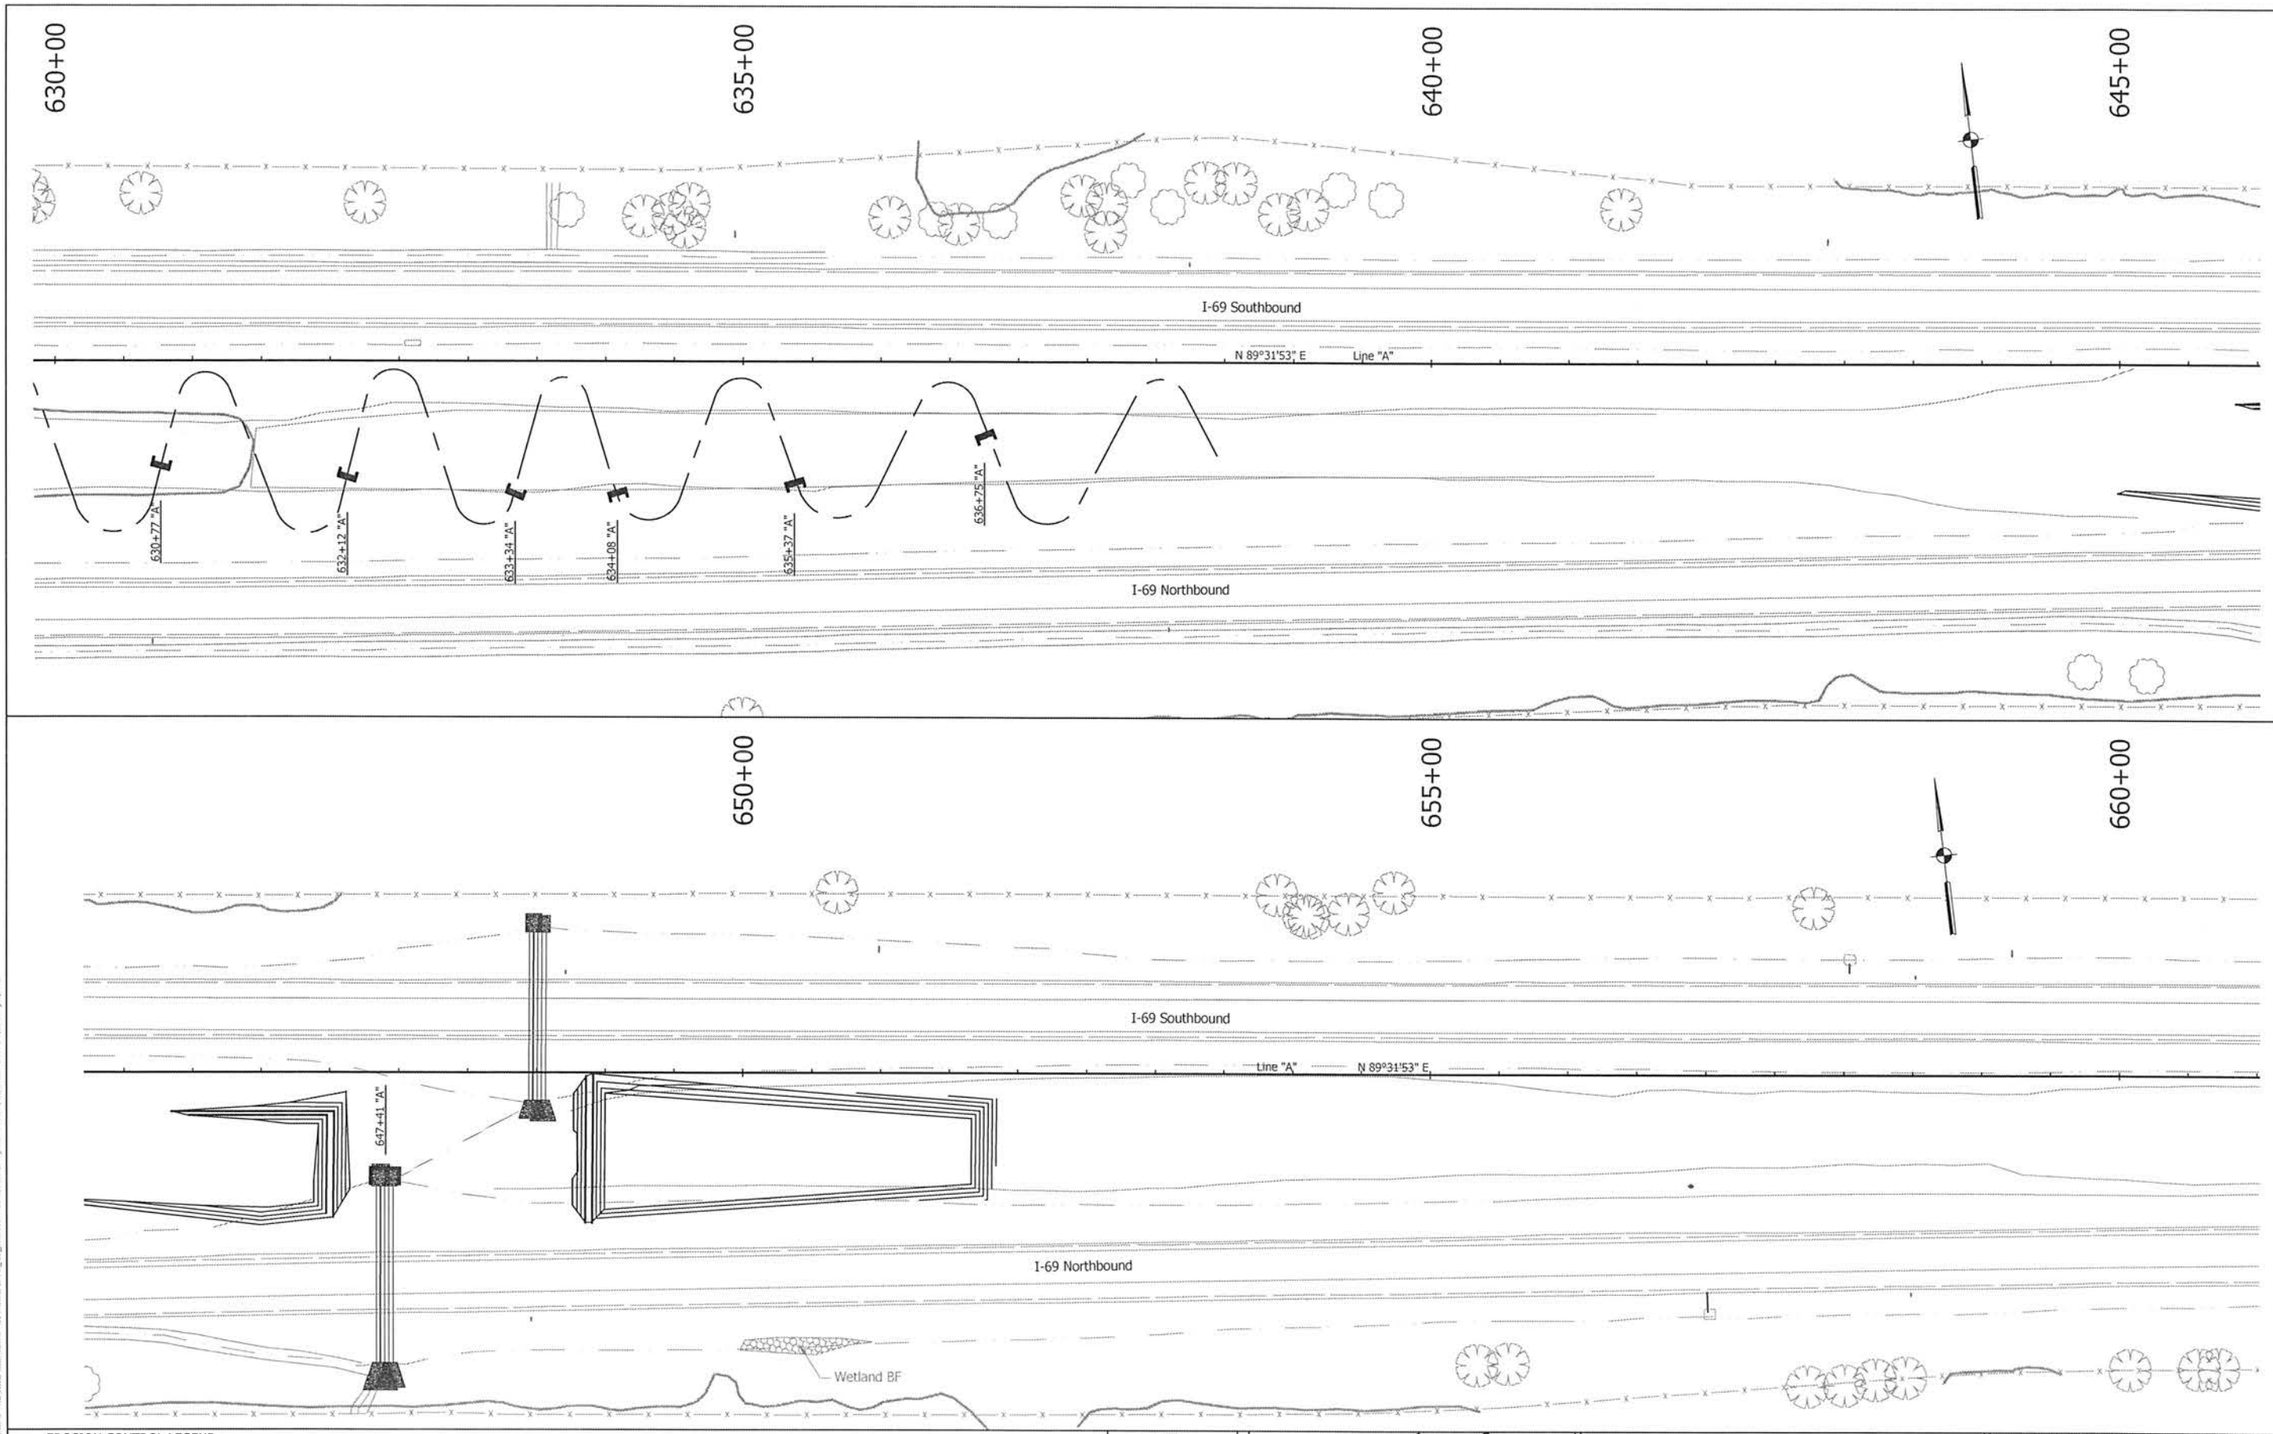

EROSION CONTROL LEGEND

- Curb Inlet Protection
- Culvert Pipe Protection
- Drop Inlet Protection
- Perimeter Protection
- Sediment Trap
- Straw Bale Ditch Check
- Slope Drain

UNITED Consulting
1625 N. Post Road
Indianapolis, IN 46219
Phone 317-895-2585
Fax 317-895-2596
www.ucindy.com

MATTHEW A. TAYLOR REGISTERED No. 10200109 STATE OF INDIANA PROFESSIONAL ENGINEER

RECOMMENDED FOR APPROVAL — DESIGN ENGINEER — DATE: 9/17/15

DESIGNED: BTS | DRAWN: DJZ

CHECKED: JRA | CHECKED: BTS

INDIANA
DEPARTMENT OF TRANSPORTATION

EROSION CONTROL PLANS
LINE "A"

HORIZONTAL SCALE	BRIDGE FILE
1" = 50'	-
VERTICAL SCALE	DESIGNATION
N/A	1383336
SURVEY BOOK	SHEETS
-	272 of 291
CONTRACT	PROJECT
R-37053	1383332

File Name: s:\DESIGN\1540\Plates\1 - Hoyland Standhardware\a1\Model\CADAA2_C1_EROSION CTRL Plans.dwg Plot Date: 8/31/2015 Plotted By: Shelgren, Ben

660+00

665+00

670+00

675+00

I-69 Southbound

N 89°31'53" E Line "A"

675+52 "A"

I-69 Northbound

674+71 "A"

675+00

680+00

685+00

690+00

680+59 "A"

Wetland BJ

I-69 Southbound

N 89°31'53" E Line "A"

Wetland 43

Wetland BL

682+00 "A"

686+51 "A"

675+52 "A"

I-69 Northbound

Wetland BG

680+58 "A"

Wetland BH

Wetland BK

EROSION CONTROL LEGEND

- Curb Inlet Protection
- Culvert Pipe Protection
- Drop Inlet Protection
- Perimeter Protection
- Sediment Trap
- Straw Bale Ditch Check
- Slope Drain

UNITED Consulting

1625 N. Post Road
Indianapolis, IN 46219
Phone 317-895-2585
Fax 317-895-2596
www.ucindy.com

MATTHEW A. TAYLOR REGISTERED No. 10200109 STATE OF INDIANA PROFESSIONAL ENGINEER

RECOMMENDED FOR APPROVAL — DESIGN ENGINEER — DATE 9/17/15

DESIGNED: BTS DRAWN: DJZ

CHECKED: JRA CHECKED: BTS

INDIANA
DEPARTMENT OF TRANSPORTATION

EROSION CONTROL PLANS
LINE "A"

HORIZONTAL SCALE	BRIDGE FILE
1" = 50'	-
VERTICAL SCALE	DESIGNATION
N/A	1383336
SURVEY BOOK	SHEETS
-	273 of 291
CONTRACT	PROJECT
R-37053	1383332

File Name: (C):\DMS15-4697.tdb.rev 3 = redpeds use\section a\Mass\CADD\ALL_CI_EROSION_CTRL Plans.dwg Plot Date: 9/17/2015 Plotted By: Stamper, Ben

690+00

695+00

700+00

705+00

Wetland BJ

697+75 "A"

I-69 Southbound

701+76 "A"

Wetland BN

705+76 "A"

Line "A" N 89°31'53" E

693+99 "A"

697+91 "A"

I-69 Northbound

Wetland BM

Wetland BM

705+00

710+00

715+00

720+00

707+99 "A"

705+76 "A"

710+52 "A"

711+01 "A"

I-69 Southbound/Vetland BP

708+56 "A"

I-69 Northbound

712+99 "A"

715+47 "A"

719+18 "A"

Vetland BM

706+82 "A"

Wetland BO

Wetland BO

EROSION CONTROL LEGEND

- Curb Inlet Protection
- Culvert Pipe Protection
- Drop Inlet Protection
- Perimeter Protection
- Sediment Trap
- Straw Bale Ditch Check
- Slope Drain

UNITED Consulting

1625 N. Post Road
Indianapolis, IN 46219
Phone 317-895-2585
Fax 317-895-2596
www.ucindy.com

MATTHEW A. TAYLOR REGISTERED No. 10200109 STATE OF INDIANA PROFESSIONAL ENGINEER

RECOMMENDED FOR APPROVAL _____ DESIGN ENGINEER 9/17/15 DATE

DESIGNED: BTS DRAWN: DJZ

CHECKED: JRA CHECKED: BTS

INDIANA
DEPARTMENT OF TRANSPORTATION

EROSION CONTROL PLANS
LINE "A"

HORIZONTAL SCALE	BRIDGE FILE
1" = 50'	-
VERTICAL SCALE	DESIGNATION
N/A	1383336
SURVEY BOOK	SHEETS
-	274 of 291
CONTRACT	PROJECT
R-37053	1383332

File Name: p:\CIDH\615-e695_d&...m ? - is\Design data\Harrison as3\Auto\CADAAS_C1_EROSION CTRL Plans.dwg Plot Date: 9/17/2015 4:44:47 PM By: Stamper, Ken

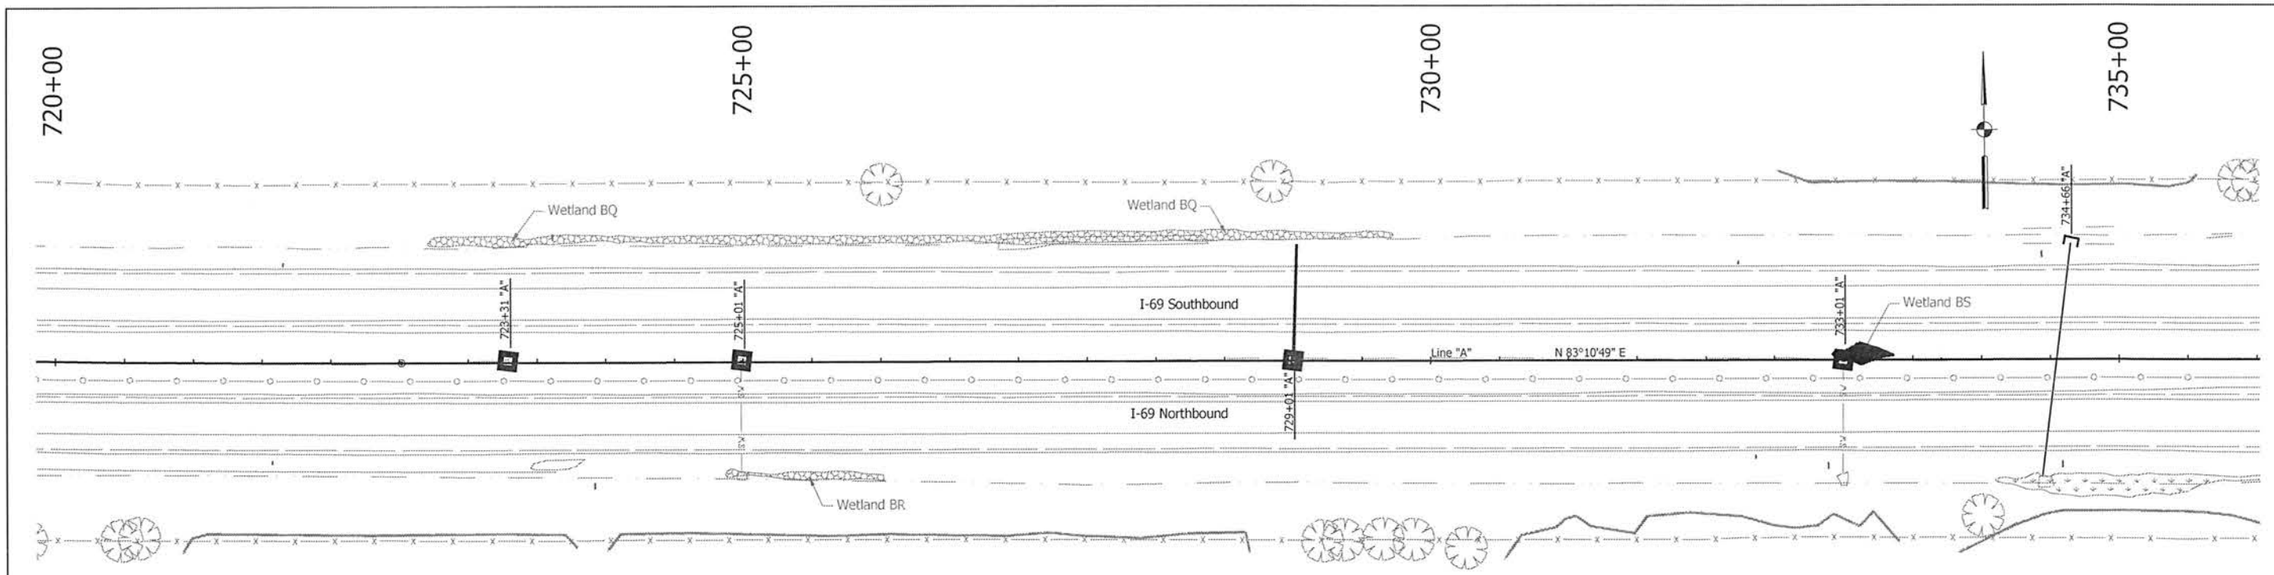

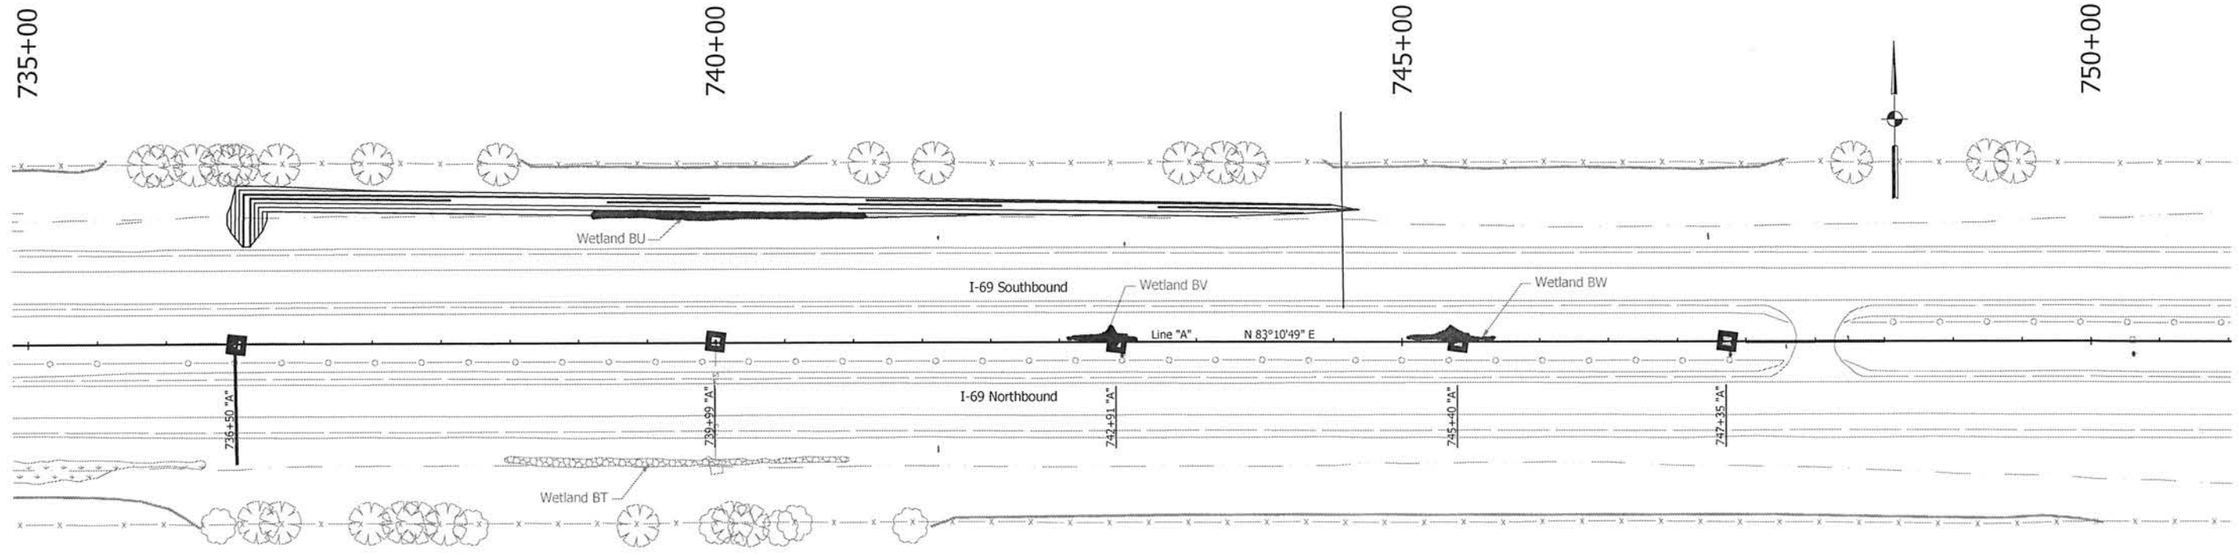

EROSION CONTROL LEGEND

- Curb Inlet Protection
- Culvert Pipe Protection
- Drop Inlet Protection
- Perimeter Protection
- Sediment Trap
- Straw Bale Ditch Check
- Slope Drain

UNITED Consulting
1625 N. Post Road
Indianapolis, IN 46219
Phone 317-895-2585
Fax 317-895-2596
www.ucindy.com

MATTHEW A. TAYLOR REGISTERED No. 10200109 STATE OF INDIANA PROFESSIONAL ENGINEER

RECOMMENDED FOR APPROVAL — DESIGN ENGINEER — DATE 9/17/15

DESIGNED: BTS | DRAWN: DJZ | CHECKED: JRA | CHECKED: BTS

INDIANA DEPARTMENT OF TRANSPORTATION

EROSION CONTROL PLANS
LINE "A"

HORIZONTAL SCALE	BRIDGE FILE
1" = 50'	-
VERTICAL SCALE	DESIGNATION
N/A	1383336
SURVEY BOOK	SHEETS
-	275 of 291
CONTRACT	PROJECT
R-37053	1383332

File Name: P:\2015\15-0197\...\Plans.dwg Plot Date: 9/17/2015 Plotted By: Slenger, Ben

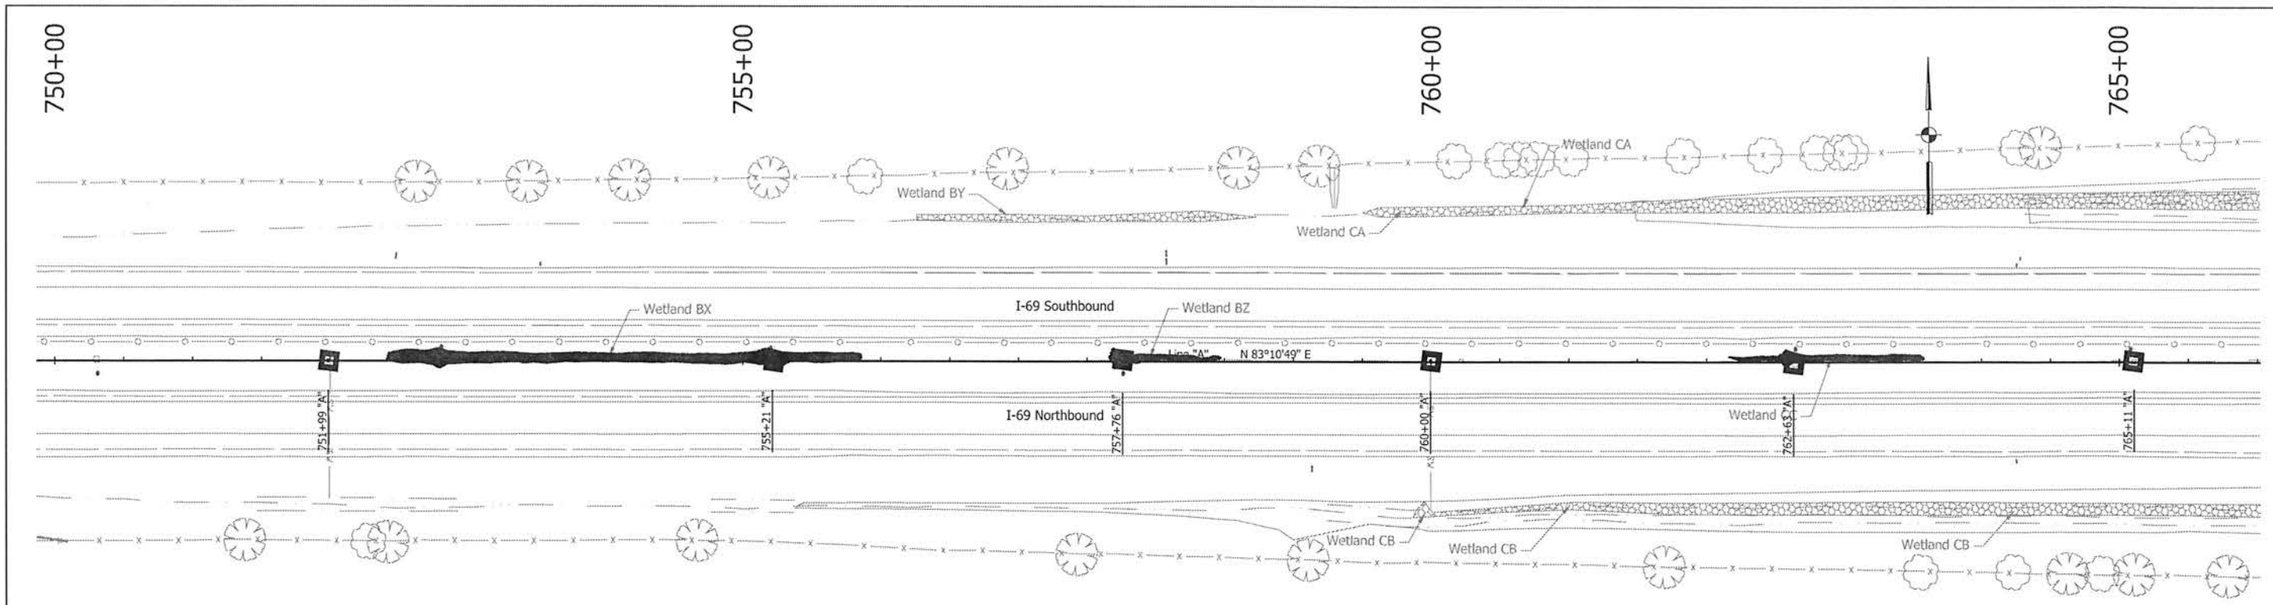

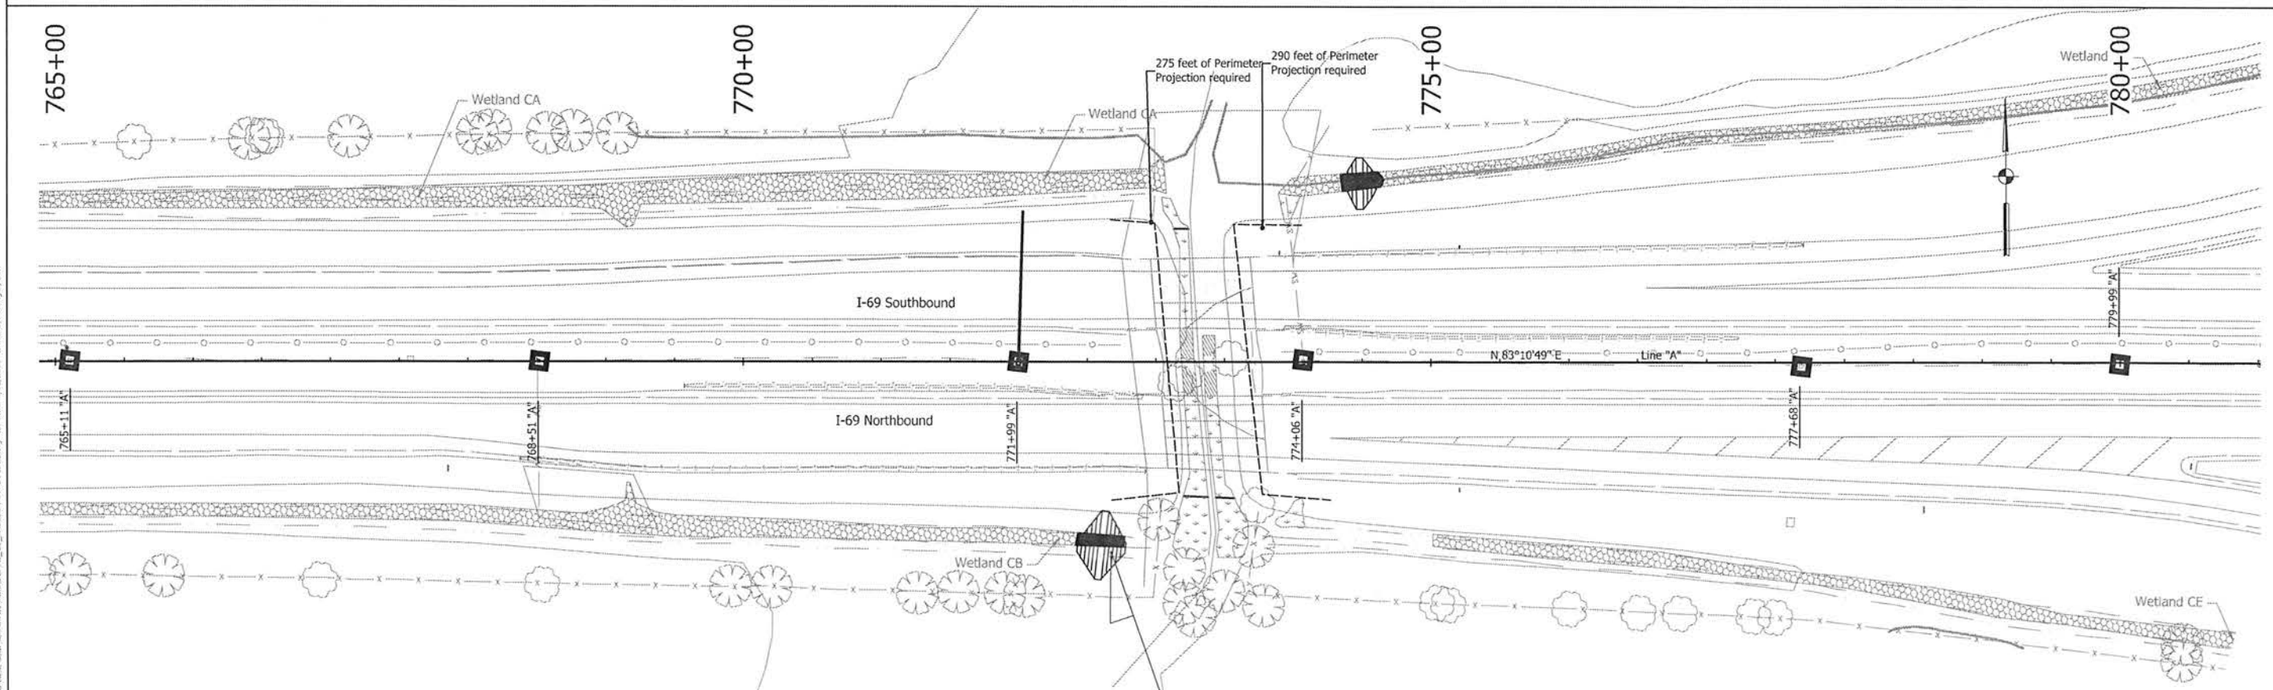

EROSION CONTROL LEGEND

- Curb Inlet Protection
- Culvert Pipe Protection
- Drop Inlet Protection
- Perimeter Protection
- Sediment Trap
- Straw Bale Ditch Check
- Slope Drain

UNITED Consulting
1625 N. Post Road
Indianapolis, IN 46219
Phone 317-895-2585
Fax 317-895-2596
www.ucindy.com

MATTHEW A. TAYLOR REGISTERED No. 10200109 STATE OF INDIANA PROFESSIONAL ENGINEER

RECOMMENDED FOR APPROVAL _____ DESIGN ENGINEER 9/2/15 DATE

DESIGNED: BTS DRAWN: DJZ

CHECKED: JRA CHECKED: BTS

INDIANA
DEPARTMENT OF TRANSPORTATION

EROSION CONTROL PLANS
LINE "A"

HORIZONTAL SCALE	BRIDGE FILE
1" = 50'	-
VERTICAL SCALE	DESIGNATION
N/A	1383336
SURVEY BOOK	SHEETS
-	278 of 291
CONTRACT	PROJECT
R-37053	1383332

File Name: n:\CDS\MAILS-v6\09_eBrief > > roDrawid data\Sheets.sf3\Mains\EAOALL_C3_EROSION_CTRL Plots.dwg Plot Date: 9/3/2015 Plotted By: Shroyer, Sam

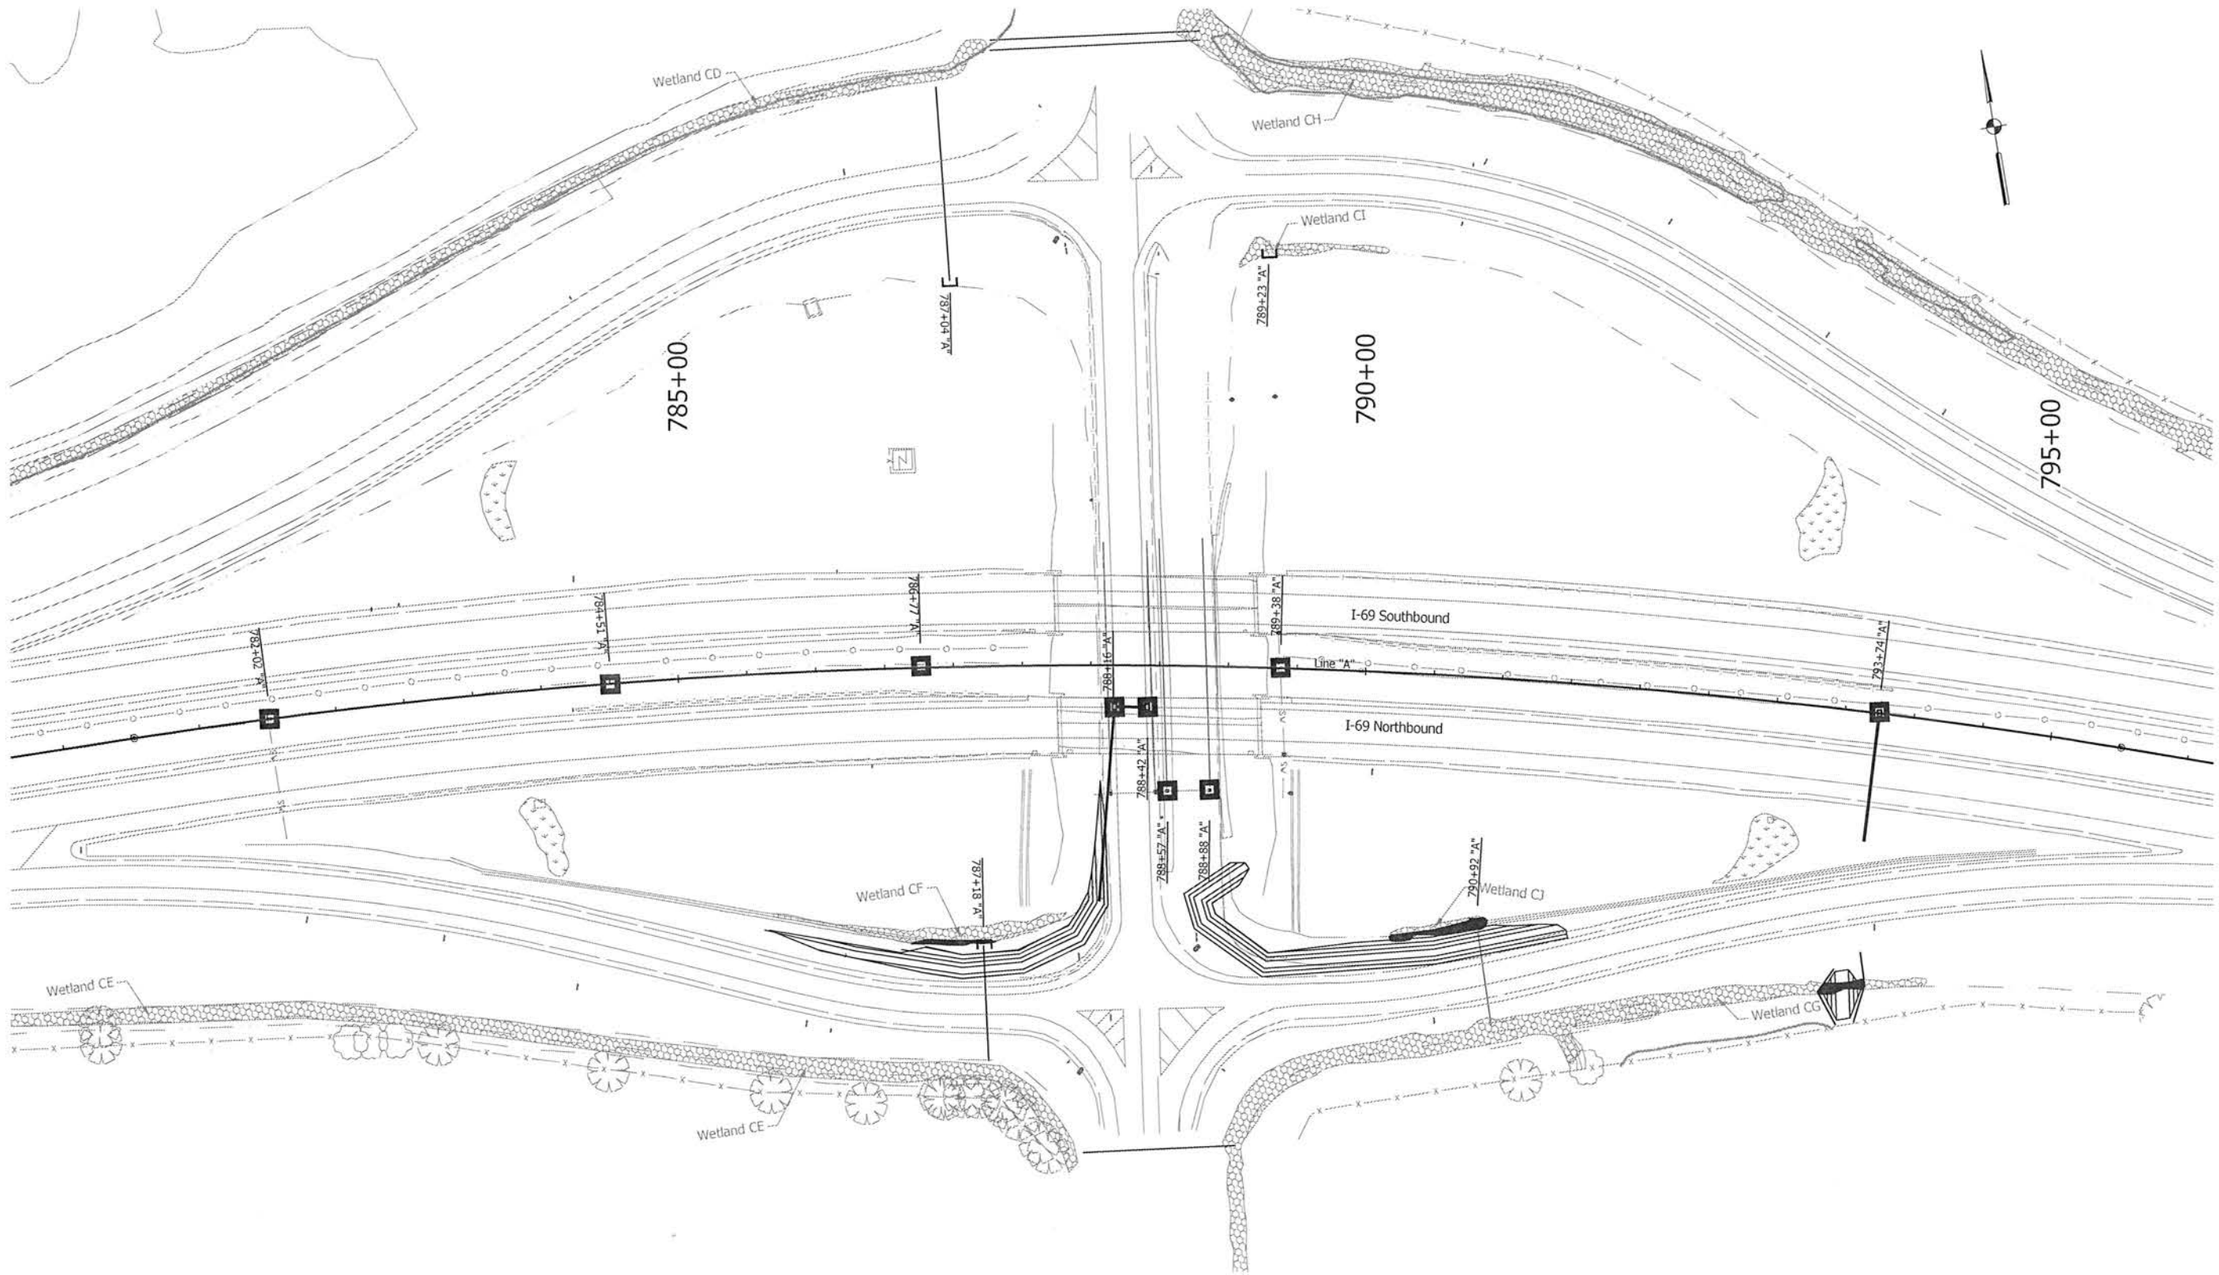

EROSION CONTROL LEGEND

- Curb Inlet Protection
- Culvert Pipe Protection
- Drop Inlet Protection
- Perimeter Protection
- Sediment Trap
- Straw Bale Ditch Check
- Slope Drain

UNITED Consulting
1625 N. Post Road
Indianapolis, IN 46219
Phone 317-895-2585
Fax 317-895-2596
www.ucindy.com

MATTHEW A. TAYLOR REGISTERED No. 10200109 STATE OF INDIANA PROFESSIONAL ENGINEER

RECOMMENDED FOR APPROVAL — DESIGN ENGINEER — DATE 9/7/15

DESIGNED: BTS | DRAWN: DJZ | CHECKED: JRA | CHECKED: BTS

INDIANA DEPARTMENT OF TRANSPORTATION

EROSION CONTROL PLANS
LINE "A"

HORIZONTAL SCALE	BRIDGE FILE
1" = 50'	-
VERTICAL SCALE	DESIGNATION
N/A	1383336
SURVEY BOOK	SHEETS
-	277 of 291
CONTRACT	PROJECT
R-37053	1383332

File Name: n:\CIVIL\15-4607\.pdf.mm ? - \\Shared data\Charlton\a1\Autos\ADA\L_CL_EROSION_CTRL_PlPrs.dwg Plot Date: 9/11/2015 Plotted By: Stenger, Sam

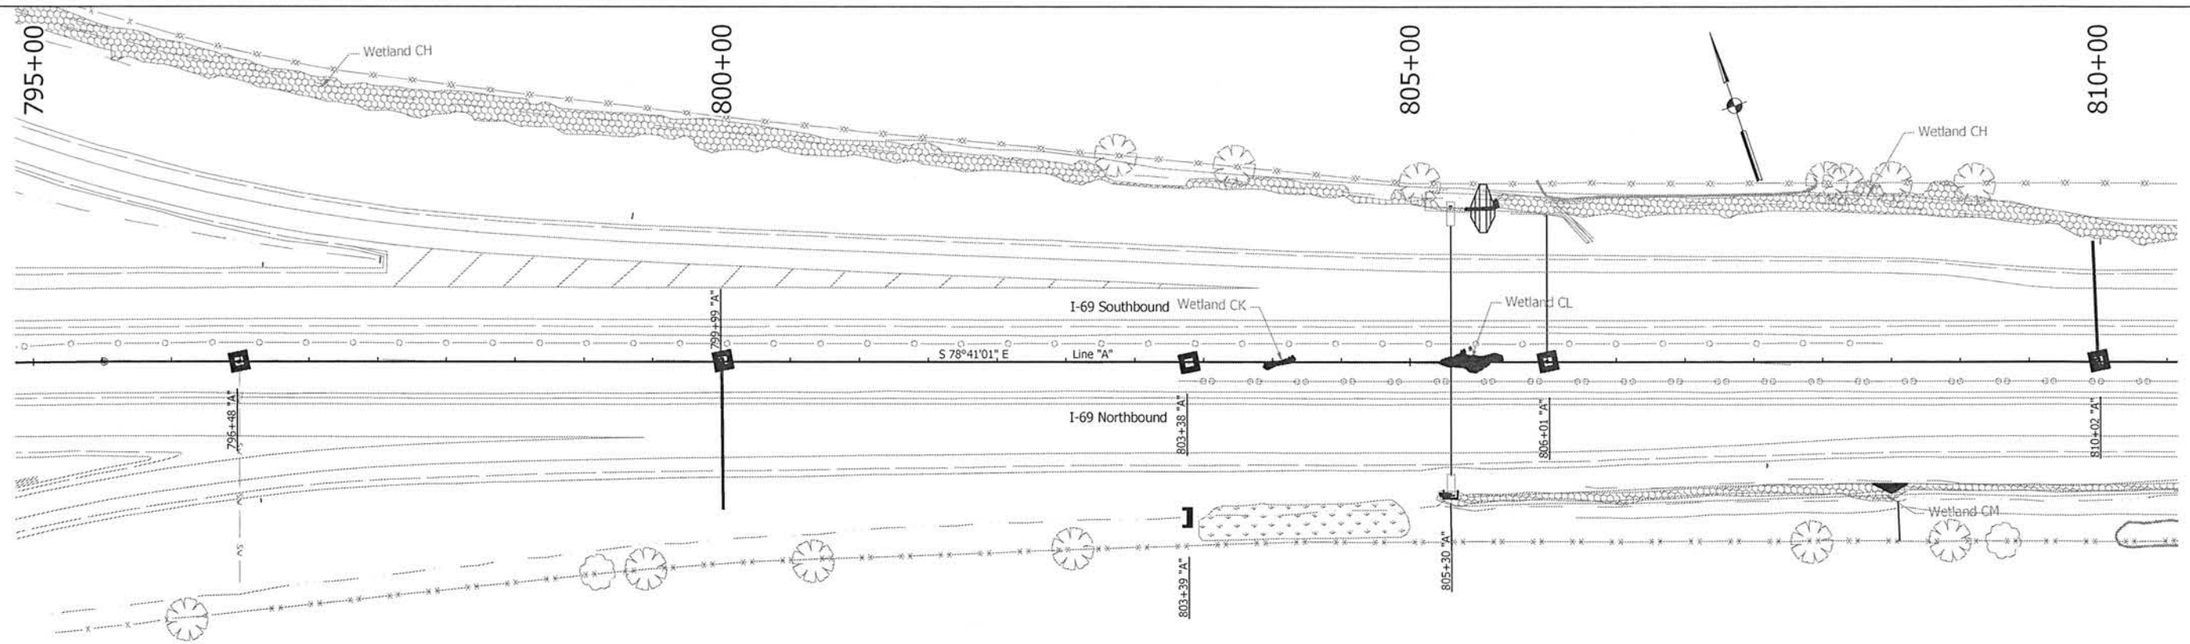

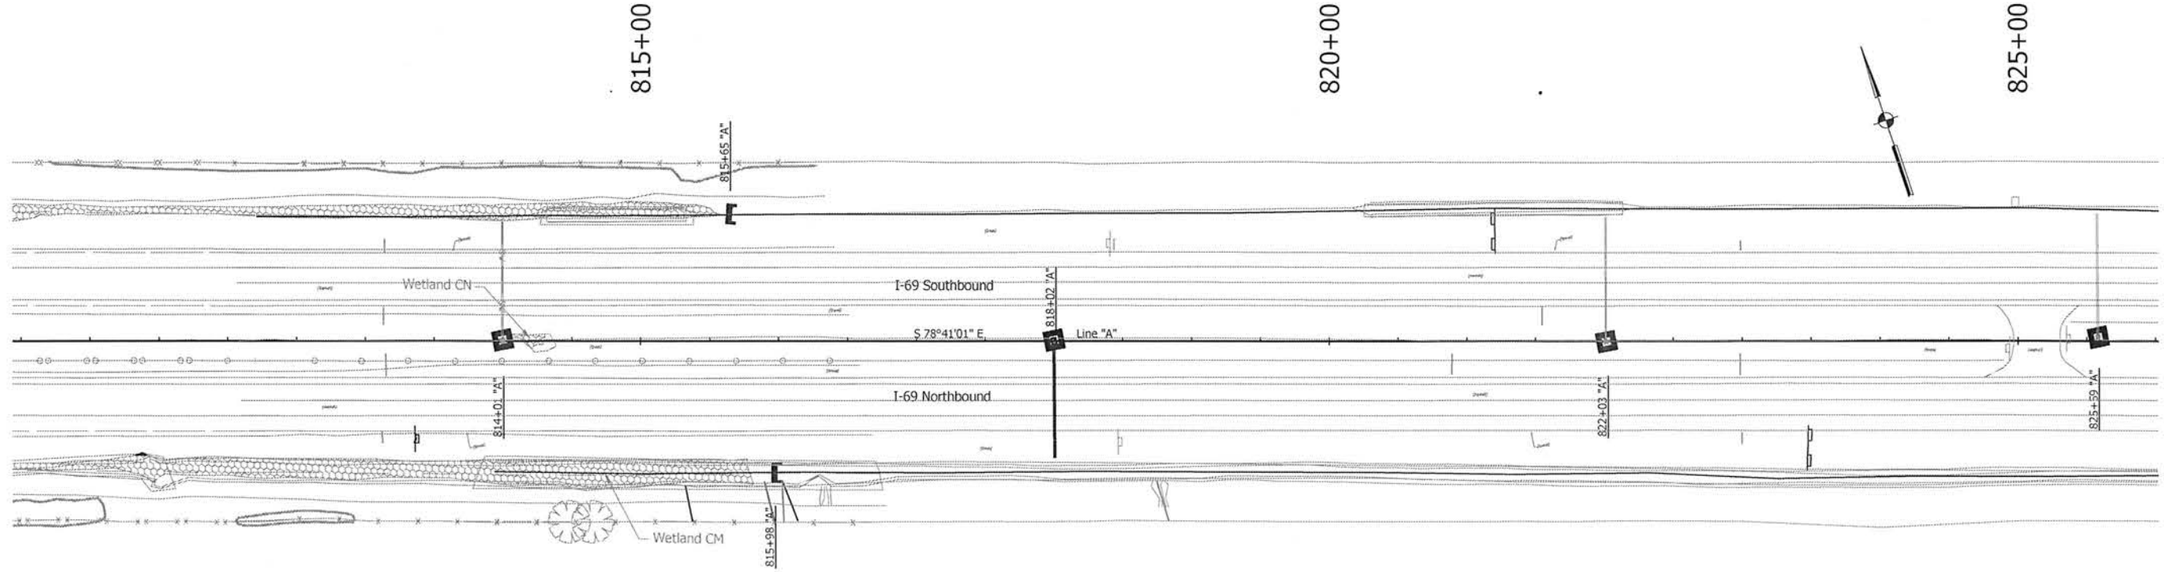

EROSION CONTROL LEGEND

- Curb Inlet Protection
- Culvert Pipe Protection
- Drop Inlet Protection
- Perimeter Protection
- Sediment Trap
- Straw Bale Ditch Check
- Slope Drain

UNITED Consulting
1625 N. Post Road
Indianapolis, IN 46219
Phone 317-895-2585
Fax 317-895-2596
www.ucindy.com

MATTHEW A. TAYLOR REGISTERED No. 10200109 STATE OF INDIANA PROFESSIONAL ENGINEER

RECOMMENDED FOR APPROVAL — DESIGN ENGINEER — DATE 9/17/15

DESIGNED: BTS | DRAWN: DJZ

CHECKED: JRA | CHECKED: BTS

INDIANA DEPARTMENT OF TRANSPORTATION

EROSION CONTROL PLANS
LINE "A"

HORIZONTAL SCALE	BRIDGE FILE
1" = 50'	-
VERTICAL SCALE	DESIGNATION
N/A	1383336
SURVEY BOOK	SHEETS
-	278 of 291
CONTRACT	PROJECT
R-37053	1383332

File Name: p:\DESIGN\1-4697.pdt\cor 1 - roadway data\sheets\01 Alignment\ALIGNMENT_CL_EROSION CTRL_Plans.dgn Plot Date: 9/17/2015 Plotted By: Steegen, Ben

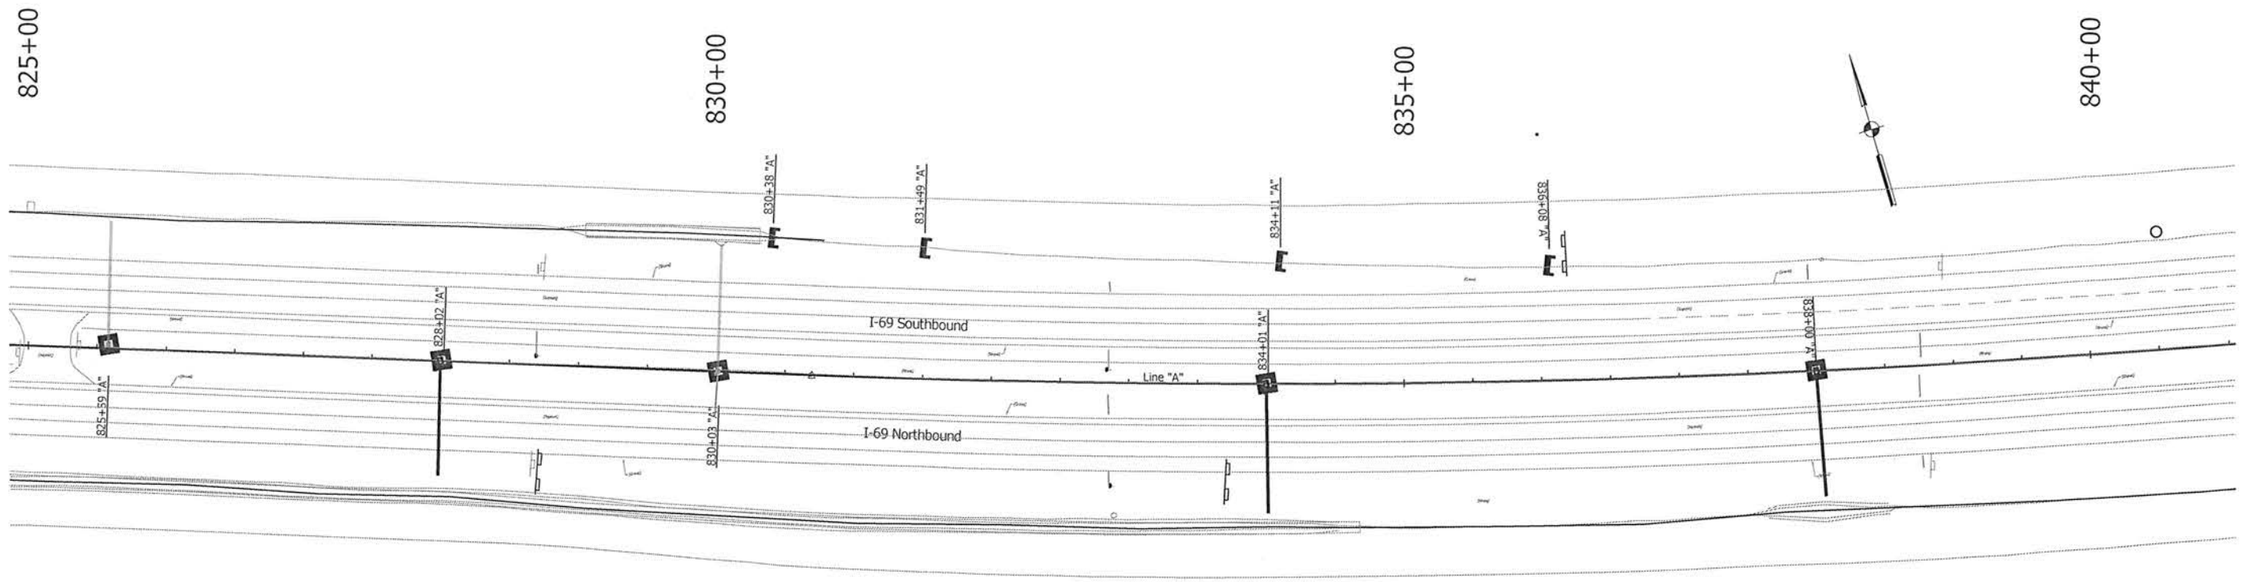

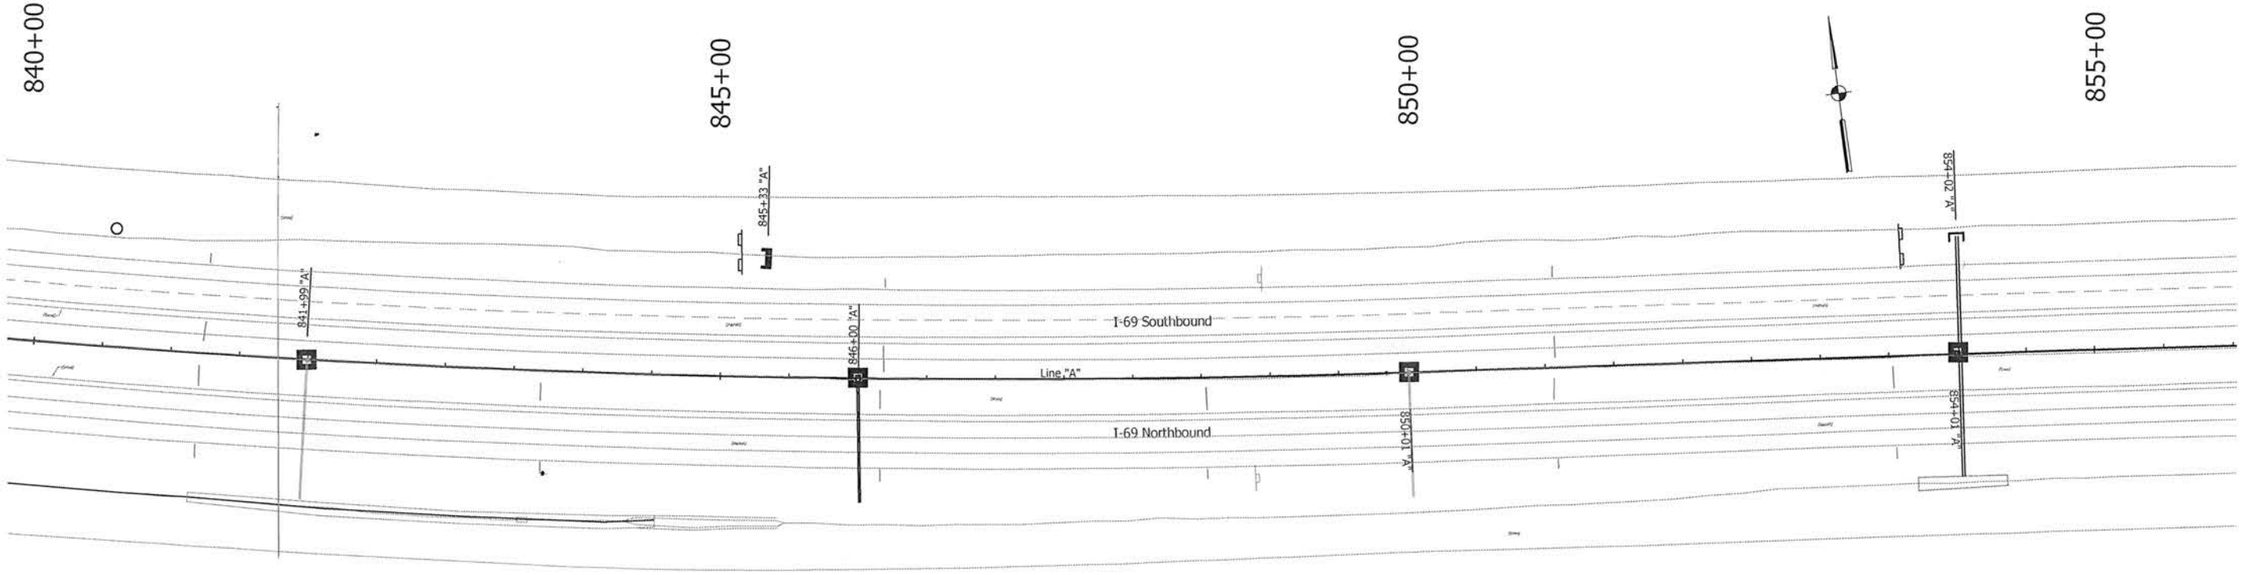

EROSION CONTROL LEGEND

- Curb Inlet Protection
- Culvert Pipe Protection
- Drop Inlet Protection
- Perimeter Protection
- Sediment Trap
- Straw Bale Ditch Check
- Slope Drain

UNITED Consulting
1625 N. Post Road
Indianapolis, IN 46219
Phone 317-895-2555
Fax 317-895-2596
www.ucindy.com

MATTHEW A. TAYLOR REGISTERED No. 10200109 STATE OF INDIANA PROFESSIONAL ENGINEER

RECOMMENDED FOR APPROVAL _____ DESIGN ENGINEER 9/7/16 DATE

DESIGNED: BTS DRAWN: DJZ

CHECKED: JRA CHECKED: BTS

INDIANA
DEPARTMENT OF TRANSPORTATION

EROSION CONTROL PLANS
LINE "A"

HORIZONTAL SCALE	BRIDGE FILE
1" = 50'	-
VERTICAL SCALE	DESIGNATION
N/A	1383337
SURVEY BOOK	SHEETS
-	279 of 291
CONTRACT	PROJECT
R-37055	1383332

File Name: p:\ECP\1615-ERP_cadme 1 - Hoffatt Rd\Sheets & Plots\ERO\AS_CS_EROSION ETRL Plots.dwg Plot Date: 9/7/2016 Plotted By: Stenger, Ron

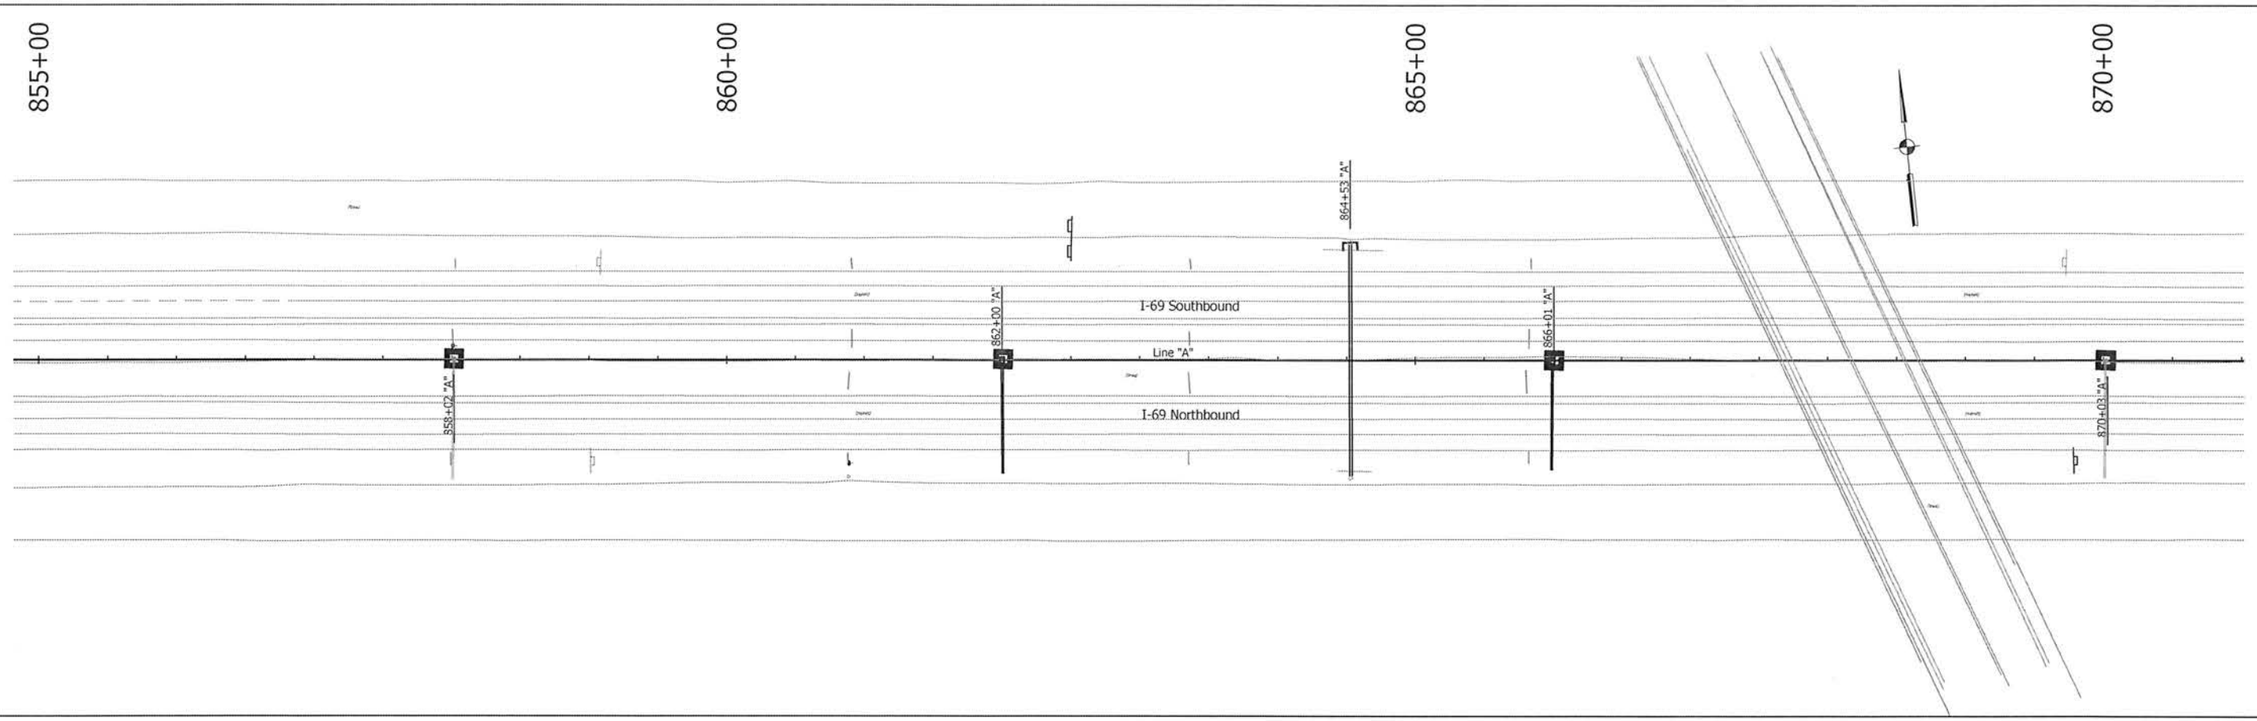

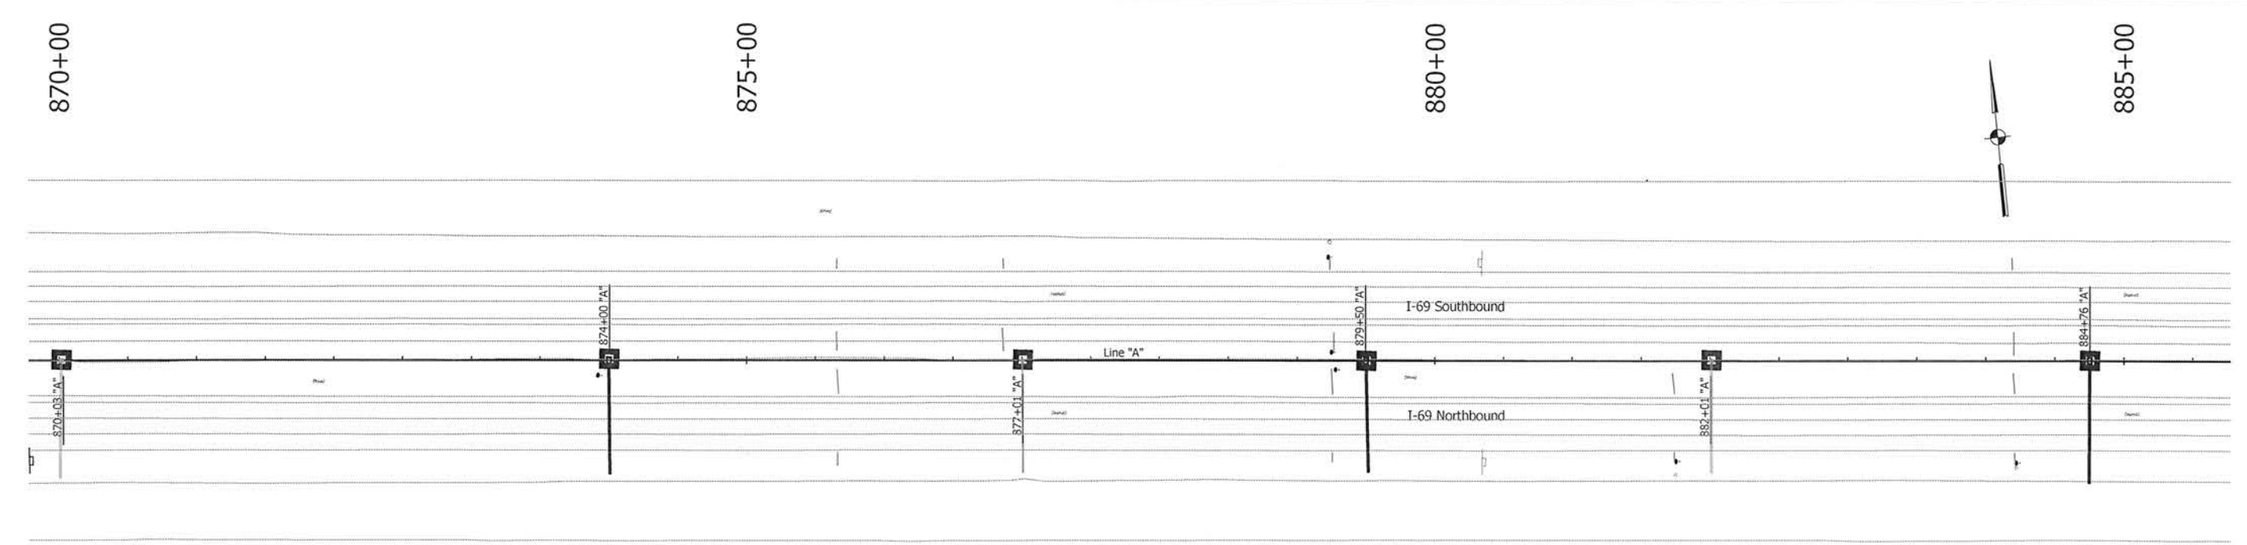

EROSION CONTROL LEGEND

- Curb Inlet Protection
- Culvert Pipe Protection
- Drop Inlet Protection
- Perimeter Protection
- Sediment Trap
- Straw Bale Ditch Check
- Slope Drain

UNITED Consulting
1625 N. Post Road
Indianapolis, IN 46219
Phone 317-895-2555
Fax 317-895-2596
www.ucindy.com

MATTHEW A. TAYLOR REGISTERED No. 10200109 STATE OF INDIANA PROFESSIONAL ENGINEER

RECOMMENDED FOR APPROVAL — DESIGN ENGINEER — DATE 9/17/15

DESIGNED: BTS | DRAWN: DJZ | CHECKED: JRA | CHECKED: BTS

INDIANA
DEPARTMENT OF TRANSPORTATION

EROSION CONTROL PLANS
LINE "A"

HORIZONTAL SCALE	BRIDGE FILE
1" = 50'	-
VERTICAL SCALE	DESIGNATION
N/A	1383337
SURVEY BOOK	SHEETS
-	280 of 291
CONTRACT	PROJECT
R-37053	1383332

File Name: P:\DESIGN\15-4997-Burns 1 - Indirect Attachments\1 Auto\PLANS\PLAN_CTL_EROSION CTRL Plans.dwg Plot Date: 9/17/2015 Plotted By: Stenger, Ben

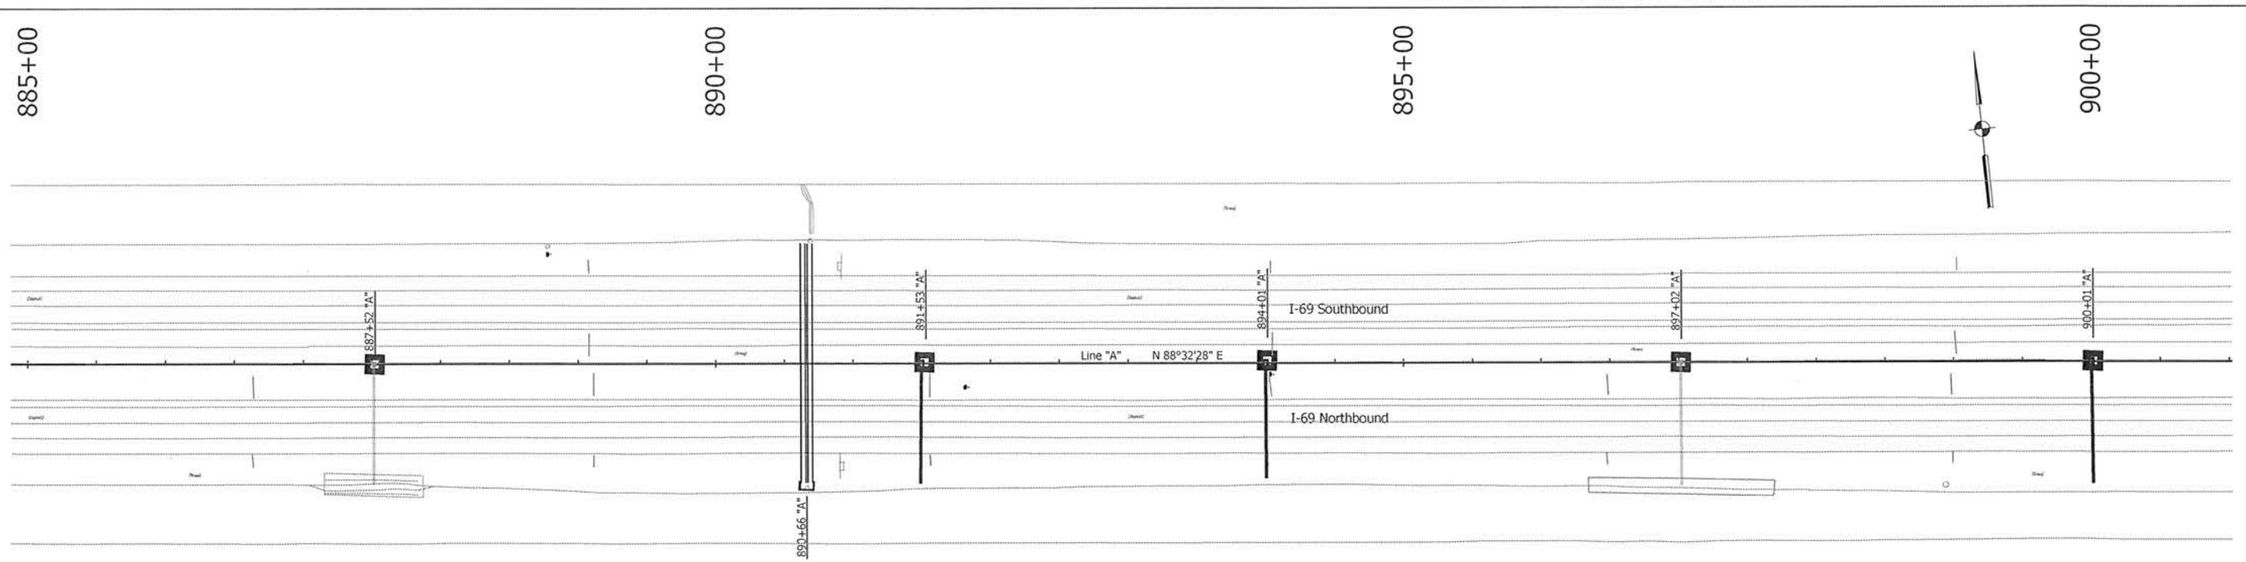

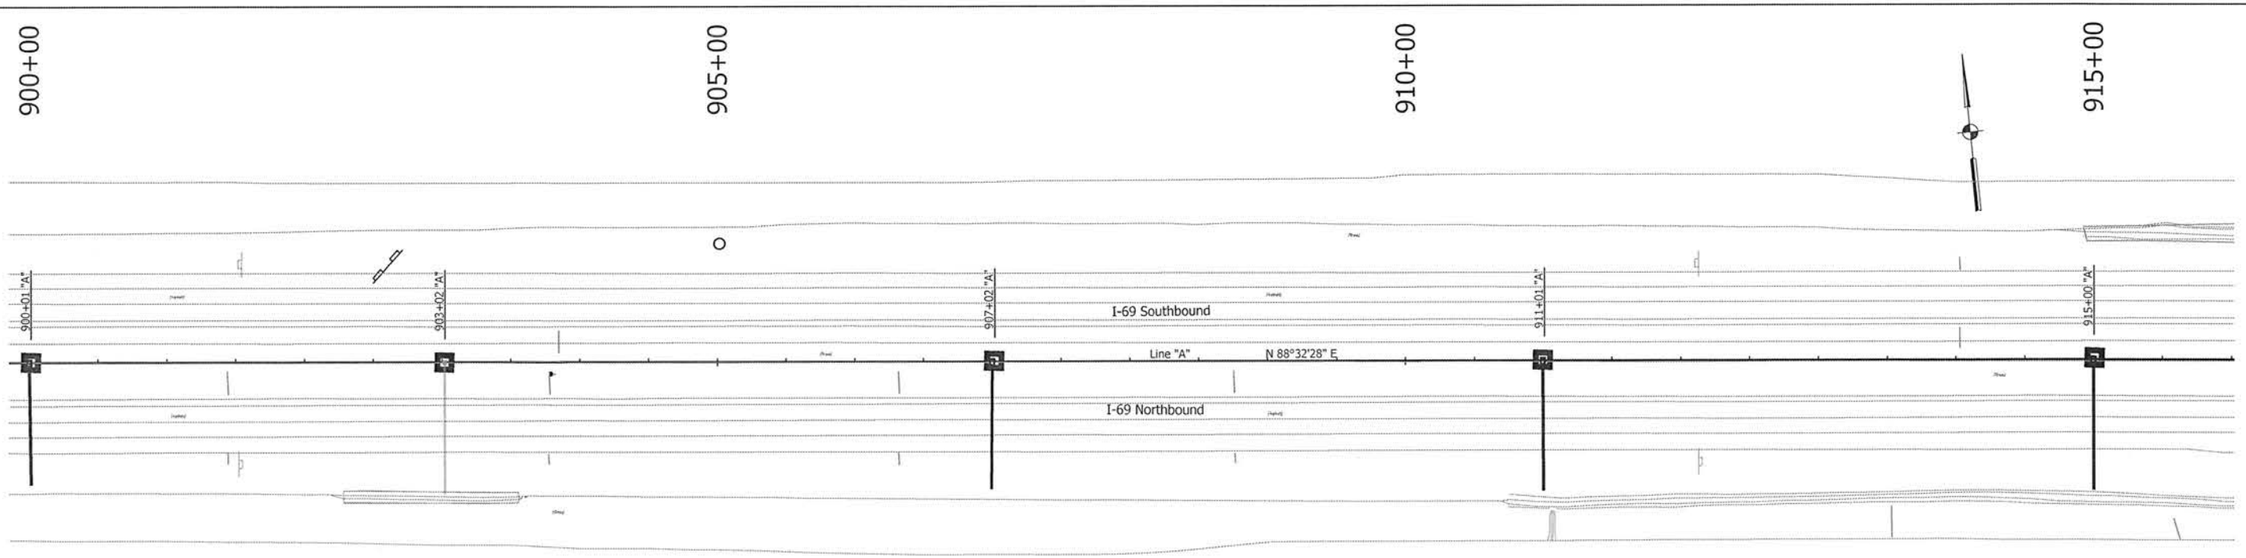

EROSION CONTROL LEGEND

- Curb Inlet Protection
- Perimeter Protection
- Slope Drain
- Culvert Pipe Protection
- Sediment Trap
- Drop Inlet Protection
- Straw Bale Ditch Check

UNITED Consulting
1625 N. Post Road
Indianapolis, IN 46219
Phone 317-895-2555
Fax 317-895-2596
www.ucindy.com

MATTHEW A. TAYLOR REGISTERED No. 10200109 STATE OF INDIANA PROFESSIONAL ENGINEER

RECOMMENDED FOR APPROVAL _____ DESIGN ENGINEER 9/27/15 DATE

DESIGNED: BTS DRAWN: DJZ

CHECKED: JRA CHECKED: BTS

INDIANA
DEPARTMENT OF TRANSPORTATION

EROSION CONTROL PLANS
LINE "A"

HORIZONTAL SCALE	BRIDGE FILE
1" = 50'	-
VERTICAL SCALE	DESIGNATION
N/A	1383337
SURVEY BOOK	SHEETS
-	281 of 291
CONTRACT	PROJECT
R-37053	1383332

File Name: p:\2014\1514-007\Cadd\sheet 1 - roadway data\sheets z\Plans\DATA\A1_C1_EROSION CTRL Plans.dwg Plot Date: 9/11/2015 Plotted By: Stamper, Ben

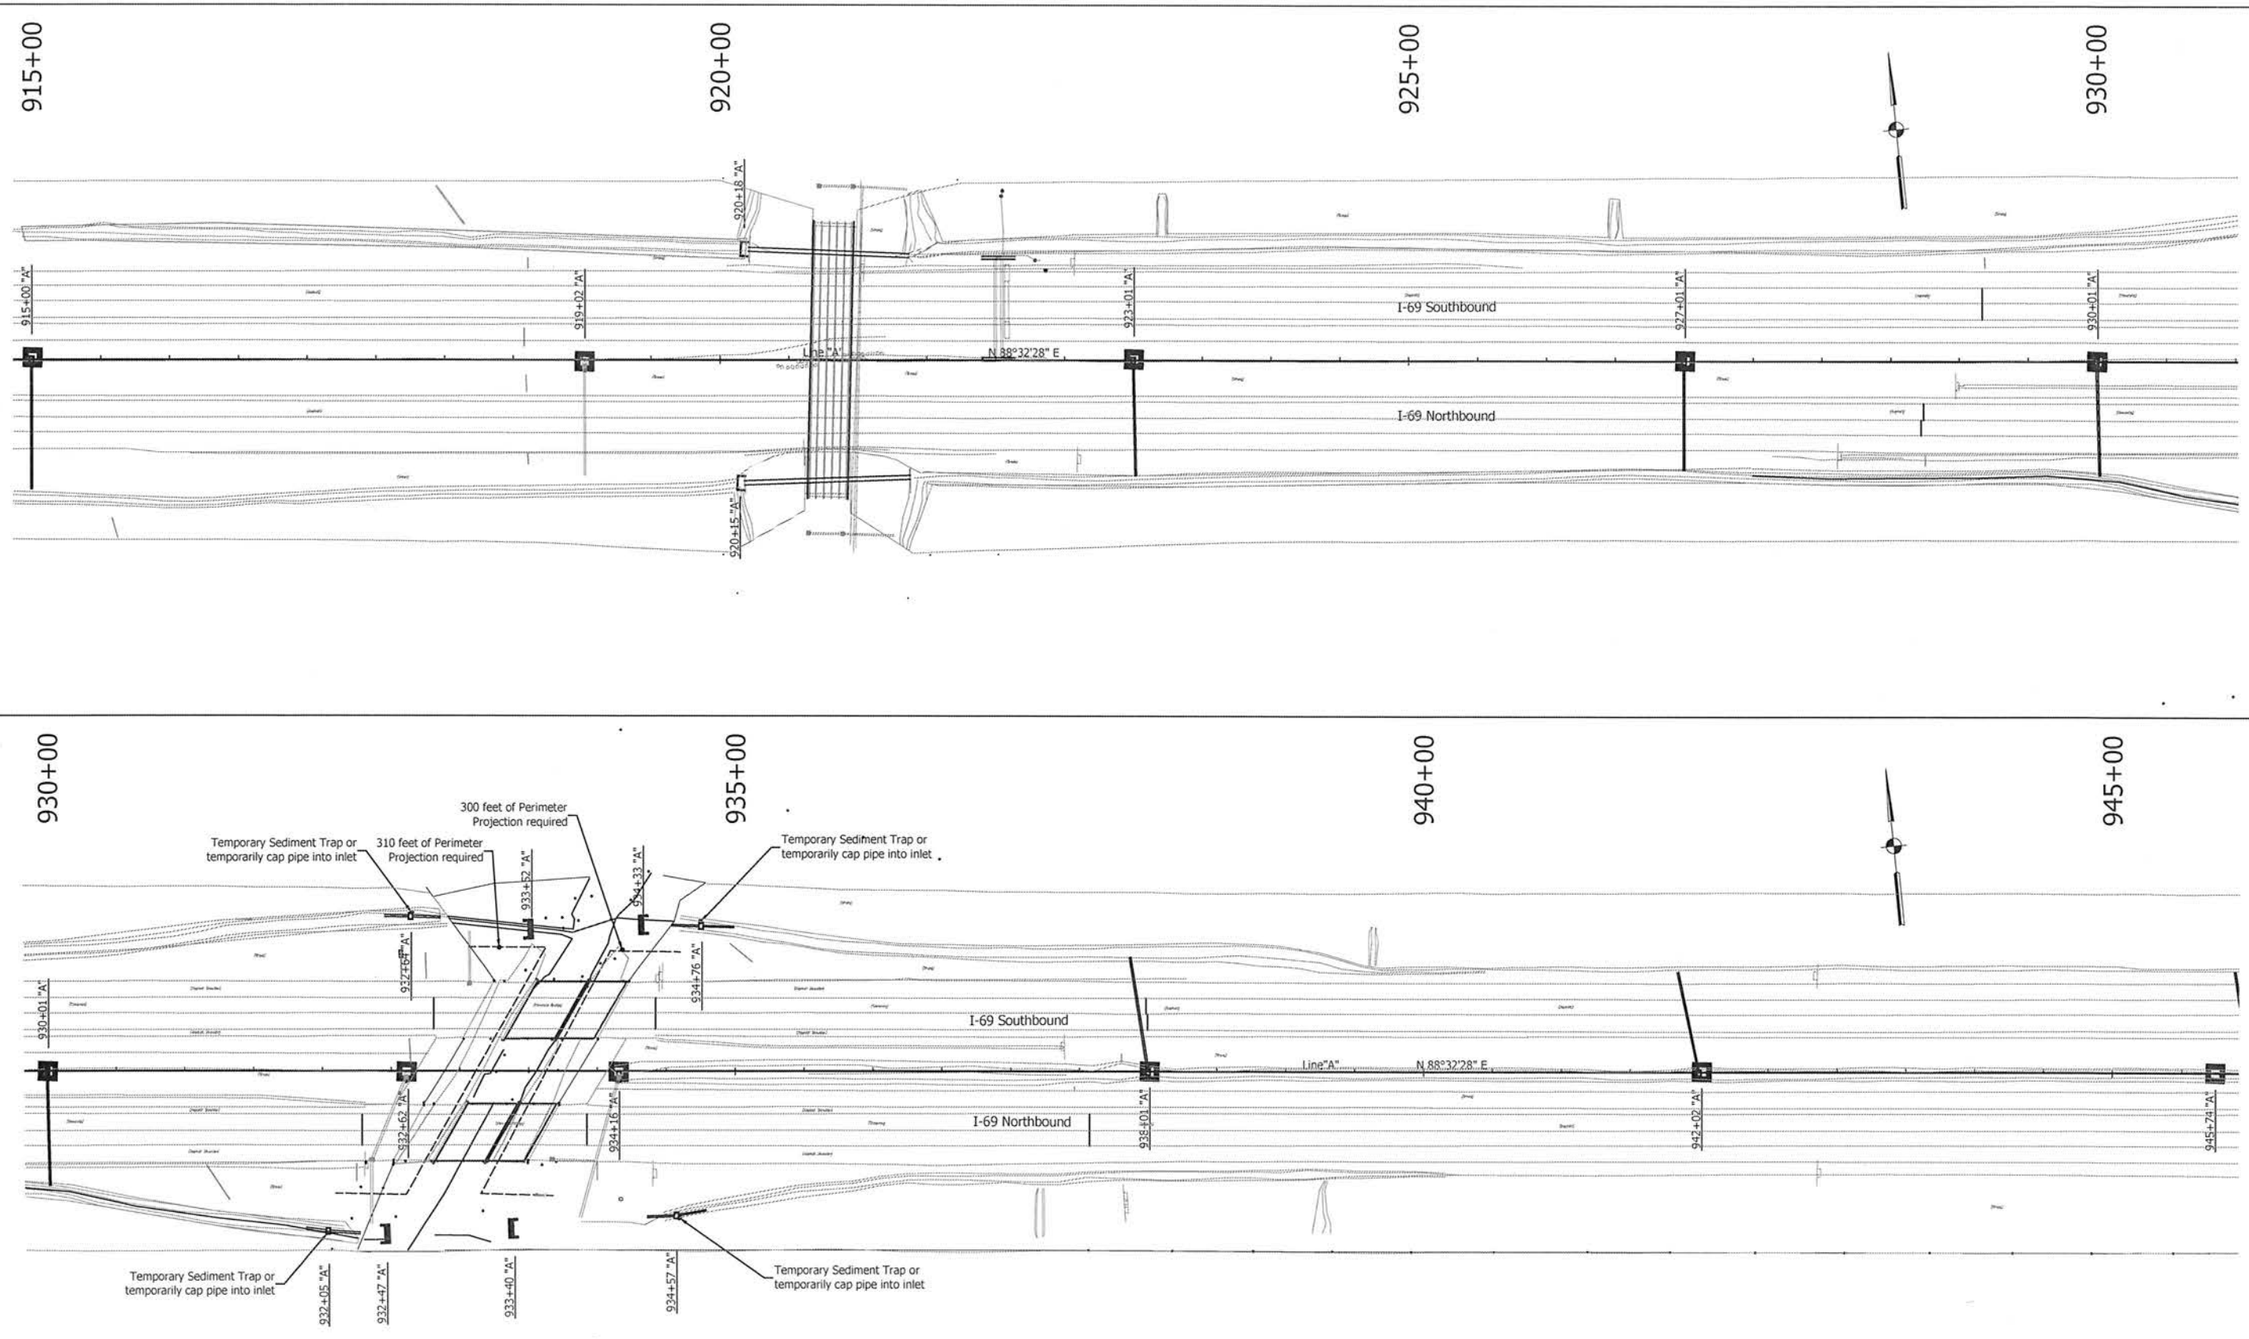

EROSION CONTROL LEGEND

- Curb Inlet Protection
- Culvert Pipe Protection
- Drop Inlet Protection
- Perimeter Protection
- Sediment Trap
- Straw Bale Ditch Check
- Slope Drain

UNITED Consulting
1625 N. Post Road
Indianapolis, IN 46219
Phone 317-895-2585
Fax 317-895-2596
www.ucindy.com

MATTHEW A. TAYLOR REGISTERED No. 10200109 STATE OF INDIANA PROFESSIONAL ENGINEER

RECOMMENDED FOR APPROVAL _____ DESIGN ENGINEER _____ DATE 9/17/15

DESIGNED: BTS DRAWN: DJZ

CHECKED: JRA CHECKED: BTS

INDIANA DEPARTMENT OF TRANSPORTATION

EROSION CONTROL PLANS
LINE "A"

HORIZONTAL SCALE	BRIDGE FILE
1" = 50'	-
VERTICAL SCALE	DESIGNATION
N/A	1383337
SURVEY BOOK	SHEETS
-	282 of 291
CONTRACT	PROJECT
R-37053	1383332

File Name: p:\CPD\RS15-6407\roadway\plan sheets\Alt1\Alt1ADrAL_C1_EROSION CTRL Plans.dwg Plot Date: 9/17/2015 Plotted By: Stenger, Ben

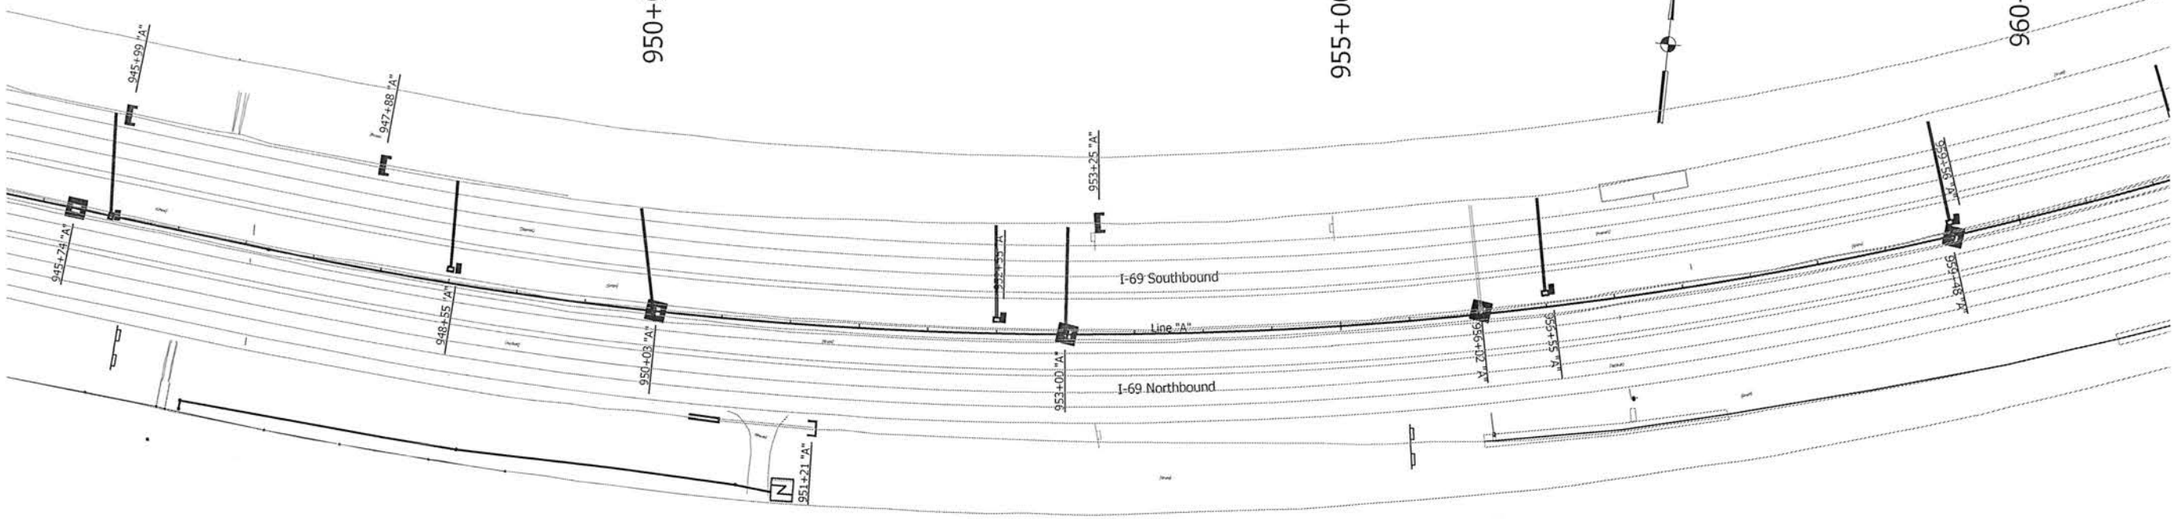

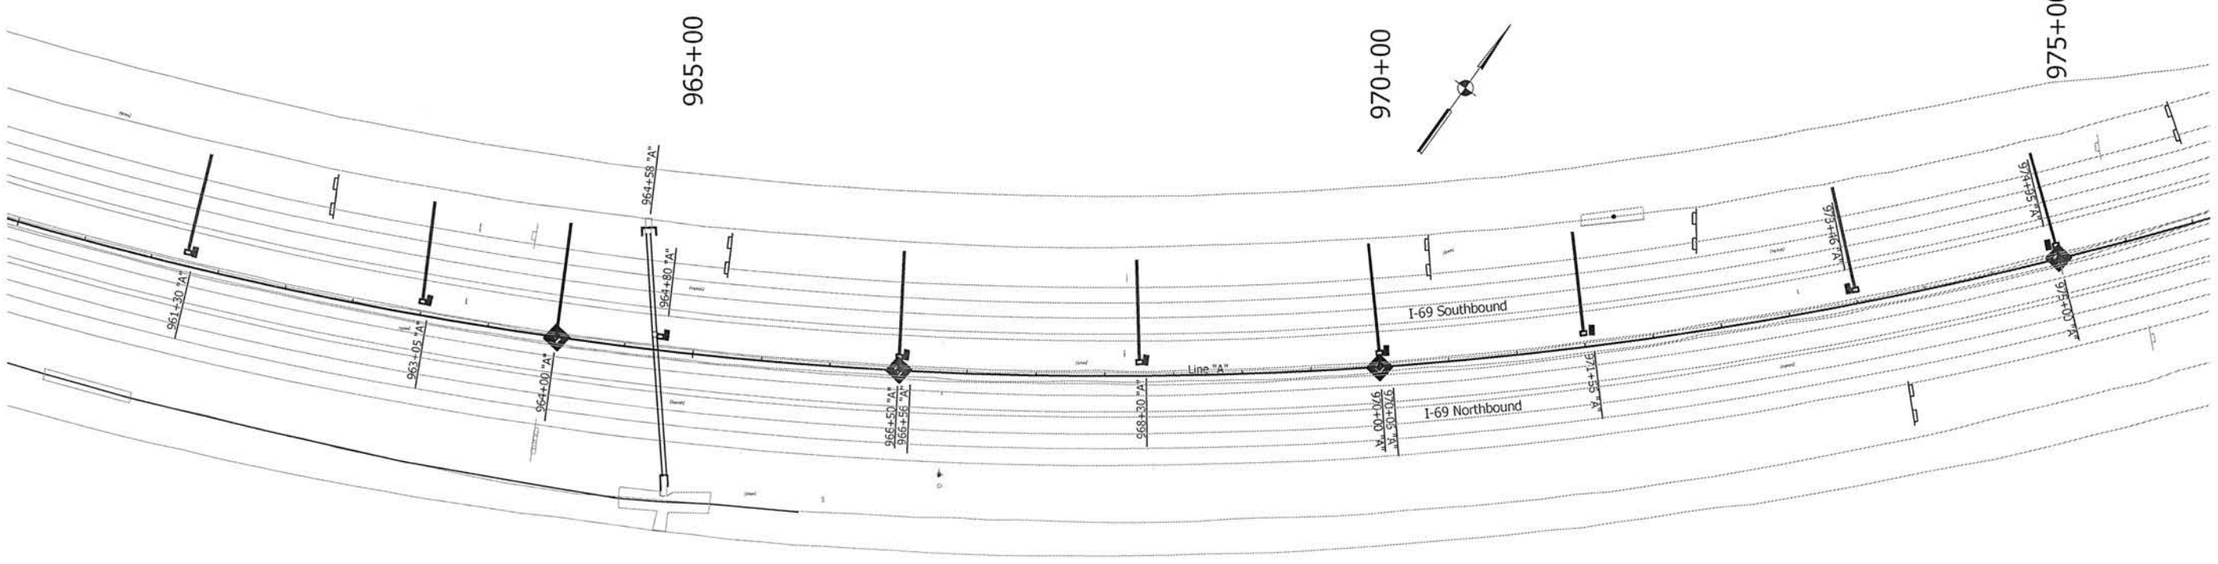

EROSION CONTROL LEGEND

- Curb Inlet Protection
- Culvert Pipe Protection
- Drop Inlet Protection
- Perimeter Protection
- Sediment Trap
- Straw Bale Ditch Check
- Slope Drain

UNITED Consulting

1625 N. Post Road
Indianapolis, IN 46219
Phone 317-895-2585
Fax 317-895-2596
www.ucindy.com

MATTHEW A. TAYLOR REGISTERED No. 10200109 STATE OF INDIANA PROFESSIONAL ENGINEER

RECOMMENDED FOR APPROVAL _____ DESIGN ENGINEER 9/17/15 DATE

DESIGNED: BTS DRAWN: DJZ

CHECKED: JRA CHECKED: BTS

INDIANA
DEPARTMENT OF TRANSPORTATION

EROSION CONTROL PLANS
LINE "A"

HORIZONTAL SCALE	BRIDGE FILE
1" = 50'	-
VERTICAL SCALE	DESIGNATION
N/A	1383337
SURVEY BOOK	SHEETS
-	283 of 291
CONTRACT	PROJECT
R-37053	1383332

File Name: p:\2014\14-1607\drawings\1 - roadway data\sheets\ATMaster\CADD\ATMS_C1_EROSION CTRL Plans.dwg Plot Date: 9/11/2015 Plotted By: Stenger, Ben

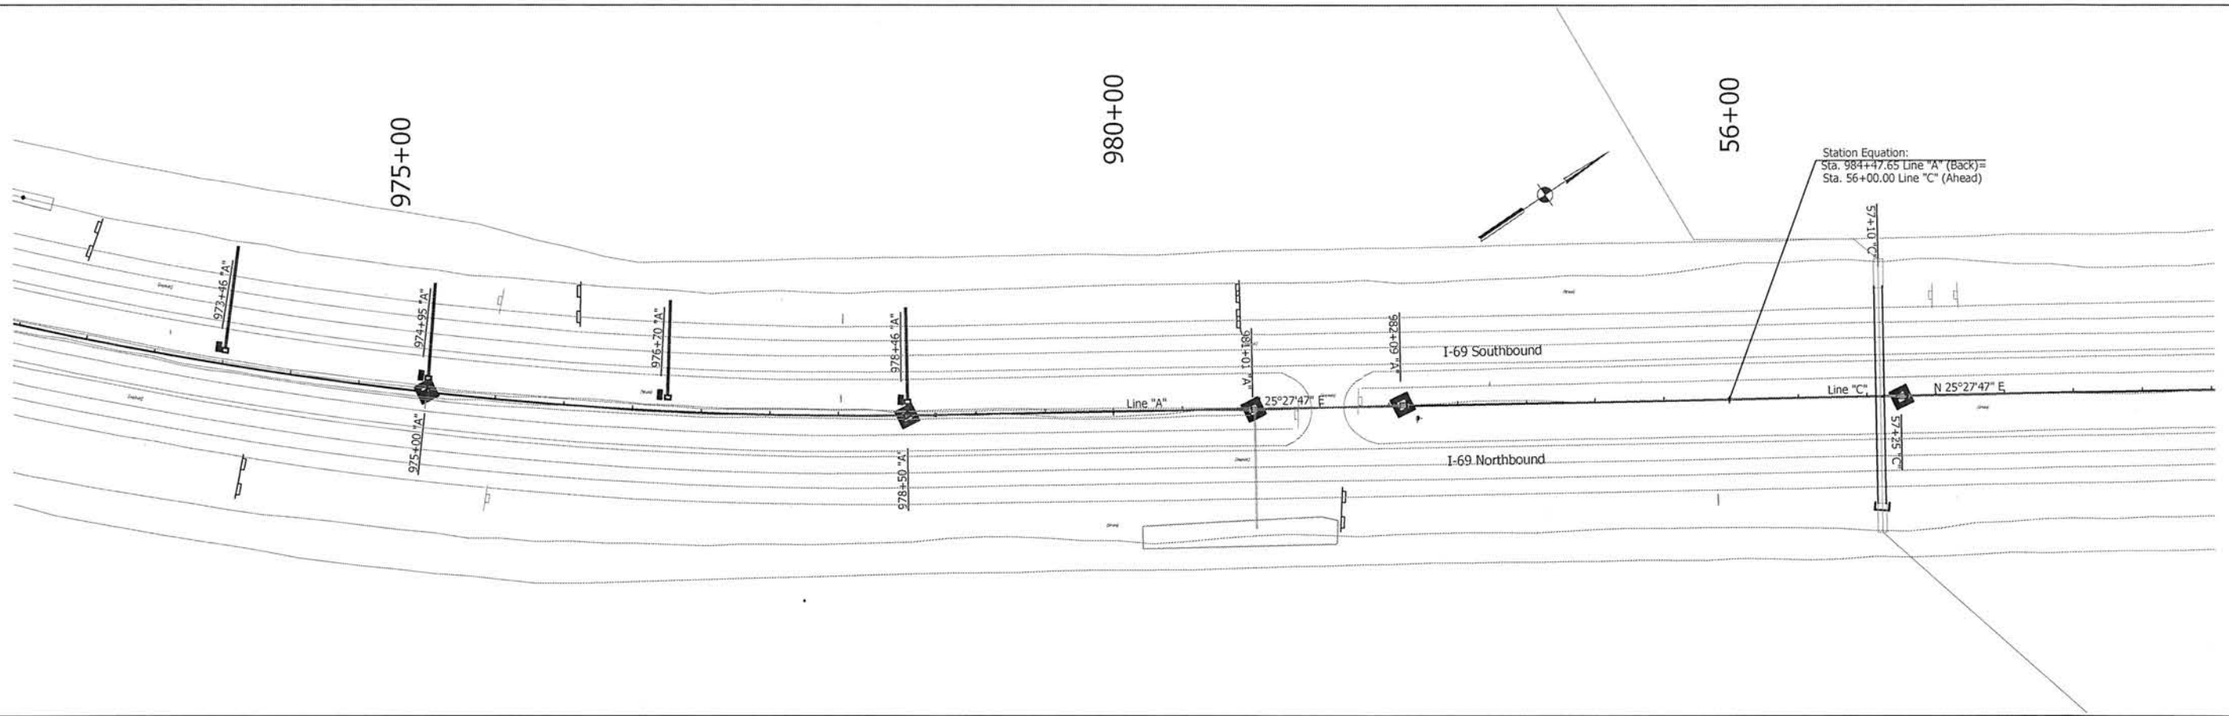

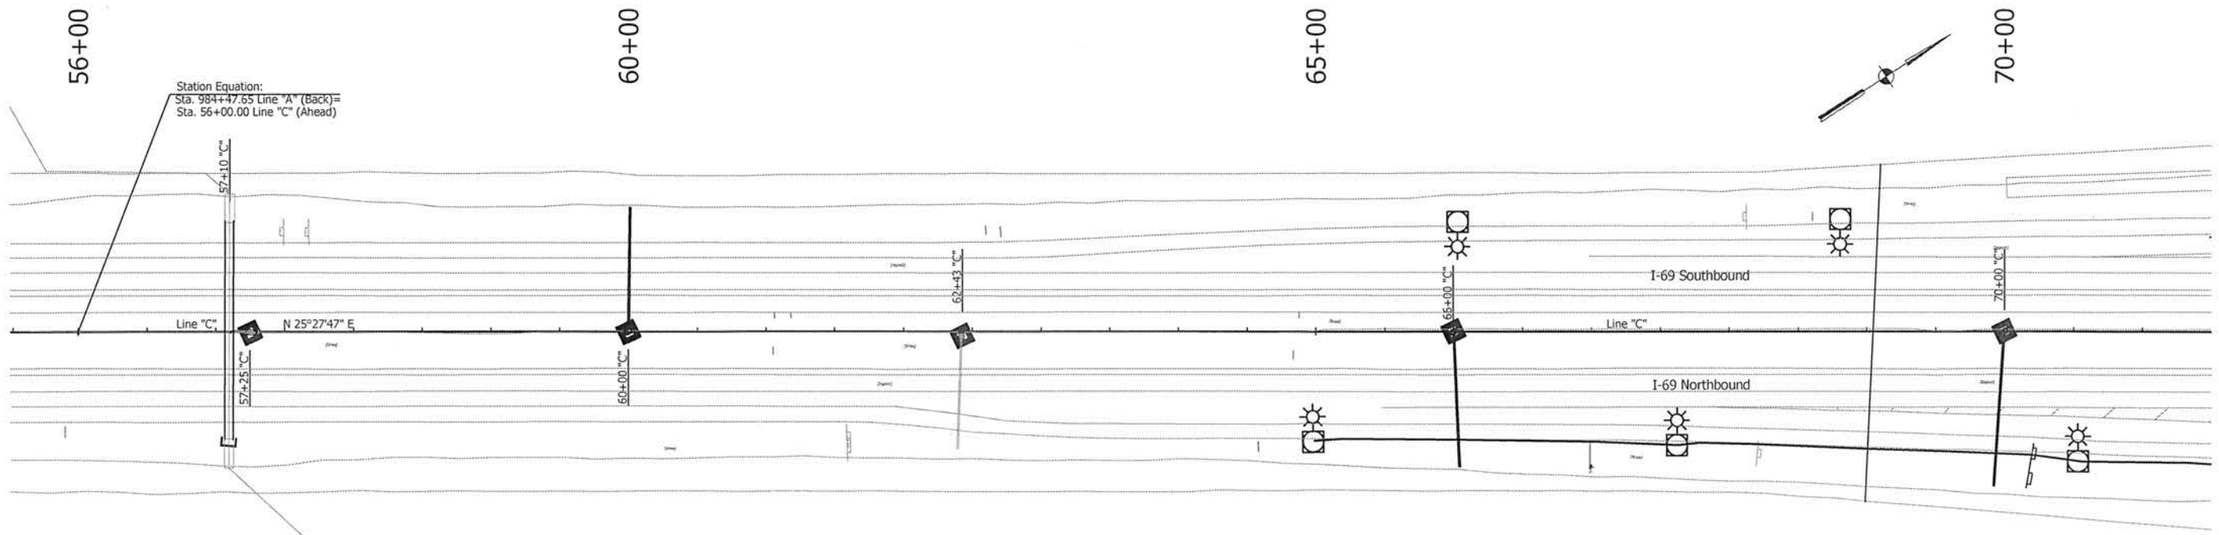

EROSION CONTROL LEGEND

- Curb Inlet Protection
- Culvert Pipe Protection
- Drop Inlet Protection
- Perimeter Protection
- Sediment Trap
- Straw Bale Ditch Check
- Slope Drain

UNITED Consulting
1625 N. Post Road
Indianapolis, IN 46219
Phone 317-895-2585
Fax 317-895-2596
www.ucindy.com

MATTHEW A. TAYLOR REGISTERED No. 10200109 STATE OF INDIANA PROFESSIONAL ENGINEER

RECOMMENDED FOR APPROVAL _____ DESIGN ENGINEER 9/17/15 DATE

DESIGNED: BTS DRAWN: DJZ

CHECKED: JRA CHECKED: BTS

INDIANA
DEPARTMENT OF TRANSPORTATION

EROSION CONTROL PLANS
LINE "A" & "C"

HORIZONTAL SCALE	BRIDGE FILE
1" = 50'	-
VERTICAL SCALE	DESIGNATION
N/A	1383337
SURVEY BOOK	SHEETS
-	284 of 291
CONTRACT	PROJECT
R-37053	1383332

File Name: P:\2015\15-MPF-48.xlsm 1 - Inforoad data\sheets\Plan\ADHAL_C1_EROSION CTRL Plan.dwg Plot Date: 9/17/2015 Plotted By: Sawyer, Ben

EROSION CONTROL LEGEND

- Curb Inlet Protection
- Culvert Pipe Protection
- Drop Inlet Protection
- Perimeter Protection
- Sediment Trap
- Straw Bale Ditch Check
- Slope Drain

UNITED Consulting
1625 N. Post Road
Indianapolis, IN 46219
Phone 317-895-2555
Fax 317-895-2596
www.ucindy.com

MATTHEW A. TAYLOR REGISTERED No. 10200109 STATE OF INDIANA PROFESSIONAL ENGINEER

RECOMMENDED FOR APPROVAL — DESIGN ENGINEER — DATE 9/17/15

DESIGNED: BTS | DRAWN: DJZ

CHECKED: JRA | CHECKED: BTS

INDIANA
DEPARTMENT OF TRANSPORTATION

EROSION CONTROL PLANS
LINE "C"

HORIZONTAL SCALE	BRIDGE FILE
1' = 50'	-
VERTICAL SCALE	DESIGNATION
N/A	1383337
SURVEY BOOK	SHEETS
-	285 of 291
CONTRACT	PROJECT
R-37053	1383332

File Name: s:\CAD\INDES\46921.dir\sht 1 - ec\Project data\Northern 3\Alum\CADD\A3_C1_EROSION CTRL Plotted By: Sheppe, Ben