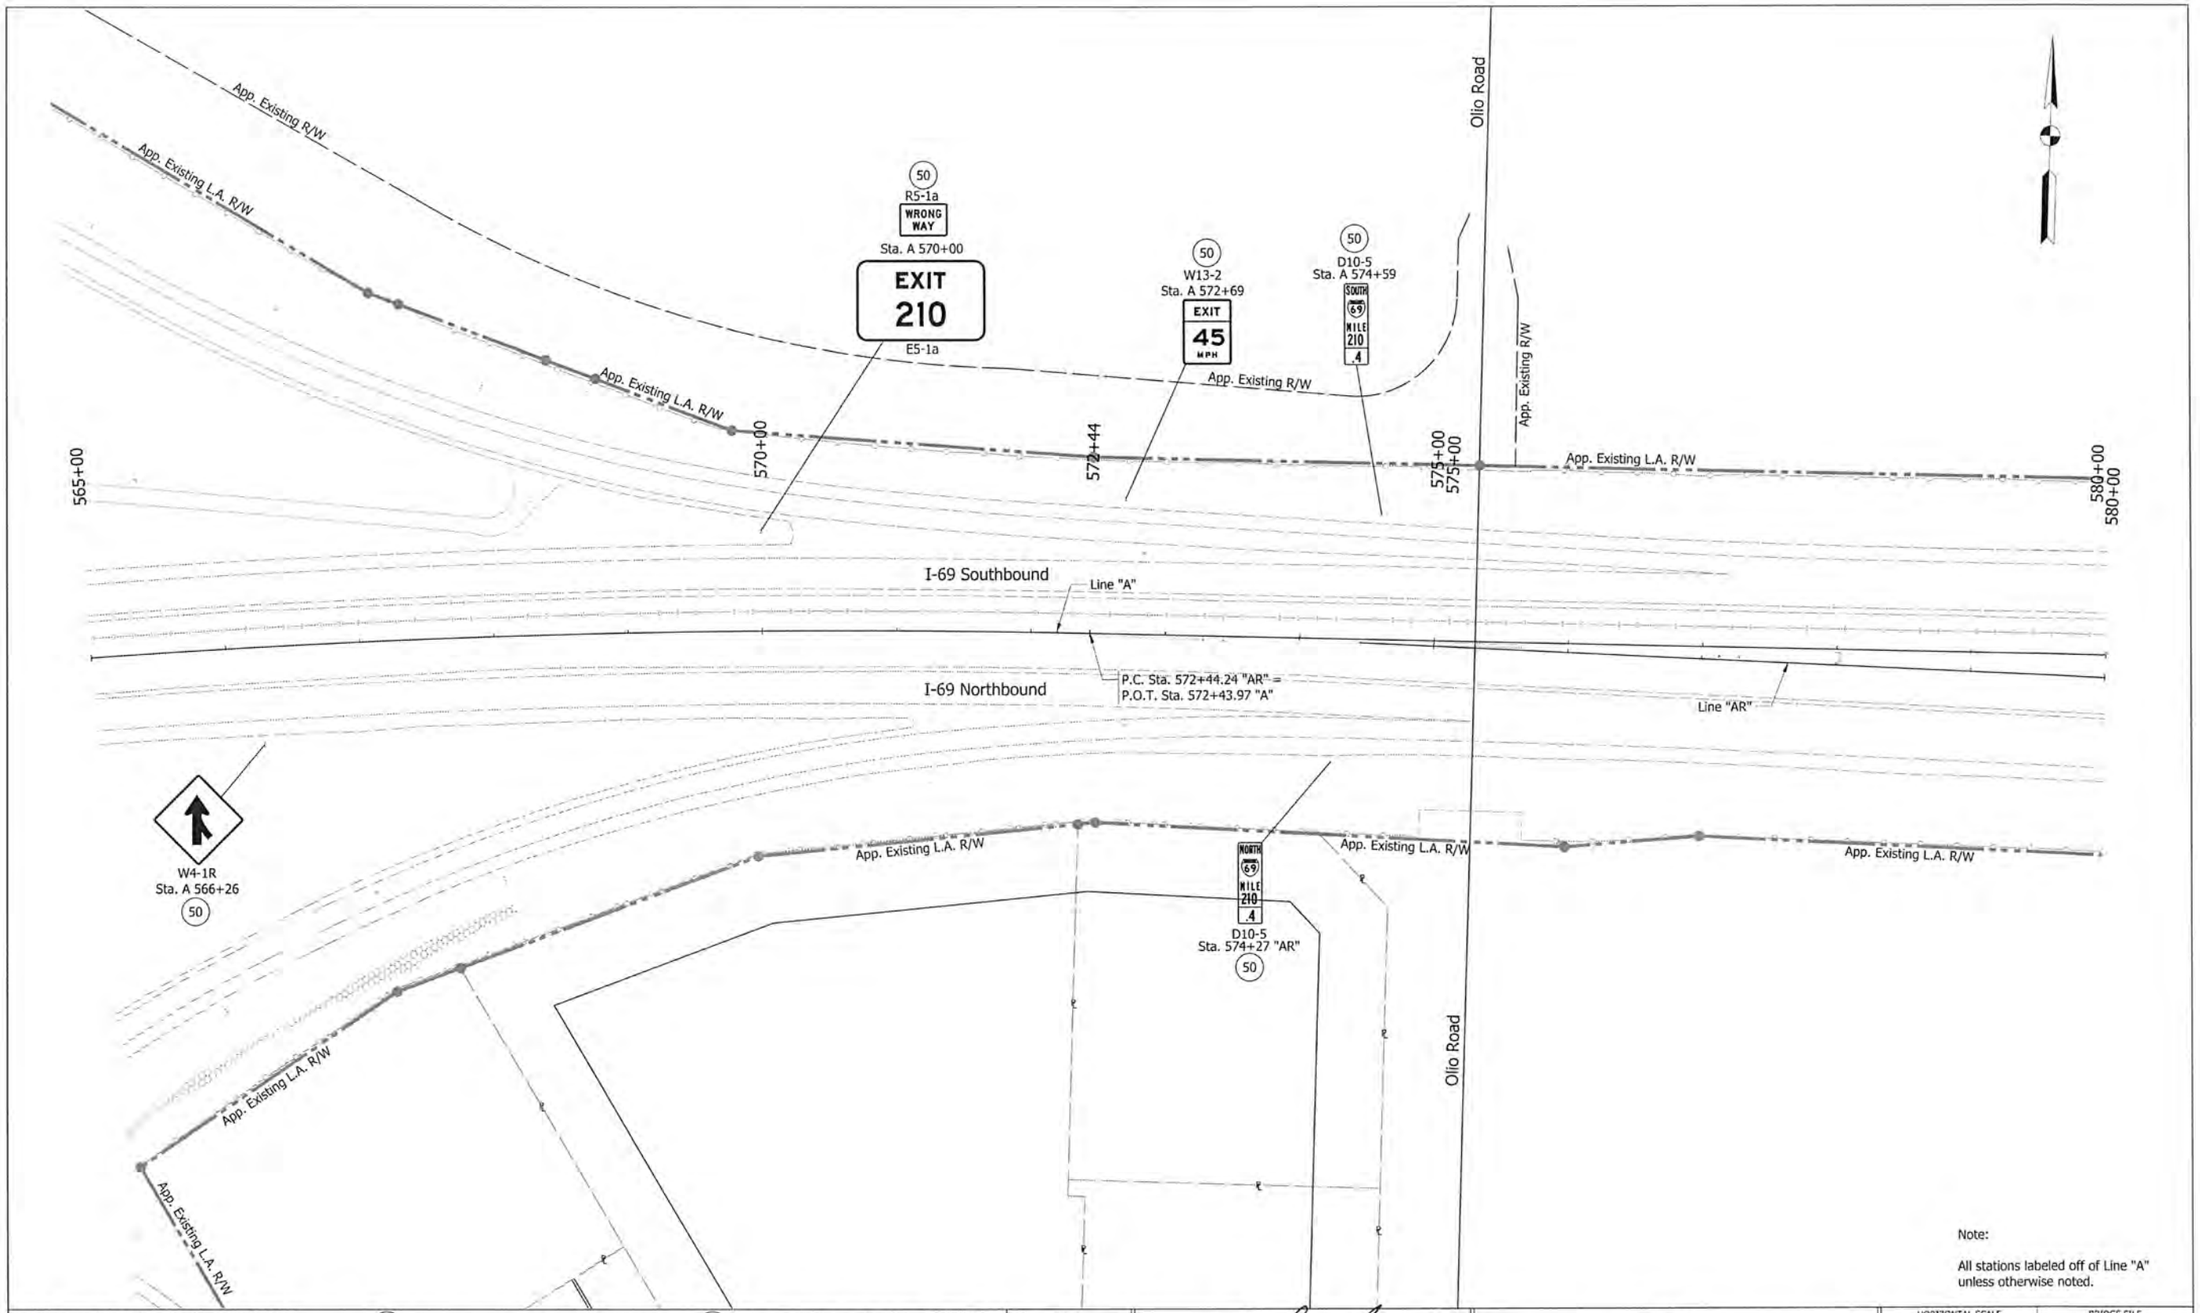

Note:

All stations labeled off of Line "A" unless otherwise noted.

IGDE - Interstate Guide Directional Existing Sign
IGDOE - Interstate Guide Directional Overhead Existing Sign
IGSE - Interstate Guide Service Existing Sign
IGIE - Interstate Guide Information Existing Sign
(50) - No change required to existing sign and supports.

(52) - Remove existing sheet sign from supports.
(53) - Remove existing panel sign from overhead sign structure.
(56) - Remove existing sheet sign and supports.
(57) - Remove existing ground mounted panel sign, supports and foundations.
(58) - Remove existing overhead sign, supports, and foundations.
(60) - Existing panel sign on new supports.
(61) - Existing panel sign on new overhead structure.

MATTHEW A. TAYLOR REGISTERED INDIANA PROFESSIONAL ENGINEER

RECOMMENDED FOR APPROVAL _____ DESIGN ENGINEER 9/15/15 DATE

DESIGNED: ATW DRAWN: JNII
CHECKED: MAT CHECKED: MAT

INDIANA
DEPARTMENT OF TRANSPORTATION

EXISTING SIGNING PLAN
STA. 565+00 - STA. 580+00 "A"

HORIZONTAL SCALE	BRIDGE FILE
1" = 50'	
VERTICAL SCALE	DESIGNATION
N/A	1383332
SURVEY BOOK	SHEETS
ELECTRONIC	26 of 121
CONTRACT	PROJECT
R-37053	1383332

IP_PWP:dms04740\Sht_EX_Signing Plan_50_24.dgn
07-MAY-2015

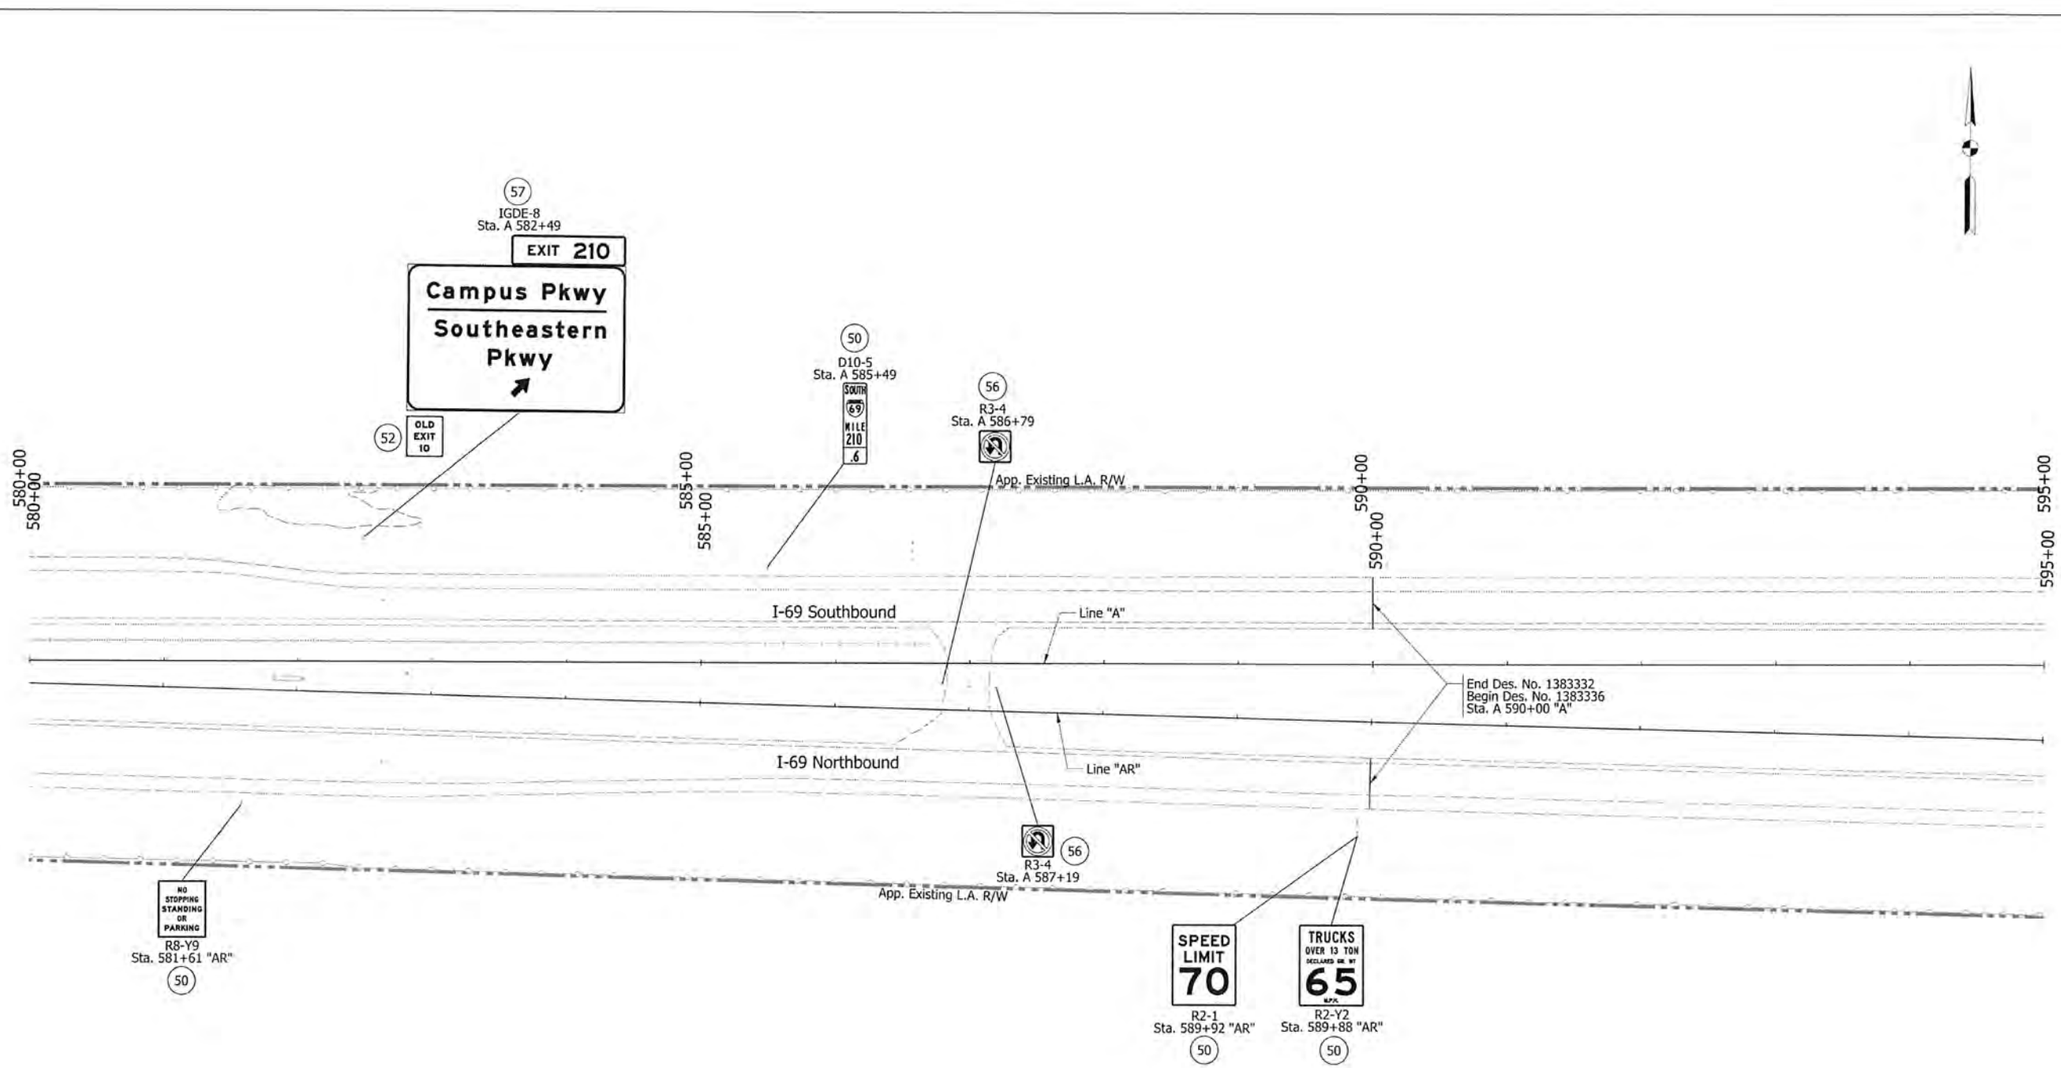

Note:

All stations labeled off of Line "A" unless otherwise noted.

IGDE - Interstate Guide Directional Existing Sign
IGDOE - Interstate Guide Directional Overhead Existing Sign
IGSE - Interstate Guide Service Existing Sign
IGIE - Interstate Guide Information Existing Sign
(50) - No change required to existing sign and supports.

(52) - Remove existing sheet sign from supports.
(53) - Remove existing panel sign from overhead sign structure.
(56) - Remove existing sheet sign and supports.
(57) - Remove existing ground mounted panel sign, supports and foundations.

(58) - Remove existing overhead sign, supports, and foundations.
(60) - Existing panel sign on new supports.
(61) - Existing panel sign on new overhead structure.

MATTHEW A. TAYLOR REGISTERED INDIANA PROFESSIONAL ENGINEER

RECOMMENDED FOR APPROVAL _____ DESIGN ENGINEER 9/15/15 DATE

DESIGNED: ATW DRAWN: JNI
CHECKED: MAT CHECKED: MAT

INDIANA
DEPARTMENT OF TRANSPORTATION

EXISTING SIGNING PLAN
STA. 580+00 - STA. 590+00 "A"

HORIZONTAL SCALE	BRIDGE FILE
1" = 50'	
VERTICAL SCALE	DESIGNATION
N/A	1383332
SURVEY BOOK	SHEETS
ELECTRONIC	27 of 121
CONTRACT	PROJECT
R-37053	1383332

IP_PWP:dms04740\Sht_EX_Signing Plan_50_25.dgn
07-MAY-2015

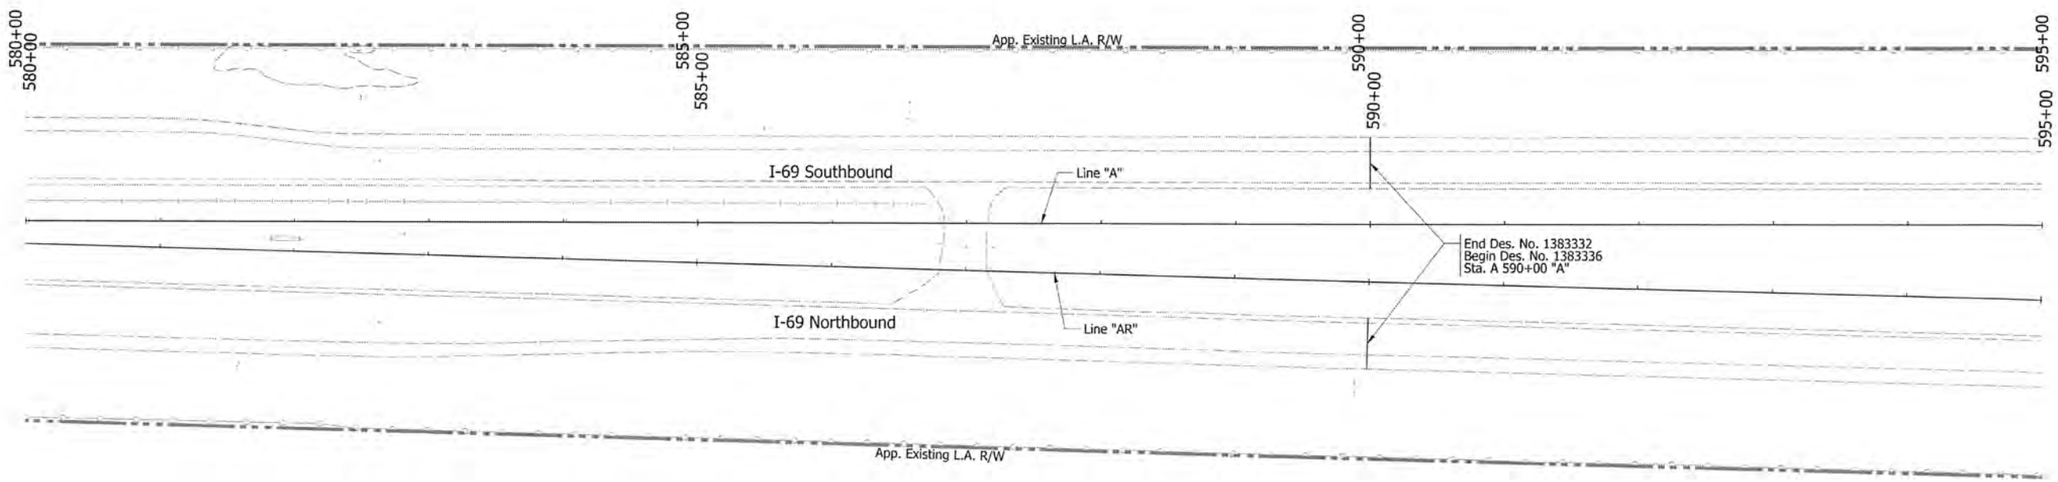

Note:

All stations labeled off of Line "A" unless otherwise noted.

IGDE - Interstate Guide Directional Existing Sign
IGDOE - Interstate Guide Directional Overhead Existing Sign
IGSE - Interstate Guide Service Existing Sign
IGIE - Interstate Guide Information Existing Sign
(50) - No change required to existing sign and supports.
(52) - Remove existing sheet sign from supports.
(53) - Remove existing panel sign from overhead sign structure.
(56) - Remove existing sheet sign and supports.
(57) - Remove existing ground mounted panel sign, supports and foundations.
(58) - Remove existing overhead sign, supports, and foundations.
(60) - Existing panel sign on new supports.
(61) - Existing panel sign on new overhead structure.

MATTHEW A. TAYLOR REGISTERED PROFESSIONAL ENGINEER INDIANA

RECOMMENDED FOR APPROVAL — DESIGN ENGINEER — DATE 9/15/15

DESIGNED: ATW | DRAWN: JNII
CHECKED: MAT | CHECKED: MAT

INDIANA
DEPARTMENT OF TRANSPORTATION

EXISTING SIGNING PLAN
STA. 580+00 - STA. 595+00 "A"

HORIZONTAL SCALE	BRIDGE FILE
1" = 50'	
VERTICAL SCALE	DESIGNATION
N/A	1383336
SURVEY BOOK	SHEETS
ELECTRONIC	28 of 121
CONTRACT	PROJECT
R-37053	1383332

IP_PWP:dms04647\Sht_EX Signing Plan_50_25.dgn
07-MAY-2015

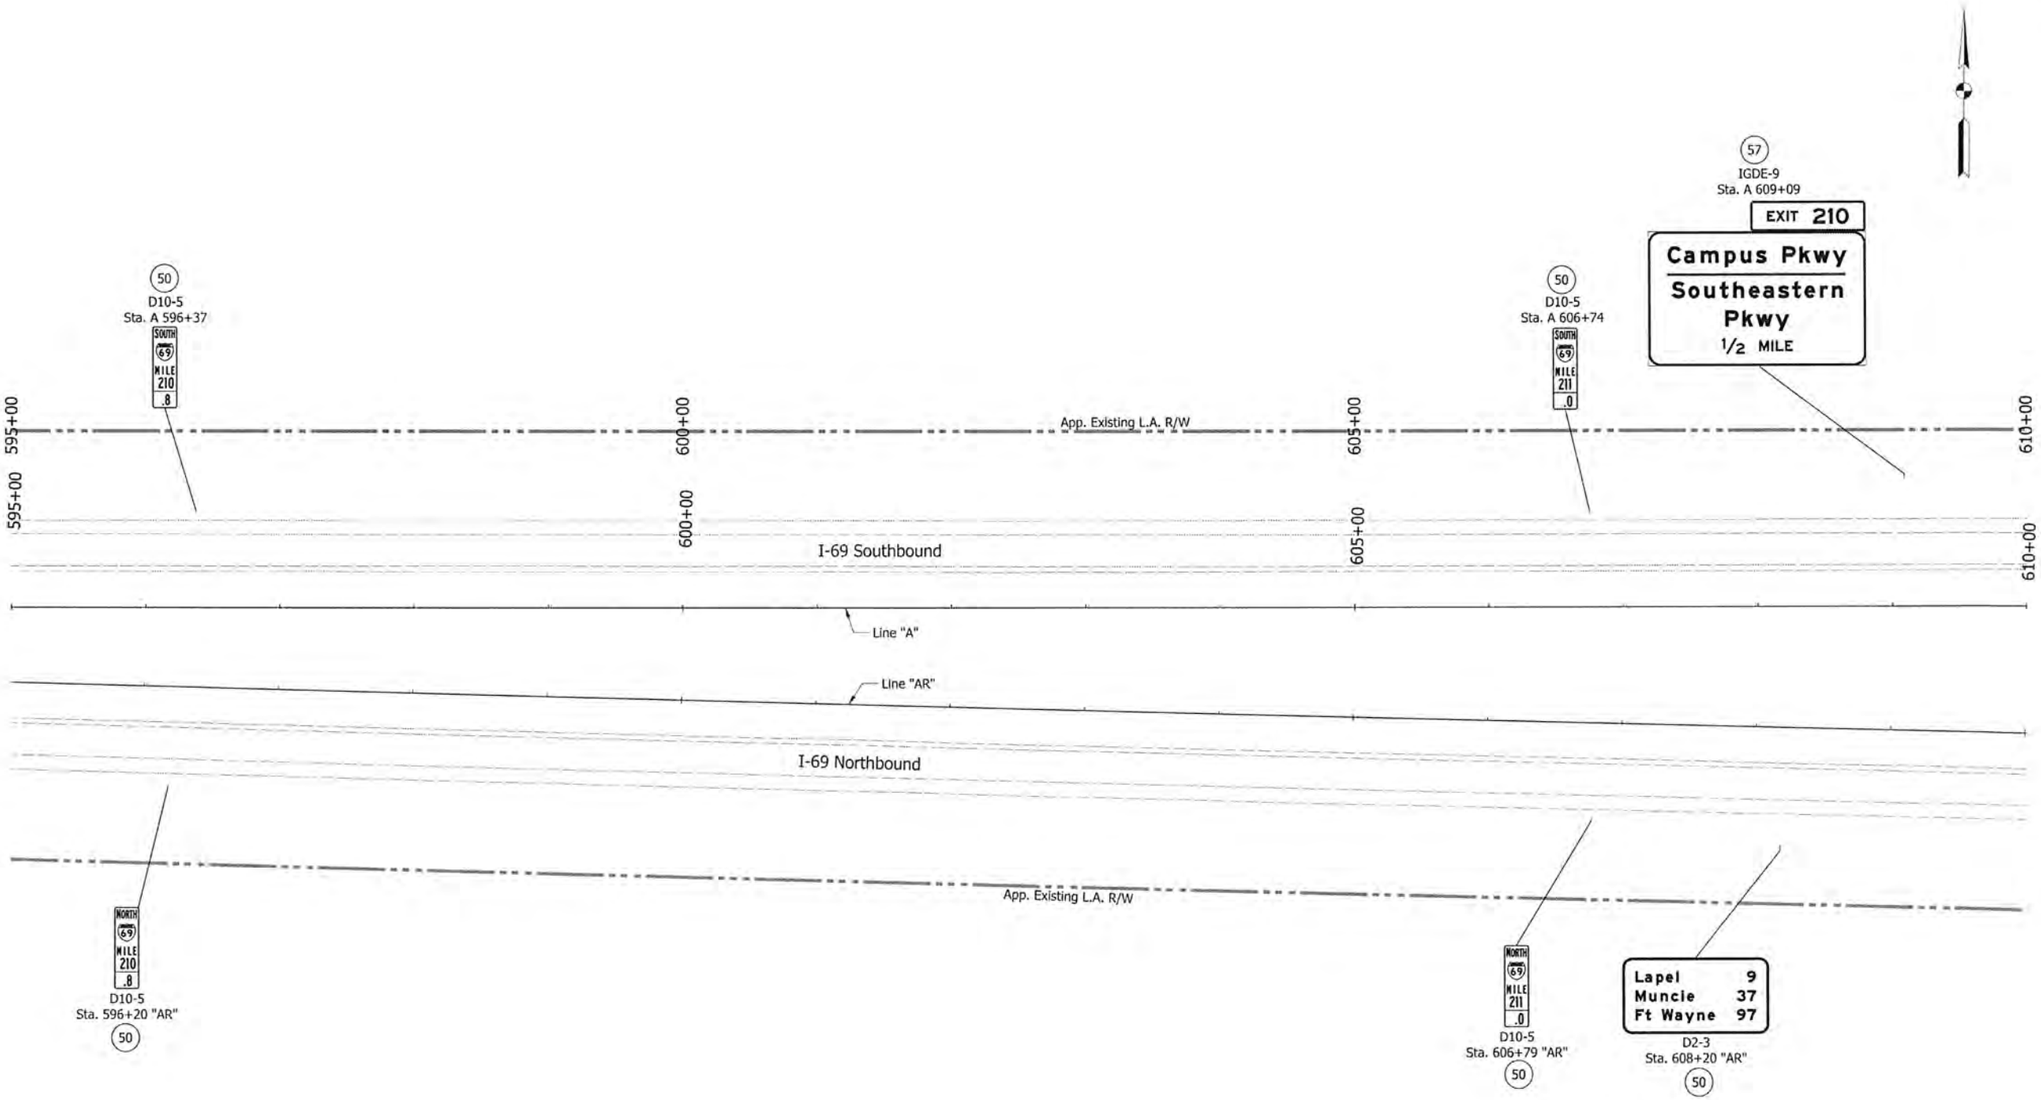

Note:

All stations labeled off of Line "A" unless otherwise noted.

IGDE - Interstate Guide Directional Existing Sign
IGDOE - Interstate Guide Directional Overhead Existing Sign
IGSE - Interstate Guide Service Existing Sign
IGIE - Interstate Guide Information Existing Sign
(50) - No change required to existing sign and supports.

(52) - Remove existing sheet sign from supports.
(53) - Remove existing panel sign from overhead sign structure.
(56) - Remove existing sheet sign and supports.
(57) - Remove existing ground mounted panel sign, supports and foundations.

(58) - Remove existing overhead sign, supports, and foundations.
(60) - Existing panel sign on new supports.
(61) - Existing panel sign on new overhead structure.

MATTHEW A. TAYLOR REGISTERED PROFESSIONAL ENGINEER INDIANA

RECOMMENDED FOR APPROVAL — DESIGN ENGINEER — 9/15/15 DATE

DESIGNED: ATW | DRAWN: JNII
CHECKED: MAT | CHECKED: MAT

INDIANA
DEPARTMENT OF TRANSPORTATION

EXISTING SIGNING PLAN
STA. 595+00 - STA. 610+00 "A"

HORIZONTAL SCALE	BRIDGE FILE
1"=50'	
VERTICAL SCALE	DESIGNATION
N/A	1383336
SURVEY BOOK	SHEETS
ELECTRONIC	29 of 121
CONTRACT	PROJECT
R-37053	1383332

IP_PWP:dms04647\Sht_Ex Signing Plan_50_26.dgn
07-MAY-2015

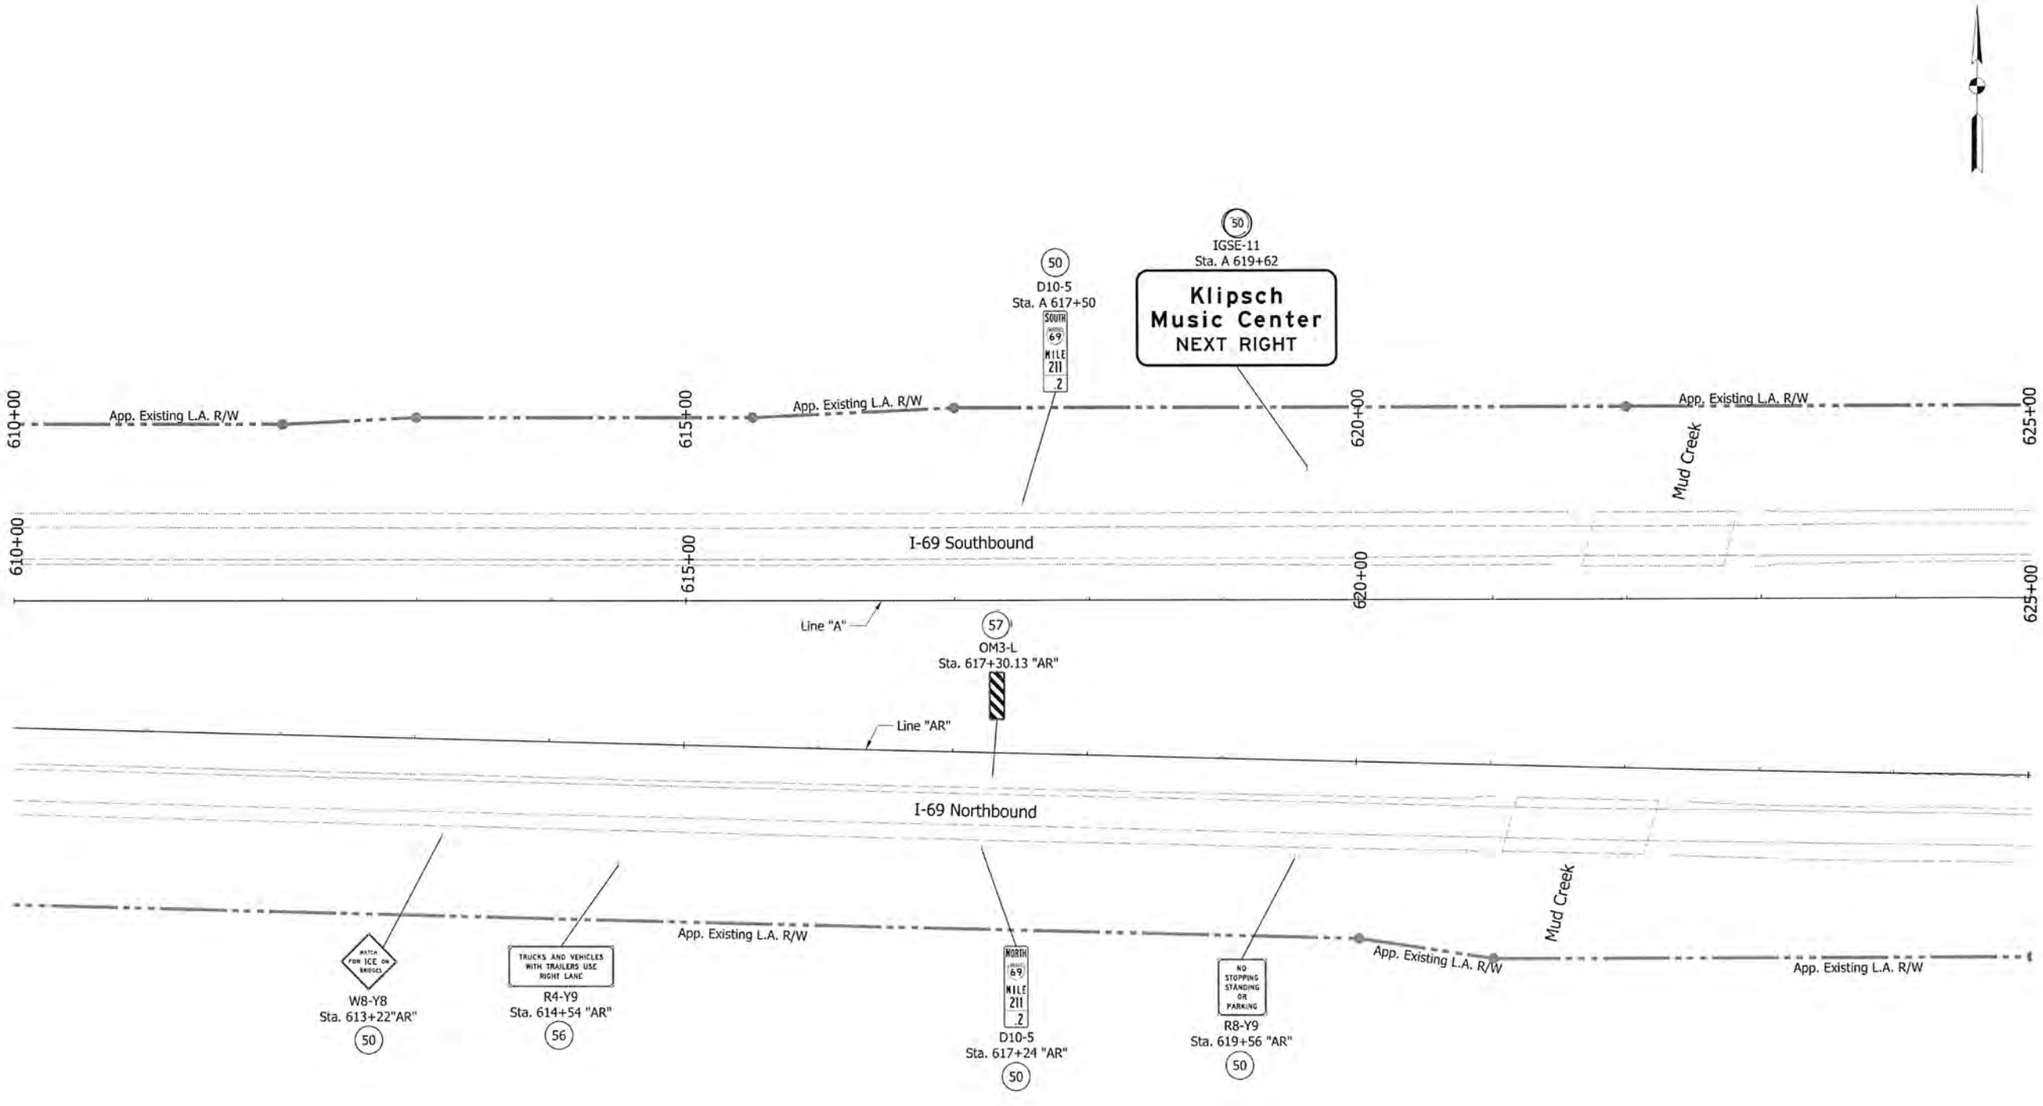

Note:

All stations labeled off of Line "A" unless otherwise noted.

IGDE - Interstate Guide Directional Existing Sign
IGDOE- Interstate Guide Directional Overhead Existing Sign
IGSE - Interstate Guide Service Existing Sign
IGIE - Interstate Guide Information Existing Sign
(50) - No change required to existing sign and supports.

(52) - Remove existing sheet sign from supports.
(53) - Remove existing panel sign from overhead sign structure.
(56) - Remove existing sheet sign and supports.
(57) - Remove existing ground mounted panel sign, supports and foundations.
(58) - Remove existing overhead sign, supports, and foundations.
(60) - Existing panel sign on new supports.
(61) - Existing panel sign on new overhead structure.

MATTHEW A. TAYLOR REGISTERED PROFESSIONAL ENGINEER INDIANA

RECOMMENDED FOR APPROVAL _____ DESIGN ENGINEER 9/15/15 DATE

DESIGNED:	ATW	DRAWN:	JNII
CHECKED:	MAT	CHECKED:	MAT

INDIANA
DEPARTMENT OF TRANSPORTATION

EXISTING SIGNING PLAN
STA. 610+00 - STA. 625+00 "A"

HORIZONTAL SCALE	BRIDGE FILE
1"=50'	
VERTICAL SCALE	DESIGNATION
N/A	1383336
SURVEY BOOK	SHEETS
ELECTRONIC	30 of 121
CONTRACT	PROJECT
R-37053	1383332

IP_PWP:dms04647\Sht_Ex Signing Plan_50_27.dgn
07-MAY-2015

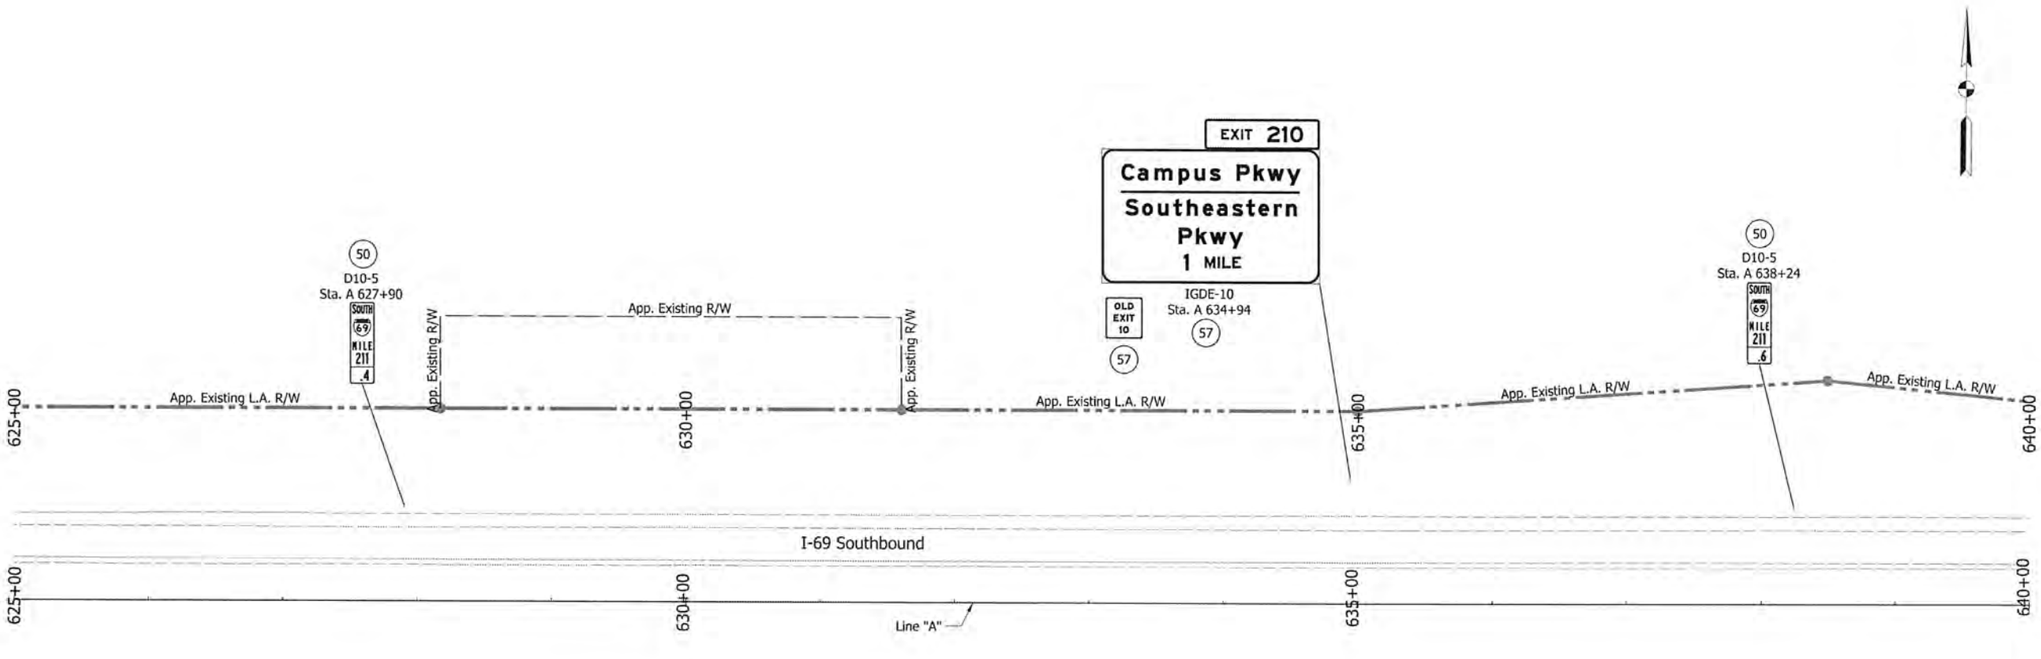

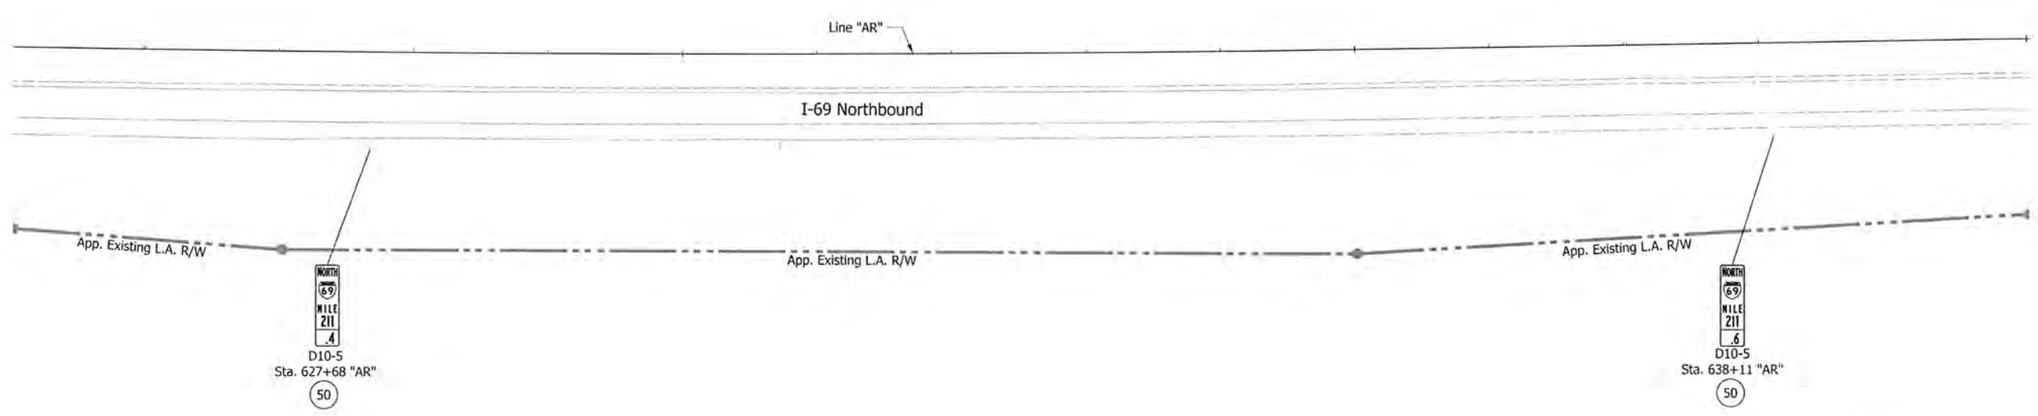

Note:

All stations labeled off of Line "A" unless otherwise noted.

IGDE - Interstate Guide Directional Existing Sign
IGDOE - Interstate Guide Directional Overhead Existing Sign
IGSE - Interstate Guide Service Existing Sign
IGIE - Interstate Guide Information Existing Sign
(50) - No change required to existing sign and supports.
(52) - Remove existing sheet sign from supports.
(53) - Remove existing panel sign from overhead sign structure.
(56) - Remove existing sheet sign and supports.
(57) - Remove existing ground mounted panel sign, supports and foundations.
(58) - Remove existing overhead sign, supports, and foundations.
(60) - Existing panel sign on new supports.
(61) - Existing panel sign on new overhead structure.

MATTHEW A. TAYLOR REGISTERED 10838 INDIANA PROFESSIONAL ENGINEER

RECOMMENDED FOR APPROVAL _____ DESIGN ENGINEER 9/15/15 DATE

DESIGNED: ATW	DRAWN: JNH
CHECKED: MAT	CHECKED: MAT

INDIANA
DEPARTMENT OF TRANSPORTATION

EXISTING SIGNING PLAN
STA. 625+00 - STA. 640+00 "A"

HORIZONTAL SCALE	BRIDGE FILE
1"=50'	
VERTICAL SCALE	DESIGNATION
N/A	1383336
SURVEY BOOK	SHEETS
ELECTRONIC	31 of 121
CONTRACT	PROJECT
R-37053	1383332

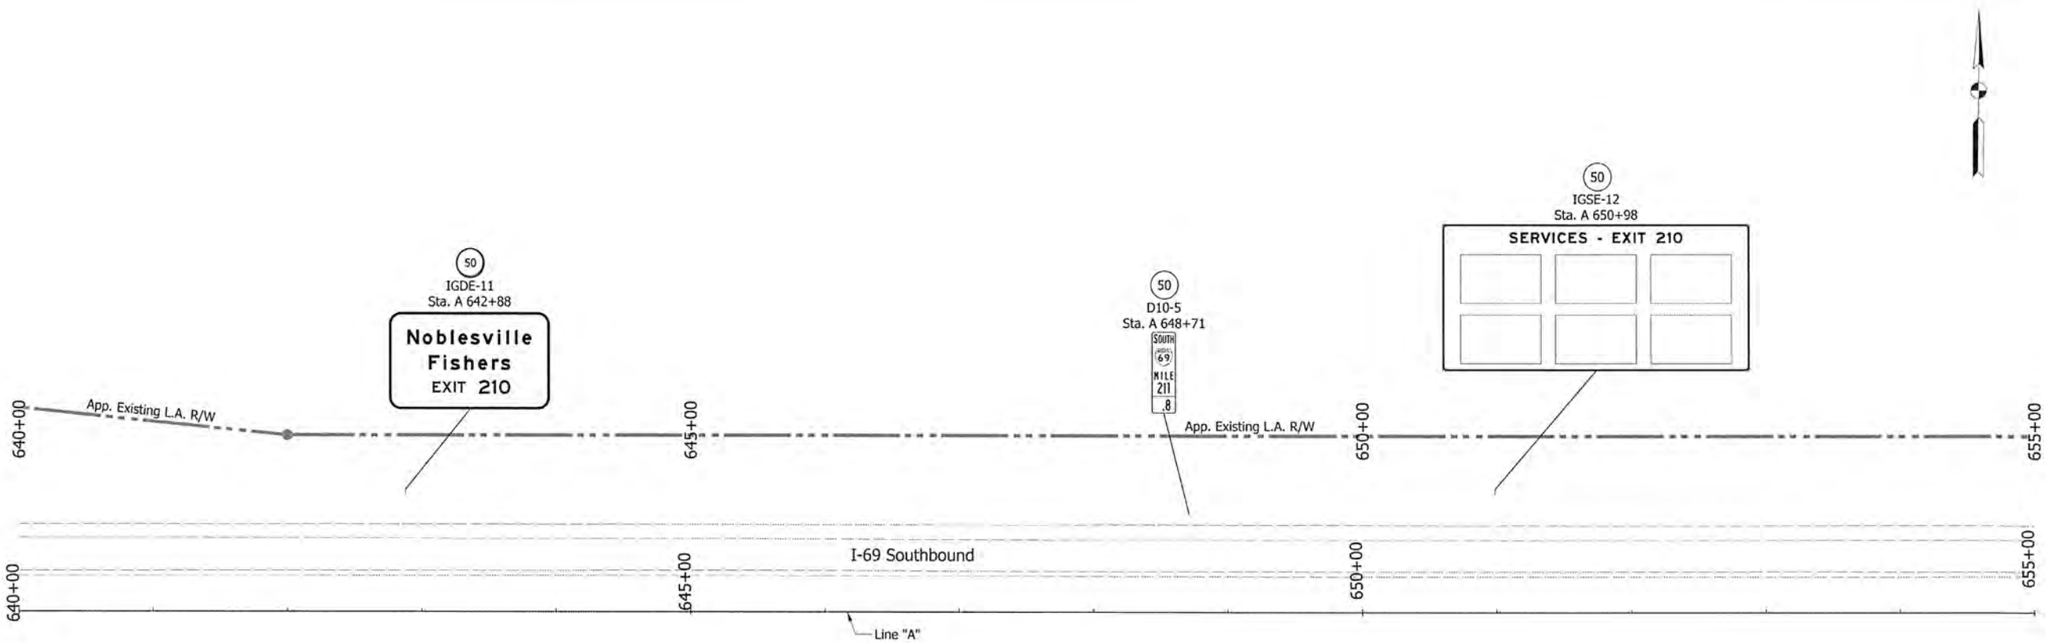

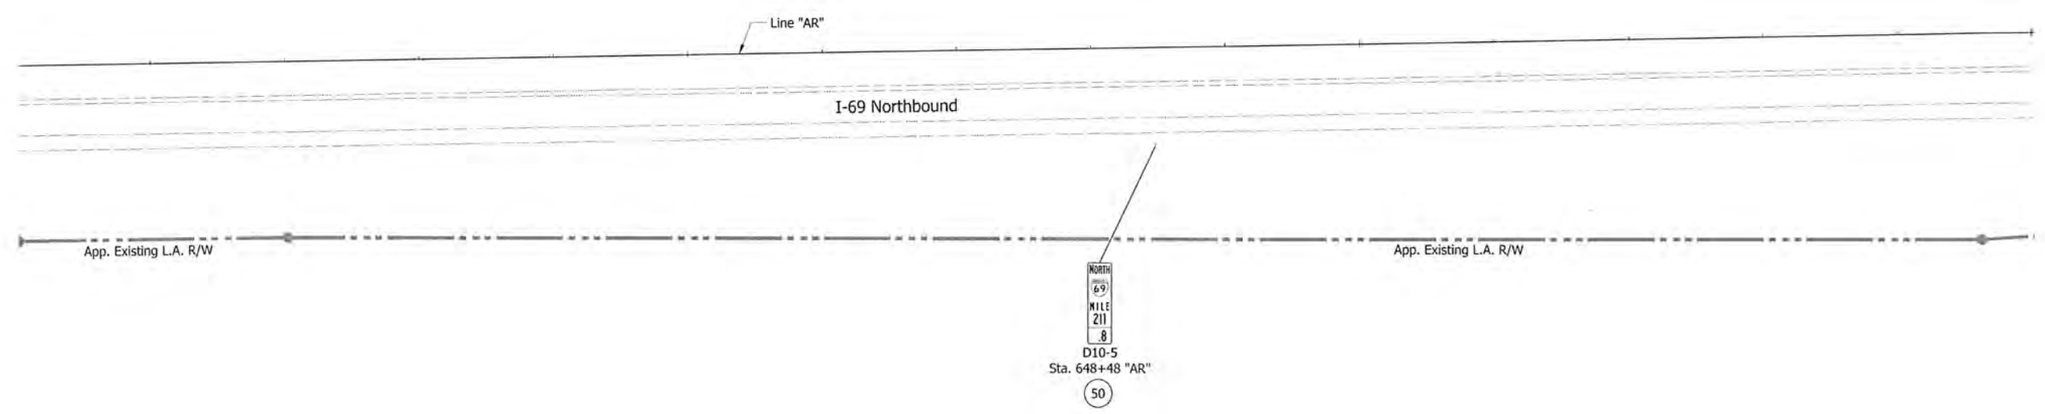

Note:

All stations labeled off of Line "A" unless otherwise noted.

IGDE - Interstate Guide Directional Existing Sign
IGDOE - Interstate Guide Directional Overhead Existing Sign
IGSE - Interstate Guide Service Existing Sign
IGIE - Interstate Guide Information Existing Sign
(50) - No change required to existing sign and supports.
(52) - Remove existing sheet sign from supports.
(53) - Remove existing panel sign from overhead sign structure.
(56) - Remove existing sheet sign and supports.
(57) - Remove existing ground mounted panel sign, supports and foundations.
(58) - Remove existing overhead sign, supports, and foundations.
(60) - Existing panel sign on new supports.
(61) - Existing panel sign on new overhead structure.

MATTHEW A. TAYLOR REGISTERED INDIANA PROFESSIONAL ENGINEER

RECOMMENDED FOR APPROVAL — DESIGN ENGINEER — DATE 9/10/15

DESIGNED: ATW DRAWN: JNII
CHECKED: MAT CHECKED: MAT

INDIANA
DEPARTMENT OF TRANSPORTATION

EXISTING SIGNING PLAN
STA. 640+00 - STA. 655+00 "A"

HORIZONTAL SCALE	BRIDGE FILE
1"=50'	
VERTICAL SCALE	DESIGNATION
N/A	1383336
SURVEY BOOK	SHEETS
ELECTRONIC	32 of 121
CONTRACT	PROJECT
R-37053	1383332

IP_PWP:dms04647\Sht_Ex Signing Plan_50_29.dgn
07-MAY-2015

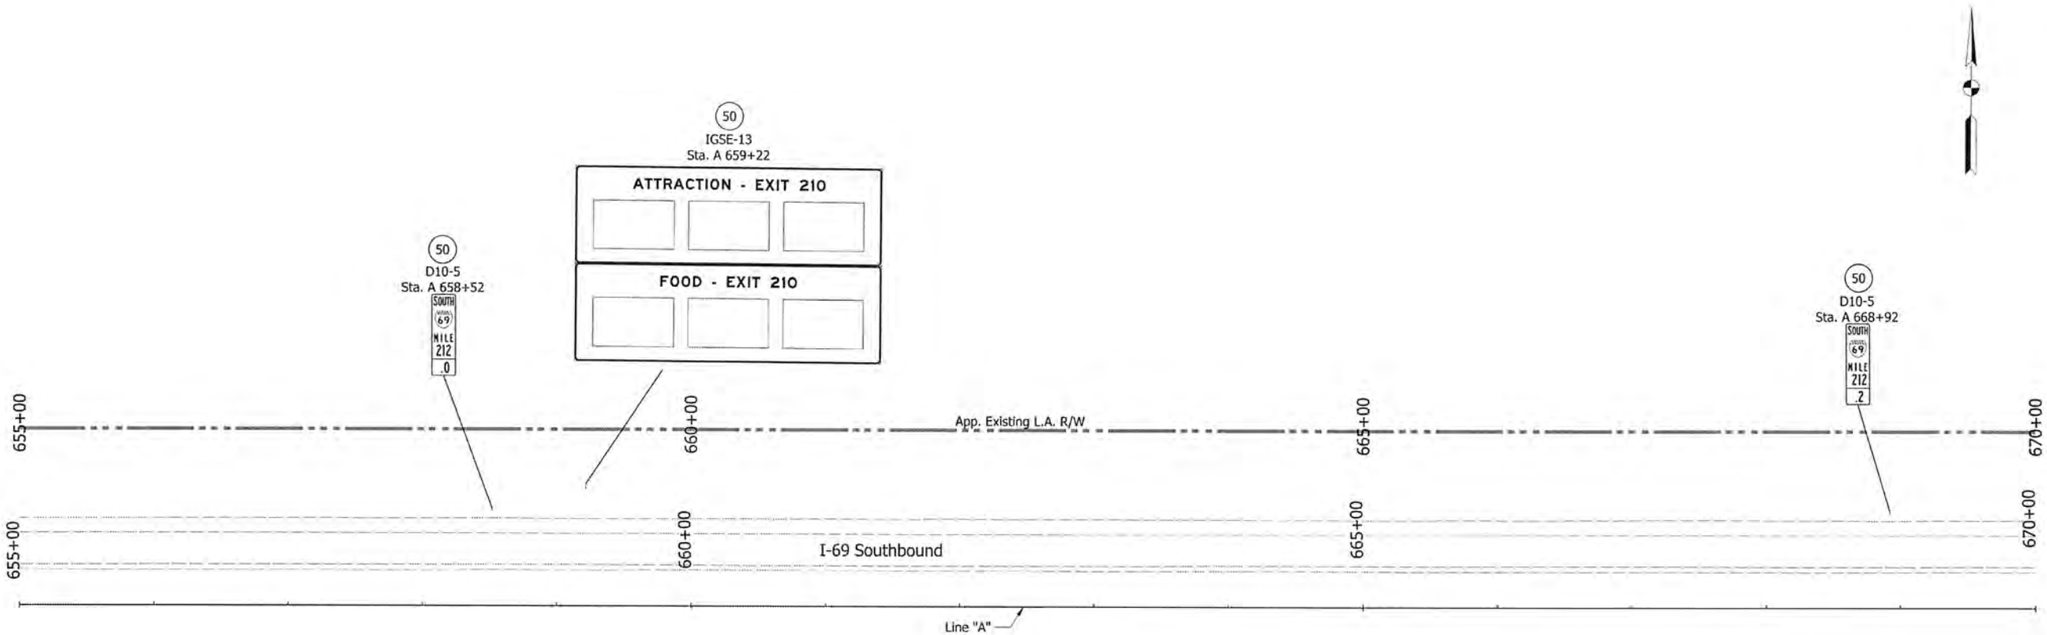

Note:

All stations labeled off of Line "A" unless otherwise noted.

IGDE - Interstate Guide Directional Existing Sign
IGDOE - Interstate Guide Directional Overhead Existing Sign
IGSE - Interstate Guide Service Existing Sign
IGIE - Interstate Guide Information Existing Sign
(50) - No change required to existing sign and supports.

(52) - Remove existing sheet sign from supports.
(53) - Remove existing panel sign from overhead sign structure.
(56) - Remove existing sheet sign and supports.
(57) - Remove existing ground mounted panel sign, supports and foundations.

(58) - Remove existing overhead sign, supports, and foundations.
(60) - Existing panel sign on new supports.
(61) - Existing panel sign on new overhead structure.

MATTHEW A. TAYLOR REGISTERED INDIANA PROFESSIONAL ENGINEER

RECOMMENDED FOR APPROVAL — DESIGN ENGINEER — DATE 5/15/15

DESIGNED: ATW | DRAWN: JNII
CHECKED: MAT | CHECKED: MAT

INDIANA
DEPARTMENT OF TRANSPORTATION

EXISTING SIGNING PLAN
STA. 655+00 - STA. 670+00 "A"

HORIZONTAL SCALE	BRIDGE FILE
1"=50'	
VERTICAL SCALE	DESIGNATION
N/A	1383336
SURVEY BOOK	SHEETS
ELECTRONIC	33 of 121
CONTRACT	PROJECT
R-37053	1383332

IP_PWP:dms04647\Sht_Ex Signing Plan_50_30.dgn
07-MAY-2015

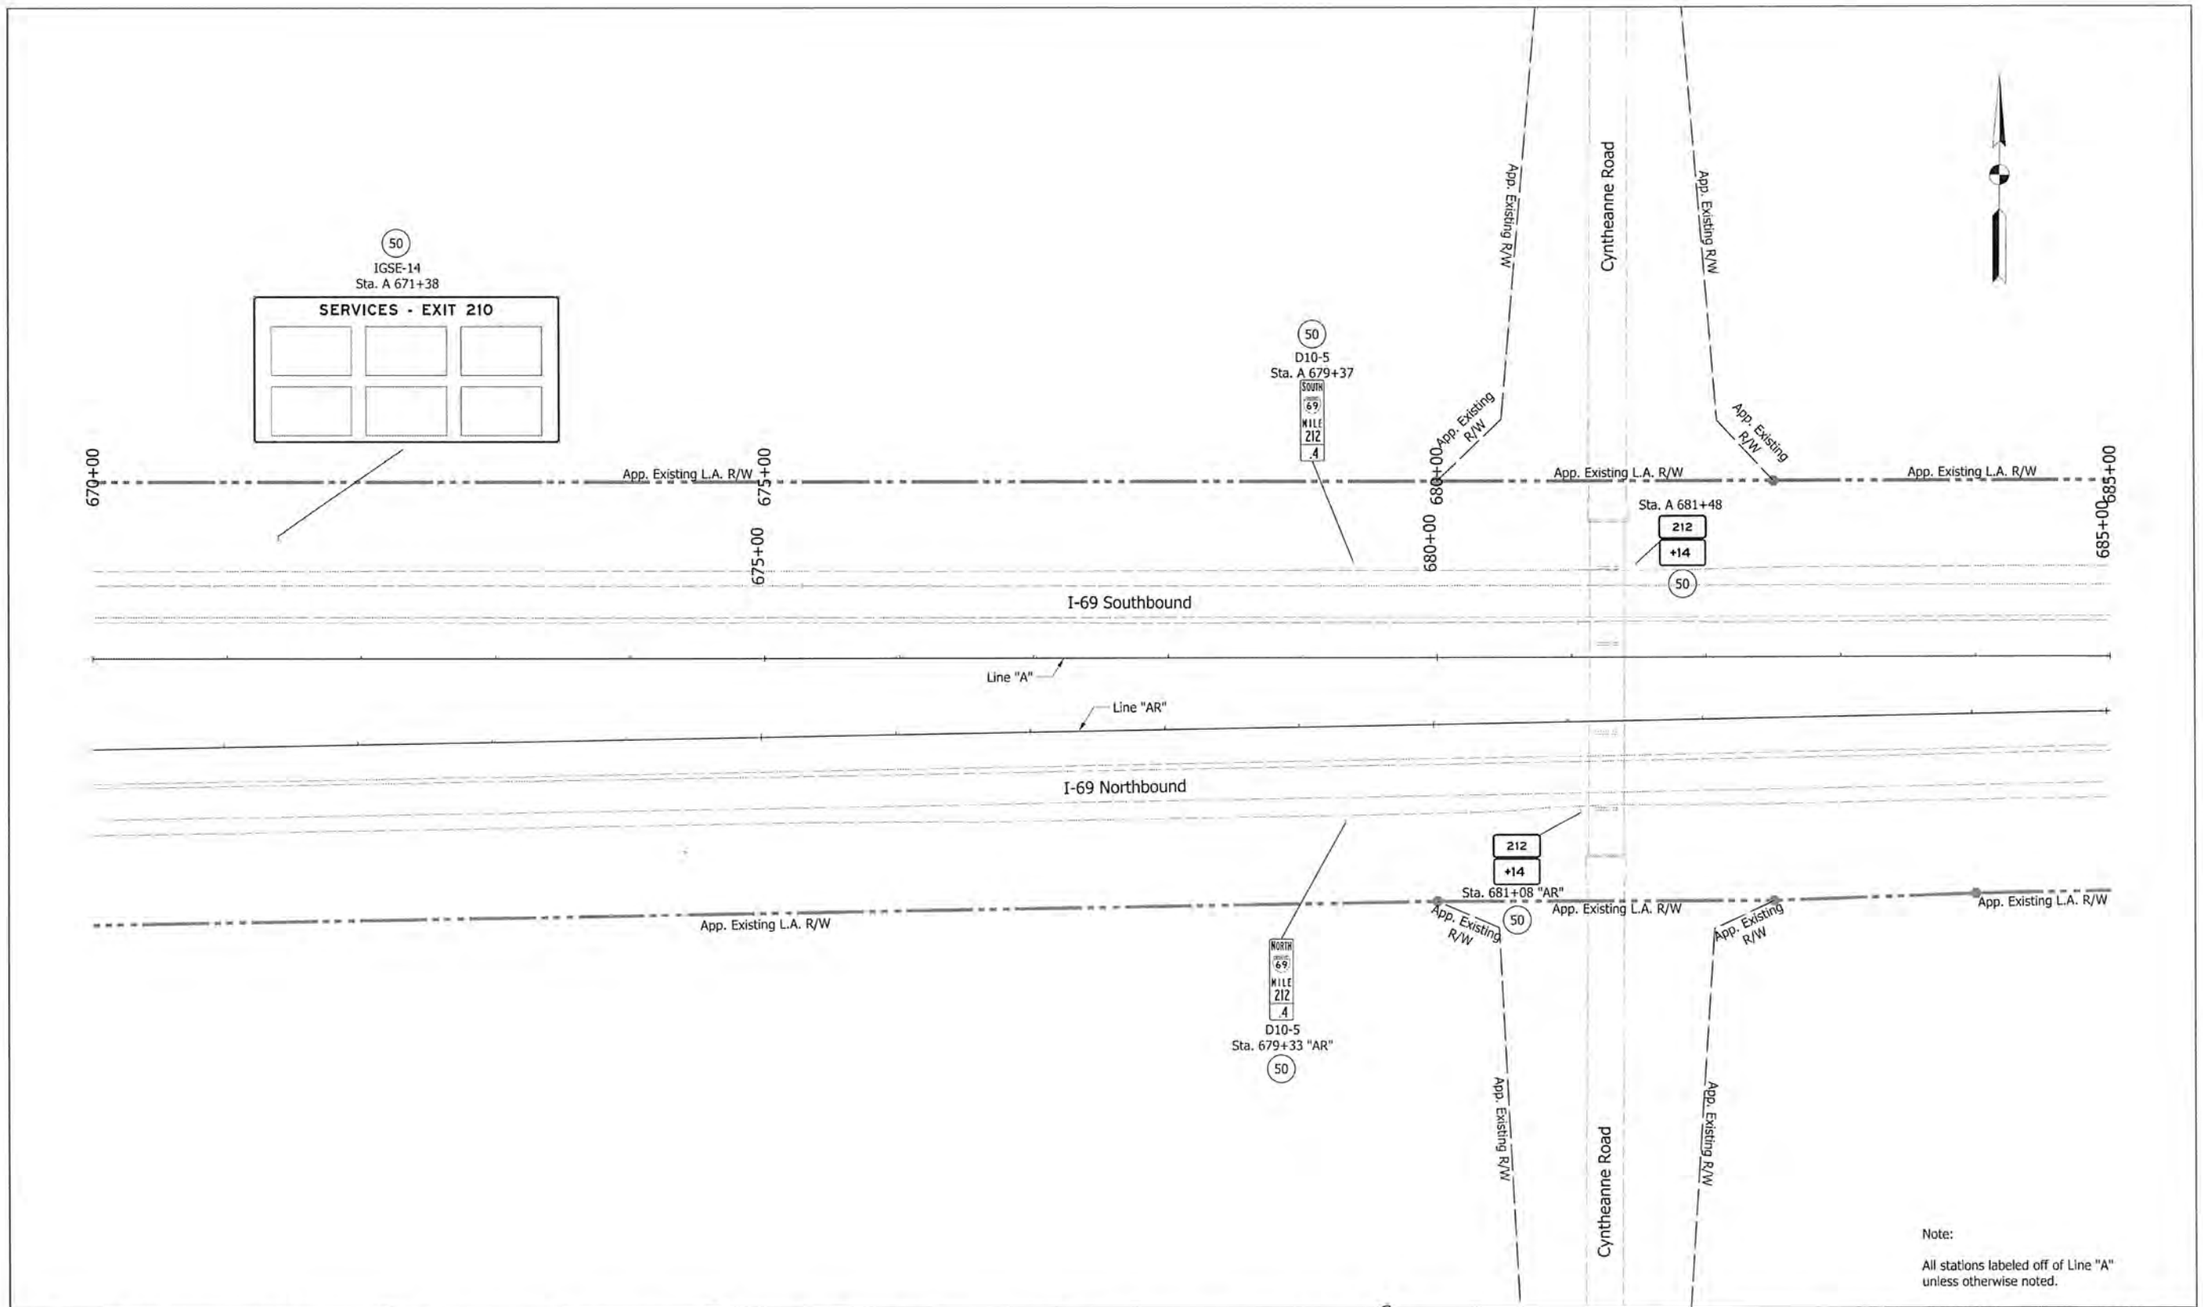

IGDE - Interstate Guide Directional Existing Sign
IGDOE - Interstate Guide Directional Overhead Existing Sign
IGSE - Interstate Guide Service Existing Sign
IGIE - Interstate Guide Information Existing Sign
(50) - No change required to existing sign and supports.
(52) - Remove existing sheet sign from supports.
(53) - Remove existing panel sign from overhead sign structure.
(56) - Remove existing sheet sign and supports.
(57) - Remove existing ground mounted panel sign, supports and foundations.
(58) - Remove existing overhead sign, supports, and foundations.
(60) - Existing panel sign on new supports.
(61) - Existing panel sign on new overhead structure.

MATTHEW A. TAYLOR
REGISTERED
INDIANA
PROFESSIONAL ENGINEER

RECOMMENDED FOR APPROVAL _____ DESIGN ENGINEER 9/15/15 DATE

DESIGNED:	ATW	DRAWN:	JNII
CHECKED:	MAT	CHECKED:	MAT

INDIANA
DEPARTMENT OF TRANSPORTATION

EXISTING SIGNING PLAN
STA. 670+00 - STA. 685+00 "A"

HORIZONTAL SCALE	BRIDGE FILE
1"=50'	
VERTICAL SCALE	DESIGNATION
N/A	1383336
SURVEY BOOK	SHEETS
ELECTRONIC	34 of 121
CONTRACT	PROJECT
R-37053	1383332

IP_PWP:dms04647\Sht_Ex Signing Plan_S0_31.dgn
07-MAY-2015

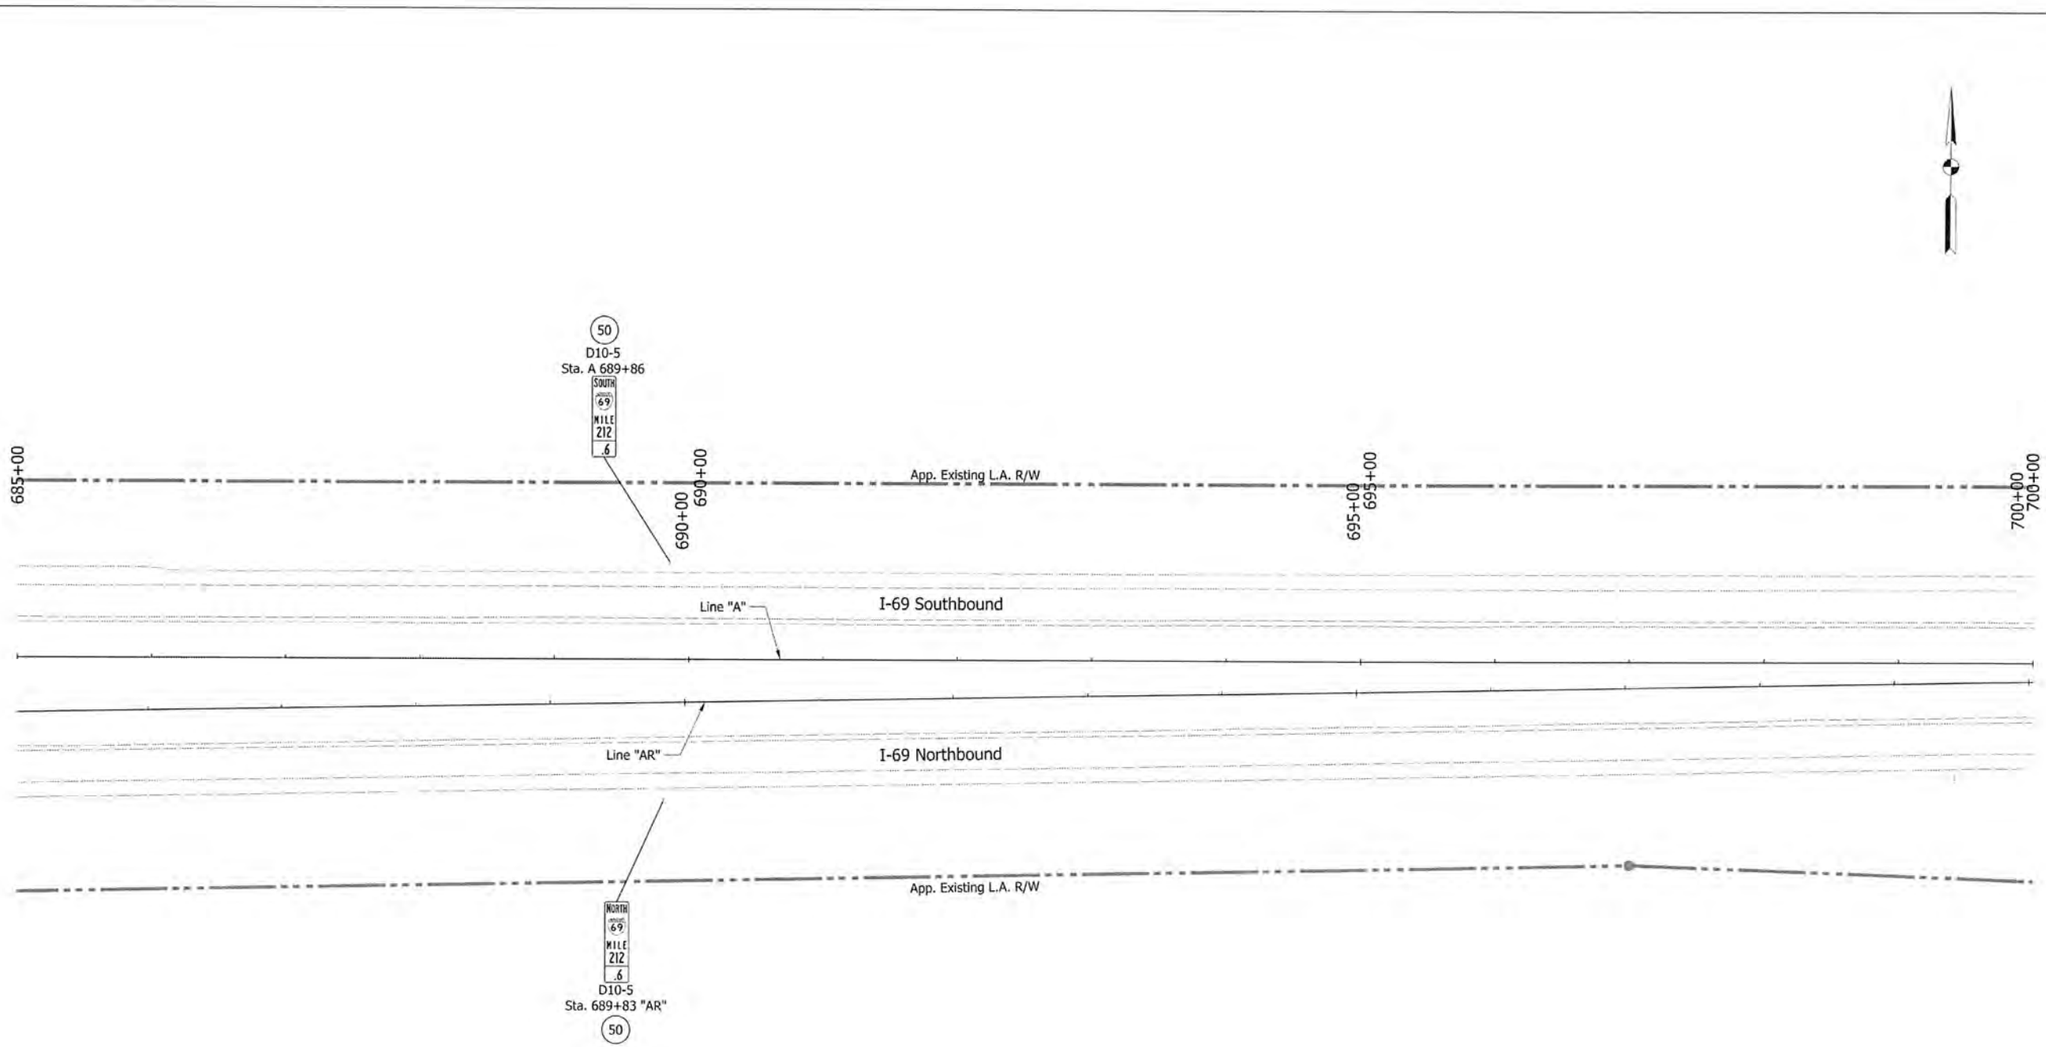

Note:

All stations labeled off of Line "A" unless otherwise noted.

IGDE - Interstate Guide Directional Existing Sign
IGDOE - Interstate Guide Directional Overhead Existing Sign
IGSE - Interstate Guide Service Existing Sign
IGIE - Interstate Guide Information Existing Sign
(50) - No change required to existing sign and supports.
(52) - Remove existing sheet sign from supports.
(53) - Remove existing panel sign from overhead sign structure.
(56) - Remove existing sheet sign and supports.
(57) - Remove existing ground mounted panel sign, supports and foundations.
(58) - Remove existing overhead sign, supports, and foundations.
(60) - Existing panel sign on new supports.
(61) - Existing panel sign on new overhead structure.

MATTHEW A. TAYLOR REGISTERED PROFESSIONAL ENGINEER INDIANA

RECOMMENDED FOR APPROVAL _____ DESIGN ENGINEER 9/15/15 DATE

DESIGNED: ATW DRAWN: JNII
CHECKED: MAT CHECKED: MAT

INDIANA
DEPARTMENT OF TRANSPORTATION

EXISTING SIGNING PLAN
STA. 685+00 - STA. 700+00 "A"

HORIZONTAL SCALE	BRIDGE FILE
1"=50'	
VERTICAL SCALE	DESIGNATION
N/A	1383336
SURVEY BOOK	SHEETS
ELECTRONIC	35 of 121
CONTRACT	PROJECT
R-37053	1383332

IP_PWP:dms04647\Sht_Ex Signing Plan_S0_32.dgn
07-MAY-2015

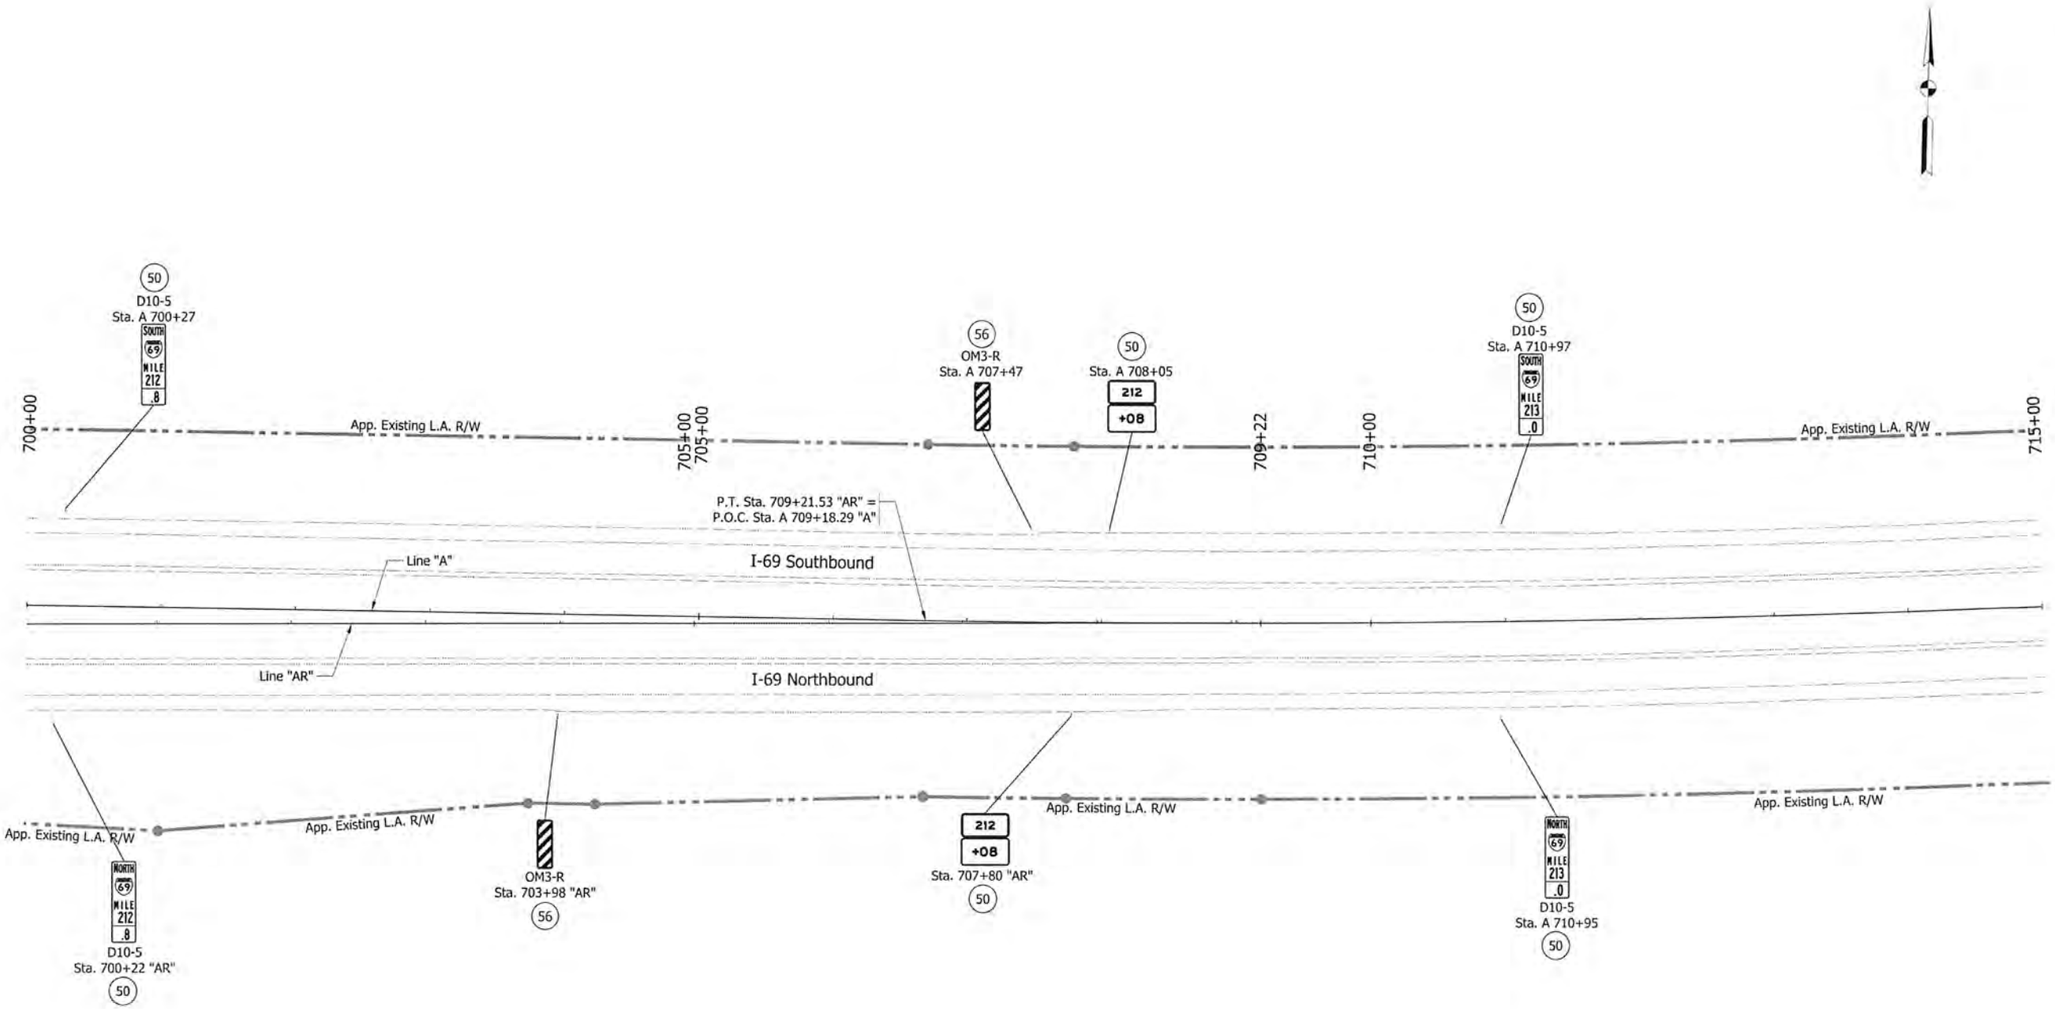

Note:

All stations labeled off of Line "A" unless otherwise noted.

IGDE - Interstate Guide Directional Existing Sign
IGDOE - Interstate Guide Directional Overhead Existing Sign
IGSE - Interstate Guide Service Existing Sign
IGIE - Interstate Guide Information Existing Sign
(50) - No change required to existing sign and supports.

(52) - Remove existing sheet sign from supports.
(53) - Remove existing panel sign from overhead sign structure.
(56) - Remove existing sheet sign and supports.
(57) - Remove existing ground mounted panel sign, supports and foundations.
(58) - Remove existing overhead sign, supports, and foundations.
(60) - Existing panel sign on new supports.
(61) - Existing panel sign on new overhead structure.

MATTHEW A. TAYLOR REGISTERED PROFESSIONAL ENGINEER INDIANA

RECOMMENDED FOR APPROVAL — DESIGN ENGINEER — DATE 9/15/15

DESIGNED: ATW | DRAWN: JNH
CHECKED: MAT | CHECKED: MAT

INDIANA
DEPARTMENT OF TRANSPORTATION

EXISTING SIGNING PLAN
STA. 700+00 - STA. 715+00 "A"

HORIZONTAL SCALE	BRIDGE FILE
1"=50'	
VERTICAL SCALE	DESIGNATION
N/A	1383336
SURVEY BOOK	SHEETS
ELECTRONIC	36 of 121
CONTRACT	PROJECT
R-37053	1383332

IP_PWP:dms04647\Sht_Ex Signing Plan_50_33.dgn
07-MAY-2015

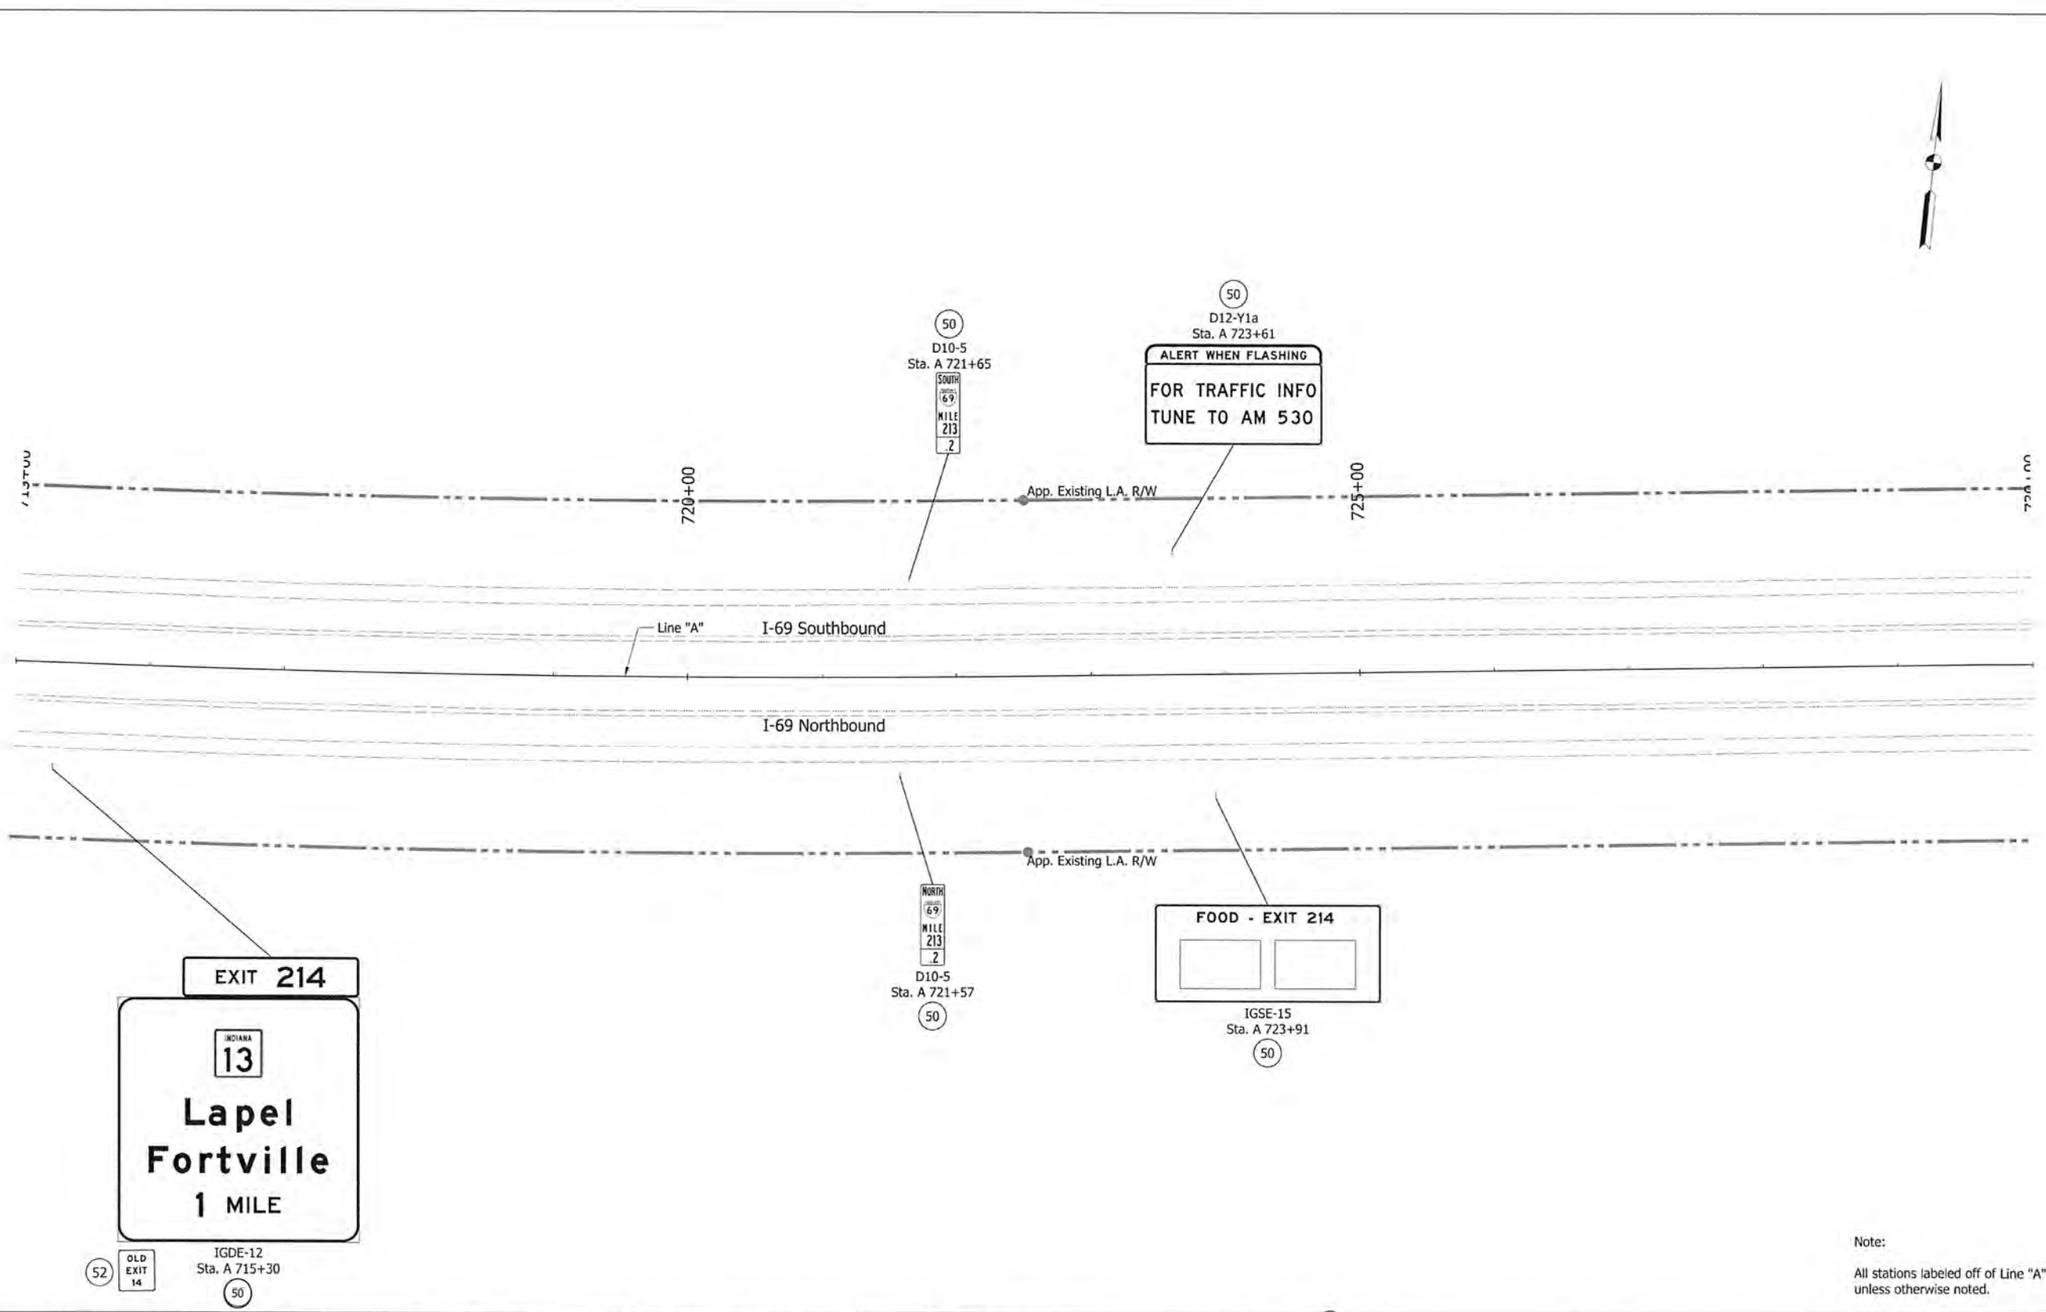

Note:

All stations labeled off of Line "A" unless otherwise noted.

IGDE - Interstate Guide Directional Existing Sign
IGDOE - Interstate Guide Directional Overhead Existing Sign
IGSE - Interstate Guide Service Existing Sign
IGIE - Interstate Guide Information Existing Sign
(50) - No change required to existing sign and supports.

(52) - Remove existing sheet sign from supports.
(53) - Remove existing panel sign from overhead sign structure.
(56) - Remove existing sheet sign and supports.
(57) - Remove existing ground mounted panel sign, supports and foundations.
(58) - Remove existing overhead sign, supports, and foundations.
(60) - Existing panel sign on new supports.
(61) - Existing panel sign on new overhead structure.

MATTHEW A. TAYLOR
REGISTERED
INDIANA
PROFESSIONAL ENGINEER

RECOMMENDED FOR APPROVAL — DESIGN ENGINEER — DATE 9/15/15

DESIGNED: ATW | DRAWN: JNII
CHECKED: MAT | CHECKED: MAT

INDIANA
DEPARTMENT OF TRANSPORTATION

EXISTING SIGNING PLAN
STA. 715+00 - STA. 730+00 "A"

HORIZONTAL SCALE	BRIDGE FILE
1"=50'	
VERTICAL SCALE	DESIGNATION
N/A	1383336
SURVEY BOOK	SHEETS
ELECTRONIC	37 of 121
CONTRACT	PROJECT
R-37053	1383332

IP_PWP:dms\94647\Sht_Ex Signing Plan_50_34.dgn
07-MAY-2015

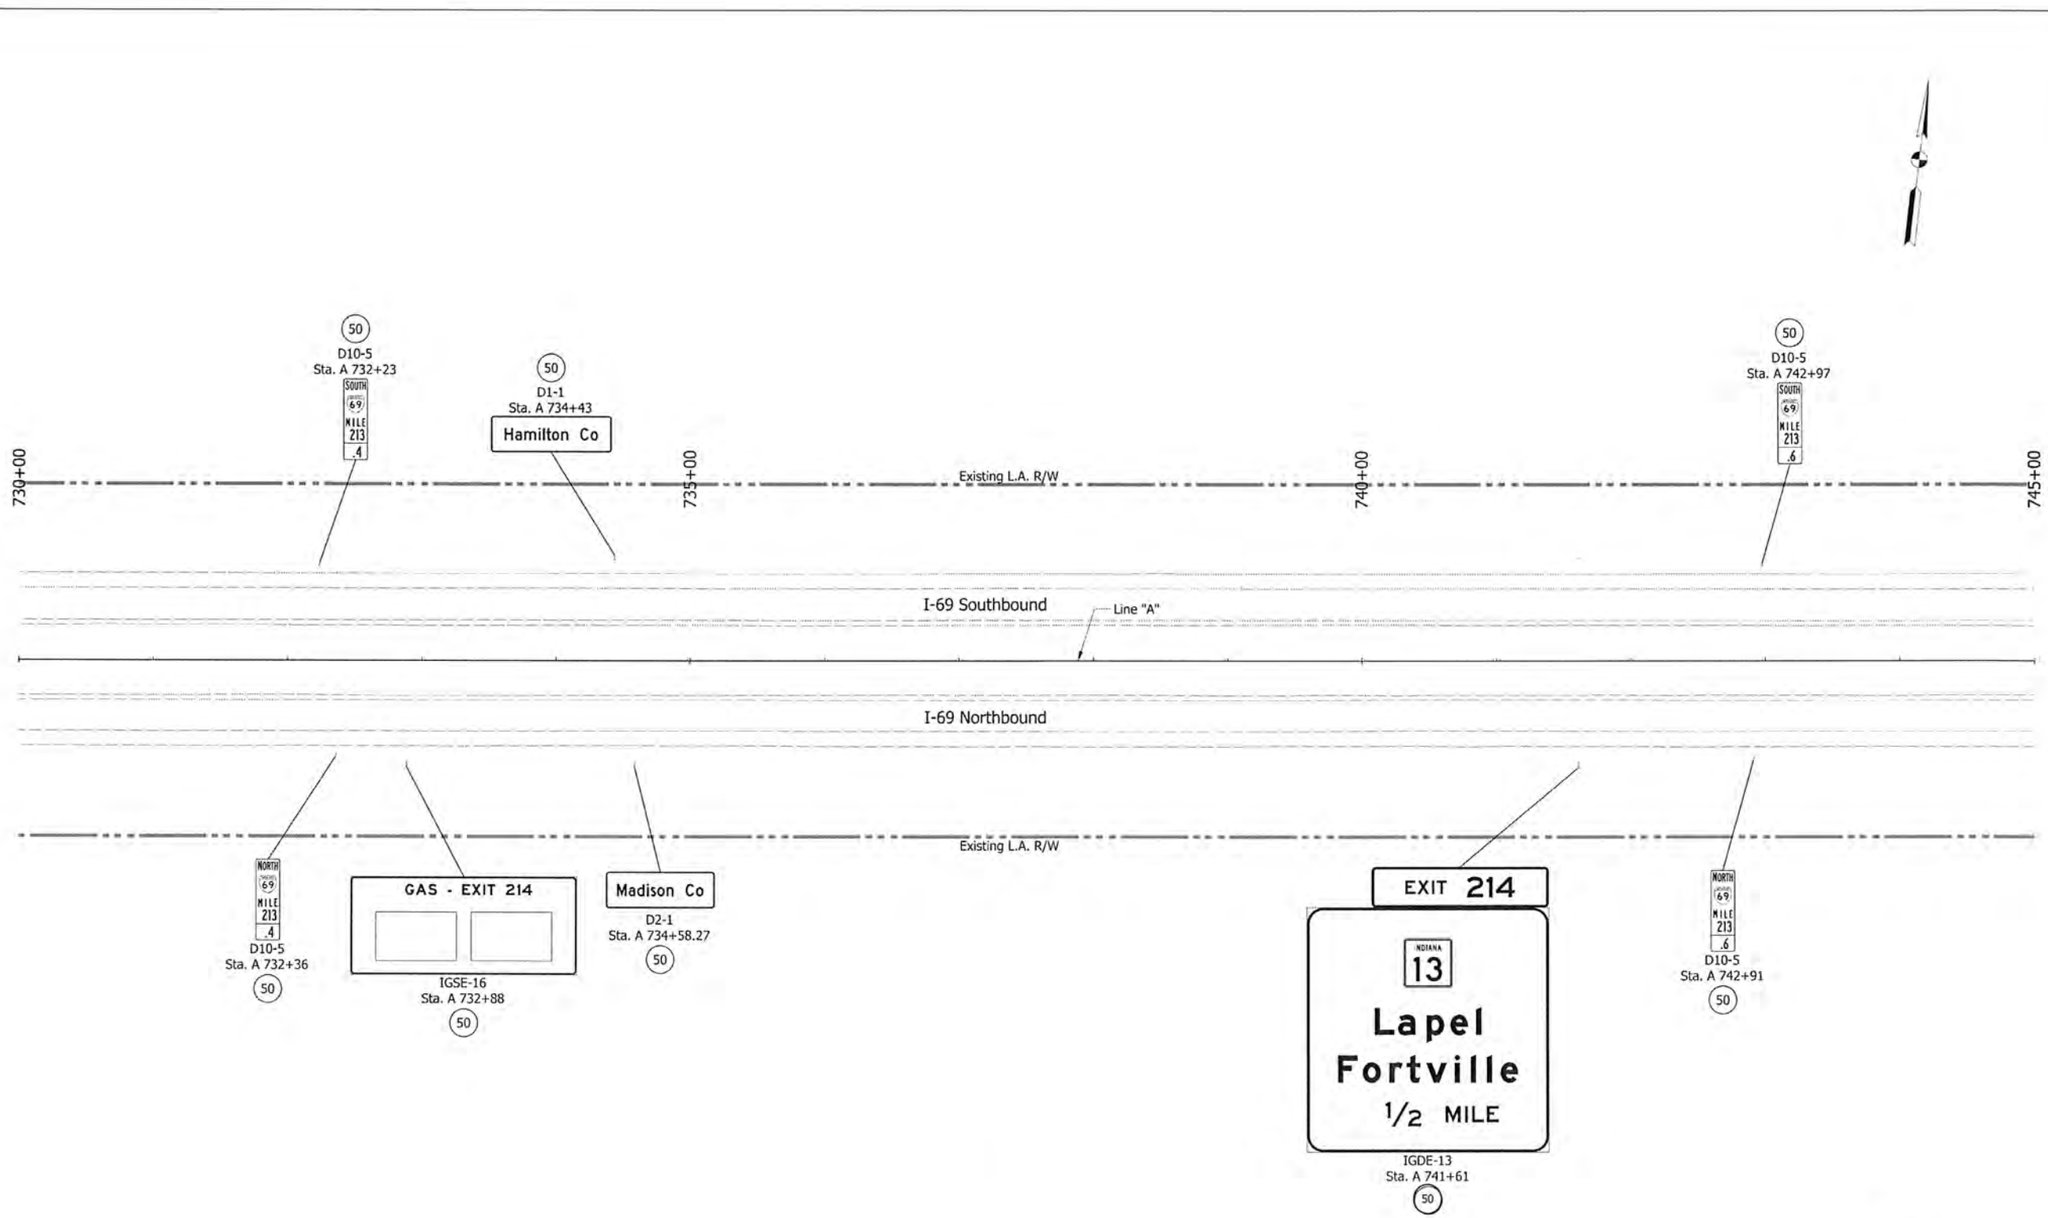

Note:

All stations labeled off of Line "A" unless otherwise noted.

IGDE - Interstate Guide Directional Existing Sign
IGDOE - Interstate Guide Directional Overhead Existing Sign
IGSE - Interstate Guide Service Existing Sign
IGIE - Interstate Guide Information Existing Sign
(50) - No change required to existing sign and supports.

(52) - Remove existing sheet sign from supports.
(53) - Remove existing panel sign from overhead sign structure.
(56) - Remove existing sheet sign and supports.
(57) - Remove existing ground mounted panel sign, supports and foundations.

(58) - Remove existing overhead sign, supports, and foundations.
(60) - Existing panel sign on new supports.
(61) - Existing panel sign on new overhead structure.

MATTHEW A. TAYLOR REGISTERED PROFESSIONAL ENGINEER INDIANA

RECOMMENDED FOR APPROVAL — DESIGN ENGINEER — DATE 9/15/15

DESIGNED: ATW | DRAWN: JNH
CHECKED: MAT | CHECKED: MAT

INDIANA
DEPARTMENT OF TRANSPORTATION

EXISTING SIGNING PLAN
STA. 730+00 - STA. 745+00 "A"

HORIZONTAL SCALE	BRIDGE FILE
1"=50'	
VERTICAL SCALE	DESIGNATION
N/A	1383336
SURVEY BOOK	SHEETS
ELECTRONIC	38 of 121
CONTRACT	PROJECT
R-37053	1383332

IP_PWP\dms04647\Sht_Ex Signing Plan_S0_35.dgn
07-MAY-2015

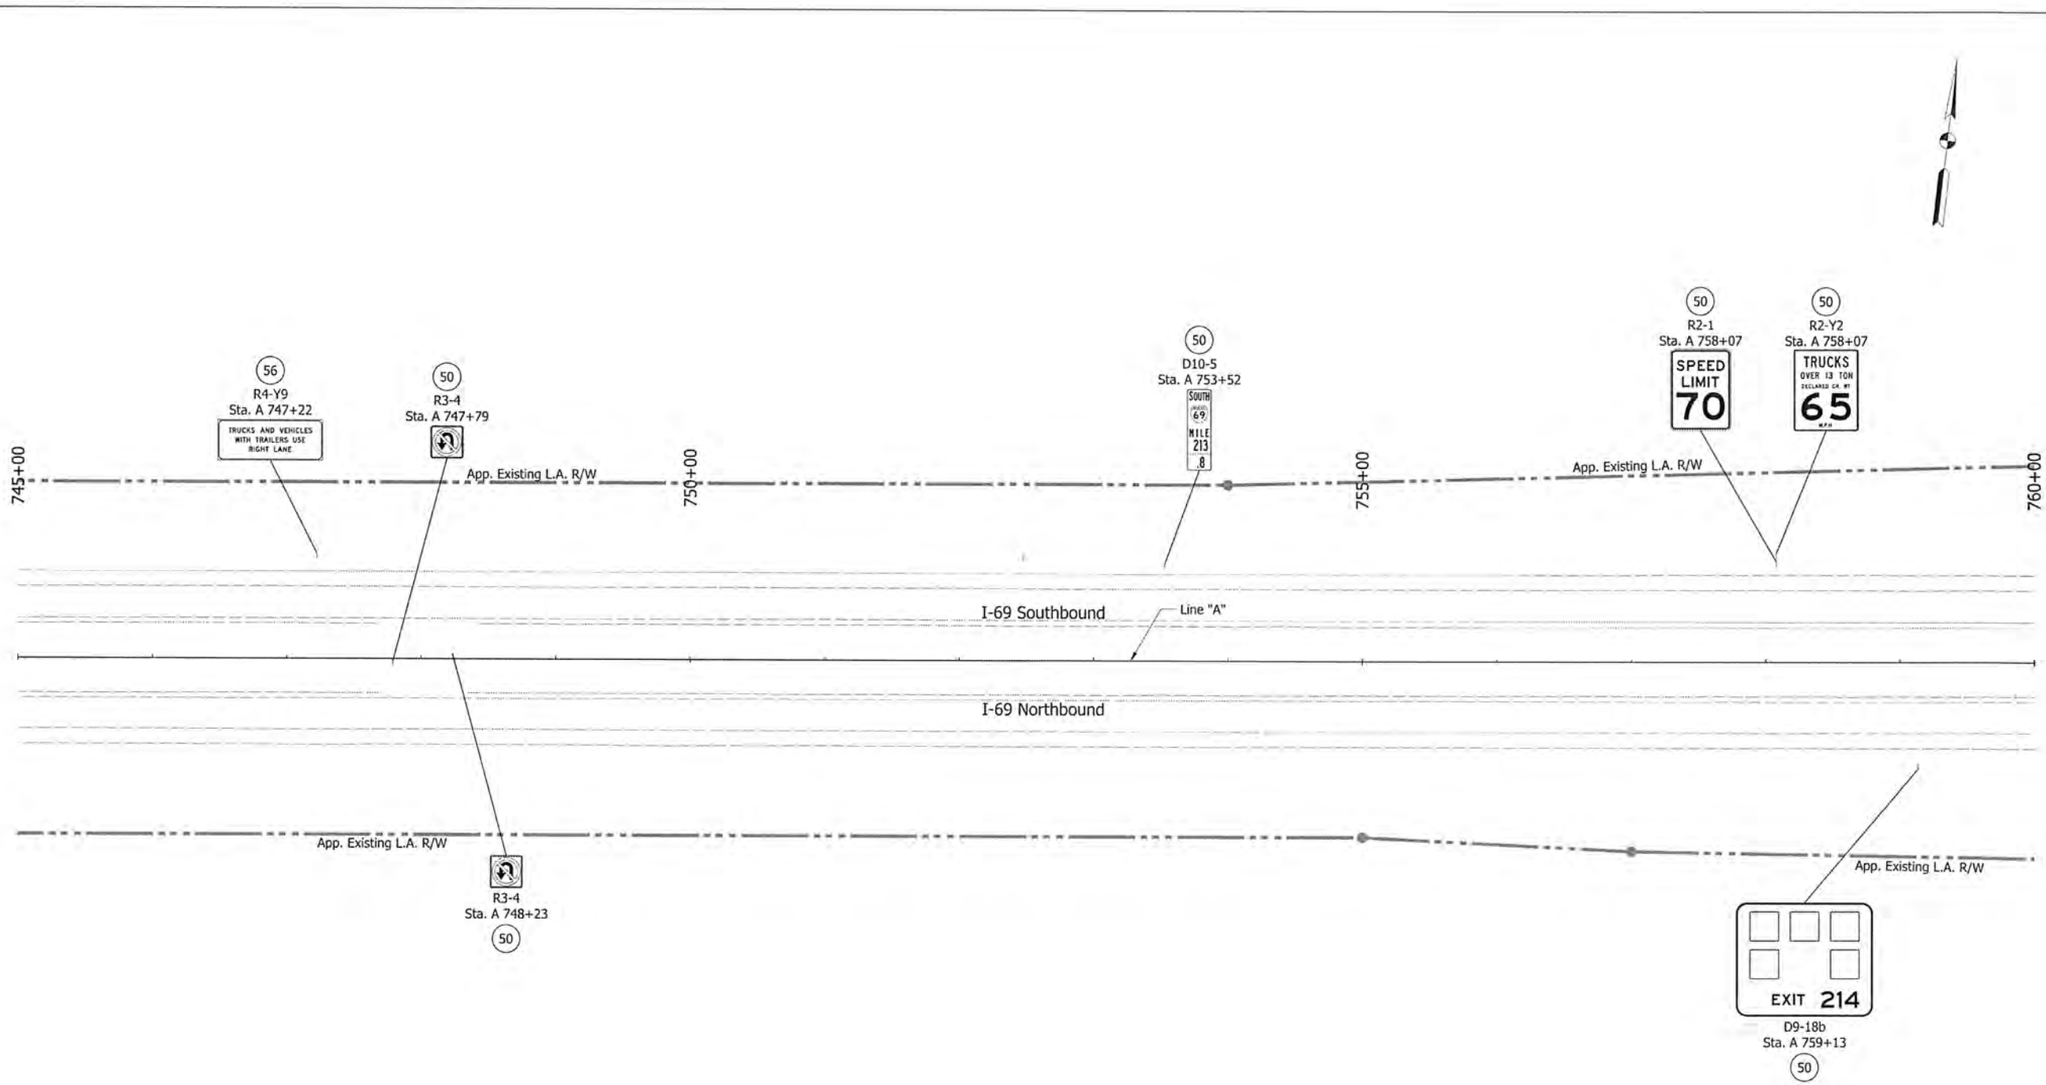

Note:

All stations labeled off of Line "A" unless otherwise noted.

IGDE - Interstate Guide Directional Existing Sign
IGDOE - Interstate Guide Directional Overhead Existing Sign
IGSE - Interstate Guide Service Existing Sign
IGIE - Interstate Guide Information Existing Sign
(50) - No change required to existing sign and supports.

(52) - Remove existing sheet sign from supports.
(53) - Remove existing panel sign from overhead sign structure.
(56) - Remove existing sheet sign and supports.
(57) - Remove existing ground mounted panel sign, supports and foundations.

(58) - Remove existing overhead sign, supports, and foundations.
(60) - Existing panel sign on new supports.
(61) - Existing panel sign on new overhead structure.

MATTHEW A. TAYLOR REGISTERED PROFESSIONAL ENGINEER INDIANA

RECOMMENDED FOR APPROVAL — DESIGN ENGINEER — DATE 4/15/15

DESIGNED: ATW | DRAWN: JNII
CHECKED: MAT | CHECKED: MAT

INDIANA
DEPARTMENT OF TRANSPORTATION

EXISTING SIGNING PLAN
STA. 745+00 - STA. 760+00 "A"

HORIZONTAL SCALE	BRIDGE FILE
1"=50'	
VERTICAL SCALE	DESIGNATION
N/A	1383336
SURVEY BOOK	SHEETS
ELECTRONIC	39 of 121
CONTRACT	PROJECT
R-37053	1383332

IP_PWP:dmsl\4647\Sht_Ex Signing Plan_50_36.dgn
07-MAY-2015

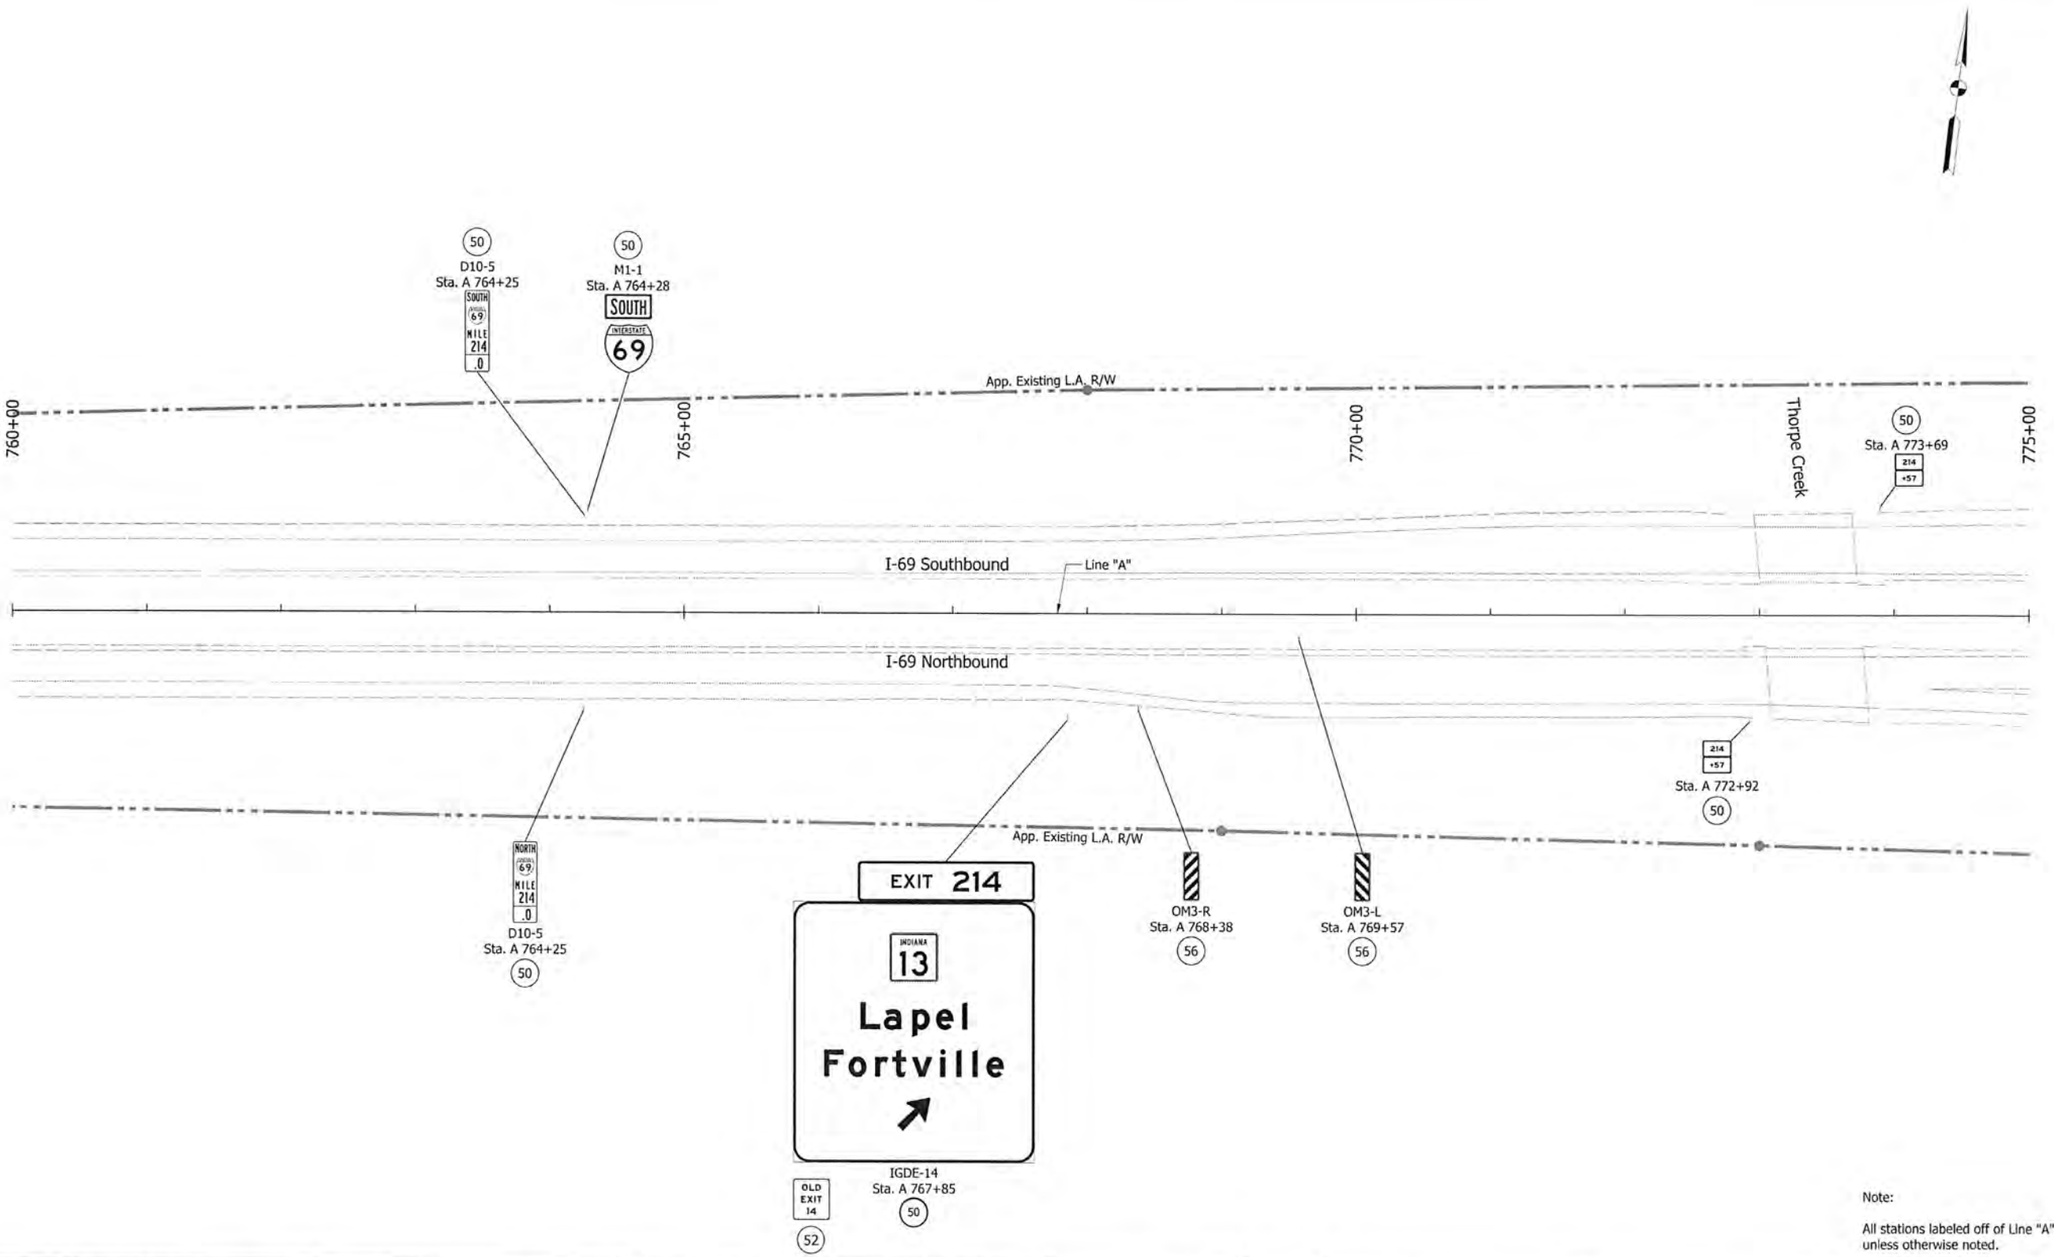

Note:

All stations labeled off of Line "A" unless otherwise noted.

IGDE - Interstate Guide Directional Existing Sign
IGDOE - Interstate Guide Directional Overhead Existing Sign
IGSE - Interstate Guide Service Existing Sign
IGIE - Interstate Guide Information Existing Sign
(50) - No change required to existing sign and supports.

(52) - Remove existing sheet sign from supports.
(53) - Remove existing panel sign from overhead sign structure.
(56) - Remove existing sheet sign and supports.
(57) - Remove existing ground mounted panel sign, supports and foundations.
(58) - Remove existing overhead sign, supports, and foundations.
(60) - Existing panel sign on new supports.
(61) - Existing panel sign on new overhead structure.

MATTHEW A. TAYLOR
REGISTERED
INDIANA
PROFESSIONAL ENGINEER

RECOMMENDED FOR APPROVAL — DESIGN ENGINEER — DATE 9/15/15

DESIGNED: ATW | DRAWN: JNII
CHECKED: MAT | CHECKED: MAT

INDIANA
DEPARTMENT OF TRANSPORTATION

EXISTING SIGNING PLAN
STA. 760+00 - STA. 775+00 "A"

HORIZONTAL SCALE	BRIDGE FILE
1"=50'	
VERTICAL SCALE	DESIGNATION
N/A	1383336
SURVEY BOOK	SHEETS
ELECTRONIC	40 of 121
CONTRACT	PROJECT
R-37053	1383332

IP_PWP:dms04647\Sht_Ex Signing Plan_S0_17.dgn
07-MAY-2015

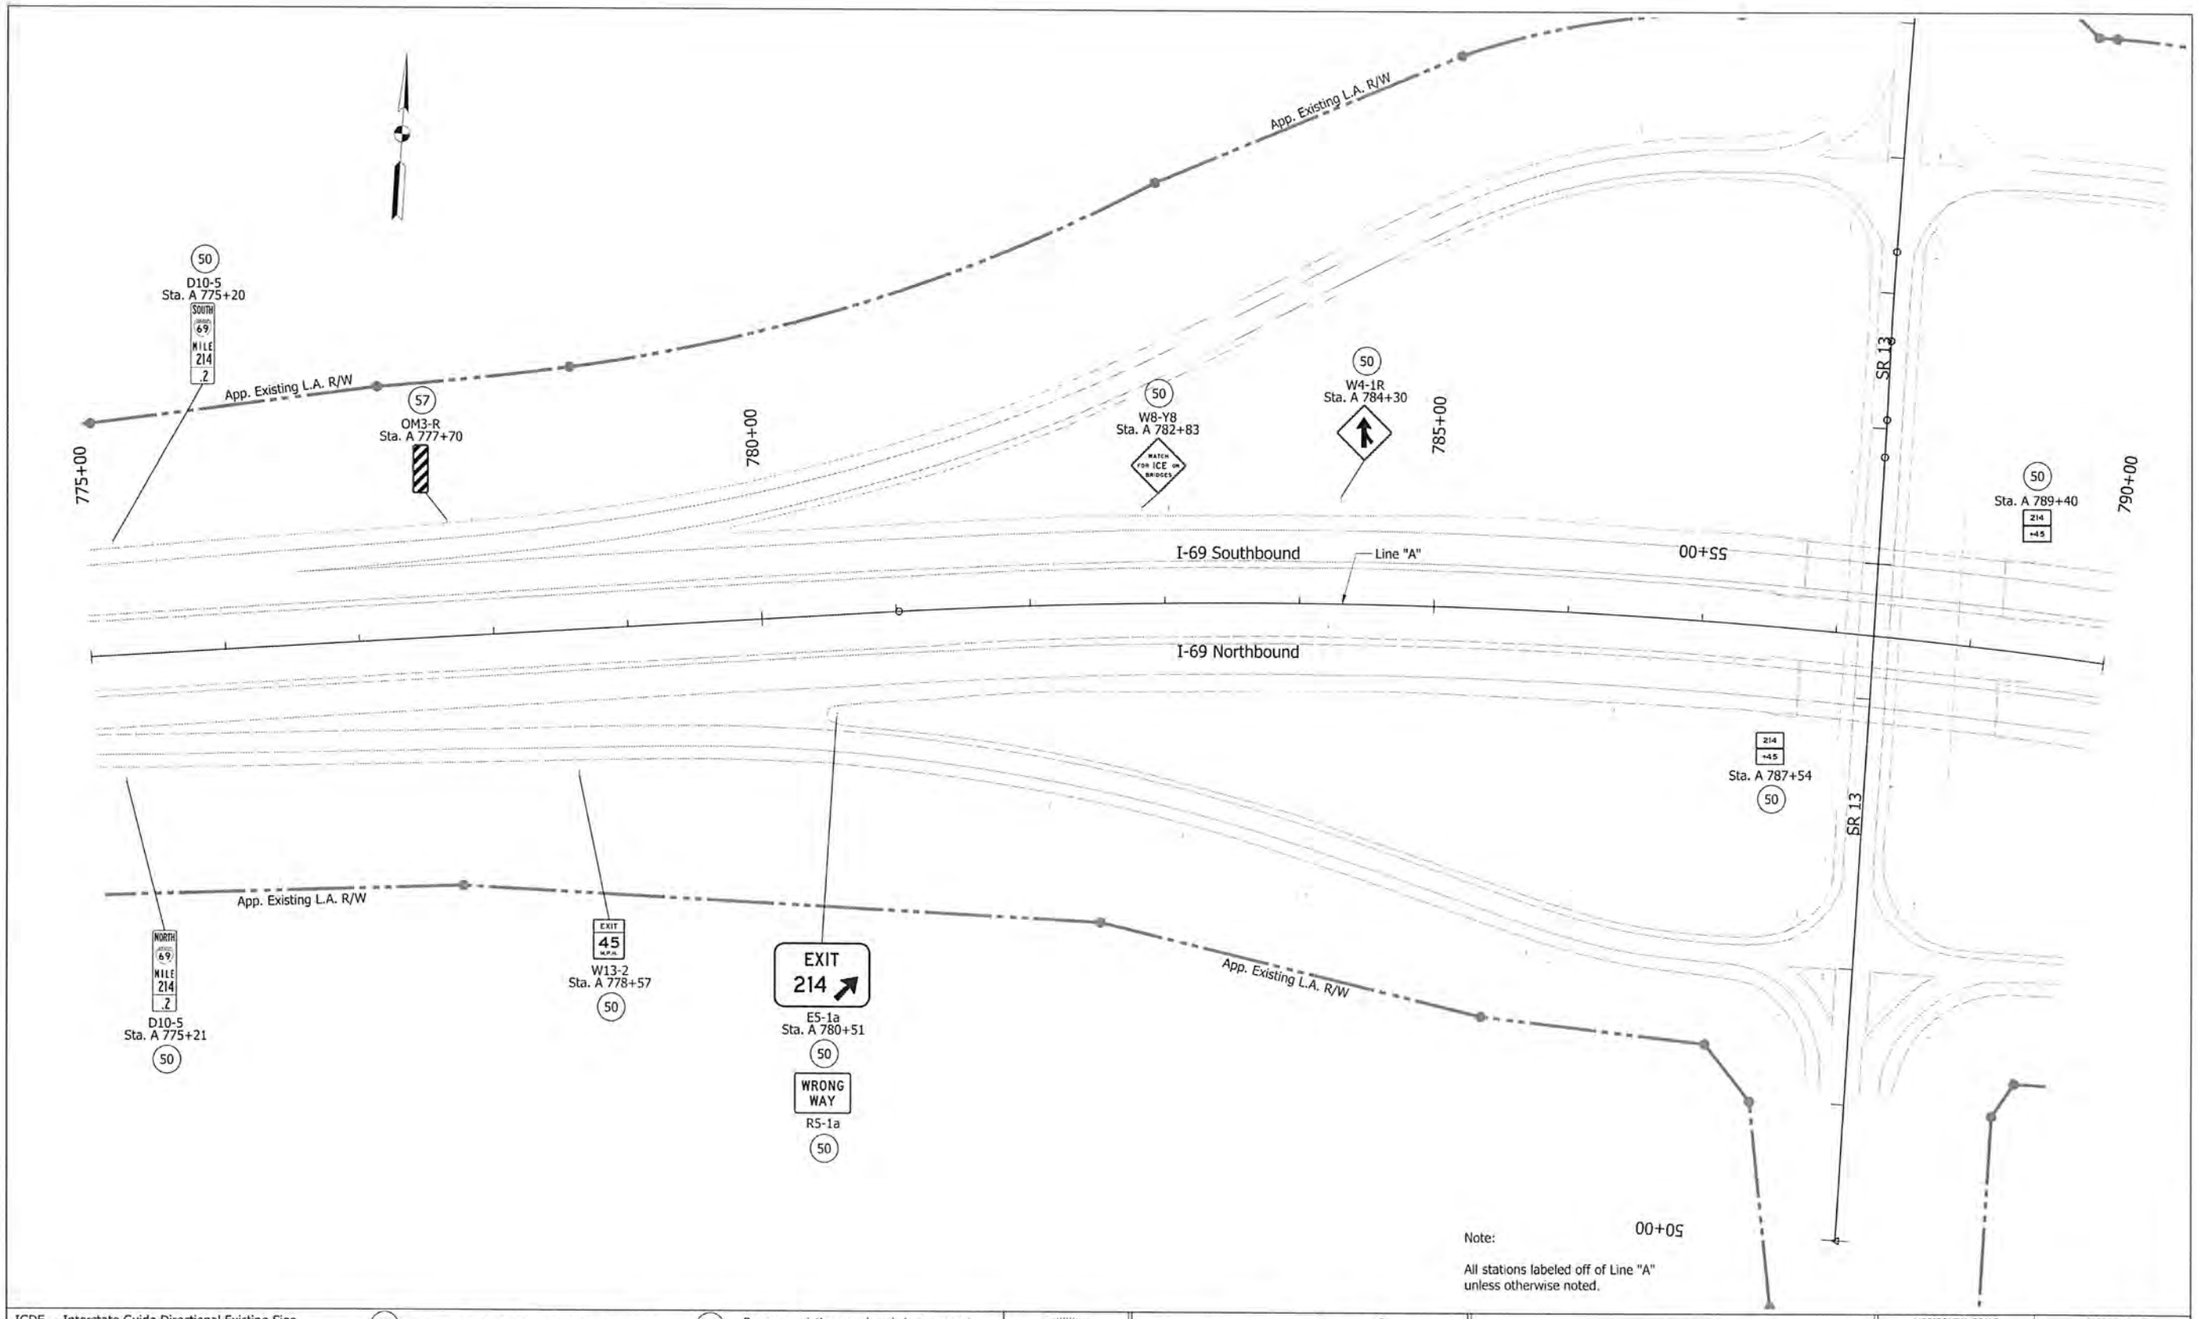

Note:

All stations labeled off of Line "A" unless otherwise noted.

IGDE - Interstate Guide Directional Existing Sign
IGDOE - Interstate Guide Directional Overhead Existing Sign
IGSE - Interstate Guide Service Existing Sign
IGIE - Interstate Guide Information Existing Sign

(50) - No change required to existing sign and supports.

(52) - Remove existing sheet sign from supports.
(53) - Remove existing panel sign from overhead sign structure.
(56) - Remove existing sheet sign and supports.
(57) - Remove existing ground mounted panel sign, supports and foundations.
(58) - Remove existing overhead sign, supports, and foundations.
(60) - Existing panel sign on new supports.
(61) - Existing panel sign on new overhead structure.

MATTHEW A. TAYLOR — REGISTERED — INDIANA — PROFESSIONAL ENGINEER

RECOMMENDED FOR APPROVAL _____ DESIGN ENGINEER — DATE 9/9/15

DESIGNED: ATW | DRAWN: JNII
CHECKED: MAT | CHECKED: MAT

INDIANA
DEPARTMENT OF TRANSPORTATION

EXISTING SIGNING PLAN
STA. 775+00 - STA. 790+00 "A"

HORIZONTAL SCALE	BRIDGE FILE
1"=50'	
VERTICAL SCALE	DESIGNATION
N/A	1383336
SURVEY BOOK	SHEETS
ELECTRONIC	41 of 121
CONTRACT	PROJECT
R-37053	1383332

IP_PWP:dms04647\Sht_Ex Signing Plan_50_38.dgn
07-MAY-2015

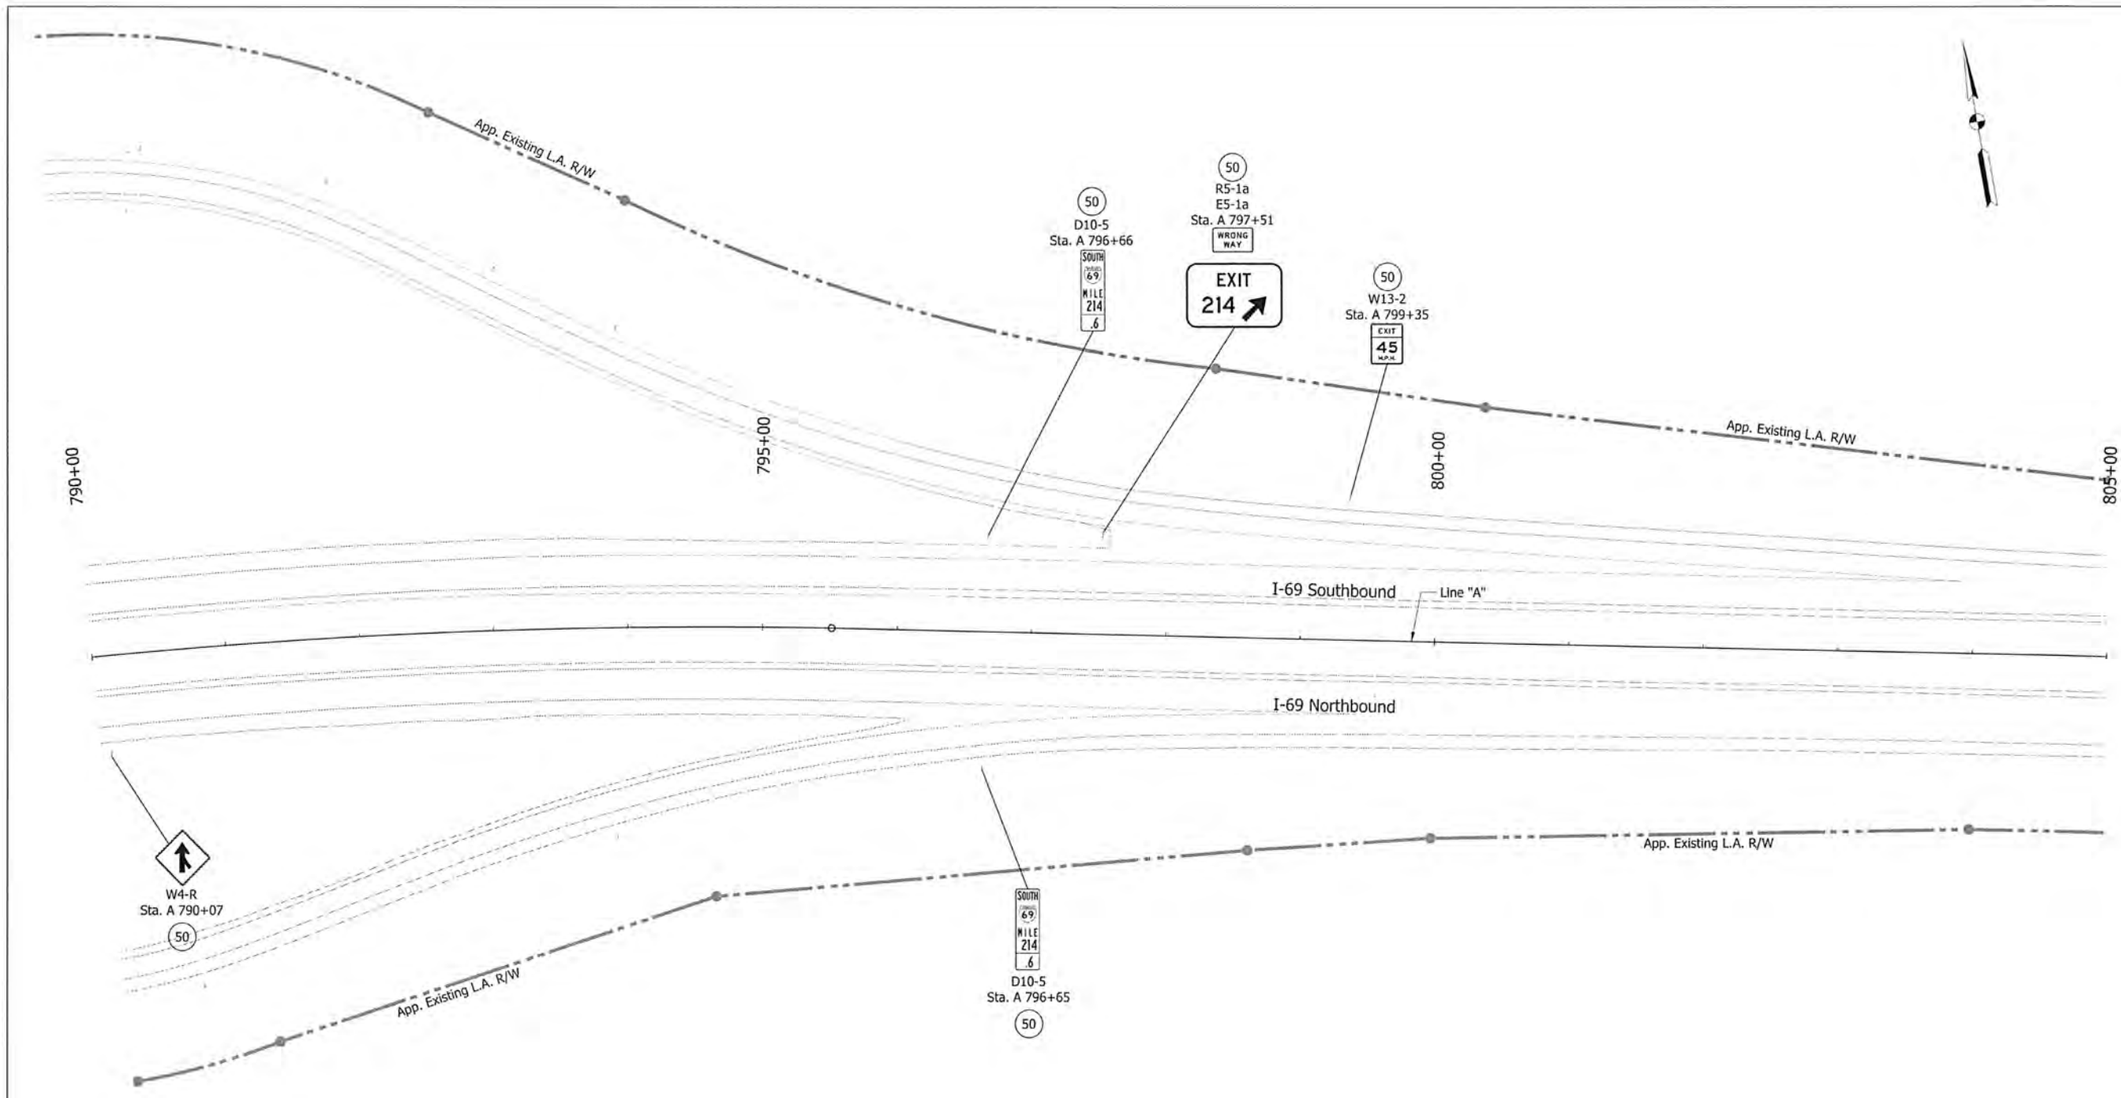

Note:

All stations labeled off of Line "A" unless otherwise noted.

IGDE - Interstate Guide Directional Existing Sign
IGDOE- Interstate Guide Directional Overhead Existing Sign
IGSE - Interstate Guide Service Existing Sign
IGIE - Interstate Guide Information Existing Sign
(50) - No change required to existing sign and supports.

(52) - Remove existing sheet sign from supports.
(53) - Remove existing panel sign from overhead sign structure.
(56) - Remove existing sheet sign and supports.
(57) - Remove existing ground mounted panel sign, supports and foundations.

(58) - Remove existing overhead sign, supports, and foundations.
(60) - Existing panel sign on new supports.
(61) - Existing panel sign on new overhead structure.

MATTHEW A. TAYLOR REGISTERED PROFESSIONAL ENGINEER INDIANA

RECOMMENDED FOR APPROVAL — DESIGN ENGINEER — 9/15/15 DATE

DESIGNED: ATW DRAWN: JNII
CHECKED: MAT CHECKED: MAT

INDIANA
DEPARTMENT OF TRANSPORTATION

EXISTING SIGNING PLAN
STA. 790+00 - STA. 805+00 "A"

HORIZONTAL SCALE	BRIDGE FILE
1"=50'	
VERTICAL SCALE	DESIGNATION
N/A	1383336
SURVEY BOOK	SHEETS
ELECTRONIC	42 of 121
CONTRACT	PROJECT
R-37053	1383332

IP_PWP:dms04647\Sht_Ex Signing Plan_50_39.dgn
07-MAY-2015

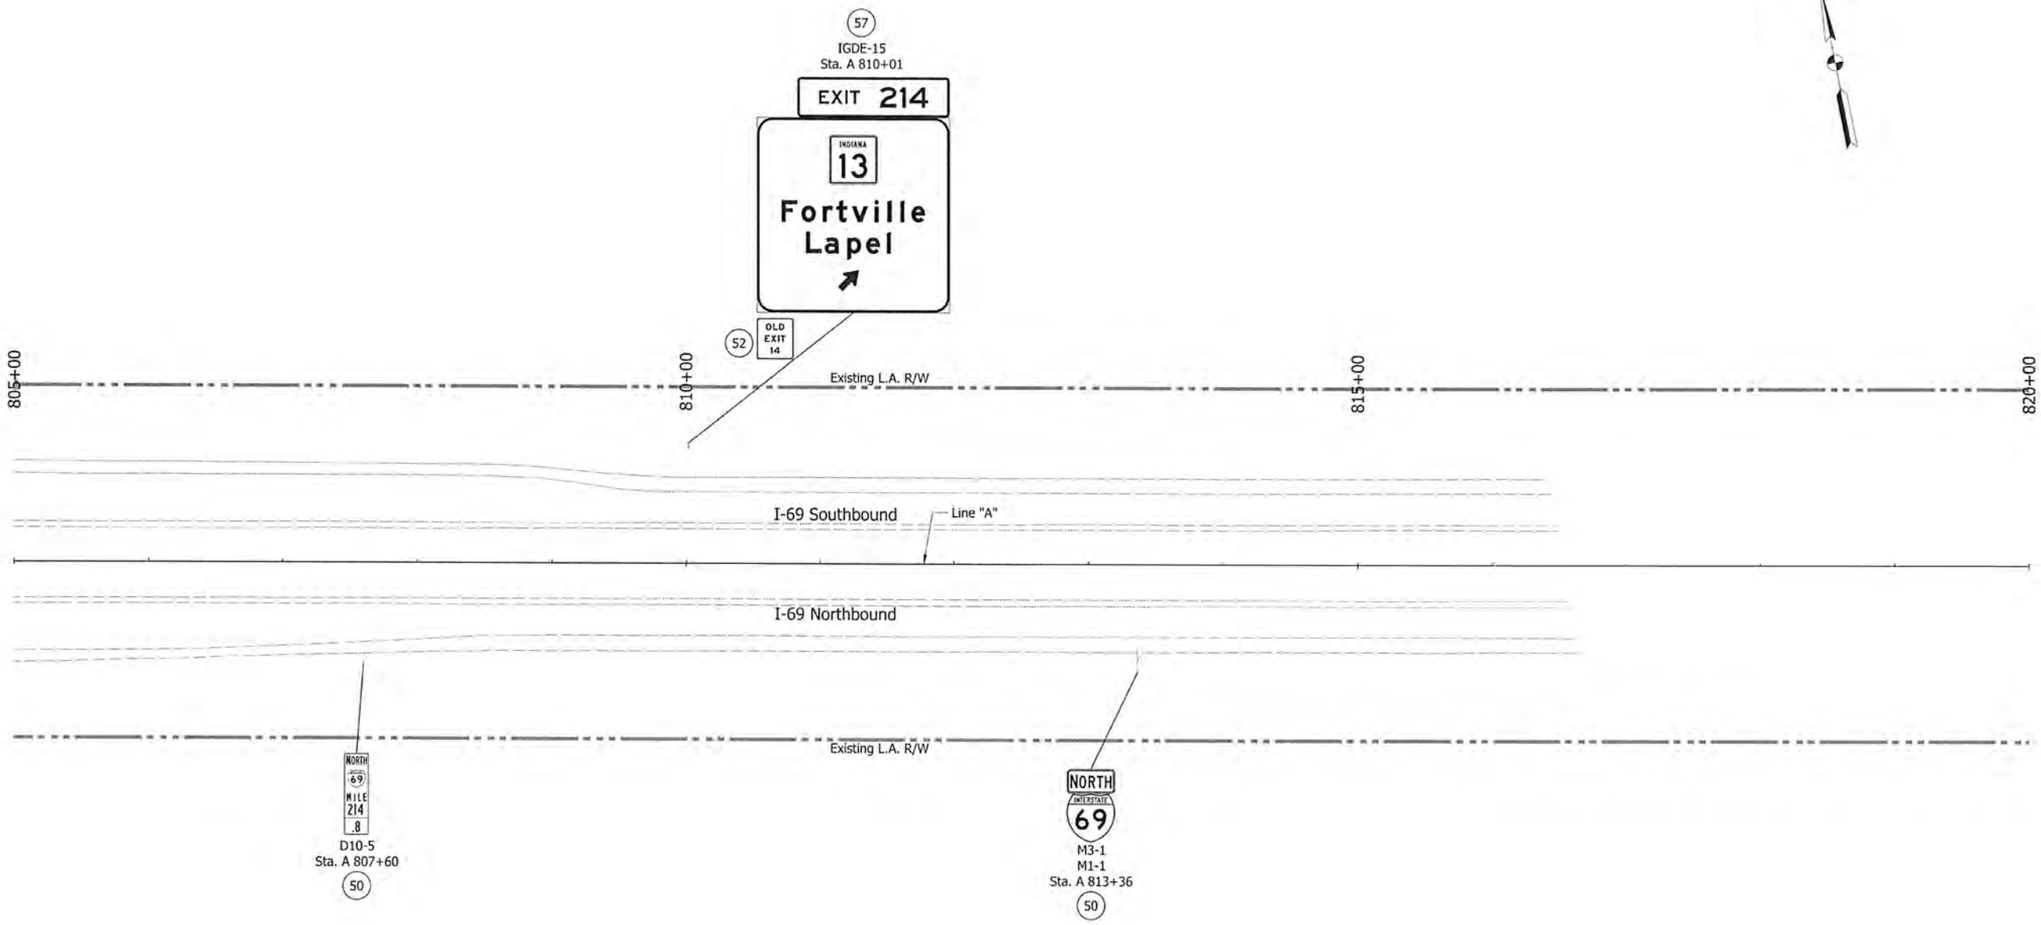

Note:

All stations labeled off of Line "A" unless otherwise noted.

IGDE - Interstate Guide Directional Existing Sign
IGDOE - Interstate Guide Directional Overhead Existing Sign
IGSE - Interstate Guide Service Existing Sign
IGIE - Interstate Guide Information Existing Sign
(50) - No change required to existing sign and supports.
(52) - Remove existing sheet sign from supports.
(53) - Remove existing panel sign from overhead sign structure.
(56) - Remove existing sheet sign and supports.
(57) - Remove existing ground mounted panel sign, supports and foundations.
(58) - Remove existing overhead sign, supports, and foundations.
(60) - Existing panel sign on new supports.
(61) - Existing panel sign on new overhead structure.

MATTHEW A. TAYLOR REGISTERED INDIANA PROFESSIONAL ENGINEER

RECOMMENDED FOR APPROVAL _____ DESIGN ENGINEER 9/15/15 DATE

DESIGNED:	ATW	DRAWN:	JNII
CHECKED:	MAT	CHECKED:	MAT

INDIANA
DEPARTMENT OF TRANSPORTATION

EXISTING SIGNING PLAN
STA. 805+00 - STA. 820+00 "A"

HORIZONTAL SCALE	BRIDGE FILE
1"=50'	
VERTICAL SCALE	DESIGNATION
N/A	1383336
SURVEY BOOK	SHEETS
ELECTRONIC	43 of 121
CONTRACT	PROJECT
R-37053	1383332

IP_PWP:dms04647\Sht_Ex Signing Plan_50_40.dgn
07-MAY-2015

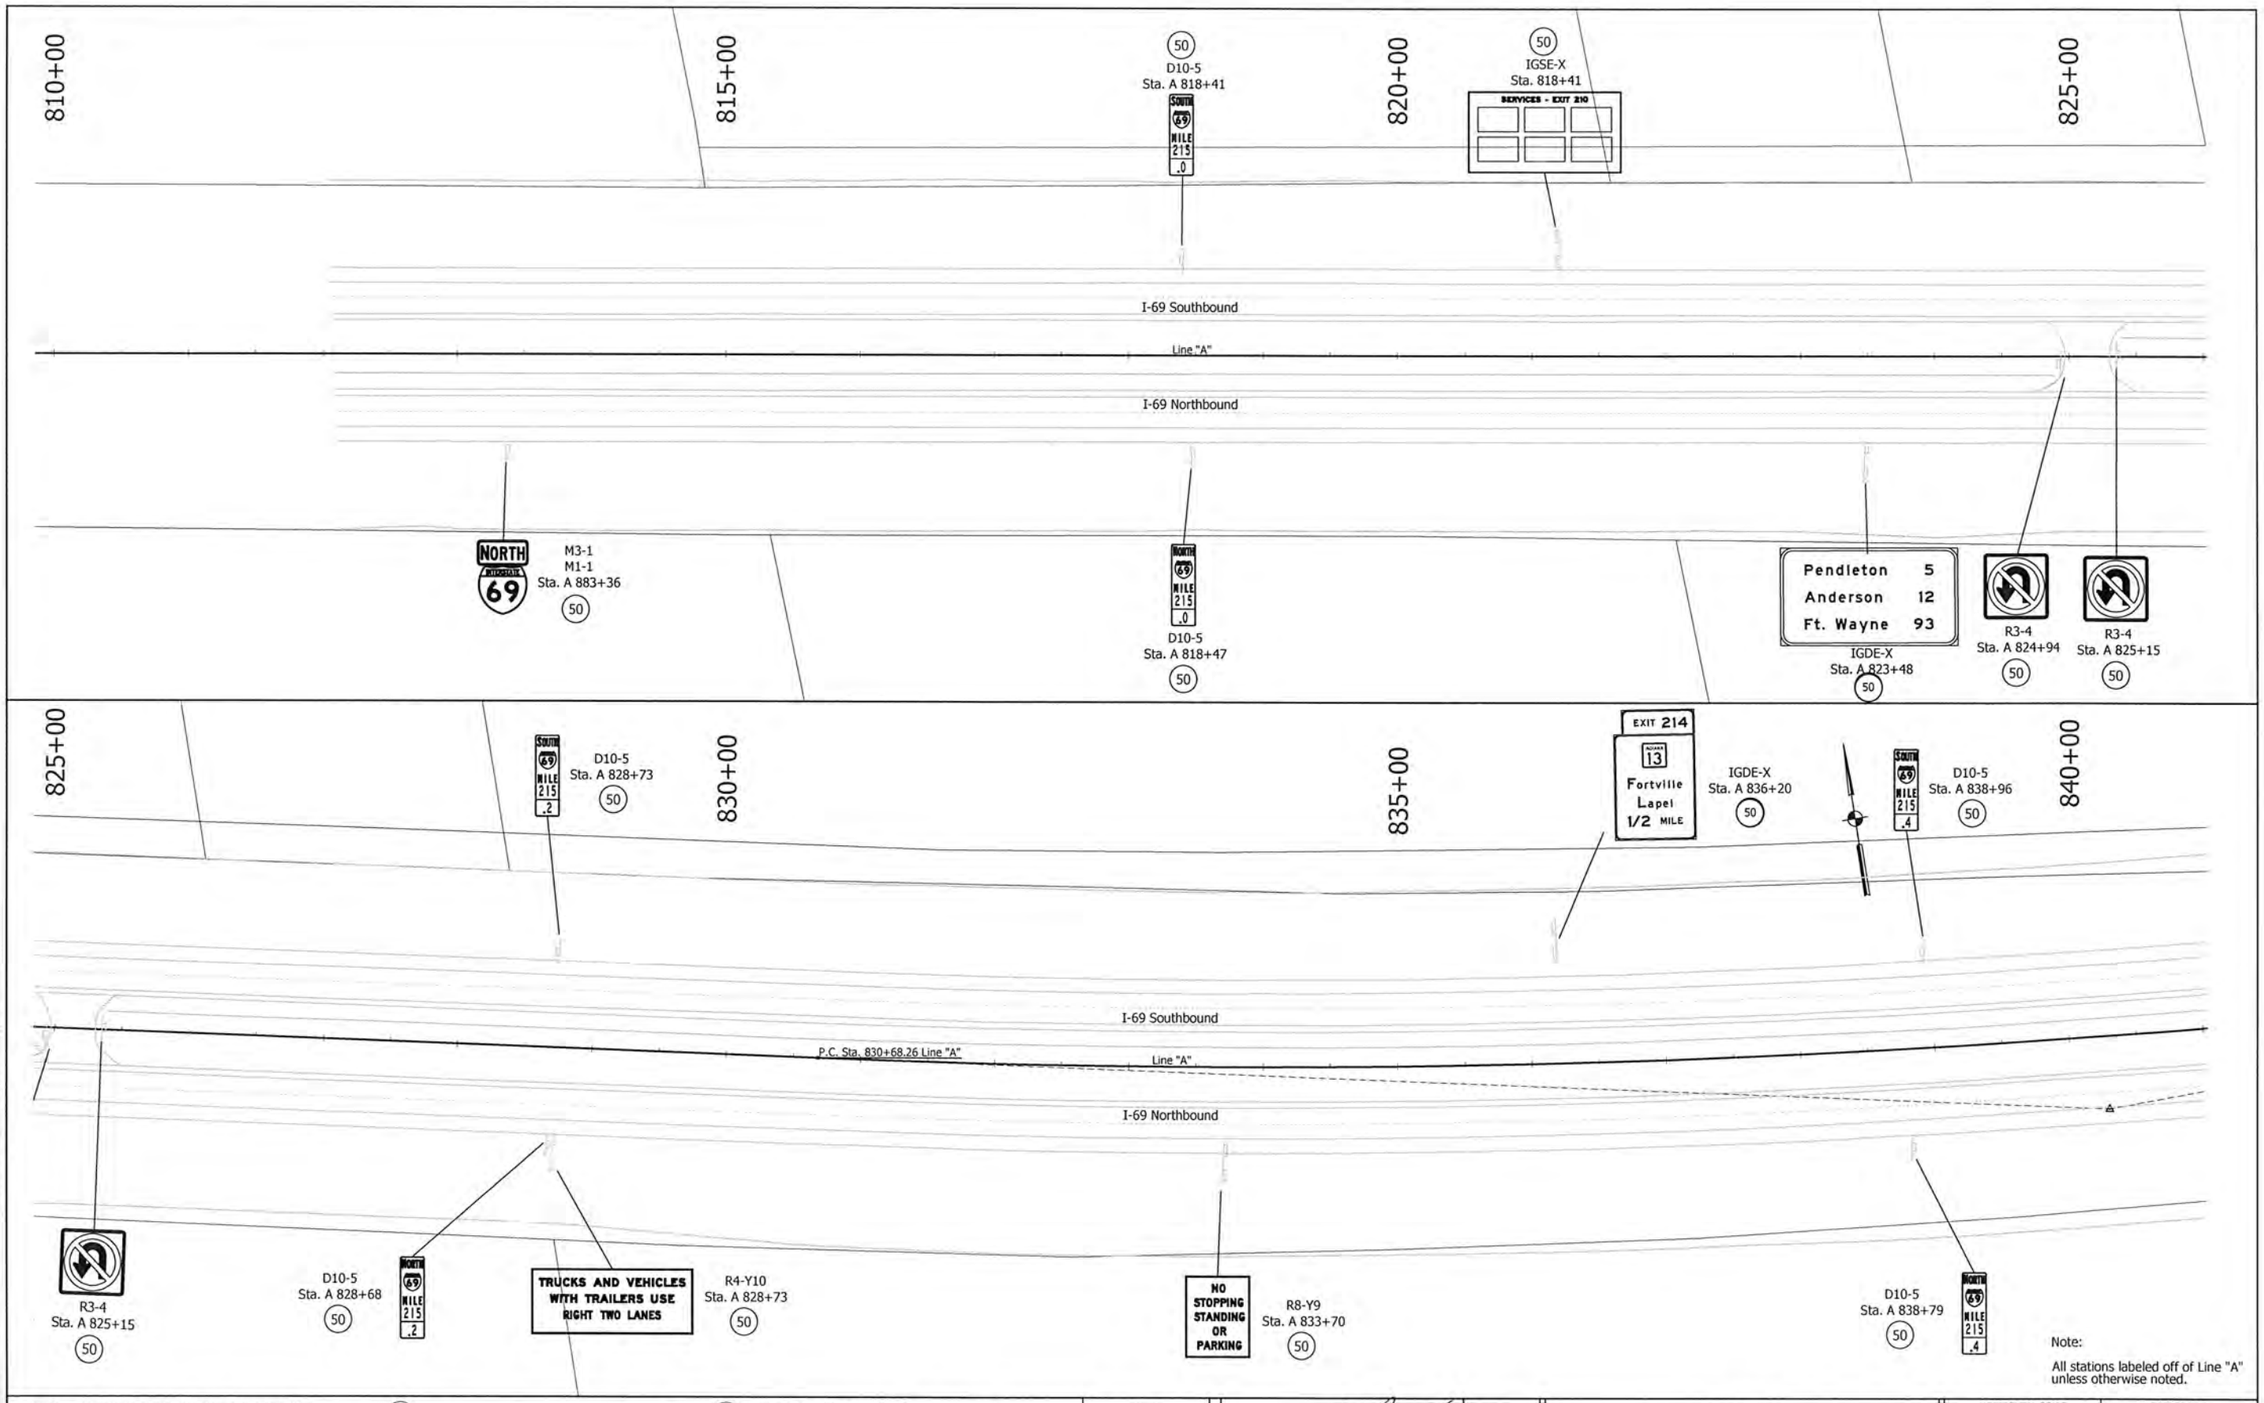

Note:

All stations labeled off of Line "A" unless otherwise noted.

IGDE - Interstate Guide Directional Existing Sign
IGDOE- Interstate Guide Directional Overhead Existing Sign
IGSE - Interstate Guide Service Existing Sign
IGIE - Interstate Guide Information Existing Sign
(50) - No change required to existing sign and supports.

(52) - Remove existing sheet sign from supports.
(53) - Remove existing panel sign from overhead sign structure.
(56) - Remove existing sheet sign and supports.
(57) - Remove existing ground mounted panel sign, supports and foundations.
(58) - Remove existing overhead sign, supports, and foundations.
(60) - Existing panel sign on new supports.
(61) - Existing panel sign on new overhead structure.

MATTHEW A. TAYLOR REGISTERED PROFESSIONAL ENGINEER INDIANA

RECOMMENDED FOR APPROVAL — DESIGN ENGINEER — DATE 9/15/15

DESIGNED: ATW | DRAWN: JNH
CHECKED: MAT | CHECKED: MAT

INDIANA
DEPARTMENT OF TRANSPORTATION

EXISTING
SIGNING PLAN

HORIZONTAL SCALE	BRIDGE FILE
1" = 50'	-
VERTICAL SCALE	DESIGNATION
N/A	1383332
SURVEY BOOK	SHEETS
-	44 of 121
CONTRACT	PROJECT
R-37053	1383332

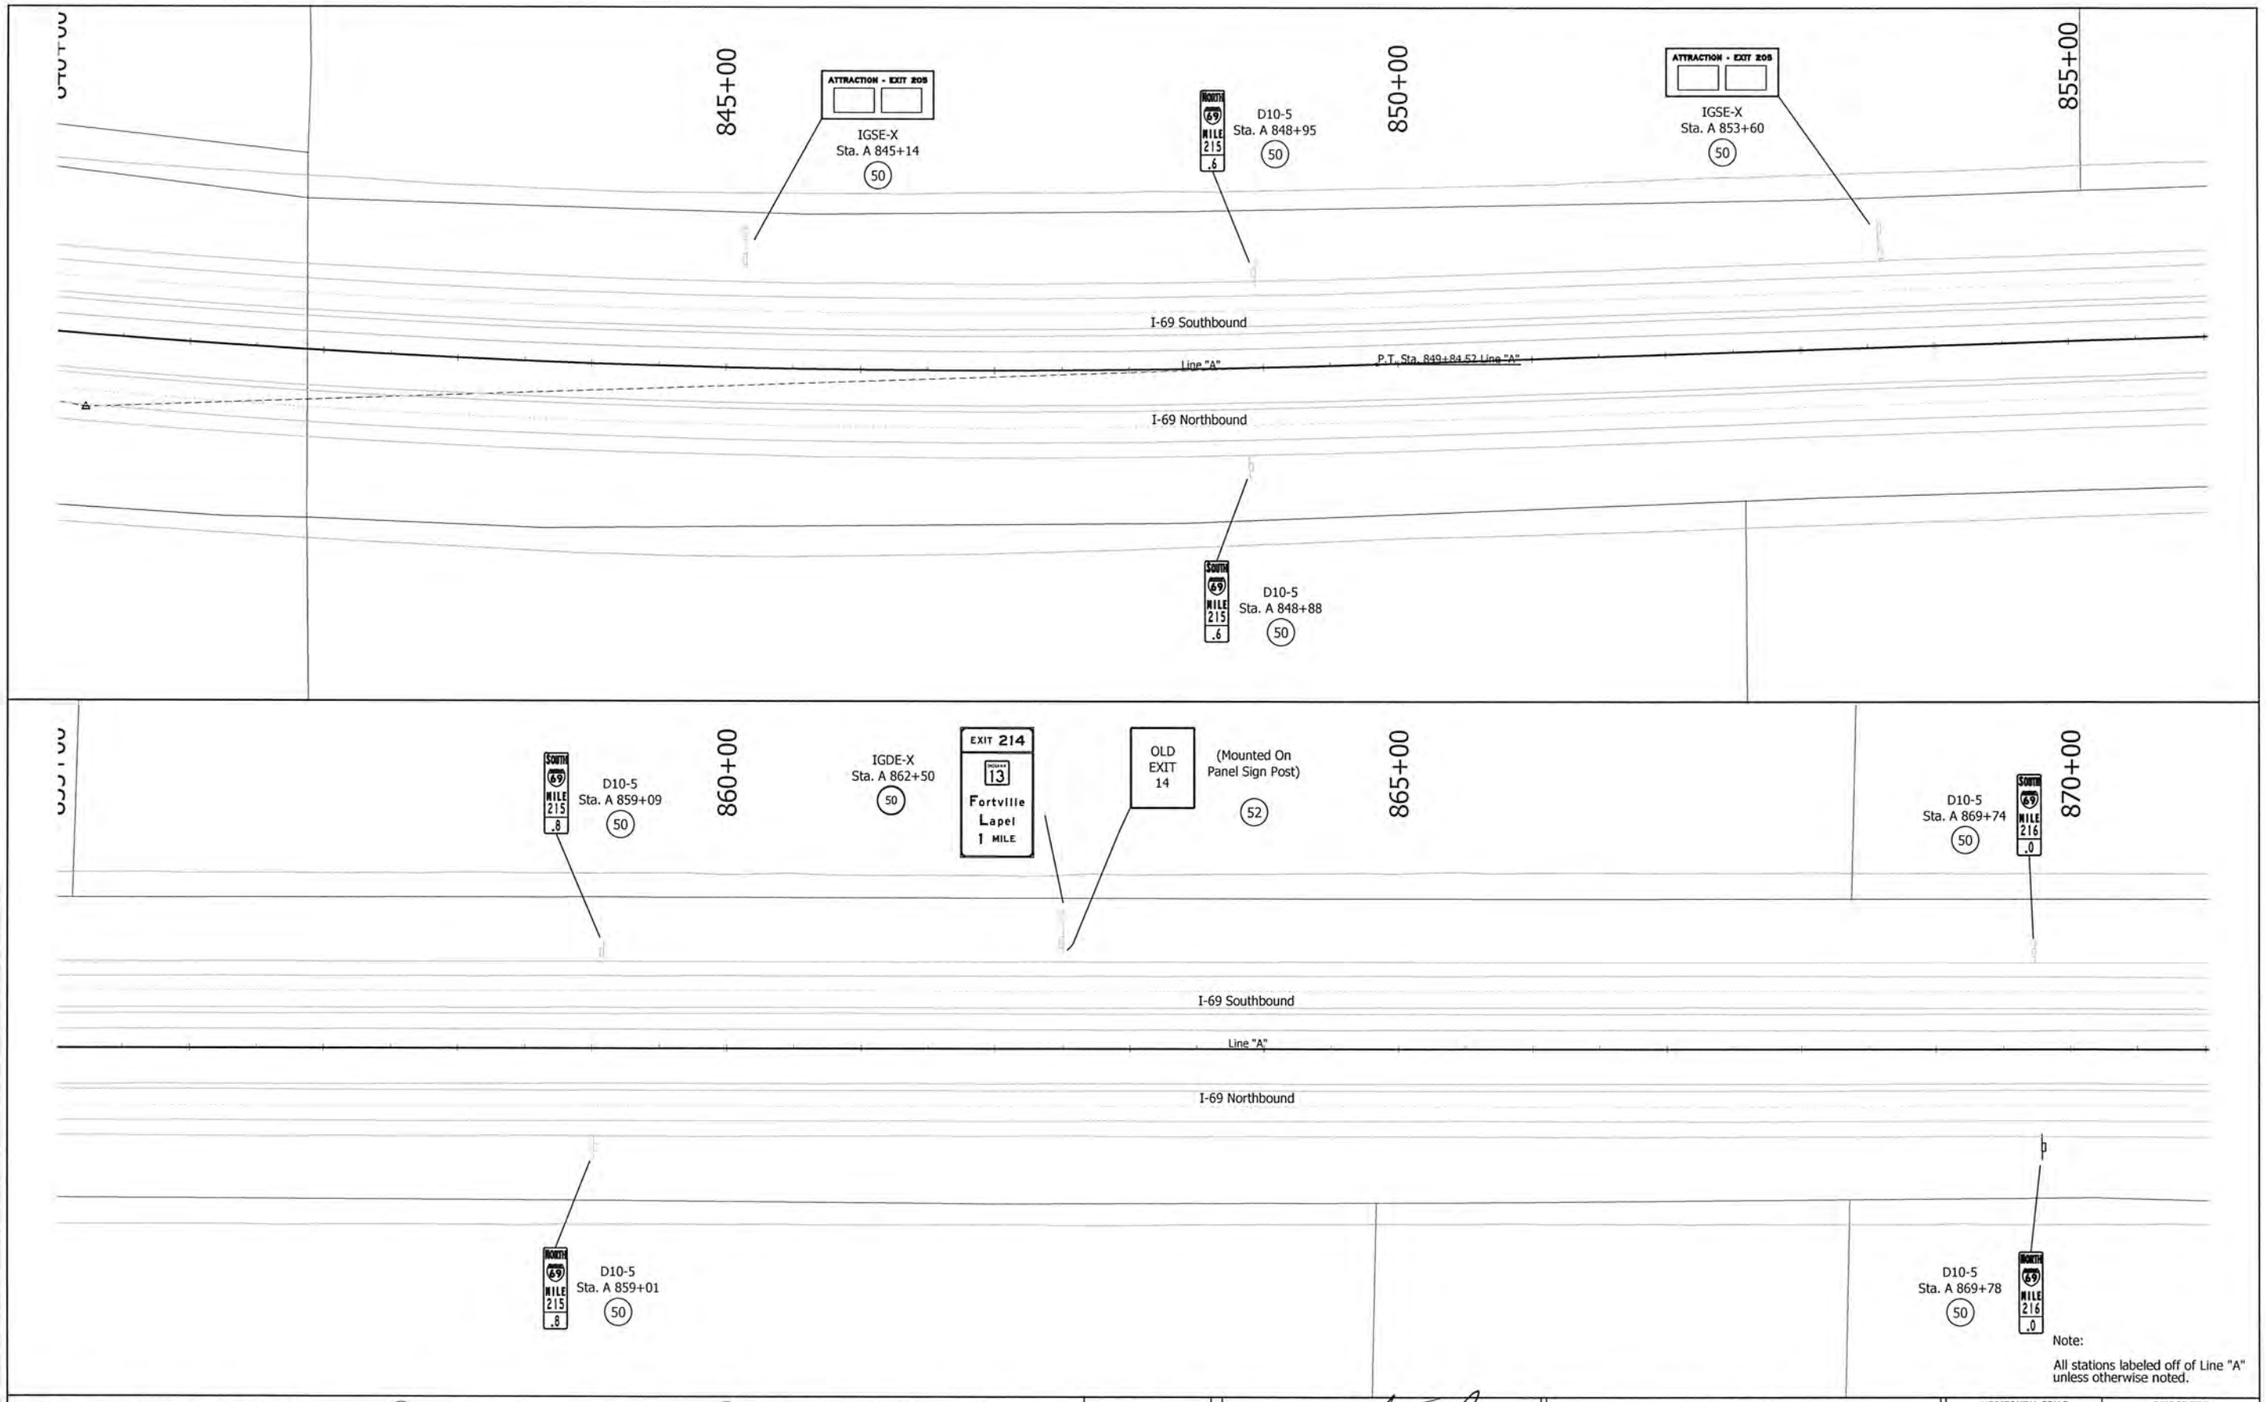

Note:

All stations labeled off of Line "A" unless otherwise noted.

IGDE - Interstate Guide Directional Existing Sign
IGDOE- Interstate Guide Directional Overhead Existing Sign
IGSE - Interstate Guide Service Existing Sign
IGIE - Interstate Guide Information Existing Sign
(50) - No change required to existing sign and supports.
(52) - Remove existing sheet sign from supports.
(53) - Remove existing panel sign from overhead sign structure.
(56) - Remove existing sheet sign and supports.
(57) - Remove existing ground mounted panel sign, supports and foundations.
(58) - Remove existing overhead sign, supports, and foundations.
(60) - Existing panel sign on new supports.
(61) - Existing panel sign on new overhead structure.

MATTHEW A. TAYLOR
REGISTERED
INDIANA
PROFESSIONAL ENGINEER

RECOMMENDED FOR APPROVAL
DESIGN ENGINEER
DATE 9/30/15

DESIGNED: ATW
DRAWN: JNH
CHECKED: MAT
CHECKED: MAT

INDIANA
DEPARTMENT OF TRANSPORTATION

EXISTING
SIGNING PLAN

HORIZONTAL SCALE	BRIDGE FILE
1" = 50'	-
VERTICAL SCALE	DESIGNATION
N/A	1383332
SURVEY BOOK	SHEETS
-	45 of 121
CONTRACT	PROJECT
R-37053	1383332

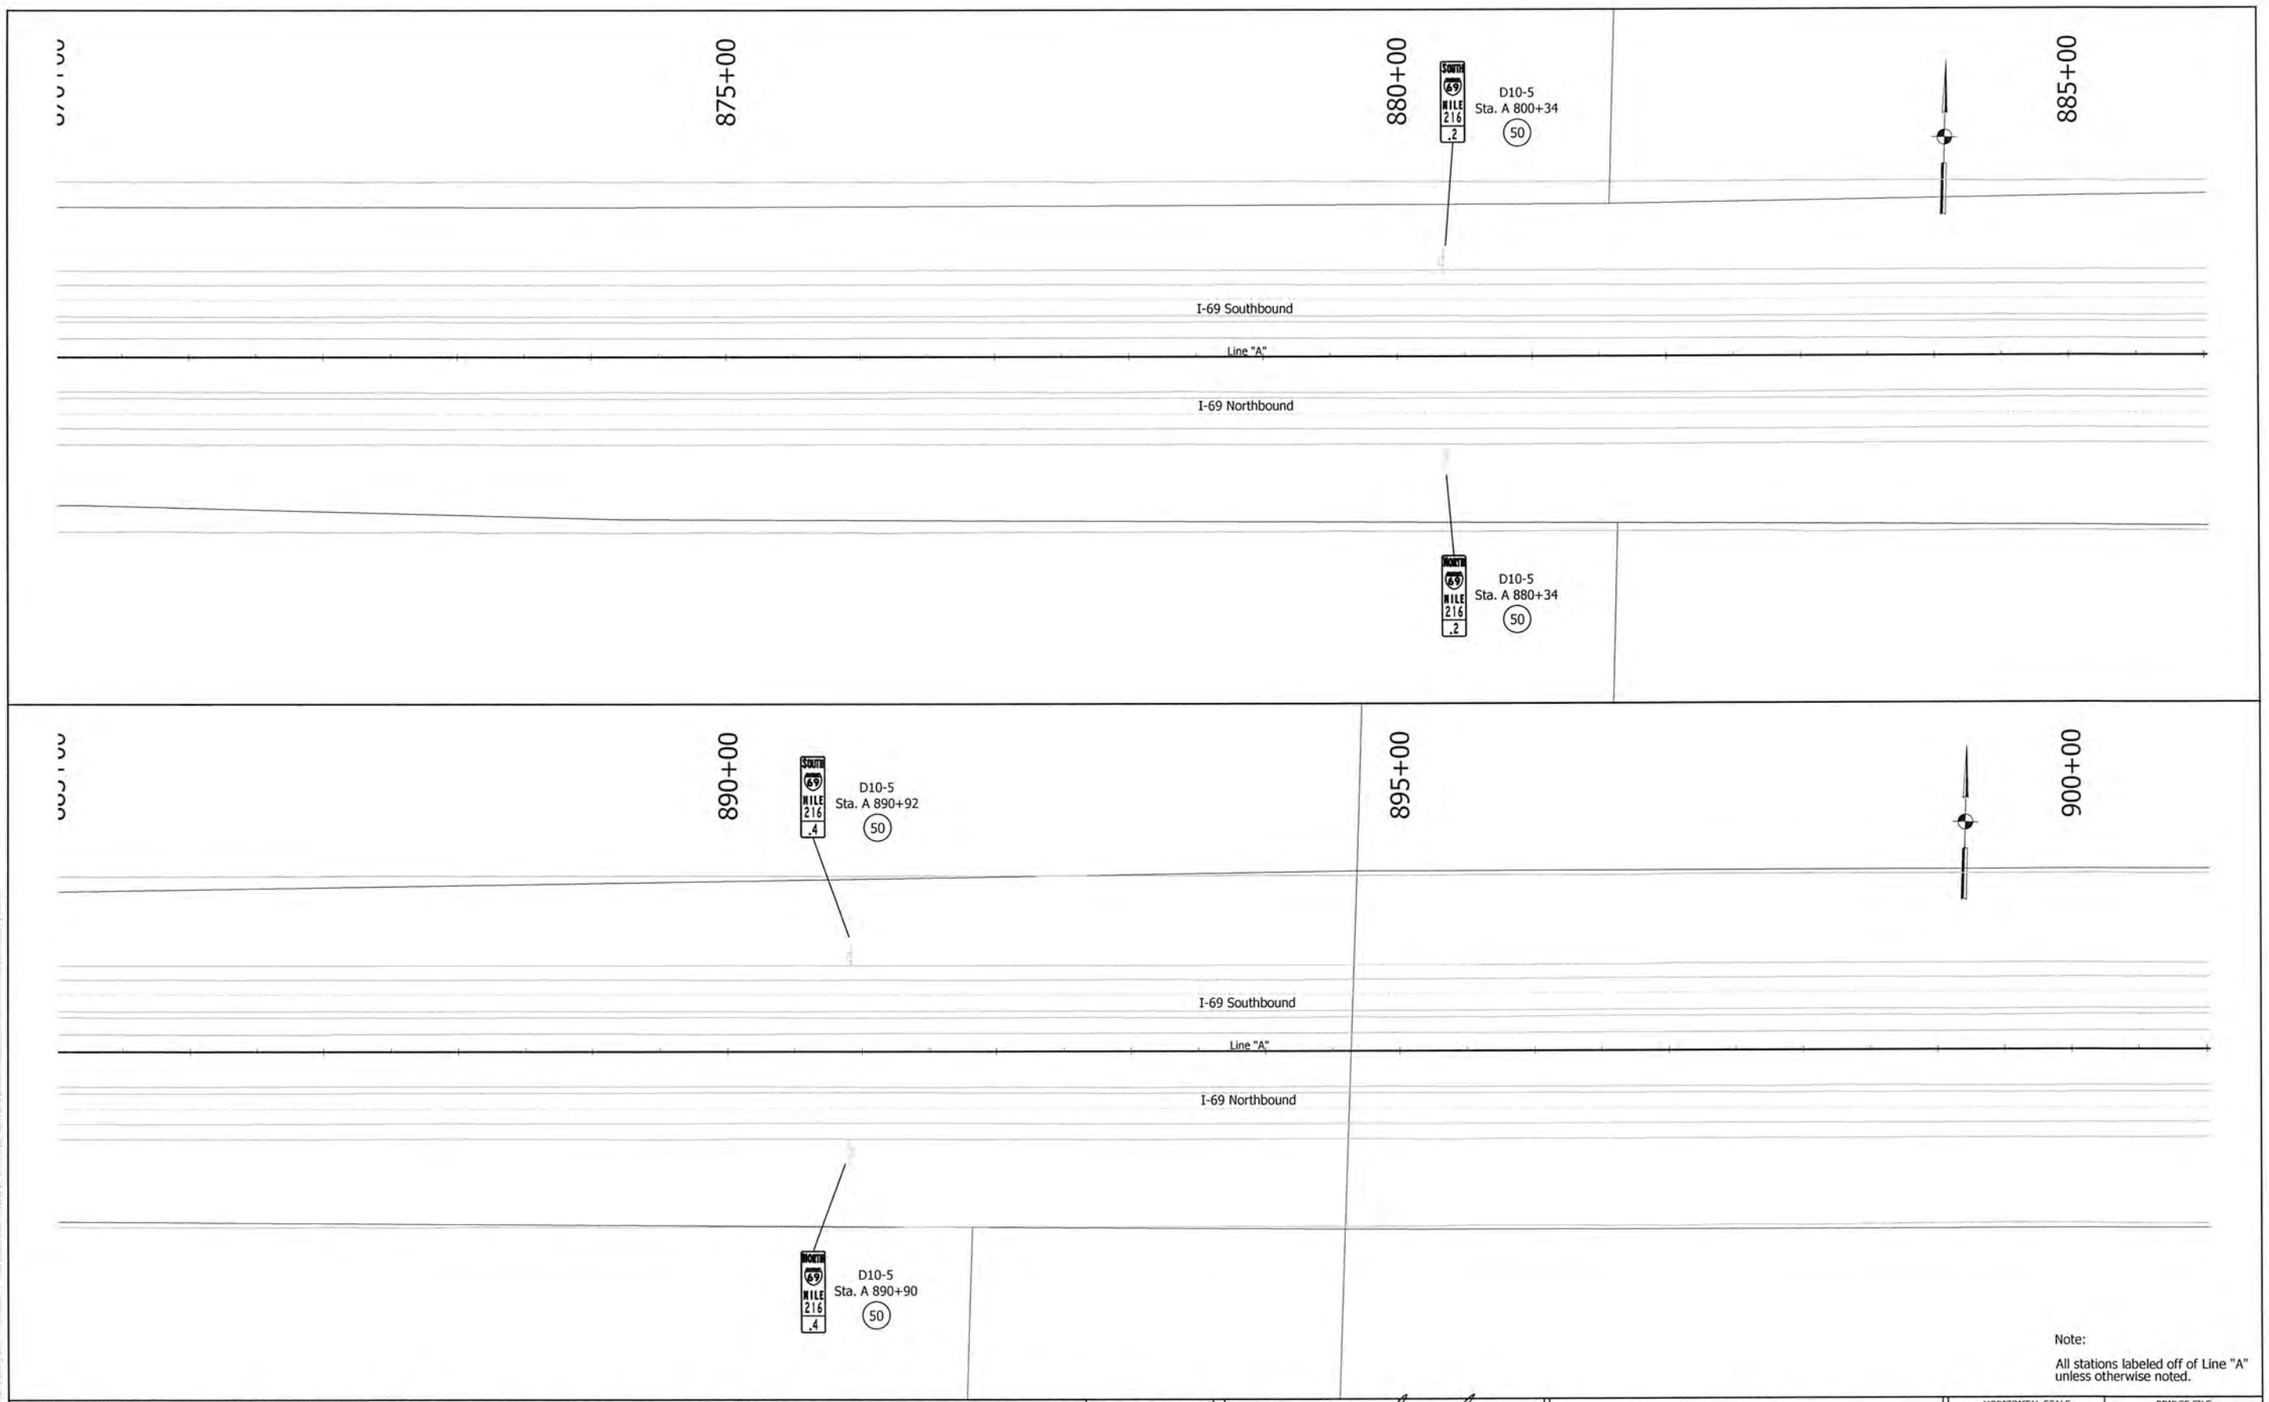

Note:

All stations labeled off of Line "A" unless otherwise noted.

IGDE - Interstate Guide Directional Existing Sign
IGDOE- Interstate Guide Directional Overhead Existing Sign
IGSE - Interstate Guide Service Existing Sign
IGIE - Interstate Guide Information Existing Sign
(50) - No change required to existing sign and supports.

(52) - Remove existing sheet sign from supports.
(53) - Remove existing panel sign from overhead sign structure.
(56) - Remove existing sheet sign and supports.
(57) - Remove existing ground mounted panel sign, supports and foundations.

(58) - Remove existing overhead sign, supports, and foundations.
(60) - Existing panel sign on new supports.
(61) - Existing panel sign on new overhead structure.

MATTHEW A. TAYLOR REGISTERED PROFESSIONAL ENGINEER INDIANA

RECOMMENDED FOR APPROVAL — DESIGN ENGINEER — DATE 9/15/15

DESIGNED: ATW | DRAWN: JNII
CHECKED: MAT | CHECKED: MAT

INDIANA
DEPARTMENT OF TRANSPORTATION

EXISTING
SIGNING PLAN

HORIZONTAL SCALE	BRIDGE FILE
1" = 50'	-
VERTICAL SCALE	DESIGNATION
N/A	1383332
SURVEY BOOK	SHEETS
-	46 of 121
CONTRACT	PROJECT
R-37053	1383332

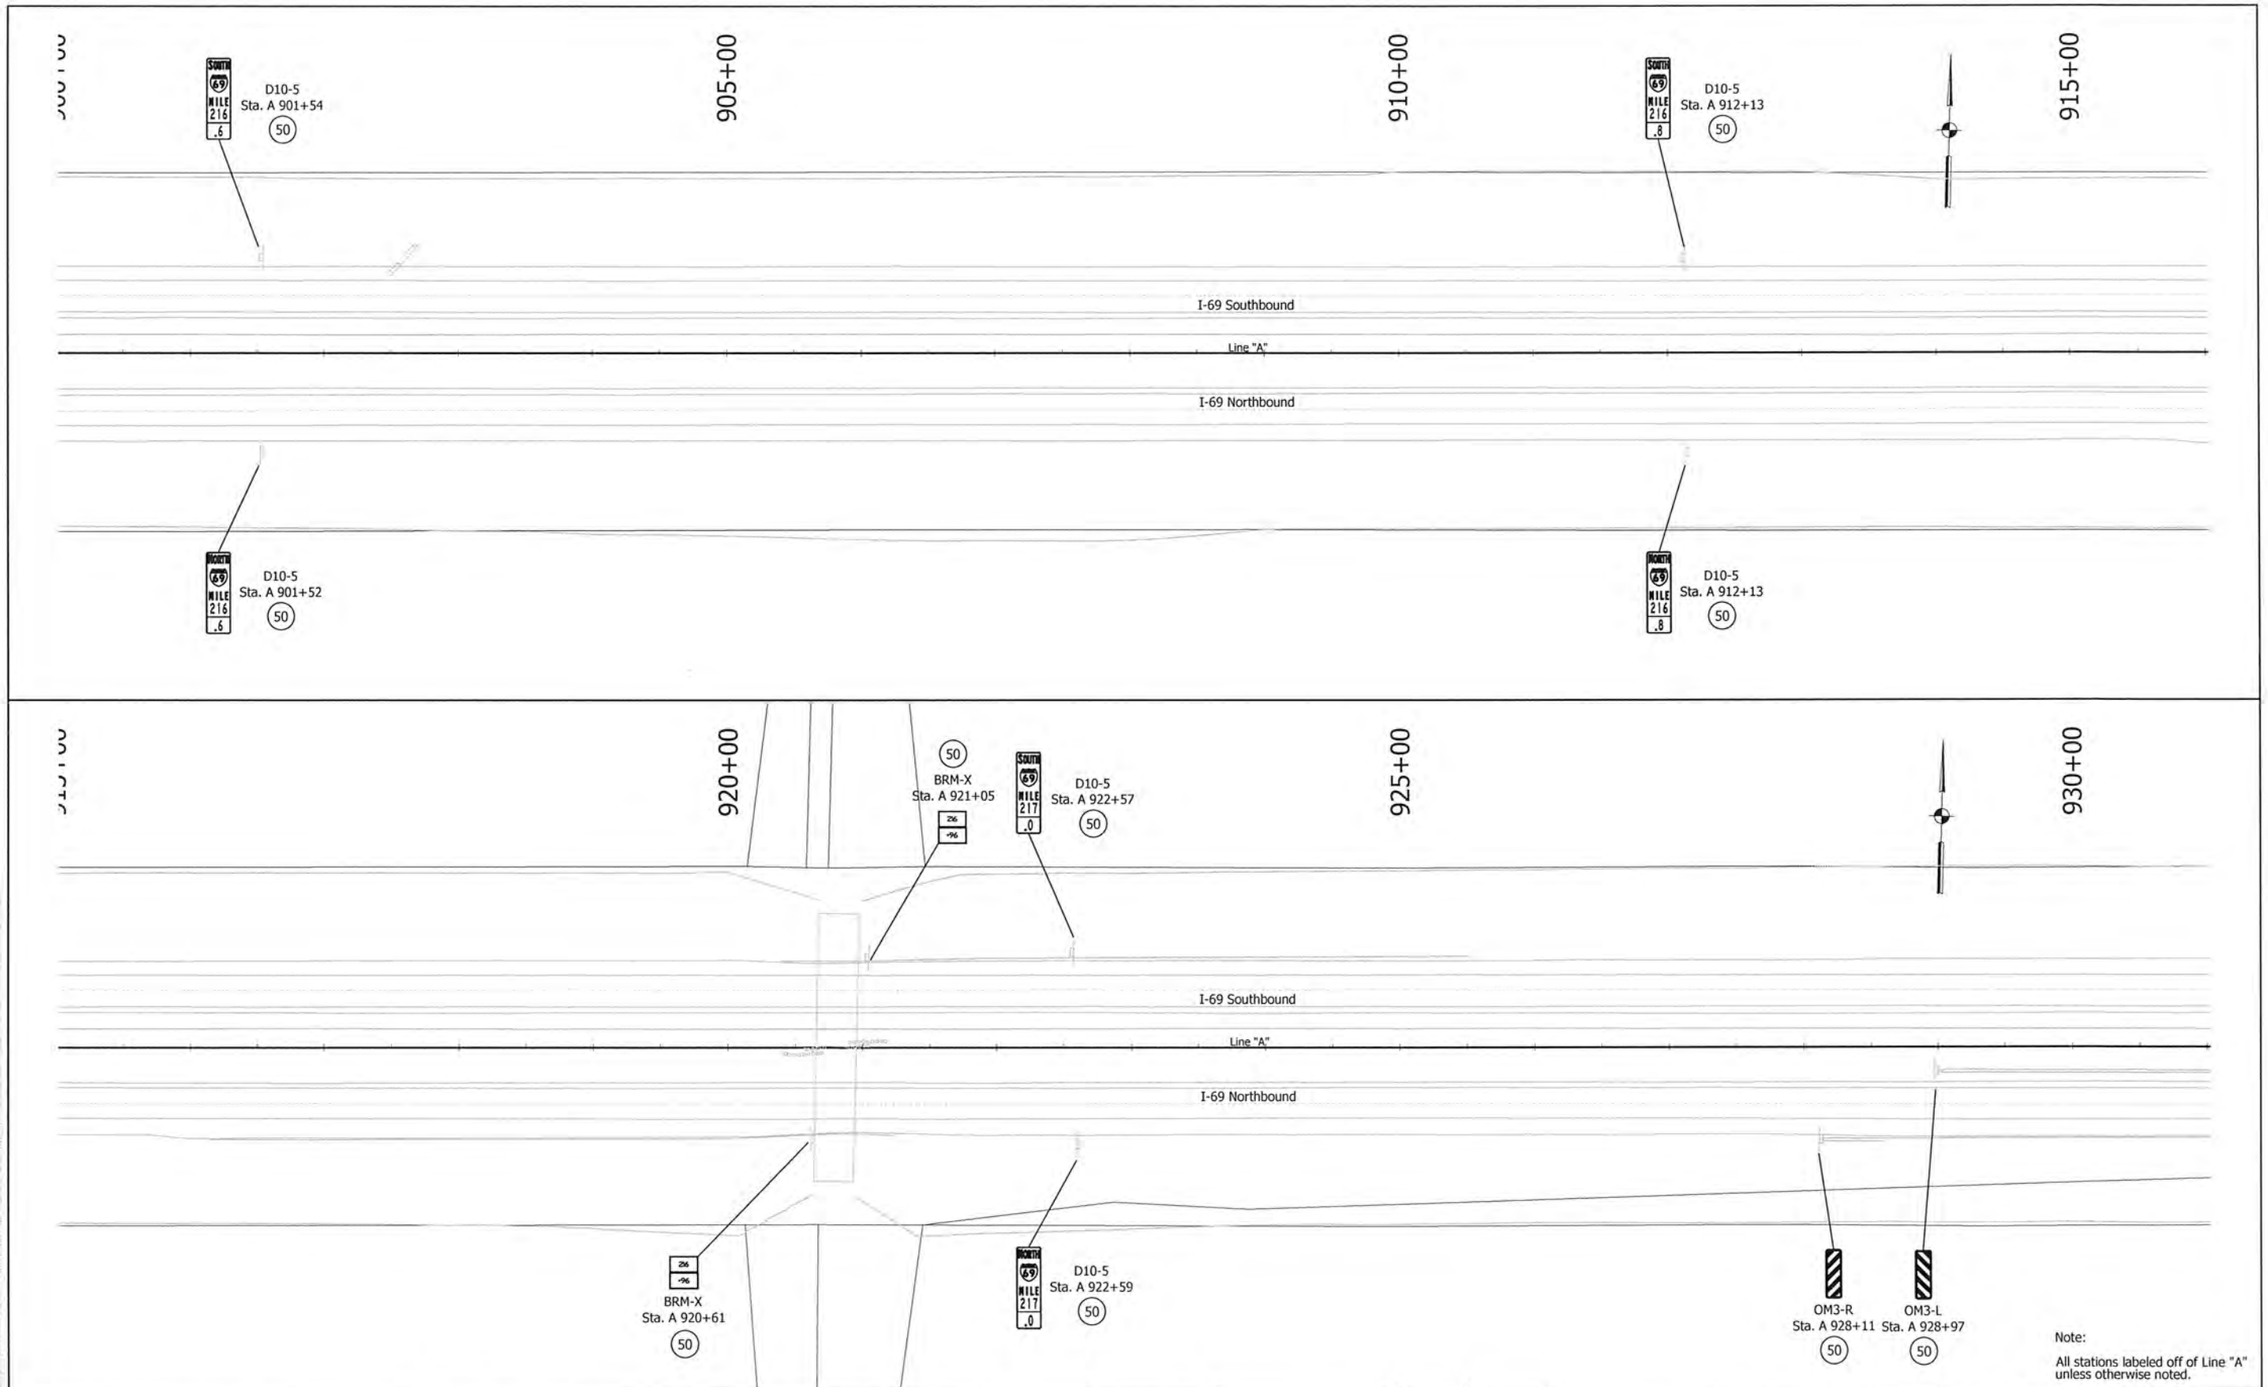

Note:

All stations labeled off of Line "A" unless otherwise noted.

IGDE - Interstate Guide Directional Existing Sign
IGDOE- Interstate Guide Directional Overhead Existing Sign
IGSE - Interstate Guide Service Existing Sign
IGIE - Interstate Guide Information Existing Sign
(50) - No change required to existing sign and supports.

(52) - Remove existing sheet sign from supports.
(53) - Remove existing panel sign from overhead sign structure.
(56) - Remove existing sheet sign and supports.
(57) - Remove existing ground mounted panel sign, supports and foundations.
(58) - Remove existing overhead sign, supports, and foundations.
(60) - Existing panel sign on new supports.
(61) - Existing panel sign on new overhead structure.

MATTHEW A. TAYLOR REGISTERED INDIANA PROFESSIONAL ENGINEER

RECOMMENDED FOR APPROVAL — DESIGN ENGINEER — DATE 9/15/15

DESIGNED: ATW | DRAWN: JNH
CHECKED: MAT | CHECKED: MAT

INDIANA
DEPARTMENT OF TRANSPORTATION

EXISTING
SIGNING PLAN

HORIZONTAL SCALE	BRIDGE FILE
1" = 50'	-
VERTICAL SCALE	DESIGNATION
N/A	1383332
SURVEY BOOK	SHEETS
-	47 of 121
CONTRACT	PROJECT
R-37053	1383332

930+00

935+00

940+00

945+00

50
BRM-X
Sta. A 934+45

D10-5
Sta. A 934+47
50

D10-5
Sta. A 942+86
50

I-69 Southbound

Line "A"

I-69 Northbound

BRM-X
Sta. A 932+31
50

D10-5
Sta. A 934+40
50

(Mounted On
Panel Sign Post)
52

OLD
EXIT
19

EXIT 219
38 WEST
Noblesville
Pendleton
1 MILE

IGDE-X
Sta. A 937+83
57

D10-5
Sta. A 942+86
50

945+00

950+00

955+00

960+00

D10-5
Sta. A 953+22
50

Y8-Y8
Sta. A 954+99
50

P.C. Sta. 947+16.70 Line "A"

I-69 Southbound

Line "A"

I-69 Northbound

IGSE-X
Sta. A 946+22
50

D10-5
Sta. A 953+22
50

IGSE-X
Sta. A 955+43
50

Note:

All stations labeled off of Line "A" unless otherwise noted.

IGDE - Interstate Guide Directional Existing Sign
IGDOE- Interstate Guide Directional Overhead Existing Sign
IGSE - Interstate Guide Service Existing Sign
IGIE - Interstate Guide Information Existing Sign
(50) - No change required to existing sign and supports.

(52) - Remove existing sheet sign from supports.
(53) - Remove existing panel sign from overhead sign structure.
(56) - Remove existing sheet sign and supports.
(57) - Remove existing ground mounted panel sign, supports and foundations.

(58) - Remove existing overhead sign, supports, and foundations.
(60) - Existing panel sign on new supports.
(61) - Existing panel sign on new overhead structure.

MATTHEW A. TAYLOR REGISTERED INDIANA PROFESSIONAL ENGINEER

RECOMMENDED FOR APPROVAL
DESIGN ENGINEER
9/15/15
DATE

DESIGNED: ATW
DRAWN: JNII
CHECKED: MAT
CHECKED: MAT

INDIANA
DEPARTMENT OF TRANSPORTATION

EXISTING
SIGNING PLAN

HORIZONTAL SCALE	BRIDGE FILE
1" = 50'	-
VERTICAL SCALE	DESIGNATION
N/A	1383332
SURVEY BOOK	SHEETS
-	48 of 121
CONTRACT	PROJECT
R-37053	1383332

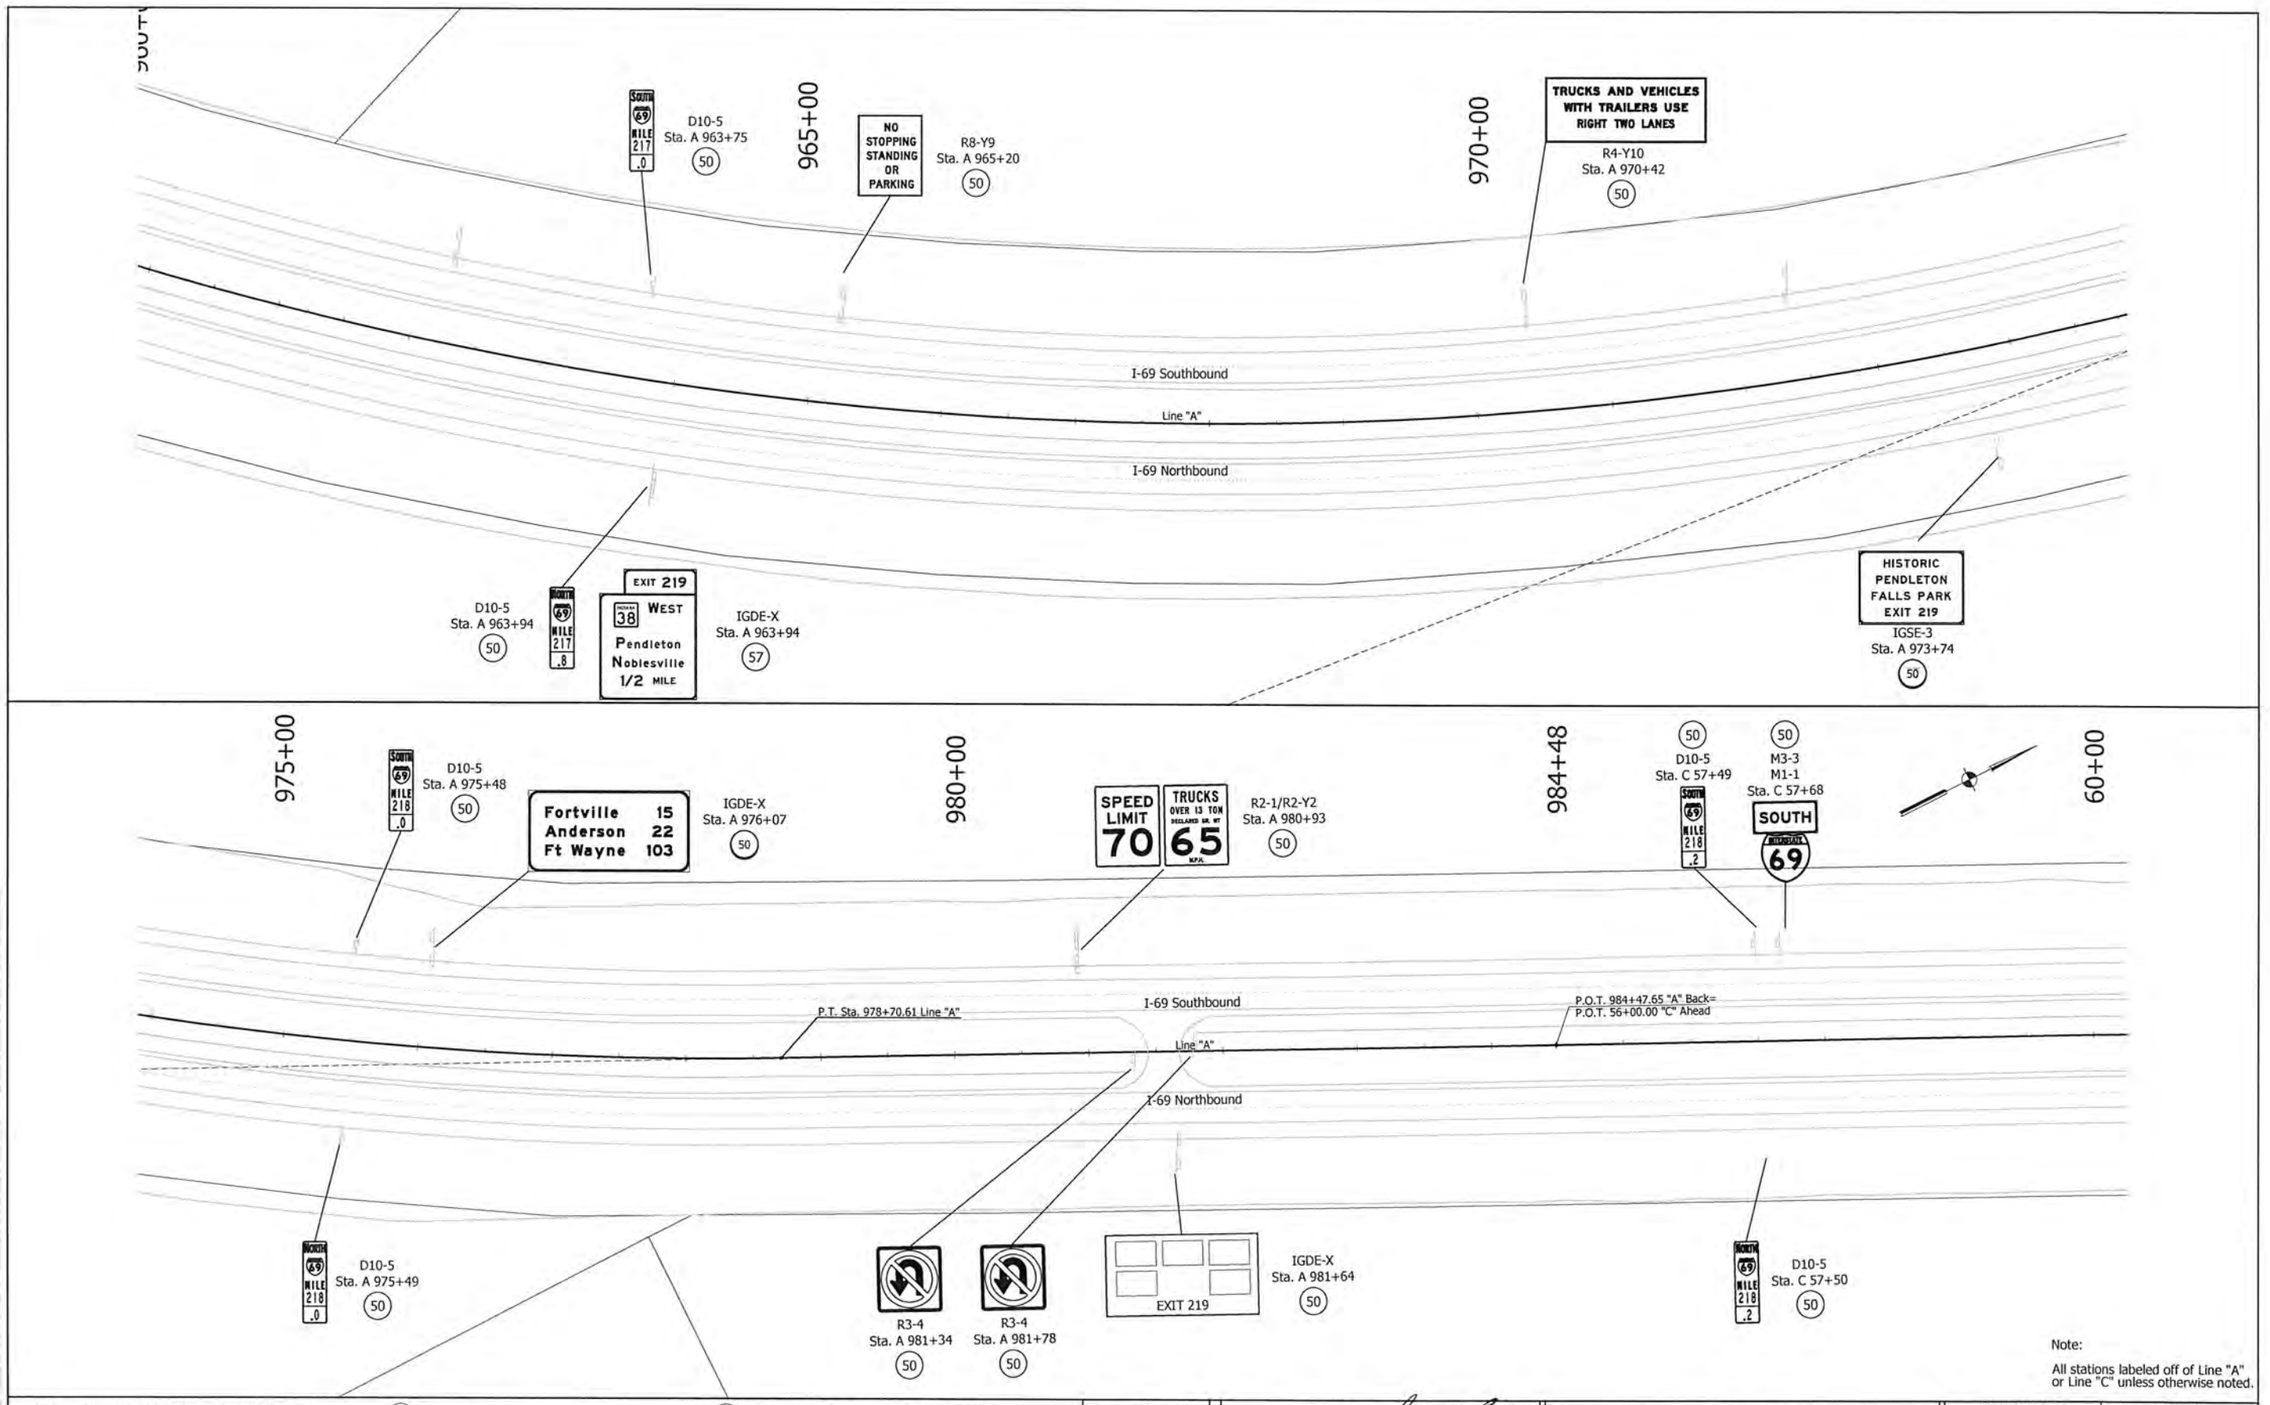

Note:

All stations labeled off of Line "A" or Line "C" unless otherwise noted.

IGDE - Interstate Guide Directional Existing Sign
IGDOE- Interstate Guide Directional Overhead Existing Sign
IGSE - Interstate Guide Service Existing Sign
IGIE - Interstate Guide Information Existing Sign
(50) - No change required to existing sign and supports.

(52) - Remove existing sheet sign from supports.
(53) - Remove existing panel sign from overhead sign structure.
(56) - Remove existing sheet sign and supports.
(57) - Remove existing ground mounted panel sign, supports and foundations.
(58) - Remove existing overhead sign, supports, and foundations.
(60) - Existing panel sign on new supports.
(61) - Existing panel sign on new overhead structure.

MATTHEW A. TAYLOR REGISTERED PROFESSIONAL ENGINEER INDIANA

RECOMMENDED FOR APPROVAL — DESIGN ENGINEER — DATE 9/15/15

DESIGNED: ATW | DRAWN: JNH
CHECKED: MAT | CHECKED: MAT

INDIANA
DEPARTMENT OF TRANSPORTATION

EXISTING
SIGNING PLAN

HORIZONTAL SCALE	BRIDGE FILE
1" = 50'	-
VERTICAL SCALE	DESIGNATION
N/A	1383332
SURVEY BOOK	SHEETS
-	49 of 121
CONTRACT	PROJECT
R-37053	1383332

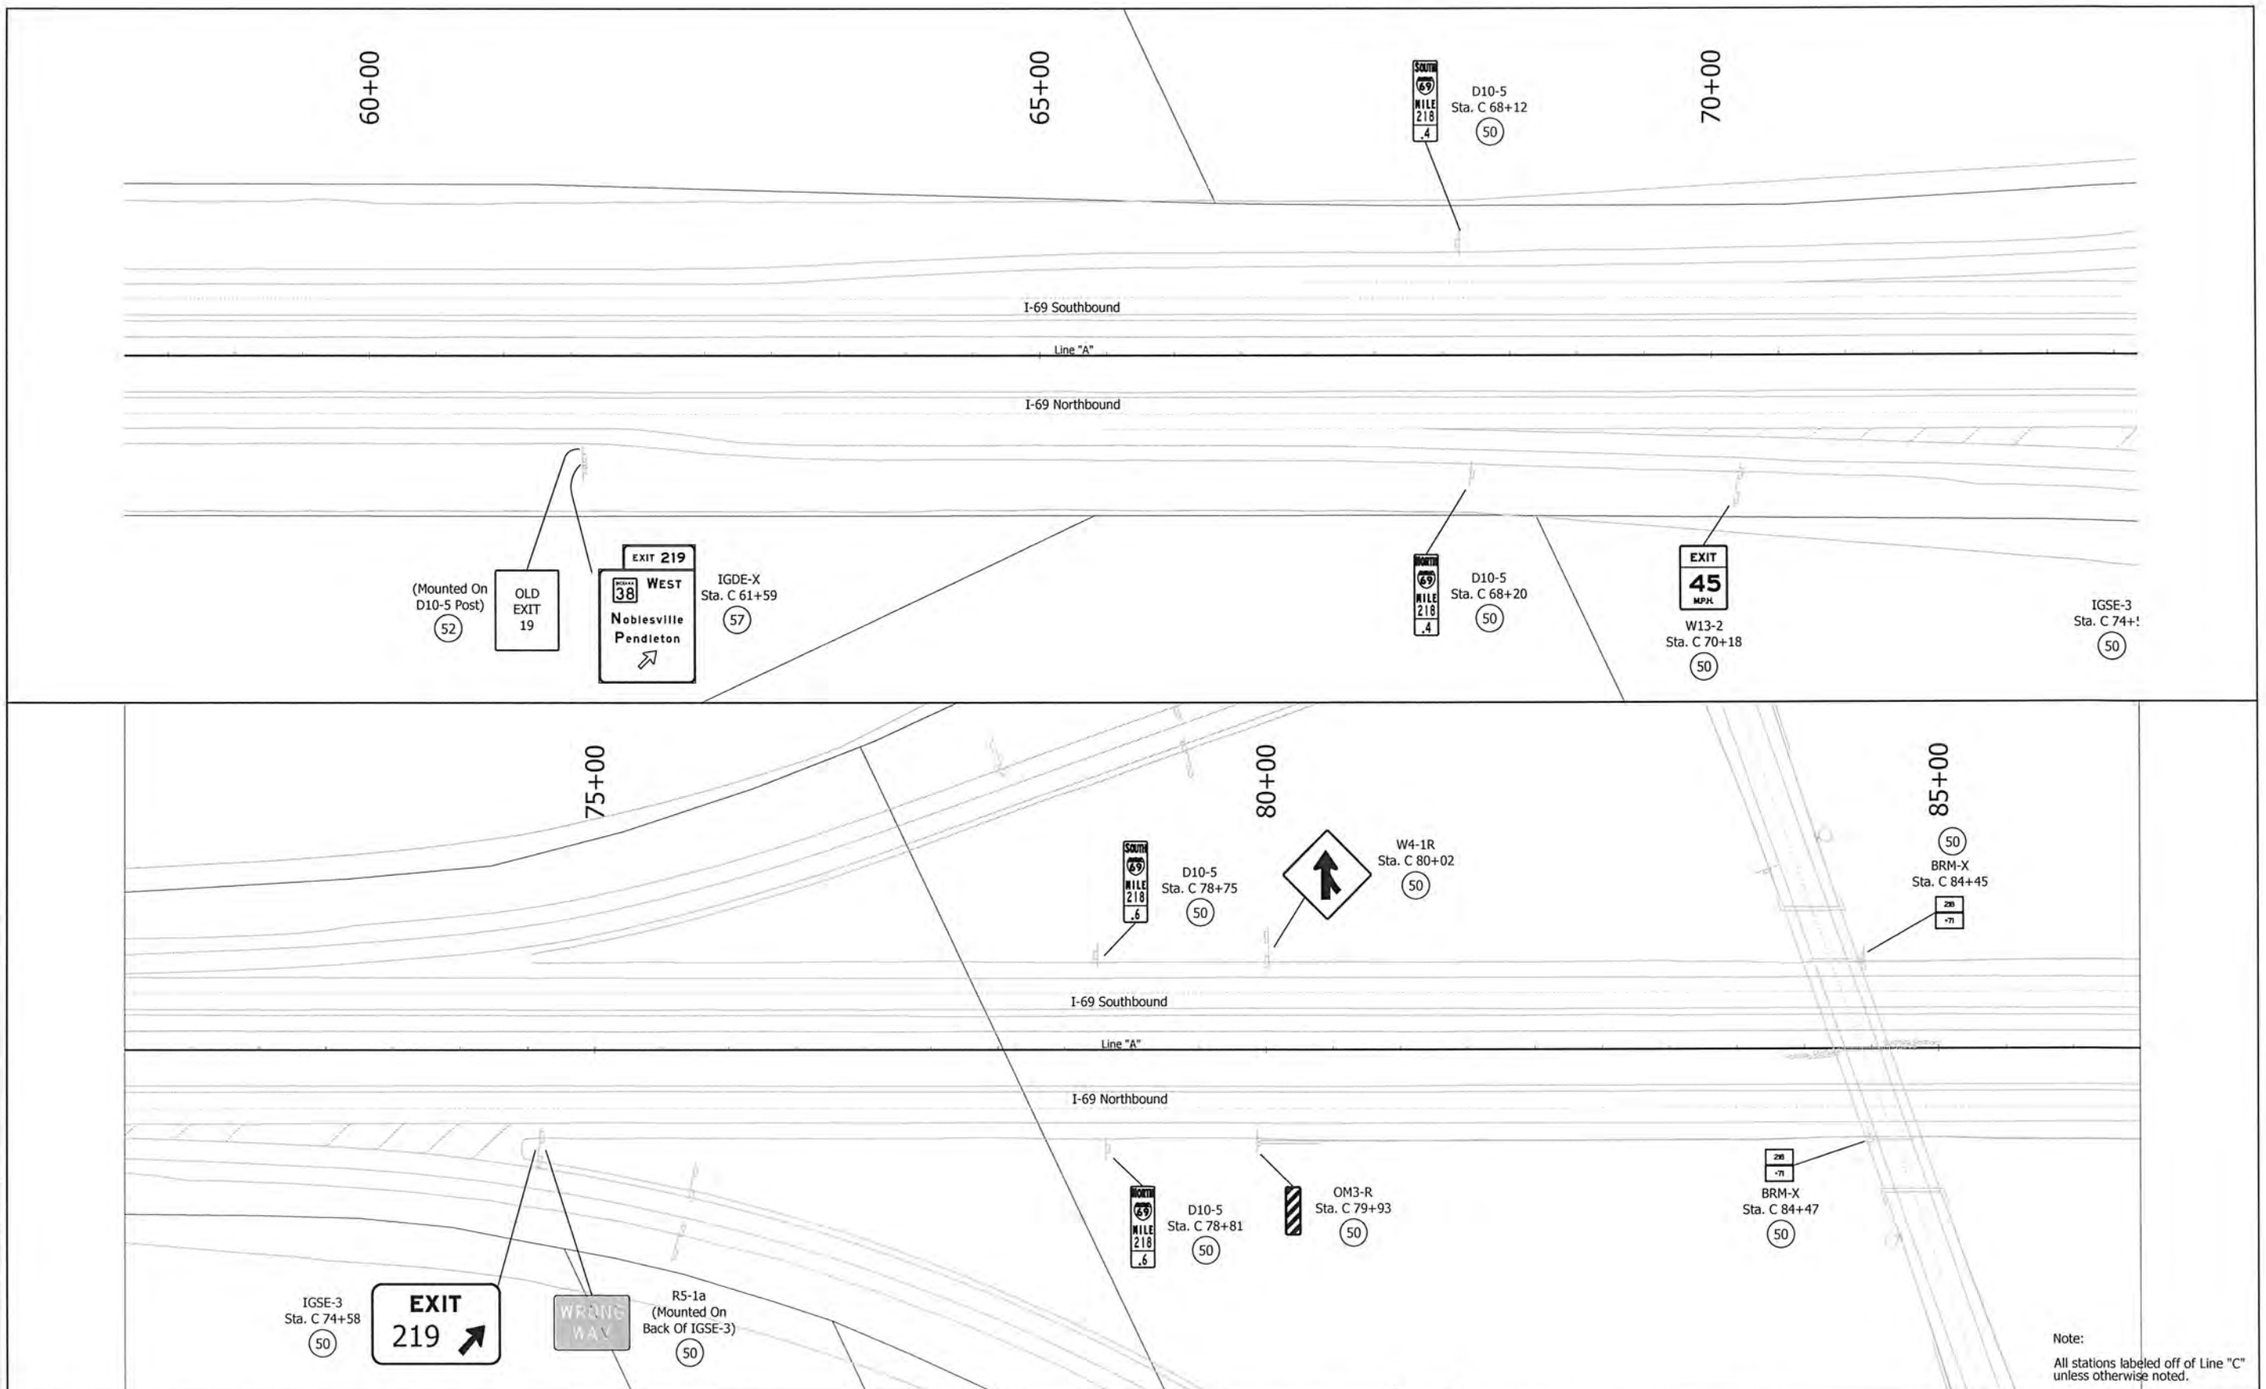

Note:

All stations labeled off of Line "C" unless otherwise noted.

IGDE - Interstate Guide Directional Existing Sign
IGDOE- Interstate Guide Directional Overhead Existing Sign
IGSE - Interstate Guide Service Existing Sign
IGIE - Interstate Guide Information Existing Sign
(50) - No change required to existing sign and supports.
(52) - Remove existing sheet sign from supports.
(53) - Remove existing panel sign from overhead sign structure.
(56) - Remove existing sheet sign and supports.
(57) - Remove existing ground mounted panel sign, supports and foundations.
(58) - Remove existing overhead sign, supports, and foundations.
(60) - Existing panel sign on new supports.
(61) - Existing panel sign on new overhead structure.

MATTHEW A. TAYLOR REGISTERED INDIANA PROFESSIONAL ENGINEER

RECOMMENDED FOR APPROVAL _____ DESIGN ENGINEER 9/15/15 DATE

DESIGNED: ATW DRAWN: JNII
CHECKED: MAT CHECKED: MAT

INDIANA
DEPARTMENT OF TRANSPORTATION

EXISTING
SIGNING PLAN

HORIZONTAL SCALE	BRIDGE FILE
1" = 50'	-
VERTICAL SCALE	DESIGNATION
N/A	1383332
SURVEY BOOK	SHEETS
-	50 of 121
CONTRACT	PROJECT
R-37053	1383332