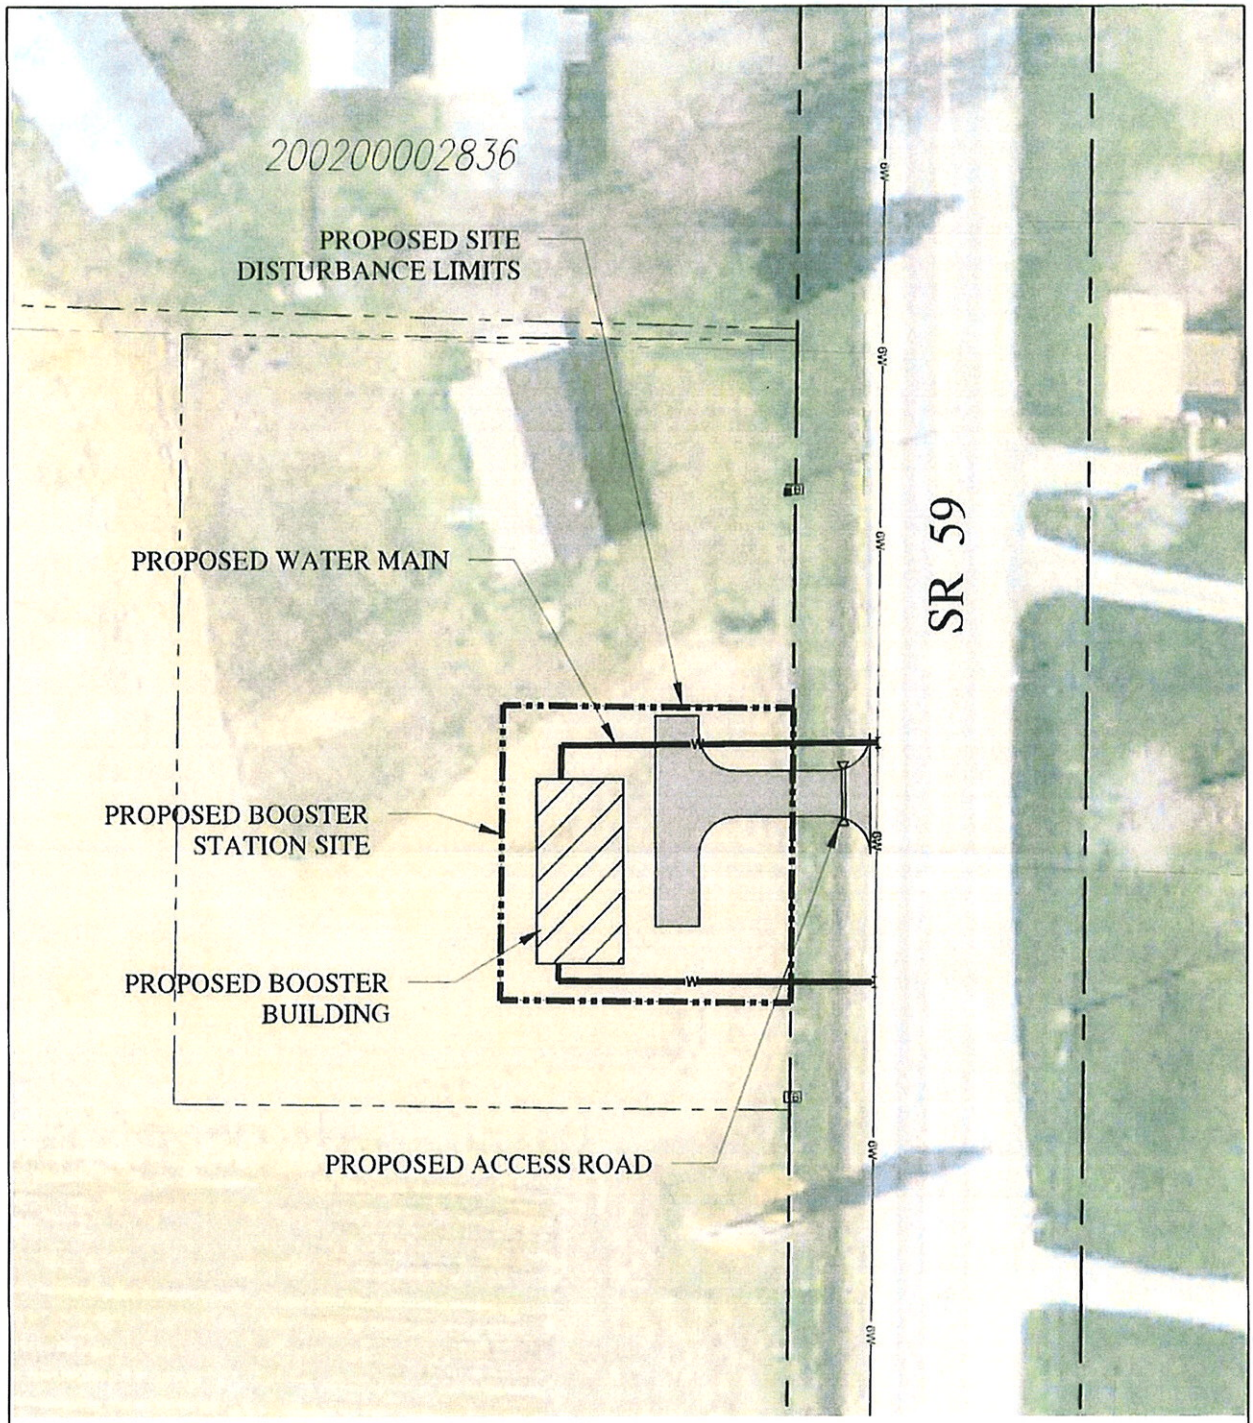

PROPOSED BOOSTER STATION SITE PLAN

SCALE: 1" = 50'

NORTH

FIGURE 5.13
BOOSTER STATION AERIAL
WATER SYSTEM PER