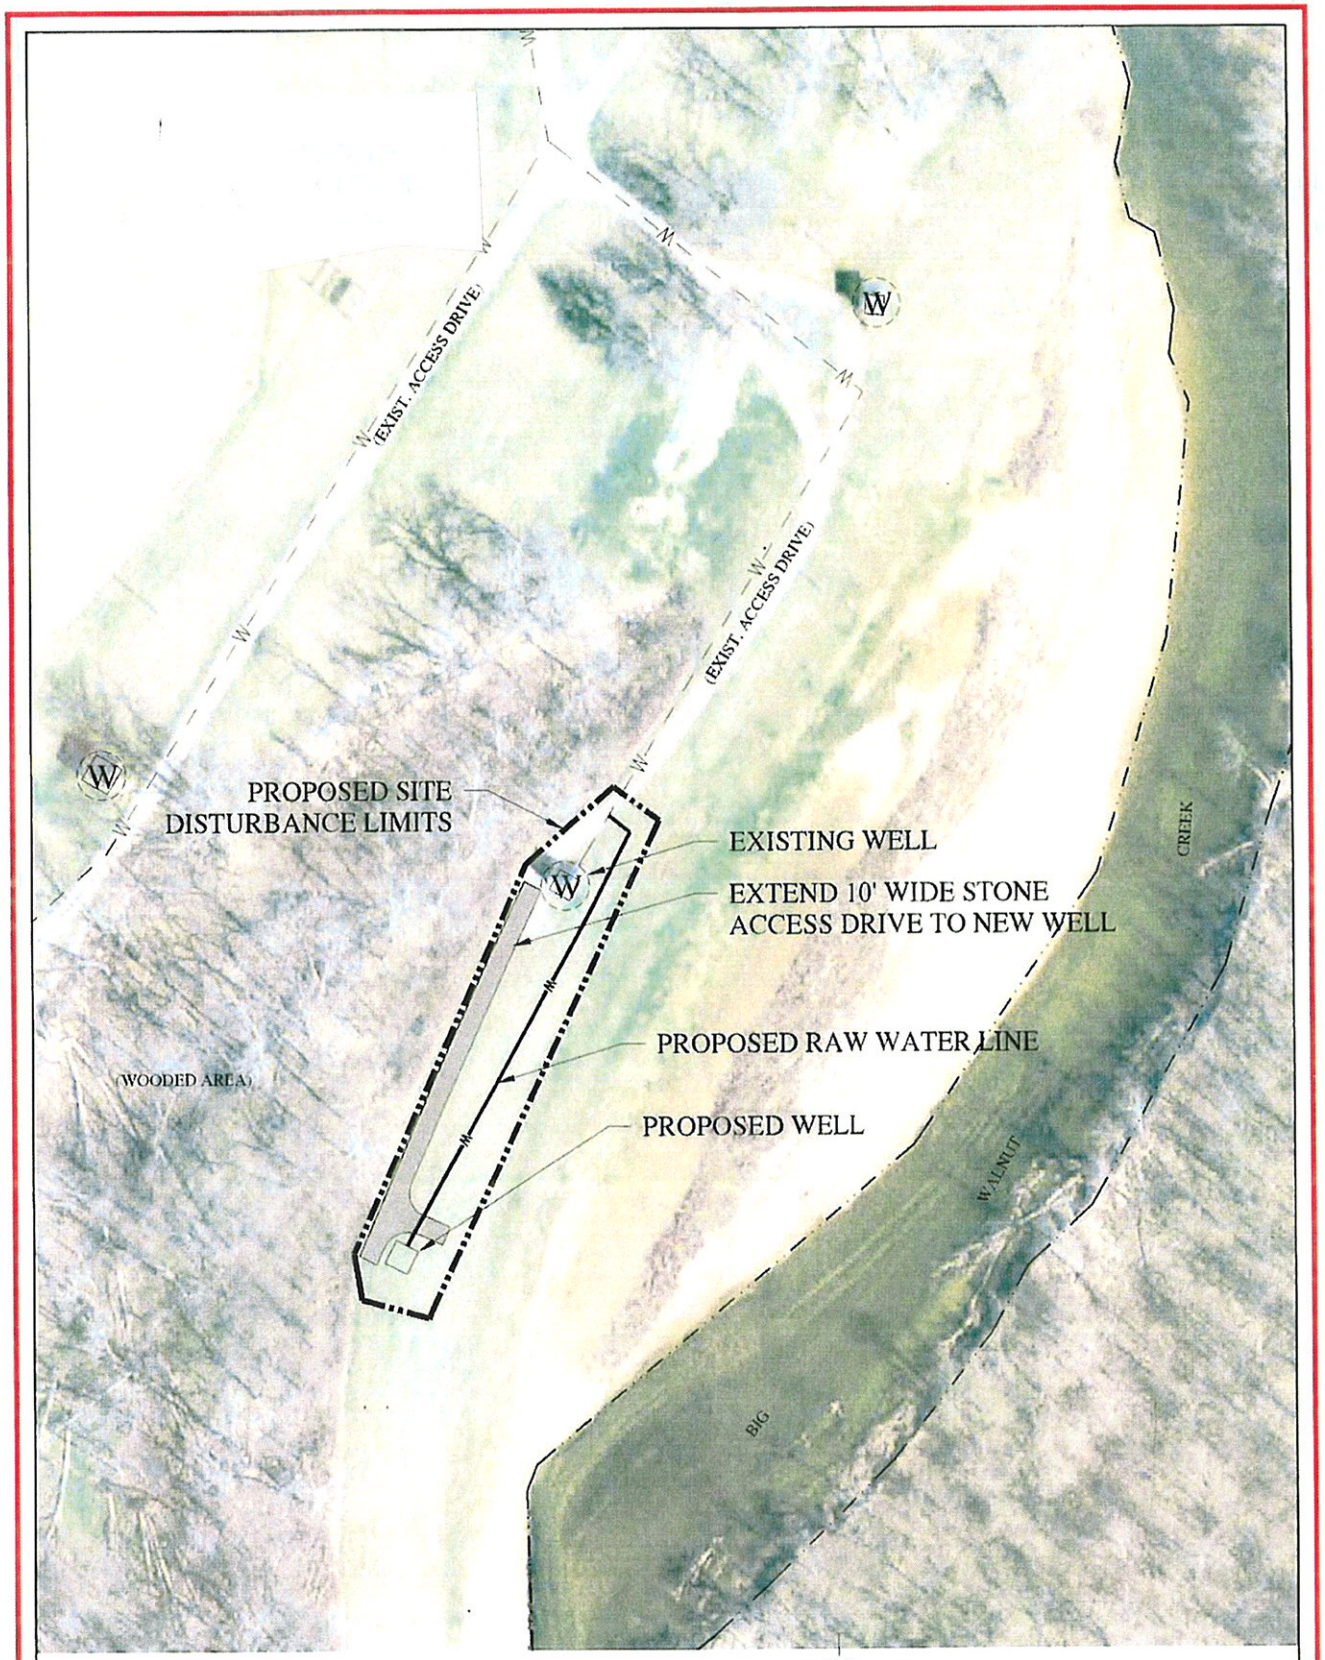

PROPOSED WELL FIELD LAYOUT

SCALE: 1" = 100'

NORTH

FIGURE 5.11
WELL AERIAL
WATER SYSTEM PER