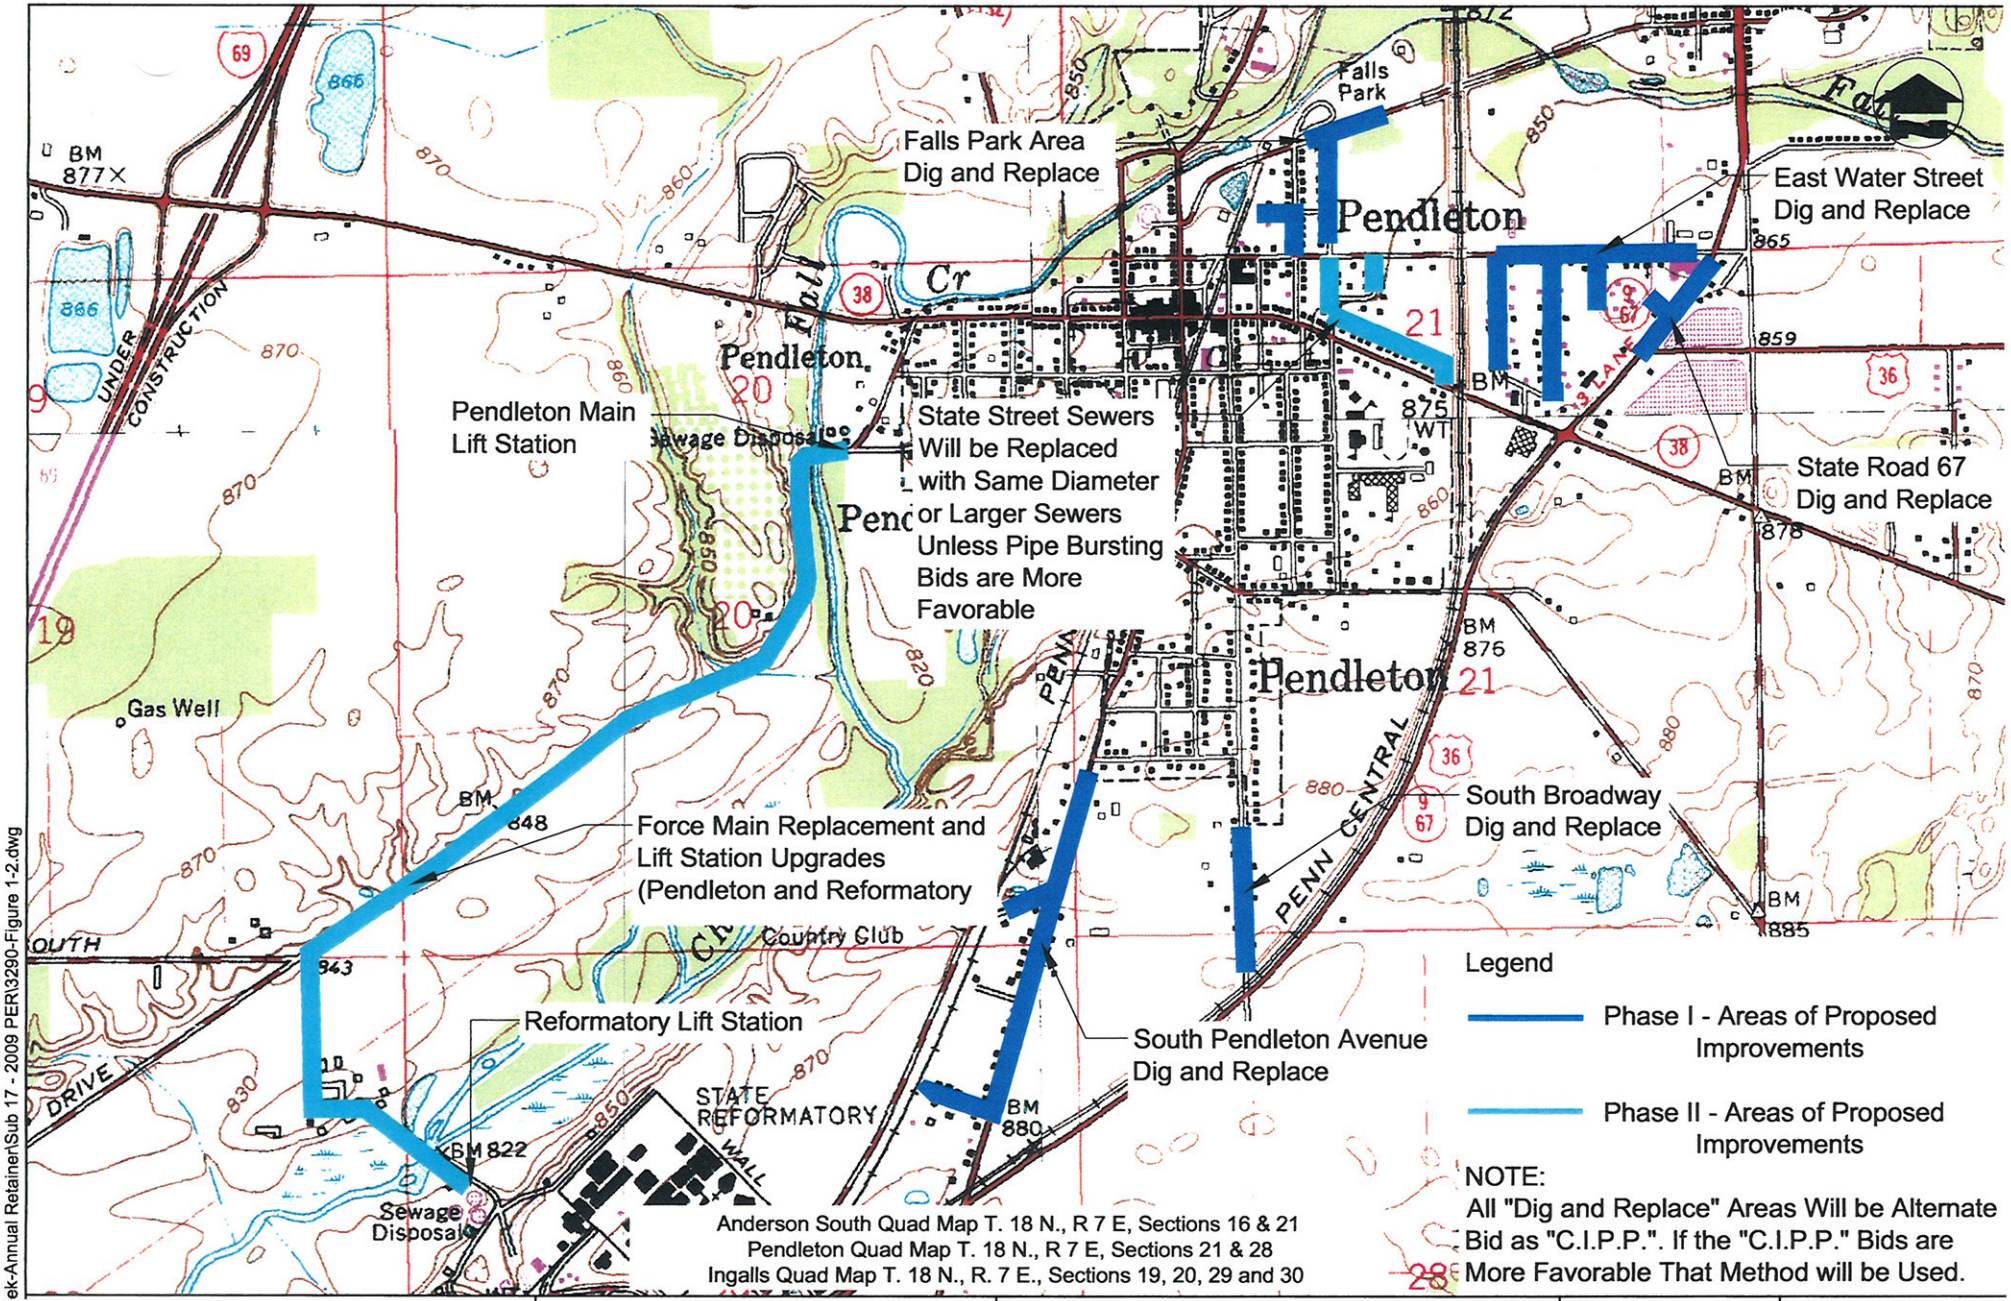

ek-Annual Retainer\Sub 17 - 2009 PER\3290-Figure 1-2.dwg

USGS QUAD MAP

SANITARY SEWER REHABILITATION AND FORCEMAIN REPLACEMENT PROJECT
FALL CREEK REGIONAL WASTE DISTRICT
PENDLETON, INDIANA

PROJECT: 3290-17	FIGURE: 1-2
DRAWN: CDW	
REV. DATE: 09-14-2010	