

Pavement Area

Grass Area

Truck Apron

Temp R/W

Storm Network

Median/Raised Island

Proposed R/W

Light Fixture

US 35 @ Johnson Rd./Severs Rd.

Laporte County — Indiana


SCALE
1" = 50'
BF&S PROJ. #
7011

Headquarters:
500 EAST 96th STREET, SUITE 500
INDIANAPOLIS, IN. 46240
TEL 317-713-4615
FAX 317-713-4616
www.BFSEngr.com

BF&S CIVIL ENGINEERS

Branch Locations:
COLUMBUS, OH 800-553-0863
ELKHART, IN 800-553-0863
FORT WAYNE, IN 260-459-1532
JEFFERSONVILLE, IN 502-593-1998
LAFAYETTE, IN 765-423-5602
MERRILLVILLE, IN 219-769-2333
PLAINFIELD, IN 317-839-3242

\\bfsn1241\Jobs\7011\00.0000\ProDevelopment\Design\Drawings\Exhibits\Public Hearing\2011-Public hearing - Overall.dwg Gautham Korri Plot:8/7/2026 10:54 AM Save:8/7/2026 10:03 AM

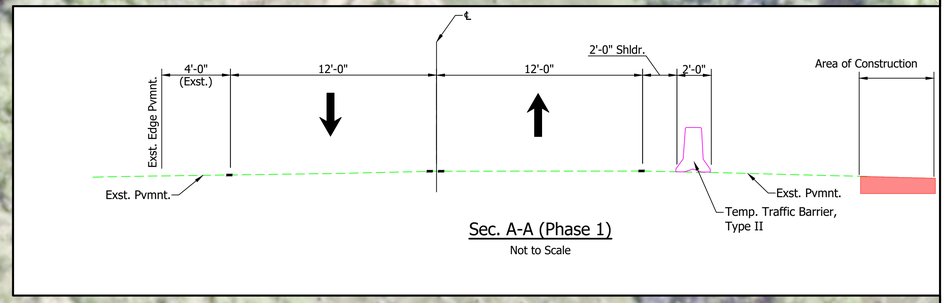

Sec. A-A (Phase 1)

Not to Scale

Johnson Rd.

US 35

A

A

Construction Area

Storm Network

Temporary Traffic Barrier

US 35 @ Johnson Rd./Severs Rd.
Maintenance of Traffic (Phase 1)

Laporte County Indiana


SCALE
1" = 50'
BF&S PROJ. #
7011

Headquarters:
500 EAST 96th STREET, SUITE 500
INDIANAPOLIS, IN. 46240
TEL 317-713-4615
FAX 317-713-4616
www.BFSEngr.com


BF&S CIVIL ENGINEERS

Branch Locations:
COLUMBUS, OH 800-553-0863
ELKHART, IN 800-553-0863
FORT WAYNE, IN 260-459-1532
JEFFERSONVILLE, IN 502-593-1998
LAFAYETTE, IN 765-423-5602
MERRILLVILLE, IN 219-769-2333
PLAINFIELD, IN 317-839-3242


\\bfsn1241\Jobs5\701100.0000\ProDevelopment\Design\Drawings\Exhibits\Public Hearing\2011-Public hearing - MOT.dwg Gaylhorn Karri Plot: 8/7/2026 10:56 AM Save: 8/7/2026 10:56 AM

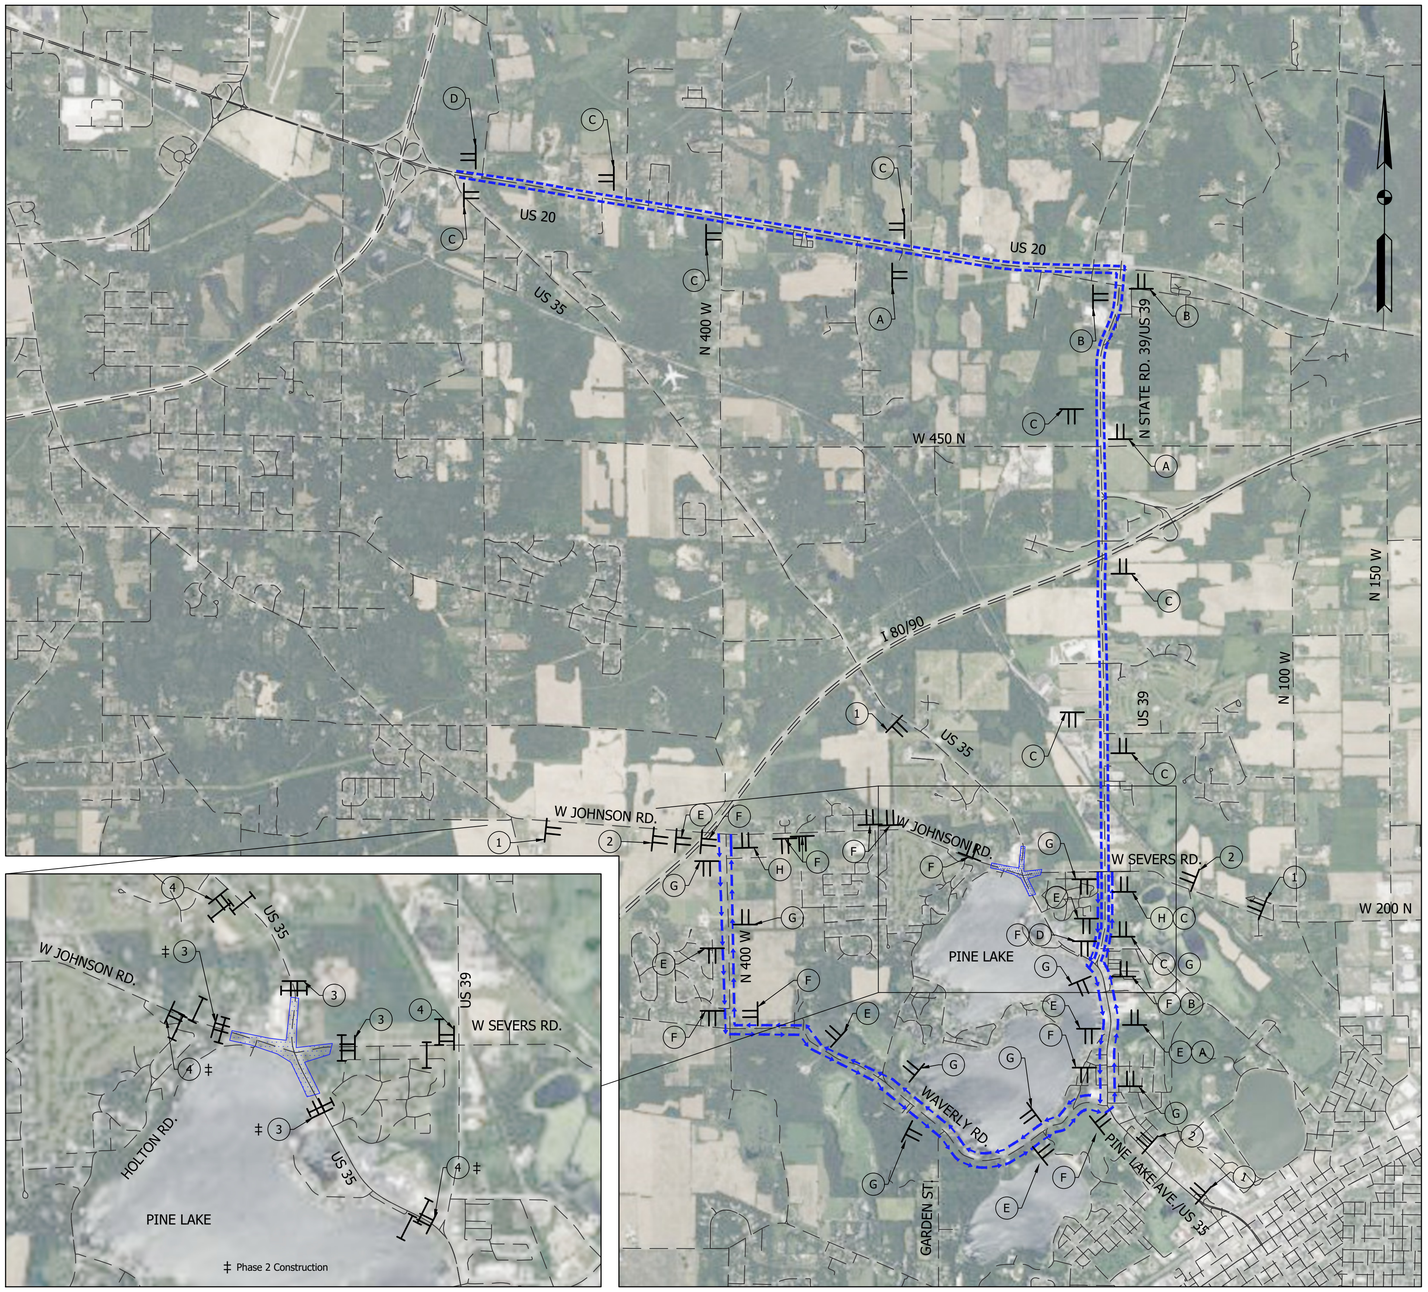


Detour Route
Not To Scale

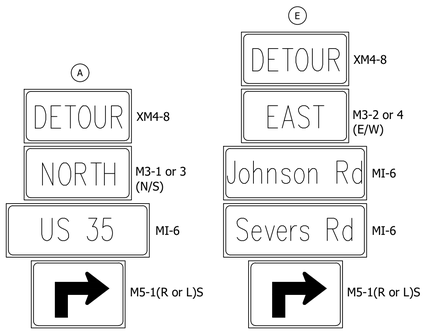


ADVANCE TURN DETOUR
ROUTE MARKER ASSEMBLY
SCALE: NONE

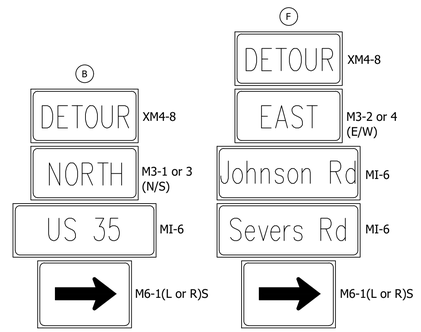

DIRECTIONAL DETOUR
ROUTE MARKER ASSEMBLY
SCALE: NONE

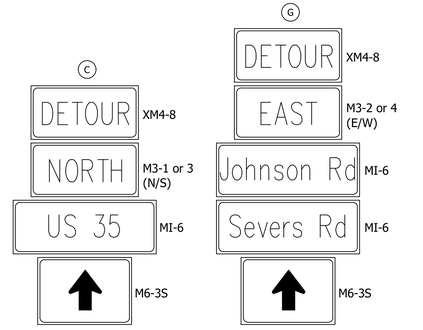

CONFIRMING DETOUR
ROUTE MARKER ASSEMBLY
SCALE: NONE

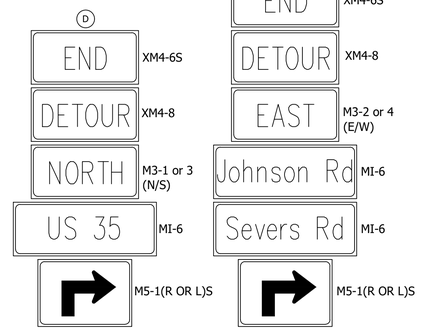

END DETOUR
ROUTE MARKER ASSEMBLY
SCALE: NONE

LEGEND

- US 35 Detour Route
- Johnson Rd/Severs Rd Detour Route
- Area Of Construction
- Type III-B Barricade
- Construction Sign Type As Shown

1	Road Closed Ahead	XW20-3
2	Detour Ahead	XW20-2
3	Road Closure Sign Assembly	
4	Road Closed Local Traffic Only	R11-3
A E	Advance Detour Route Marker	
B F	Directional Detour Route Marker	
C G	Confirming Detour Route Marker	
D H	End Detour Route Marker	

US 35 @ Johnson Rd./Severs Rd.
Detour Map
Laporte County — Indiana

SCALE
1" = 50'
BF&S PROJ. #
7011

Headquarters:
500 EAST 98th STREET, SUITE 500
INDIANAPOLIS, IN. 46240
TEL 317-713-4615
FAX 317-713-4616
www.BFSEngr.com

BF&S CIVIL ENGINEERS

Branch Locations:
COLUMBUS, OH 800-553-0863
ELKHART, IN 800-553-0863
FORT WAYNE, IN 260-408-1532
JEFFERSONVILLE, IN 502-593-1998
LAFAYETTE, IN 765-423-5602
MERRILLVILLE, IN 219-769-2333
PLAINFIELD, IN 317-839-3242

\\bfs1241\Jobs5\7011\00\0000\Proj\Development\Design\Drawings\Exhibits\Public Hearing\7011-Public hearing - Detour.dwg Gaulhorn Korri Plot:8/7/2026 10:53 AM Save:8/7/2026 10:39 AM



US 35 @ Johnson Rd./Severs Rd. Right-of-Way Impacts to Cemetery Property Laporte County Indiana	SCALE 1" = 40' BF&S PROJ. # 7011

Headquarters:
500 EAST 96th STREET, SUITE 500
INDIANAPOLIS, IN 46240
TEL 317-713-4615
FAX 317-713-4616
www.BFSEngr.com

BF&S CIVIL ENGINEERS

Branch Locations:
COLUMBUS, OH 800-553-0863
ELKHART, IN 800-553-0863
FORT WAYNE, IN 260-459-1532
JEFFERSONVILLE, IN 502-593-1998
LAFAYETTE, IN 765-423-5602
MERRILLVILLE, IN 219-769-2333
PLAINFIELD, IN 317-839-3242

\\bfsn1241\Jobs5\7011\00.0000\ProDevelopment\Design\Drawings\Exhibits\Public Hearing\7011-Public hearing - Cemetery.dwg Cautham Korri Plot:8/7/2026 10:52 AM Save:8/7/2026 10:46 AM