
S.R. 49 AT C.R. 950N / CALUMET AVE. INTERSECTION

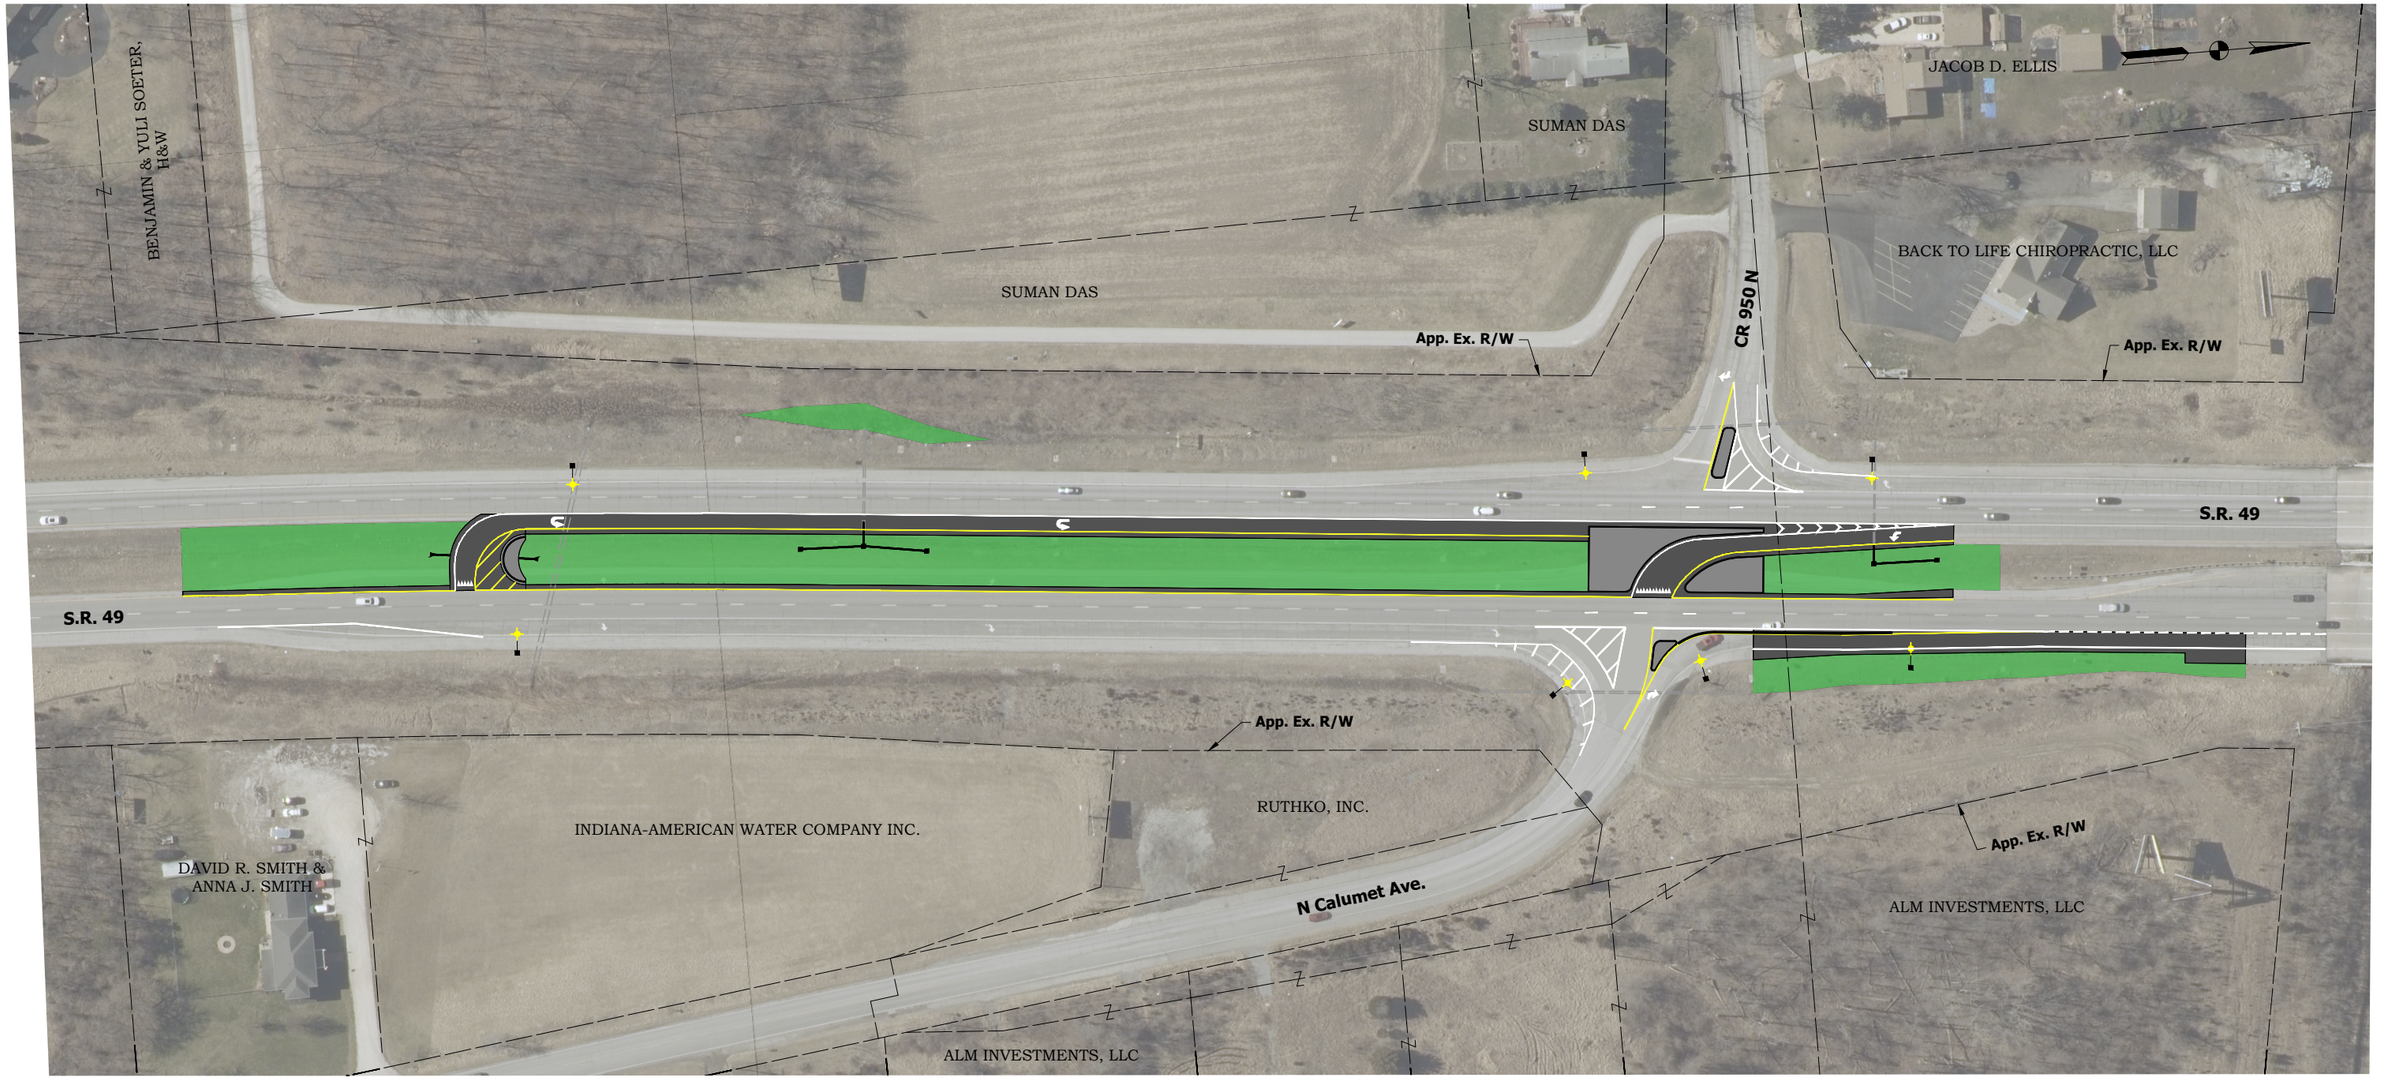


OVERALL EXHIBIT

LEGEND:

- Asphalt Pavement
- Concrete Pavement/Curb
- Seeding/Sodding
- Proposed Light Pole

LFA
LAWSON-FISHER ASSOCIATES P.C.
525 W. WASHINGTON AVENUE
SOUTH BEND, INDIANA 46601
PH. (574) 234-3167

S.R. 49 AT C.R. 950N / CALUMET AVE. INTERSECTION

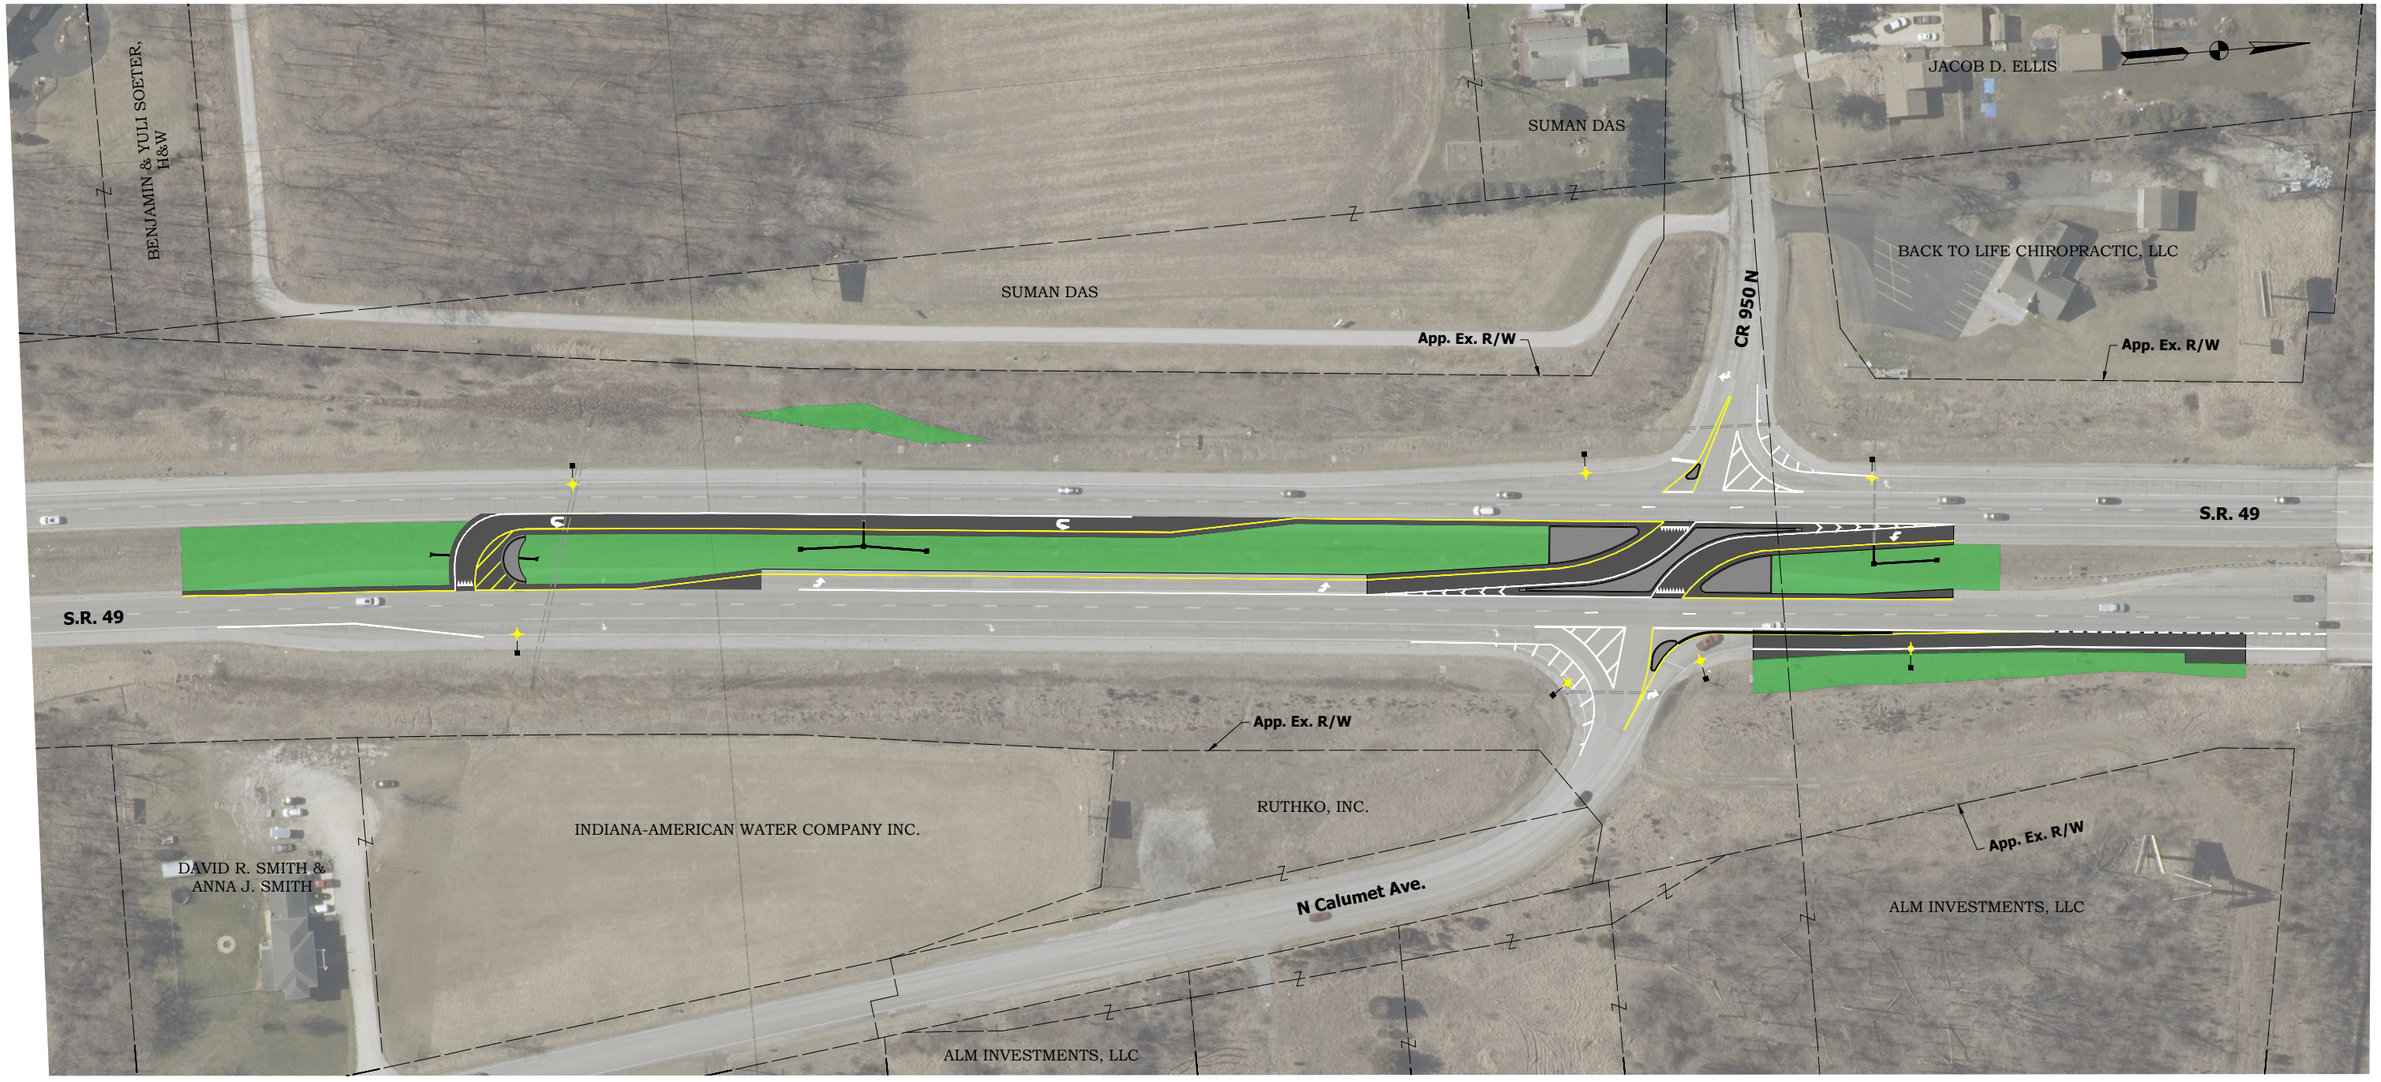


ALTERNATIVE CONCEPT EXHIBIT

LEGEND:


- Asphalt Pavement
- Concrete Pavement/Curb
- Seeding/Sodding
- Proposed Light Pole

LFA
LAWSON-FISHER ASSOCIATES P.C.
525 W. WASHINGTON AVENUE
SOUTH BEND, INDIANA 46601
PH. (574) 234-3167

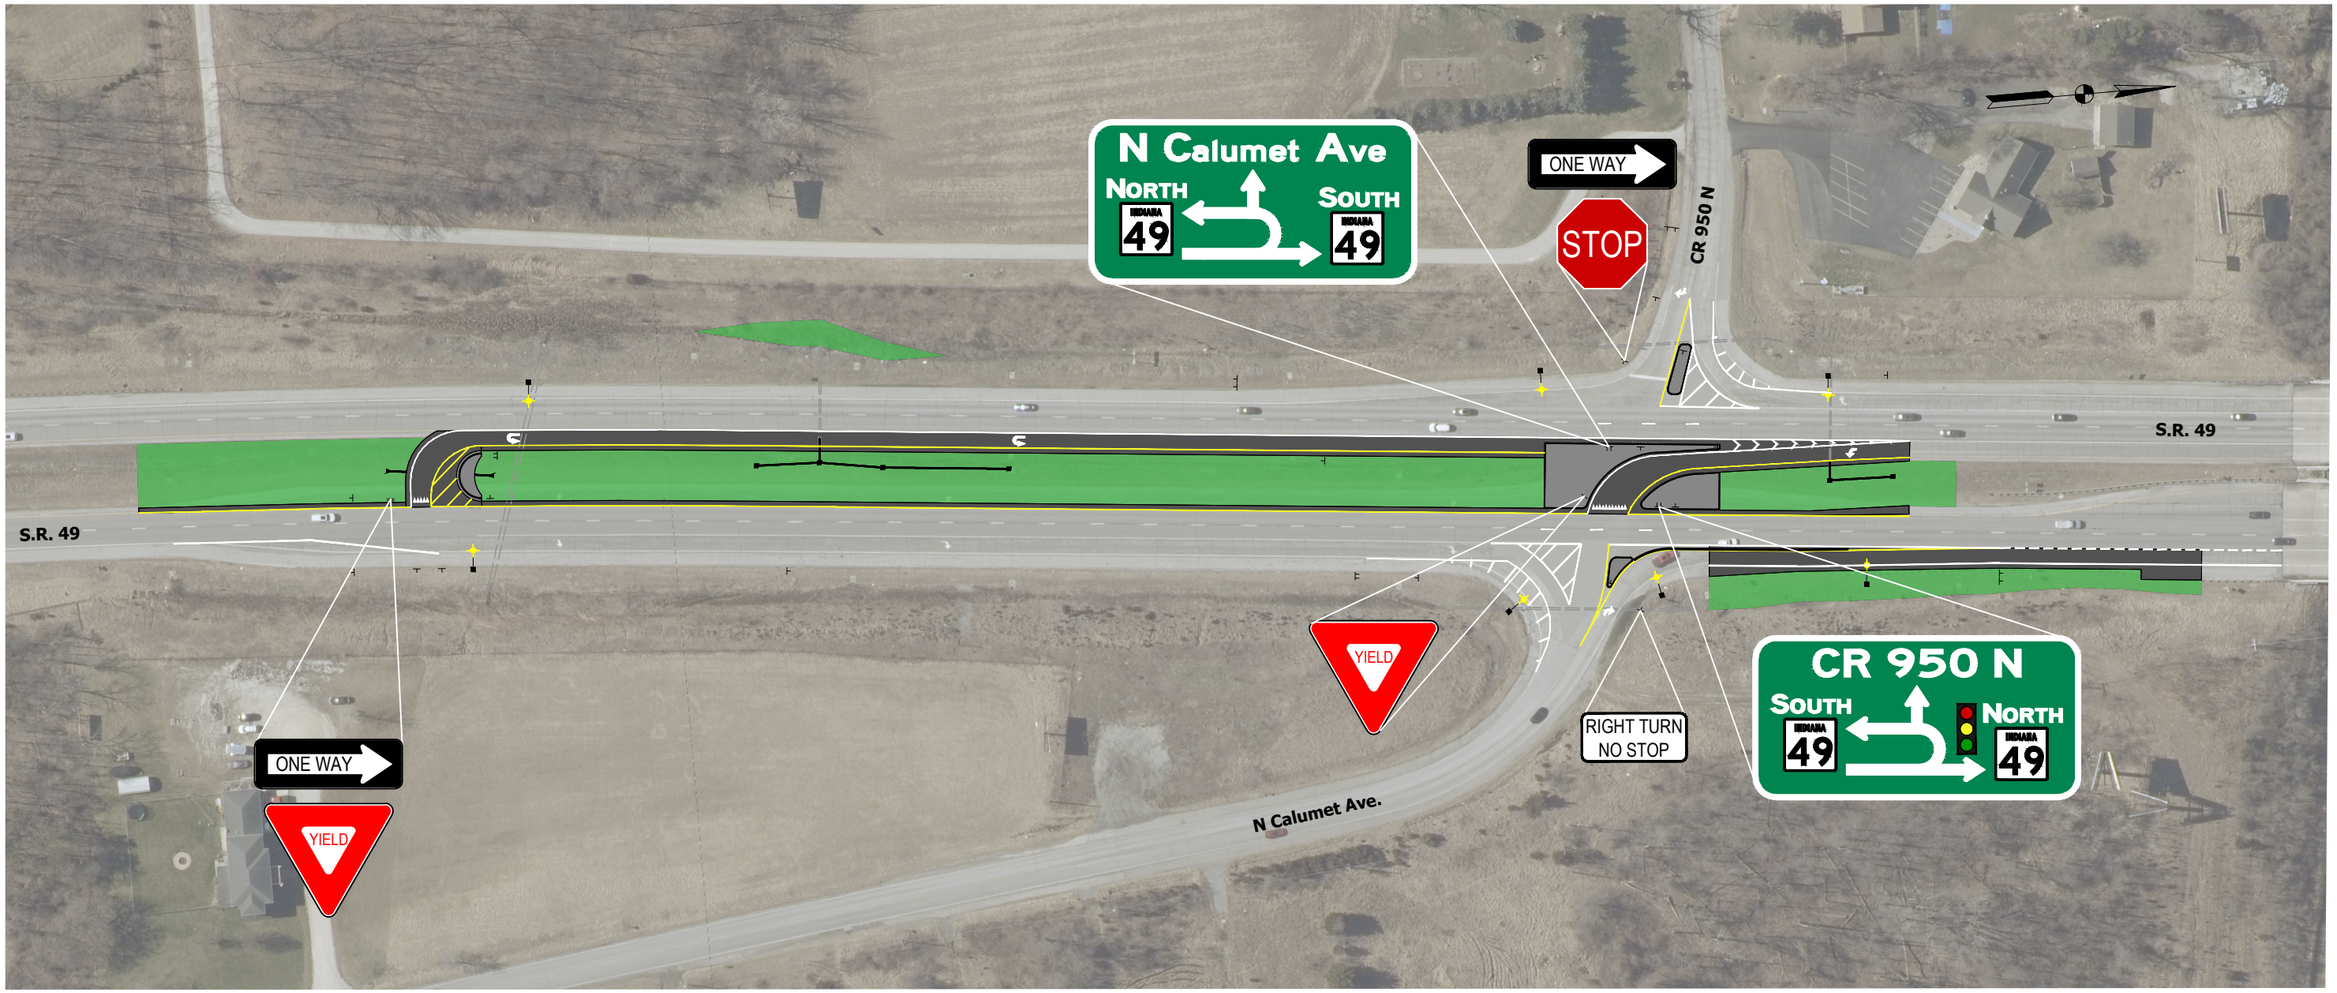

S.R. 49 AT C.R. 950N / CALUMET AVE. INTERSECTION

BASIC SIGNING EXHIBIT

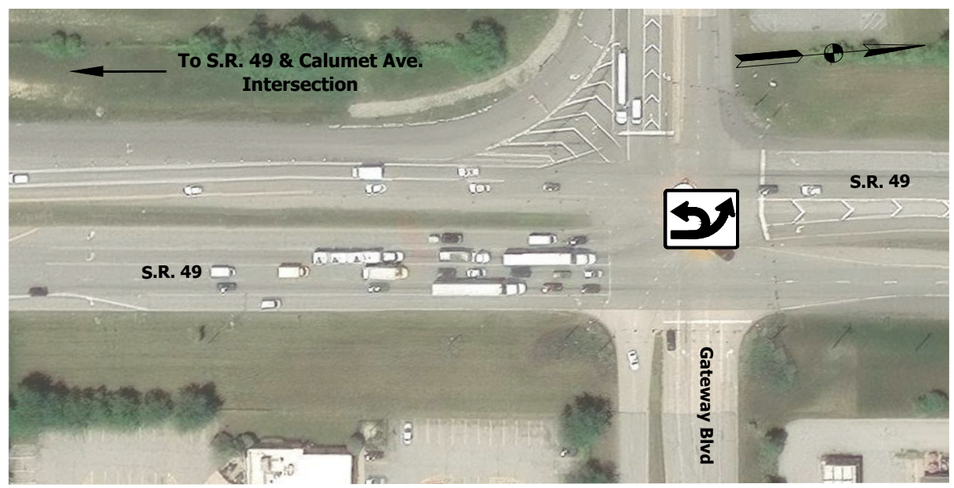

LFA
LAWSON-FISHER ASSOCIATES P.C.
525 W. WASHINGTON AVENUE
SOUTH BEND, INDIANA 46601
PH. (574) 234-3167