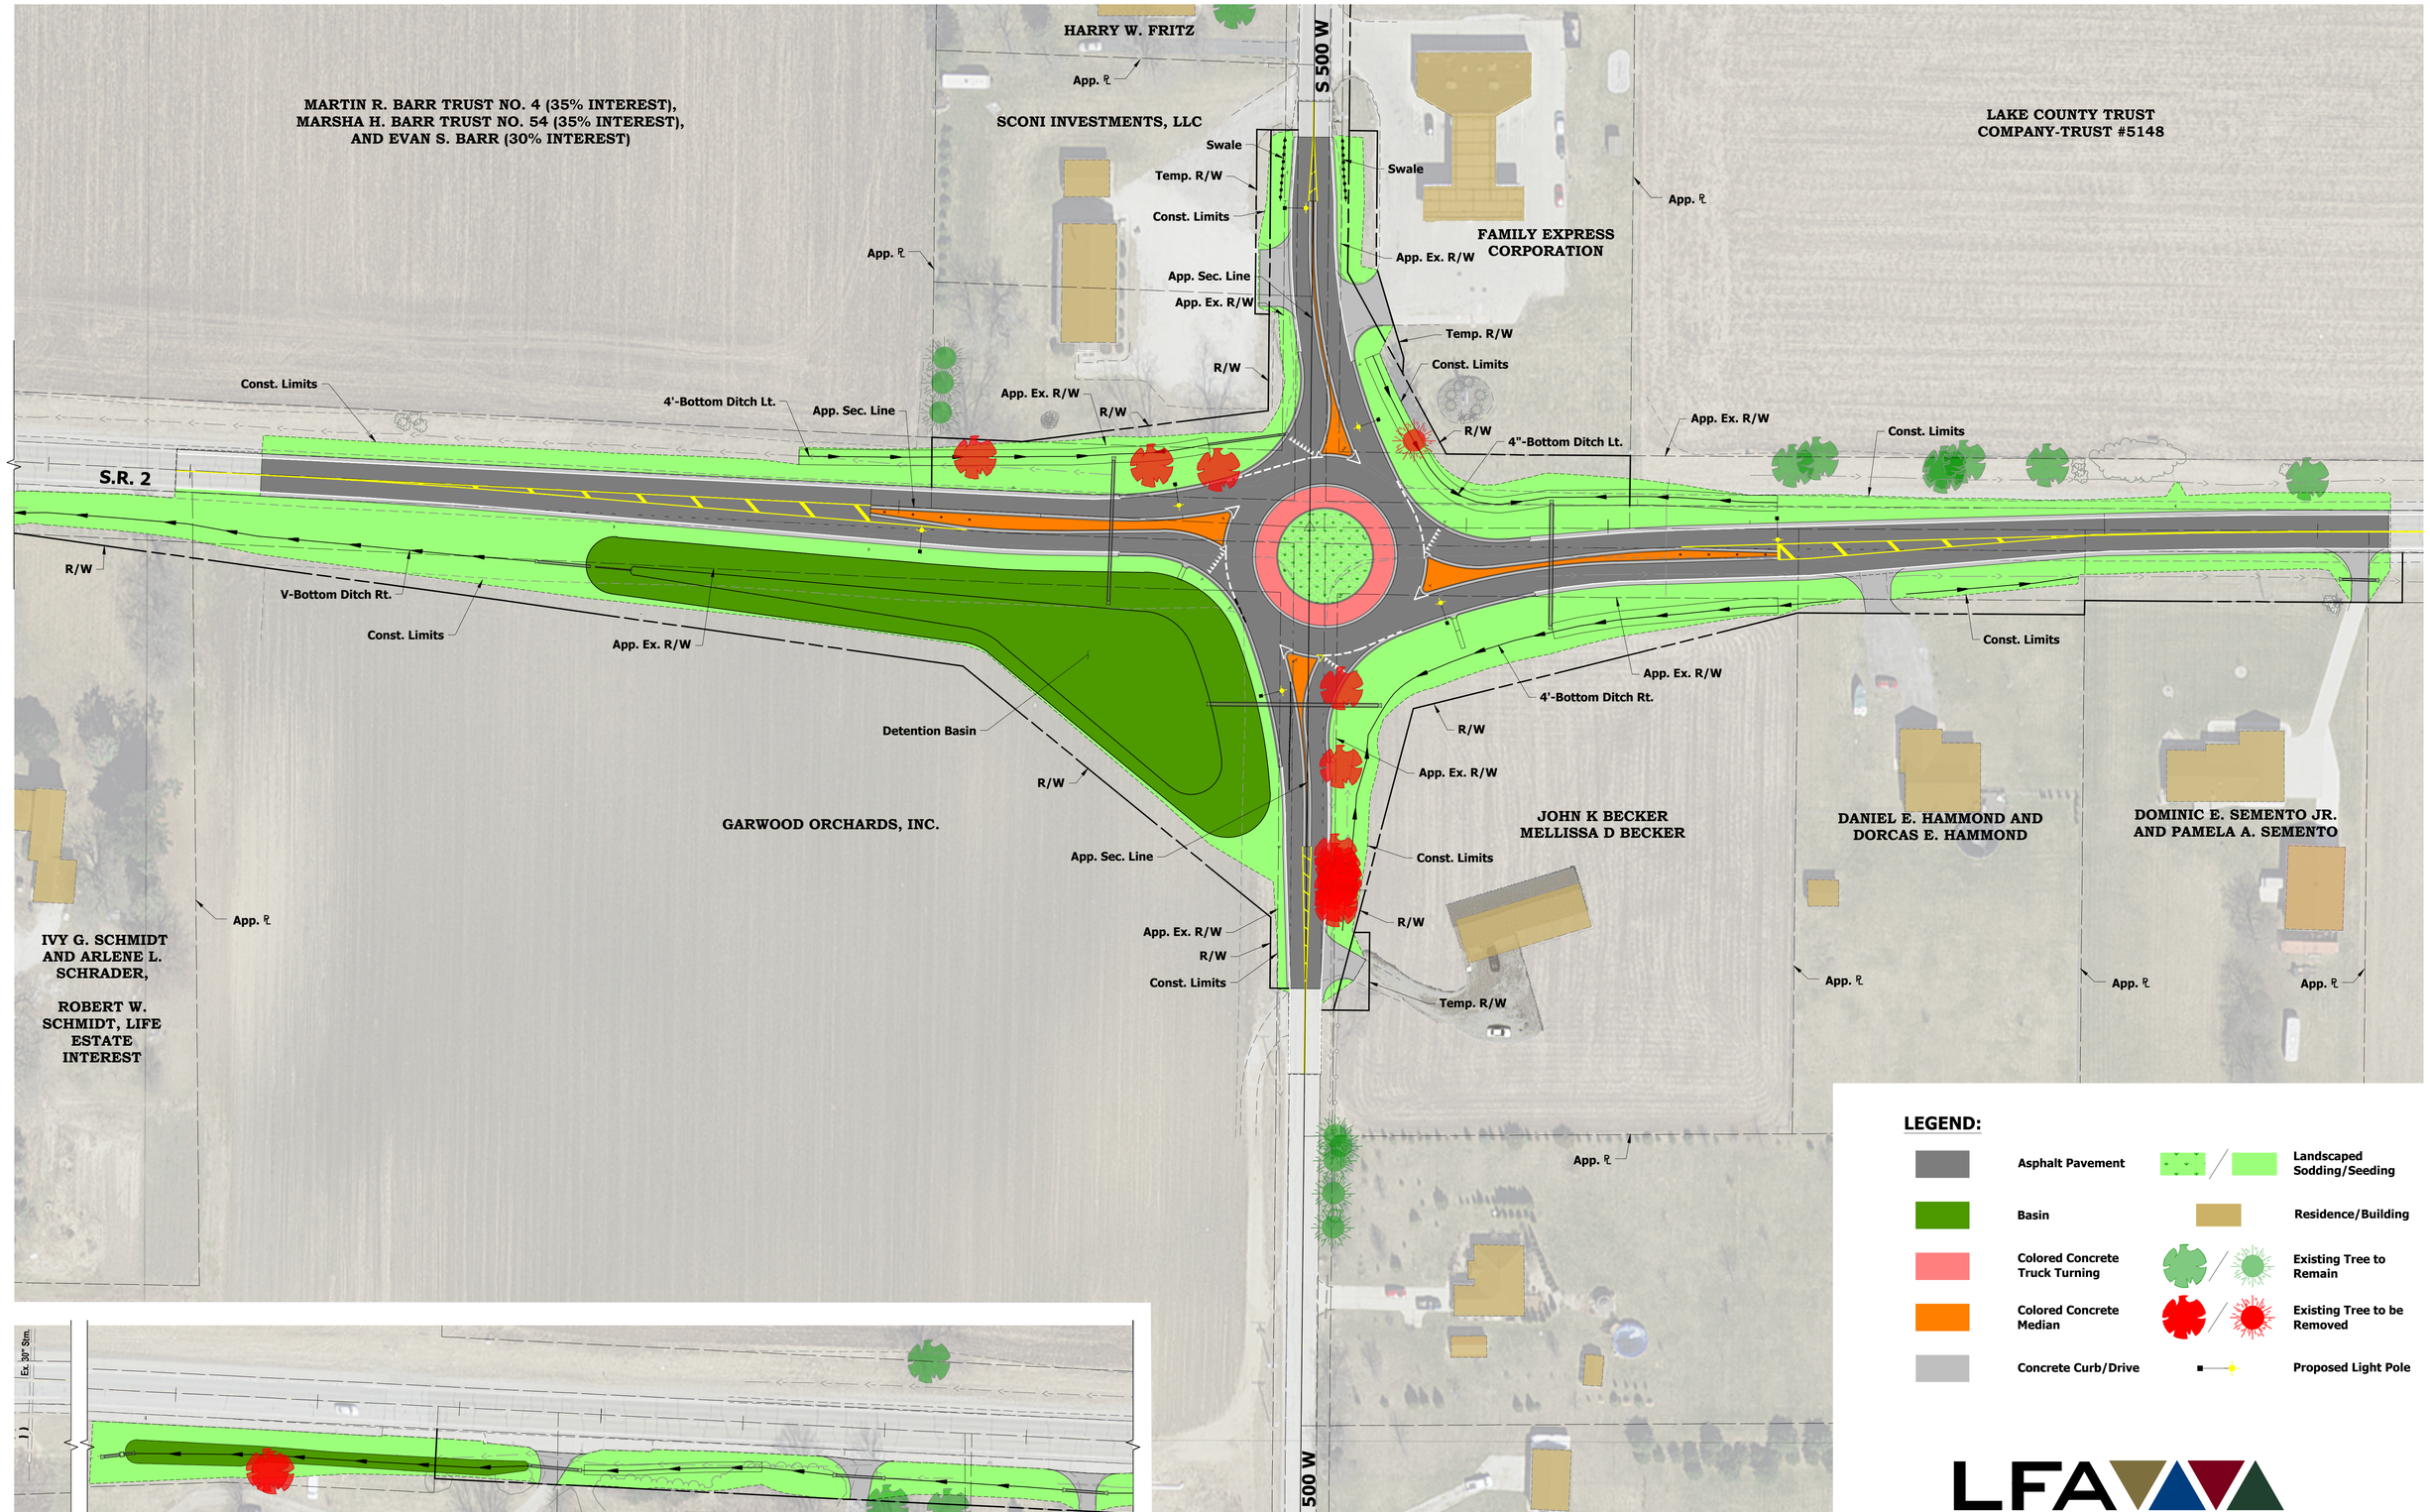

S.R. 2 AT S 500 W

LFA
LAWSON-FISHER ASSOCIATES P.C.
525 W. WASHINGTON AVENUE
SOUTH BEND, INDIANA 46601
PH. (574) 234-3167

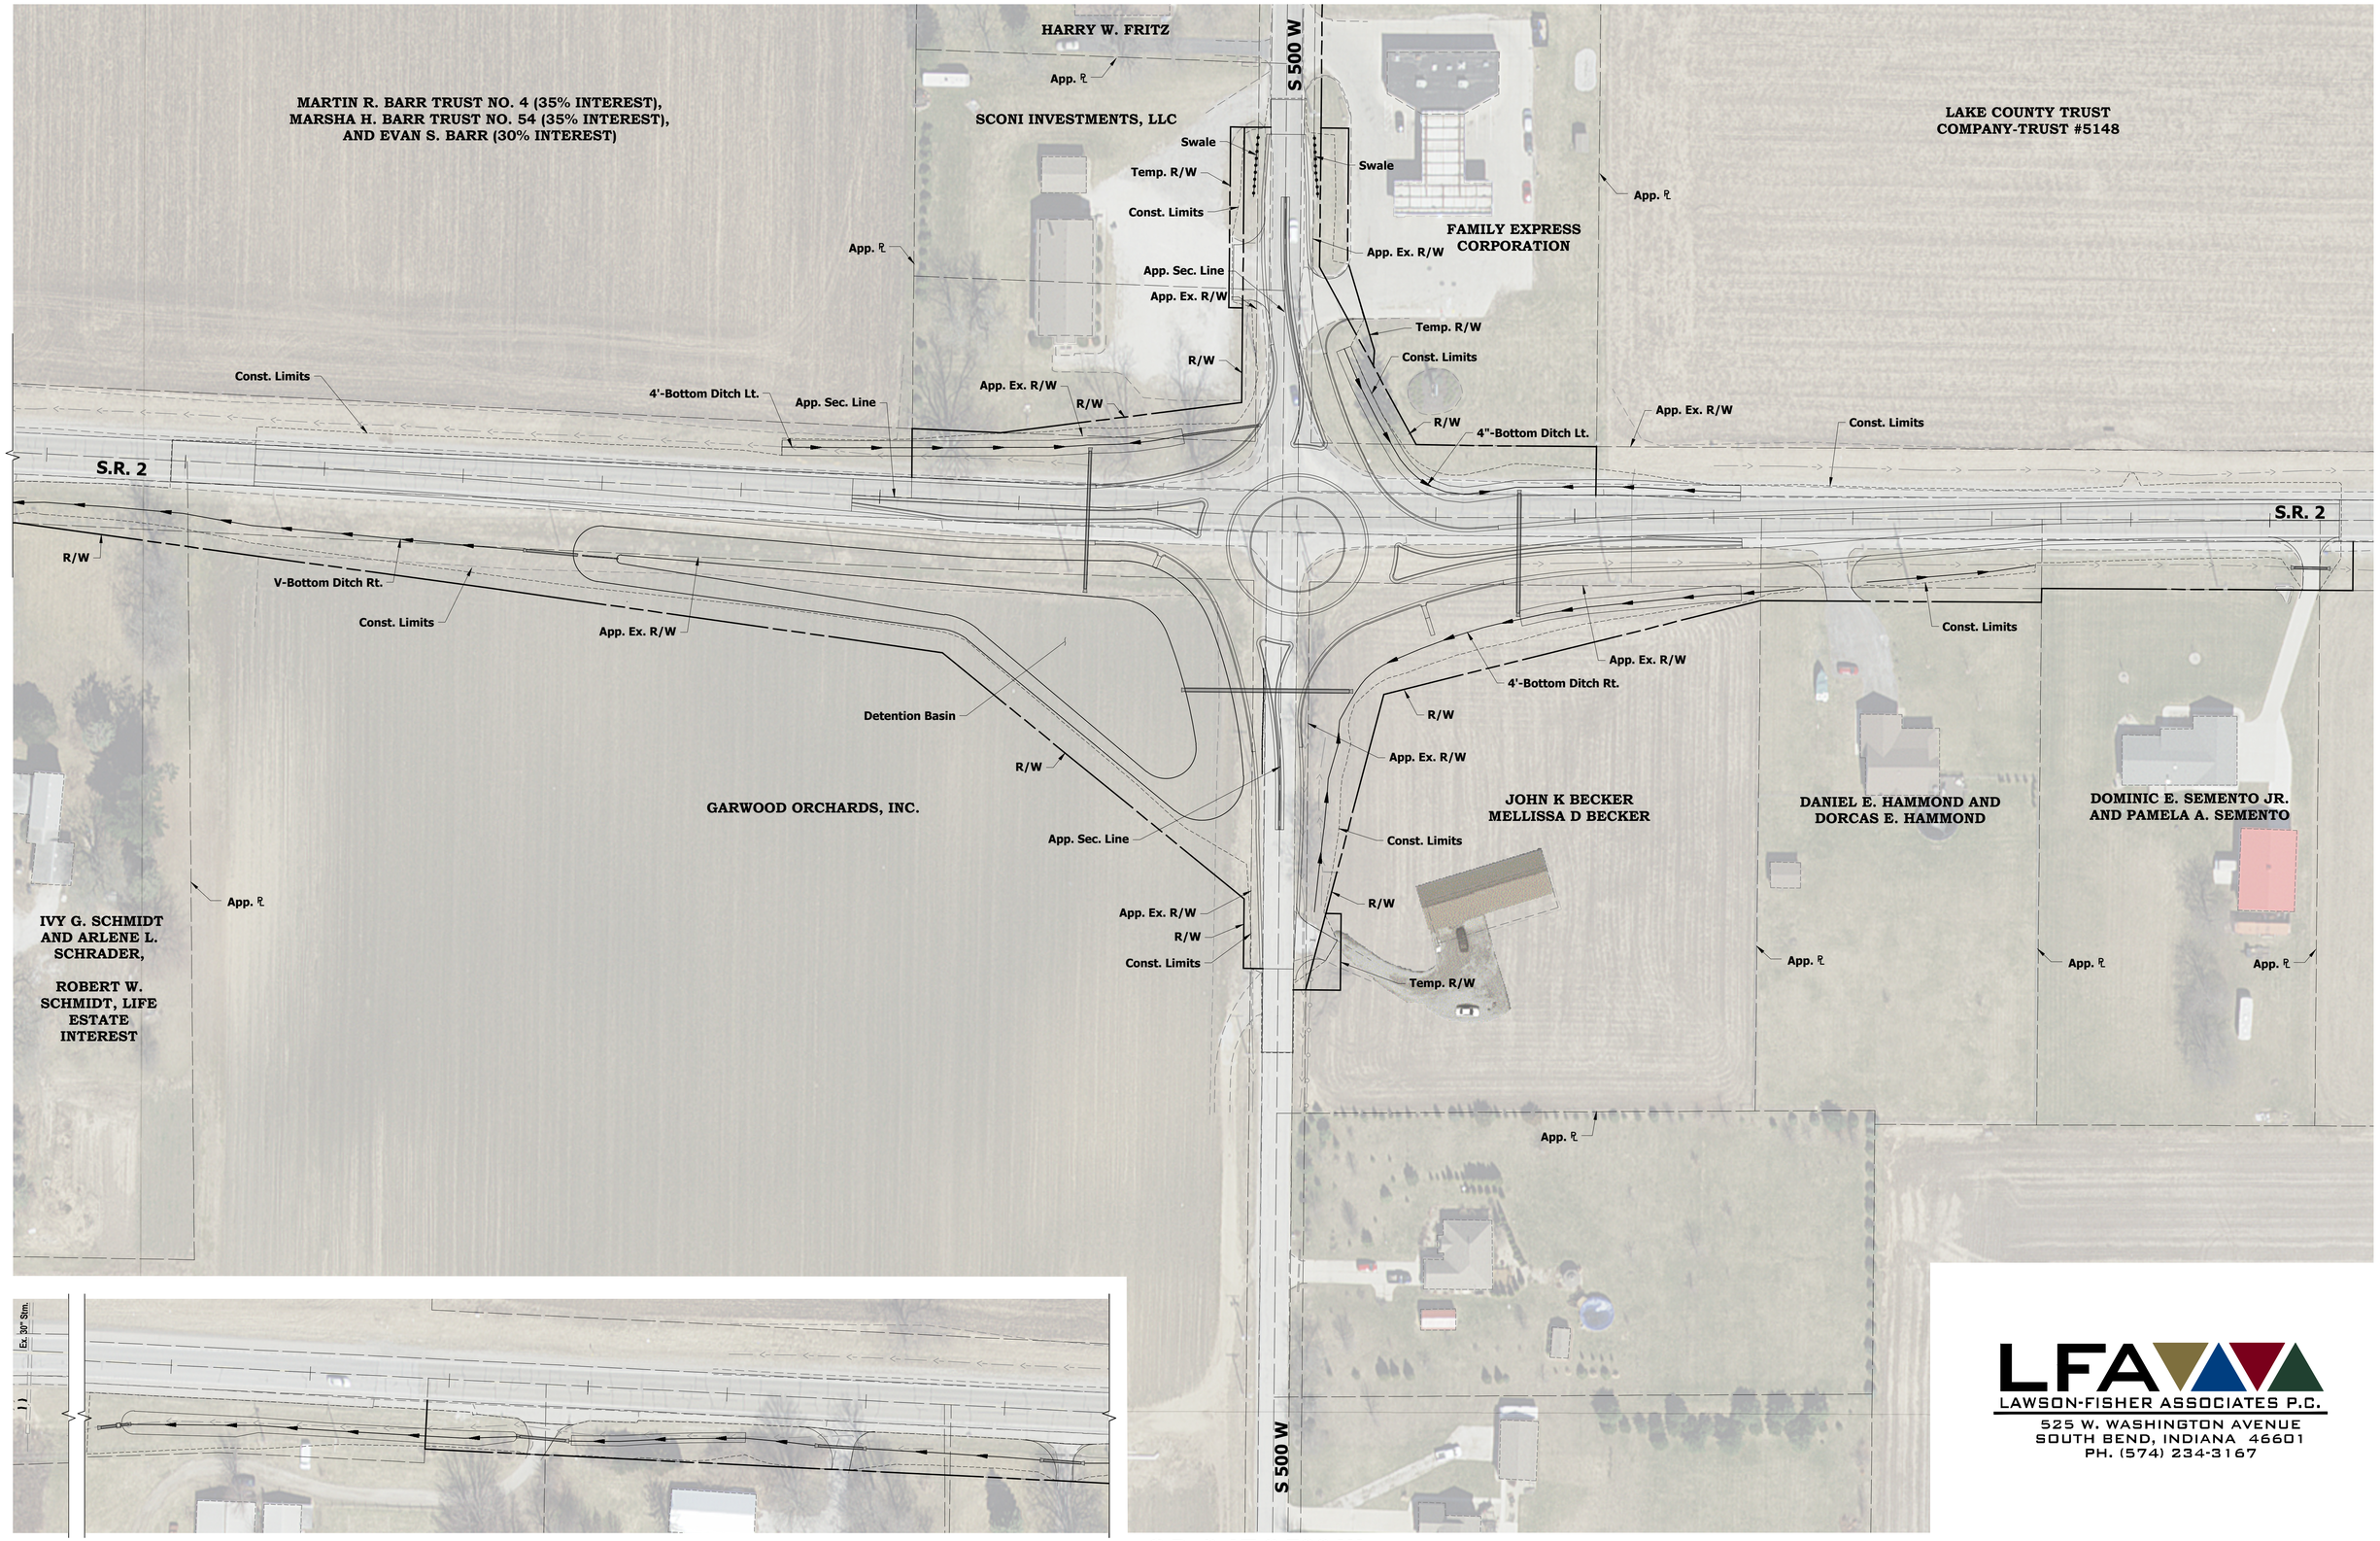

S.R. 2 AT S 500 W

LFA
LAWSON-FISHER ASSOCIATES P.C.
525 W. WASHINGTON AVENUE
SOUTH BEND, INDIANA 46601
PH. (574) 234-3167

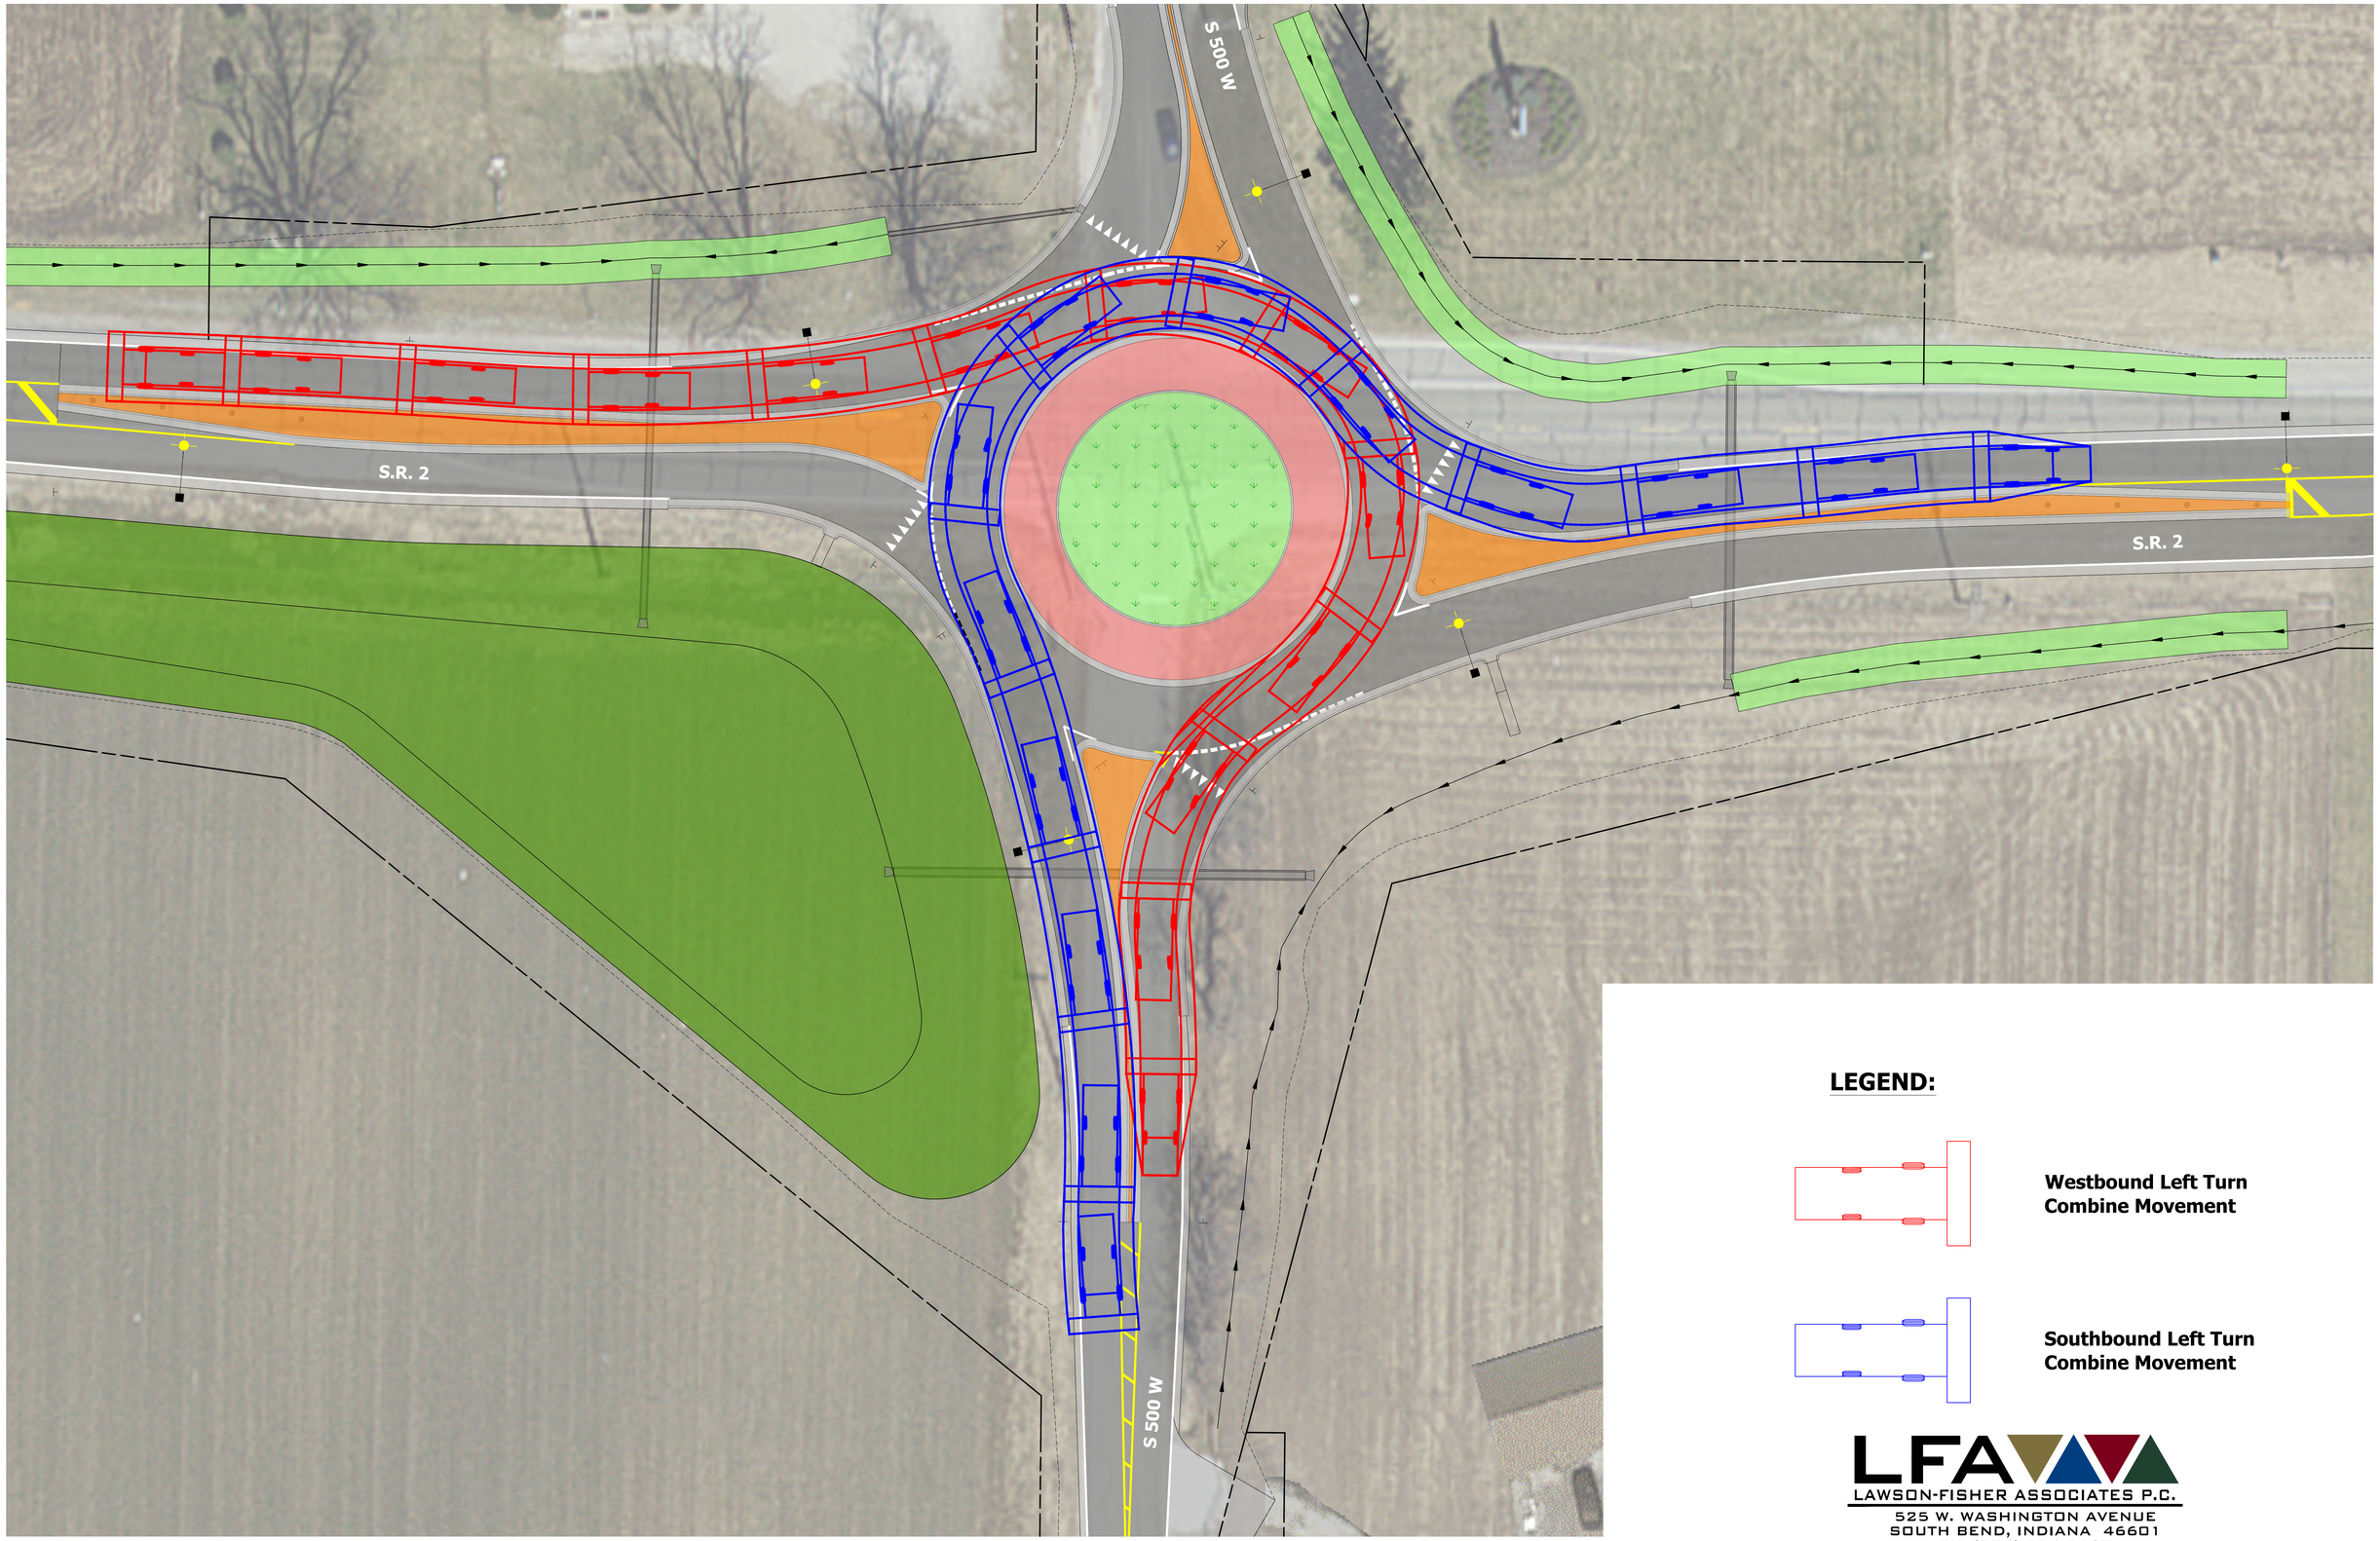
S 500 W
S.R. 2
S.R. 2
S 500 W
LEGEND:
Westbound Left Turn
Combine Movement
Southbound Left Turn
Combine Movement
LFA
LAWSON-FISHER ASSOCIATES P.C.
525 W. WASHINGTON AVENUE
SOUTH BEND, INDIANA 46601
PH. (574) 234-3167

S.R. 2 AT S 500 W

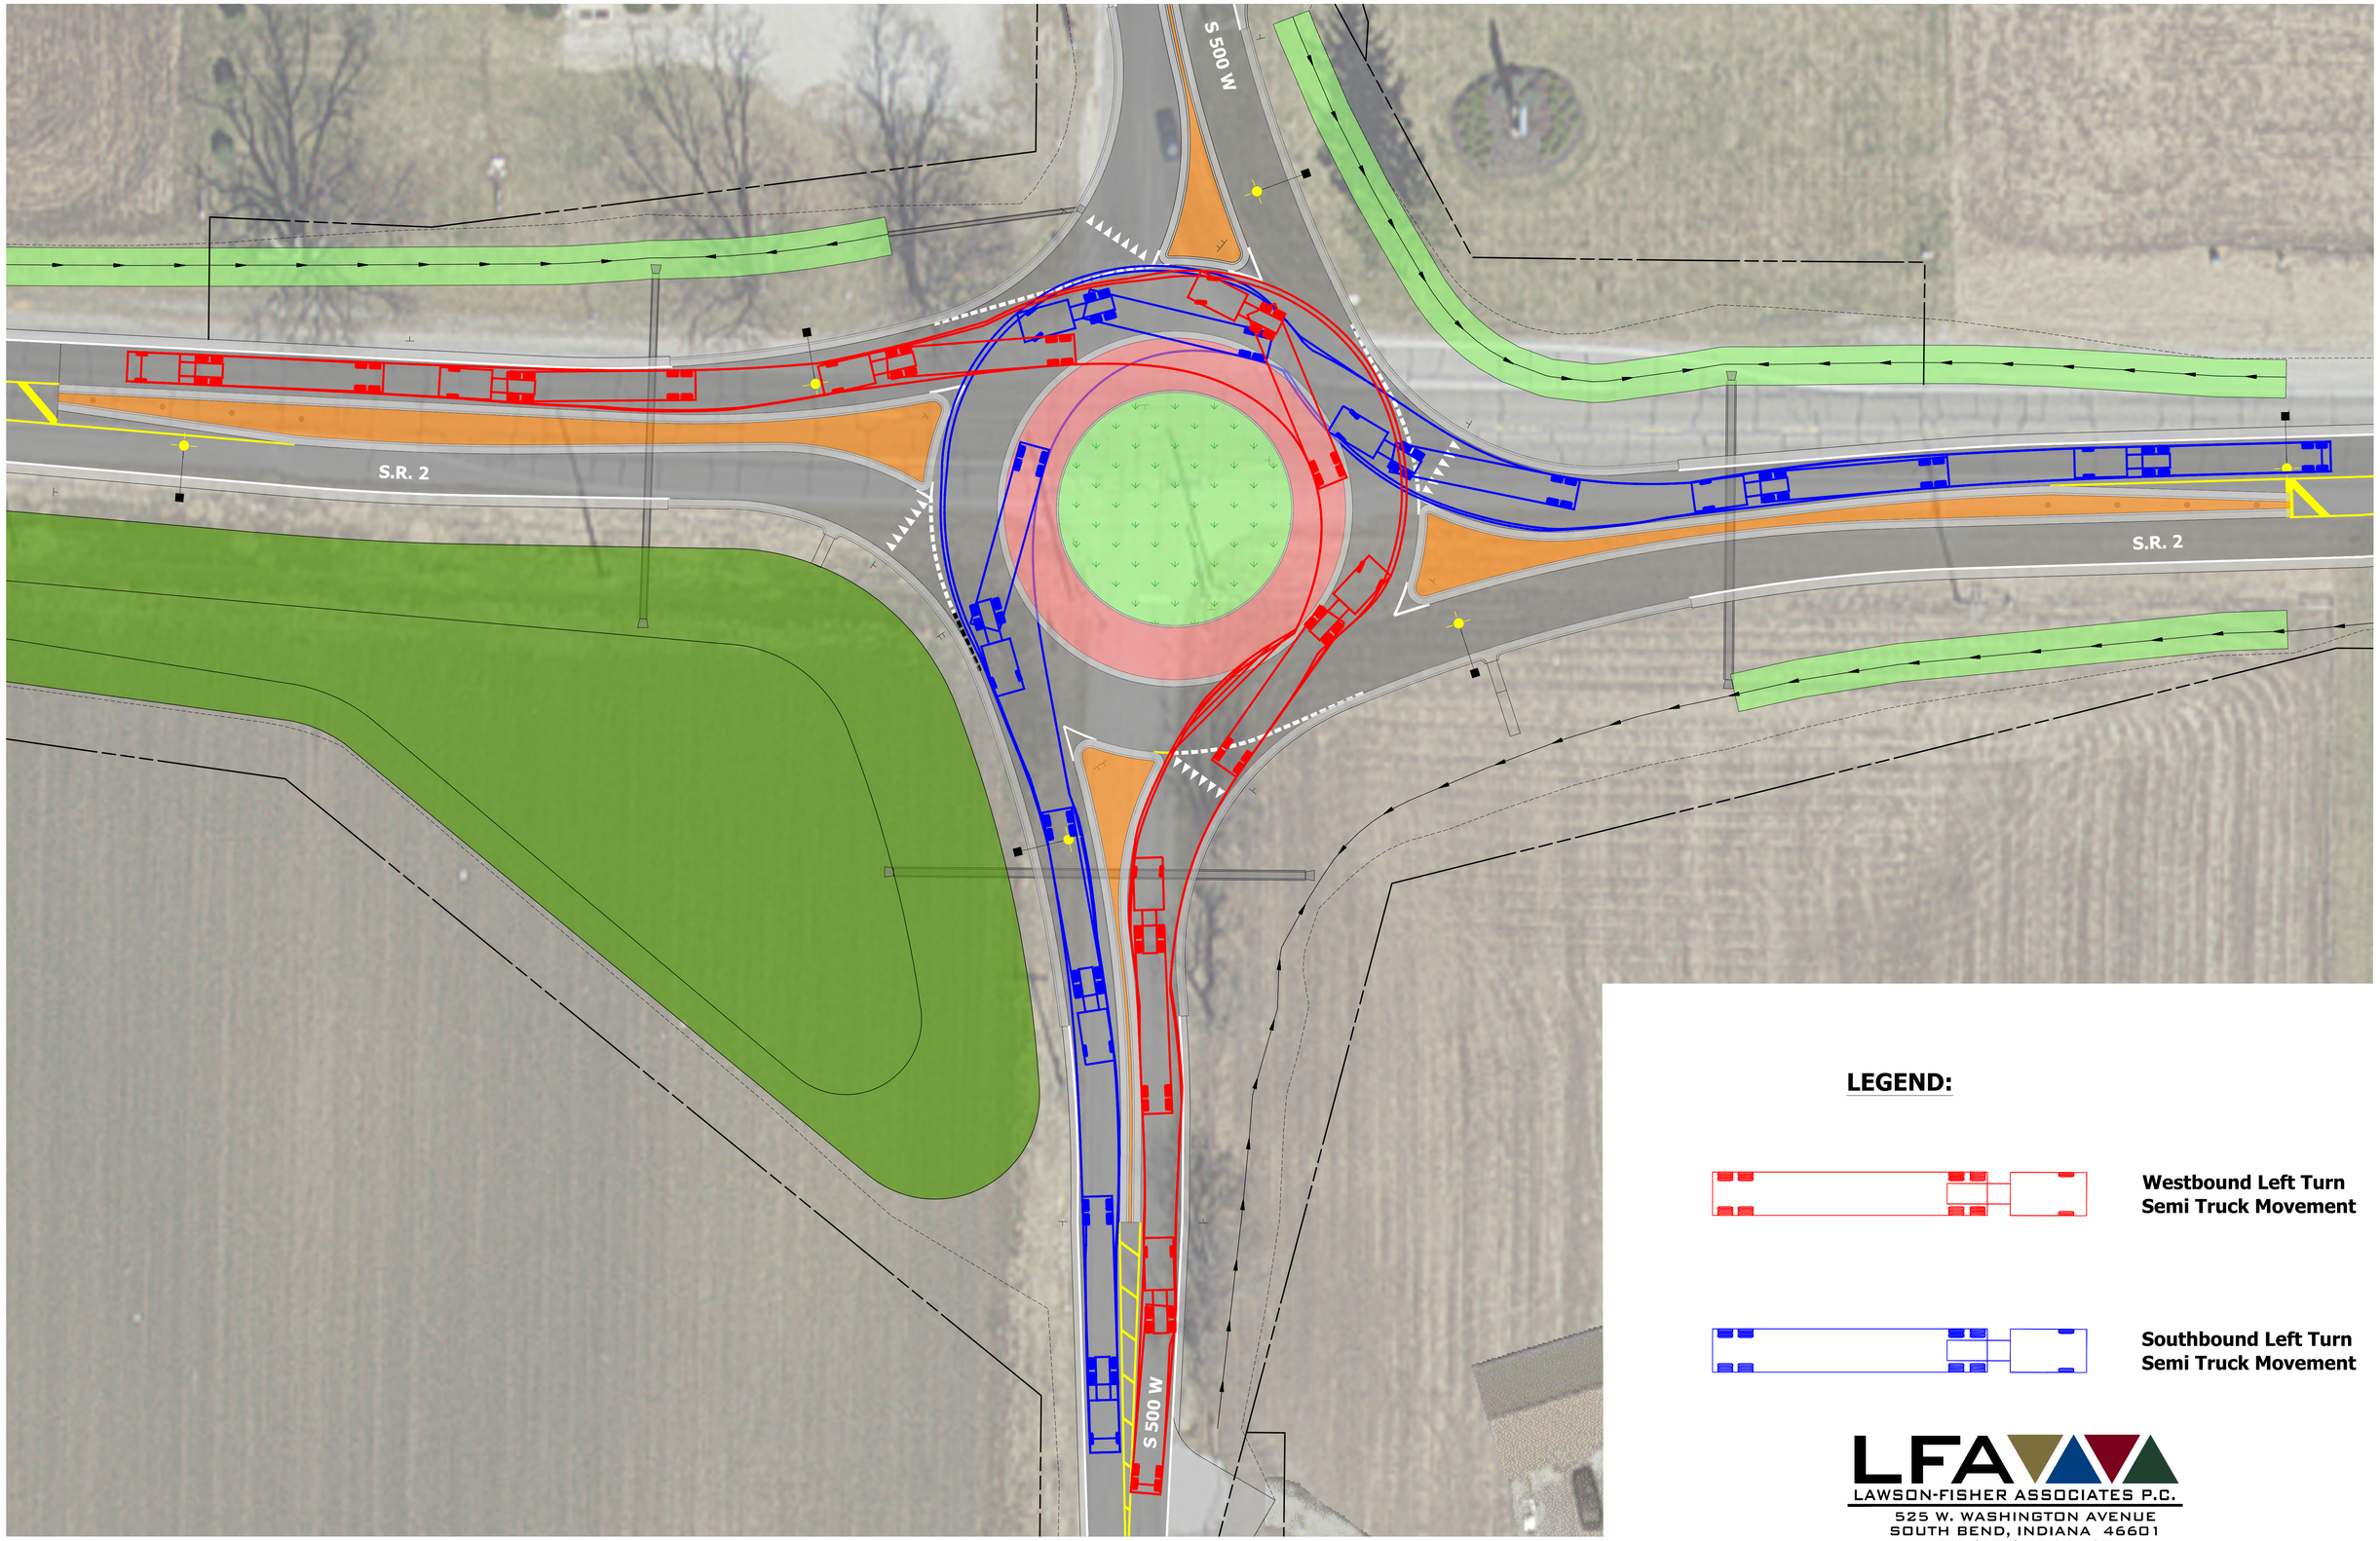
S 500 W
S.R. 2
S.R. 2
S 500 W
LEGEND:
Westbound Left Turn
Semi Truck Movement
Southbound Left Turn
Semi Truck Movement
LFA
LAWSON-FISHER ASSOCIATES P.C.
525 W. WASHINGTON AVENUE
SOUTH BEND, INDIANA 46601
PH. (574) 234-3167

S.R. 2 AT S 500 W

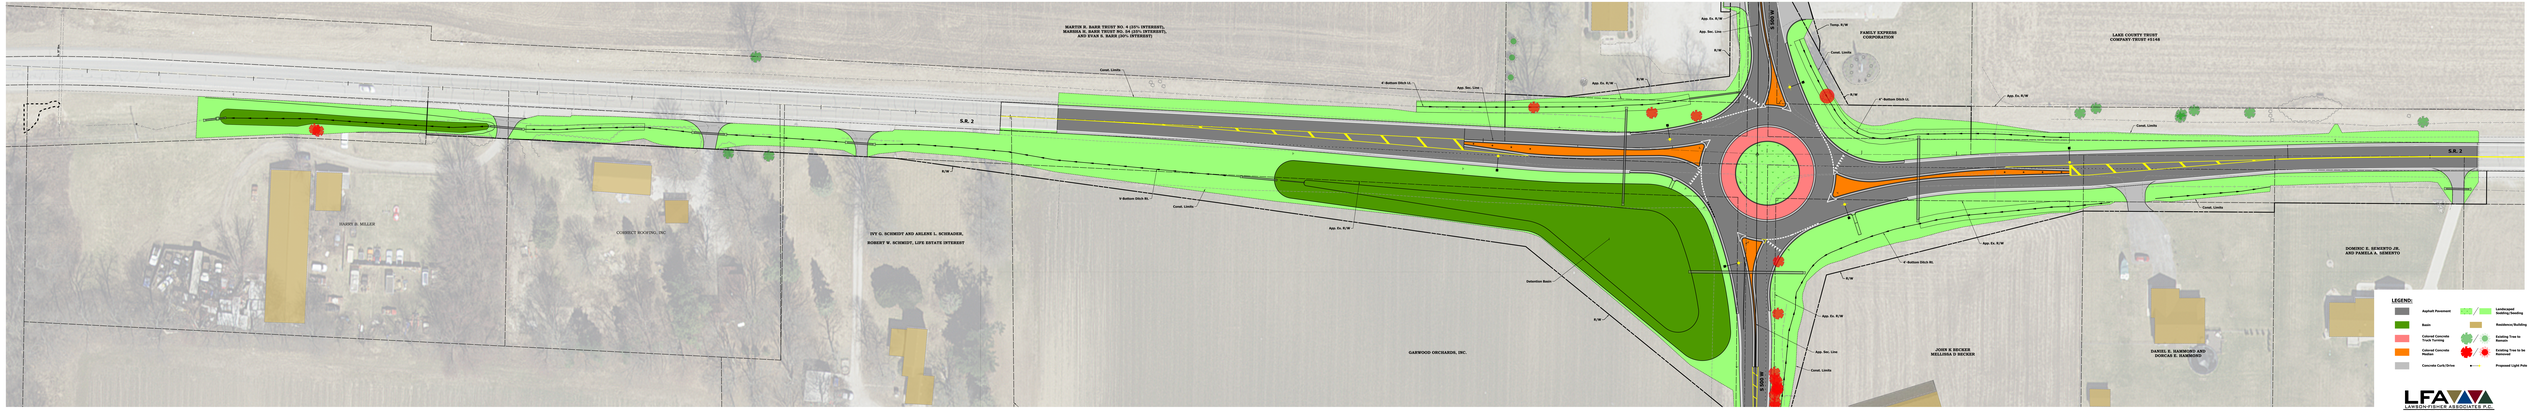
MARTIN B. BARR TRUST NO. 4 (25% INTEREST),
MARTIN B. BARR (25% INTEREST), BRIAN J. BARR (25% INTEREST),
AND RYAN A. BARR (25% INTEREST)
FAMILY EXPRESS CORPORATION
LAKE COUNTY TRUST COMPANY TRUST #5148
S.R. 2
S 500 W
HARVE D. MILLER
CONNECT ROOFING, INC.
IVY G. SCHMIDT AND ARLENE L. SCHRADER,
ROBERT W. SCHMIDT, LIFE ESTATE INTEREST
GARWOOD ORCHARDS, INC.
JOHN R BECKER
MELLISSA D BECKER
DANIEL D. HAMBORO AND
DORCAS E. HAMBORO
DOMINIC E. SEMERTO JR.
AND PAMELA A. SEMERTO
App. Ex. R/W
App. Sec. Line
R/W
Temp. R/W
Const. Limits
4' Bottom Ditch Cl.
V-Bottom Ditch Ct.
Detention Basin
LEGEND:
Asphalt Pavement
Basin
Colored Concrete Truck Turning
Colored Concrete Median
Concrete Curb/Drive
Landscaped Seeding/Sodding
Residence/Building
Existing Tree to Remain
Existing Tree to be Removed
Proposed Light Pole
LFA
LAWSON-FISHER ASSOCIATES P.C.
528 W. ROOSEVELT AVENUE
SOUTH BEND, INDIANA 46616-1001
PH: (574) 234-3167

S.R. 2 AT S 500 W

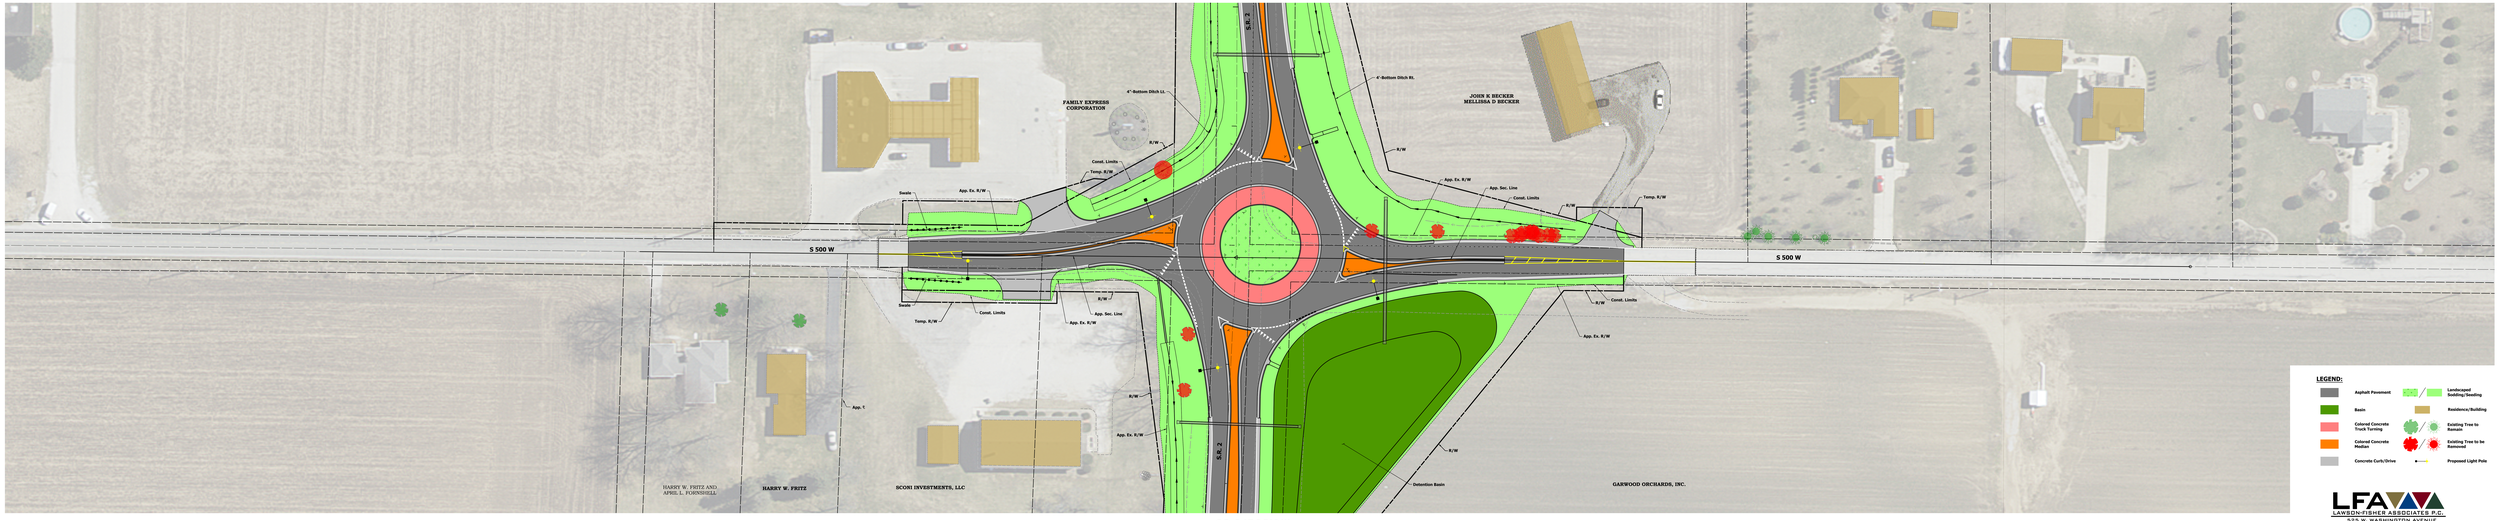
FAMILY EXPRESS CORPORATION
JOHN K BECKER
MELISSA D BECKER
HARRY W. FRITZ AND APRIL L. FORNSHILL
HARRY W. FRITZ
SCONI INVESTMENTS, LLC
GARWOOD ORCHARDS, INC.
S.R. 2
S 500 W
4" Bottom Ditch Lt.
6" Bottom Ditch Rt.
R/W
Const. Limits
Temp. R/W
App. Ex. R/W
App. Sec. Line
Swale
App. ℄
Detention Basin
LEGEND:
Asphalt Pavement
Basin
Colored Concrete Truck Turning
Colored Concrete Median
Concrete Curb/Drive
Landscaped Sodding/Seeding
Residence/Building
Existing Tree to Remain
Existing Tree to be Removed
Proposed Light Pole
LFA
LAWSON-FISHER ASSOCIATES P.C.
525 N. WASHINGTON AVENUE
SOUTH BEND, INDIANA, 46601
PH. (574) 234-3167

S.R. 2 AT S 500 W