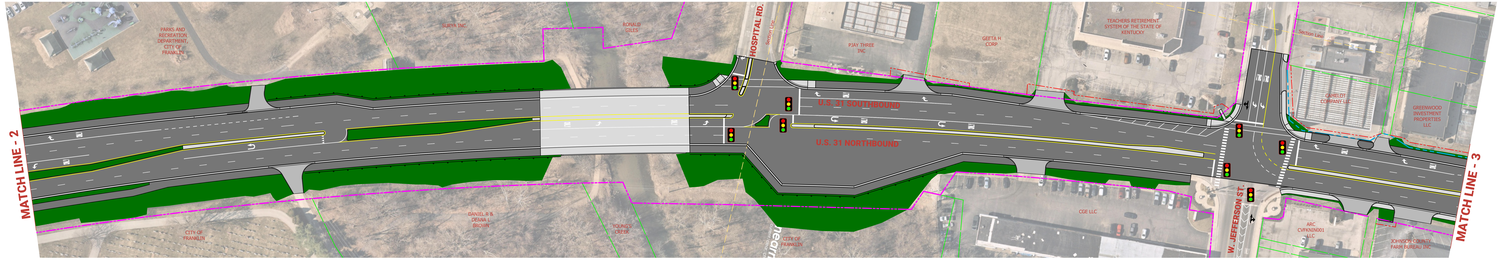

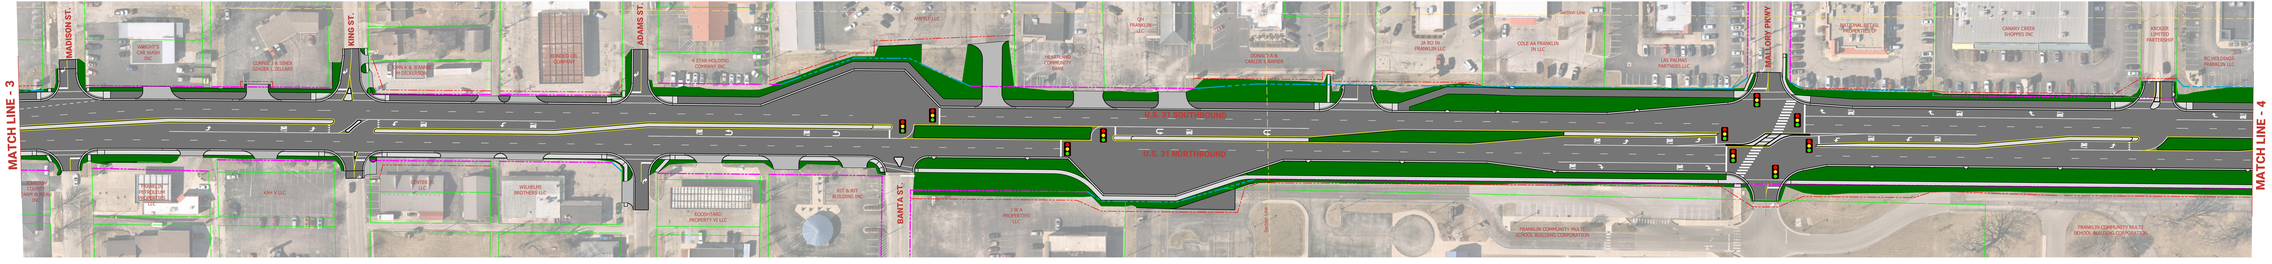

LEGEND

- Signalized Intersection
- Existing R/W
- Property Line
- Proposed R/W
- Temporary R/W

0 40 80 120 160 200

GRAPHIC SCALE IN FEET

CITY OF FRANKLIN - U.S. 31 ROADWAY & INTERSECTION IMPROVEMENT PROJECT