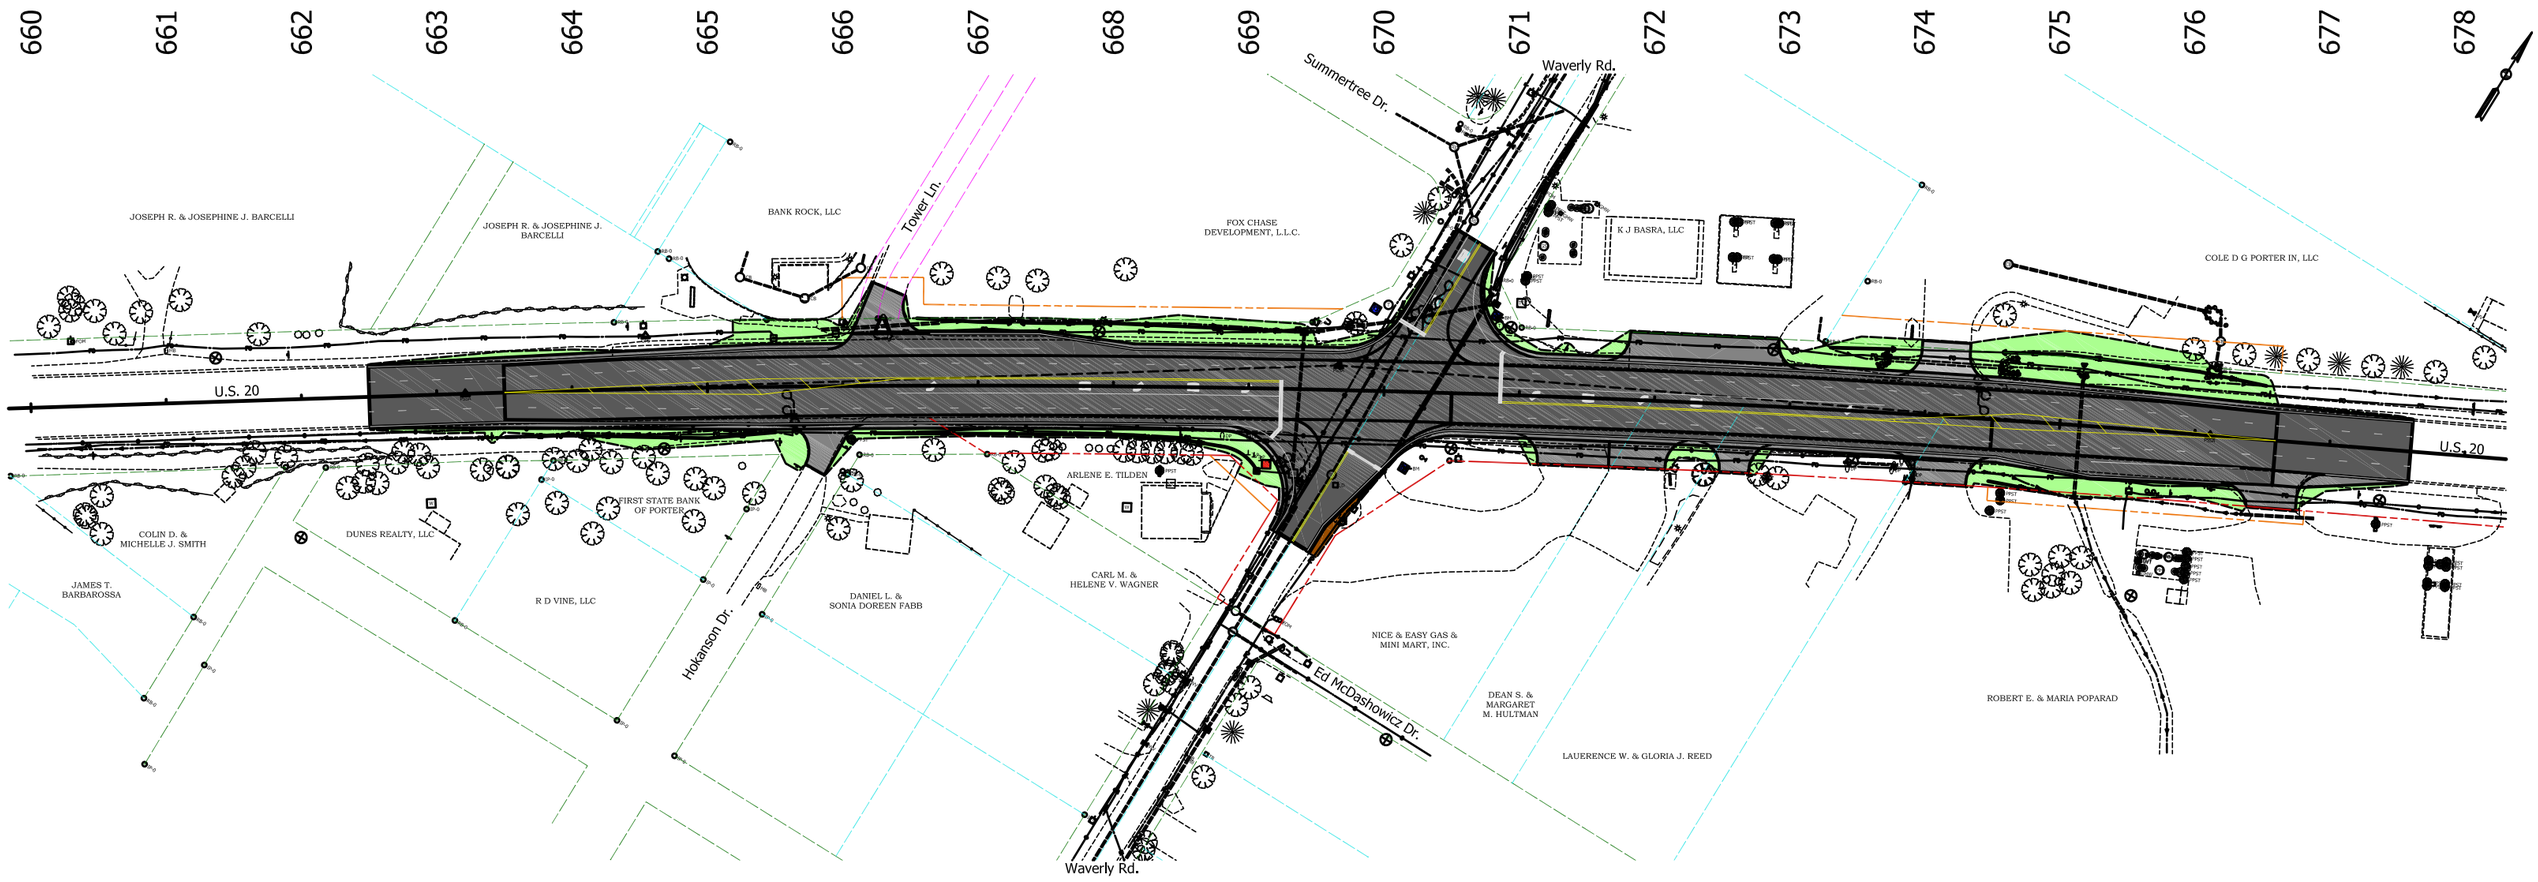

EXISTING EASEMENT

EXISTING R/W

PROPOSED R/W

PROPOSED TEMPORARY R/W

SECTION LINE & PROPERTY LINE

AGGREGATE

ASPHALT MAINLINE PAVEMENT

ASPHALT SHOULDER AND DRIVE

CONCRETE

GRASS

EXISTING STRAIN POLE TO REMAIN

PROPOSED STRAIN POLE