R. 1 W.

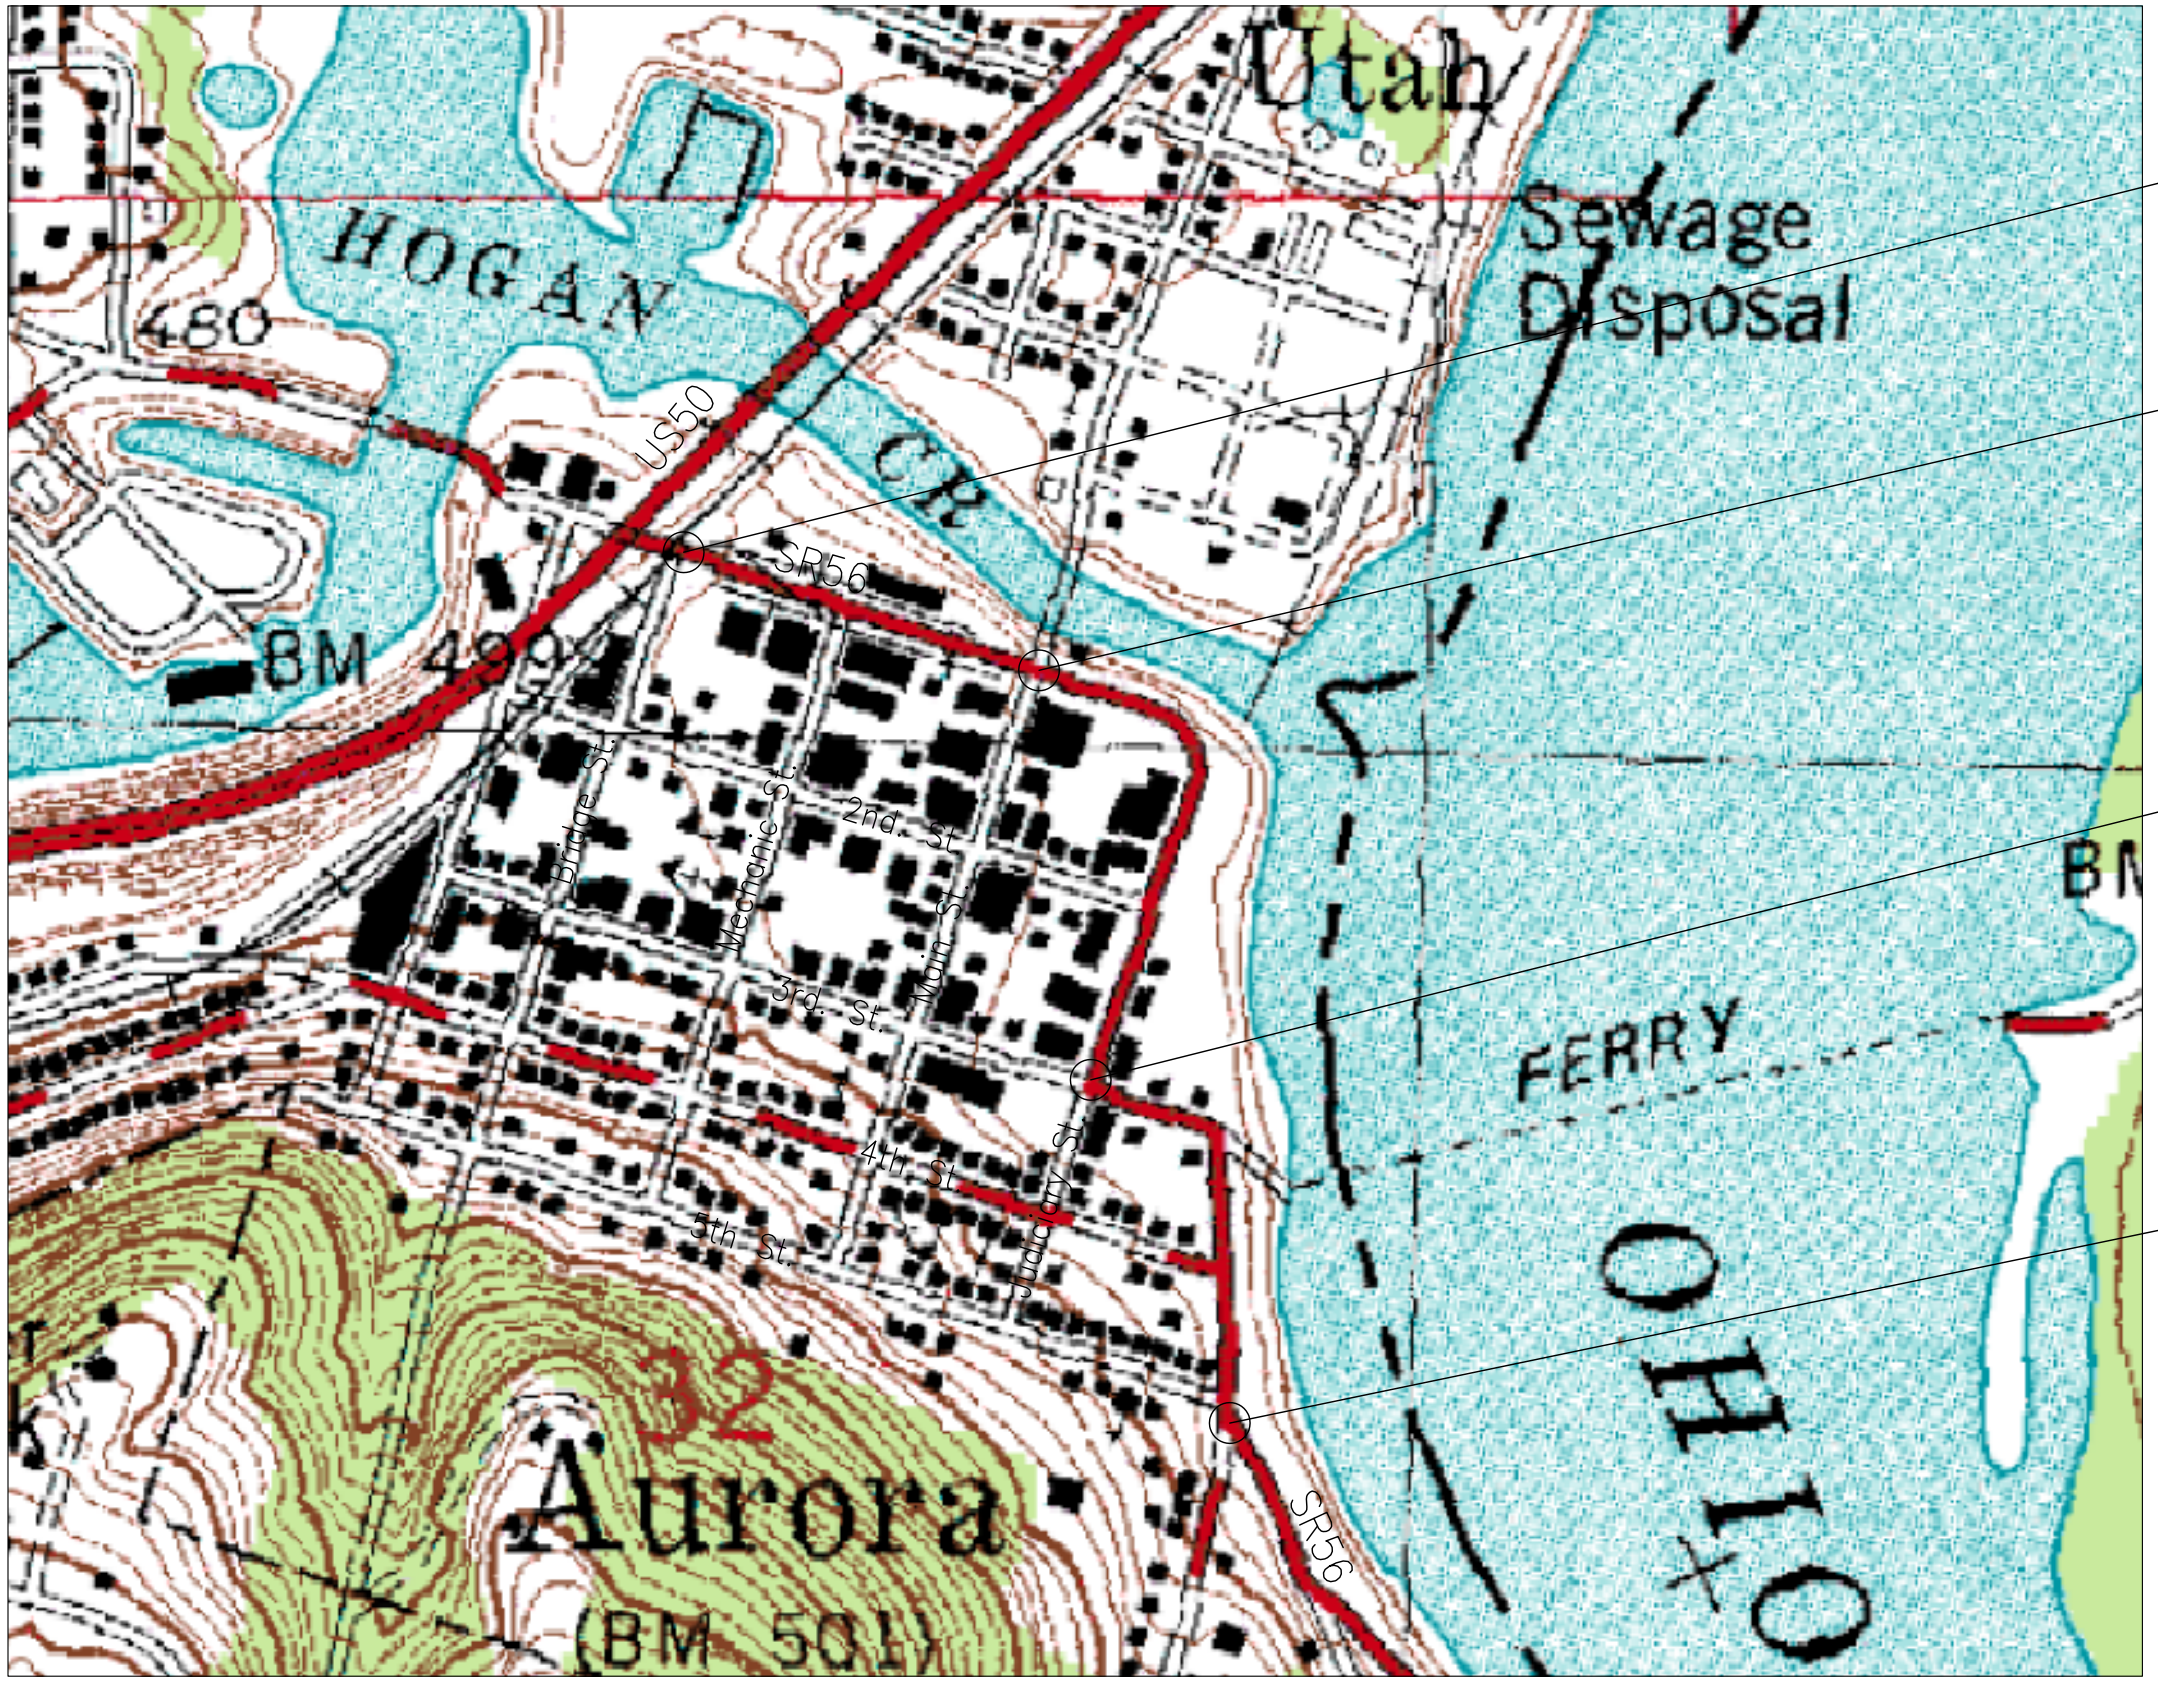

END PROJECT 0300510

P.O.T. STA.733+81.23 Line "A"

Traffic Signal Location No. 2

SR56 at Main Street
P.O.T. Sta. 724+98.32 Line "A"
Commission Number:
See Plan Sheet No.

Traffic Signal Location No. 1

SR56 at 3rd Street
P.O.T. Sta. 713+37.01 Line "A"
Commission Number:
See Plan Sheet No.

BEGIN PROJECT 0300510

P.O.C. STA. 703+65.82 Line "A"

T. 5 N.

DEARBORN COUNTY
INDIANA