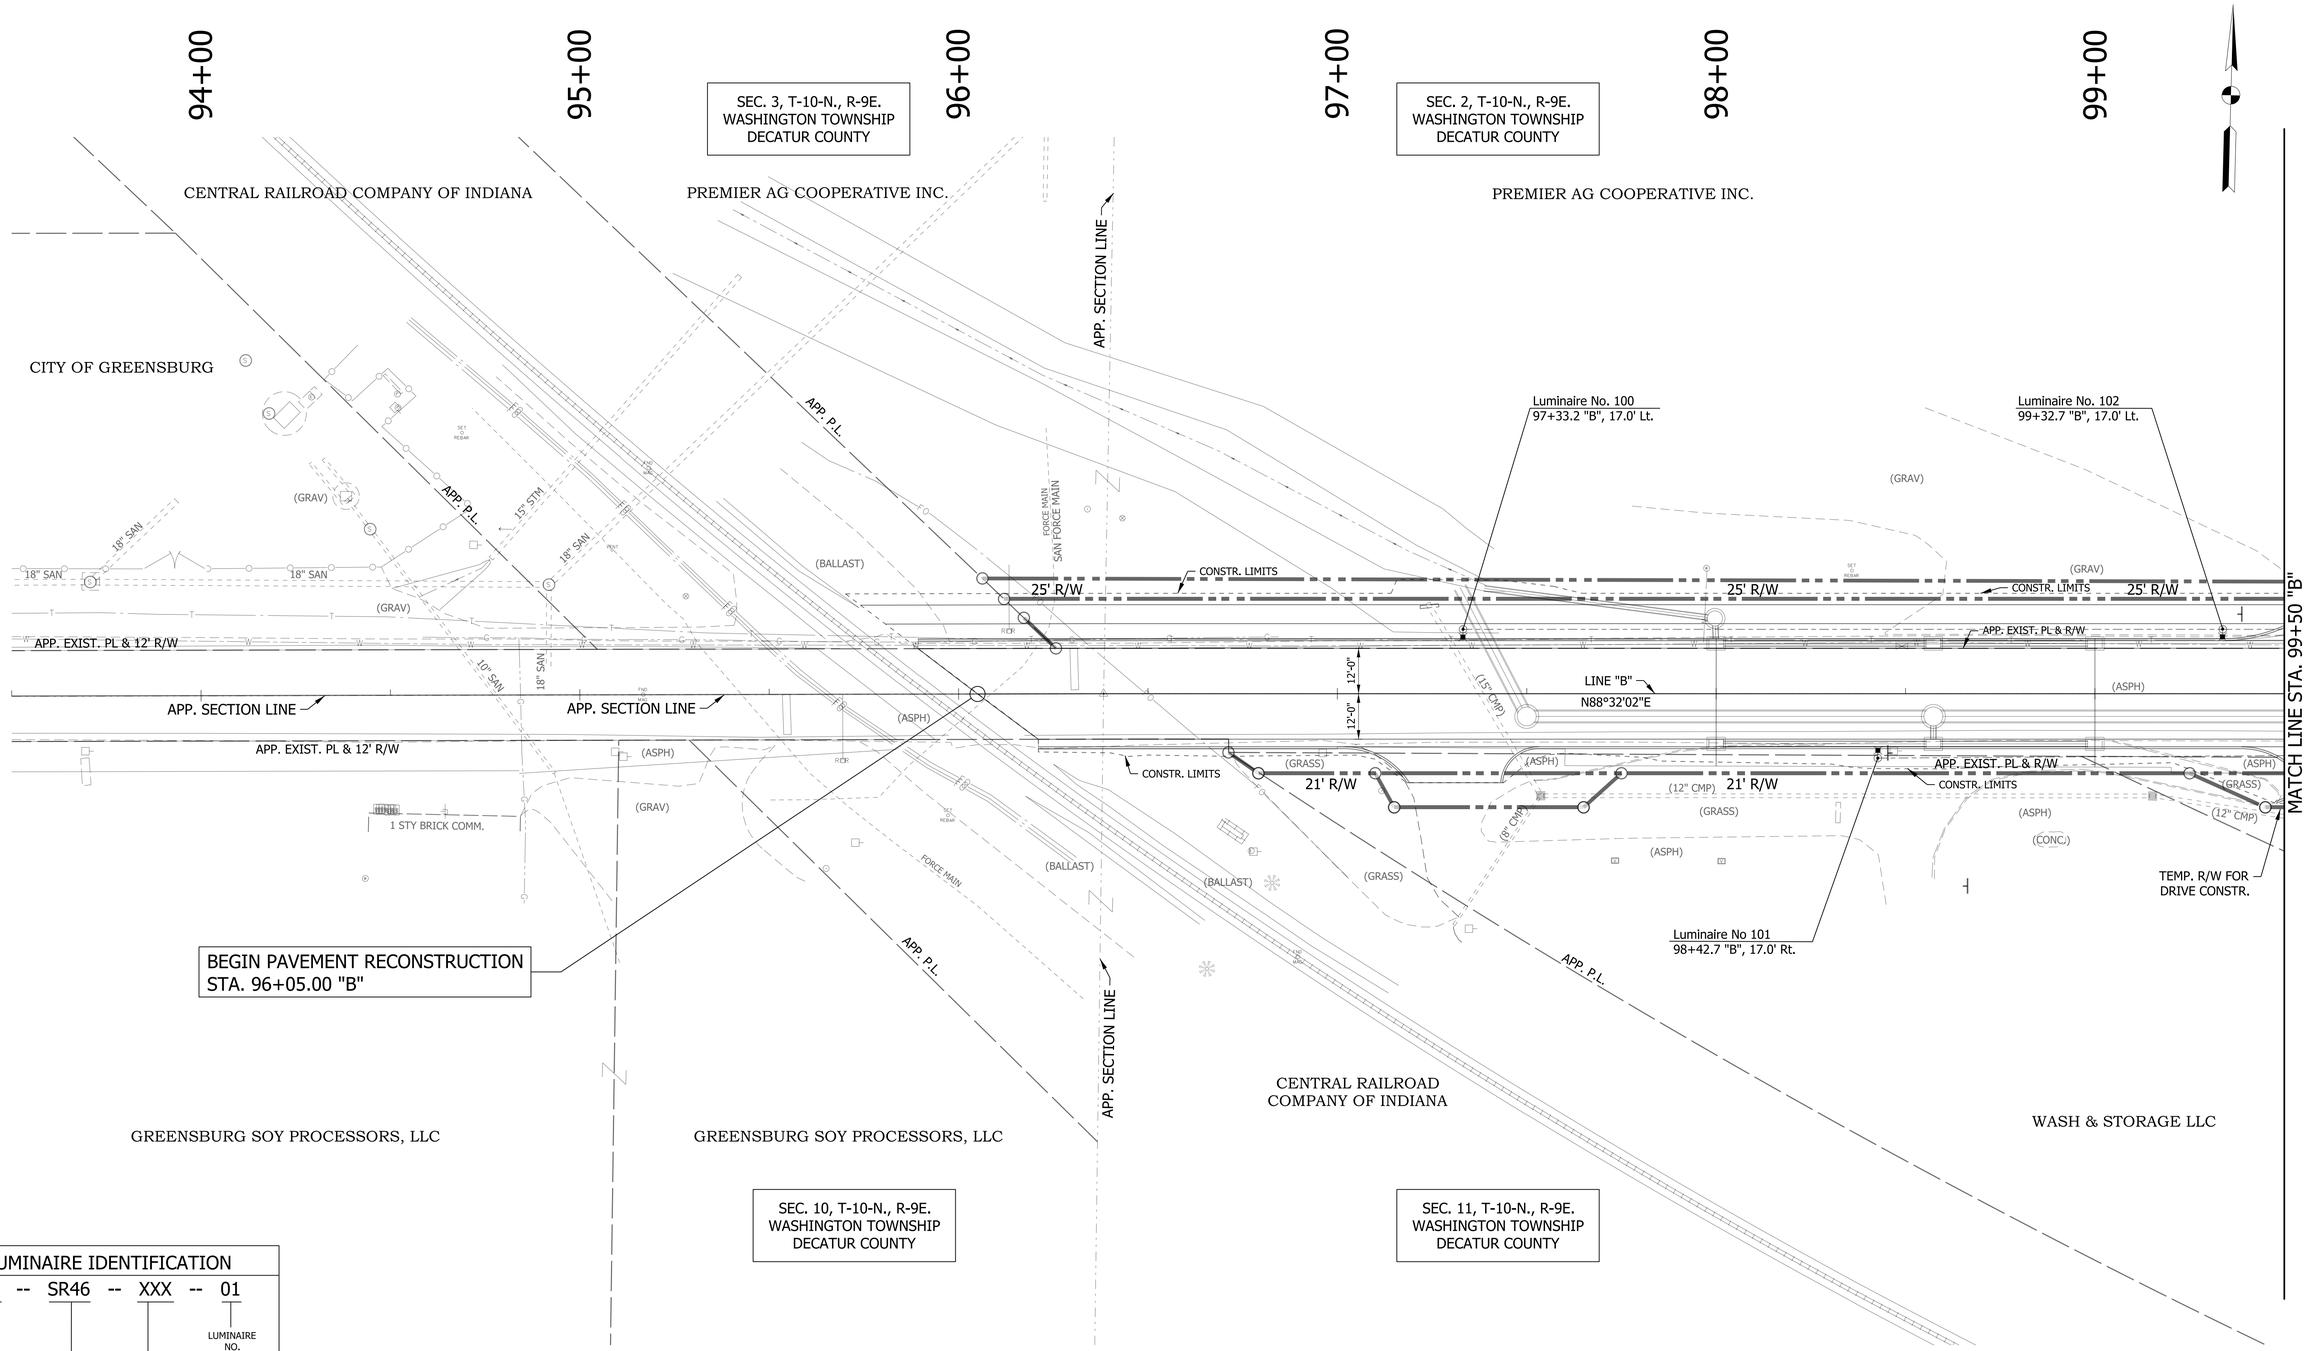

LUMINAIRE IDENTIFICATION

XX -- SR46 -- XXX -- 01

- 01 — LUMINAIRE NO.
- XXX — CROSS ROAD NO. (XXX)
- SR46 — MAINLINE (SR46)
- XX — COUNTY NO.

NOTES:

1. SEE PLAN & PROFILES FOR LINE "B" ALIGNMENT DATA.

LEGEND

- EXISTING LIGHTING POLE, BREAK AWAY
- EXISTING LIGHTING POLE, NON-BREAK AWAY
- EXISTING LUMINAIRE
- EXISTING UNDERPASS LUMINAIRE
- EXISTING SERVICE POINT I
- EXISTING SERVICE POINT II
- EXISTING CABLE MARKER
- EXISTING LIGHTING HANDHOLE
- PROPOSED LIGHTING POLE, BREAK AWAY
- PROPOSED LIGHTING POLE, NON-BREAK AWAY
- PROPOSED LUMINAIRE
- PROPOSED UNDERPASS LUMINAIRE
- PROPOSED CABLE MARKER
- PROPOSED LIGHTING HANDHOLE

RECOMMENDED FOR APPROVAL _____ DESIGN ENGINEER DATE

DESIGNED: DC DRAWN: JEC

CHECKED: WRC CHECKED: WRC

INDIANA
DEPARTMENT OF TRANSPORTATION

LIGHTING DETAILS

HORIZONTAL SCALE	BRIDGE FILE
1"=20'	
VERTICAL SCALE	DESIGNATION
1"= 20'	1800255
SURVEY BOOK	SHEETS
	60 of 119
CONTRACT	PROJECT
R-41463	1800256

c:\users\mitchell.wilcox\appdata\local\bentley\projectwise\workingdir\mb-us-pw.bentley.com_mb-us-pw-03\mitchell.wilcox@mbakerintl.com\dms410111\800255_RD_SHT_LIT_B_01.dgn

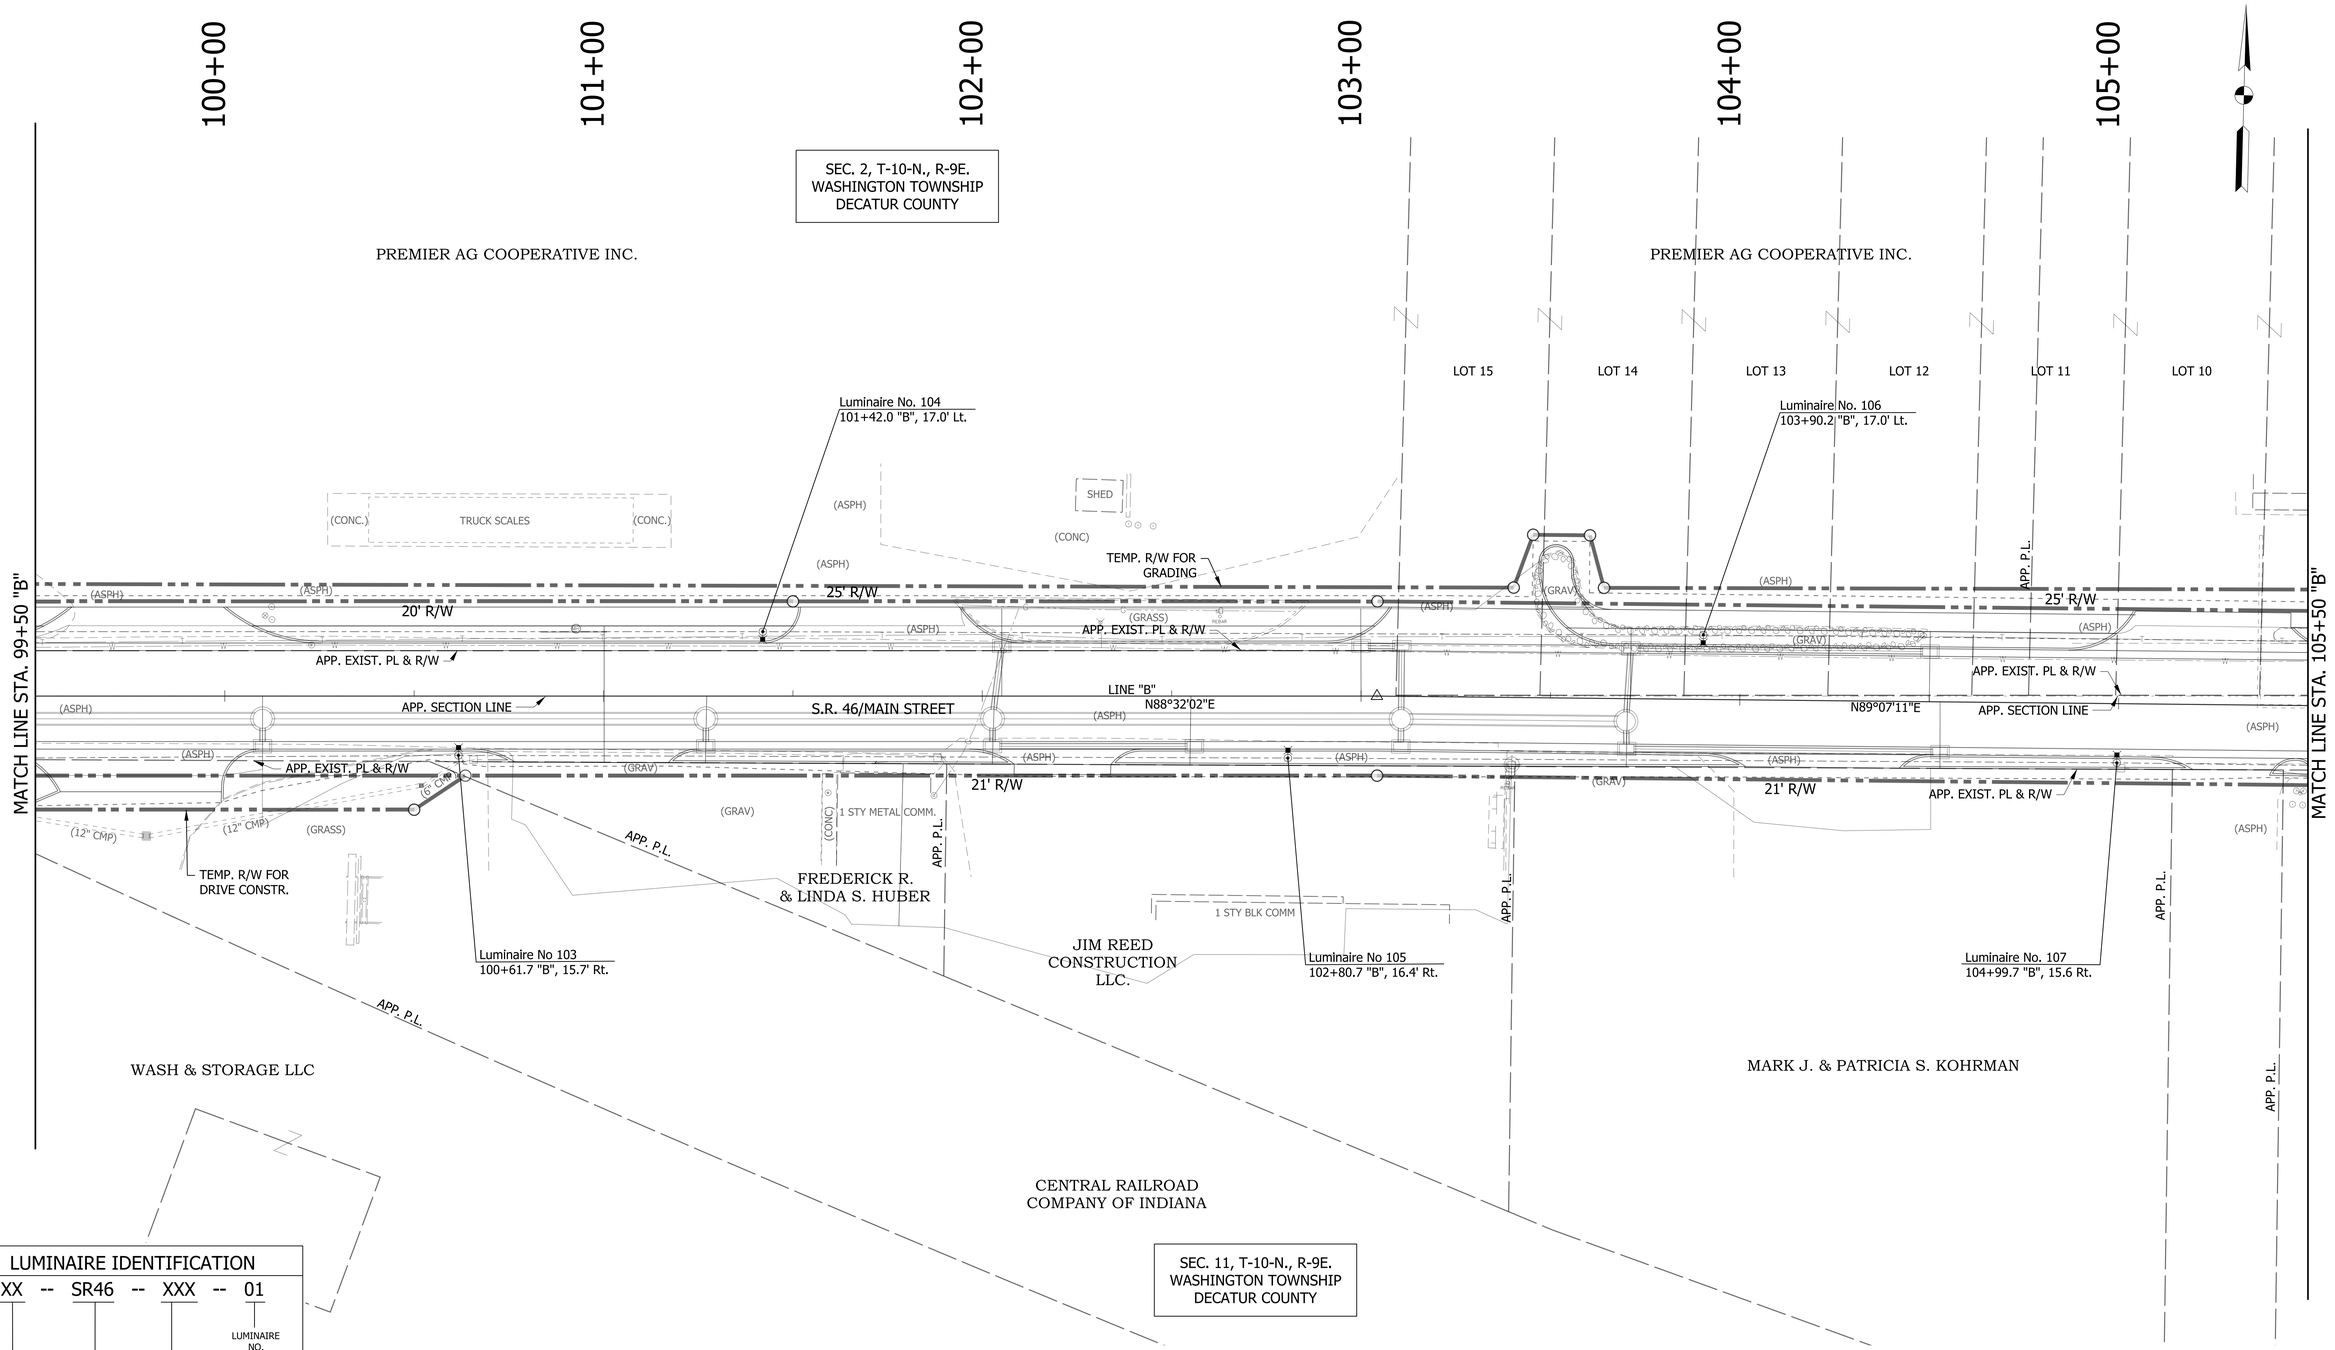

LUMINAIRE IDENTIFICATION

XX -- SR46 -- XXX -- 01

- 01 — LUMINAIRE NO.
- XXX — CROSS ROAD NO. (XXX)
- SR46 — MAINLINE (SR46)
- XX — COUNTY NO.

NOTES:

1. SEE PLAN & PROFILES FOR LINE "B" ALIGNMENT DATA.

LEGEND

- EXISTING LIGHTING POLE, BREAK AWAY
- EXISTING LIGHTING POLE, NON-BREAK AWAY
- EXISTING LUMINAIRE
- EXISTING UNDERPASS LUMINAIRE
- EXISTING SERVICE POINT I
- EXISTING SERVICE POINT II
- EXISTING CABLE MARKER
- EXISTING LIGHTING HANDHOLE
- PROPOSED LIGHTING POLE, BREAK AWAY
- PROPOSED LIGHTING POLE, NON-BREAK AWAY
- PROPOSED LUMINAIRE
- PROPOSED UNDERPASS LUMINAIRE
- PROPOSED CABLE MARKER
- PROPOSED LIGHTING HANDHOLE

RECOMMENDED FOR APPROVAL _____ DESIGN ENGINEER DATE

DESIGNED: DC DRAWN: JEC

CHECKED: WRC CHECKED: WRC

INDIANA
DEPARTMENT OF TRANSPORTATION

LIGHTING DETAILS

HORIZONTAL SCALE	BRIDGE FILE
1"=20'	
VERTICAL SCALE	DESIGNATION
1"=20'	1800255
SURVEY BOOK	SHEETS
	61 of 119
CONTRACT	PROJECT
R-41463	1800256

1/21/2022
c:\users\mitchell.wilcox\appdata\local\bentley\projectwise\workingdir\mb-us-pw.bentley.com_mb-us-pw-03\mitchell.wilcox@mbakerintl.com\dms41011\1800255_RD_SHT_LIT_B_02.dgn

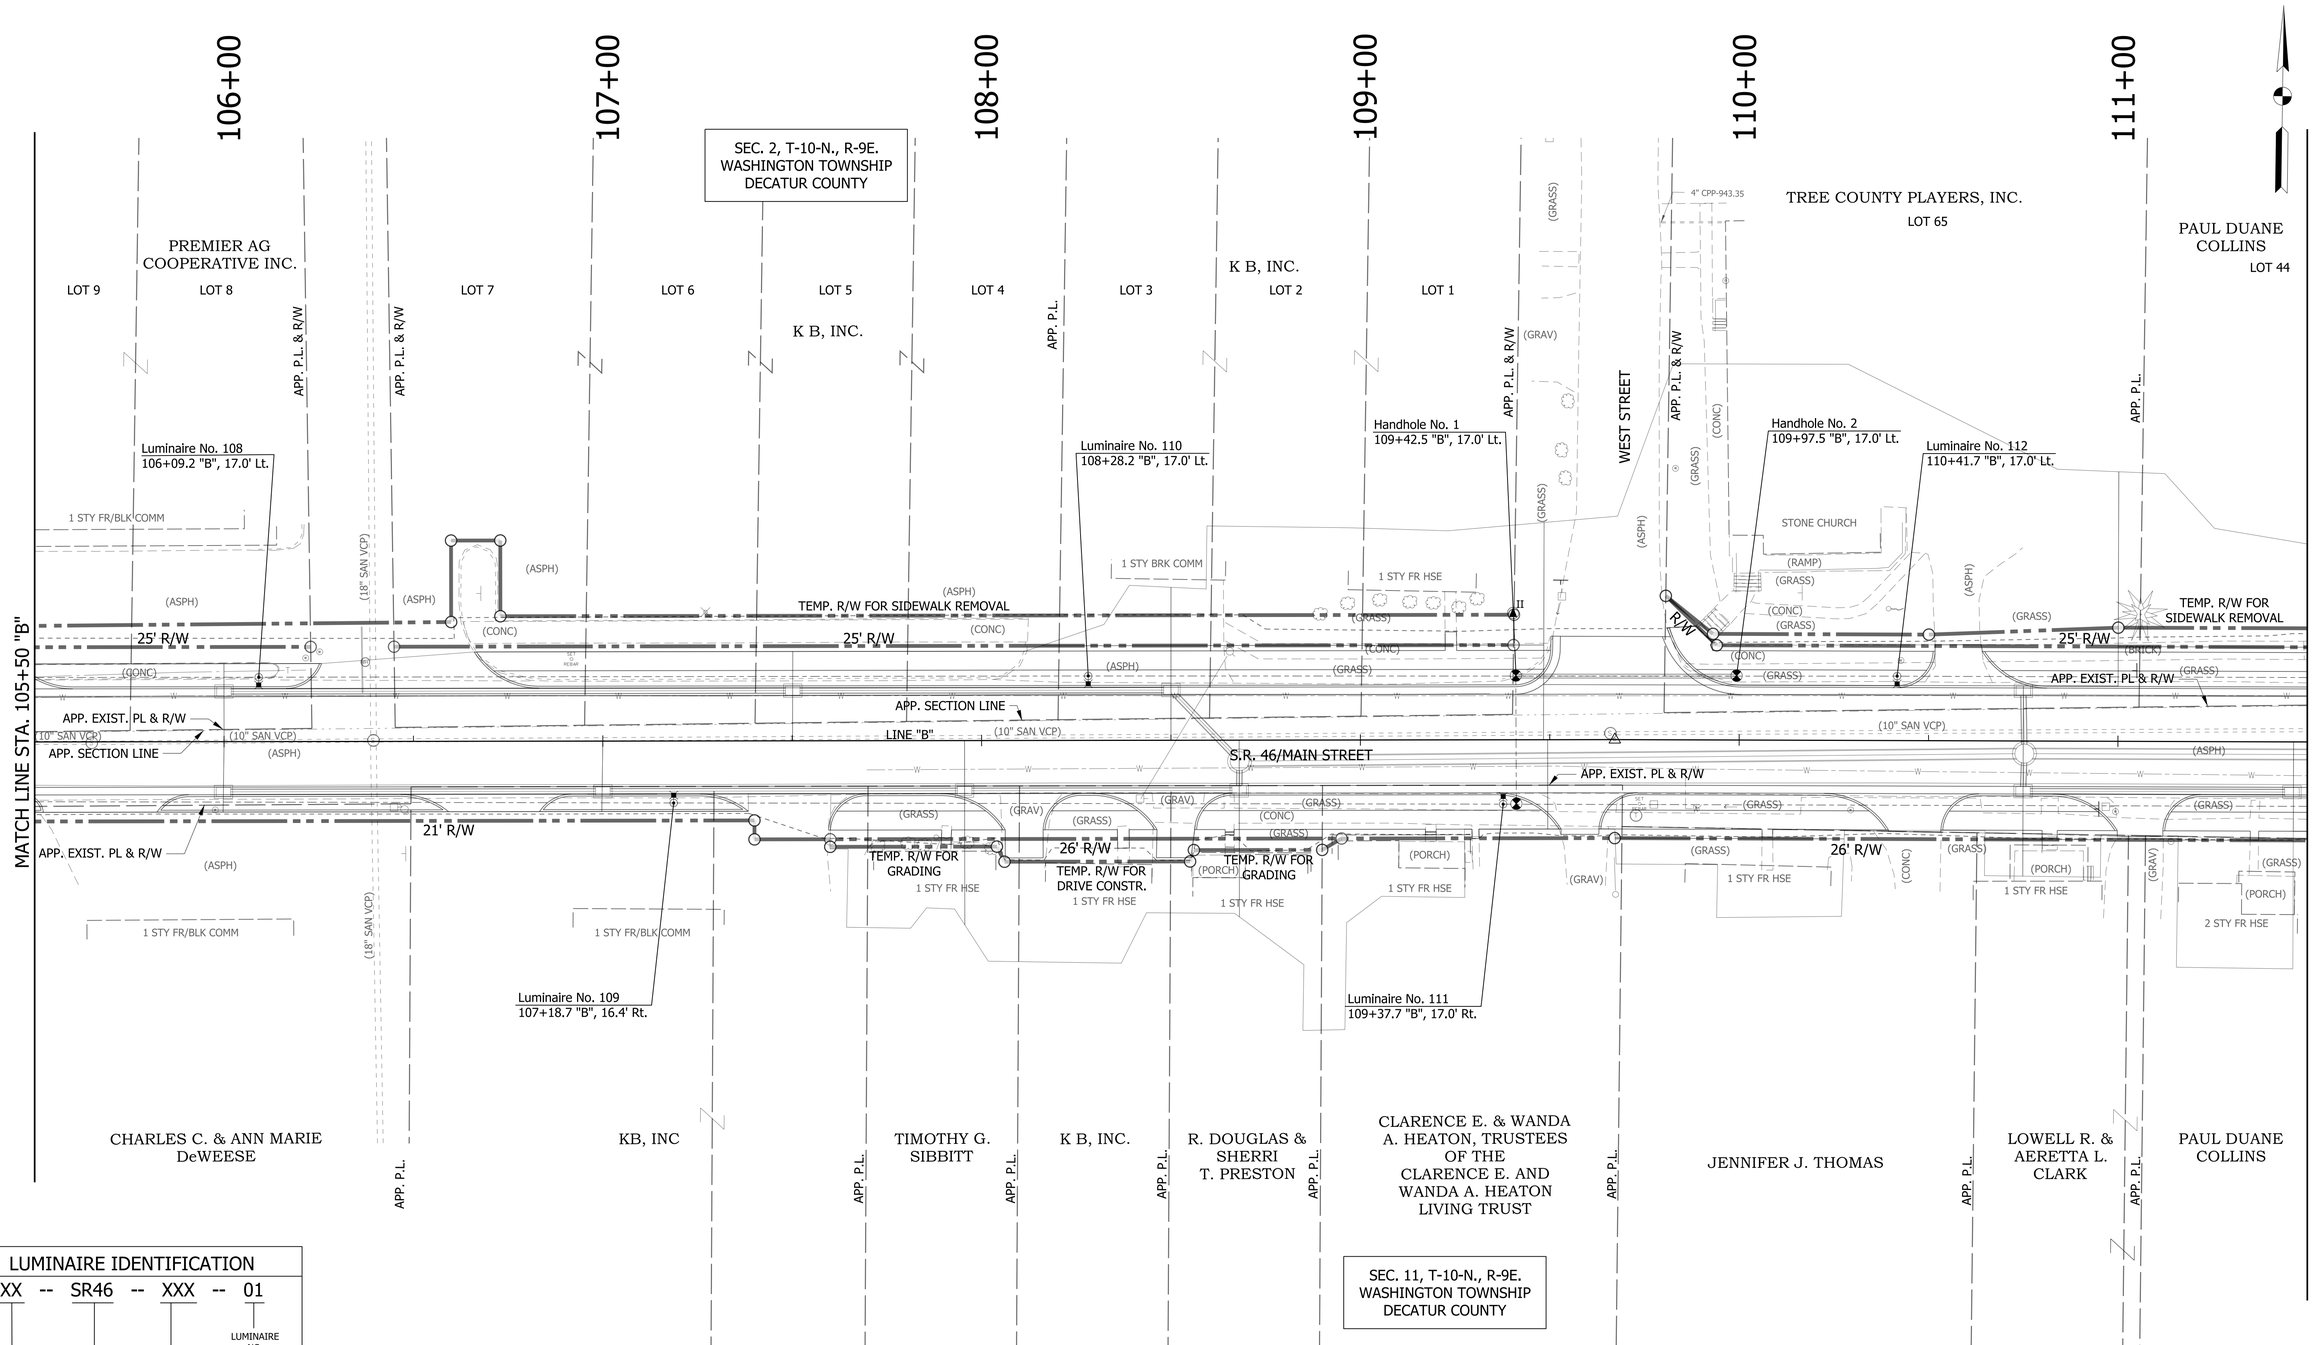

LUMINAIRE IDENTIFICATION

XX -- SR46 -- XXX -- 01

- XX: COUNTY NO.
- SR46: MAINLINE (SR46)
- XXX: CROSS ROAD NO. (XXX)
- 01: LUMINAIRE NO.

LEGEND

- EXISTING LIGHTING POLE, BREAK AWAY
- EXISTING LIGHTING POLE, NON-BREAK AWAY
- EXISTING LUMINAIRE
- EXISTING UNDERPASS LUMINAIRE
- EXISTING SERVICE POINT I
- EXISTING SERVICE POINT II
- EXISTING CABLE MARKER
- EXISTING LIGHTING HANDHOLE
- PROPOSED LIGHTING POLE, BREAK AWAY
- PROPOSED LIGHTING POLE, NON-BREAK AWAY
- PROPOSED LUMINAIRE
- PROPOSED UNDERPASS LUMINAIRE
- PROPOSED CABLE MARKER
- PROPOSED LIGHTING HANDHOLE

NOTES:

1. SEE PLAN & PROFILES FOR LINE "B" ALIGNMENT DATA.

RECOMMENDED FOR APPROVAL _____ DESIGN ENGINEER DATE

DESIGNED: DC DRAWN: JEC

CHECKED: WRC CHECKED: WRC

INDIANA
DEPARTMENT OF TRANSPORTATION

LIGHTING DETAILS

HORIZONTAL SCALE	BRIDGE FILE
1"=20'	
VERTICAL SCALE	DESIGNATION
1"=20'	1800255
SURVEY BOOK	SHEETS
	62 of 119
CONTRACT	PROJECT
R-41463	1800256

1/21/2022
c:\users\mitchell.wilcox\appdata\local\bentley\projectwise\workingdir\mb-us-pw.bentley.com_mb-us-pw-03\mitchell.wilcox@mbakerintl.com\dms410111\800255_RD_SHT_LTT_B_03.dgn

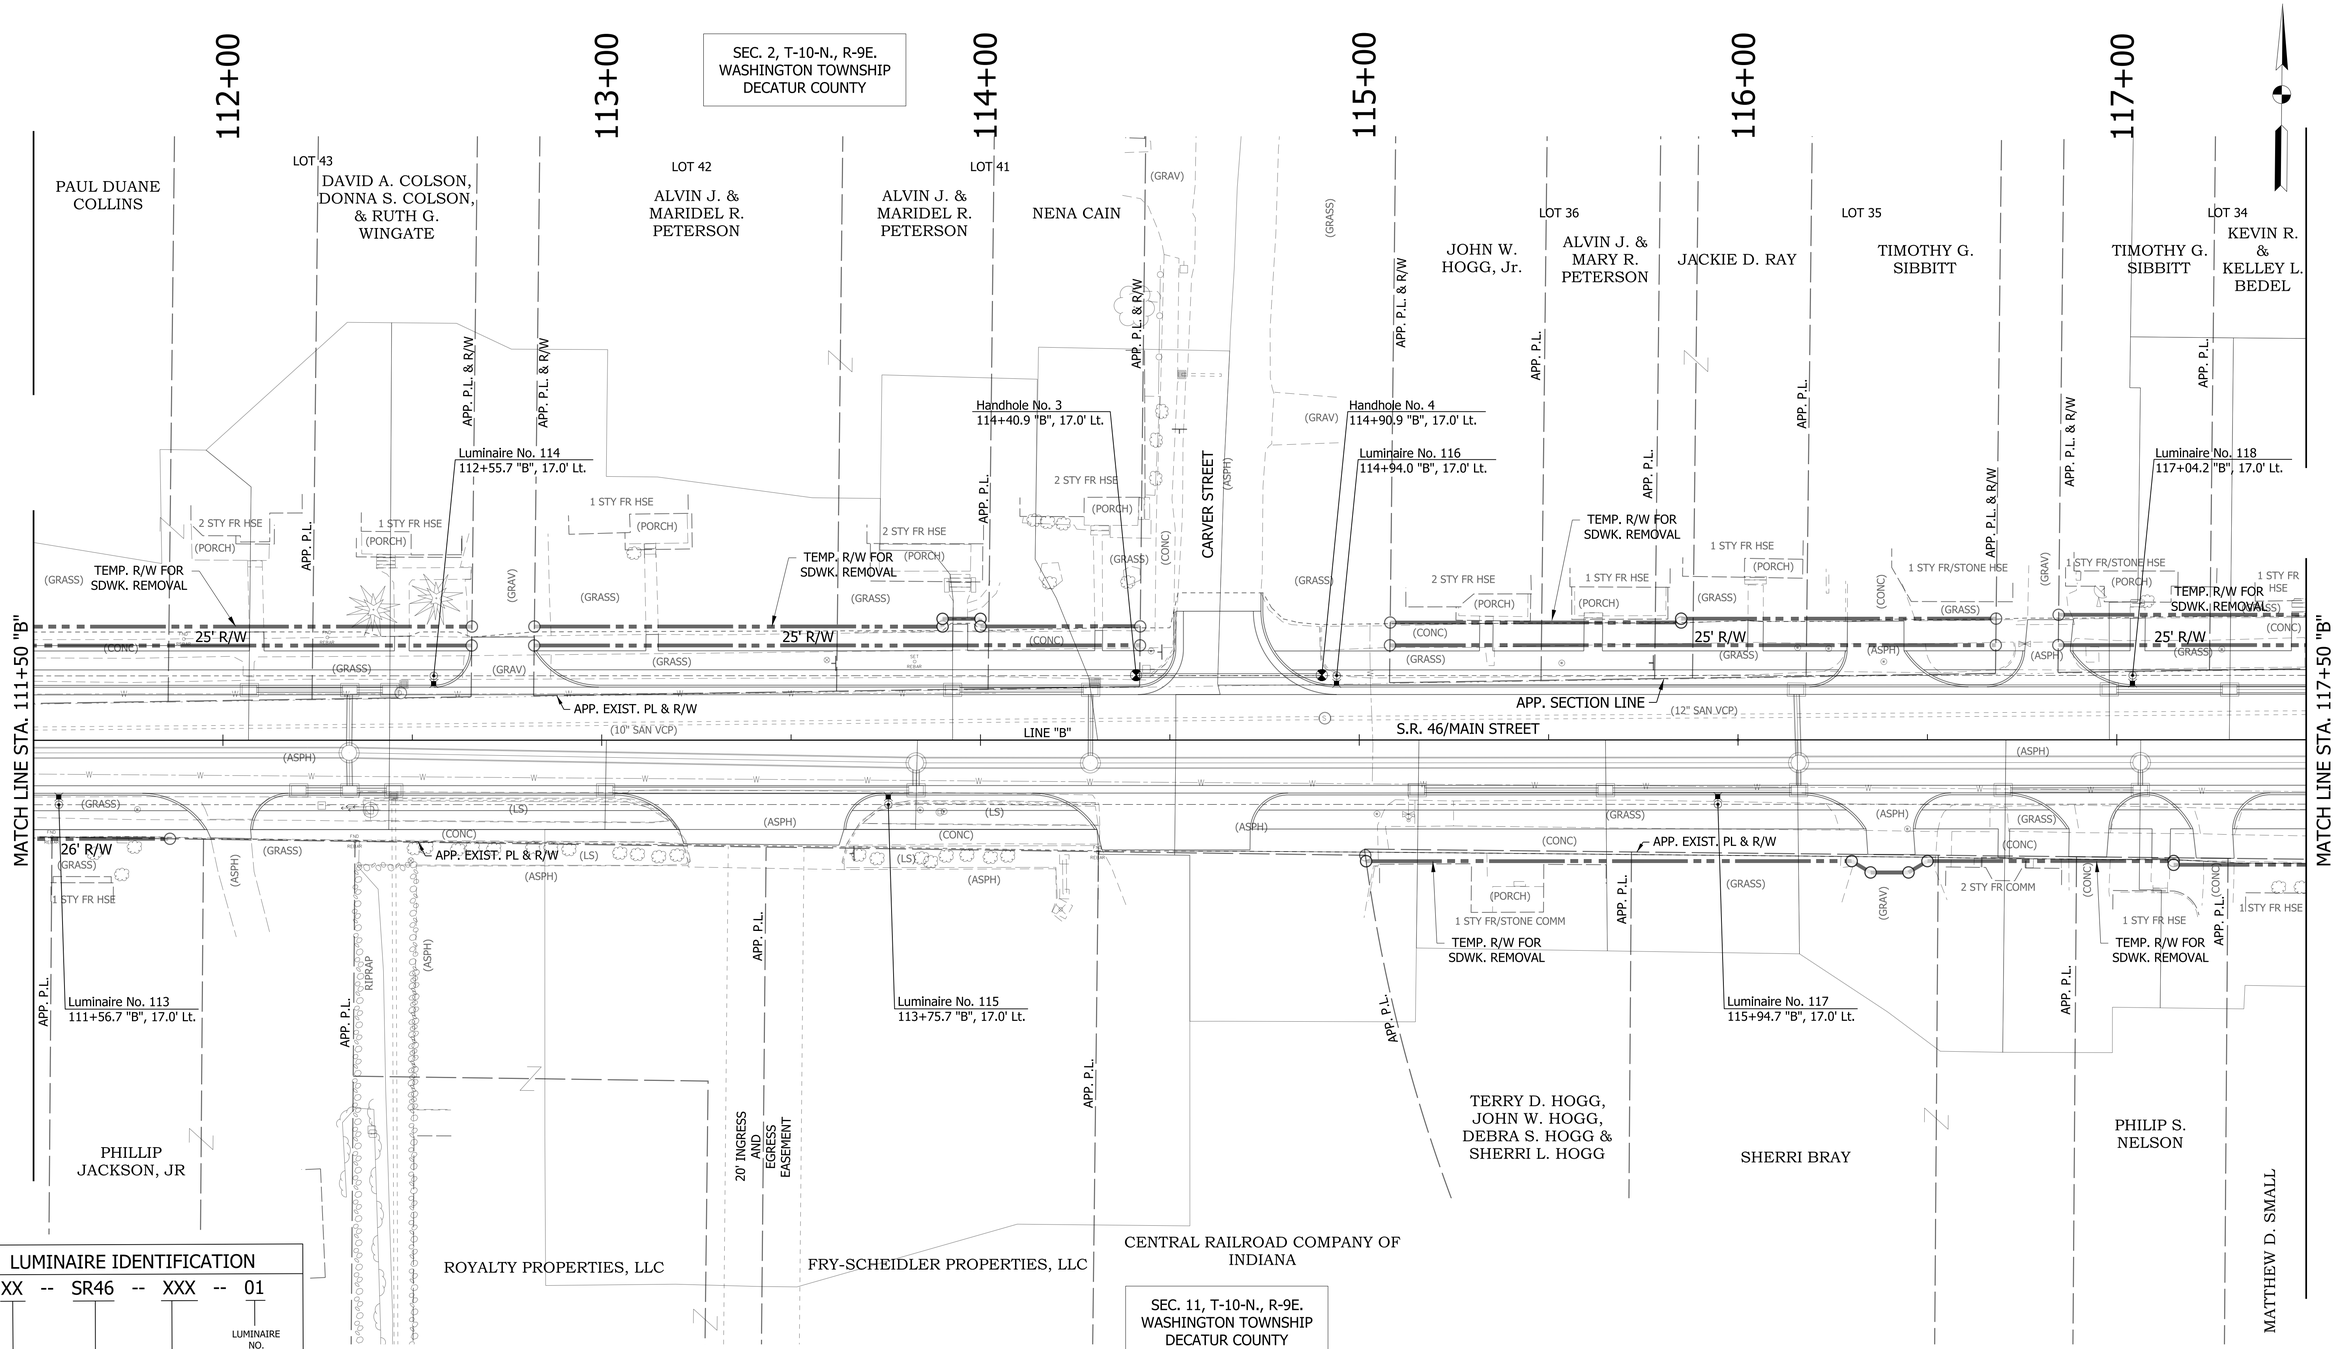

LUMINAIRE IDENTIFICATION

XX -- SR46 -- XXX -- 01

- 01 — LUMINAIRE NO.
- XXX — CROSS ROAD NO. (XXX)
- SR46 — MAINLINE (SR46)
- XX — COUNTY NO.

NOTES:

1. SEE PLAN & PROFILES FOR LINE "B" ALIGNMENT DATA.

LEGEND

- EXISTING LIGHTING POLE, BREAK AWAY
- EXISTING LIGHTING POLE, NON-BREAK AWAY
- EXISTING LUMINAIRE
- EXISTING UNDERPASS LUMINAIRE
- EXISTING SERVICE POINT I
- EXISTING SERVICE POINT II
- EXISTING CABLE MARKER
- EXISTING LIGHTING HANDHOLE
- PROPOSED LIGHTING POLE, BREAK AWAY
- PROPOSED LIGHTING POLE, NON-BREAK AWAY
- PROPOSED LUMINAIRE
- PROPOSED UNDERPASS LUMINAIRE
- PROPOSED CABLE MARKER
- PROPOSED LIGHTING HANDHOLE

RECOMMENDED FOR APPROVAL _____ DESIGN ENGINEER DATE

DESIGNED: DC DRAWN: JEC

CHECKED: WRC CHECKED: WRC

INDIANA
DEPARTMENT OF TRANSPORTATION

LIGHTING DETAILS

HORIZONTAL SCALE	BRIDGE FILE
1"=20'	
VERTICAL SCALE	DESIGNATION
N/A	1800255
SURVEY BOOK	SHEETS
	63 of 119
CONTRACT	PROJECT
R-41463	1800256

1/21/2022
c:\users\mitchell.wilcox\appdata\local\bentley\projectwise\workingdir\mb-us-pw.bentley.com_mb-us-pw-03\mitchell.wilcox@mbakerintl.com\dms410111800255_RD_SHT_LIT_B_04.dgn

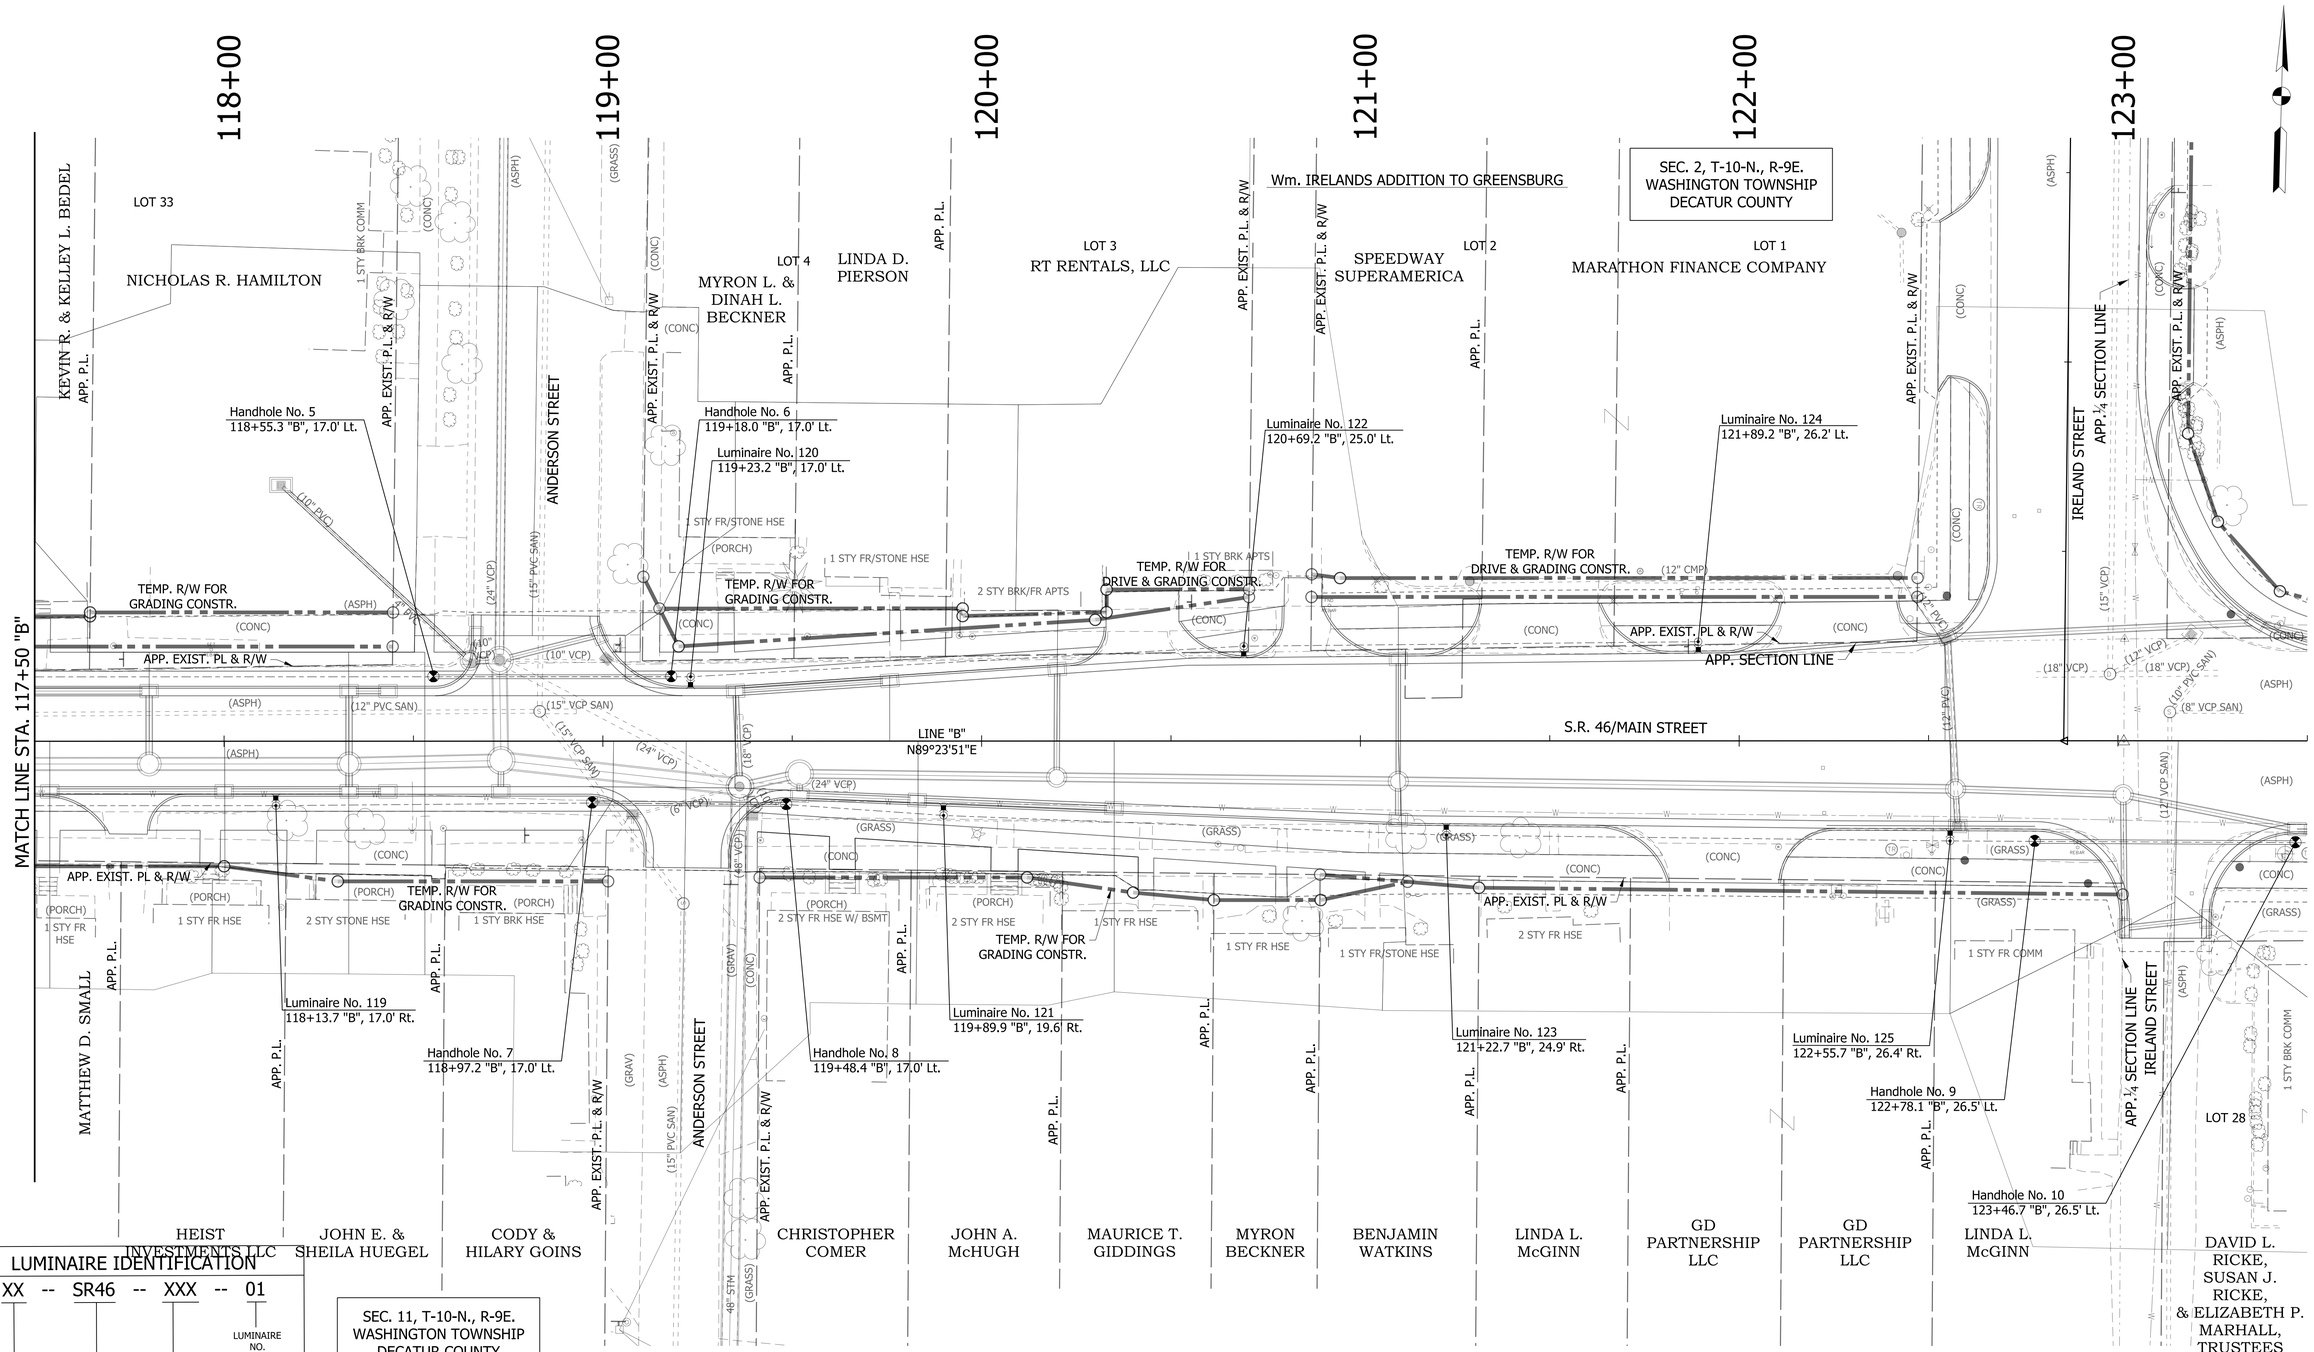

LUMINAIRE IDENTIFICATION

XX -- SR46 -- XXX -- 01

- 01 — LUMINAIRE NO.
- XXX — CROSS ROAD NO. (XXX)
- SR46 — MAINLINE (SR46)
- XX — COUNTY NO.

NOTES:

1. SEE PLAN & PROFILES FOR LINE "B" ALIGNMENT DATA.

LEGEND

- EXISTING LIGHTING POLE, BREAK AWAY
- EXISTING LIGHTING POLE, NON-BREAK AWAY
- EXISTING LUMINAIRE
- EXISTING UNDERPASS LUMINAIRE
- EXISTING SERVICE POINT I
- EXISTING SERVICE POINT II
- EXISTING CABLE MARKER
- EXISTING LIGHTING HANDHOLE
- PROPOSED LIGHTING POLE, BREAK AWAY
- PROPOSED LIGHTING POLE, NON-BREAK AWAY
- PROPOSED LUMINAIRE
- PROPOSED UNDERPASS LUMINAIRE
- PROPOSED CABLE MARKER
- PROPOSED LIGHTING HANDHOLE

RECOMMENDED FOR APPROVAL _____ DESIGN ENGINEER DATE

DESIGNED: DC DRAWN: JEC

CHECKED: WRC CHECKED: WRC

INDIANA
DEPARTMENT OF TRANSPORTATION

LIGHTING DETAILS

HORIZONTAL SCALE	BRIDGE FILE
1"=20'	
VERTICAL SCALE	DESIGNATION
1"=10'	1800255
SURVEY BOOK	SHEETS
	64 of 119
CONTRACT	PROJECT
R-41463	1800256

1/21/2022
c:\users\mitchell.wilcox\appdata\local\bentley\projectwise\workingdir\mb-us-pw.bentley.com_mb-us-pw-03\mitchell.wilcox@mbakerintl.com\dms41011\1800255_RD_SHT_LIT_B_05.dgn