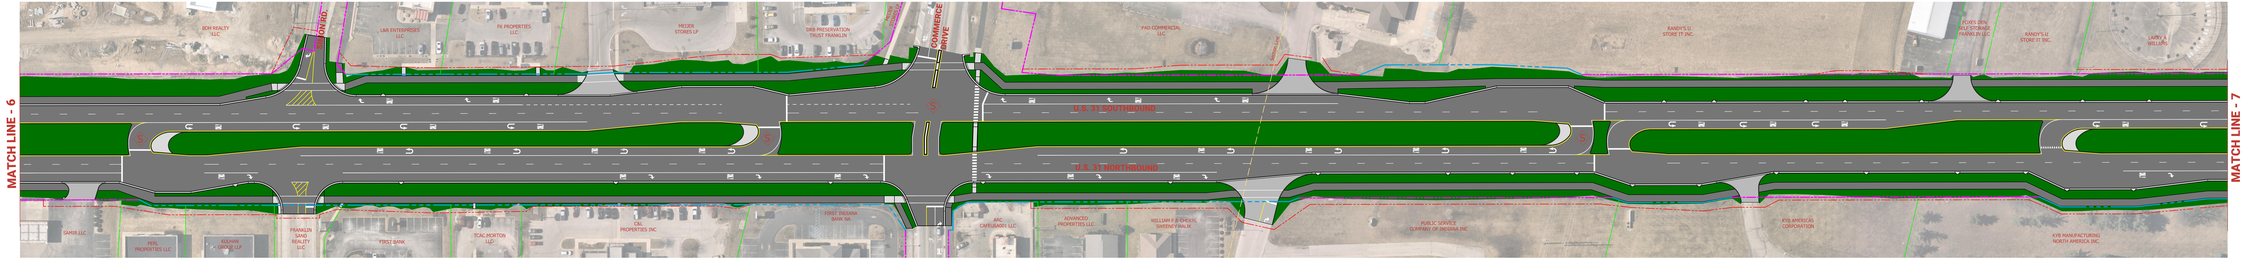

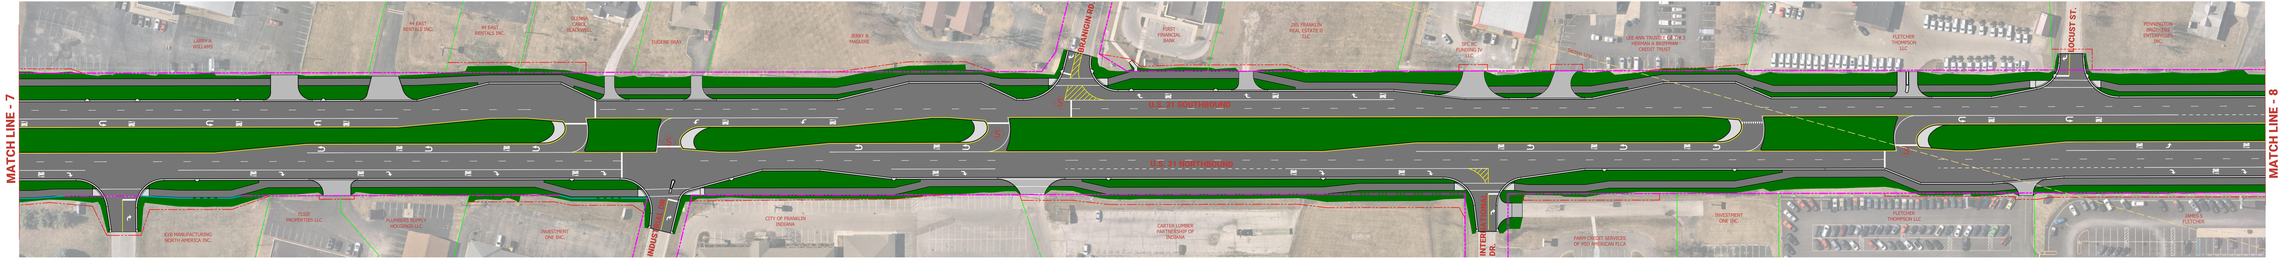

INDIANA DEPARTMENT OF TRANSPORTATION

0 40 80 120 160 200
GRAPHIC SCALE IN FEET

LEGEND
- Signalized Intersection
- Existing R/W
- Property Line
- Proposed R/W
- Temporary R/W

CROSSROAD ENGINEERS, PC

CITY OF FRANKLIN - U.S. 31 ROADWAY & INTERSECTION IMPROVEMENT PROJECT