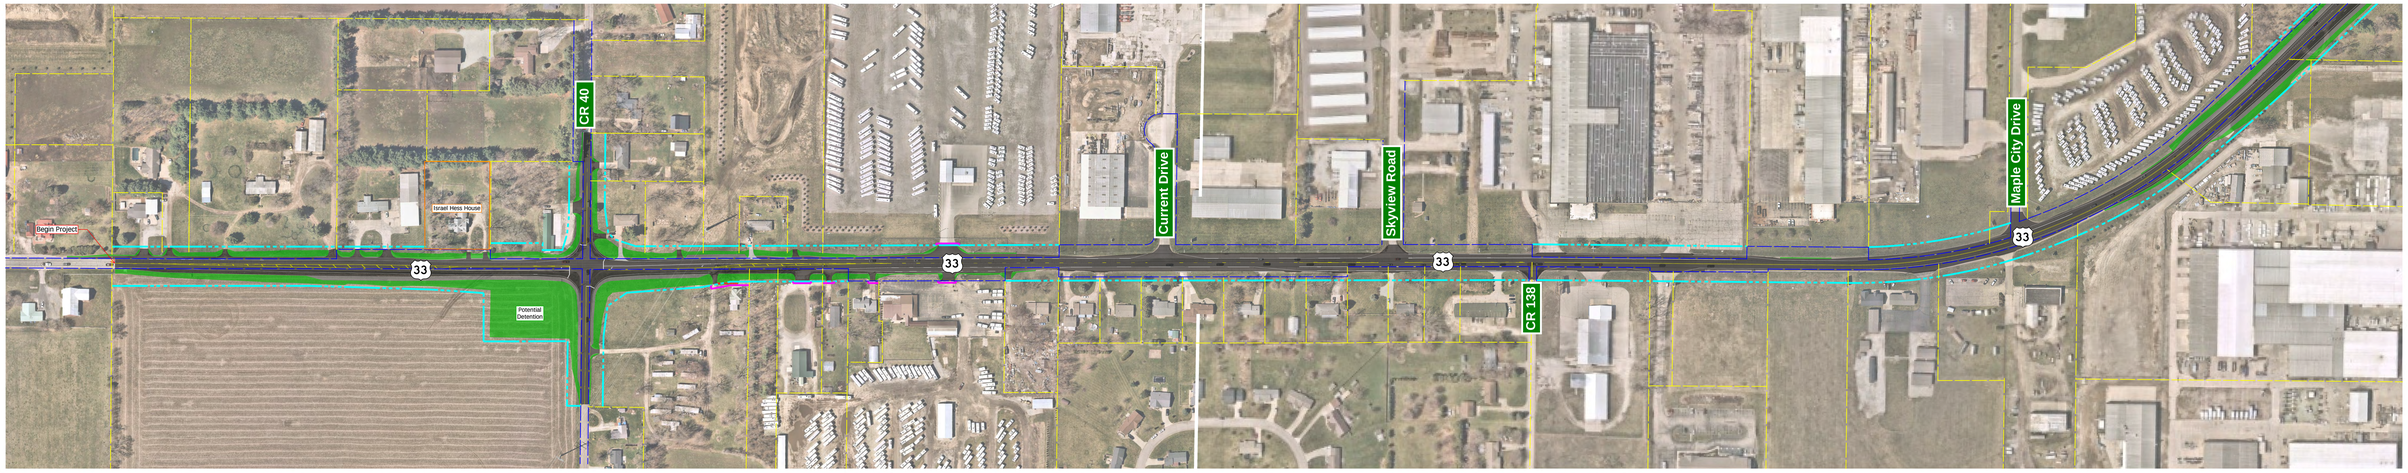

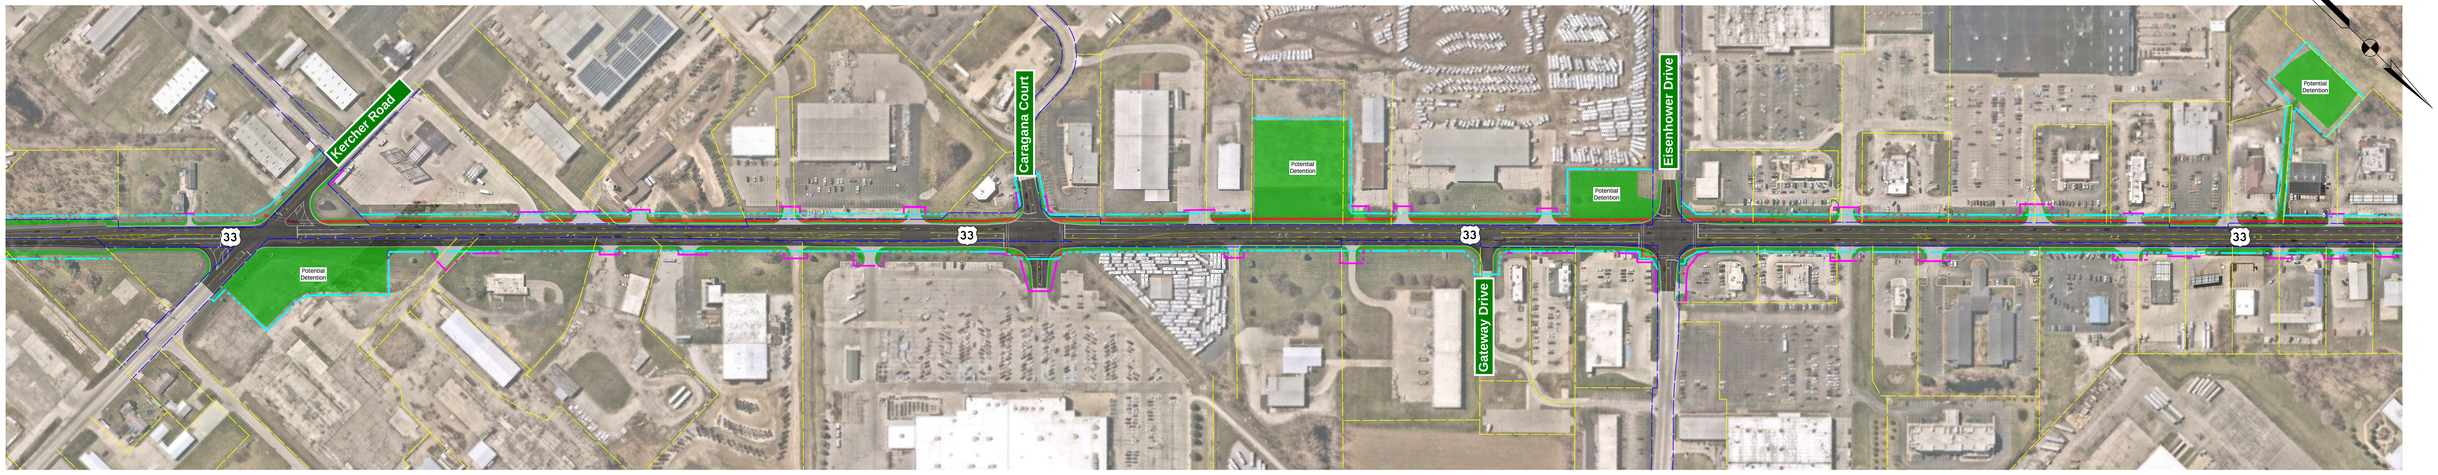

LEGEND

App. Exist. R/W		Proposed Pedestrian Facilities	
App. Property Line		Proposed Asphalt Pavement and Drives	
Temporary R/W		Proposed Concrete Curbs and Drives	
Proposed R/W		Disturbed Area	

0' 100' 200'
Scale: 1"=100'

INDIANA DEPARTMENT OF TRANSPORTATION

AMERICAN STRUCTUREPOINT INC.

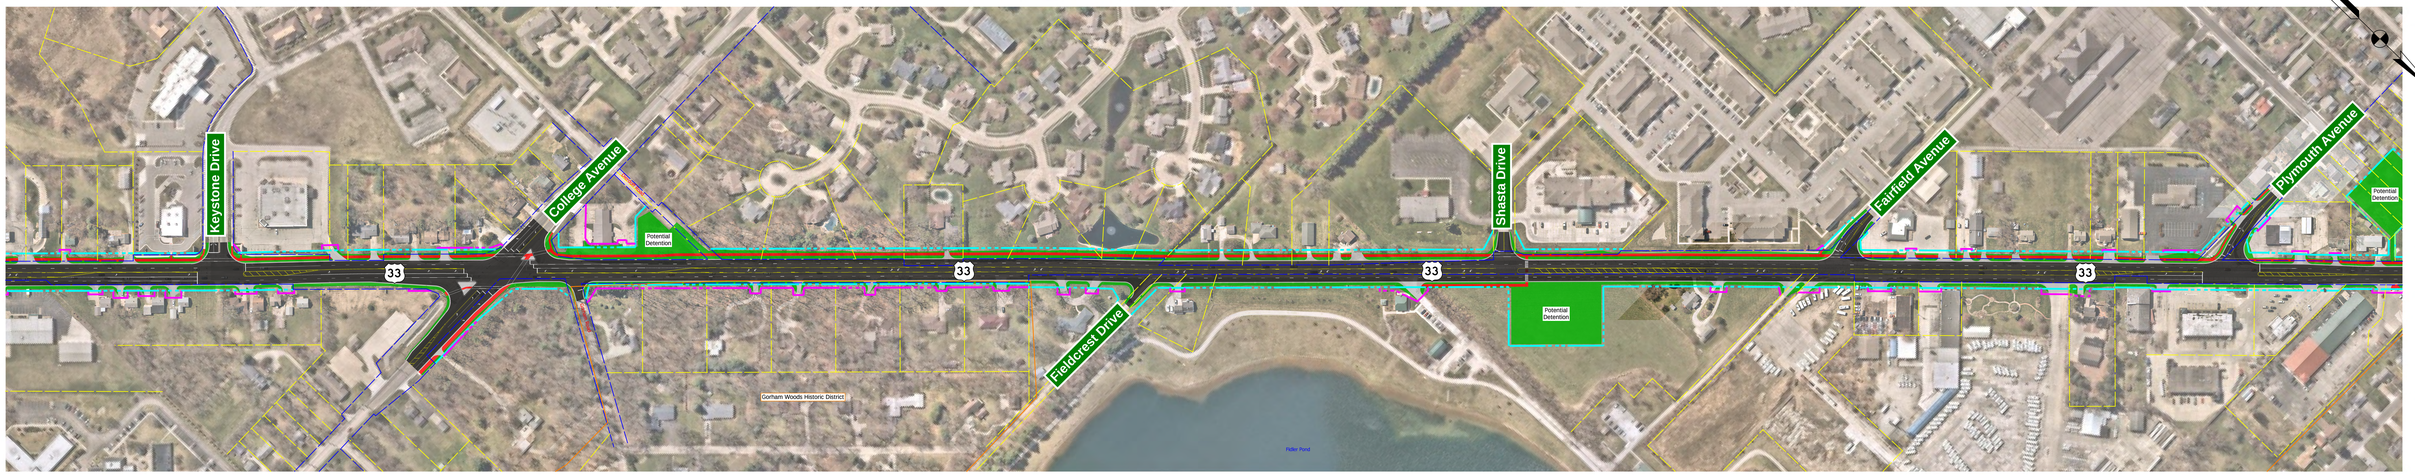

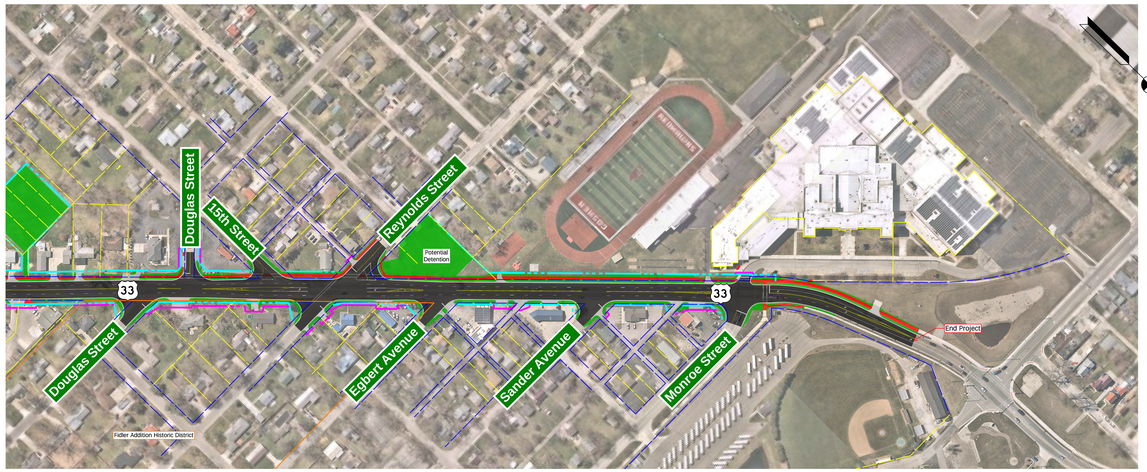

LEGEND

App. Exist. R/W		Proposed Pedestrian Facilities	
App. Property Line		Proposed Asphalt Pavement and Drives	
Temporary R/W		Proposed Concrete Curbs and Drives	
Proposed R/W		Disturbed Area	

0' 100' 200'
Scale: 1"=100'

INDIANA DEPARTMENT OF TRANSPORTATION

AMERICAN STRUCTUREPOINT INC.