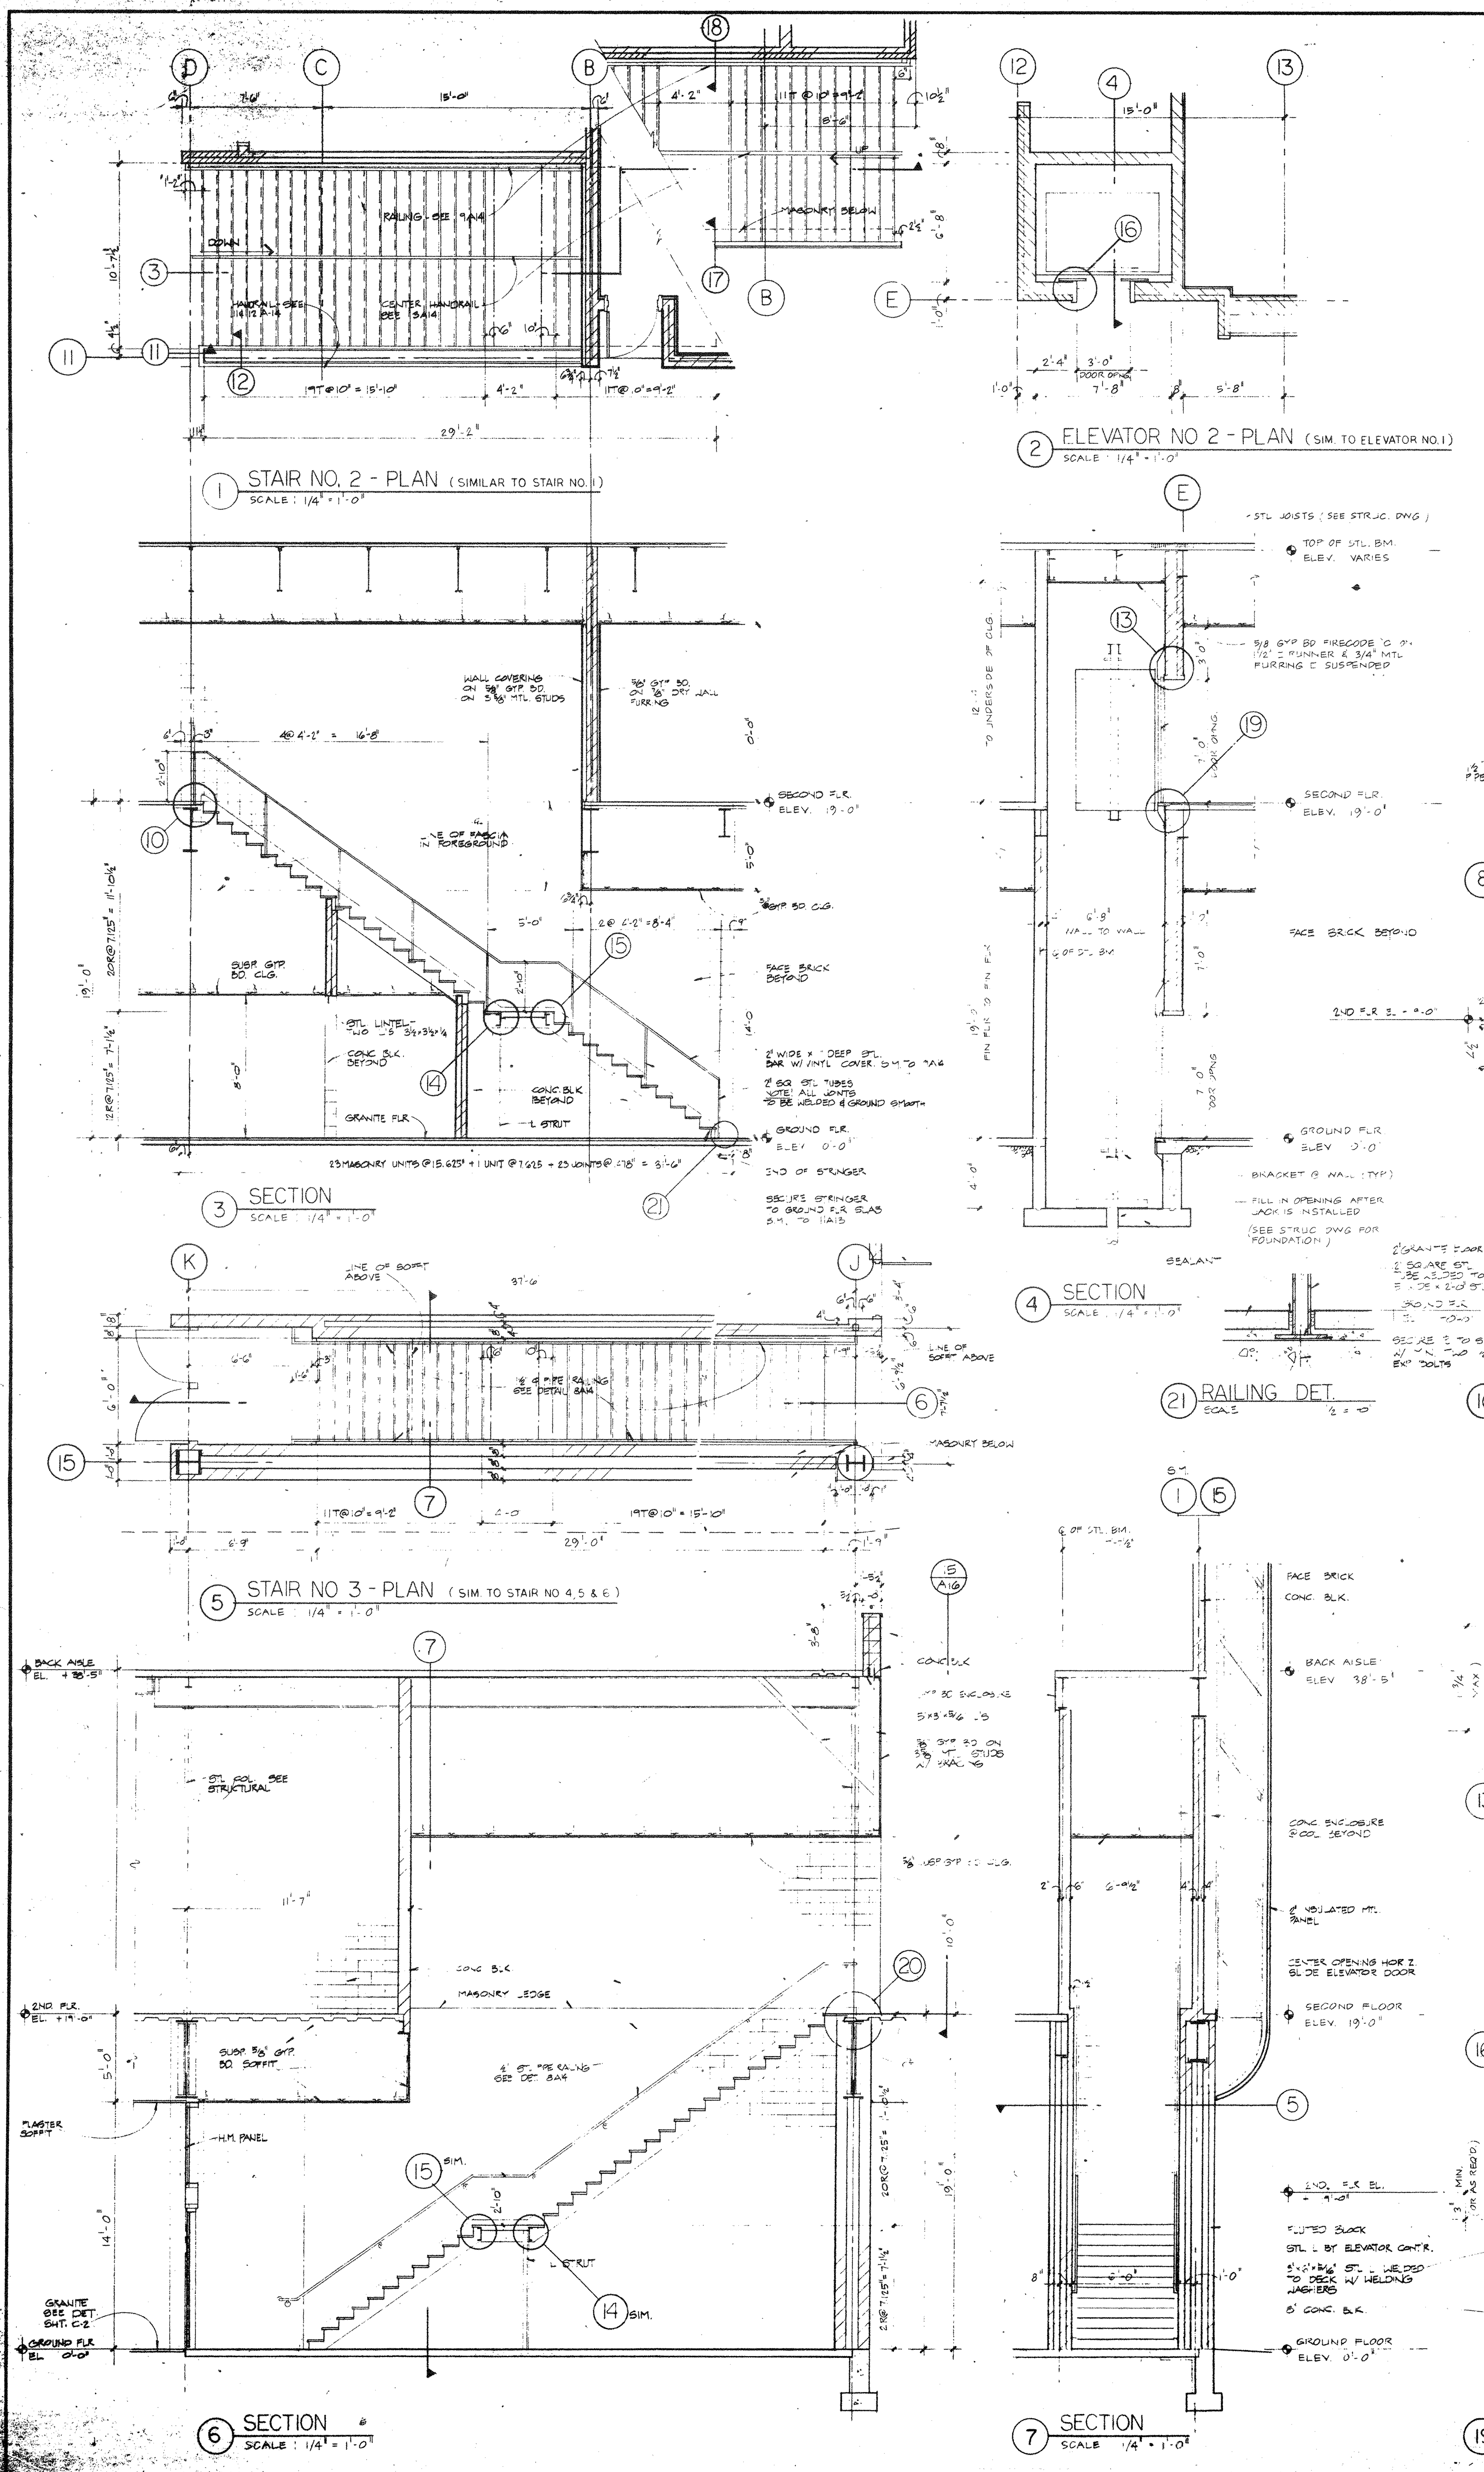

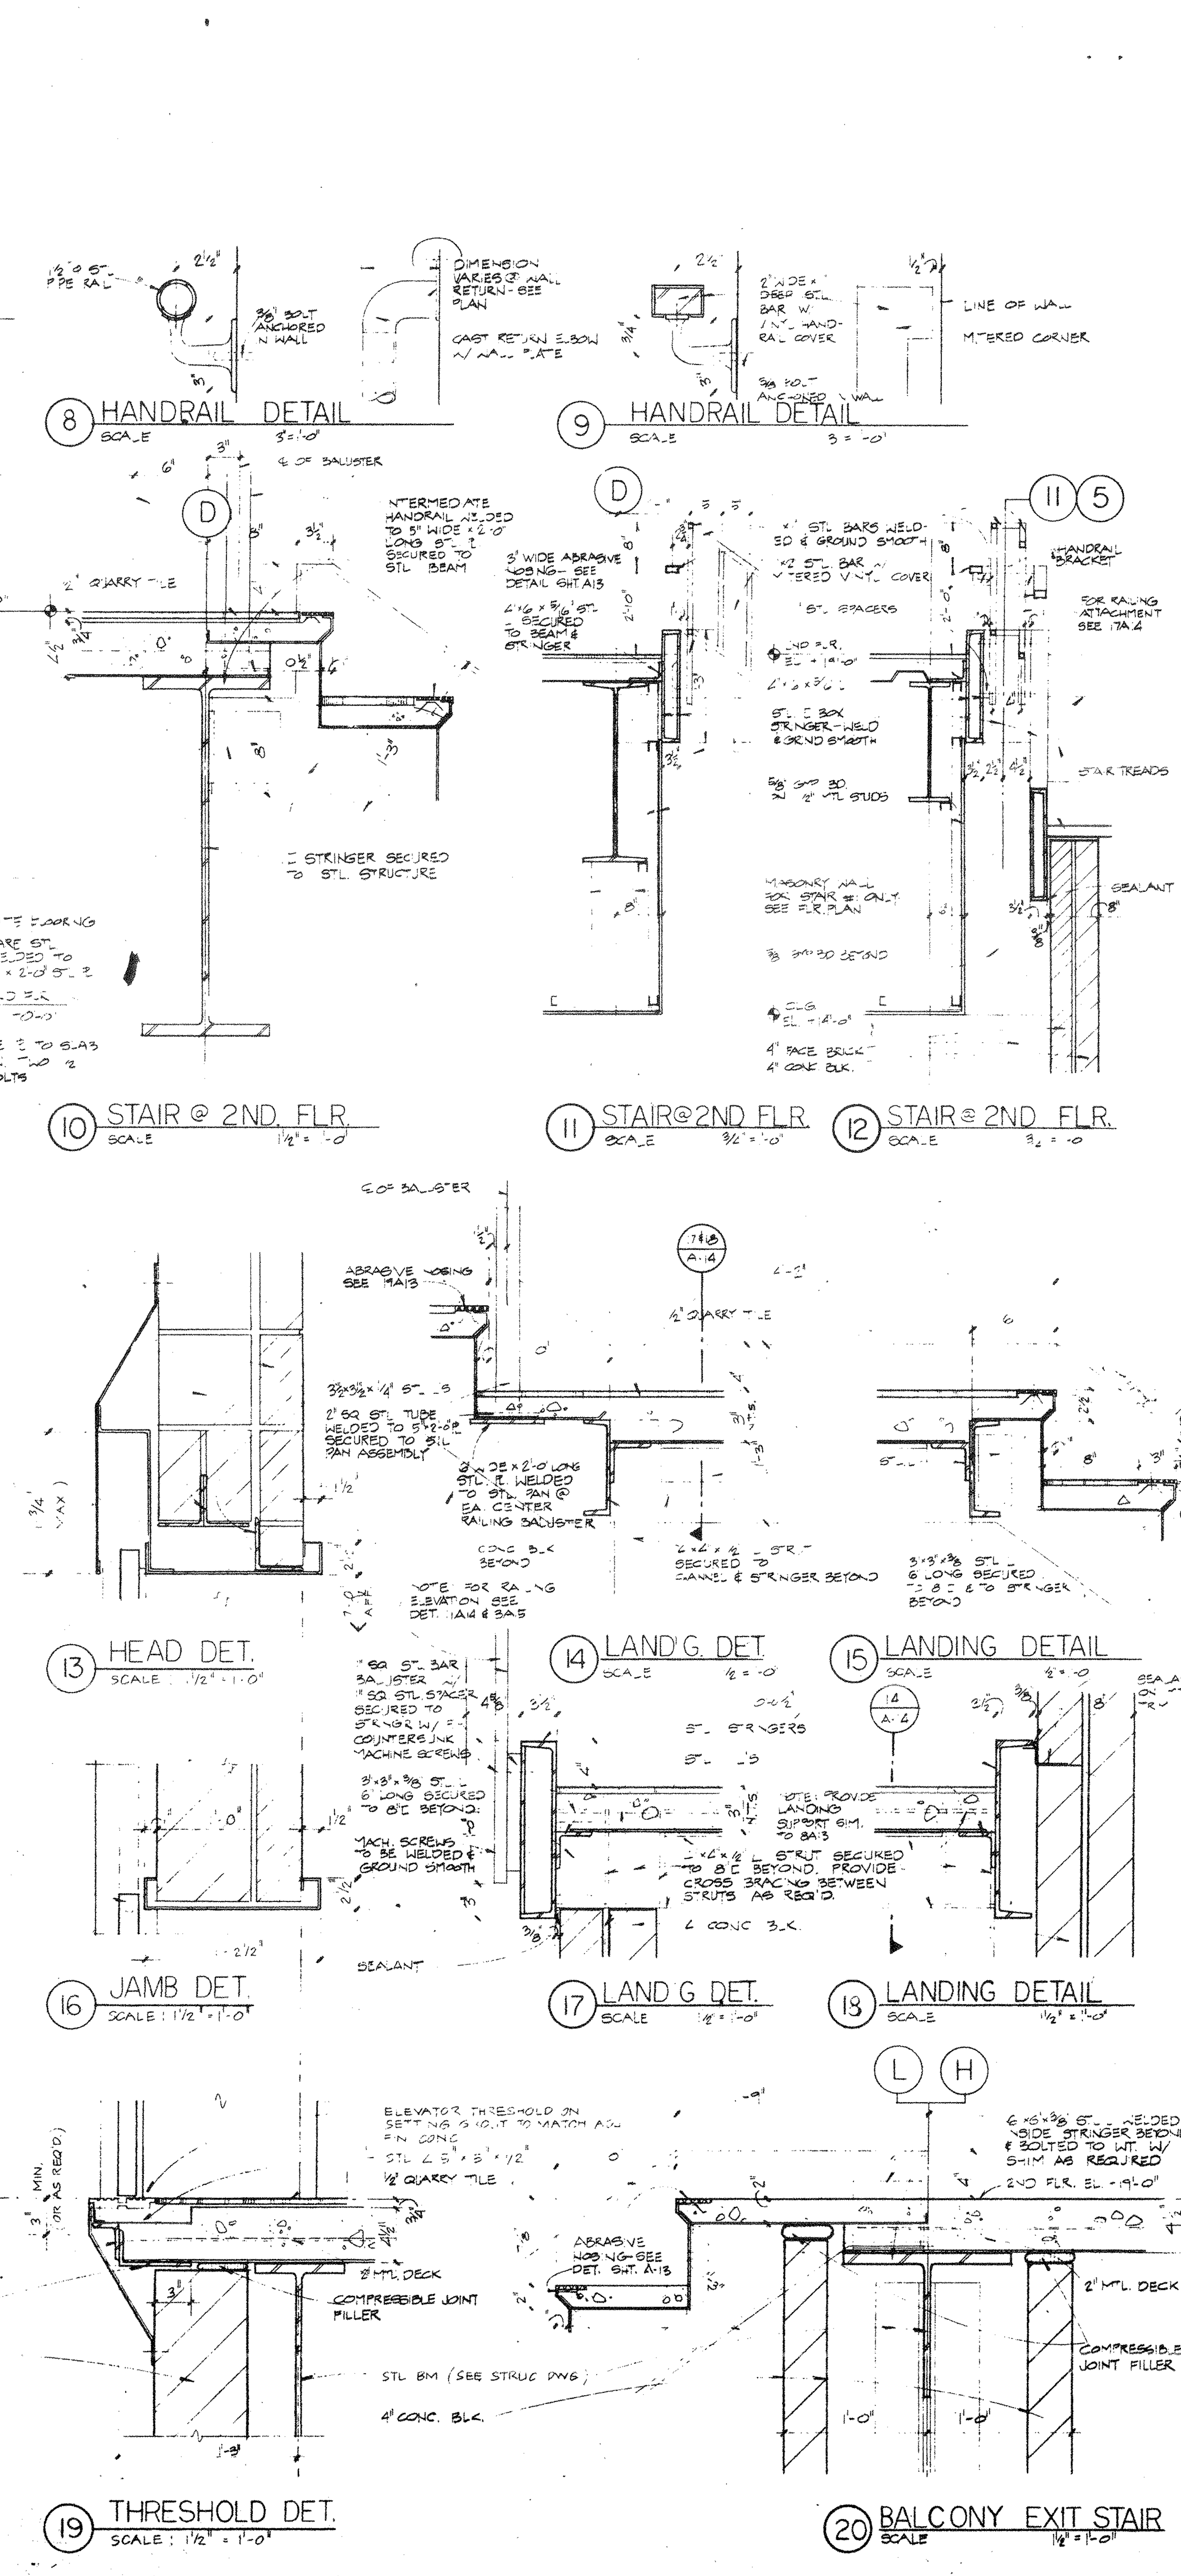

SCHEDULE OF ROOM FINISHES AND MATERIALS

SPACE NO.	SPACE NAME	FLOOR MAT	FLOOR FIN	BASE MAT	BASE FIN	WALLS ▲ MAT	▲ FIN	► MAT	► FIN	▼ MAT	▼ FIN	◄ MAT	◄ FIN	CEILING MAT	CEILING FIN	CEILING HT	NOTE NO
216	MEETING ROOM	CONC	–	VINYL	WAX	GYP.BD BLK	WC WC	BLK	WC	GYP.BD MTL GLASS	WC PT –	BLK	WC	LAY-IN	–	10'-0"	
217	CONCESSION	CONC	–	–	–	MTL	–	BLK	PT	BLK	PT	BLK MTL WOOD	WC PT S&V	GYP.BD	PT	8'-0"	
218	ELEVATOR LOBBY	QT	–	BRICK QT	– –	BLK MTL	WC –	BRICK	–	BRICK	–	BLK	WC	GYP.BD	PT	10'-0"	
219	MEETING ROOM	CONC	–	VINYL	WAX	BLK MTL WOOD	WC PT S&V	BLK	WC	GYP.BD	WC	BLK	WC	LAY-IN	–	10'-0"	
220	STORAGE	CONC	–	VINYL	WAX	GYP.BD	PT	GYP.BD MTL WOOD	PT PT PT	GYP.BD	PT	GYP.BD	PT	GYP.BD	PT	8'-0"	
220A	CORRIDOR	CONC	–	VINYL	WAX	GYP.BD	PT	GYP.BD MTL WOOD	PT PT S&V	GYP.BD MTL WOOD	PT PT PT	GYP.BD MTL WOOD	PT PT PT	GYP.BD	PT	8'-0"	
220B	JANITOR'S CLOSET	CONC	–	VINYL	WAX	BLK MTL WOOD	PT PT PT	BLK	PT	BLK	PT	BLK	PT	GYP.BD	PT	8'-0"	
221	MEETING ROOM	CONC	–	VINYL	WAX	GYP.BD	WC	BLK	WC	BLK MTL WOOD	WC PT S&V	BLK	PT	LAY-IN	–	10'-0"	
222	MEETING ROOM	CONC	–	VINYL	WAX	BLK	WC	BLK MTL WD&GL	WC PT S&V, –	GYP.BD	WC	BLK	WC	LAY-IN	–	10'-0"	
223	MEETING ROOM	CONC	–	VINYL	WAX	GYP.BD MTL GLASS	WC PT –	BLK	WC	GYP.BD BLK	WC WC	BLK MTL WOOD	WC PT S&V	LAY-IN	–	10'-0"	
224	MEETING ROOM	CONC	–	VINYL	WAX	GYP.BD MTL GLASS	WC PT –	BLK	WC	MOVABLE PART	F.F.	BLK	WC	LAY-IN	–	10'-0"	
225	LOUNGE	CONC	–	VINYL	WAX	MOVABLE PART	F.F.	BLK	WC	GYP.BD MTL GLASS	WC PT –	BLK	WC	LAY-IN	–	10'-0"	
301 302,4	MECH. EQUIP. ROOMS	CONC	–	–	–	MTL BLK	PT PT	MTL BLK	PT PT	MTL BLK	PT PT	MTL BLK	PT PT	GYP.BD	PT		
303	MECH. EQUIP. ROOM	CONC	–	–	–	BLK	PT	MTL BLK	PT PT	MTL BLK	PT PT	MTL BLK	PT PT	GYP.BD	PT		
303A	CONTROL ROOM	CONC	–	VINYL	WAX	BLK MTL GLASS	PT PT –	BLK	PT	MTL BLK	PT PT	BLK	PT	GYP.BD	PT	8'-0"	
303B	CORRIDOR	CONC	–	VINYL	WAX	BLK	PT	MTL BLK	PT PT	BLK	PT	MTL BLK	PT PT	GYP.BD	PT	8'-0"	
401,2 3&4	MECH. EQUIP. ROOMS	CONC	–	–	–	MTL BLK	PT PT	MTL BLK	PT PT	MTL BLK	PT PT	MTL BLK	PT PT	GYP.BD	PT		
	STAIRS 7, 8, 9 & 10	GR QT CONC	– – –	BRICK	–	BRICK BLK MTL	– PT PT	BRICK BLK MTL	– PT PT	BRICK BLK MTL	– PT PT	BRICK BLK MTL	– PT PT	GYP.BD	PT	VARIES	

SCHEDULE OF ROOM FINISHES AND MATERIALS

SPACE NO.	SPACE NAME	FLOOR MAT	FLOOR FIN	BASE MAT	BASE FIN	WALLS ▲ MAT	▲ FIN	► MAT	► FIN	▼ MAT	▼ FIN	◄ MAT	◄ FIN	CEILING MAT	CEILING FIN	CEILING HT	NOTE NO
100	VESTIBULE	GR	POL	METAL BRICK	PT –	GL MTL	– PT	GL MTL	– PT	MTL GL BRICK	PT – –	GL MTL	– PT	GYP.BD	PT	VARIES	
101	LOBBY	GR	POL	METAL BRICK WOOD	PT – S&V	GL MTL	– PT	GL MTL	– PT	BRICK GLASS WOOD	– – S&V	–	–	GYP.BD	PT	14'-0"	
101A	LOBBY	GR	POL	METAL BRICK	PT –	–	–	MTL BRICK GL WOOD	PT – S&V	–	–	MTL BRICK	PT –	GYP.BD	PT	14'-0"	
101B	LOBBY	GR	POL	METAL BRICK	PT –	–	–	MTL BRICK WOOD	PT – S&V	–	–	MTL BRICK WOOD	PT – S&V	GYP.BD	PT	14'-0"	
101C	STORAGE	CONC	–	VINYL	WAX	BLK	PT	BLK WOOD	PT S&V	BLK	PT	BLK	PT	GYP.BD	PT	8'-0"	
101D	STORAGE	CONC	–	VINYL	WAX	BLK	PT	BLK	PT	BLK	PT	BLK WOOD	PT S&V	GYP.BD	PT	8'-0"	
102	OFFICE	CONC	–	VINYL	WAX	MTL GYP.BD WOOD	PT PT S&V	GYP.BD	PT	GYP.BD	PT	GYP.BD	PT	GYP.BD	PT	8'-0"	
102A	TICKET OFFICE	CONC.	–	VINYL	WAX	GYP.BD	PT	GYP.BD	PT	MTL GYP.BD WOOD	PT PT S&V	MTL GYP.BD WOOD	PT PT S&V	GYP.BD	PT	8'-0"	
102B	STORAGE	CONC.	–	VINYL	WAX	GYP.BD	PT	MTL GYP.BD WOOD	PT PT S&V	GYP.BD	PT	MTL GYP.BD WOOD	PT PT S&V	GYP.BD	PT	8'-0"	
103	CONCESSION	CONC.	–	–	–	BLK	PT	MTL BLK	– PT	BLK	PT	BLK	PT	GYP.BD	PT	8'-0"	
103A	STORAGE	CONC.	–	VINYL	WAX	BLK	PT	BLK	PT	BLK	PT	BLK	PT	GYP.BD	PT	VARIES	
104	ELEVATOR EQUIPMENT	CONC	–	–	–	BLK	PT	BLK	PT	BLK	PT	MTL BLK	PT PT	GYP.BD	PT	8'-0"	
105	STORAGE	CONC	–	VINYL	WAX	BLK	PT	BLK	PT	BLK	PT	BLK WOOD	PT S&V	GYP.BD	PT	8'-0"	
106	ELEVATOR LOBBY	GR	POL	BRICK	–	MTL BRICK	PT –	MTL GL BRICK	PT – –	BRICK GYP.BD	– PT	MTL WOOD	PT S&V	GYP.BD	PT	14'-0"	
107	LOBBY	GR	POL	BRICK	–	–	–	BRICK	–	–	–	BRICK MTL WOOD	PT S&V	GYP.BD	PT	8'-0"	
107A	MEN'S TOILET	QT	–	SGT	–	SGT	–	SGT MTL WOOD	– PT S&V	SGT	–	SGT	–	GYP.BD	PT	8'-0"	
107B	WOMEN'S TOILET	QT	–	SGT	–	SGT	–	SGT MTL WOOD	– PT S&V	SGT	–	SGT	–	GYP.BD	PT	8'-0"	
107C	JANITOR'S CLOSET	QT	–	SGT	–	SGT	–	SGT MTL WOOD	– PT S&V	SGT	–	SGT	–	GYP.BD	PT	8'-0"	
	STAIR No 7	GR	POL	BRICK	–	BRICK	–	BRICK	–	BRICK	–	BRICK	–	GYP.BD	PT	VARIES	
108	ASSEMBLY AREA	QT	–	VINYL MTL	WAX PT	BLK MTL GL	PT PT –	BLK MTL GL	PT PT –	BLK MTL GL	PT PT –	BLK MTL GL	PT PT –	LAY-IN	–	14'-0"	
108A	STORAGE	CONC.	–	VINYL	WAX	BLK MTL WOOD	PT PT PT	BLK	PT	BLK	PT	BLK	PT	GYP.BD	PT	12'-0"	
108B	STORAGE	CONC.	–	VINYL	WAX	BLK	PT	BLK MTL	PT PT	BLK	PT	BLK	PT	GYP.BD	PT	14'-0"	
108C	STORAGE	CONC.	–	VINYL	WAX	BLK	PT	BLK	PT	BLK MTL WOOD	PT PT –	BLK	PT	GYP.BD	PT	12'-0"	
109	LOBBY	QT	–	BRICK	–	–	–	BRICK	–	BRICK GL MTL	– – PT	BRICK MTL WOOD	– PT S&V	GYP.BD	PT	8'-0"	
109A	MEN'S TOILET	QT	–	SGT	–	SGT	–	SGT MTL WOOD	– PT S&V	SGT	–	SGT	–	GYP.BD	PT	8'-0"	
109B	WOMEN'S TOILET	QT	–	SGT	–	SGT	–	SGT MTL WOOD	– PT S&V	SGT	–	SGT	–	GYP.BD	PT	8'-0"	
109C	JANITOR'S CLOSET	QT	–	SGT	–	SGT	–	SGT MTL WOOD	– PT S&V	SGT	–	SGT	–	GYP.BD	PT	8'-0"	
	STAIR No 8	QT	–	BRICK	–	BRICK	–	BRICK	–	BRICK	–	BRICK	–	GYP.BD	PT	VARIES	
110	LOBBY	QT	–	BRICK	–	–	–	BRICK MTL WOOD	– PT S&V	BRICK GL MTL	– – PT	BRICK	–	GYP.BD	PT	8'-0"	
110A	MEN'S TOILET	QT	–	SGT	–	SGT	–	SGT	–	SGT	–	SGT MTL WOOD	– PT S&V	GYP.BD	PT	8'-0"	
110B	WOMEN'S TOILET	QT	–	SGT	–	SGT	–	SGT	–	SGT	–	SGT MTL WOOD	– PT S&V	GYP.BD	PT	8'-0"	
110C	JANITOR'S CLOSET	QT	–	SGT	–	SGT	–	SGT	–	SGT	–	SGT MTL WOOD	– PT S&V	GYP.BD	PT	8'-0"	
	STAIR No 9	QT	–	BRICK	–	BRICK	–	BRICK	–	BRICK	–	BRICK	–	GYP.BD	PT	VARIES	
111	ARENA	CONC	–	BRICK MTL VINYL	– PT WAX	BRICK BLK MTL	– PT PT	MTL GYP.BD BLK.WD	PT PT PT PT	MTL GYP.BD BLK.GL	PT PT PT –	MTL GYP.BD BLK.WD	PT PT PT PT	SPRAY INSUL. STEEL	– PT	60'-0" 48' TO 60'	
112	CORRIDOR	CONC	–	VINYL	WAX	BLK MTL WOOD	PT PT PT	–	–	BLK	PT	MTL GL MTL	PT – –	GYP.BD	PT	14'-0"	
113	DRESSING ROOM	CONC.	–	VINYL	WAX	BLK	PT	BLK	PT	BLK MTL WOOD	PT PT PT	BLK	PT	GYP.BD	PT	8'-0"	
114	DRESSING ROOM	CONC	–	VINYL	WAX	BLK	PT	BLK	PT	BLK MTL WOOD	PT PT PT	BLK	PT	GYP.BD	PT	8'-0"	
115	LOCKER ROOM	CONC	–	VINYL	WAX	BLK	PT	BLK	PT	BLK MTL WOOD	PT PT PT	BLK	PT	GYP.BD	PT	8'-0"	
115A	TOILET ROOM	QT	–	SGT	–	SGT	–	SGT	–	SGT	–	SGT	–	GYP.BD	PT	8'-0"	
115B	SHOWER ROOM	QT	–	SGT	–	SGT	–	SGT	–	SGT	–	SGT	–	GYP.BD	PT	8'-0"	
116	MECH EQUIP. ROOM & CORR.	CONC	–	–	–	BLK MTL	PT PT	BLK	PT	BLK MTL	PT PT	BLK MTL	PT PT	GYP.BD	PT	14'-0"	
116A	MAIN SWITCHBOARD ROOM	CONC	–	–	–	BLK	PT	BLK MTL	PT PT	BLK	PT	BLK	PT	GYP.BD	PT	14'-0"	
116B	EMERGENCY GENERATOR RM.	CONC	–	–	–	BLK	PT	BLK MTL	PT PT	BLK	PT	BLK MTL	PT PT	GYP.BD	PT	14'-0"	
116C	STAIR No 5	CONC	–	–	–	BLK MTL	PT PT	BLK MTL	PT PT	BLK MTL	PT PT	BLK MTL	PT PT	GYP.BD	PT	VARIES	
117	VEHICULAR VEST'BULE & CORR.	CONC	–	–	–	BLK MTL	PT PT	BLK MTL	PT PT	BLK MTL	PT PT	BLK MTL	PT PT	GYP.BD	PT	14'-0"	
117A	VEHICULAR ENTRANCE	CONC	–	–	–	BLK MTL WOOD	PT PT PT	BLK	PT	BLK MTL WOOD	PT PT PT	BLK MTL	PT PT	GYP.BD	PT	14'-0"	
118	WOMEN EMPLOYEE LOCKER RM	CONC	–	VINYL	WAX	BLK MTL WOOD	PT PT PT	BLK	PT	SGT	–	BLK	PT	GYP.BD	PT	8'-0"	
118A	WOMEN EMPLOYEE TOILET	CONC	–	SGT	–	SGT	–	SGT	–	SGT	–	SGT	–	GYP.BD	PT	8'-0"	
119	MEN EMPLOYEE LOCKER RM	CONC	–	VINYL	WAX	BLK MTL WOOD	PT PT PT	BLK	PT	SGT	–	BLK	PT	GYP.BD	PT	8'-0"	
119A	MEN EMPLOYEE TOILET	CONC	–	SGT	–	SGT	–	SGT	–	SGT	–	SGT	–	GYP.BD	PT	8'-0"	
120	OFFICE	CONC	–	VINYL	WAX	BLK	PT	BLK	PT	BLK MTL WOOD	PT PT PT	BLK	PT	GYP.BD	PT	8'-0"	
121	OFFICE	CONC	–	VINYL	WAX	BLK	PT	BLK	PT	BLK MTL WOOD	PT PT PT	BLK	PT	GYP.BD	PT	8'-0"	
122	STORAGE	CONC	–	–	–	BLK	PT	BLK	PT	BLK	PT	BLK MTL	PT PT	GYP.BD	PT	14'-0"	
123	FOOD PREPARATION	CONC	–	–	–	BLK MTL	PT PT	BLK	PT	BLK MTL	PT PT	BLK MTL	PT PT	GYP.BD	PT	14'-0"	
123A	STAIR No 6	CONC	–	–	–	BLK MTL	PT PT	BLK MTL	PT PT	BLK MTL	PT PT	BLK MTL	PT PT	GYP.BD	PT	VARIES	
124	CORRIDOR	CONC	–	VINYL	WAX	BLK	PT	–	–	BLK MTL WOOD	PT PT PT	MTL GL MTL	PT – –	GYP.BD	PT	14'-0"	
125	DRESSING ROOM	CONC	–	VINYL	WAX	BLK MTL WOOD	PT PT PT	BLK	PT	BLK	PT	BLK	PT	GYP.BD	PT	8'-0"	
126	DRESSING ROOM	CONC	–	VINYL	WAX	BLK MTL WOOD	PT PT PT	BLK	PT	BLK	PT	BLK	PT	GYP.BD	PT	8'-0"	
127	DRESSING ROOM	CONC	–	VINYL	WAX	BLK	PT	BLK MTL WOOD	PT PT PT	BLK	PT	BLK	PT	GYP.BD	PT	8'-0"	
128	LOCKER ROOM	CONC	–	VINYL	WAX	BLK MTL WOOD	PT PT PT	BLK	PT	BLK	PT	BLK	PT	GYP.BD	PT	8'-0"	
128A	TOILET ROOM	QT	–	SGT	–	SGT	–	SGT	–	SGT	–	SGT	–	GYP.BD	PT	8'-0"	
128B	SHOWER ROOM	QT	–	SGT	–	SGT	–	SGT	–	SGT	–	SGT	–	GYP.BD	PT	8'-0"	
129	LOBBY	GR	POL	BRICK	–	–	–	BRICK MTL WOOD	– PT S&V	–	–	BRICK	–	GYP.BD	PT	8'-0"	
129A	MEN'S TOILET	QT	–	SGT	–	SGT	–	SGT	–	SGT	–	BRICK MTL WOOD	– PT S&V	GYP.BD	PT	8'-0"	
129B	WOMEN'S TOILET	QT	–	SGT	–	SGT	–	SGT	–	SGT	–	BRICK MTL WOOD	– PT S&V	GYP.BD	PT	8'-0"	
129C	JANITORS CLOSET	QT	–	SGT	–	SGT	–	SGT	–	SGT	–	BRICK MTL WOOD	– PT S&V	GYP.BD	PT	8'-0"	
130	ELEVATOR LOBBY	GR	POL	BRICK	–	BRICK MTL	– PT	BRICK MTL WOOD	– PT S&V	BRICK	–	BRICK MTL GLASS	– PT –	GYP.BD	PT	14'-0"	
131	SECURITY	CONC	–	VINYL	WAX	BLK	PT	BLK	PT	MTL BLK	PT PT	BLK	PT	GYP.BD	PT	8'-0"	
132	ELEVATOR EQUIPMENT	CONC	–	–	–	BLK	PT	MTL BLK	PT PT	BLK	PT	BLK	PT	GYP.BD	PT	14'-0"	
133	CONCESSION	CONC	–	–	–	BLK	PT	BLK	PT	BLK	PT	MTL BLK	– PT	GYP.BD	PT	8'-0"	
134	OFFICE	CONC	–	VINYL	WAX	GYP.BD	PT	GYP.BD MTL WOOD	PT PT PT	BLK	PT	BLK	PT	GYP.BD	PT	8'-0"	
134A	STORAGE	CONC	–	VINYL	WAX	GYP.BD	PT	GYP.BD MTL WOOD	PT PT S&V	GYP.BD	PT	GYP.BD MTL WOOD	PT PT PT	GYP.BD	PT	8'-0"	
135	EXHIBIT HALL	CONC	–	BRICK WOOD	–	GYP.BD WOOD GLASS	PT S&V PT	GYP.BD WOOD BRICK	PT S&V –	MOVABLE PART	F.F.	GYP.BD WOOD BRICK	PT S&V –	GYP.BD LAY-IN	PT –	8'-0" 14'-0"	
135A	STORAGE	CONC	–	VINYL	WAX	BLK	PT	WOOD	S&V	BLK	PT	BLK	PT	GYP.BD	PT	8'-0"	
135B	STORAGE	CONC	–	VINYL	WAX	BLK	PT	BLK	PT	GYP.BD WOOD	PT PT	BLK	PT	GYP.BD	PT	8'-0"	
135C	STORAGE	CONC	–	VINYL	WAX	BLK	PT	BLK	PT	GYP.BD WOOD	PT PT	BLK	PT	GYP.BD	PT	8'-0"	
135D	STORAGE	CONC	–	VINYL	WAX	BLK	PT	BLK	PT	BLK	PT	WOOD	S&V	GYP.BD	PT	8'-0"	
108D	STAIR No 4	CONC	–	–	–	BLK MTL	PT PT	BLK MTL	PT PT	BLK MTL	PT PT	BLK MTL	PT PT	GYP.BD	PT	VARIES	
108E	STAIR No 3	CONC	–	–	–	BLK MTL	PT PT	BLK MTL	PT PT	BLK MTL	PT PT	BLK MTL	PT PT	GYP.BD	PT	VARIES	
200	CORRIDOR	CONC QT	– –	VINYL QT	WAX –	BLK MTL WOOD	WC PT S&V	–	–	BLK MTL WOOD	WC PT S&V	–	–	LAY-IN	–	10'-0"	
200A	CORRIDOR	QT	–	QT	–	GYP.BD MTL GLASS	PT PT –	BLK MTL WOOD	WC PT S&V	–	–	BRICK BLK MTL&WD	– WC PT S&V	GYP.BD LAY-IN	PT –	10'-0"	
200B	CORRIDOR	QT	–	QT	–	GYP.BD MTL GLASS	PT PT –	BRICK BLK MTL&WD	– WC PT S&V	BLK	WC	BLK MTL GL WOOD	WC PT – S&V	GYP.BD LAY-IN	PT –	10'-0"	
201	MEETING ROOM	CONC	–	VINYL	WAX	GYP.BD MTL GLASS	WC PT –	GYP.BD MTL GLASS	WC PT –	GYP.BD	WC	BLK MTL WOOD	WC PT S&V	LAY-IN	–	10'-0"	
202	MEETING ROOM	CONC	–	VINYL	WAX	GYP.BD MTL GLASS	WC PT –	BLK MTL WOOD	WC PT S&V	GYP.BD BLK	WC WC	BLK	WC	LAY-IN	–	10'-0"	
203	MEETING ROOM	CONC	–	VINYL	WAX	GYP.BD BLK	WC WC	GYP.BD BLK MTL	WC WC PT	GYP.BD BLK	WC WC	BLK MTL WOOD	WC PT S&V	LAY-IN	–	10'-0"	
204	MEETING ROOM	CONC	–	VINYL	WAX	GYP.BD	WC	BLK	WC	BLK MTL WOOD	WC PT S&V	BLK	WC	LAY-IN	–	10'-0"	
205	STORAGE	CONC	–	VINYL	WAX	GYP.BD	PT	GYP.BD	PT	GYP.BD	PT	GYP.BD MTL WOOD	PT PT PT	GYP.BD	PT	10'-0"	
205A	CORRIDOR	CONC	–	VINYL	WAX	GYP.BD	PT	GYP.BD MTL WOOD	PT PT PT	GYP.BD MTL WOOD	PT PT PT	GYP.BD MTL WOOD	PT PT S&V	GYP.BD	PT	10'-0"	
205B	JANITOR CLOSET	CONC	–	VINYL	WAX	GYP.BD MTL WOOD	PT PT PT	BLK	PT	BLK	PT	BLK	PT	GYP.BD	PT	10'-0"	
206	MEETING ROOM	CONC	–	VINYL	WAX	BLK MTL WOOD	WC PT S&V	BLK	WC	GYP.BD	WC	BLK	WC	LAY-IN	–	10'-0"	
207	ELEVATOR LOBBY	QT	–	BRICK QT	– –	BLK MTL	WC –	BLK	WC	BRICK	–	BRICK	–	GYP.BD	PT	10'-0"	
208	CONCESSION	CONC	–	–	–	MTL	–	BLK	PT	BLK	PT	BLK	PT	GYP.BD	PT	8'-0"	
209	MEETING ROOM	CONC	–	VINYL	WAX	GYP.BD	WC	BLK MTL WOOD	WC PT S&V	GYP.BD MTL GLASS	WC PT –	BLK	WC	LAY-IN	–	10'-0"	
210	LOBBY	QT	–	BRICK	–	–	–	BRICK	–	–	–	BRICK	–	GYP.BD	PT	8'-0"	
210A	MEN'S TOILET	QT	–	SGT	–	SGT	–	SGT MTL WOOD	– PT S&V	SGT	–	SGT	–	GYP.BD	PT	8'-0"	
210B	WOMEN'S TOILET	QT	–	SGT	–	SGT	–	SGT MTL WOOD	– PT S&V	SGT	–	SGT	–	GYP.BD	PT	8'-0"	
211	BALCONY	CONC	–	BRICK VINYL	– WAX	BRICK BLK GYP.BD	– PT PT	BLK MTL	PT PT	BRICK BLK GYP.BD	– PT PT	BLK MTL	PT PT	GYP.BD	PT	37'-6"	
212	LOBBY	QT	–	BRICK	–	–	–	BRICK	–	–	–	BRICK	–	GYP.BD	PT	8'-0"	
212A	MEN'S TOILET	QT	–	SGT	–	SGT	–	SGT MTL WOOD	– PT S&V	SGT	–	SGT	–	GYP.BD	PT	8'-0"	
212B	WOMEN'S TOILET	QT	–	SGT	–	SGT	–	SGT MTL WOOD	– PT S&V	SGT	–	SGT	–	GYP.BD	PT	8'-0"	
213	LOBBY	QT	–	BRICK	–	–	–	BRICK	–	BRICK	–	BRICK	–	GYP.BD	PT	8'-0"	
213A	MEN'S TOILET	QT	–	SGT	–	SGT	–	SGT	–	SGT	–	SGT MTL WOOD	– PT S&V	GYP.BD	PT	8'-0"	
213B	WOMEN'S TOILET	QT	–	SGT	–	SGT	–	SGT	–	SGT	–	SGT MTL WOOD	– PT S&V	GYP.BD	PT	8'-0"	
214	BALCONY	CONC	–	BRICK VINYL	– WAX	BRICK BLK GYP.BD	– PT PT	BLK MTL	PT PT	BRICK BLK GYP.BD	– PT PT	BLK MTL	PT PT	GYP.BD	PT	37'-6"	
215	LOBBY	QT	–	BRICK	–	–	–	BRICK	–	–	–	BRICK	–	GYP.BD	PT	8'-0"	
215A	MEN'S TOILET	QT	–	SGT	–	SGT	–	SGT	–	SGT	–	SGT MTL WOOD	– PT S&V	GYP.BD	PT	8'-0"	
215B	WOMEN'S TOILET	QT	–	SGT	–	SGT	–	SGT	–	SGT	–	SGT MTL WOOD	– PT WOOD	GYP.BD	PT	8'-0"	

BID PACKAGE NO.	DATE	BID PACKAGE NO.	DATE	BID PACKAGE NO.	DATE
DESCRIPTION	REVISIONS	DESCRIPTION	REVISIONS	DESCRIPTION	REVISIONS

REVISIONS

Wendell J. Campbell

WENDELL J. CAMPBELL REGISTERED 1634 INDIANA RESIDENT OF ILLINOIS ARCHITECT

GENESIS CENTER

ADAMS, BROADWAY, AND FIFTH AVENUE
CITY OF GARY, INDIANA

RICHARD G. HATCHER, MAYOR

Wendell Campbell Associates, Inc.
ARCHITECTS
504 BROADWAY GARY, INDIANA
2006 E. 140th STREET EAST CHICAGO, INDIANA
180 N. MICHIGAN AVENUE CHICAGO, ILLINOIS

WCA

DATE	JAN. 2, 1980
APPROVED	
CHECKED	
DRAWN	K.M. R.B.W.

CONTENTS
SCHEDULE OF ROOM FINISHES AND MATERIALS-STAIRS AND ELEVATOR

A 14