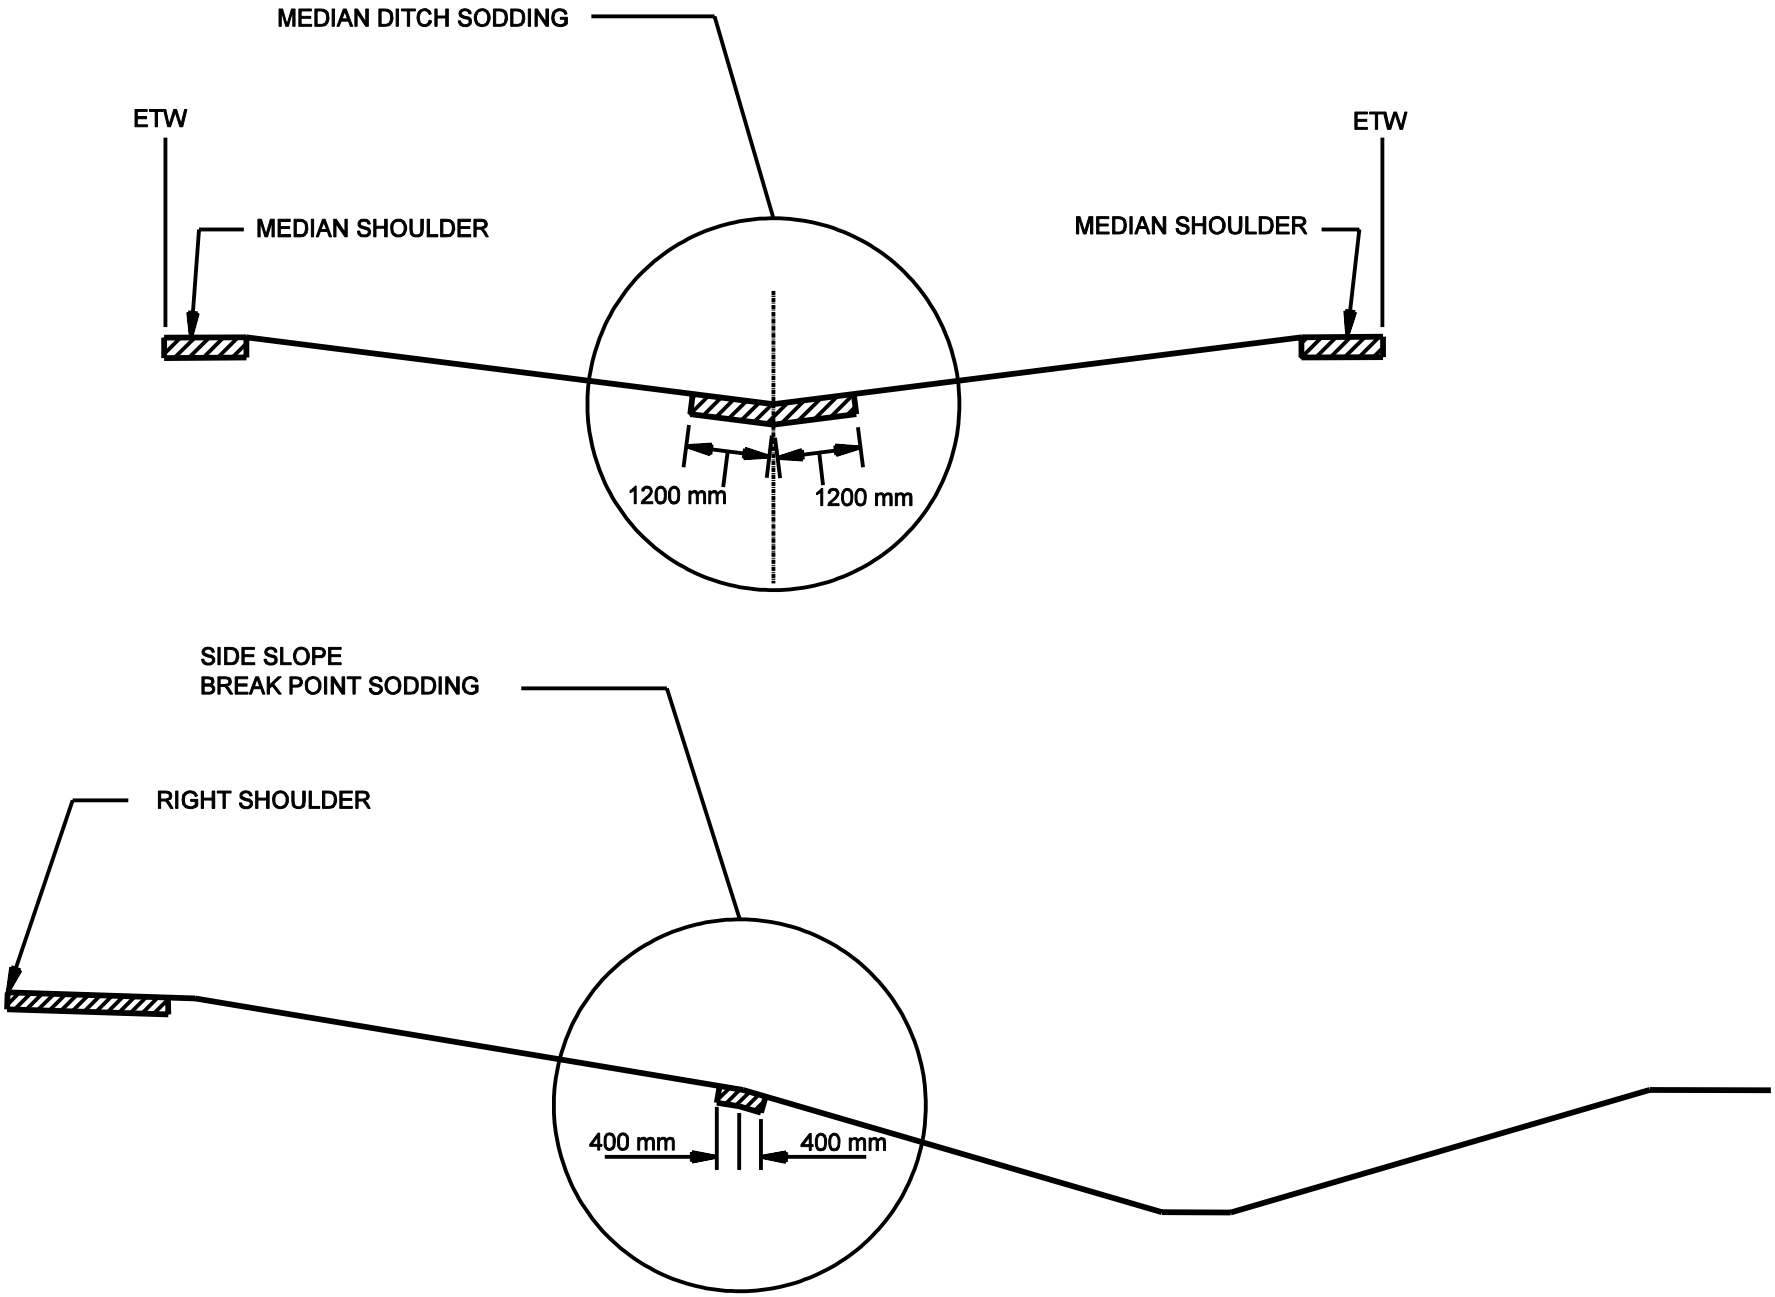

SODDING LOCATIONS

Figure 17-3l