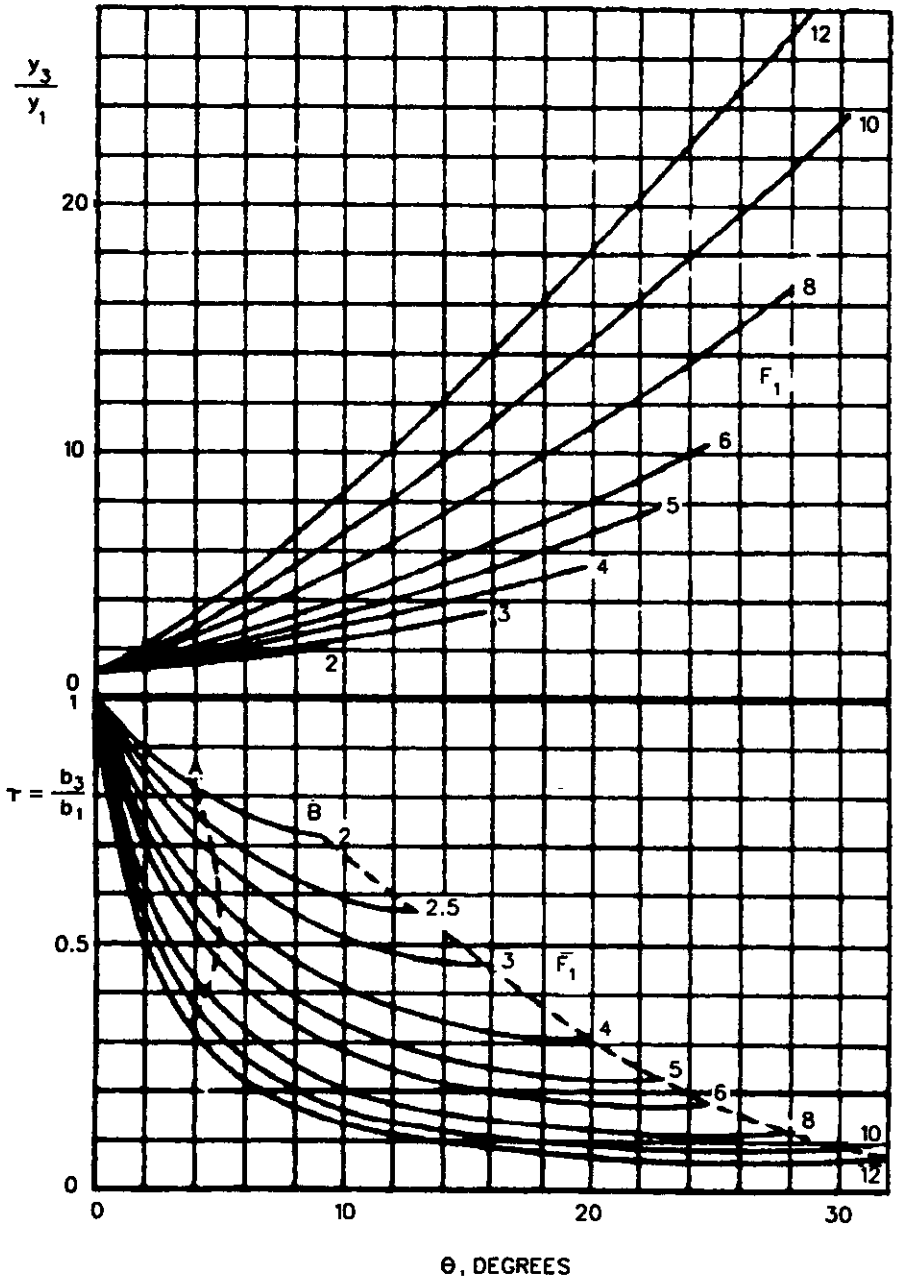

CONTRACTION RATIO τ AND DEPTH RATIO y_3/y_1 FOR SUPERCRITICAL FLOW IN CONTRACTION OF ANGLE θ
Example 30-8.6

Figure 30-8G