IMPROPER DESIGN

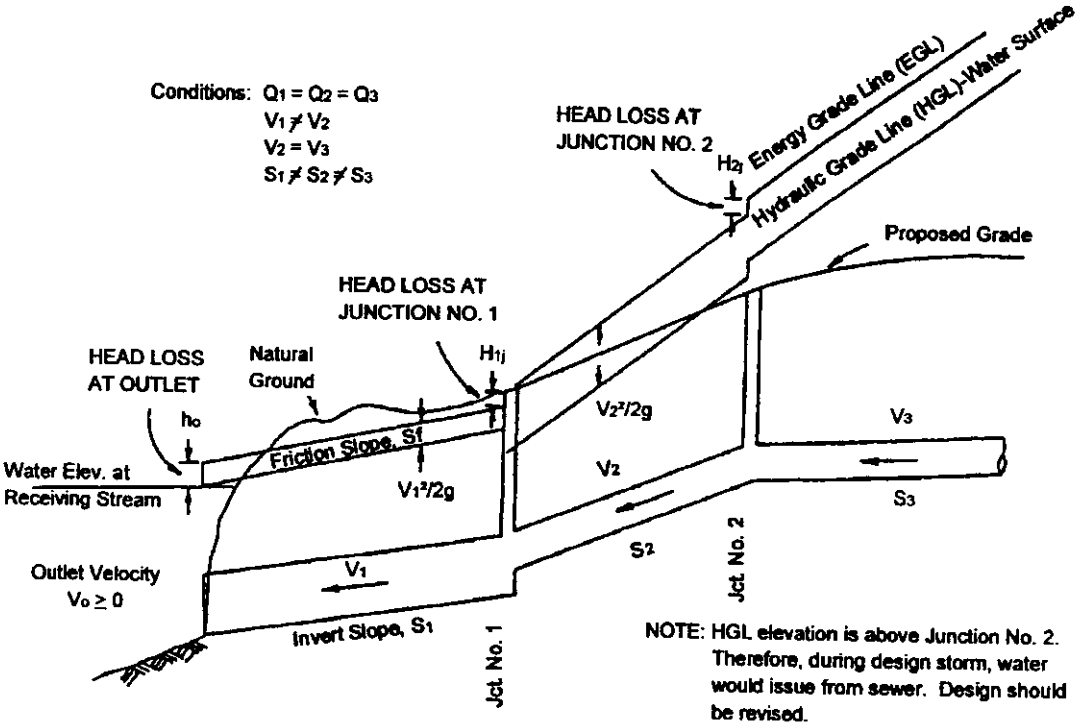

PROPER DESIGN

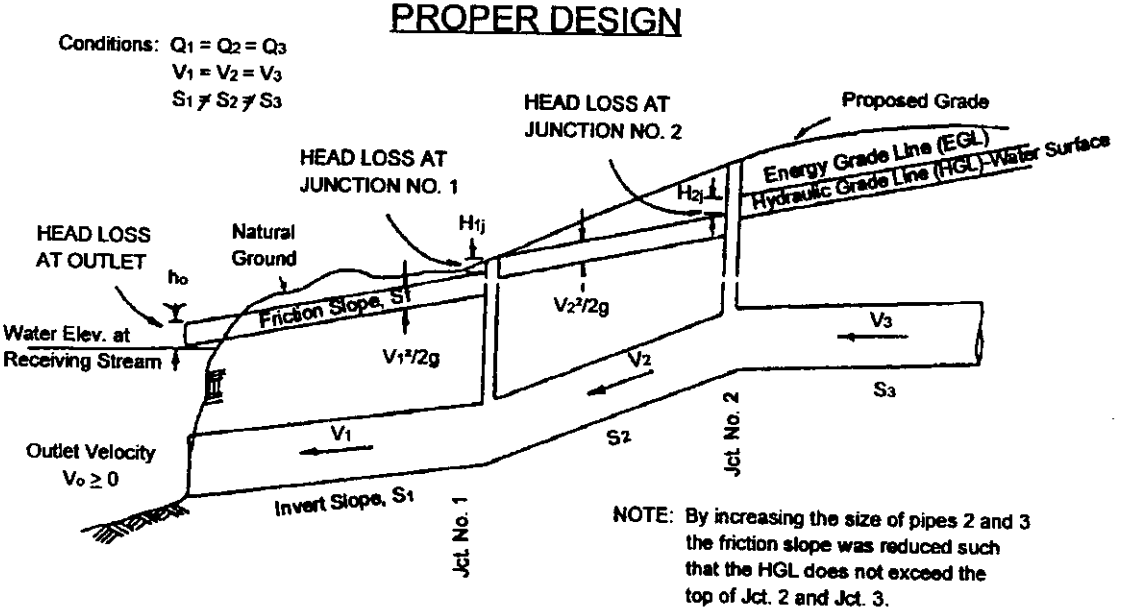

USE OF ENERGY LOSSES IN DEVELOPING A STORM DRAIN SYSTEM
Figure 36-13F