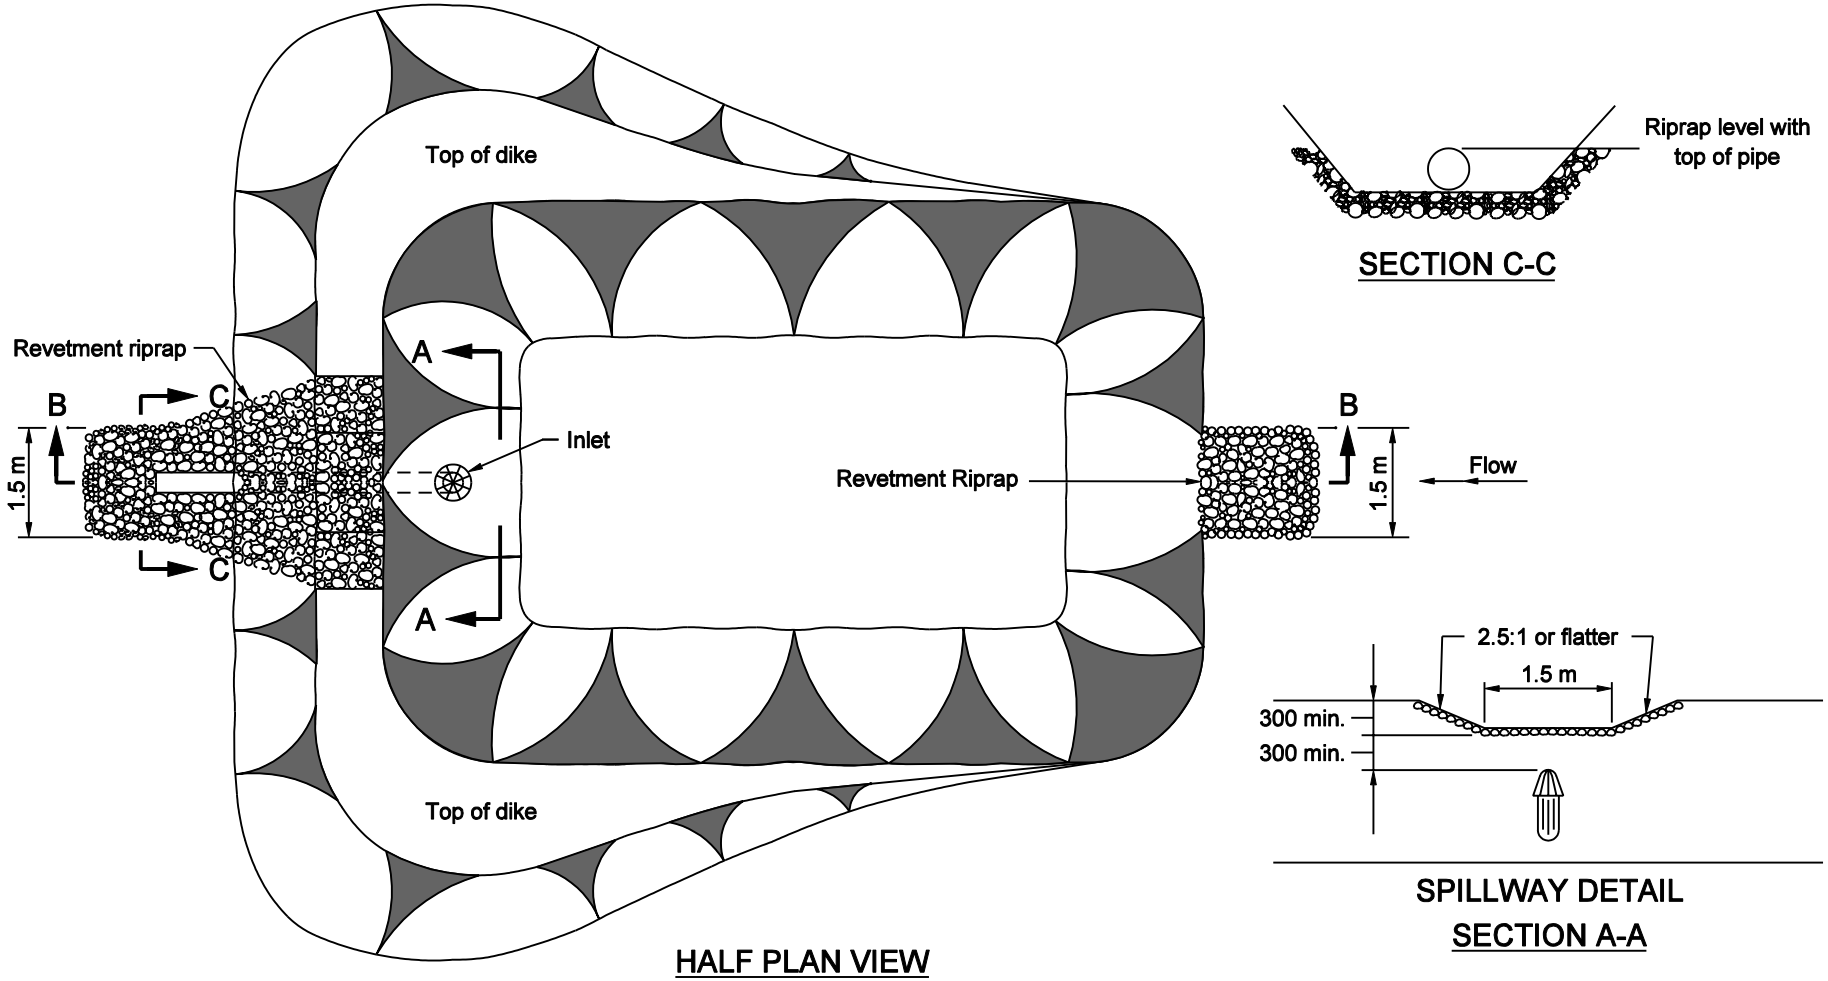

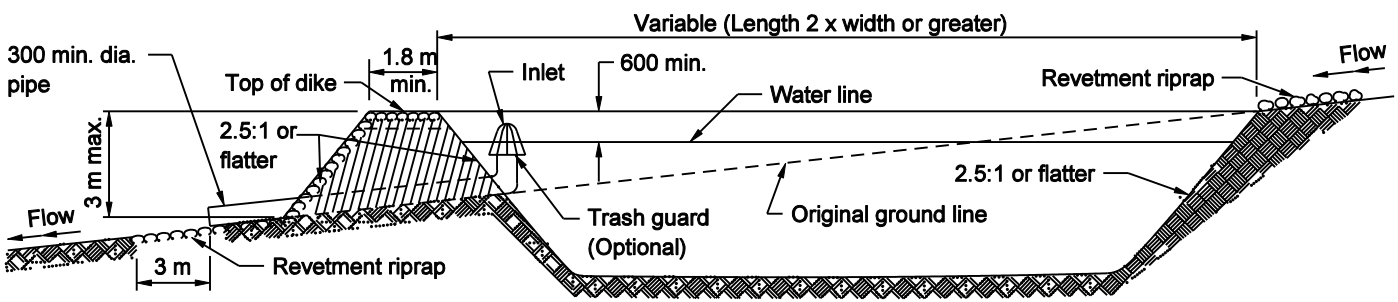

SEDIMENT BASIN DETAILS

Figure 37-3H