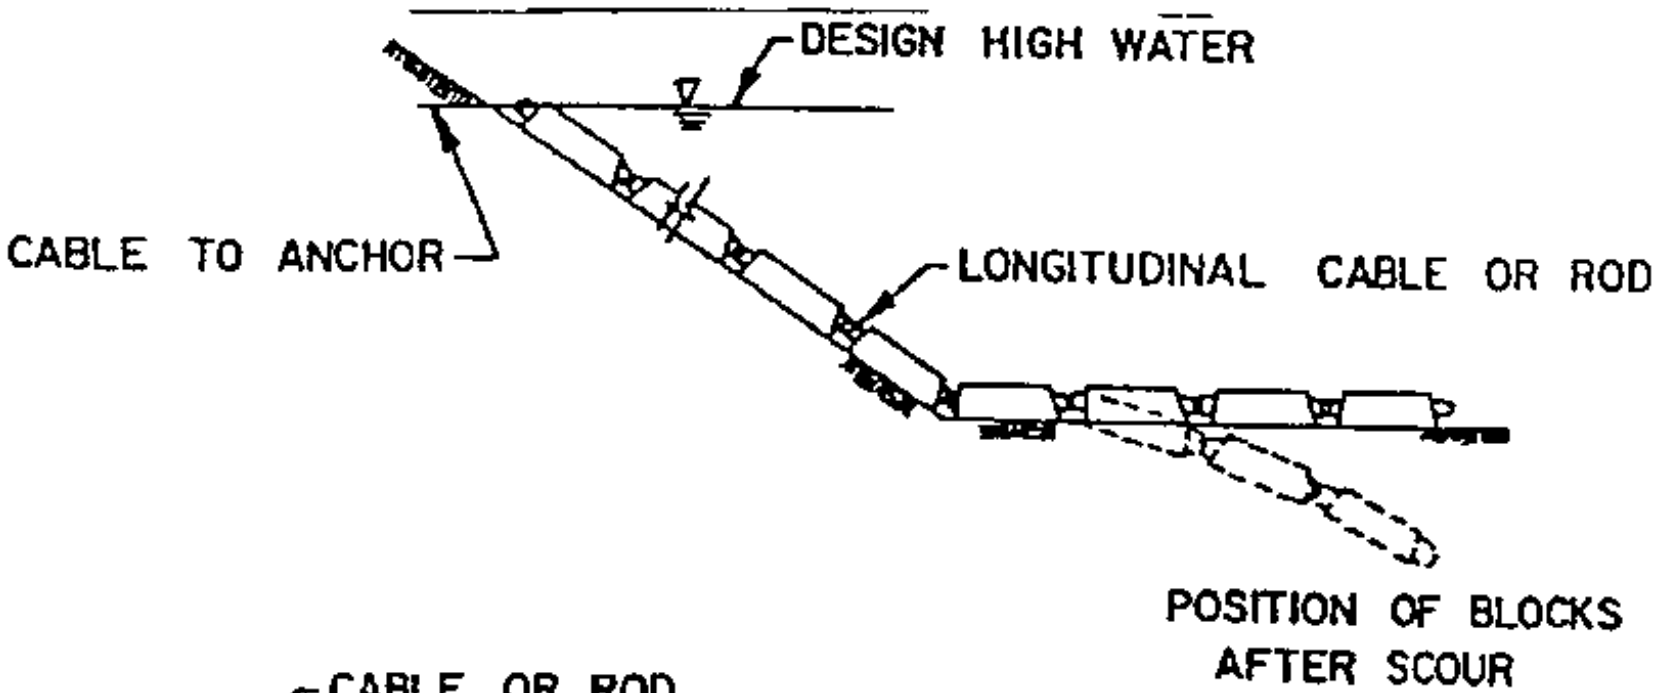

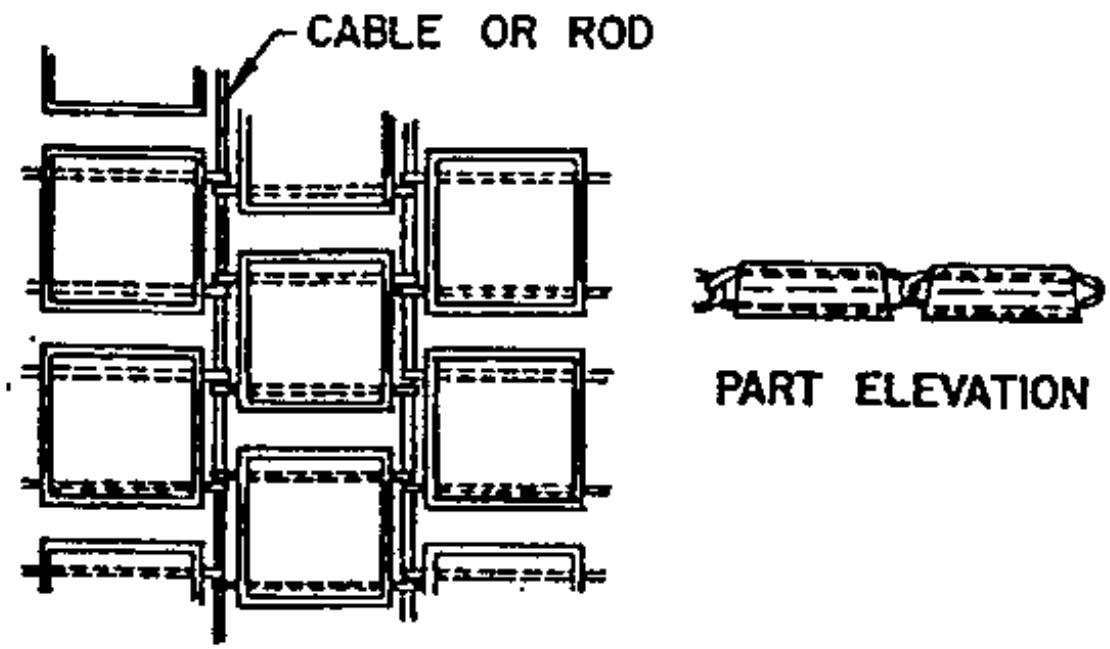

PART PLAN

ARTICULATED CONCRETE REVETMENT
Figure 38-6NN